

Streamlined Design Review

3037089-EG



OWNER:
MRN HOMES LLC
7556 12TH AVE NE
SEATTLE, WA 98115

PROJECT:
N 39TH ST ROWHOUSES
3849 WOODLAWN AVE NORTH
Seattle, WA 98103

ARCHITECT: Novion Group Inc.
8634B 3rd Ave NW
Seattle, WA 98117
office@noviongroup.com (206.361.6133)

1	COVER PAGE
2	TABLE OF CONTENTS
3	PROJECT DEVELOPMENT OBJECTIVES
4	PROJECT DESCRIPTION AND OUTREACH SUMMARY
5	ZONING MAP
6	EXISTING NEIGHBORHOOD STYLE AND CONTEXT
8-11	STREET ELEVATION BLOCK FRONTAGE VIEWS
12	TOPOGRAPHIC SURVEY
13-14	ZONING SYNOPSIS
15	DESIGN REVIEW ADJUSTMENT ANALYSIS MATRIX
16-17	DESIGN GUIDANCE RESPONSES
18	SITE PLAN
19	AMENITY AREA PLAN
20	LANDSCAPE PLAN
21-25	FLOOR PLANS
26-29	BLACK & WHITE ELEVATIONS
30-33	COLOR ELEVATIONS
34-35	3D COLOR RENDERINGS
36	MODERN DESIGNS BY ARCHITECT FIRM



DEVELOPMENT OBJECTIVES

PROJECT TEAM

Owner:

MRN HOMES LLC
7556 12TH AVE NE
SEATTLE, WA 98115
Contact: GREG WESTBROOK

Architect & Applicant:

Novion Group Inc.
8634B 3rd Ave NW
Seattle, WA 98117
Contact: Rod Novion

Landscape Architect:

GHA Landscape Architects
1417 NE 80th St
Seattle, WA 98115
Contact: Neil Buchanan

SDCI Project #3037089-EG

Contact: HOLLY GODARD

Existing Site:

Address: 3849 WOODLAWN AVE NORTH
Location: WALLINGFORD NEIGHBORHOOD
Site Area: 6,842 sf
Existing Development: duplex, built 1957.

Project Proposal:

Existing Structure: to be demolished
Number of new Units: 9 new rowhouse units
Number of Parking Stalls: 7 vehicle parking stalls.
Gross Floor Area of building: 9,779 gsf
FAR-Gross Floor Area: 8,853 gsf

Developmental Objective:

Demolish existing structure and construct one new rowhouse structure for a total of 9 residential units.
Parking for 7 surface vehicular stalls, bicycle parking and solid waste and recycle provided.
The existing Lowrise-1 Zone of the area will continue to increase in density.
Project is at the corner of a zone transition from LR-1 to Single Family.
Certain design characters will be used to blend the transition from the existing Wallingford craftsman bungalow residences to the more modern, higher density multifamily low-rise area.
All units will have street facing entries and upper floors will have the window mass to the streets to activate the pedestrian realm at the sidewalk.



PROJECT DESCRIPTION

The subject site is currently a duplex residential structure built in 1957 on an LR1(M) zoned lot located in the Wallingford Neighborhood.

The project fronts on N 39th Street to the N, Woodlawn Ave N to the East, and Carr Place N to the West.

The proposal is for 9 unit row-houses in one structure with surface parking for 7 cars. Woodlawn Ave N is used for access to parking.

Site Information:

City: City of Seattle


Existing Zoning: LR1 (M)

Site Area: 6,842 sf

APN Number: 0495500376

Public Outreach Summary



- New units should be affordable for residents.
 - New units should be family friendly with two bedrooms or more.
 - New units should provide parking.
 - New units should fit into the neighborhood look.
- There are many one- and two-story homes built in mostly the 20s and 30s.
- The neighborhood developed during this period has many Craftsman bungalow residences.

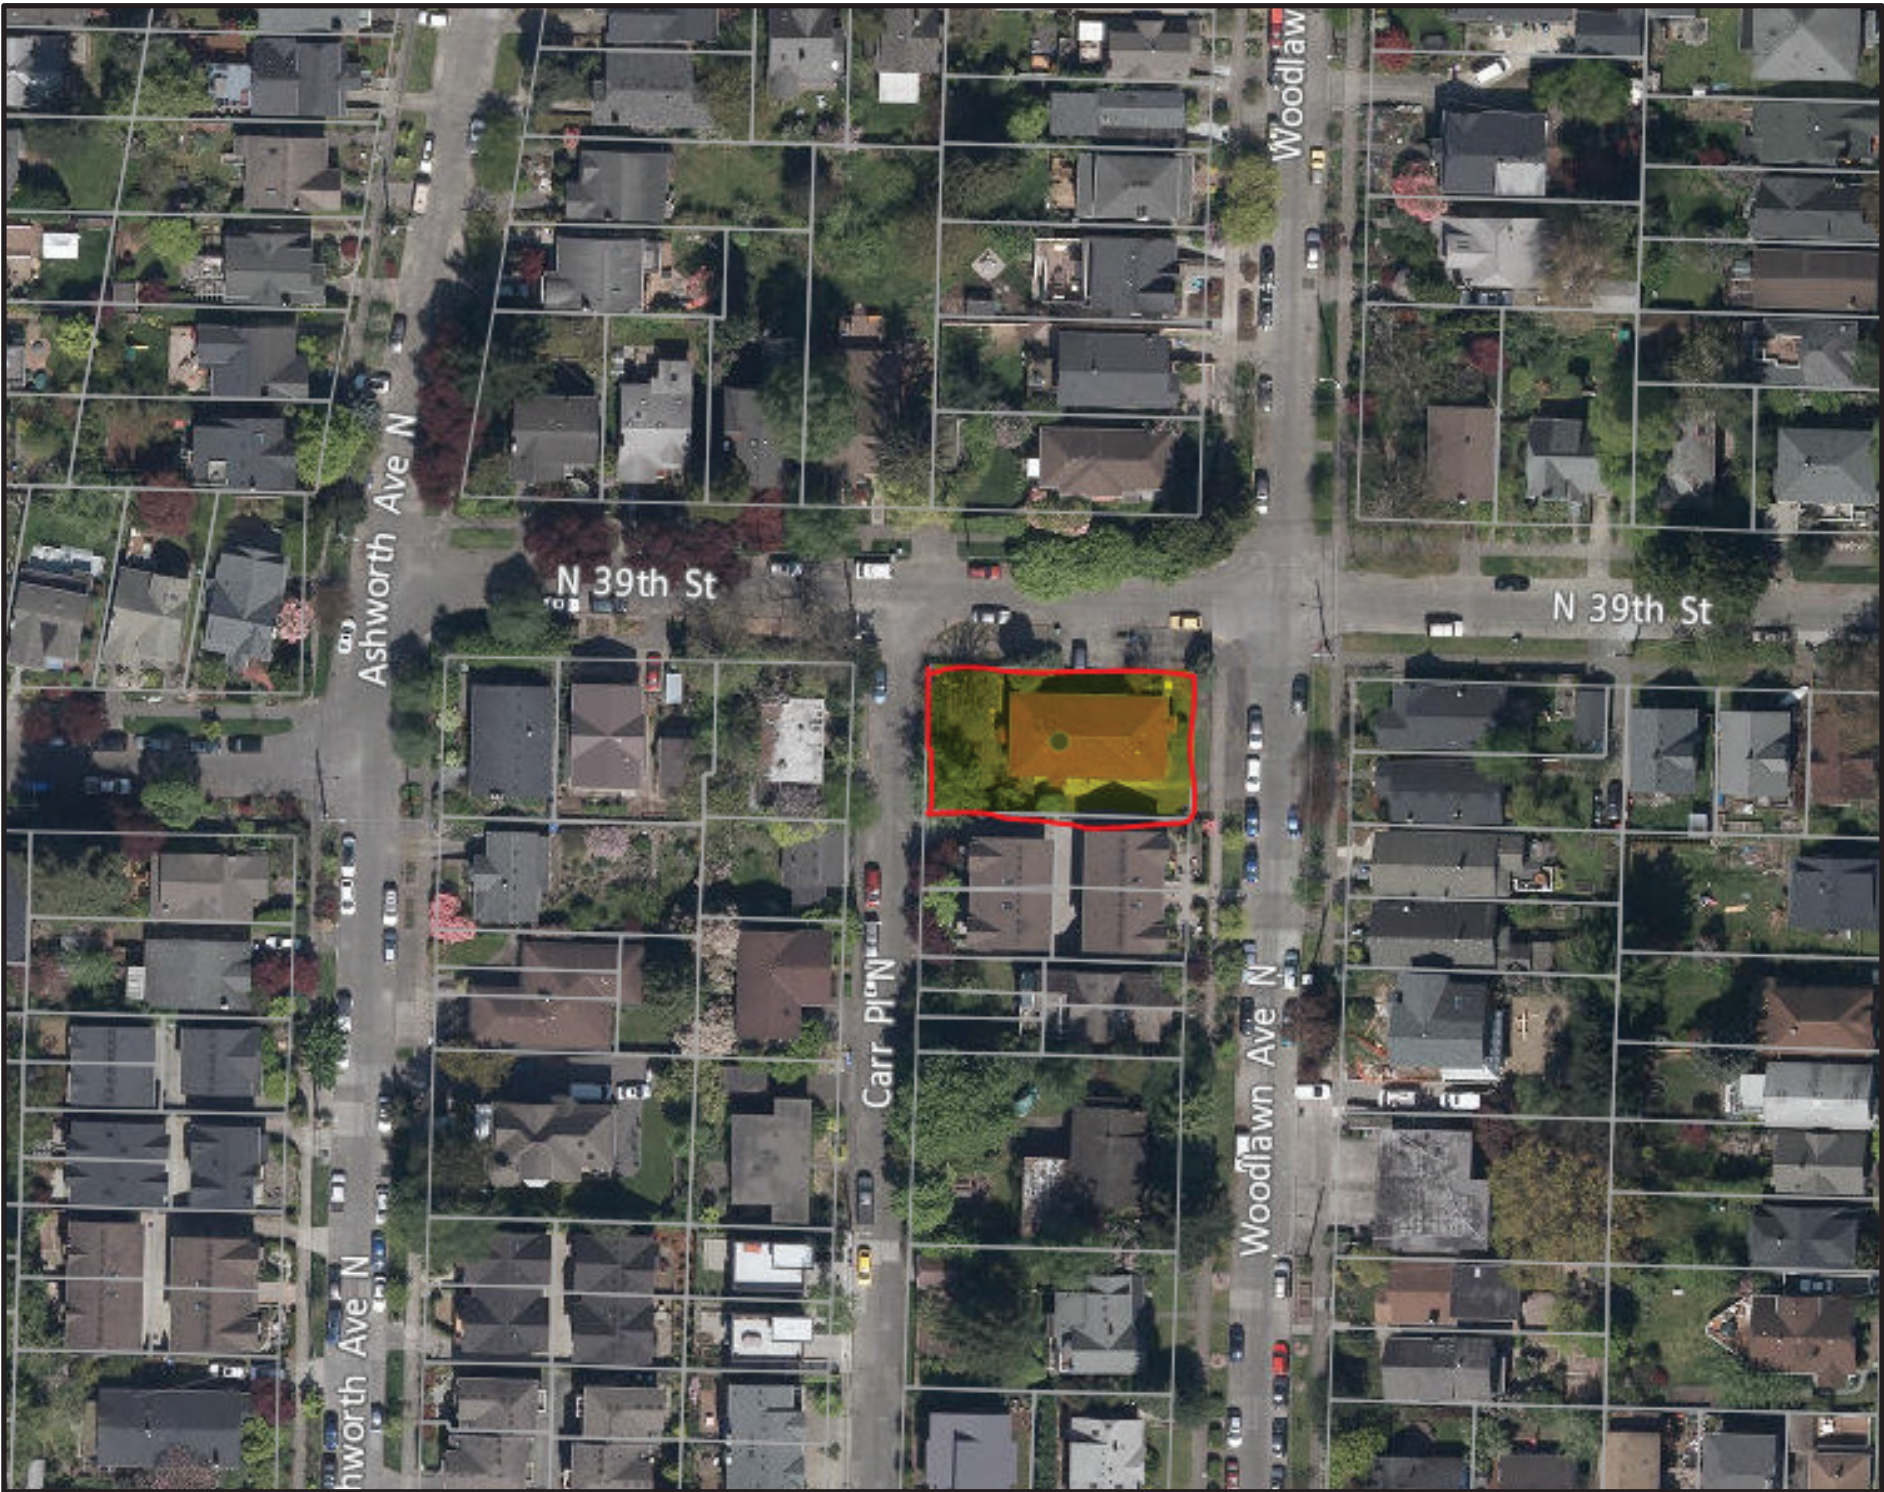


ZONING MAP

The site is in an LR 1 (M) zone. The areas directly South and West of the subject property are the same zone, LR1(M). The areas directly North and East of the subject property are SF 5000 zone. Most uses/ occupancy are residential with a mix of duplexes and single family buildings. This area has been zoned LR1 and has many applications for townhouse style buildings/ developments.


- SITE
- SF 5000—SINGLE FAMILY
- LR1(M)—LOWRISE 1
- NC1-40(M)—NEIGHBORHOOD COMMERCIAL
- NC2-75 (M1) — NEIGHBORHOOD COMERCIAL
- LR1(M1)—LOWRISE 1

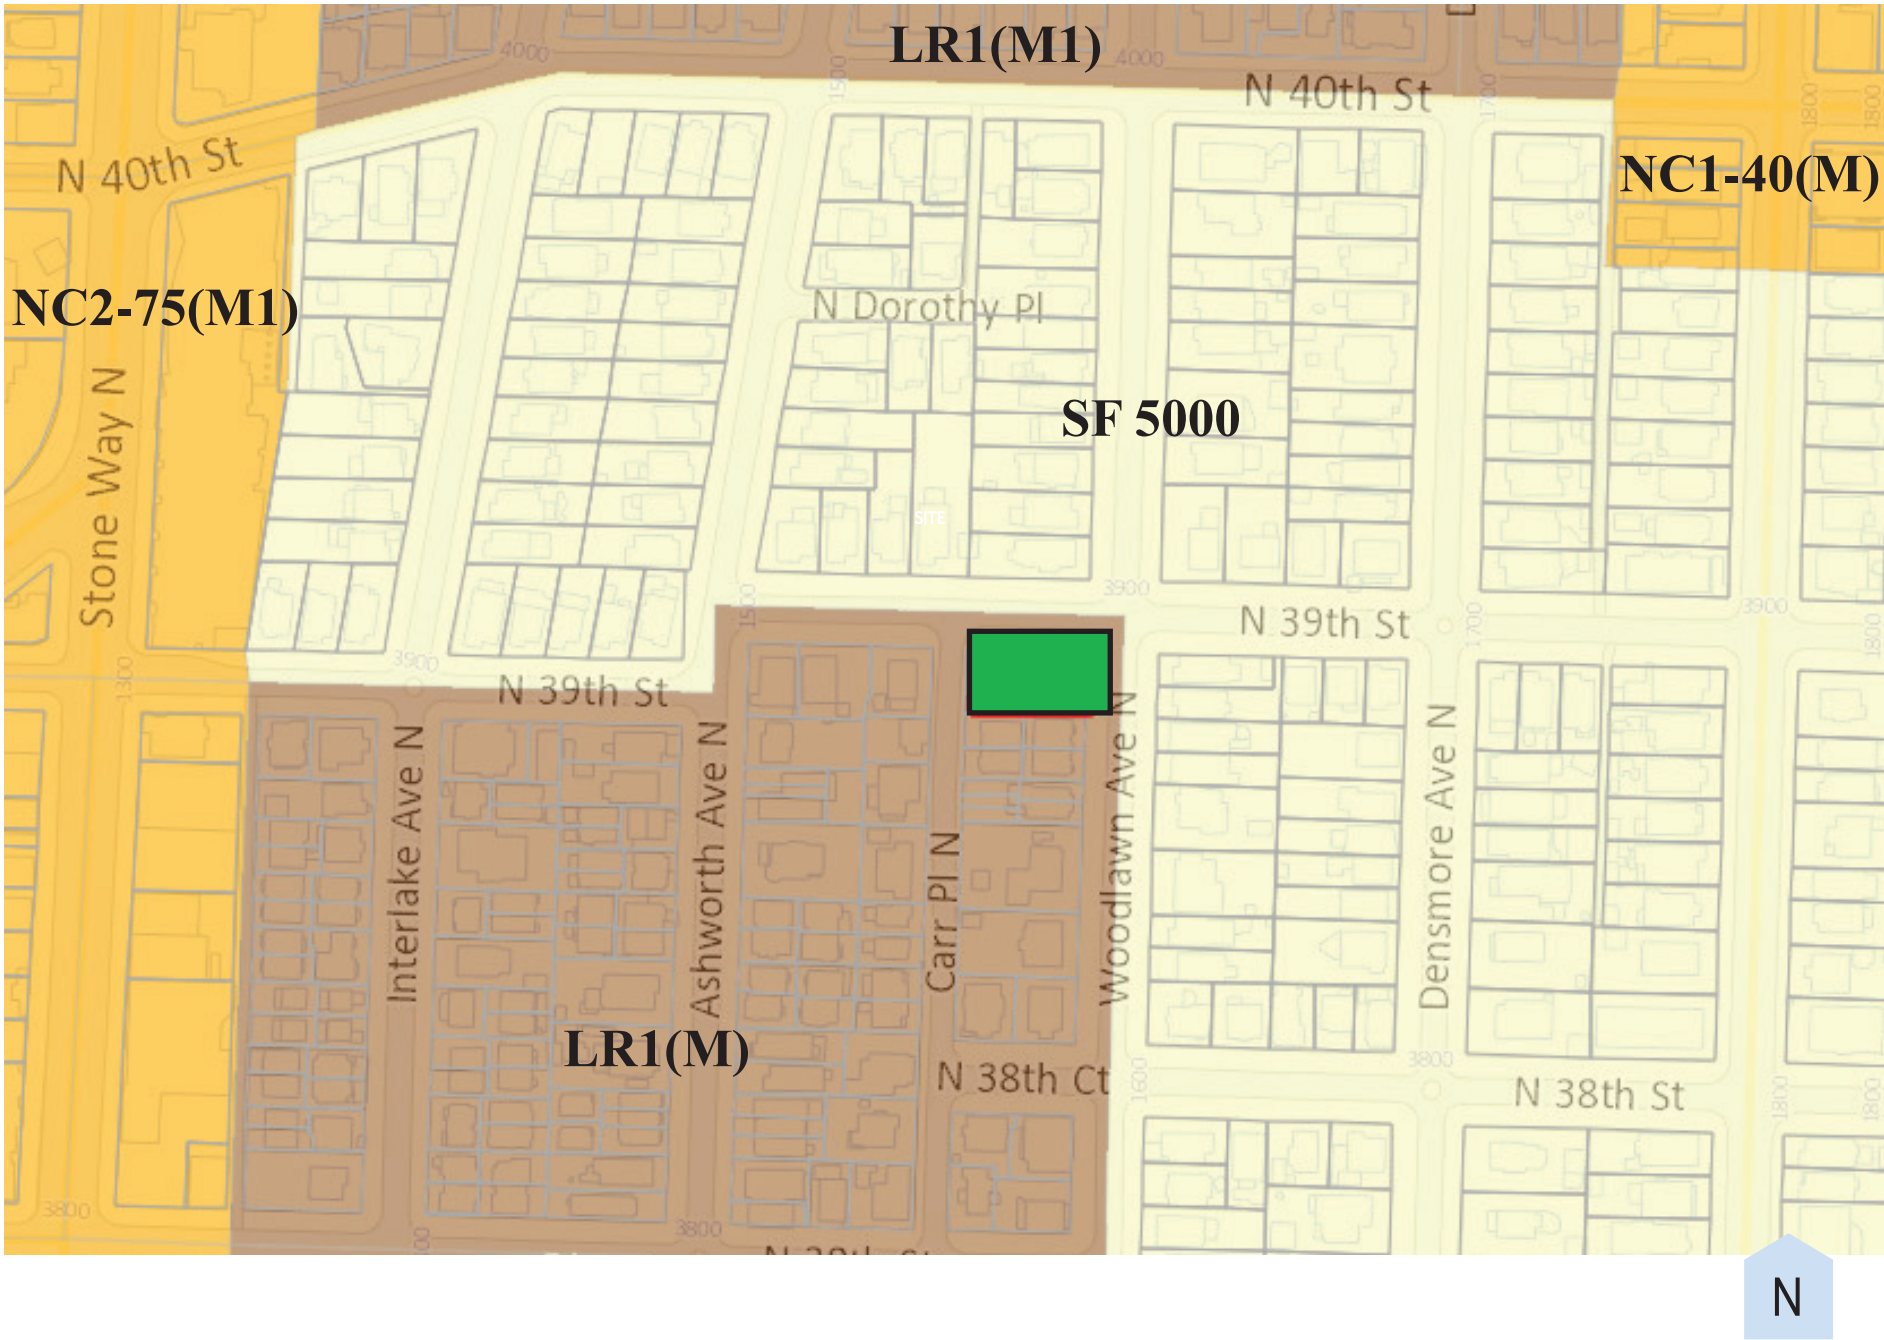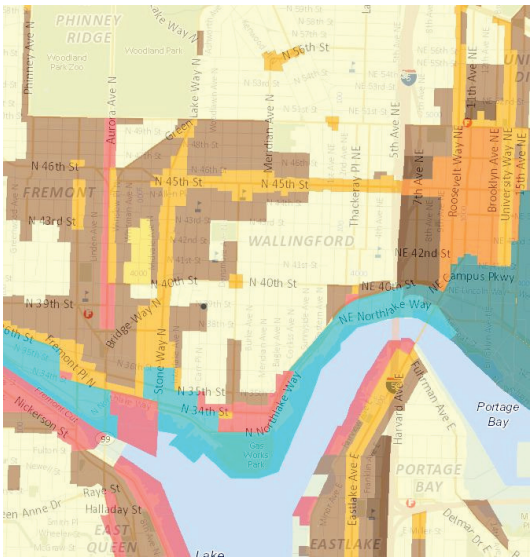

EXISTING NEIGHBORHOOD STYLE AND CONTEXT

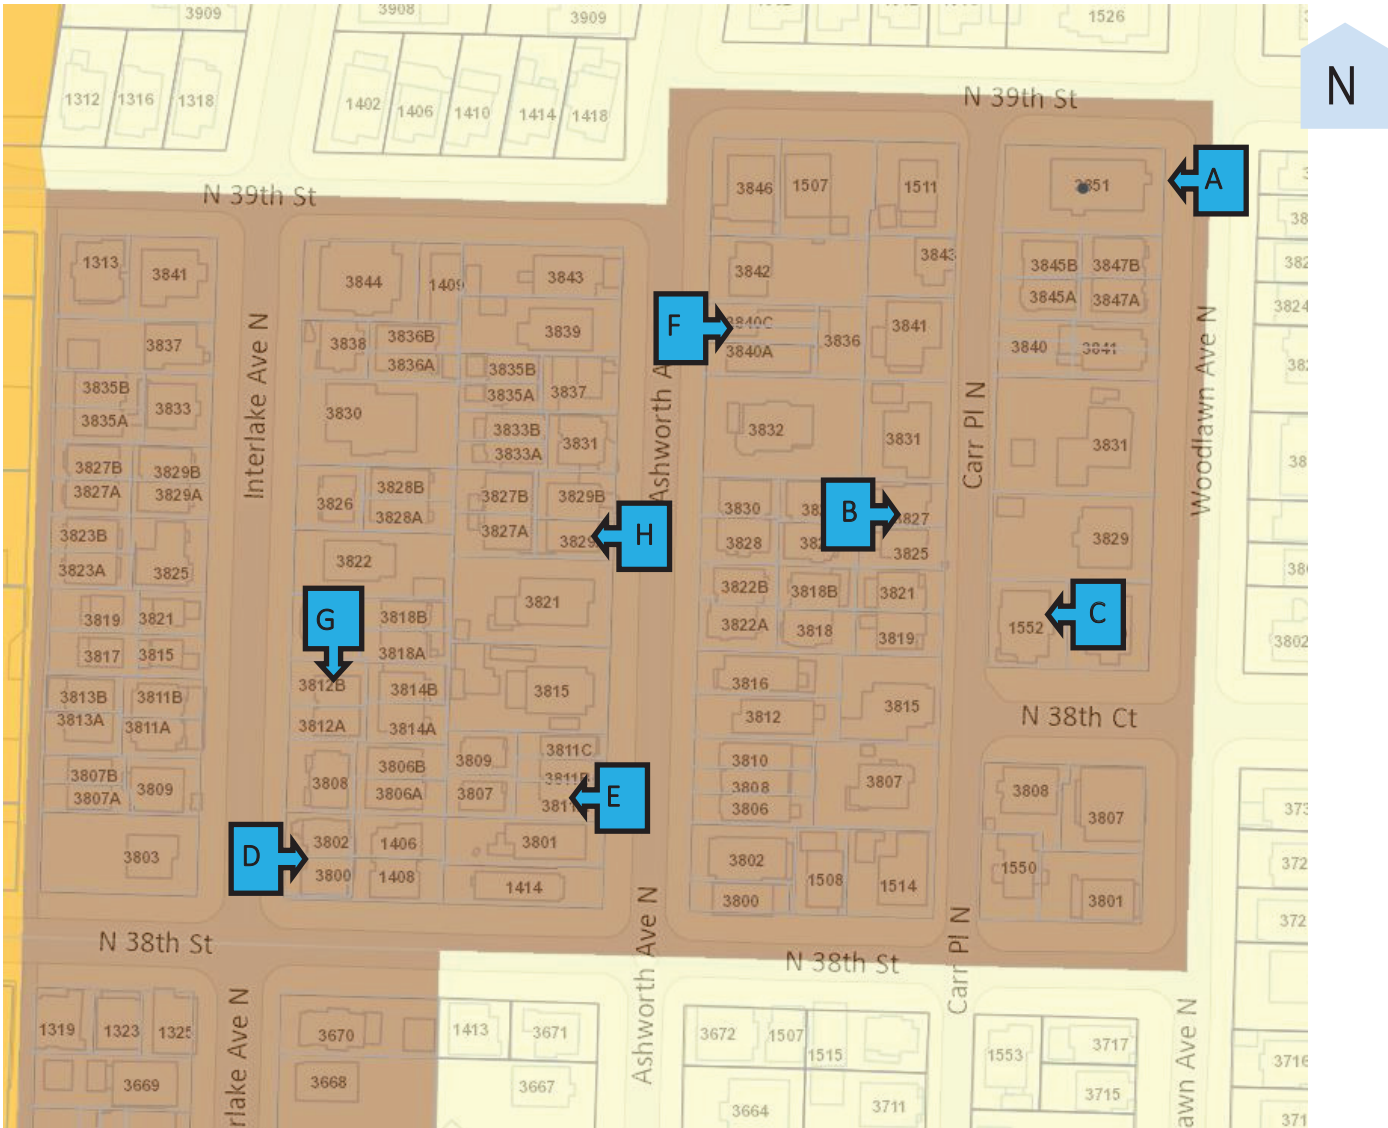

A—3849 WOODLAWN AVE N – SITE

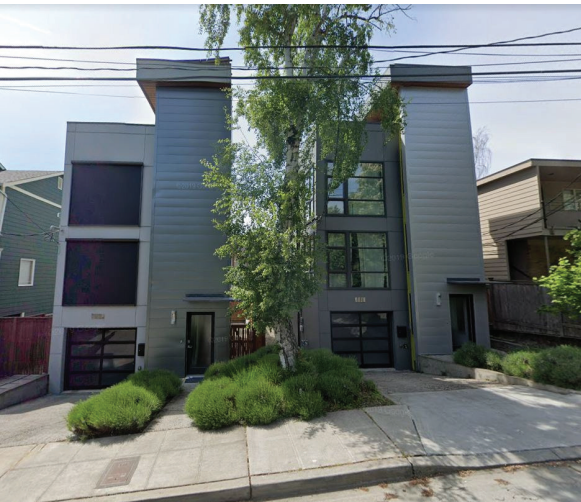


B—3825 & 3827 CARR PL N




C—1522 N 38TH CT



D—3800 INTERLAKE AVE N

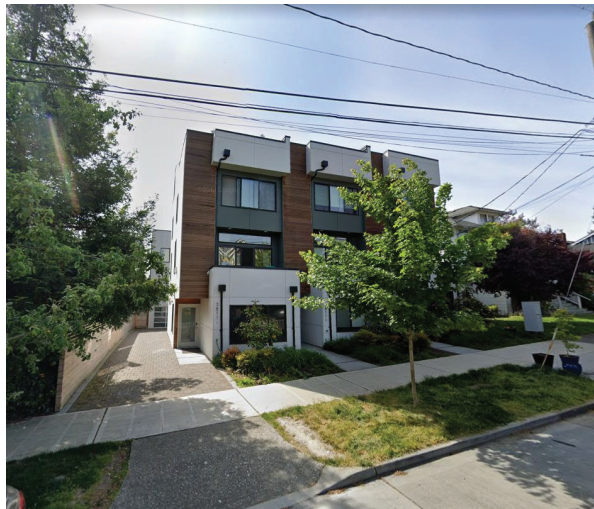

E—3811 ASHWORTH AVE N

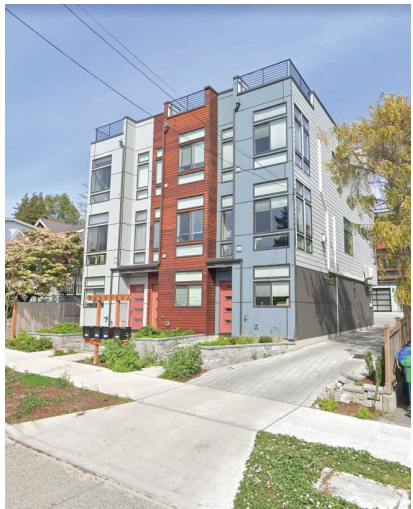

F—3840 ASHWORTH AVE N




G—3812 INTERLAKE AVE N




H—3829 ASHWORTH AVE N

BIRDS EYE LOOKING —LOOKING NORTH-EAST AT L-1 ZONING

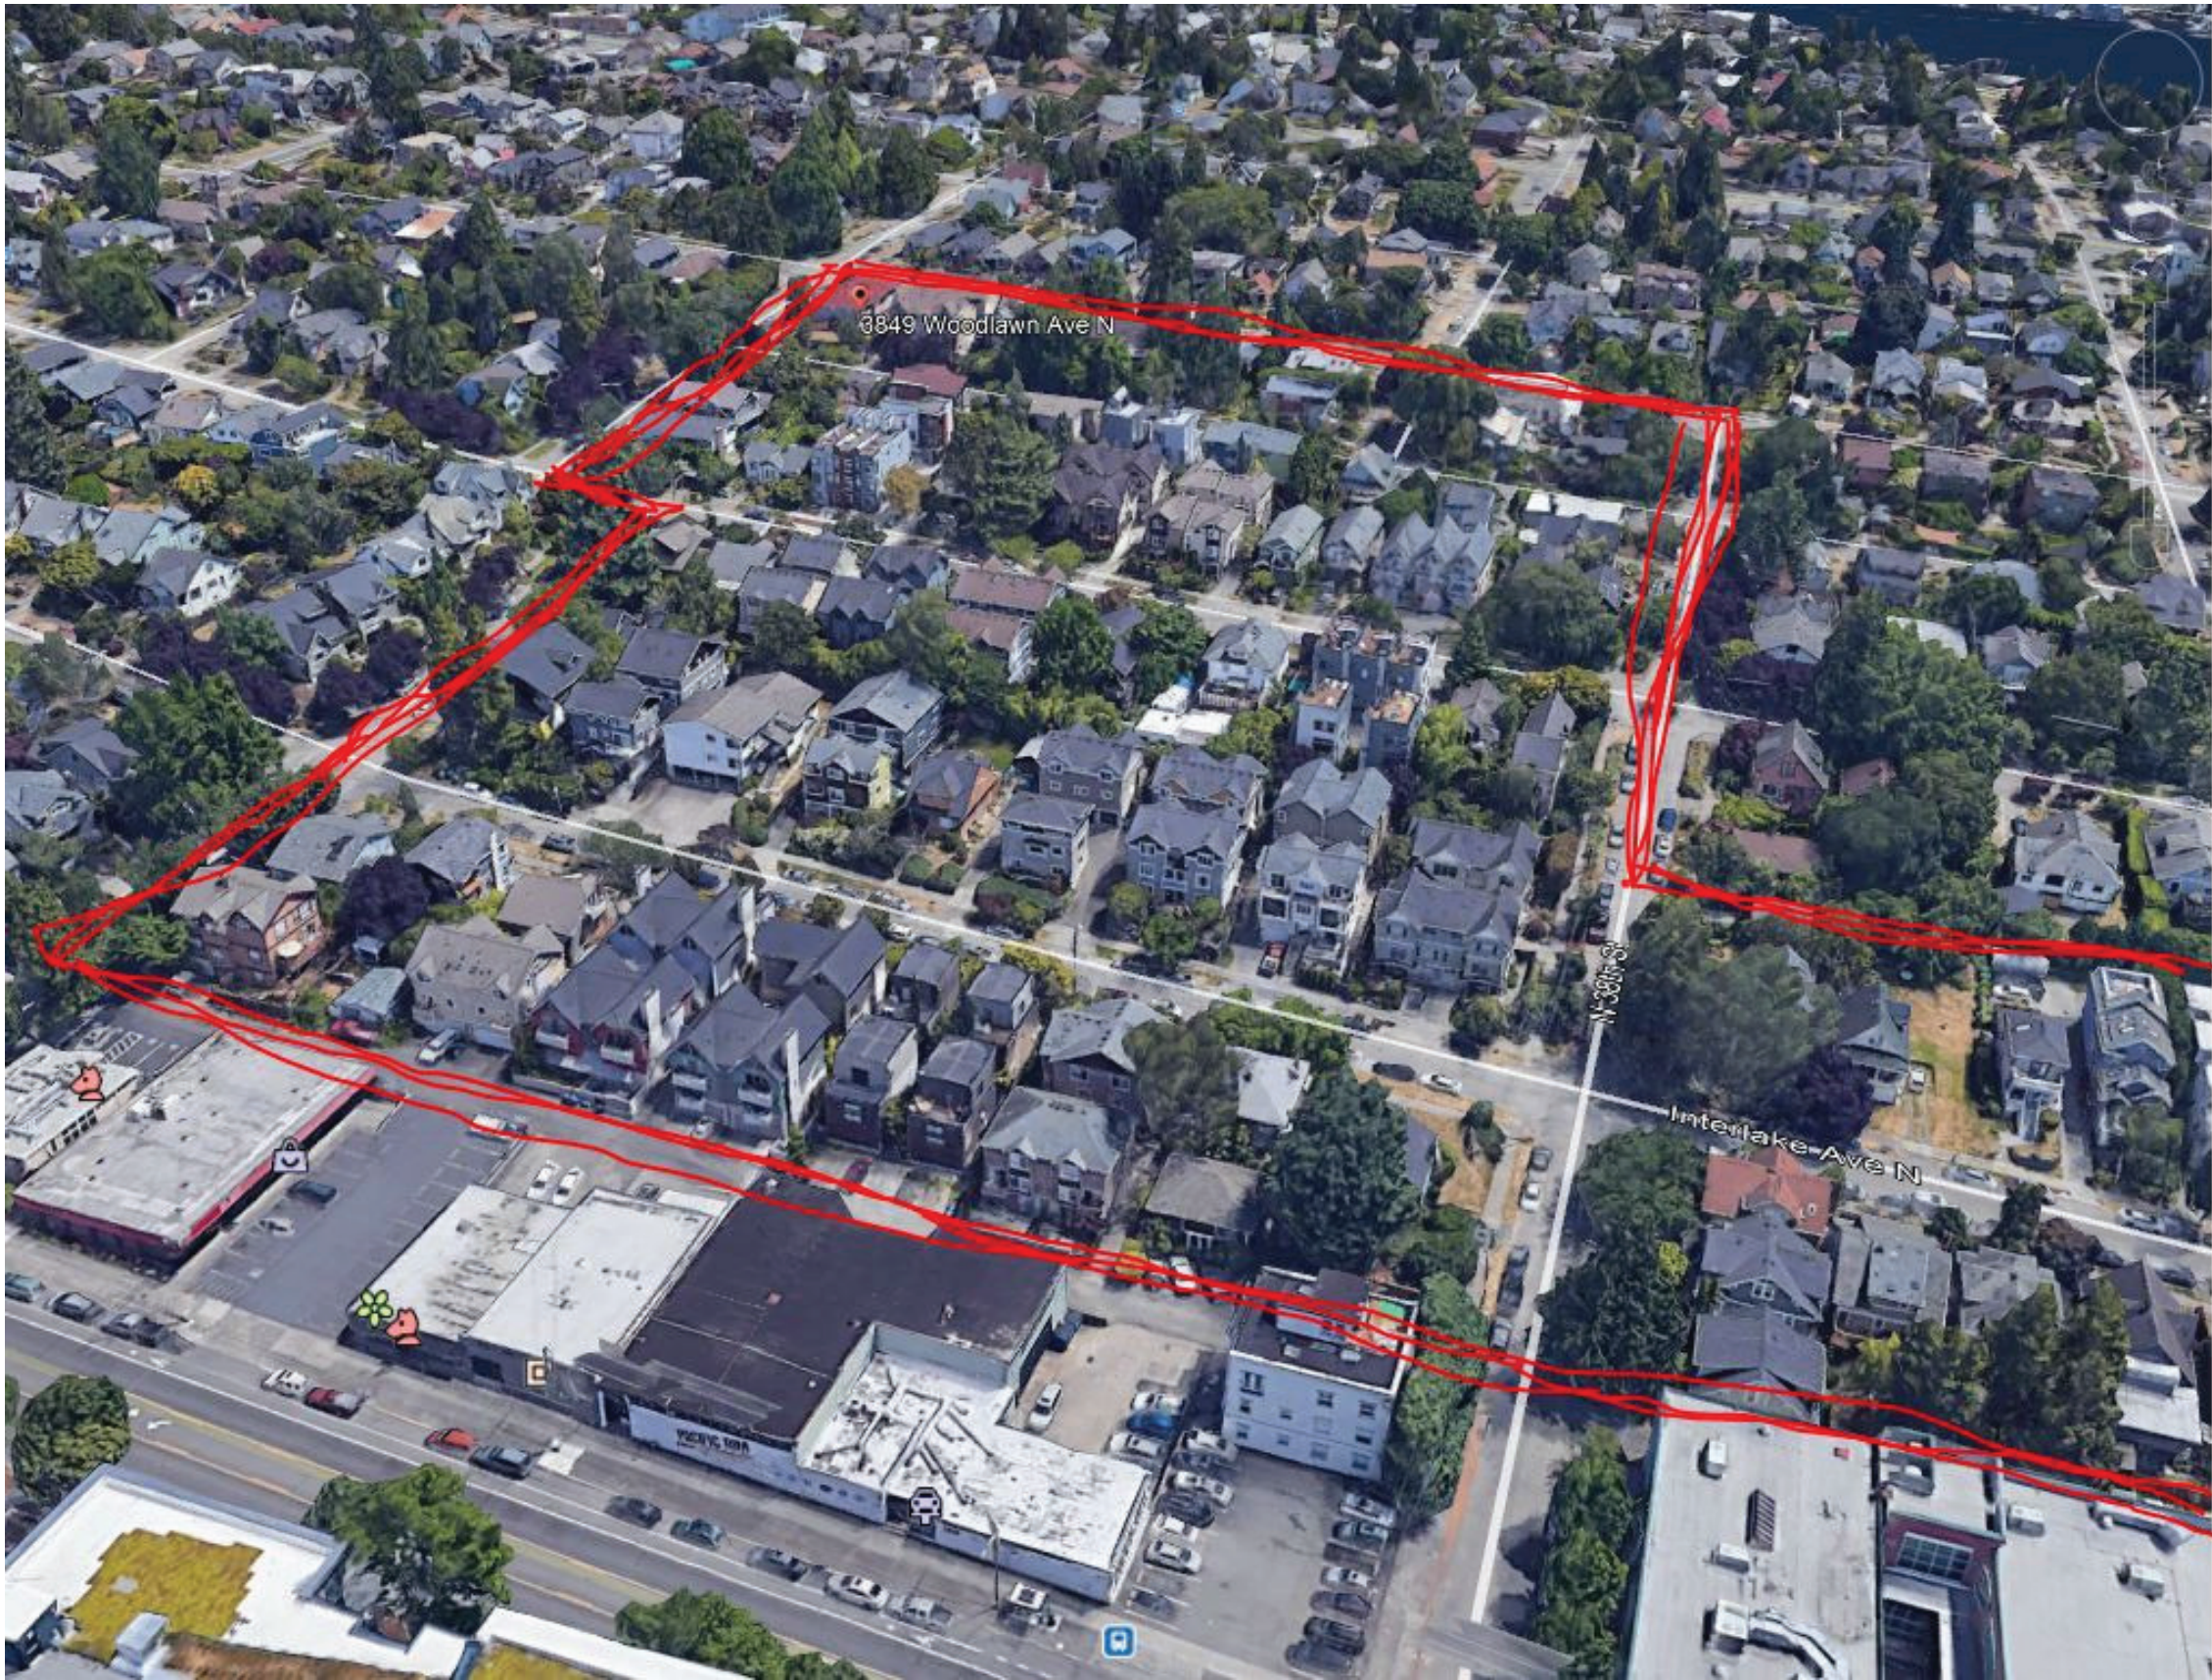


STREET ELEVATIONS—WOODLAWN AVE NORTH—WEST FRONTAGE

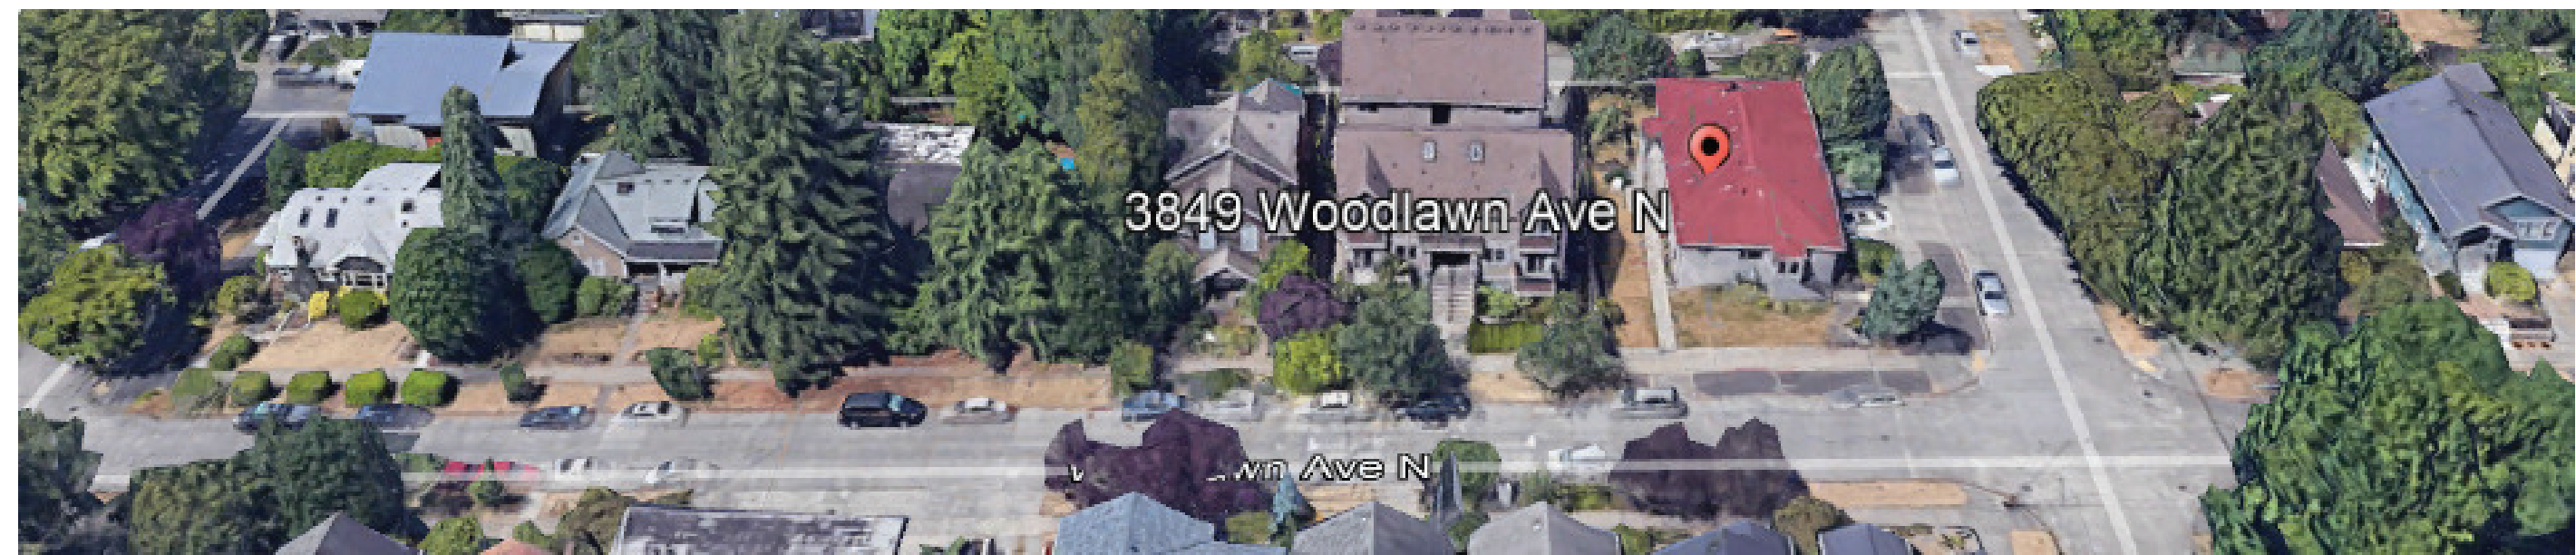

LR1 (M) SF 5000

SUBJECT PROPERTY

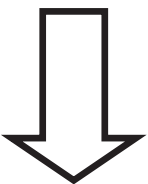


ZONING TRANSITION



WOODLAWN AVE NORTH—WEST FRONTAGE

STREET ELEVATIONS—WOODLAWN AVE NORTH—EAST FRONTAGE

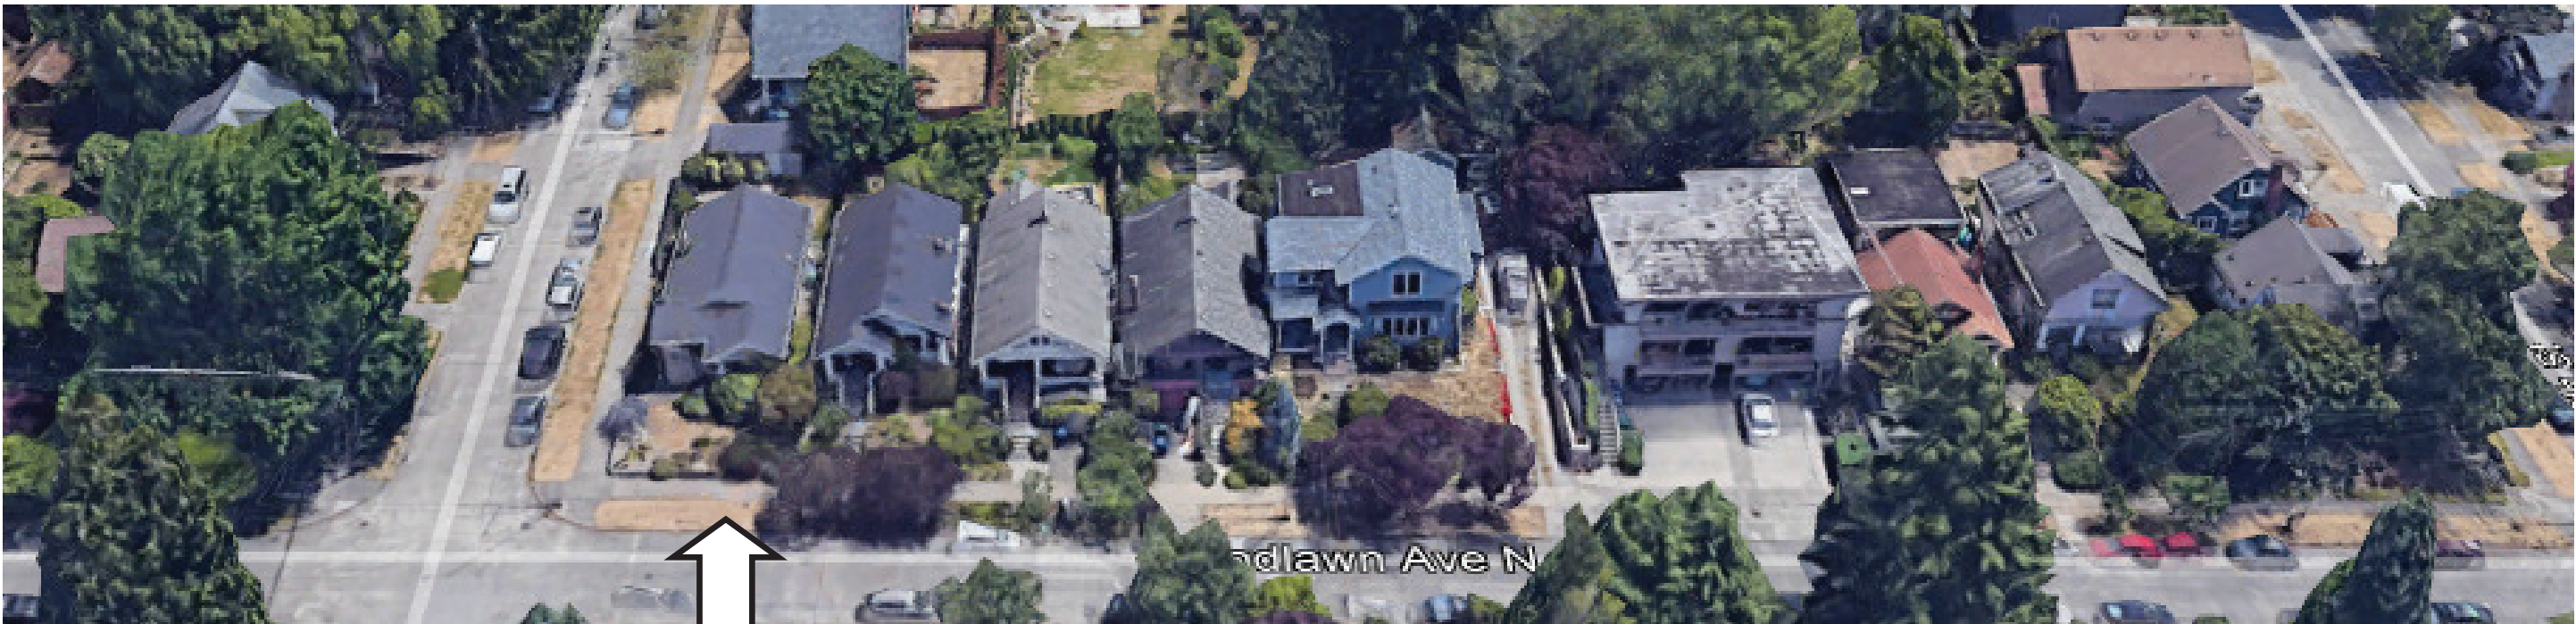


ACROSS FROM
SUBJECT PROPERTY




WOODLAWN AVE NORTH—EAST FRONTAGE

STREET ELEVATIONS—CARR PL NORTH—EAST FRONTAGE

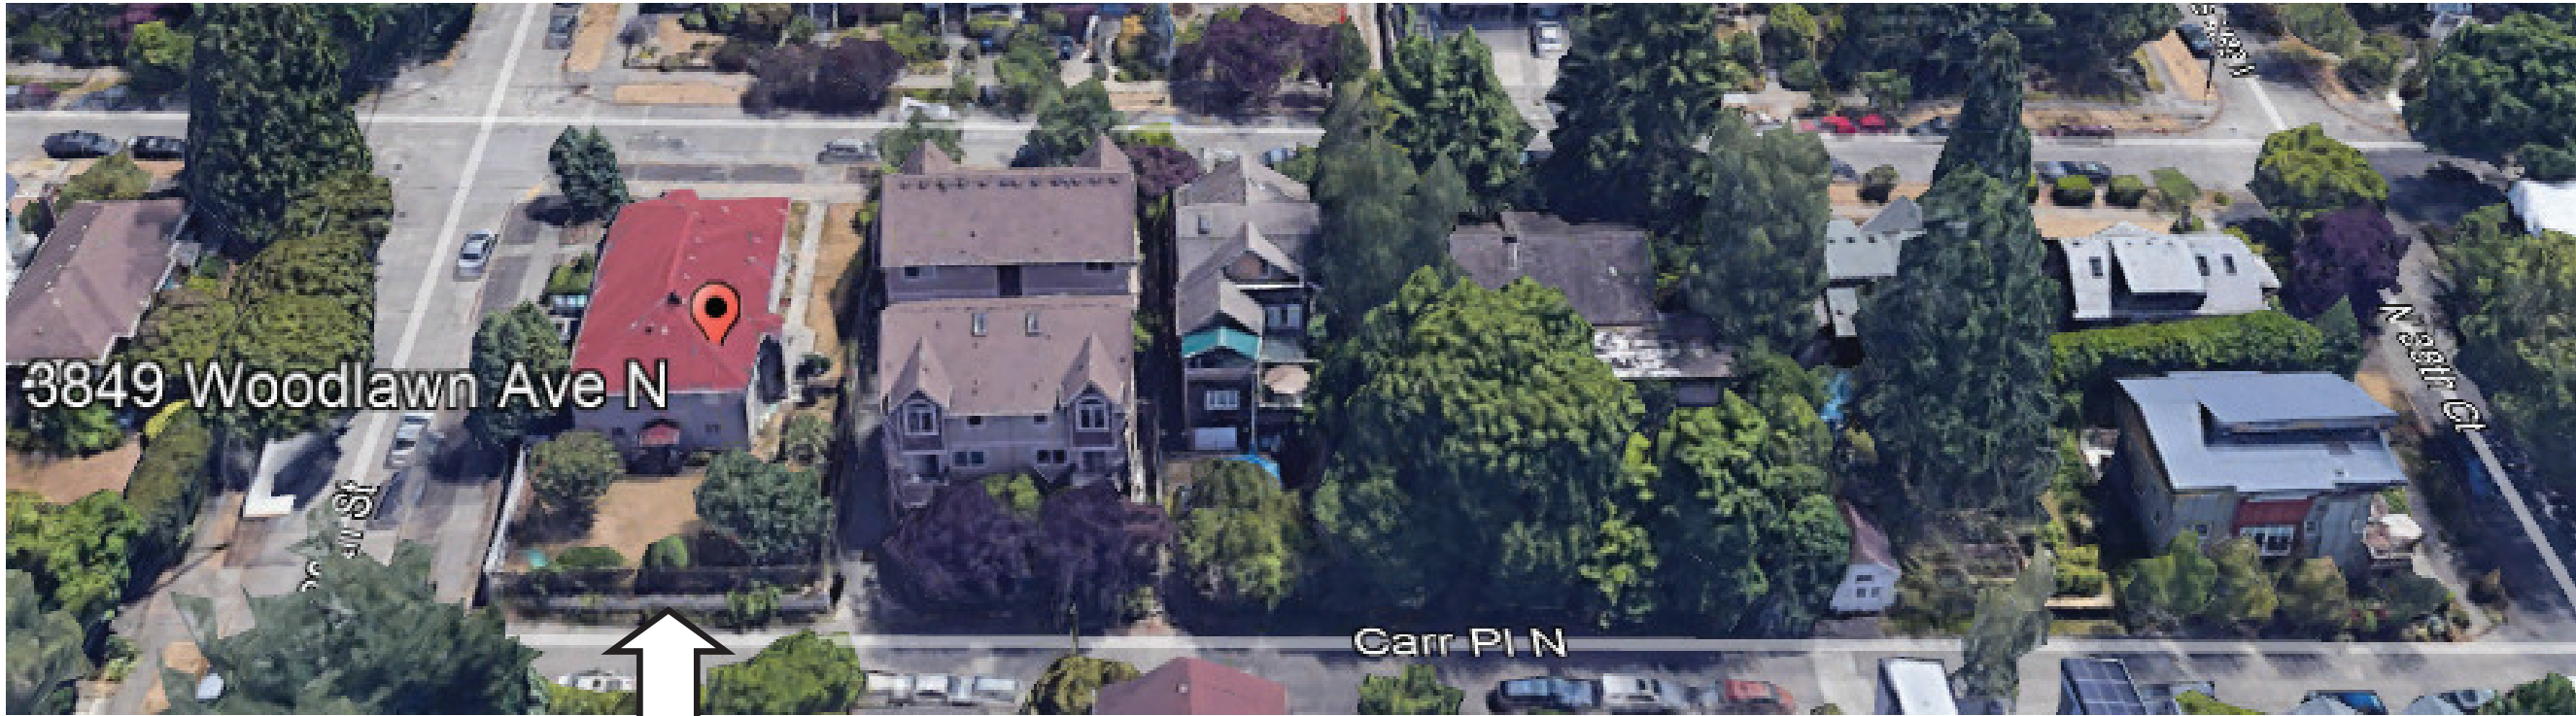

SF 5000 LR1 (M)

SUBJECT PROPERTY

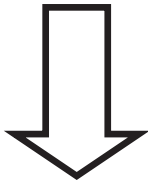

EXISTING DUPLEX

4—3 STORY
TOWNHOUSE
UNITS

5—3 STORY
TOWNHOUSE
UNITS

1-STORY WITH
BASEMENT -
DUPLEX

1-STORY
WITH
BASEMENT

2-STORY
WITH
BASEMENT


ZONING TRANSITION

1-STORY
WITH
BASEMENT
- SFR




CARR PL NORTH—EAST FRONTAGE

STREET ELEVATIONS—CARR PL NORTH—WEST FRONTAGE

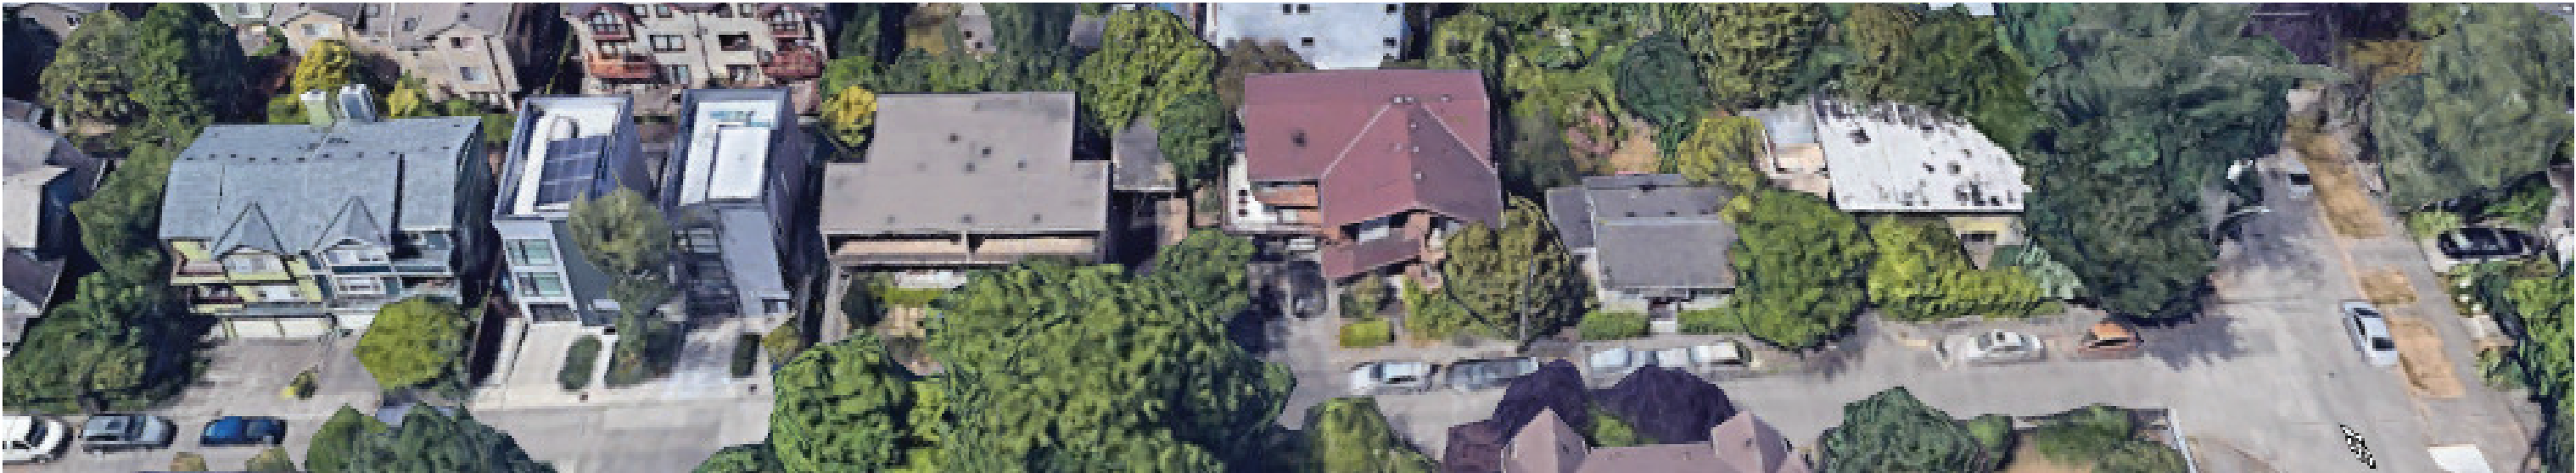

ACROSS FROM
SUBJECT PROPERTY

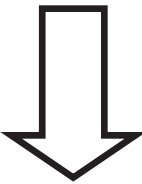

LR1 (M) SF 5000

ZONING TRANSITION

3 STORY—
DUPLEX
TOWNHOUSE

3 STORY
TOWNHOUSE

3 STORY
TOWNHOUSE

2 STORY
FOURPLEX



2-STORY
WITH
BASEMENT -
TRIPLEX

1-STORY
WITH
BASEMENT

1-STORY WITH
BASEMENT -
DUPLEX



CARR PL NORTH—WEST FRONTAGE

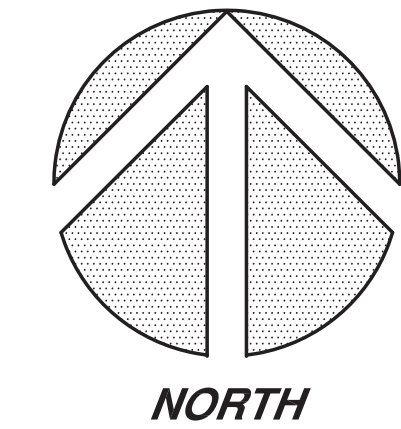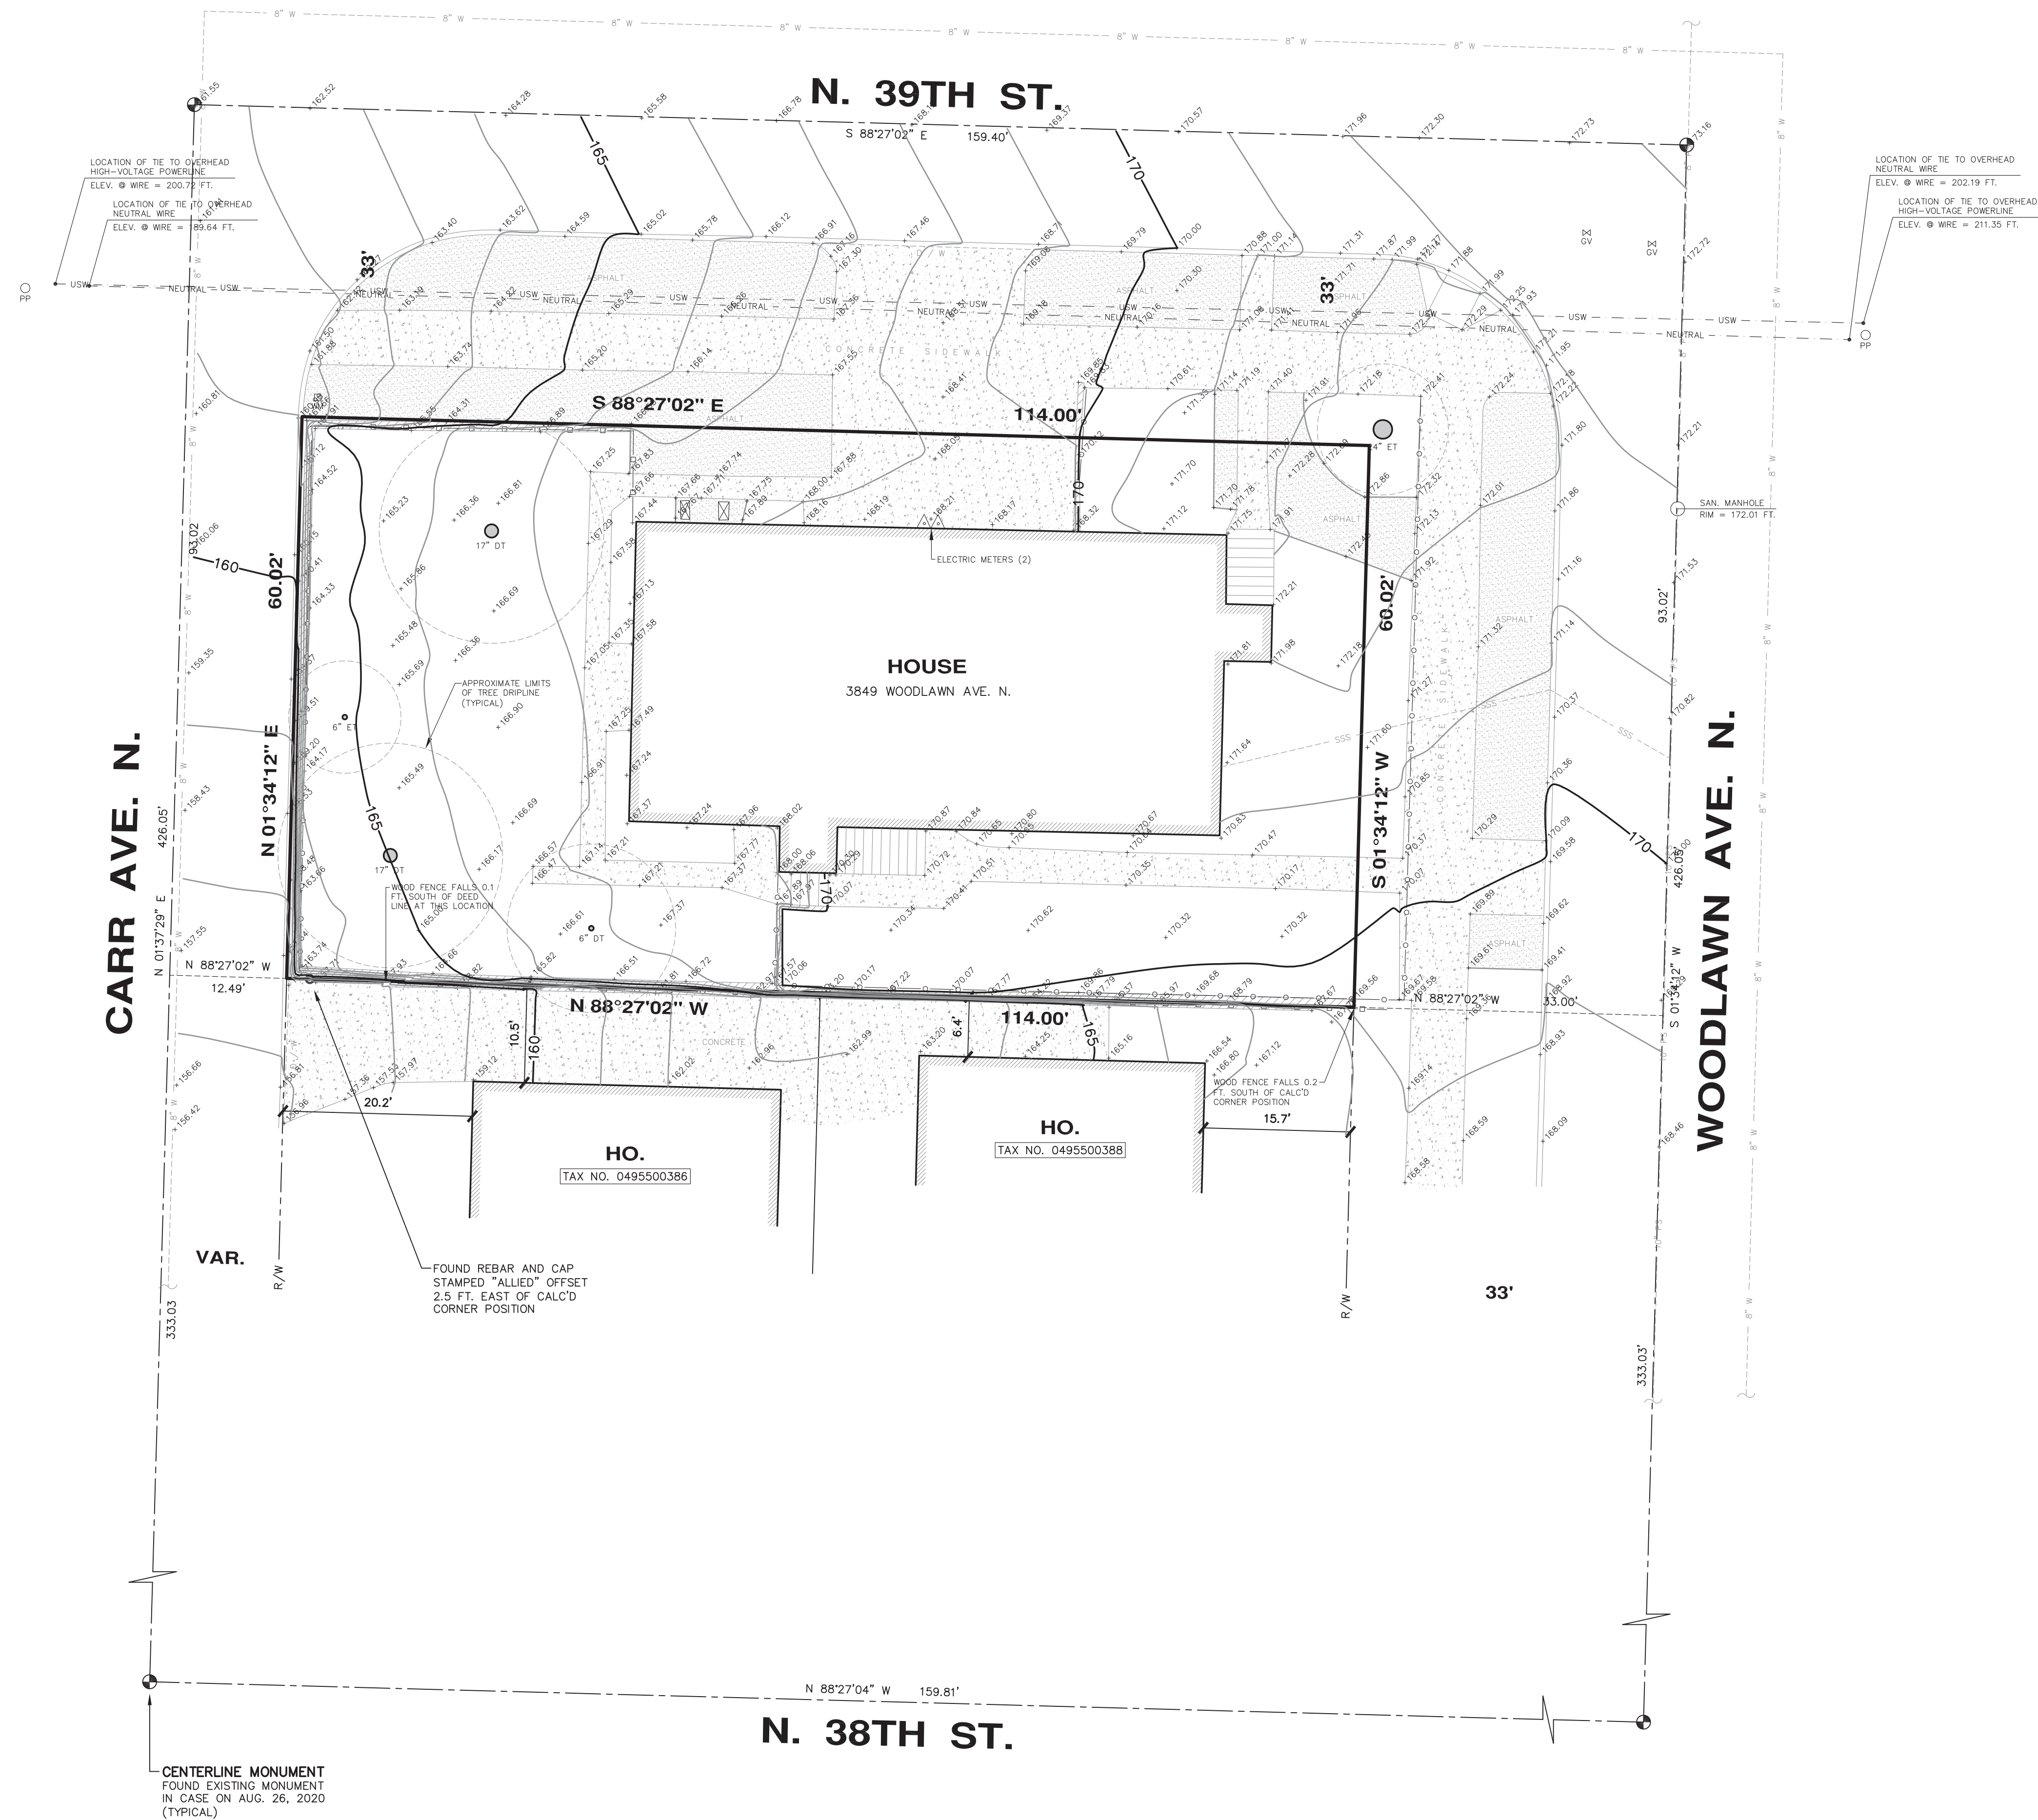


SCALE: 1"=10'
0 5 10 20

NOTES

1. THIS SURVEY WAS PERFORMED BY FIELD TRAVERSE USING A 10 SECOND "TOTAL STATION" THEODOLITE SUPPLEMENTED WITH A 100 FT. STEEL TAPE. THIS SURVEY MEETS OR EXCEEDS THE STANDARDS FOR LAND BOUNDARY SURVEYS AS SET FORTH IN WAC CHAPTER 332-130-090.
2. CONTOUR INTERVAL = 1 FT.
3. ELEVATION DATUM = NAVD'88, AS PER DIRECT OBSERVATIONS USING GPS EQUIPMENT ON AUGUST 26, 2020.
4. PARCEL AREA = 6,842 SQ. FT.
5. THIS SURVEY WAS PERFORMED WITHOUT THE BENEFIT OF A CURRENT TITLE REPORT. THEREFORE EASEMENTS AFFECTING THE PROPERTY, IF ANY, ARE NOT SHOWN HEREON.
6. UNDERGROUND UTILITY INFORMATION AS SHOWN HEREON IS APPROXIMATE ONLY AND IS BASED UPON CITY OF SEATTLE GIS AND ALSO AS PER TIES TO ABOVE GROUND STRUCTURES.
7. TAX PARCEL NO. 0495500376
8. TREE DIAMETERS AND DRIPLINES DISPLAYED HEREON ARE APPROXIMATE. FOR SPECIFIC GENUS AND DIAMETER, TREES SHOULD BE EVALUATED BY A CERTIFIED ARBORIST.
9. WE HAVE DETERMINED TO THE BEST OF OUR ABILITY THE OVERHEAD HIGH VOLTAGE POWERLINE WHICH IS CLOSEST TO THE PROJECT SITE AND HAVE DISPLAYED ITS HORIZONTAL AND VERTICAL LOCATION HEREON. HOWEVER, ADDITIONAL OVERHEAD SERVICE LINES MAY EXIST WHICH ARE NOT OBVIOUS TO US BY FIELD OBSERVATION AND POTENTIALLY IMPACT PROJECT DESIGN. THEREFORE, PRIOR TO DESIGN AND CONSTRUCTION WE RECOMMEND THAT SEATTLE CITY LIGHT BE CONSULTED REGARDING THE POSSIBLE EXISTANCE OF ADDITIONAL SERVICE LINES NOT DISPLAYED HEREON WHICH SHOULD BE CONSIDERED FOR PROJECT DESIGN.

PROPERTY DESCRIPTION

LOTS 1 AND 2, BLOCK 40, BALLARD'S SUPPLEMENT PLAT OF LAKE UNION BLOCK 26, ACCORDING TO THE PLAT THEREOF RECORDED IN VOLUME 5 OF PLATS, PAGE 36, RECORDS OF KING COUNTY, WA.

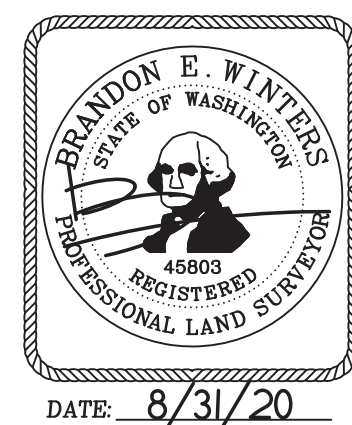

TOPOGRAPHIC SURVEY

3849 WOODLAWN AVE. N.

SEATTLE, WASHINGTON

CHADWICK WINTERS
LAND SURVEYING AND MAPPING
1422 N.W. 85TH ST., SEATTLE, WA 98117
PHONE: 206.297.0996
FAX: 206.297.0997
WEB: WWW.CHADWICKWINTERS.COM

PROJECT #: 20-6850

DRAWING: 20-6850TOP0.DWG

CLIENT: MRN HOMES, LLC.

DATE: 08-31-2020

DRAWN BY: SAL

ZONING SYNOPSIS

SITE OVERVIEW	
Zoning	LR1 (M) — The zoning to the South, West are the same zone– LR1(M). The zoning to the North and East are SF-5000.
Overlay TRANSIT MHA Lot Area	Frequent Transit Area Medium Area 6,842 sf
COMPLIANCE SUMMARY	
Requirement	Permitted Uses — SMC 23.45.504 Table A
	Uses permitted include Residential
Provided	Residential row houses are proposed.
Requirement	FAR (Floor Area Ratio) — SMC 23.45.510 Table A
	The maximum permitted FAR for rowhouses is 1.3
Provided	The proposed FAR for the proposal is 1.3
Requirement	Density — SMC 23.45.512 Table A
	The maximum permitted density for rowhouses is no limit.
Provided	9 units
Requirement	Structure Height — SMC 23.45.514 Table A
	The maximum permitted height limit for townhouses is 30’ from Avg. grade (plus an additional 10’ for stair penthouses)
Provided	The proposed height is <30’ to the roof, <40’ to stair penthouse from avg. gr.

COMPLIANCE SUMMARY	
Requirement	Setbacks — SMC 23.45.518 Table A
	The Required setbacks for rowhouses: Front— 5’ Minimum Rear— 0’ with alley, 7’ Average, 5’ Minimum Side— 3.5’ Minimum
Provided	All proposed setbacks meet or exceeds all the requirements. Except on North side, side setback, seeking Adjustment to 3’.
Requirement	Amenity Area — SMC 23.45.522
	The required amount of amenity area for Lowrise zoned lots is 25% of the lot area, with 50% of it located at the ground level. Amenity area can be public or private (Min. area dimensions required in certain setbacks)
Provided	The proposal is for ground level amenity areas as well as private roof top decks, meeting the required area and dimensions.
Requirement	Landscaping Standards — SMC 23.45.524
	The required amount of landscaping shall meet a Green Factor of .6
Provided	The proposal provides a Green Factor of .605 and uses existing trees, new ground cover and shrubs, and permeable pavement surfaces
Requirement	Structure Width & Façade Length — SMC 23.45.527
	The maximum structure width for townhouses is No Limit The maximum façade length for portions of structures within 15’ of a lot line that is not a rear lot street lot line is 65% of the length of the lot line
Provided	All options meet the width and length requirements.
Requirement	Design Standards — SMC 23.45.529
	Project is undergoing a design review– so this section is not applicable.
Provided	

ZONING SYNOPSIS

COMPLIANCE SUMMARY	
Requirement	Required Parking — SMC 23.54.015 Table B & D 23.54.020 - Parking quantity exceptions—Transit reduction F.2.a. - In multifamily and commercial zones, the minimum required parking for all uses is reduced by 50 percent if the property is located within a frequent transit service area. 9 stalls x 0.5 = 4.5 vehicle parking required.
Provided	The required amount of long-term bicycle parking is 1 stall/unit, and The required amount of short-term bicycle parking is 1 stall/20 units The proposal will provide 7 vehicular parking stalls located on grade, per SMC 23.45.510.C; and the required amount of bicycle parking shall be provided as well.
Requirement	Solid Waste & Recycle — SMC 23.54.040 Storage requirements for 9 residential units is either individual 2'x6' solid waste storage areas or 150sf of shared storage area
Provided	The proposal is for 9 individual areas on site with collection location at the street(s).

DESIGN REVIEW ADJUSTMENT ANALYSIS MATRIX

ADJUSTMENT ITEM NUMBER	
23.41.018.D.3(a)	SETBACKS AND SEPERATION REQUIRNMENTS MAY BE REDUCED BY A MAXIMUM OF 50 PERCENT.
CODE SECTION AND REQUIRNMENT	
23.45.518—TABLE A SETBACKS AND SEPERATIONS SIDE SETBACK ROWHOUSES	THE REQUIRED SIDE SETBACK FOR ROWHOUSE IS 3.5 FEET.
AMOUNT OF REQUESTED ADJUSTMENT	
REQUIRED: 3.5' PROVIDED: 3.0' CAN REDUCE SIDE SETBACK BY 50% MAX	WE REQUEST A SIDE SETBACK ADJUSTMENT TO THE NORTH SIDE OF THE DEVELOPMENT. WE ARE PROVIDING A 3.0 FOOT MINIMUM SIDE SETBACK. THIS SETBACK IS A 14.29% REDUCTION (OUT OF THE 50% REDUCTION MAX)

ADJUSTMENT REASONING	
CS2: URBAN PATTERN AND FORM C.3.—RELATION TO THE BLOCK D.4— HEIGHT, BULK, AND SCALE	BY ALLOWING A 14.29% REDUCTION IN THE MINIMUM REQUIRED SIDE SETBACK ON THE NORTH SIDE OF THE PROPERTY WE ARE ABLE TO PROVIDE BETTER MODULATION OF THE NORTH FACDE. THIS EFFECTIVELY ALLOWS US TO BETTER BREAK UP AN OTH-ERWISE LONG FAÇADE AND AVIOD A MONOLITHIC PRESENCE. IT PROVIDES A BETTER SENSE OF INDIVIDUAL UNIT IDENTITY, DETAIL AND HUMAN SCALE AT THE STREET LEVEL AND INTRO-DUCES A REPEATING ELEMENT THAT ADDS VARIETY AND RHYTHM TO THE FAÇADE AND OVERALL BUILDING DESIGN.
APPLICABLE DESIGN PAGES	
	SEE SITE PLAN AND BUILDING FLOOR PLANS.

DESIGN GUIDANCE RESPONSES– HIGHEST PRIORITY

CS1 Natural Systems & Site Features	
B. SUNLIGHT AND NATURAL VENTILATION	THE SITE SLOPES DOWNHILL TOWARDS THE WEST. WE WILL USE THE NATURAL TOPOGRAPHY TO INFORM THE PROJECT DESIGN AND STEP DOWN USING THE EXISTING TOPOGRAPHY AWAY FROM THE MAINLY SF 5000 ZONE TO REDUCE PROJECT BULK AND SCALE. BY MAINLY ORIENTING THE BUILDING EAST TO WEST WE MAXIMISE DAYLIGHT FOR INTERIOR AND EXTERIOR SPACES. ROW IS IMPROVED WITH NEW SIDEWALK, PLANTING STRIP AND CURBS. THIS WILL BE LANDSCAPED AND STREET TREES PROVIDED. RAIN GARDENS ADD INTEREST VIA PROJECT DRAINAGE.
C. TOPOGRAPHY	
D. PLANTS AND HABITAT	
E. WATER	
CS2 Urban Pattern & Form	
A. LOCATION IN THE CITY AND NEIGHBORHOOD.	THE SITE IS IN A RAPIDLY CHANGING NEIGHBORHOOD. THE SITE IS AT THE TIP OF A ZONE CHANGE FROM L1 TO SF-5000. MANY TOWNHOUSE PROJECTS ARE PROPOSED AND OR/ UNDER CONSTRUCTION IN THE L1 ZONED AREA. THE HEIGHT, BULK AND SCALE PROPOSED STEPS DOWN AWAY FROM THE SF-5000 ZONING, AND IS APPROPRIATE GIVEN THE ZONE TRANSITION. WE HAVE ADDED SOME SLOPED ROOFS TO BETTER BLEND WITH THE OLDER SINGLE FAMILY RESIDENCES IN THE IMMEDIATE AREA.
B. ADJACENT SITES, STREETS AND OPEN SPACE.	
D) HEIGHT BULK AND SCALE.	
E) LOCAL HISTORY AND CULTURE.	

PL2 WALKABILITY	
A) ACCESSIBILITY	THE UNIT ENTRIES ARE ELEVATED ABOVE THE STREET/ SIDEWALK. DIRECT ACCESS TO EACH UNIT IS PROVIDED FROM THE STREETS. PARKING IS PROVIDED AT THE INTERIOR OF THE STRUCTURE.
PL3. STREET LEVEL INTERACTION	
A. ENTRIES	THE PROJECT IS DESIGNED TO PROVIDE ENTRIES FROM THE UNITS FRONTING ALL THREE STREETS

PL4. ACTIVE TRANSIT	
A) ENTRY LOCATIONS AND RELATIONSHIPS	THE PROJECT IS DESIGNED TO PROVIDE ENTRIES FROM THE UNITS FRONTING ALL THREE STREETS. THE ENTRIES ARE ELEVATED .
DC1. PROJECT USES AND ACTIVITIES	
C) PARKING AND SERVICE USES	PARKING IS PROVIDED IN AN INTERIOR COURT BEHIND THE STRUCTURE AND ACCESS IS PROVIDED FROM WOODLAWN AVE N. SOLID WASTE, RECYCLE AND YARD WASTE WILL BE ACCESSED ALSO FROM 9TH NW. STAGGING WILL BE ON THE STREET
DC2. ARCHITECTURAL CONCEPT	
A) MASSING	THE PROJECT IS DESIGNED TO PROVIDE ENTRIES FROM THE UNITS FRONTING ALL THREE STREETS. LARGE EXPANSE OF GLASS, MATERIAL AND COLOR CHANGE, FEATURES, ROOFS, ALL CONTRIBUTE TO REDUCING THE SCALE AND MASSING.
B) ARCHITECTURAL AND FAÇADE COMPOSITION.	
C) SECONDARY ARCHITECTURAL FEATURE.	
D) SCALE AND TEXTURE.	
E) FORM AND FUNCTION	

DESIGN GUIDANCE RESPONSES

DC1 Project Uses and Activities	
B) Vehicular Access and Circulation	VEHICLE AND BIKE PARKING IS PROVIDED FROM WOODLAWN AVE N. SOLID WASTE, RECYCLE AND YARD WASTE WILL BE ACCESSED ALSO FROM WOODLAWN AVE N.
DC2 Architectural Concept	
D) Scale and Texture	THE PROJECT IS DESIGNED TO PROVIDE ENTRIES FROM THE UNITS FRONTING THREE STREETS. LARGE EXPANSE OF GLASS, MATERIAL AND COLOR CHANGE, FEATURES, ROOFS, ALL CONTRIBUTE TO REDUCING THE SCALE AND MASSING.
DC3 Architectural Concept	
B) Open Space Uses and Activities	COMMON OPEN SPACE IS PROVIDED AT THE INTERIOR PARKING COURT OF THE BUILDINGS. SMALLER PRIVATE AREAS ARE PROVIDED AT THE STREET FRONTAGES AND PRIVATE SPACE IS PROVIDED AT THE ROOF DECKS FOR ALL UNITS.

DC4 Exterior Elements and Materials	
B) Signage C) Lighting	ANY SIGNAGE PROVIDED WILL BE THE UNITS ADDRESS VISIBLE FROM THE STREET. THE LIGHTING WILL BE HIGH QUALITY, SHIELDED AND DIRECTED AWAY FROM ADJACENT PROPERTIES.
Site Reconnaissance	
1. ROW Improvements (See PAR) 2. Trees	THE RIGHT OF WAY WILL BE IMPROVED WITH THE ADDITION OF STREET TREE(S), PLANTING STRIPS, SIDEWALKS AND ADA RAMPS.

N. 39TH ST.

PROJECT NOTES

OWNER MRN HOMES LLC
7556 12TH AVE NE
SEATTLE, WA 98115
PH: 206-985-0212

PROPERTY 3849 WOODLAWN AVE N

PARCEL NO. 049550-0376

ZONING LR1(M)

URBAN VILLAGE NO

FREQUENT TRANSIT YES

MHA: MEDIUM

LOT AREA 6,842.0 SF

ECA NO

DENSITY LR1(M) TOWNHOUSE-1/1300- ROWHOUSE- NO LIMIT

FAR 1.3 6,842.0 x 1.3 = 8,894.6 SF MAX FAR

PROPOSED FAR 8,863.375 SF (SEE SHEET A-4.1)

HEIGHT 30' 3 STORIES

PARKING 1 PER UNIT- CAN REDUCE 50% = 5 STALLS

AMENITY AREA 25% x 6,842 = 1,710.5 SF TOTAL
50% x 1,710.5 = 855.25 SF AT GROUND LEVEL

PROVIDED AMENITY AREA: GROUND LEVEL 928.3906 SF
ROOFTOP LEVEL 1,998.0 SF

TOTAL PROVIDED AMENITY AREA: 2,926.3906 SF (SEE SHEET A-1.1)

REQUIRED: SDR & SEPA


PROJECT ARCHITECT: NOVION GROUP INC 206.361.6133

STRUCTURAL ENGINEER: SSS 425.778.1023


SEPARATE PERMIT REQUIRED FOR ELECTRICAL, MECHANICAL, PLUMBING, AND CIVIL

PROPERTY DESCRIPTION

LOTS 1 AND 2, BLOCK 40, BALLARD'S SUPPLEMENT PLAT OF LAKE UNION BLOCK 26, ACCORDING TO THE PLAT THEREOF RECORDED IN VOLUME 5 OF PLATS, PAGE 36, RECORDS OF KING COUNTY, WA.

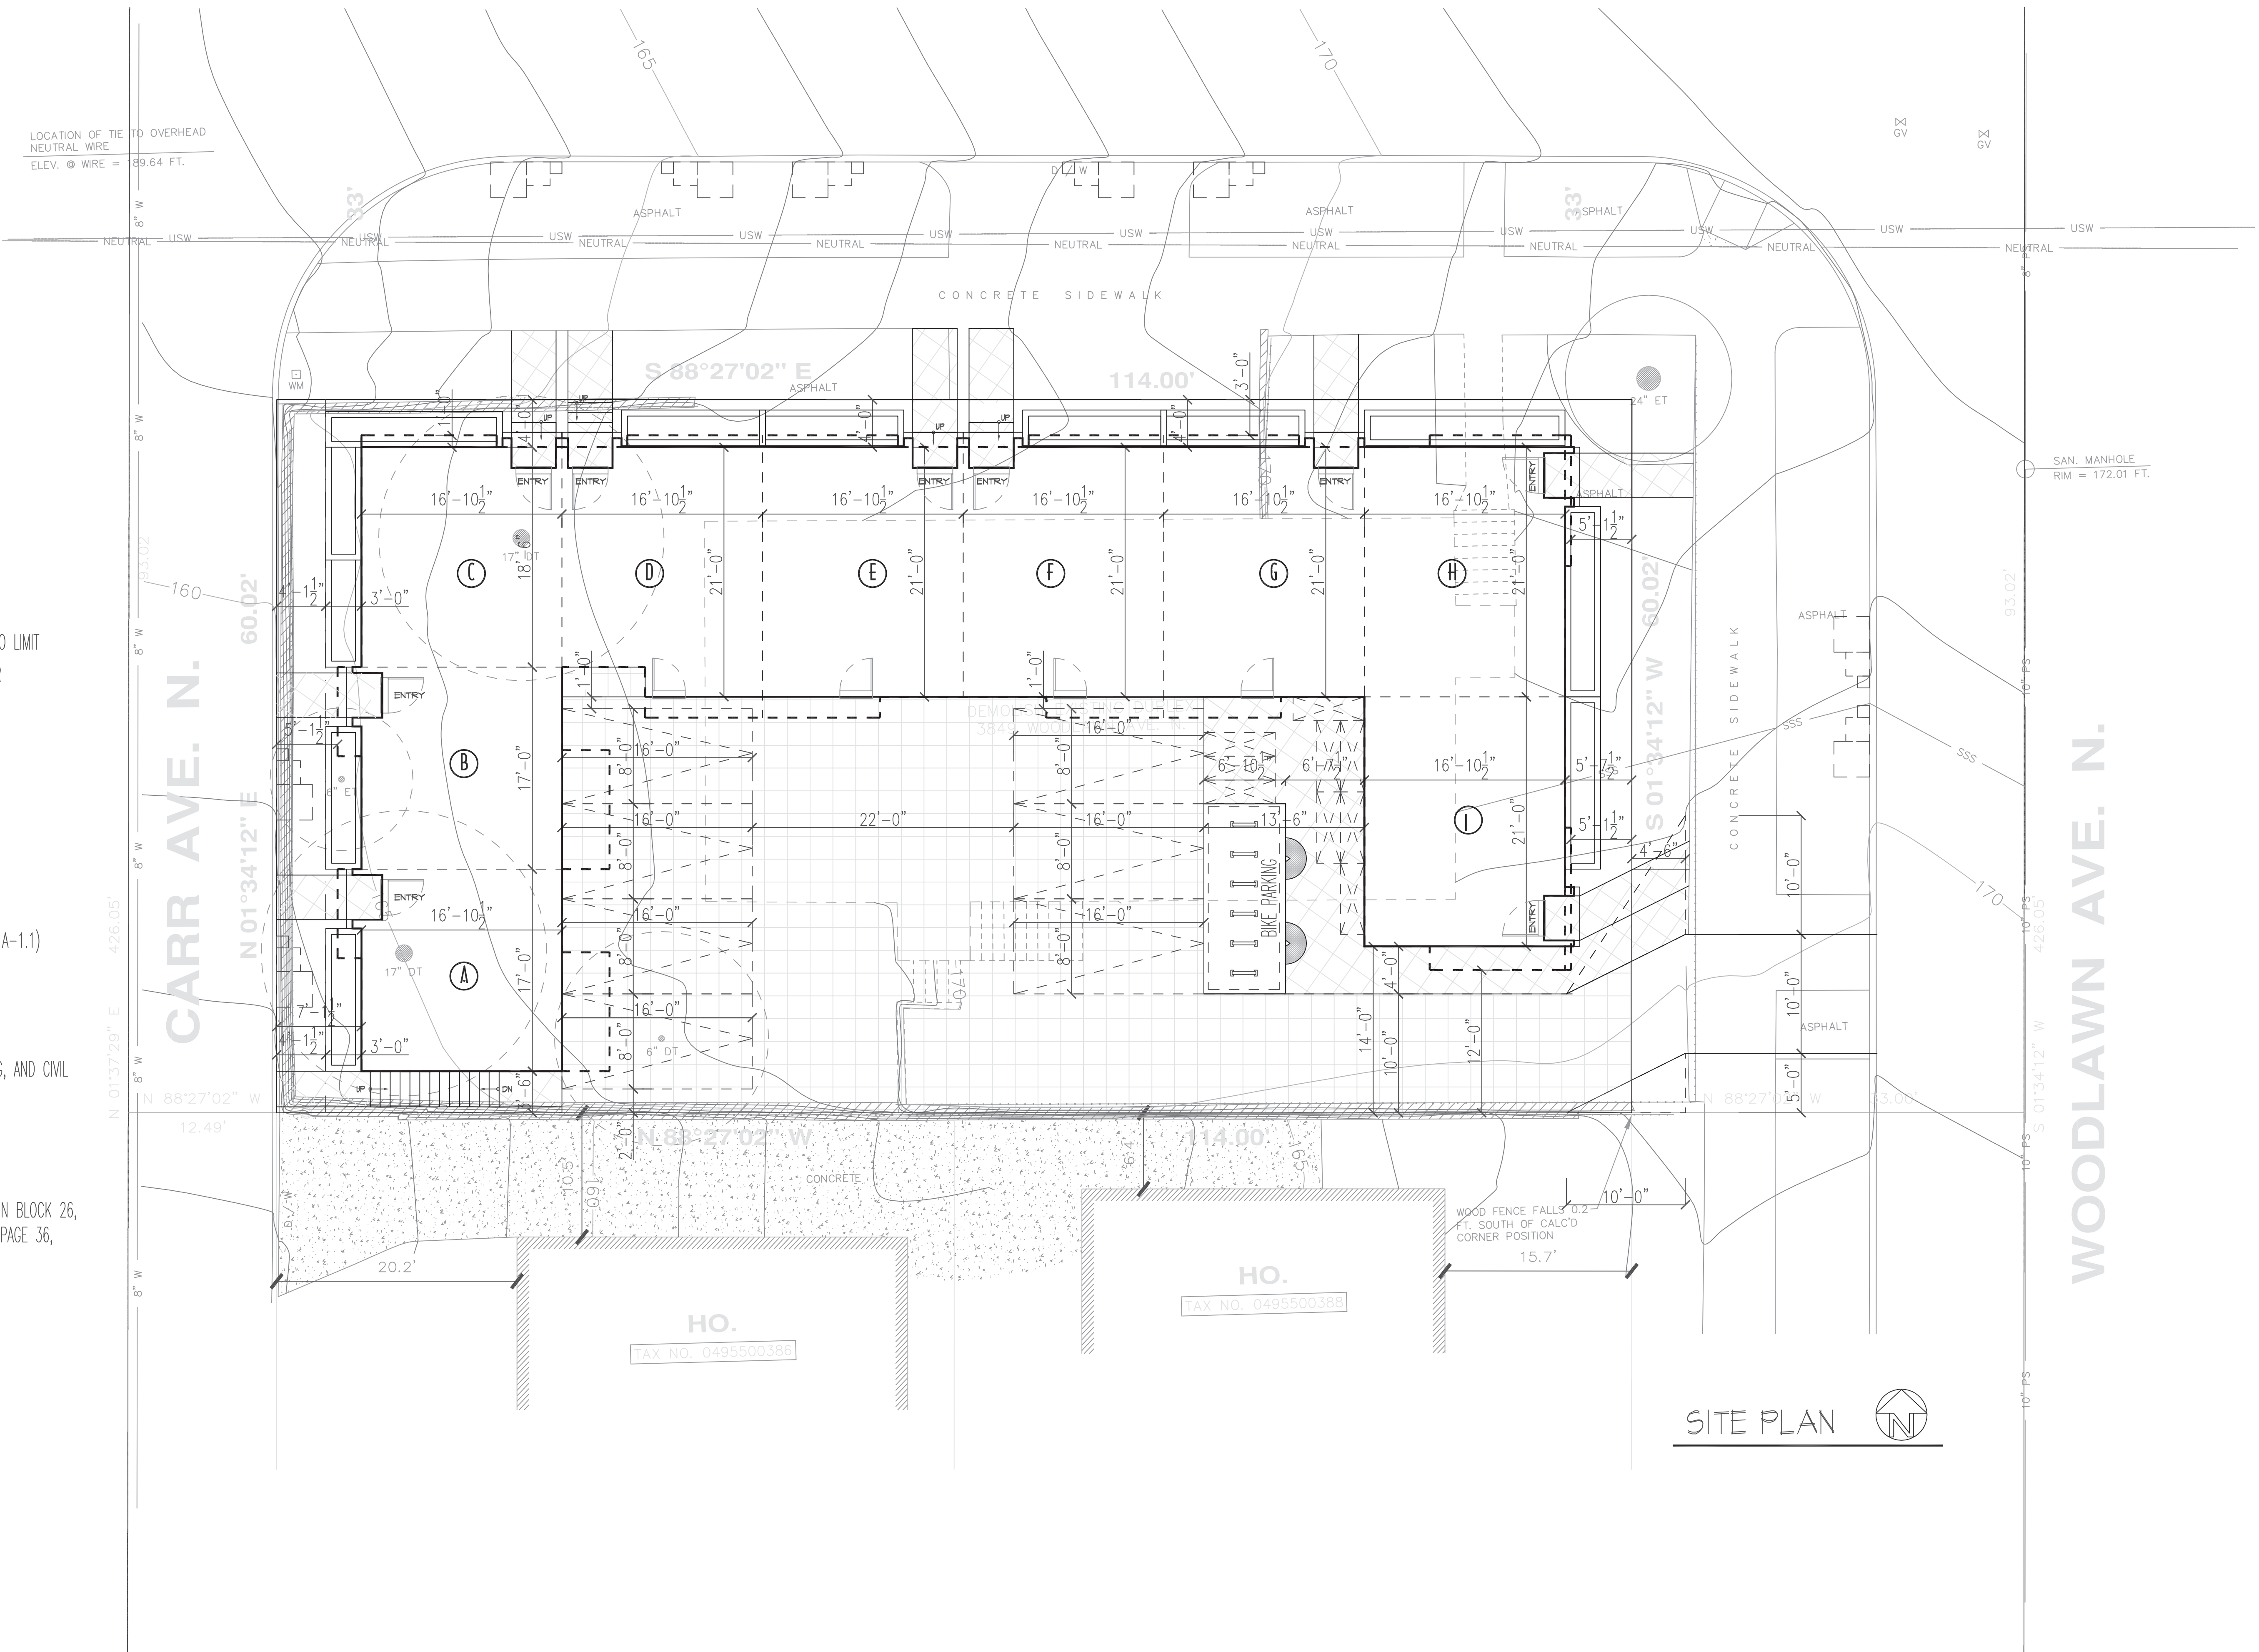


N. 39TH ST.

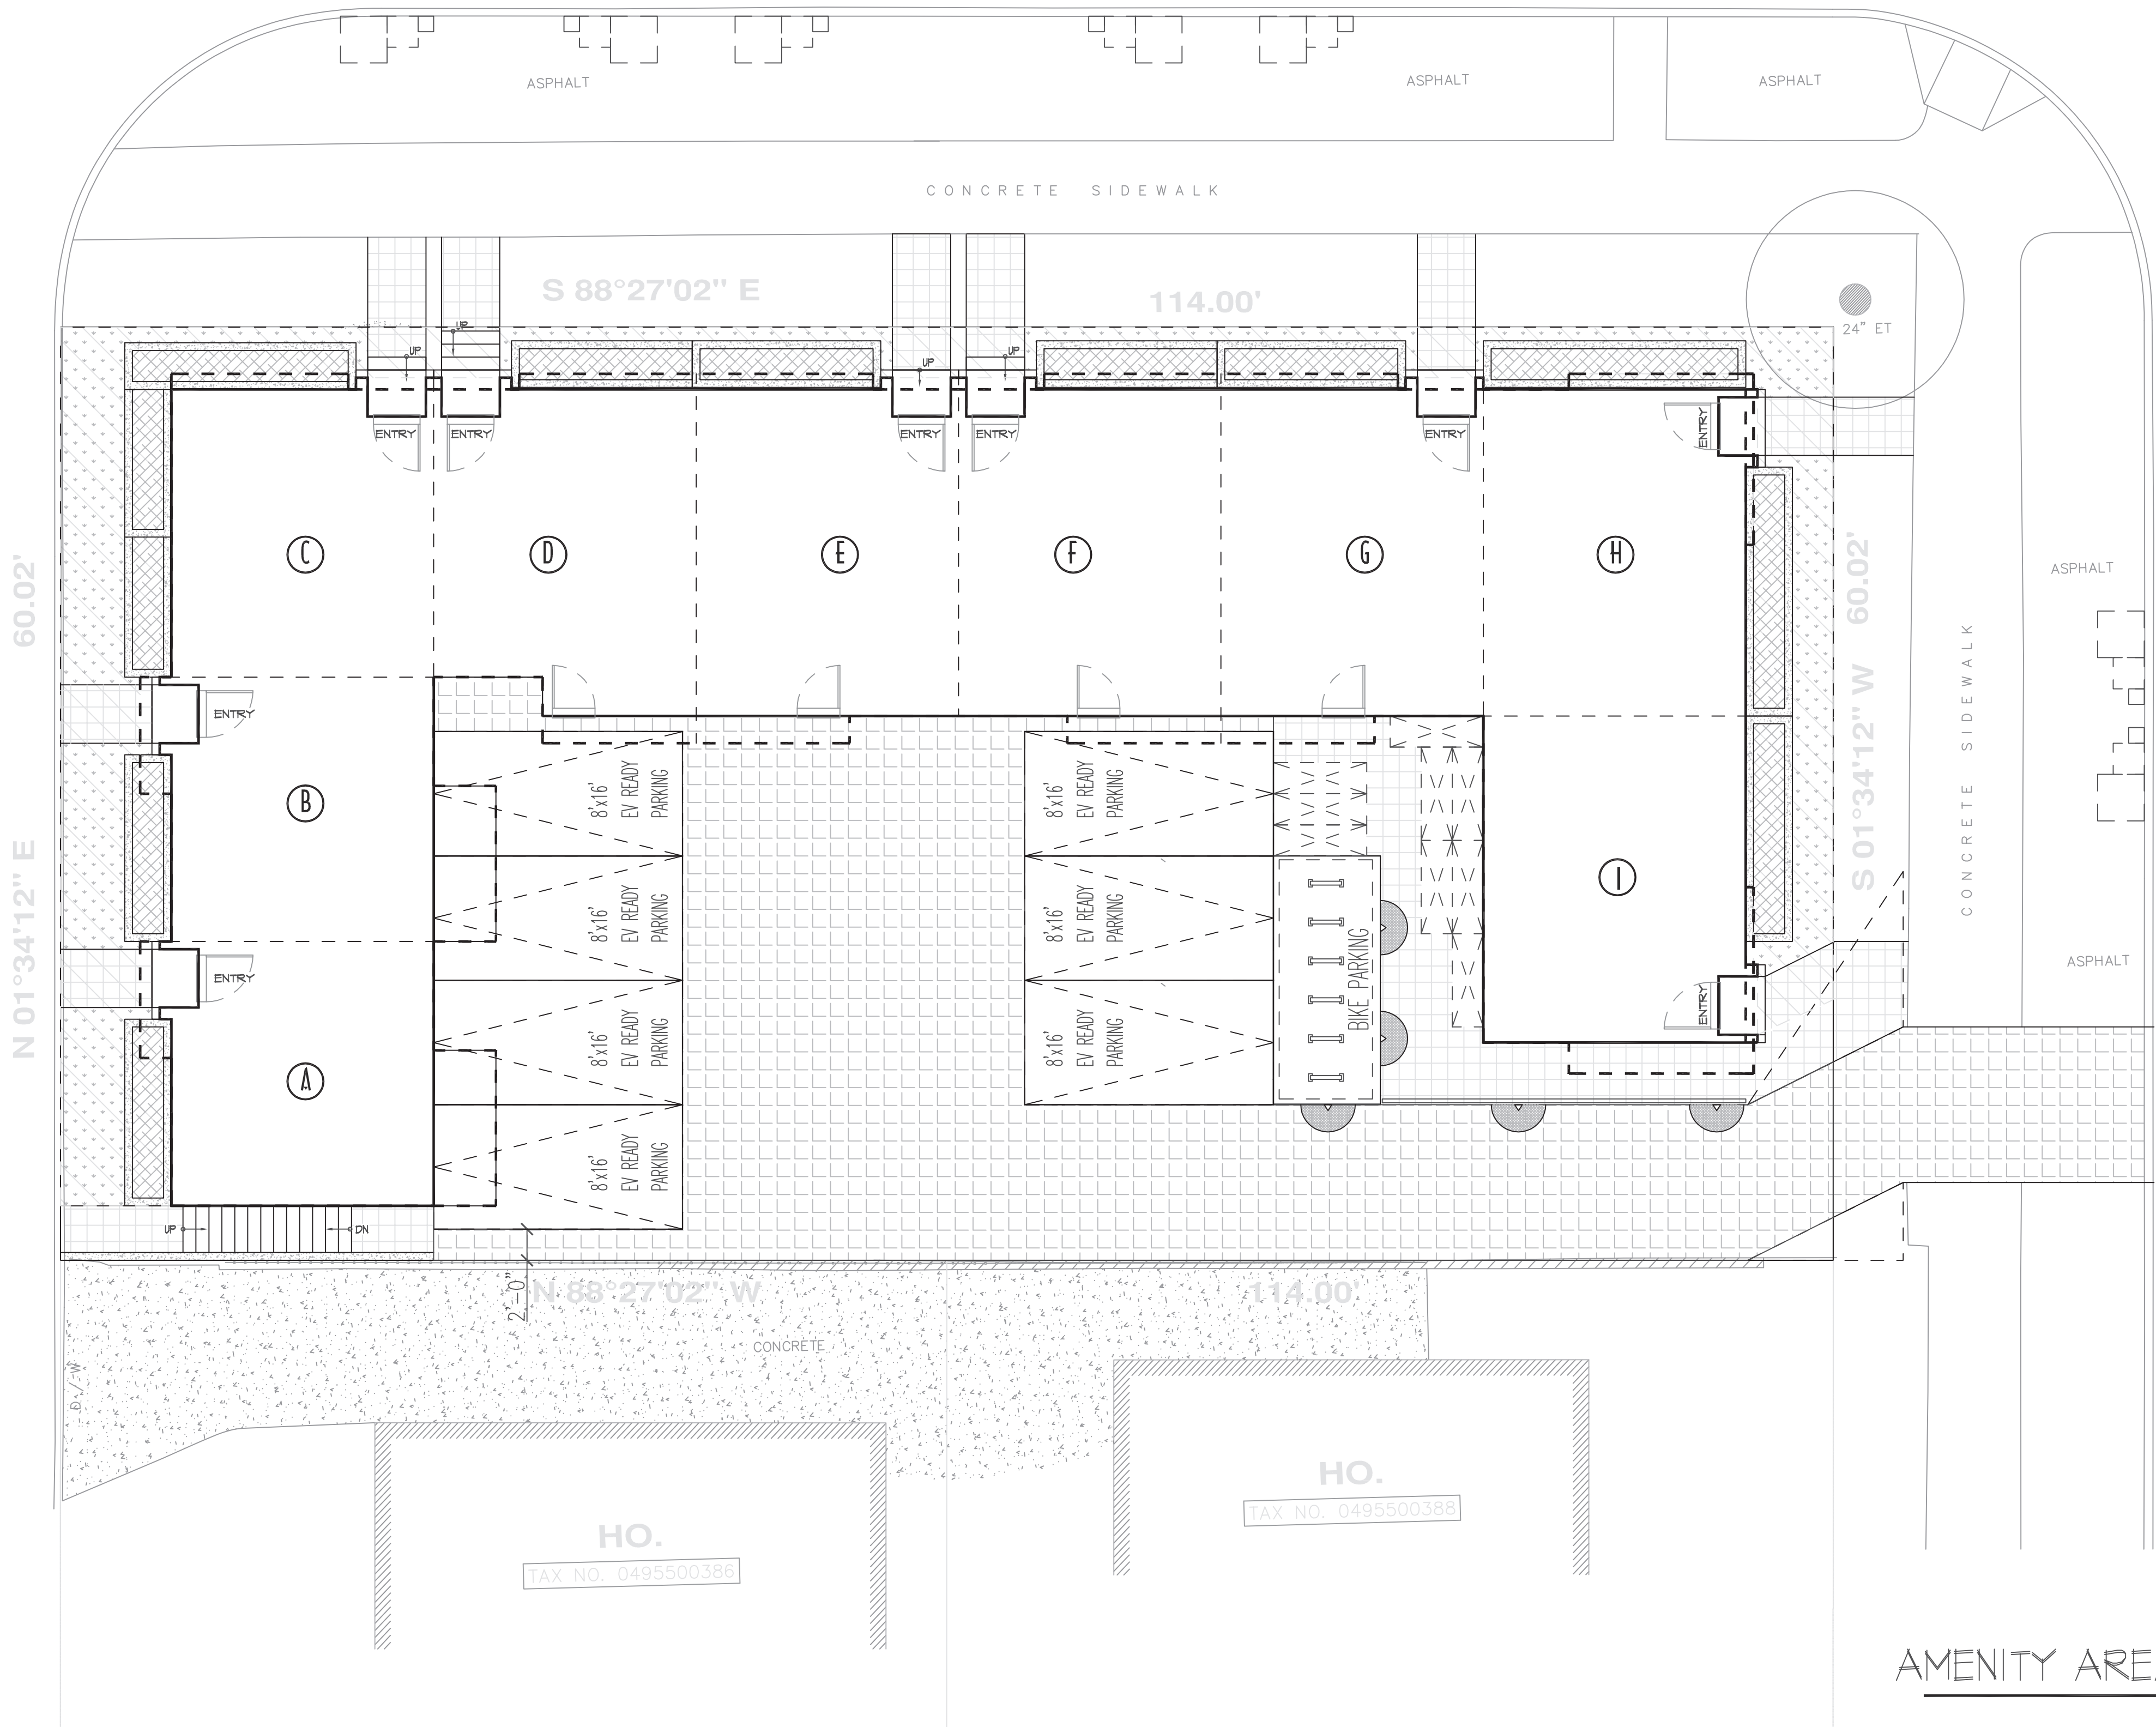



WOODLAWN AVE. N.

AMENITY AREA


REVISIONS	BY
This landscape plan is diagrammatic, all dimensions are approximate and must be field verified.	
© GHIA Landscape Architects 2021	
 GHIA Landscape Architects 1417 NE 80th St. SEATTLE, WA 98115 TELE 206.522.2334 FAX 206.526.5667	
APPROVAL	
PROJECT AT 3849 Woodlawn Ave N, Seattle, WA LANDSCAPE PLAN  STATE OF WASHINGTON REGISTERED LANDSCAPE ARCHITECT <i>Neil Buchanan</i> NEIL BUCHANAN CERTIFICATE No. 513	
DATE:	1-26-2021
SCALE:	ON PLAN
DRAWN BY:	NB
JOB:	
SHEET:	
L1.0 1 of 1 SHEETS	

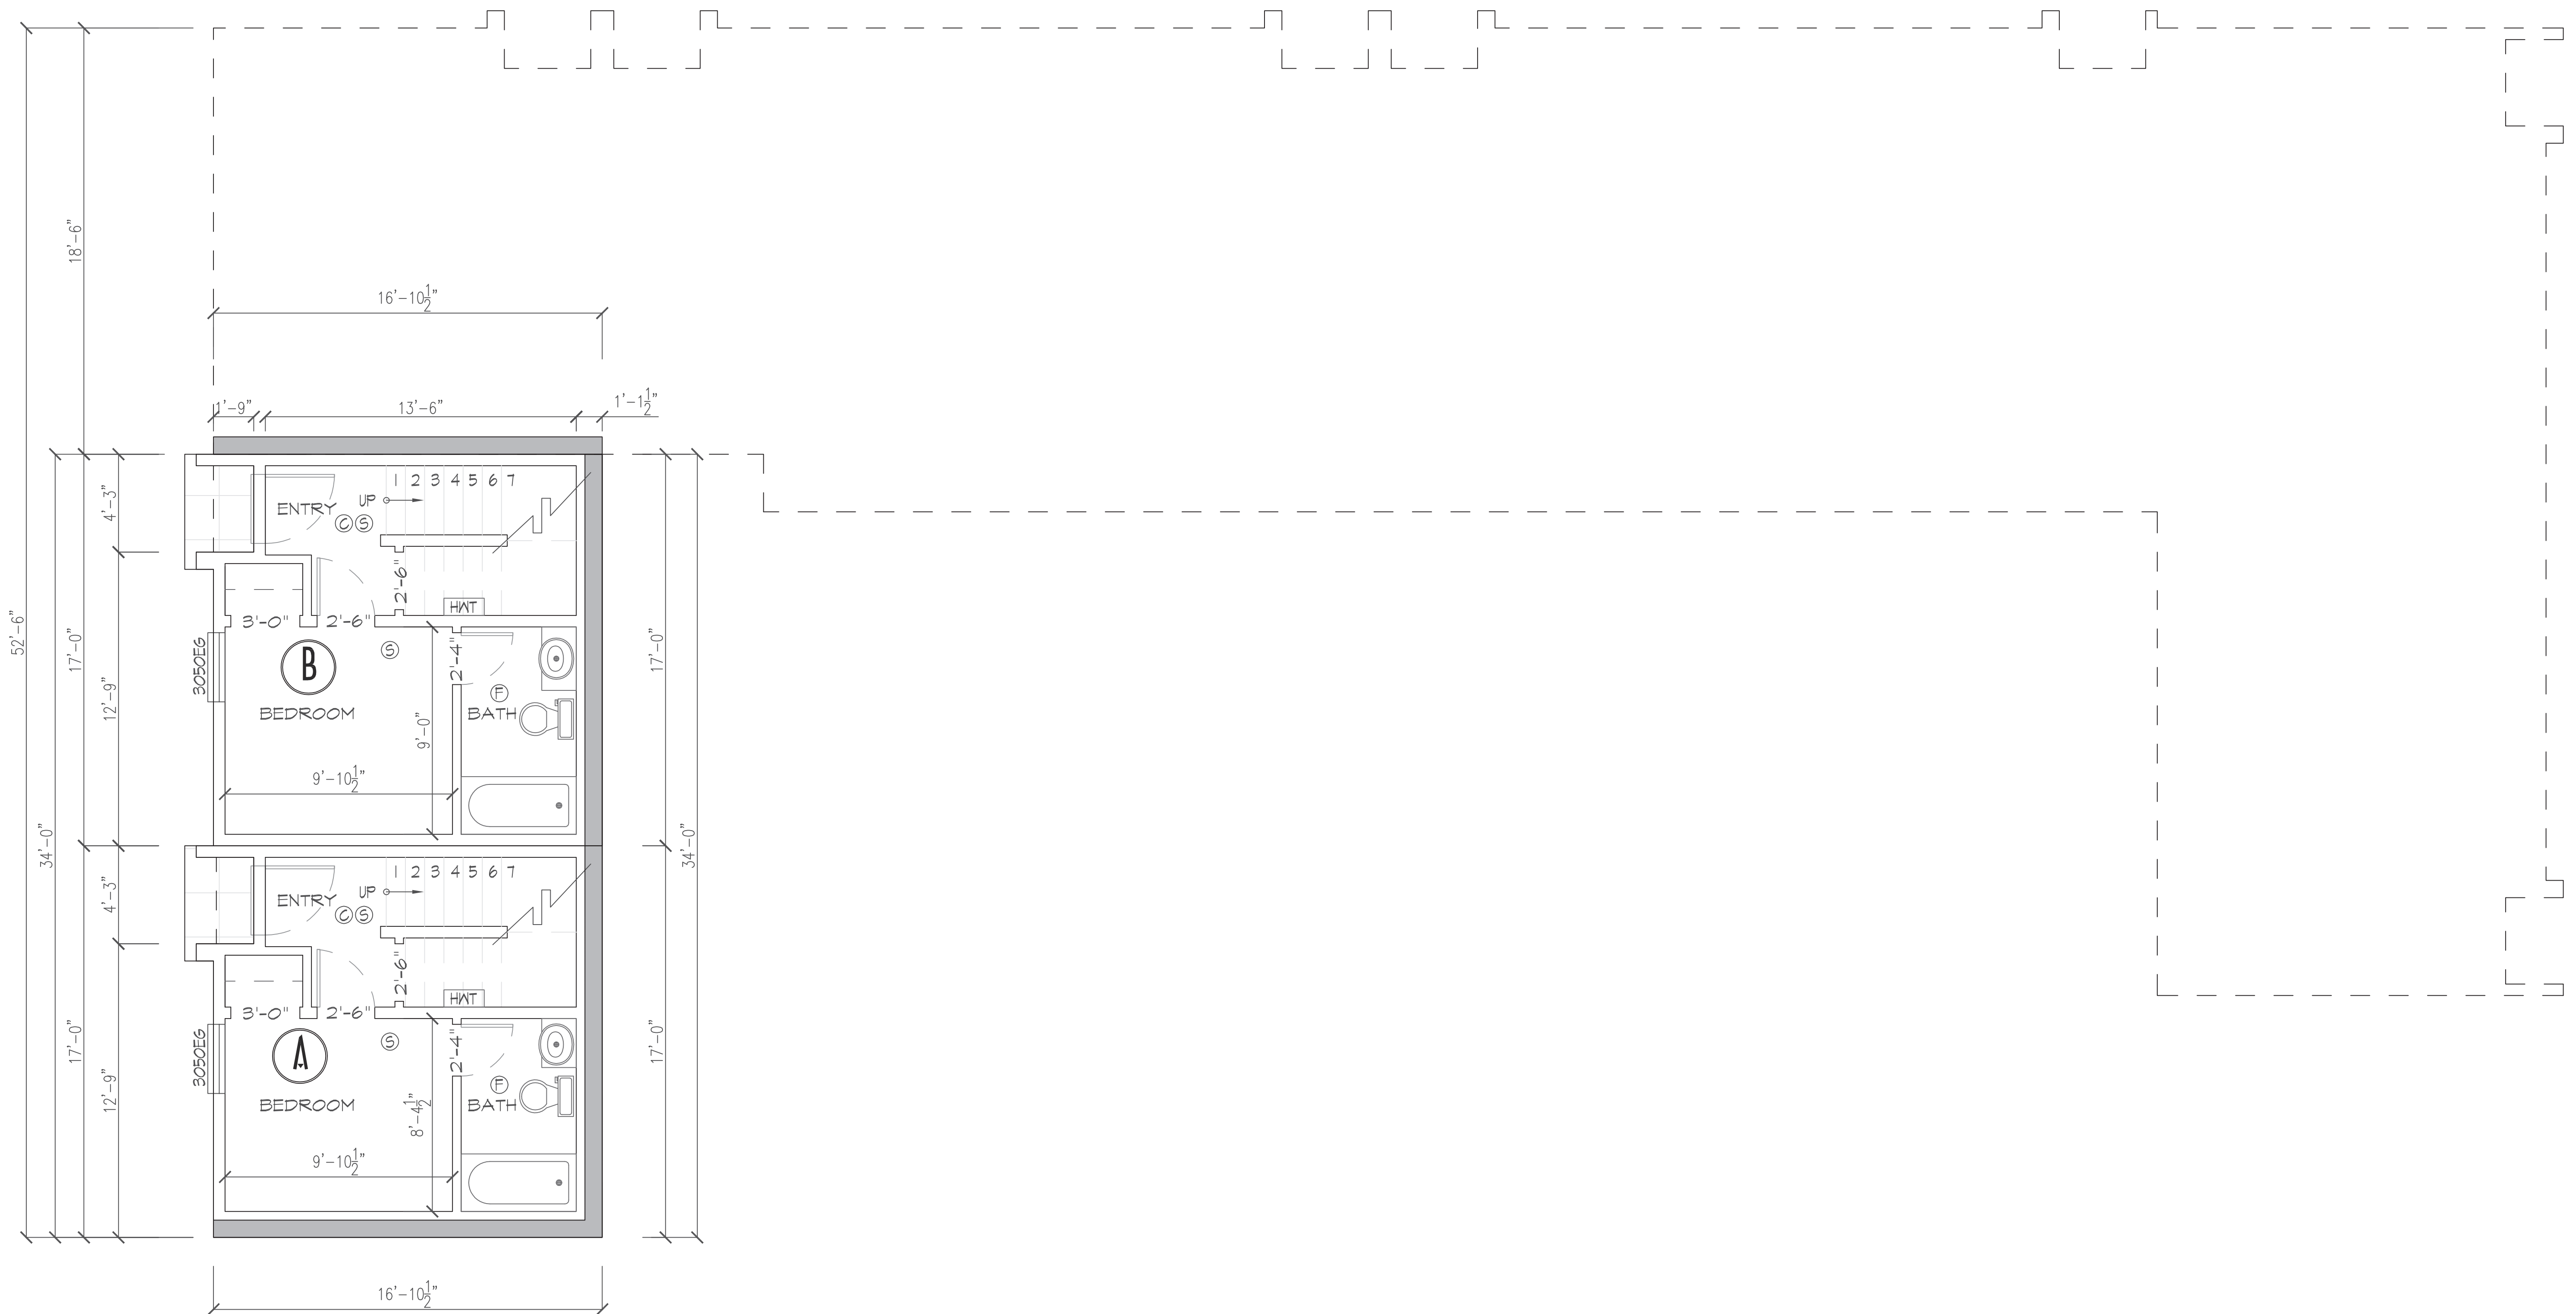


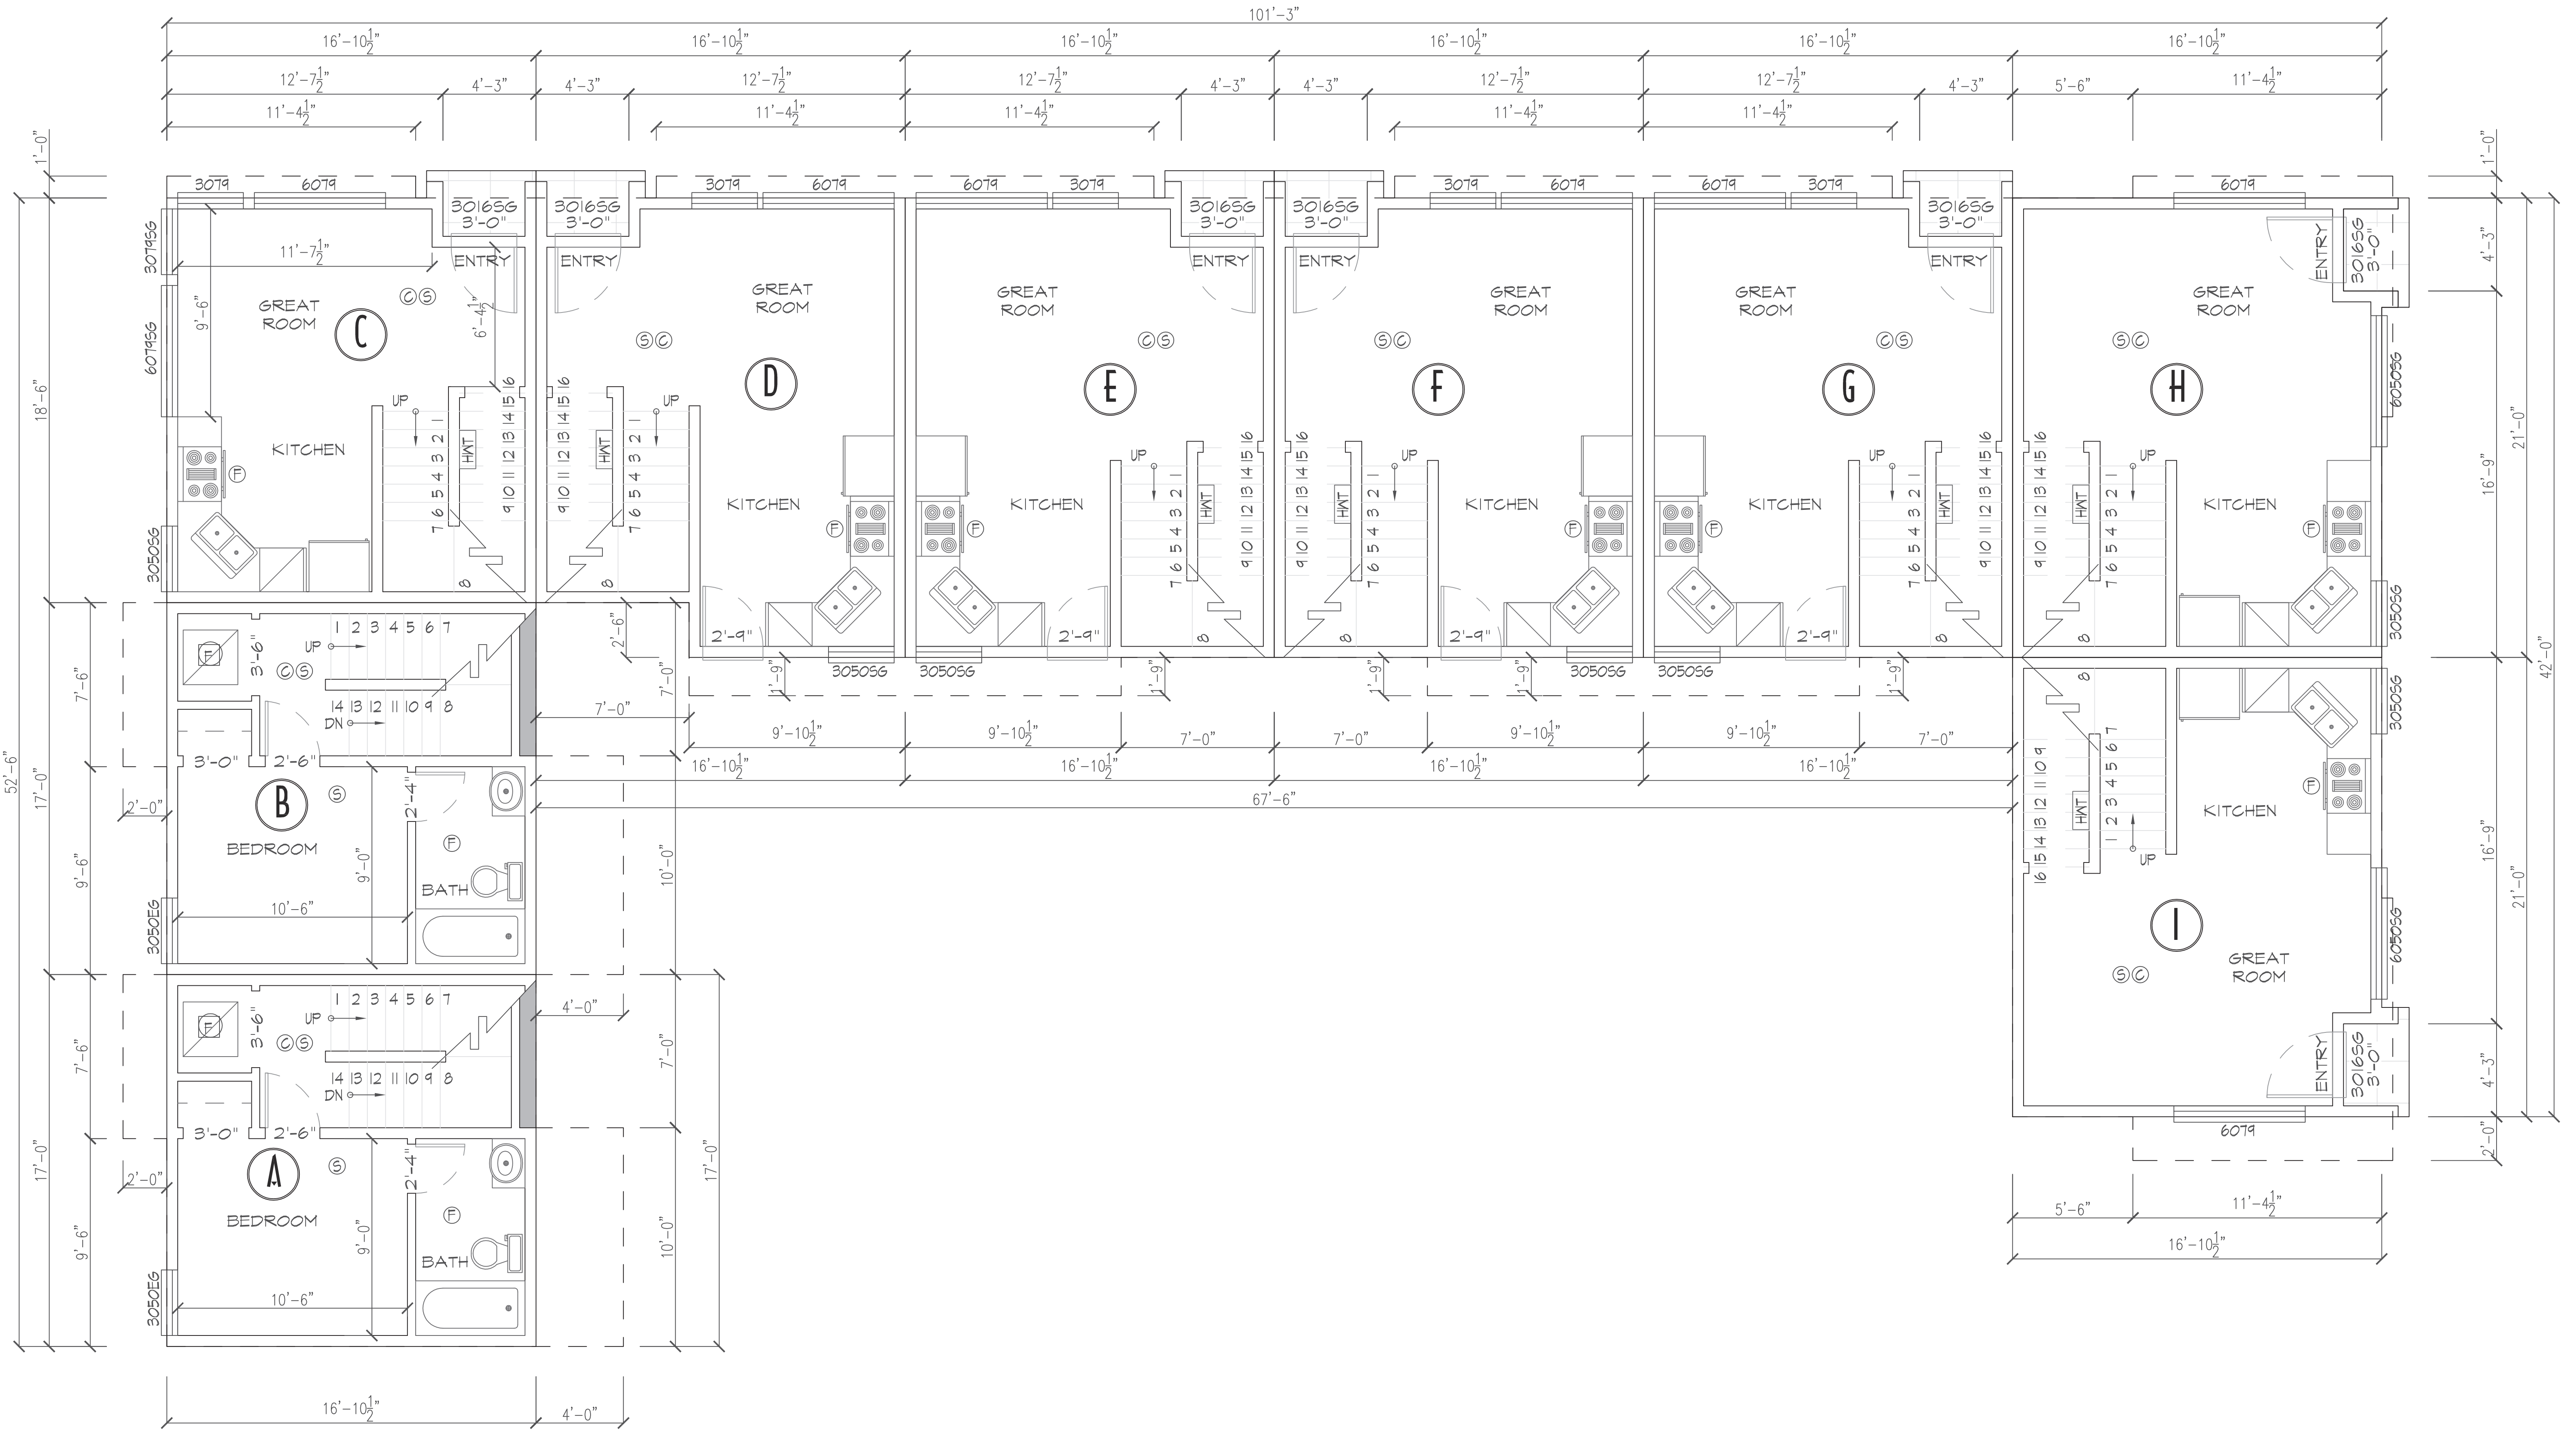

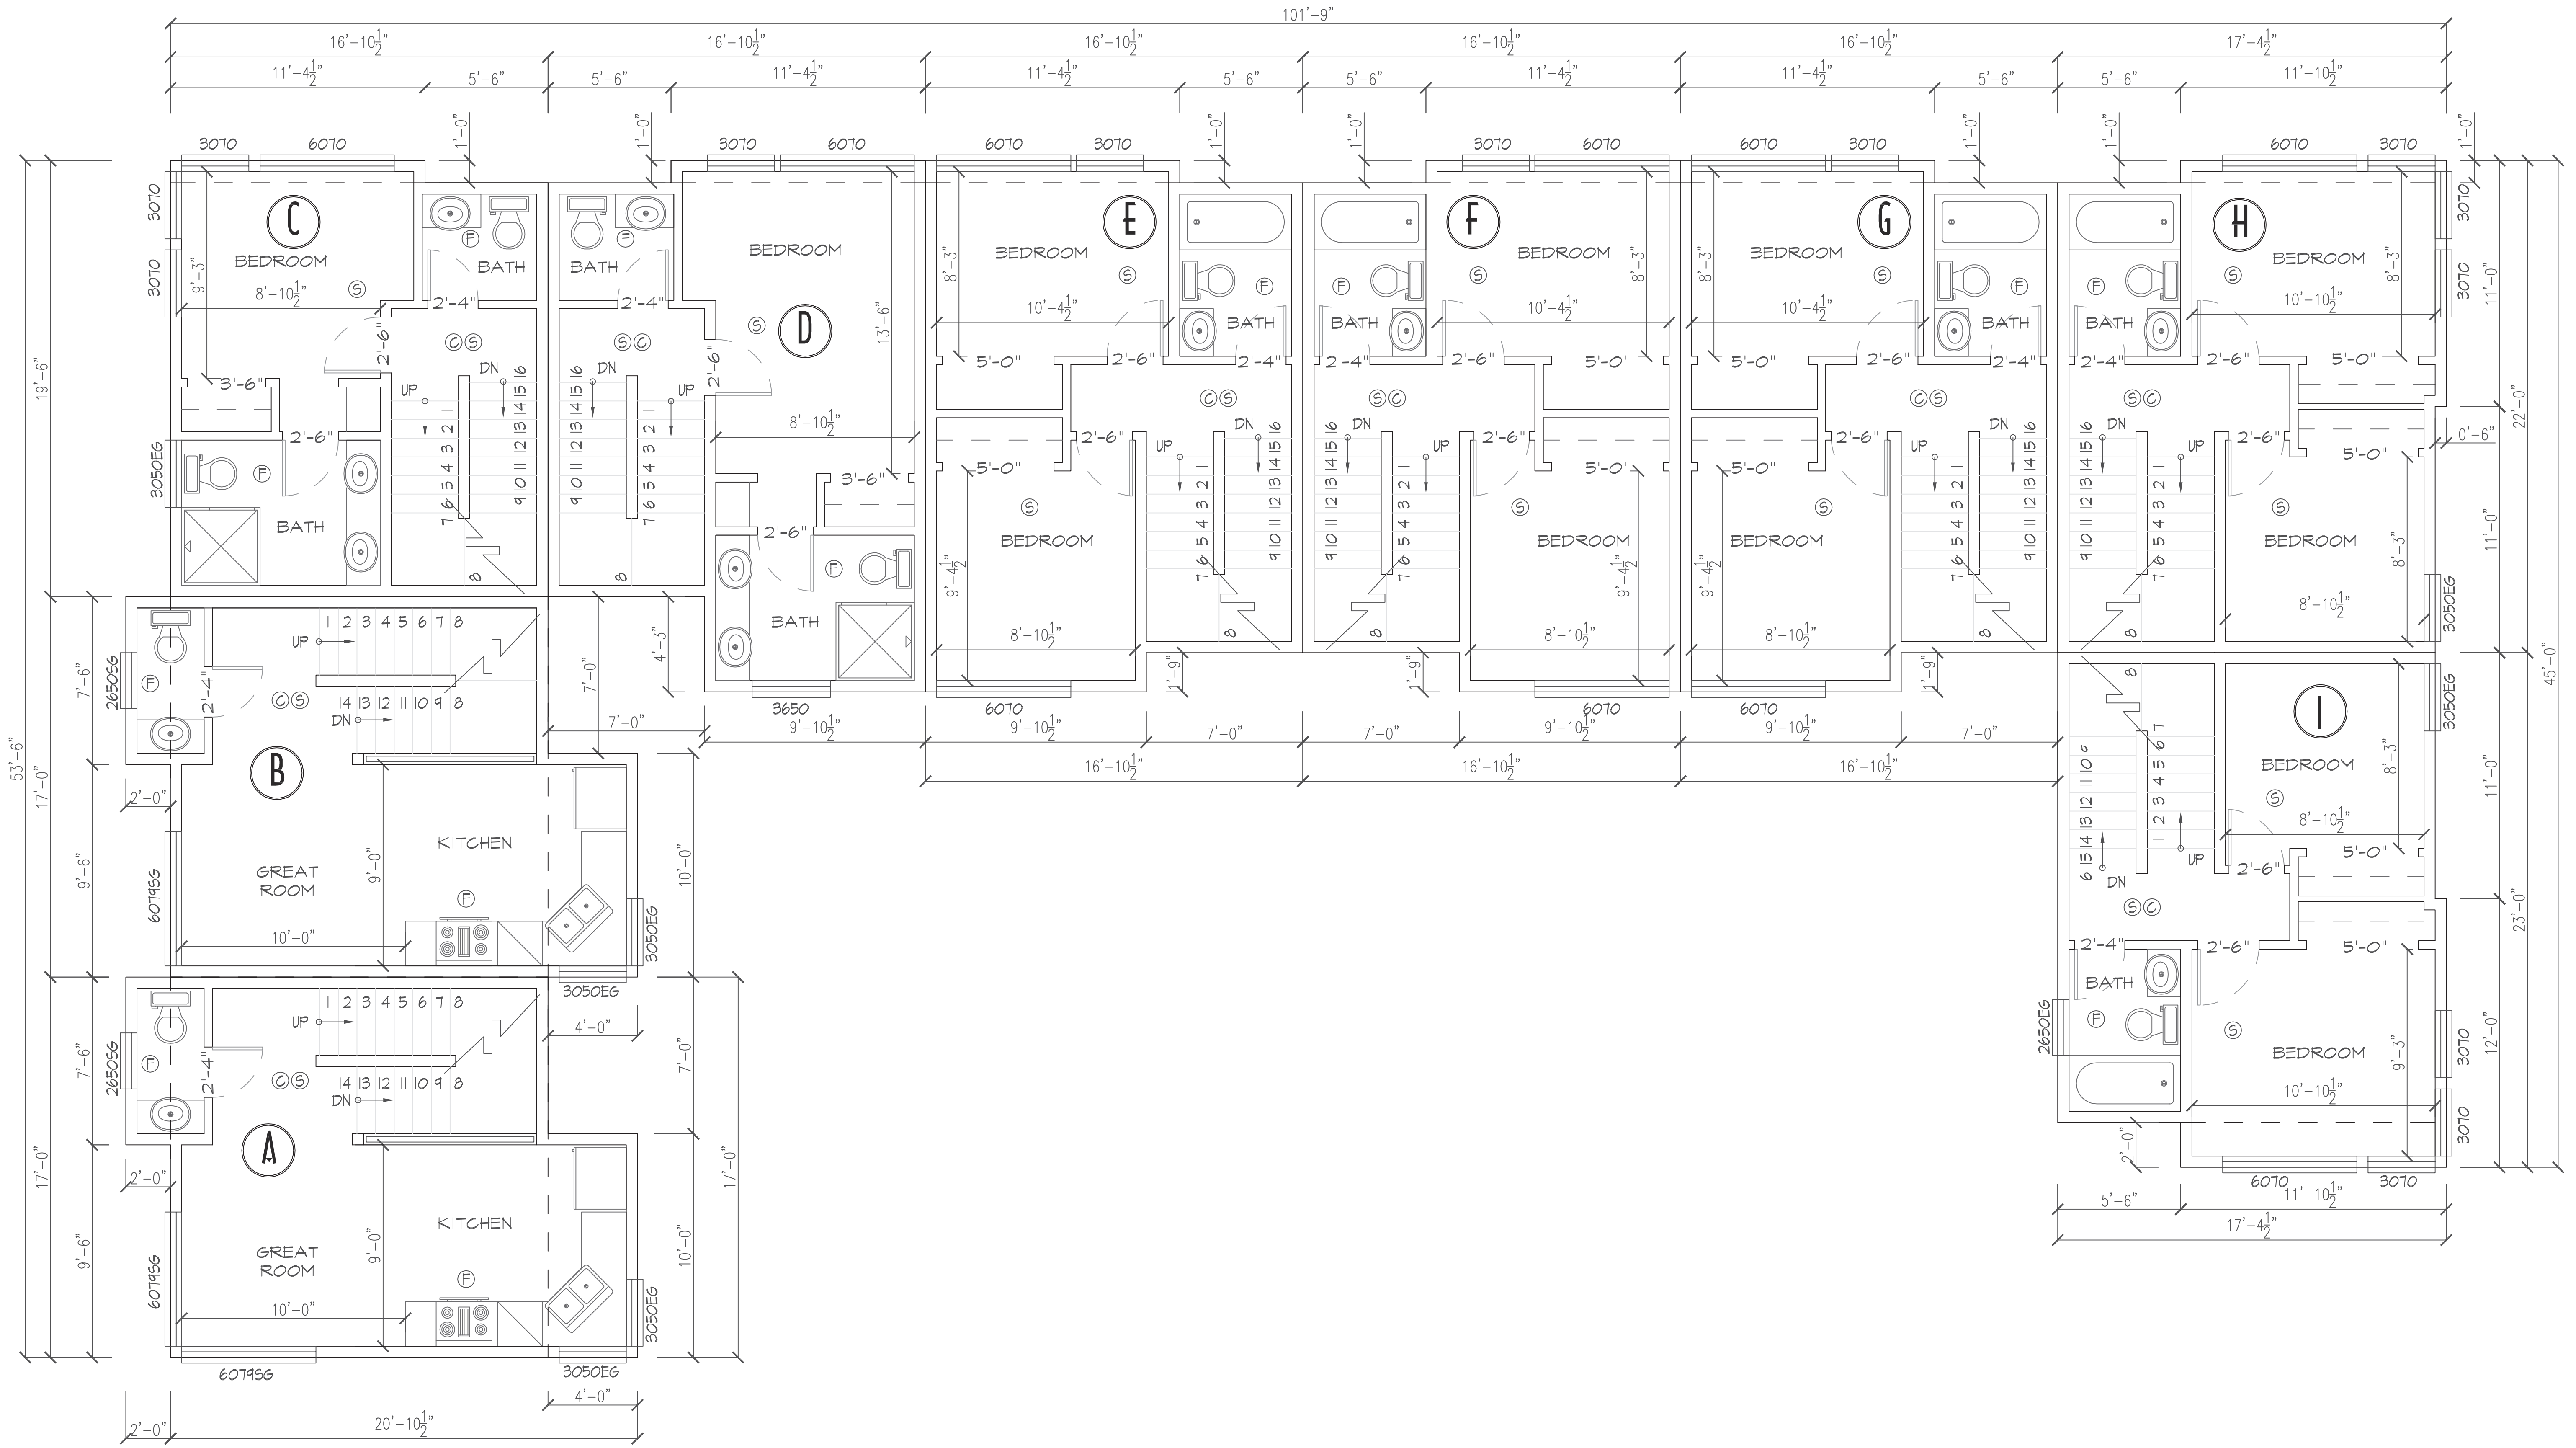

SECOND FLOOR PLAN 
SCALE: 1/8"=1' 0"

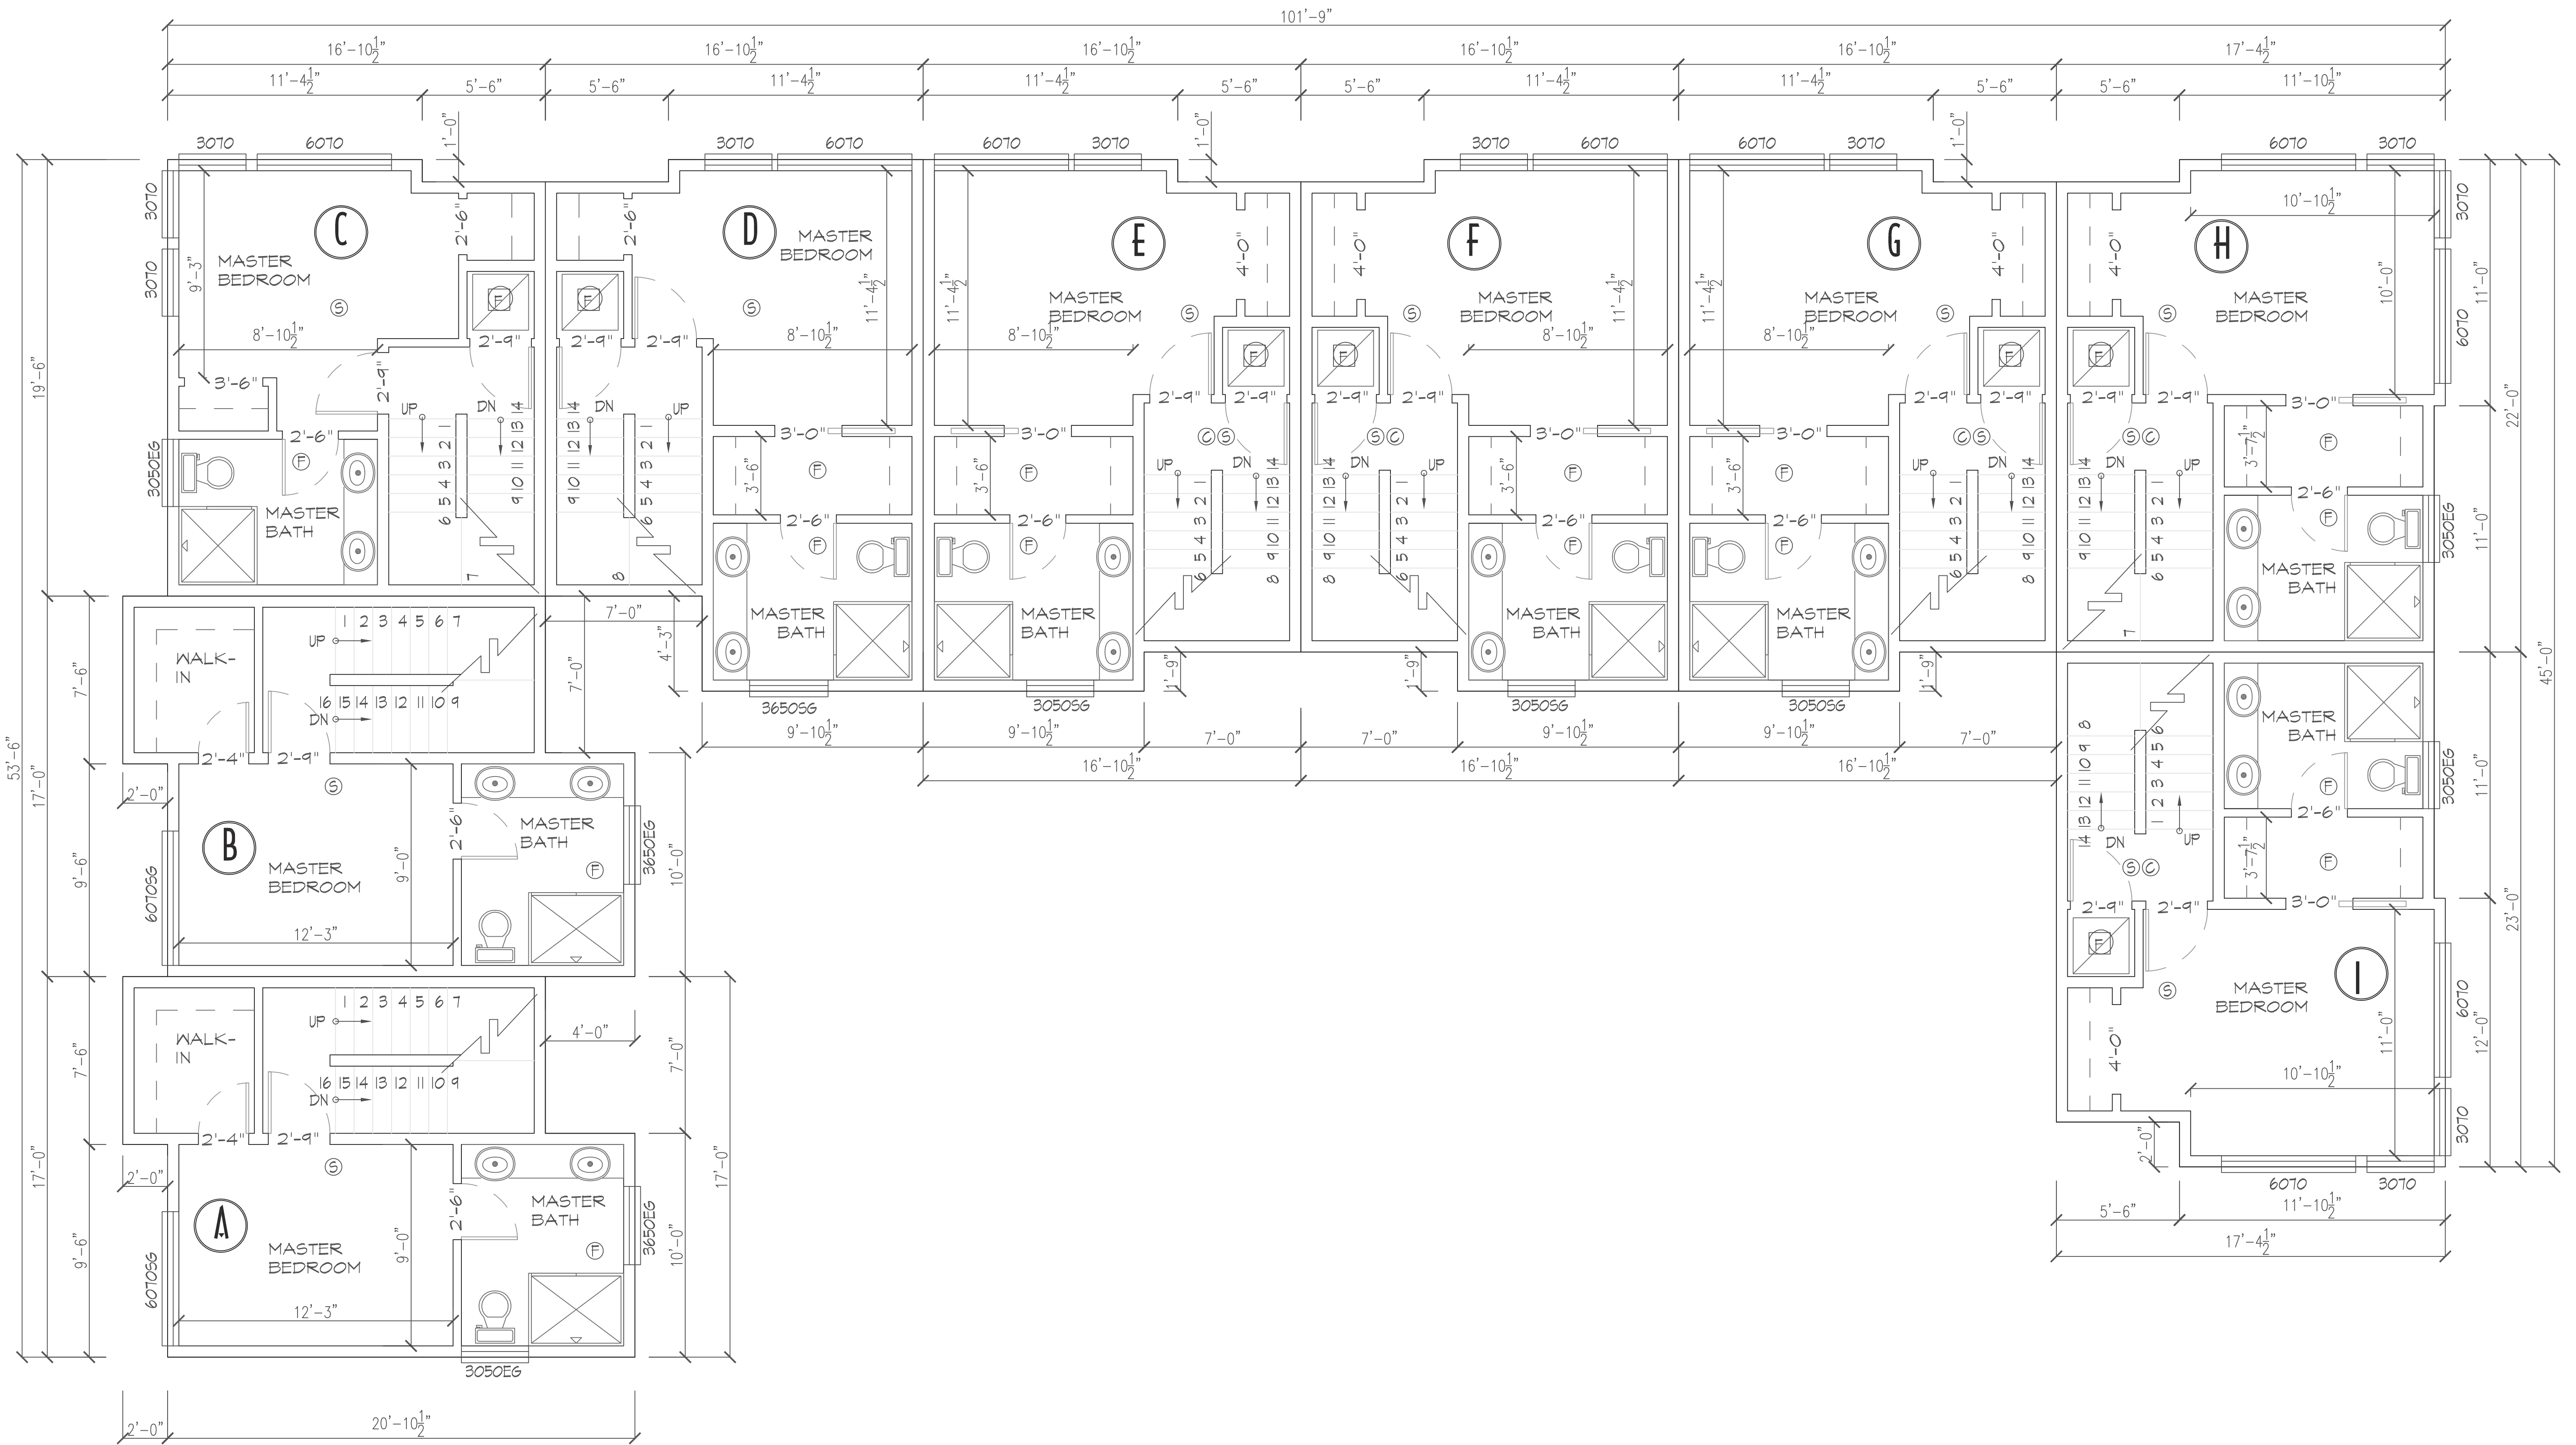


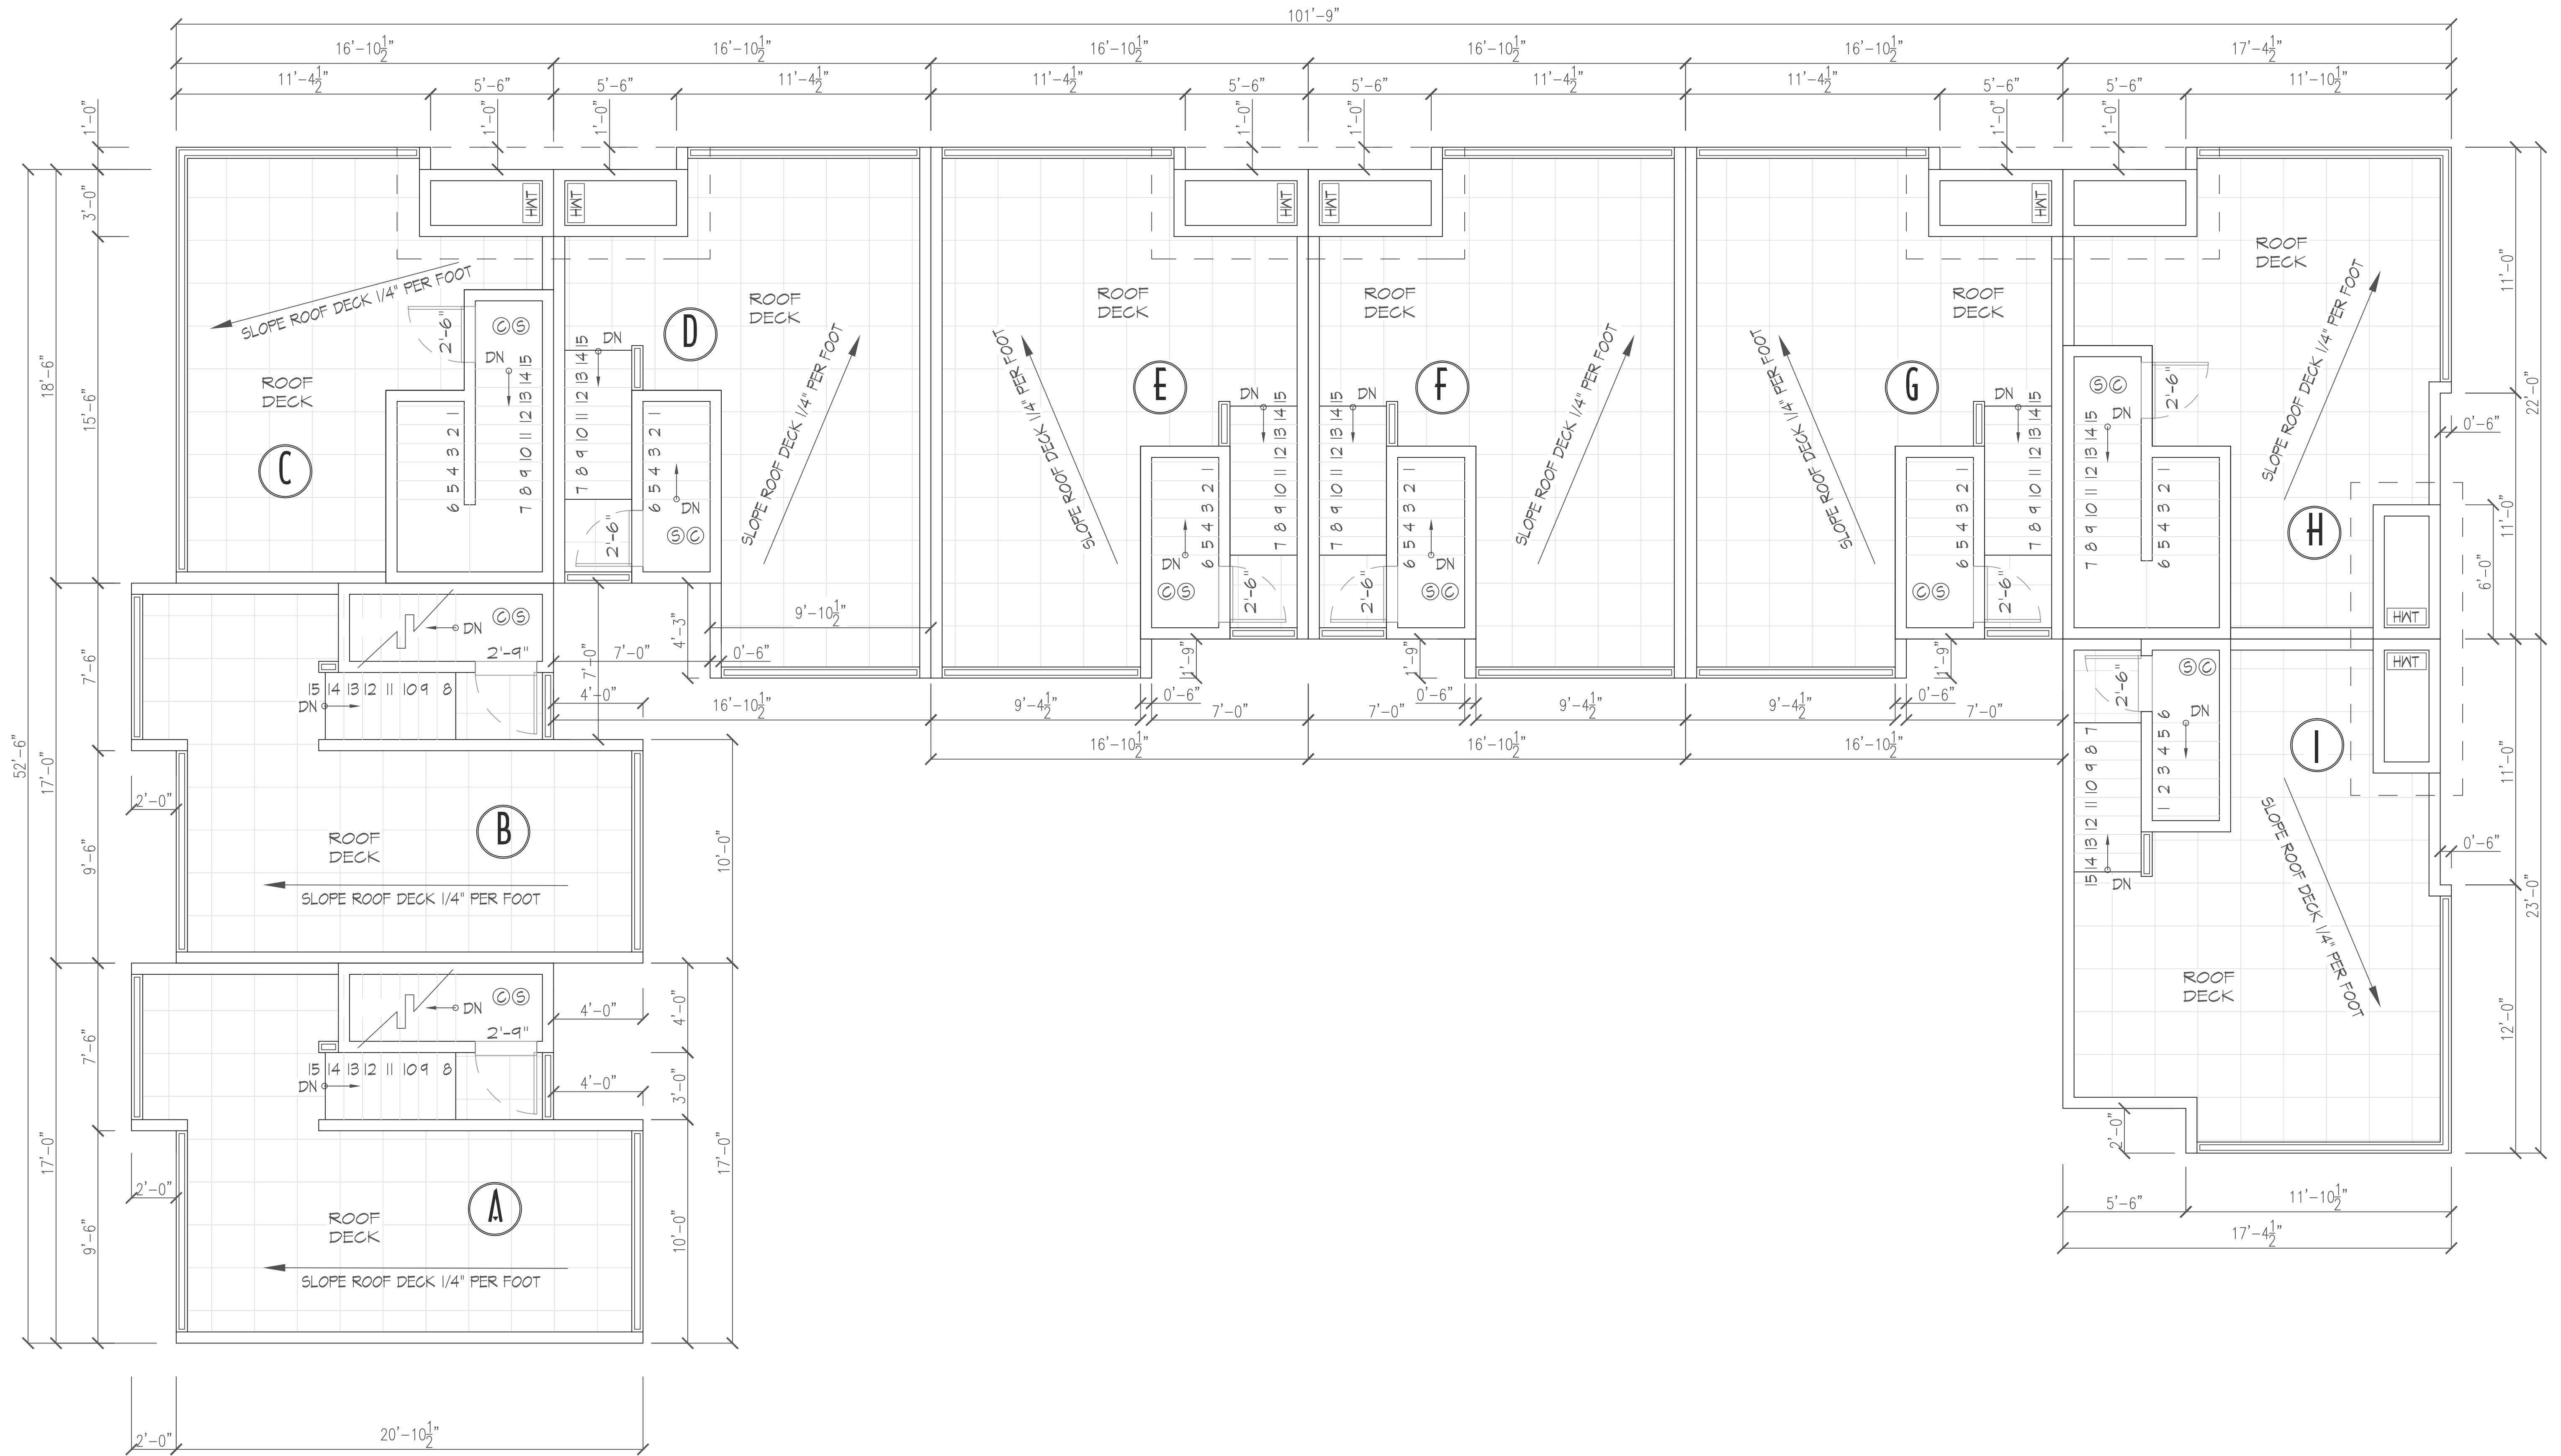


ROOF DECK PLAN



SCALE: 1/8"=1' 0"

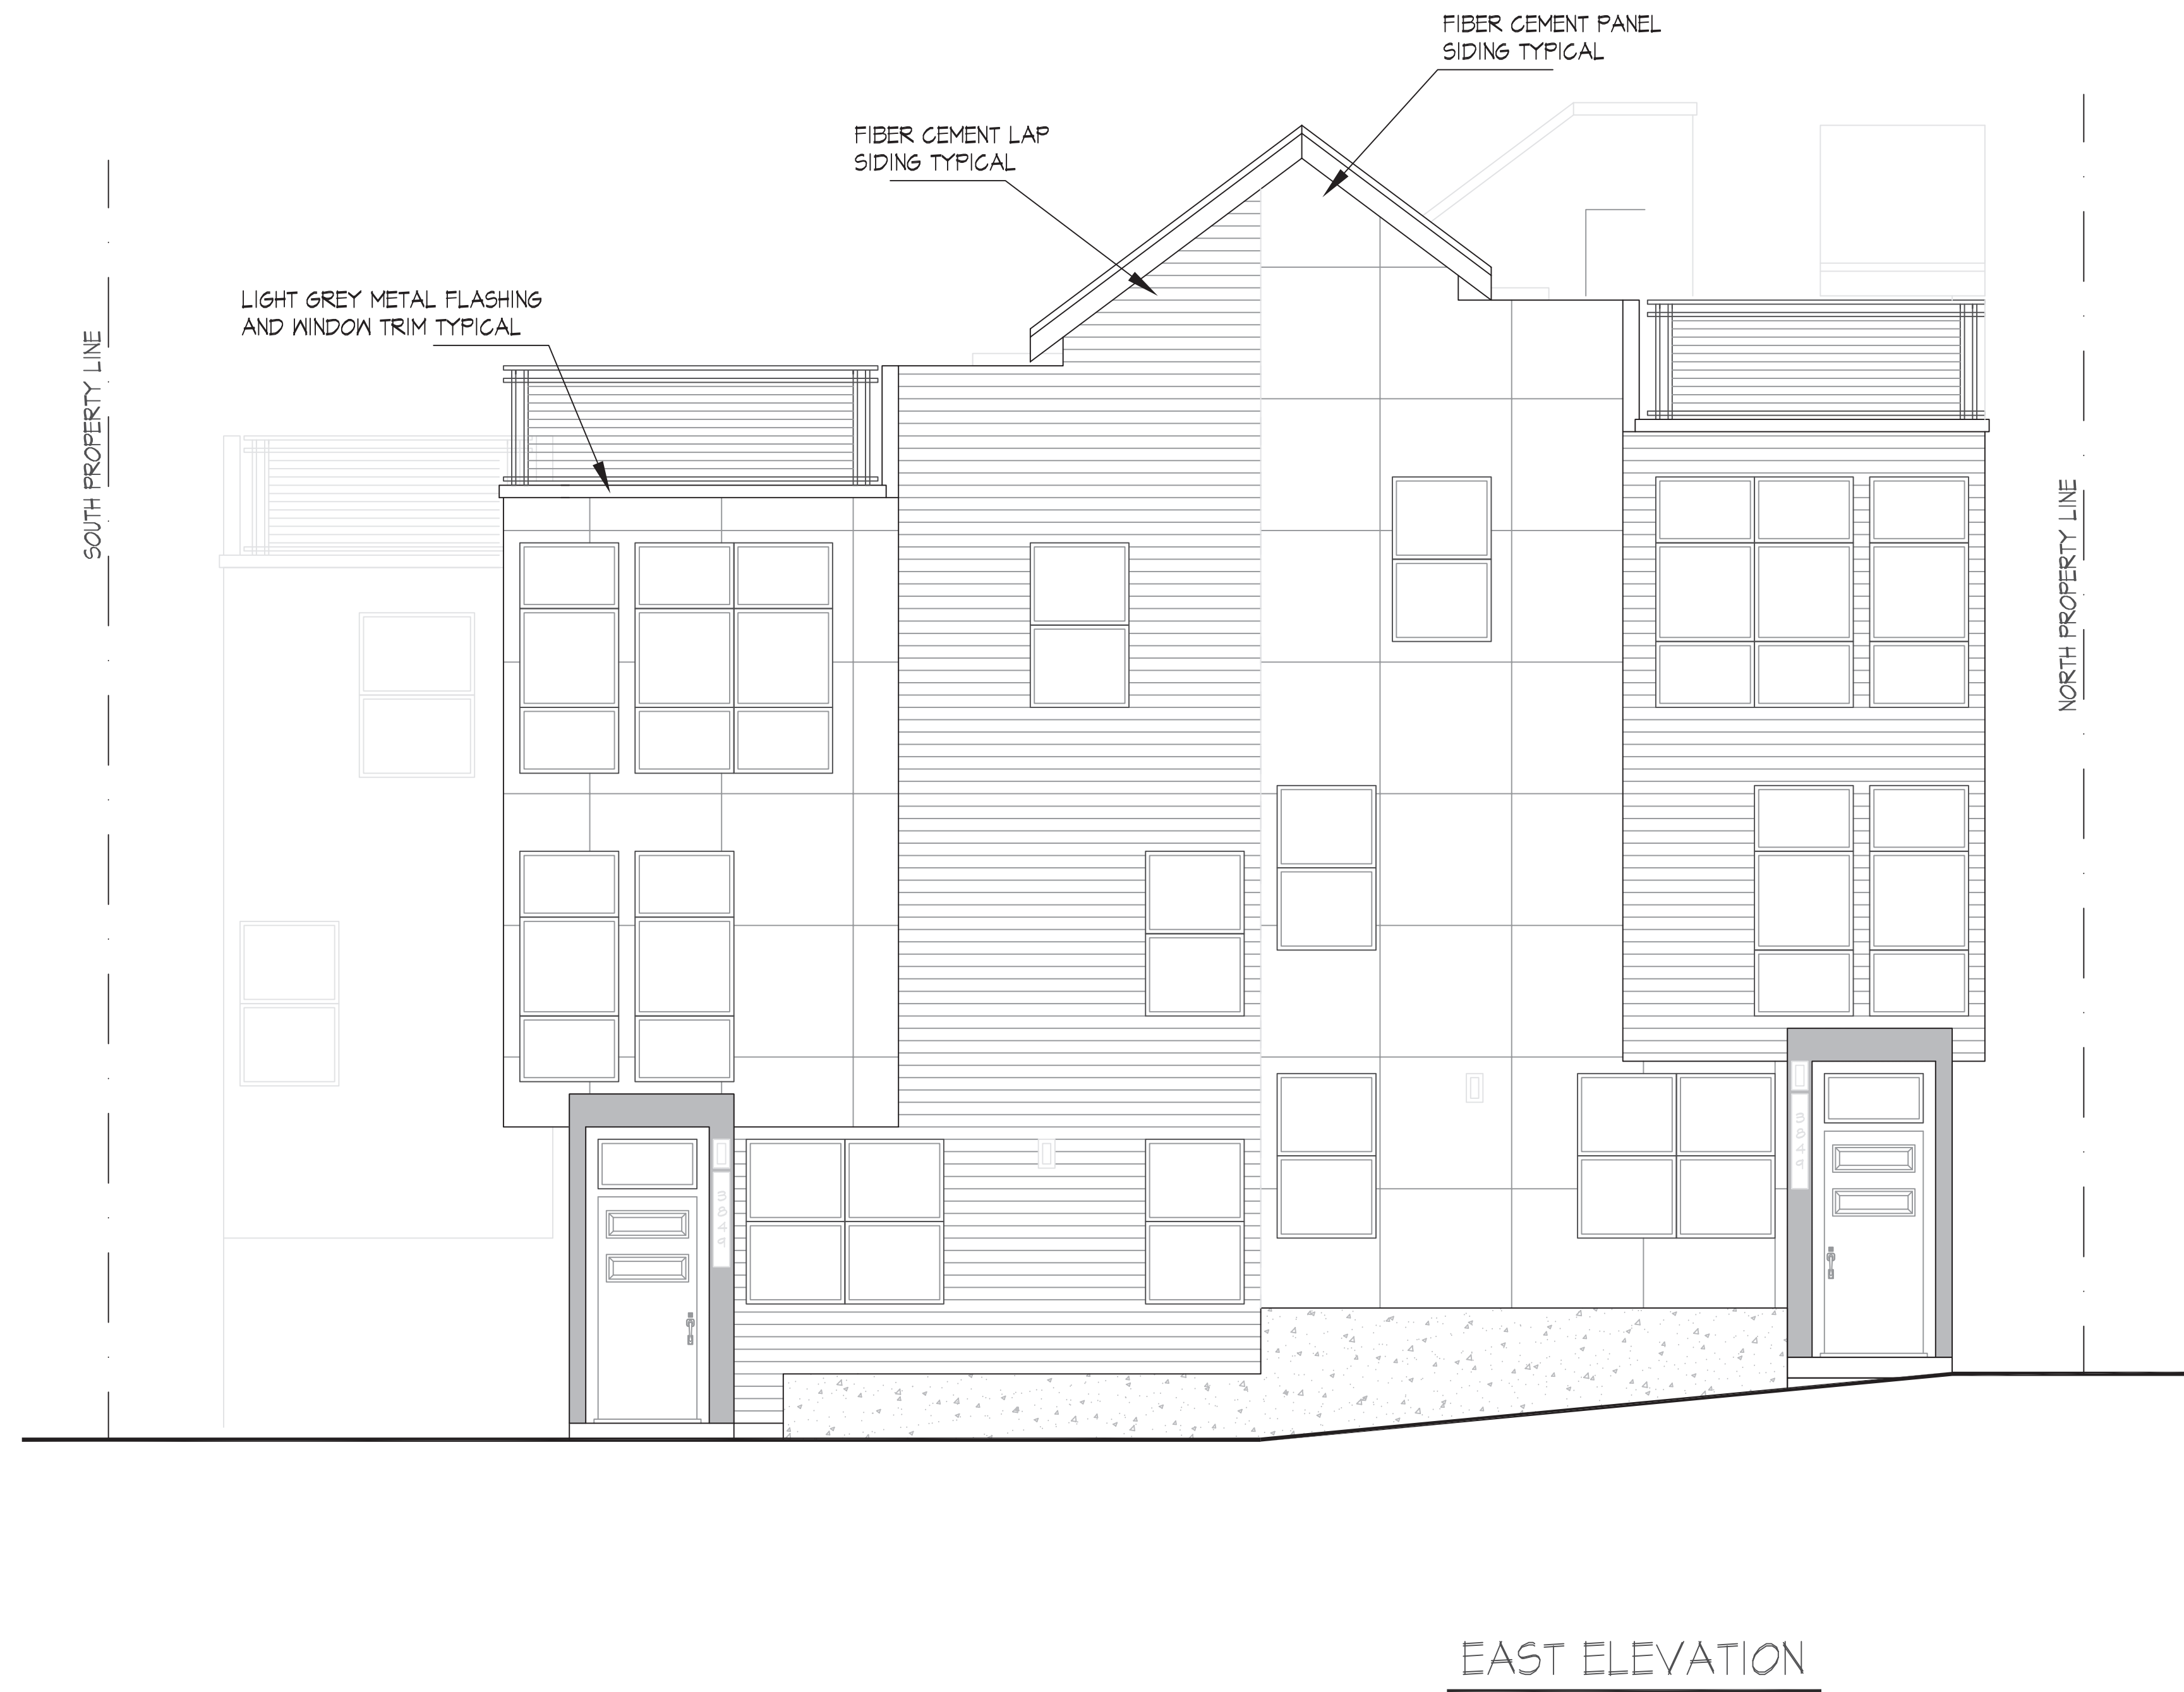




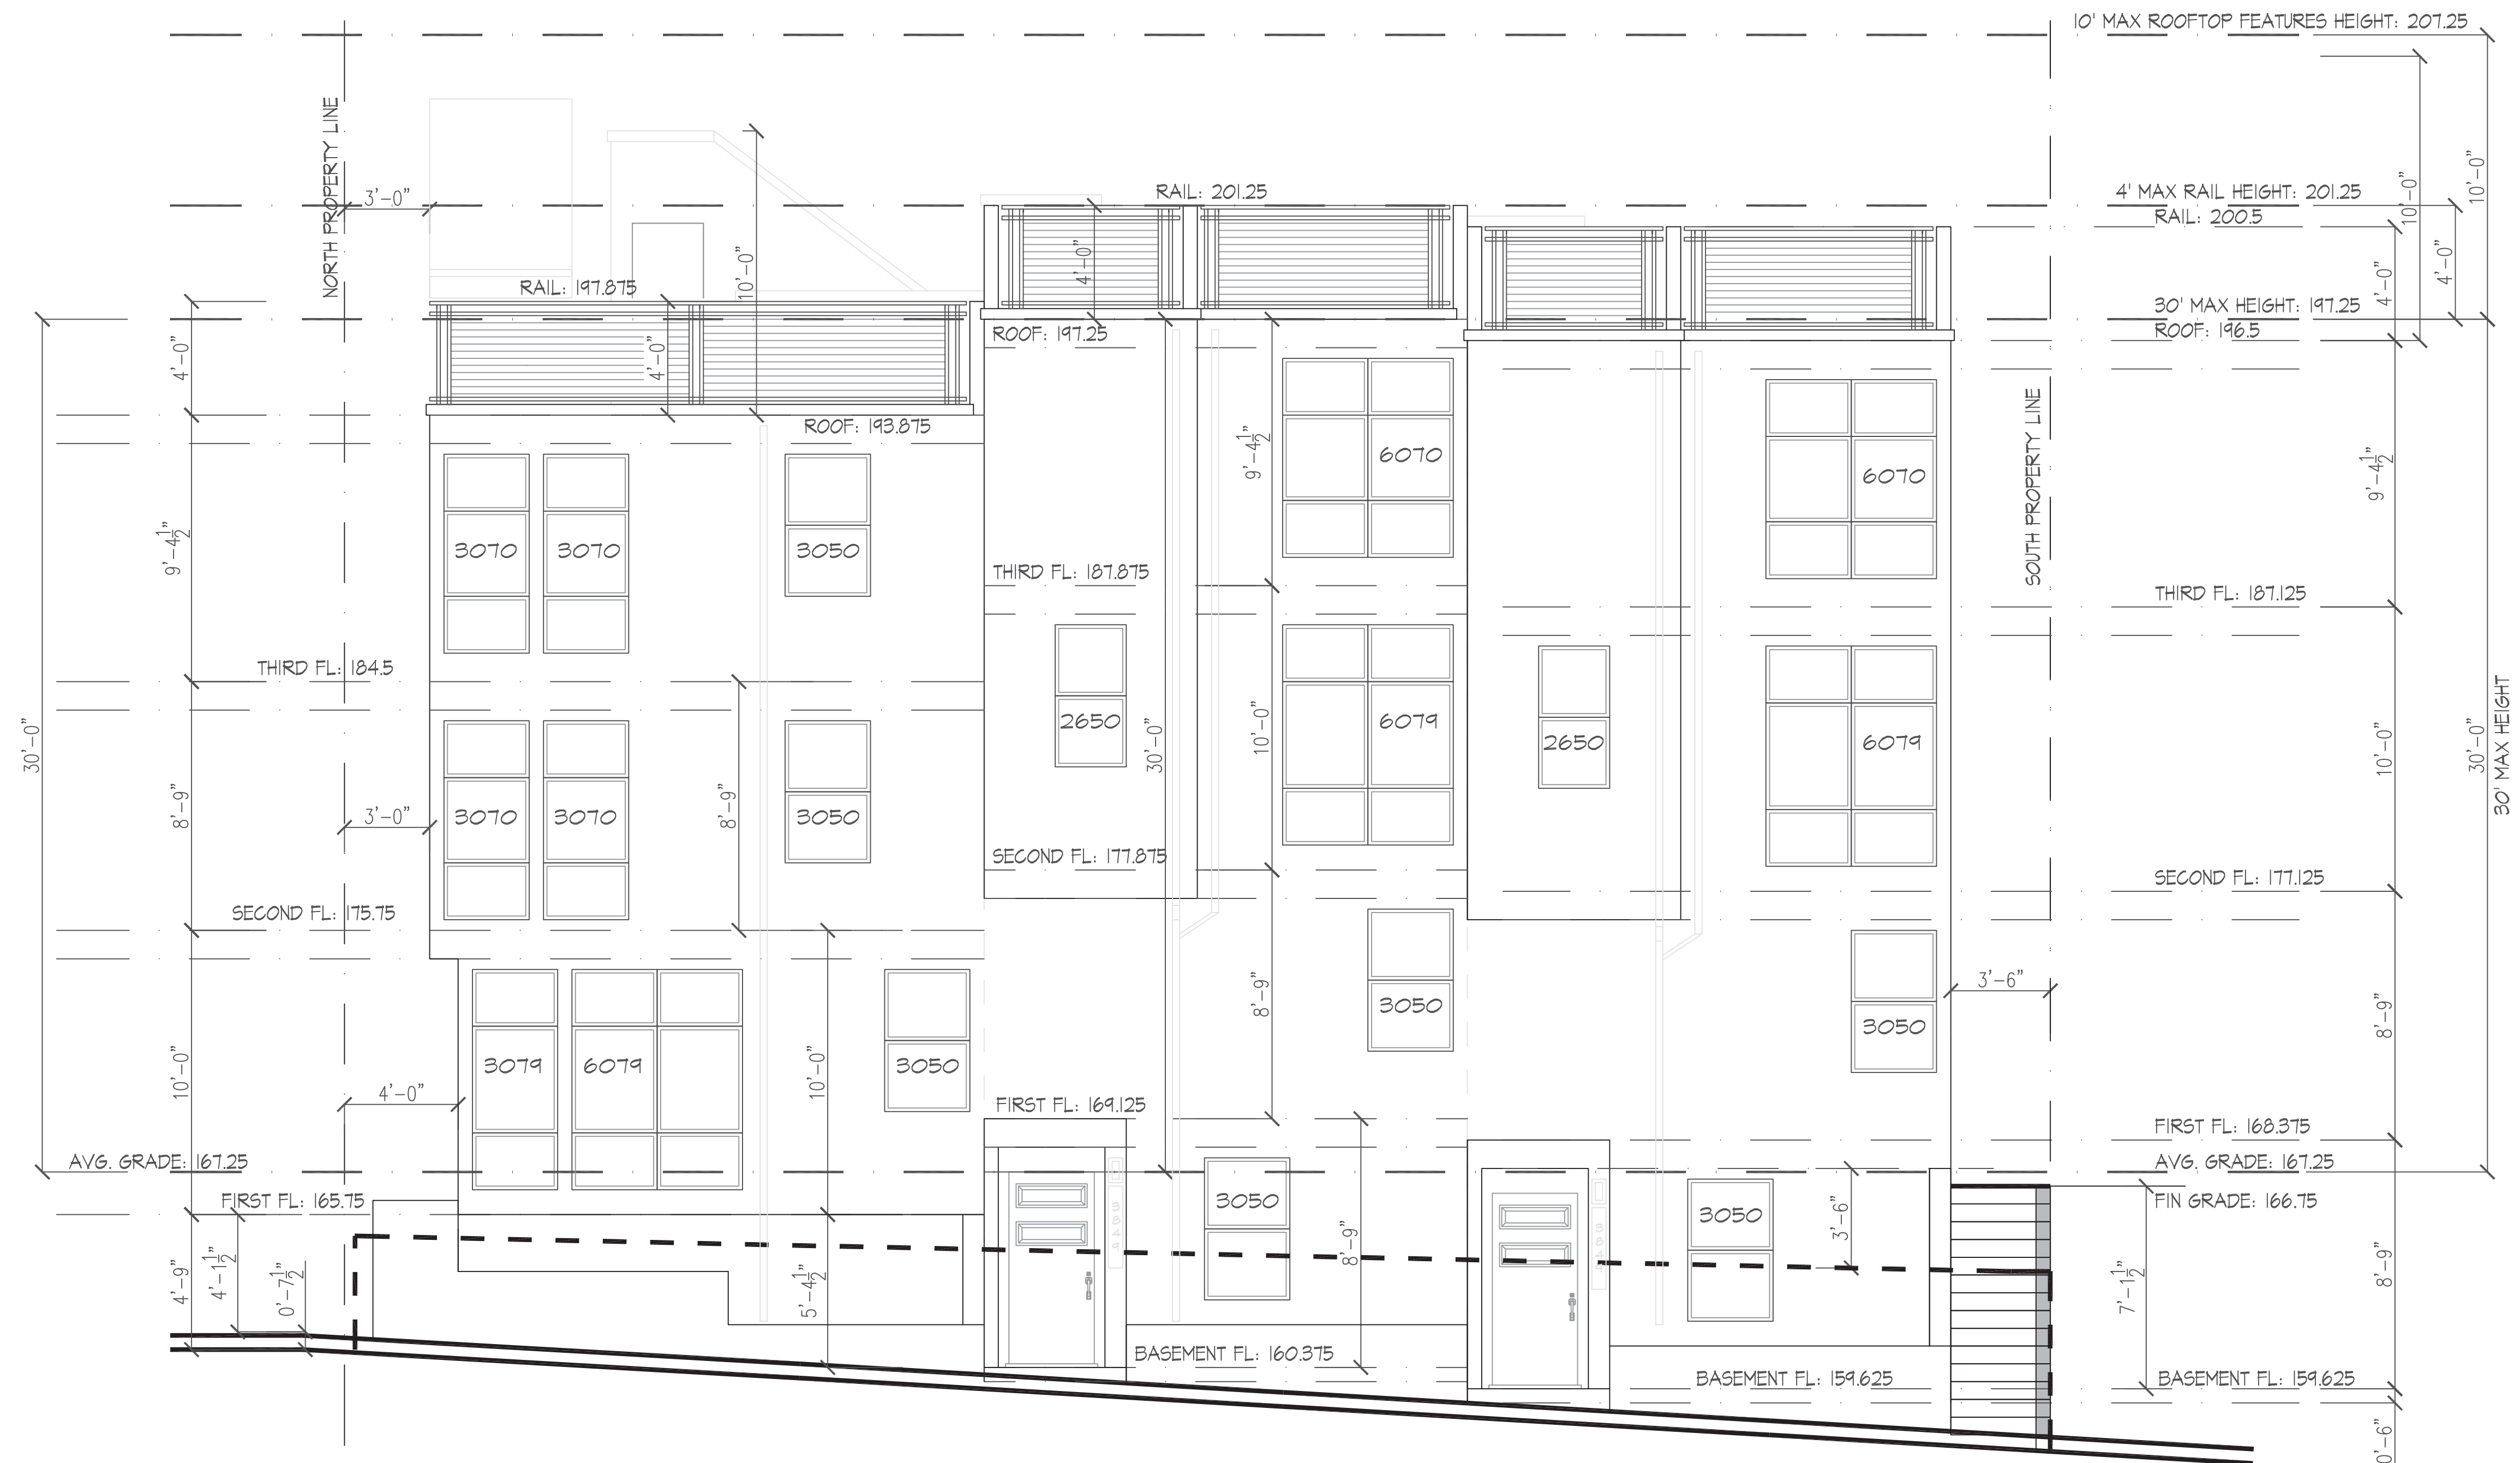

WEST ELEVATION

SECTION I -
AVERAGE GRADE 167.25
SEE SHEET A-1.X FOR
AVERAGE GRADE CALCS.

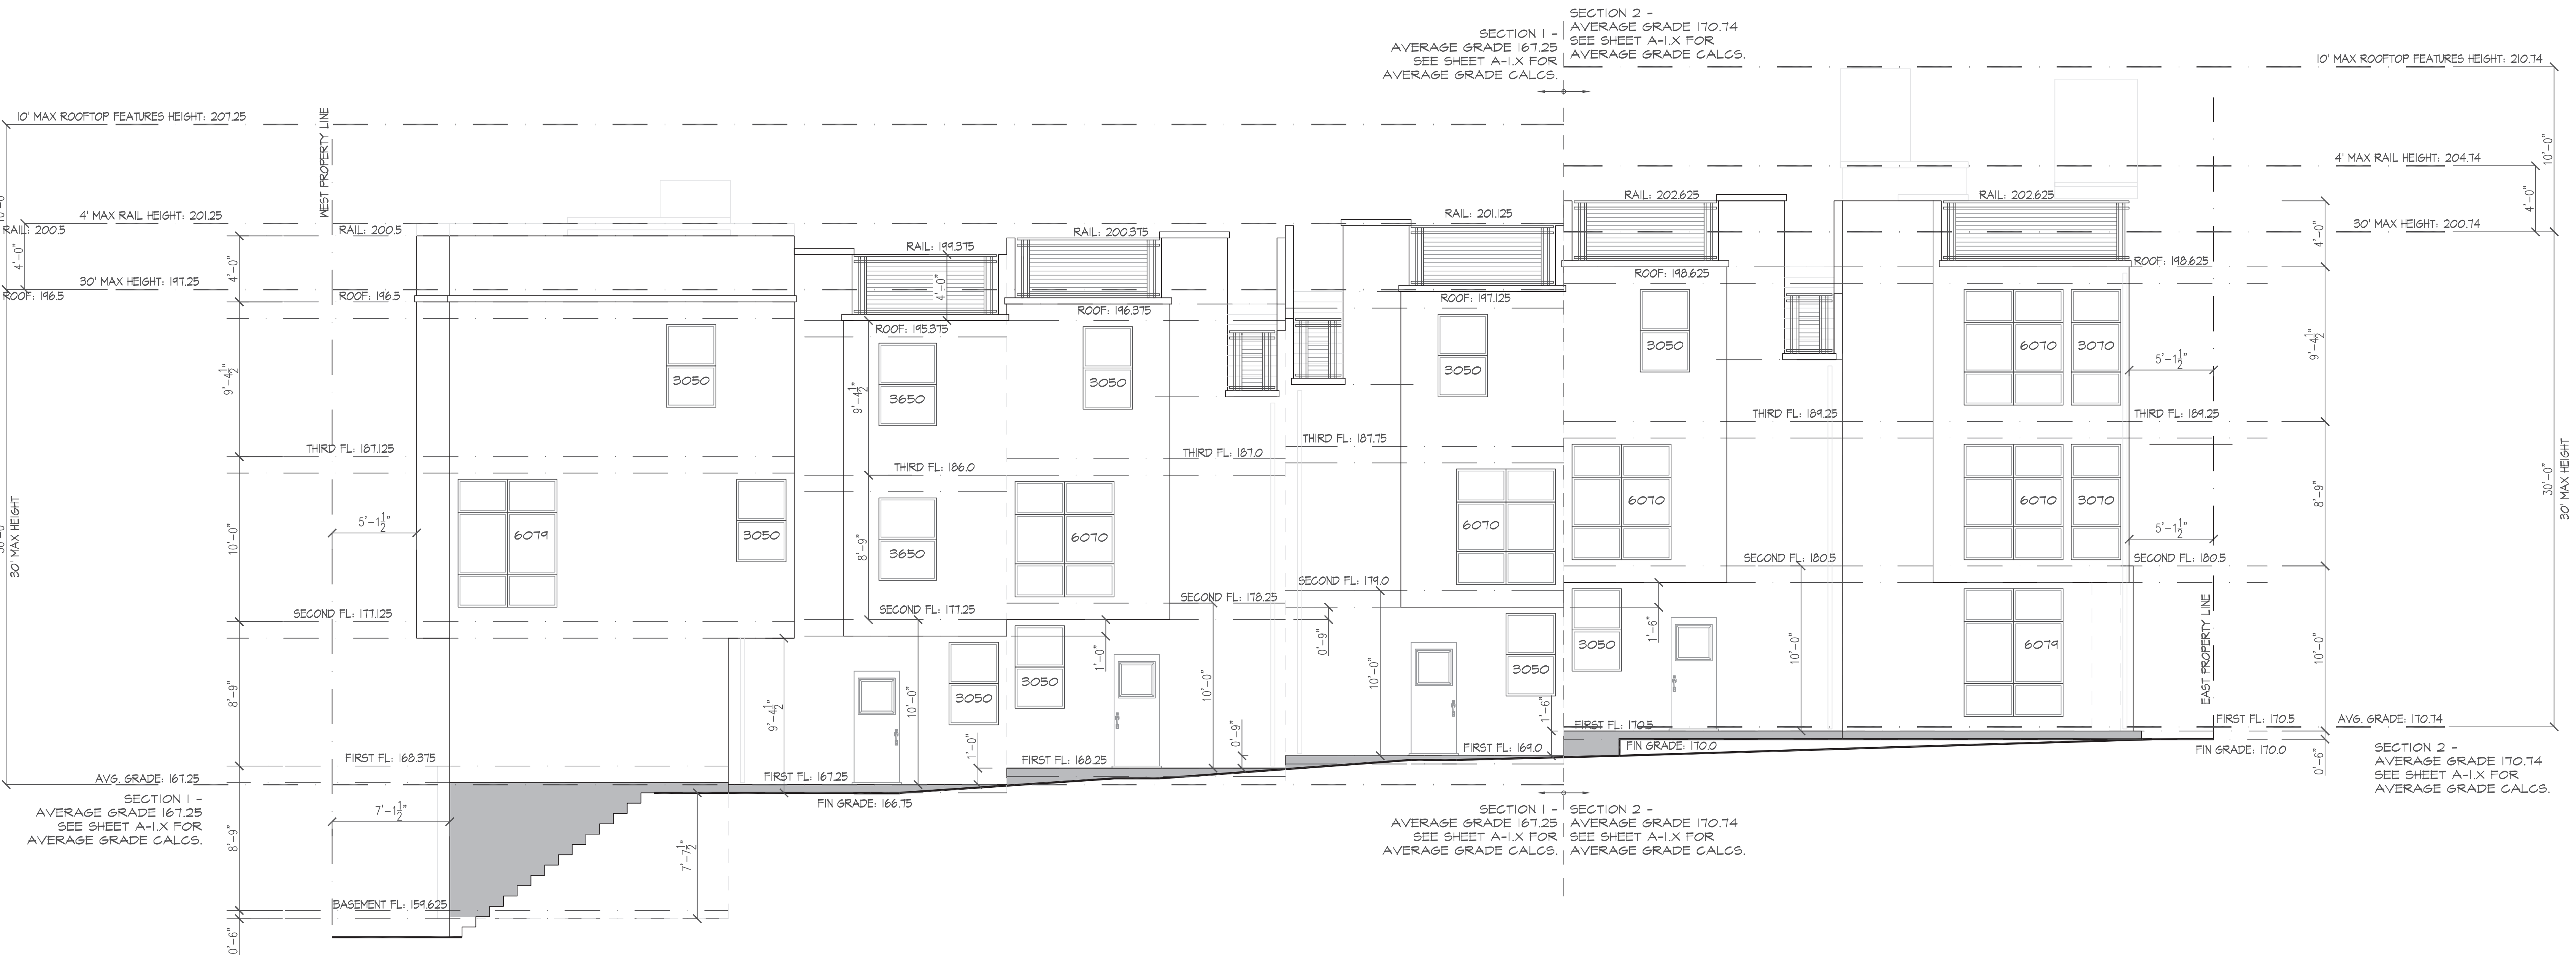

SOUTH ELEVATION

NORTH ELEVATION

MATERIALS LEGEND:

- 1. METAL ROOF - STANDING SEAM-DRK BROWN
- 2. METAL RAIL - POWDER COAT DRK GREY
- 3. VINYL WINDOW - DRK GREY
- 4. FIBER CEMENT TRIM - MED. GREY
- 5. FIBER CEMENT PANEL SIDING -
- 6. FIBER CEMENT WOOD SIDING - CEDAR TONE
- 7. WOOD SOFFITS - NATURAL CEDAR
- 8. CONCRETE PLANTERS - NATURAL COLOR



EAST ELEVATION



SOUTH ELEVATION



WEST ELEVATION




SW ANGLE



SE ANGLE



OTHER MODERN DESIGNS BY ARCHITECTURAL FIRM

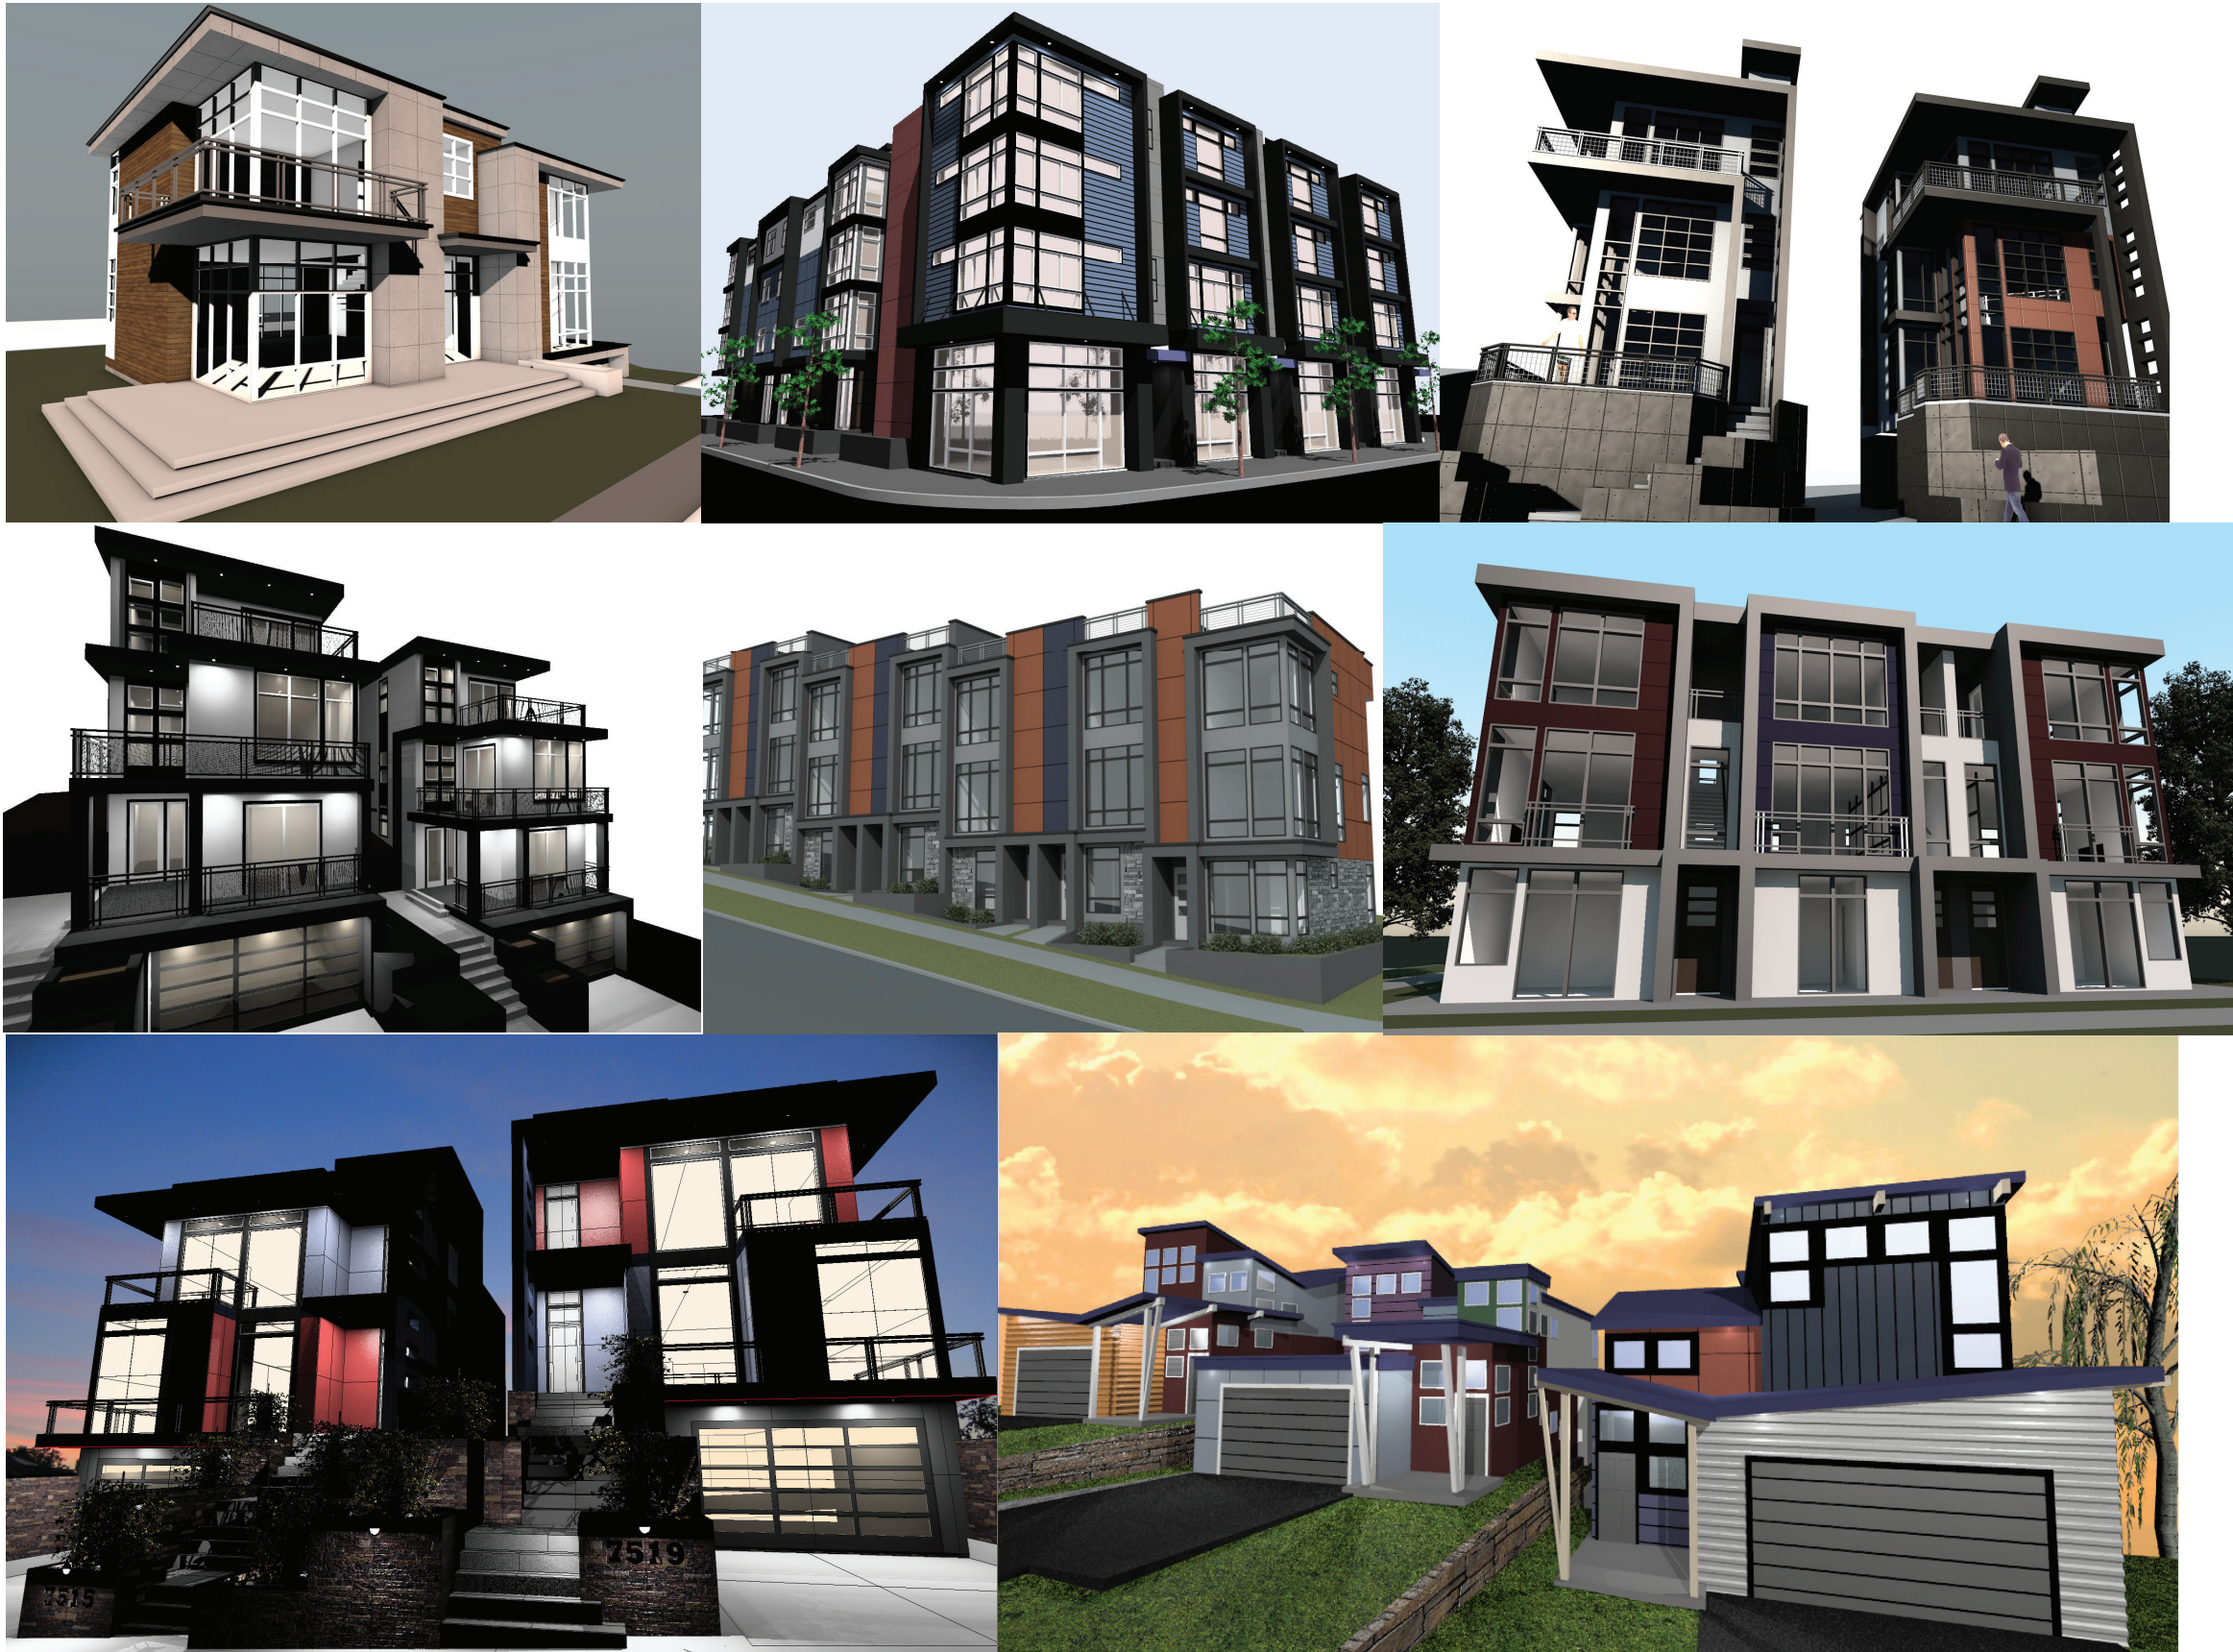

OWNER—MRN HOMES, LLC

PROJECT- 3849 WOODLAWN AVE N - 3037089-EG

ARCHITECT-NOVION GROUP INC