

COURTYARD BY MARRIOTT

PERMIT PACKAGE



SIGN 1



SITE PLAN
SCALE 100' = 1"

SITE ADDRESS
COURTYARD BY MARRIOTT
ADDRESS: 612 2ND AVE., SEATTLE, WA 98104
PARCEL#: 0939000080
Owner: AMERICAN LIFE INC.
Zoning: PSM 100/100-130 PIONEER SQUARE MIXED

PROJECT SCOPE
SIGN 1 - BLADE SIGN
MANUFACTURE & INSTALL ONE (1) EXTERIOR DOUBLE-SIDED BLADE SIGN WITH ILLUMINATED NEON OVER HAND PRINTED TEXT



VICINITY MAP
NTS

ILLUMINATED
BLADE SIGN



MAIN ENTRANCE
AWNING



CAFE WINDOW SIGN



EXISTING SIGNAGE



2902 4TH AVE SOUTH
SEATTLE WA 98134
206.682.7738
WESTERNNEON.COM

COURTYARD BY MARRIOTT

The design depicted herein is the sole property of Western Neon Inc., and may not be reproduced in whole or in part without prior written consent. Actual color, letter sizes and graphic layout may vary slightly due to the properties of materials. Colors may vary depending on media substrate. This sign is intended to be installed in accordance with Article 600 of the National Electrical Code and/or other applicable local codes. This includes proper grounding and bonding of the sign. The location of the disconnect switch after installation shall comply with Article 600.6 (A) (1) of the National Electric Code.




DRAWN: NAT L.	DATE 09.17.26	JOB NO. 18169 COURTYARD BY MARRIOTT
CHECKED:	DATE	DRAWING TITLE SIGN_DESCRIPTION
DRAWING NO. SIGN-01		VER. 1
		PAGE 3



SIGN 1: BLADE SIGN
MANUFACTURE & INSTALL ONE (1) NEON-ILLUMINATED DOUBLE-SIDED BLADE SIGN

SIGN 1

EXISTING ARCHITECTURAL
FEATURES

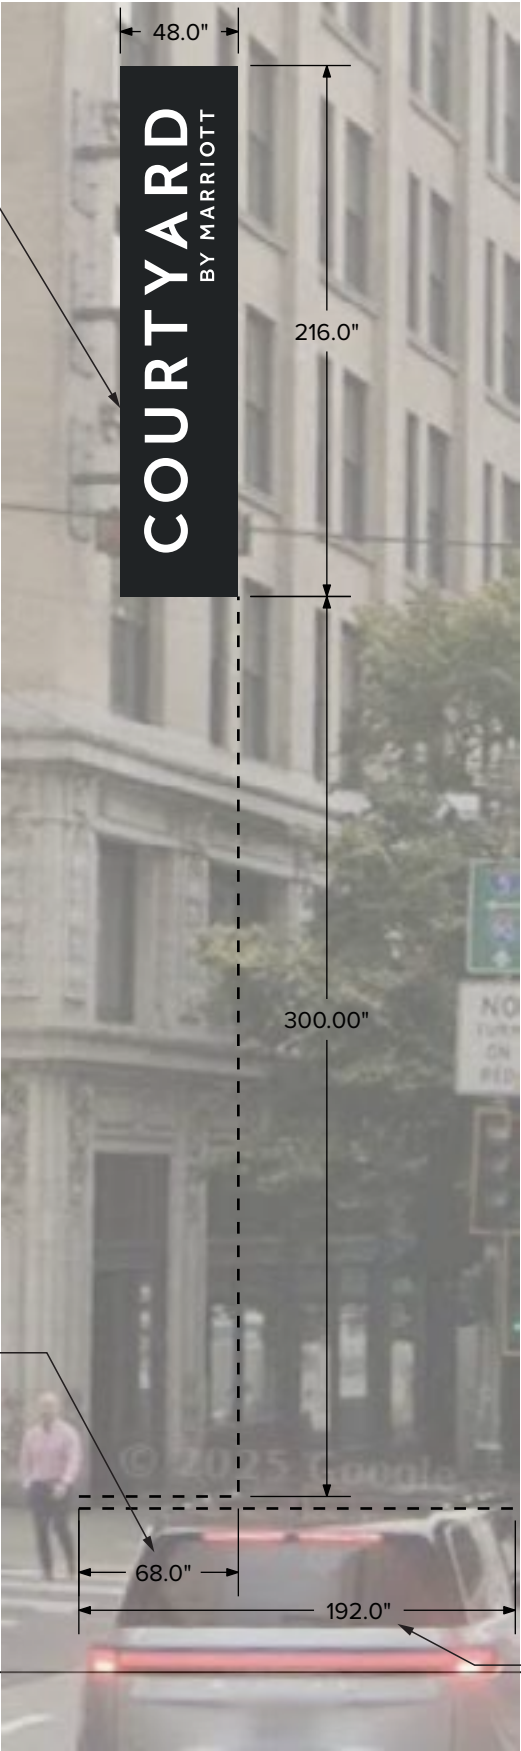

- 1 SIGN PROJECTION OVER SIDEWALK
- 2 SIDEWALK WIDTH

ELEVATION
SCALE 3/16" = 1'



2902 4TH AVE SOUTH
SEATTLE WA 98134
206.682.7738
WESTERNNEON.COM




COURTYARD BY MARRIOTT

The design depicted herein is the sole property of Western Neon Inc., and may not be reproduced in whole or in part without prior written consent. Actual color, letter sizes and graphic layout may vary slightly due to the properties of materials. Colors may vary depending on media substrate. This sign is intended to be installed in accordance with Article 600 of the National Electrical Code and/or other applicable local codes. This includes proper grounding and bonding of the sign. The location of the disconnect switch after installation shall comply with Article 600.6 (A) (1) of the National Electric Code.



DRAWN: NAT L.	DATE 09.17.26	JOB NO. 18169 COURTYARD BY MARRIOTT	
CHECKED:	DATE	DRAWING TITLE ELEVATION	
		DRAWING NO. SIGN-01	VER. 1
		PAGE 4	



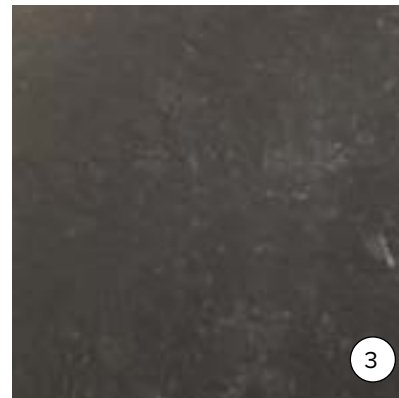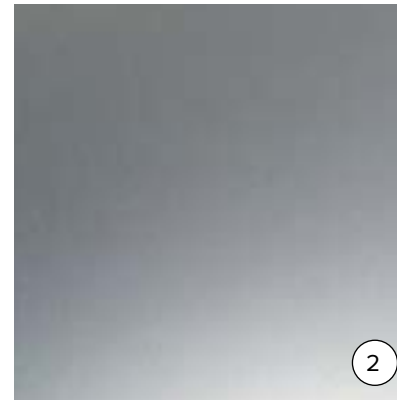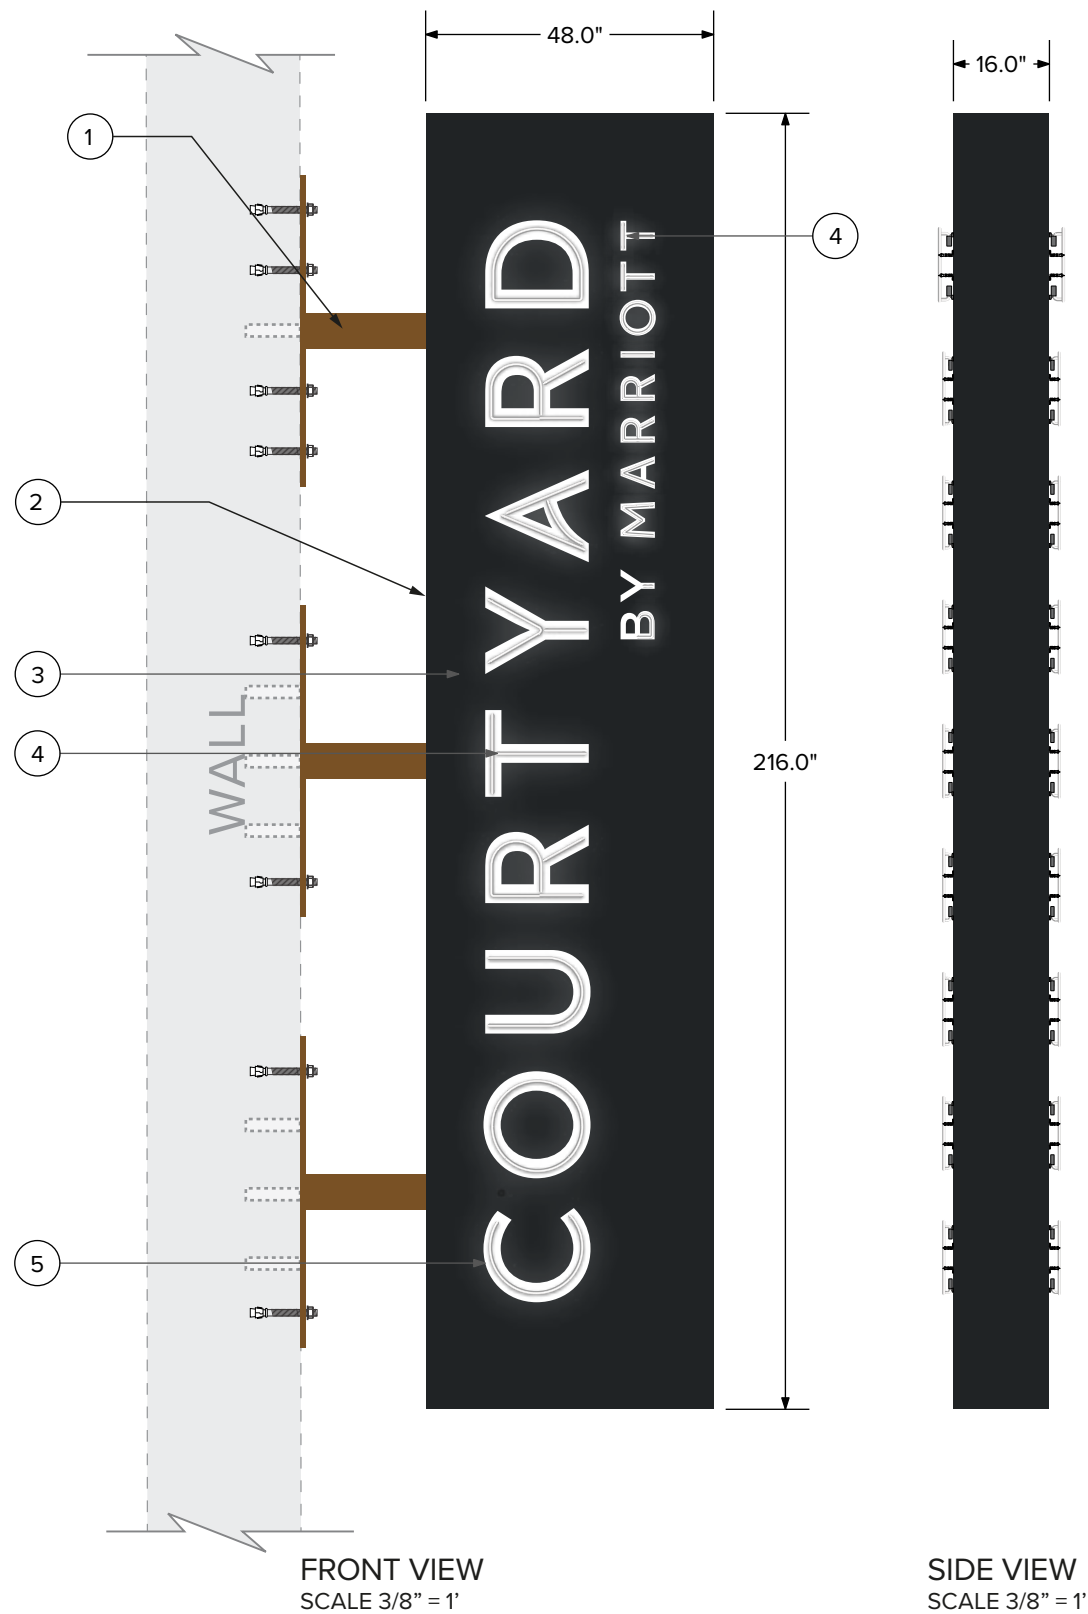

- 1 ANTIQUE BRONZE PAINT TO MATCH EXISTING BUILDING MULLIONS.
- 2 ALUMINUM SIGN CABINET.
- 3 ALUMINUM FAUX BLACKENED STEEL (PAINTED ALUMINUM LEVEL 4).
- 4 15MM AND 12MM ABLON TUBING.
- 5 HAND PRINTED LETTERS ON CABINET.

SIGN 1: BLADE SIGN

MANUFACTURE & INSTALL ONE (1) NEON-ILLUMINATED DOUBLE-SIDED BLADE SIGN



2902 4TH AVE SOUTH
SEATTLE WA 98134
206.682.7738
WESTERNNEON.COM

COURTYARD BY MARRIOTT

The design depicted herein is the sole property of Western Neon Inc., and may not be reproduced in whole or in part without prior written consent. Actual color, letter sizes and graphic layout may vary slightly due to the properties of materials. Colors may vary depending on media substrate. This sign is intended to be installed in accordance with Article 600 of the National Electrical Code and/or other applicable local codes. This includes proper grounding and bonding of the sign. The location of the disconnect switch after installation shall comply with Article 600.6 (A) (1) of the National Electric Code.



DRAWN: NAT L.	DATE 09.17.26	JOB NO. 18169 COURTYARD BY MARRIOTT
CHECKED:	DATE	DRAWING TITLE BLADE_SIGN
DRAWING NO. SIGN-01		VER. 1
		PAGE 5



EXISTING



PROPOSED

SIGN 1: BLADE SIGN

MANUFACTURE & INSTALL ONE (1) NEON-ILLUMINATED DOUBLE-SIDED BLADE SIGN



2902 4TH AVE SOUTH
SEATTLE WA 98134
206.682.7738
WESTERNNEON.COM

COURTYARD BY MARRIOTT

The design depicted herein is the sole property of Western Neon Inc., and may not be reproduced in whole or in part without prior written consent. Actual color, letter sizes and graphic layout may vary slightly due to the properties of materials. Colors may vary depending on media substrate. This sign is intended to be installed in accordance with Article 600 of the National Electrical Code and/or other applicable local codes. This includes proper grounding and bonding of the sign. The location of the disconnect switch after installation shall comply with Article 600.6 (A) (1) of the National Electric Code.



DRAWN: NAT L.	DATE 09.17.26	JOB NO. 18169 COURTYARD BY MARRIOTT	
CHECKED:	DATE	DRAWING TITLE BLADE_SIGN	
DRAWING NO. SIGN-01			VER. 1
			PAGE 6

OPTION
A



OPTION
B



DAY VIEW

SIGN 1: BLADE SIGN
MANUFACTURE & INSTALL ONE (1) NEON-ILLUMINATED DOUBLE-SIDED BLADE SIGN



2902 4TH AVE SOUTH
SEATTLE WA 98134
206.682.7738
WESTERNNEON.COM

COURTYARD BY MARRIOTT

The design depicted herein is the sole property of Western Neon Inc., and may not be reproduced in whole or in part without prior written consent. Actual color, letter sizes and graphic layout may vary slightly due to the properties of materials. Colors may vary depending on media substrate. This sign is intended to be installed in accordance with Article 600 of the National Electrical Code and/or other applicable local codes. This includes proper grounding and bonding of the sign. The location of the disconnect switch after installation shall comply with Article 600.6 (A) (1) of the National Electric Code.



DRAWN: NAT L.	DATE 09.17.26	JOB NO. 18169 COURTYARD BY MARRIOTT	
CHECKED:	DATE	DRAWING TITLE BLADE_SIGN	
ISA		DRAWING NO. SIGN-01	VER. 1
UL CERTIFIED		PAGE 7	

OPTION
A



OPTION
B



NIGHT VIEW

SIGN 1: BLADE SIGN

MANUFACTURE & INSTALL ONE (1) NEON-ILLUMINATED DOUBLE-SIDED BLADE SIGN





2902 4TH AVE SOUTH
SEATTLE WA 98134
206.682.7738
WESTERNNEON.COM

COURTYARD BY MARRIOTT

The design depicted herein is the sole property of Western Neon Inc., and may not be reproduced in whole or in part without prior written consent. Actual color, letter sizes and graphic layout may vary slightly due to the properties of materials. Colors may vary depending on media substrate. This sign is intended to be installed in accordance with Article 600 of the National Electrical Code and/or other applicable local codes. This includes proper grounding and bonding of the sign. The location of the disconnect switch after installation shall comply with Article 600.6 (A) (1) of the National Electric Code.



DRAWN: NAT L.	DATE 09.17.26	JOB NO. 18169 COURTYARD BY MARRIOTT	
CHECKED:	DATE	DRAWING TITLE BLADE_SIGN	
ISA		DRAWING NO. SIGN-01	VER. 1
UL CERTIFIED		PAGE 8	

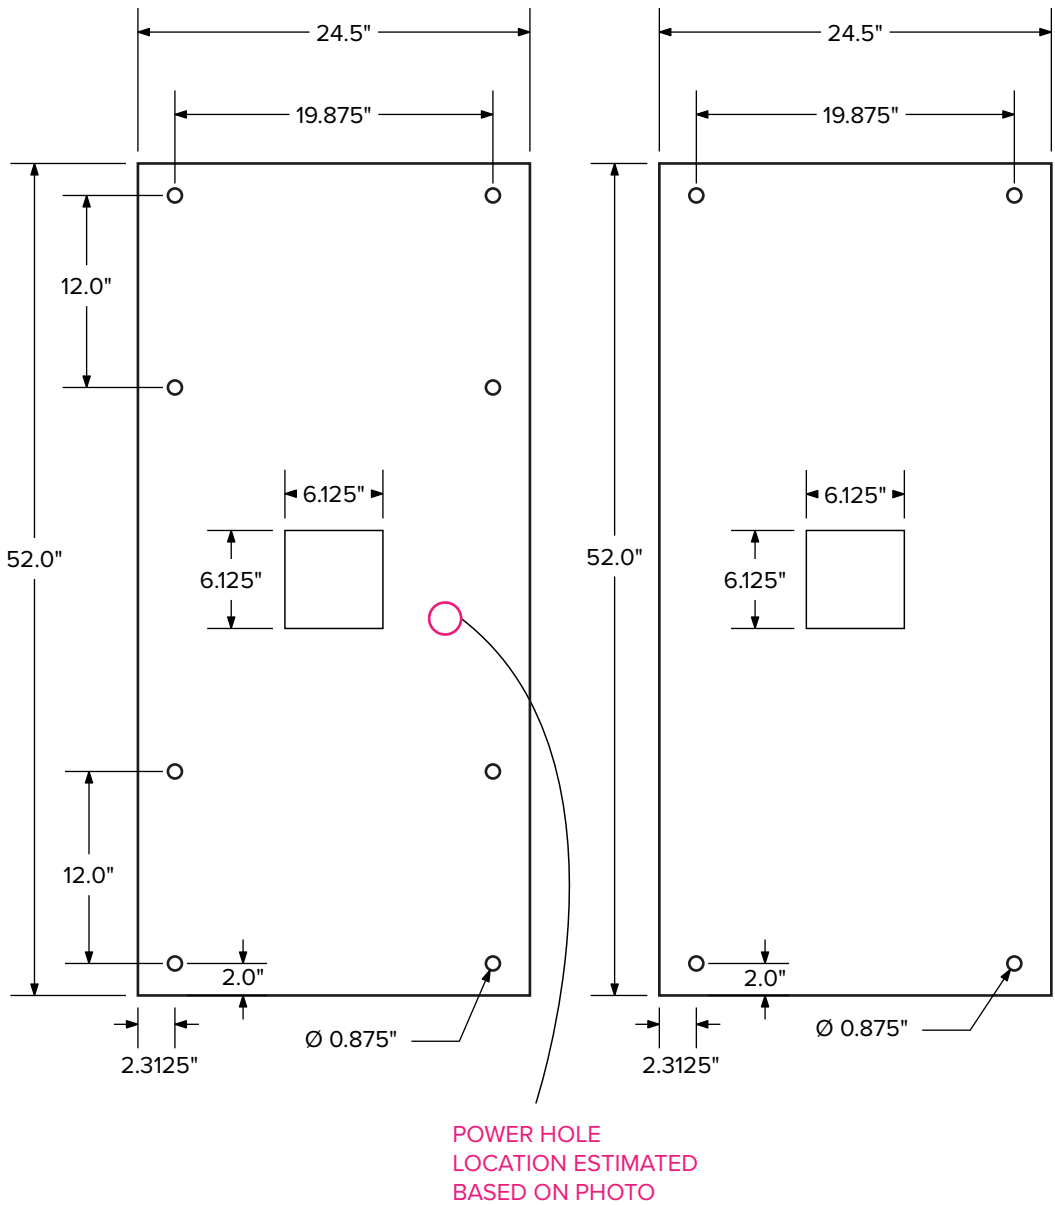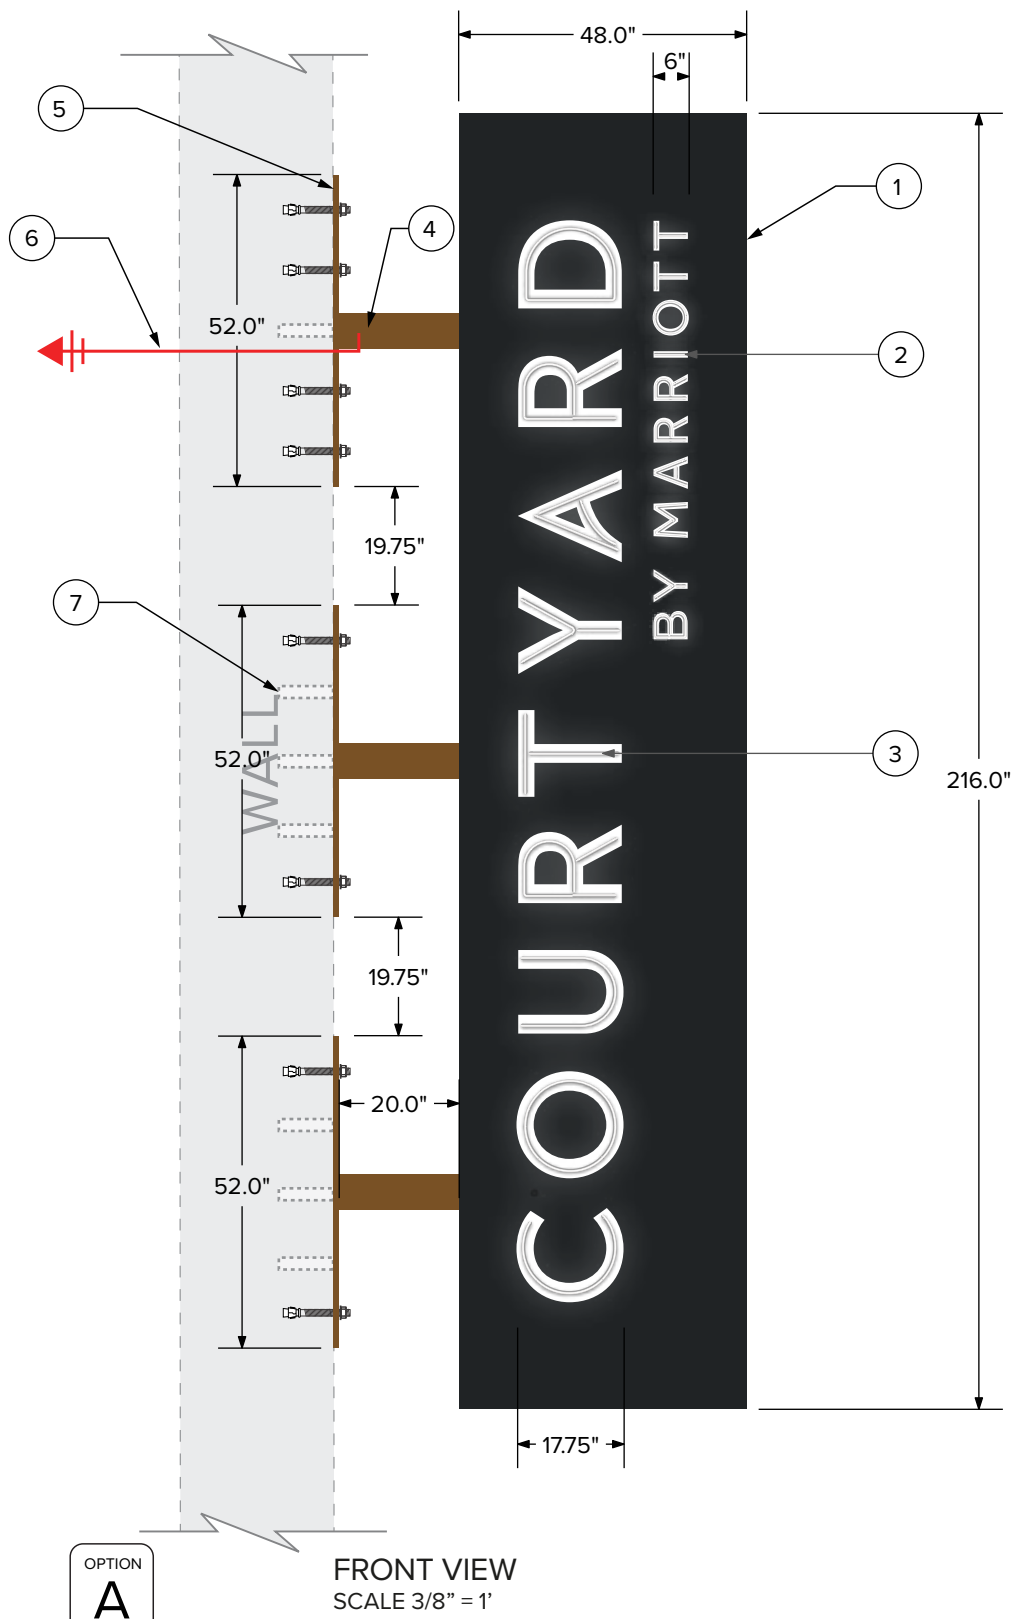

- 1 FABRICATE NEW SIGN BODY WITH ALUMINUM FRAME AND SHEETING. FAUX BLACKENED STEEL (PAINTED ALUMINUM LEVEL 4). NEON TUBING OVER WHITE HAND PRINTED TEXT.
- 2 12 MM ABLON 3500 OVER PAINTED TEXT TO MATCH.
- 3 15 MM ABLON 3500 OVER PAINTED TEXT TO MATCH.
- 4 6" X 6" ALUMINUM SQUARE TUBE STANCHIONS WELDED TO MOUNTING PLATES AND **PAINTED ANTIQUE BRONZE TO MATCH EXISTING BUILDING MULLIONS.**
- 5 .5" ALUMINUM MOUNTING PLATES AND ATTACHED VIA QTY (16) EXISTING 5/8" HANGER BOLTS W/ 6" EMBEDMENT **PAINTED ANTIQUE BRONZE TO MATCH EXISTING BUILDING MULLIONS.**
- 6 **120V/20A DEDICATED SIGN CIRCUIT IN CONDUIT TO WITHIN 6FT OF SIGN PROVIDED BY CLIENT.** WN TO MAKE FINAL ELECTRICAL CONNECTION TO SIGN.
- 7 EXISTING HANGER BOLTS WILL BE USED AND HAVE BEEN VERIFIED TO BE CLEAR OF MORTAR JOINTS. UNUSED HOLES WILL BE SEALED WITH SILICONE. NEW PLATES AND BRACKETS ARE REQUIRED TO ENSURE FABRICATION STANDARDS ARE MET. NO NEW HOLES WILL BE REQUIRED.

SIGN AREA: 72.0 SQFT PER SIDE

-  FAUX BLACKENED STEEL (PAINTED ALUMINUM LEVEL 4)
-  **ANTIQUER BRONZE PAINT TO MATCH EXISTING BUILDING MULLIONS**
-  12MM / 15MM NEON TUBING
-  WHITE HAND PRINTED TEXT

TOP MOUNTING PLATE
DETAIL
SCALE 1" = 1'


MID AND BOTTOM MOUNTING
PLATE DETAIL
SCALE 1" = 1'

OPTION
A

FRONT VIEW
SCALE 3/8" = 1'


SIDE VIEW
SCALE 3/8" = 1'

SIGN 1: BLADE SIGN
MANUFACTURE & INSTALL ONE (1) NEON-ILLUMINATED DOUBLE-SIDED BLADE SIGN

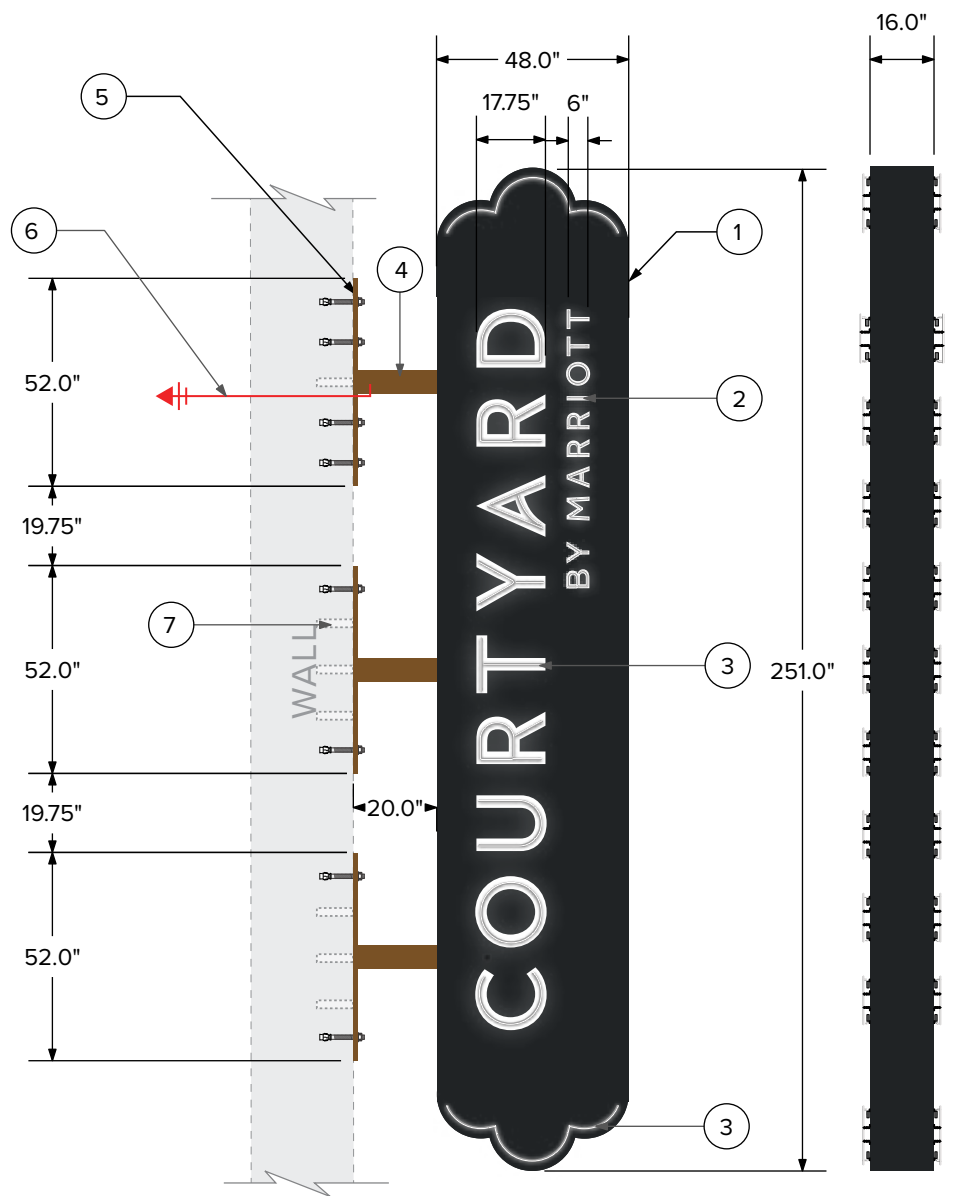

FRONT VIEW
SCALE 1/4" = 1'

SIDE VIEW
SCALE 1/4" = 1'

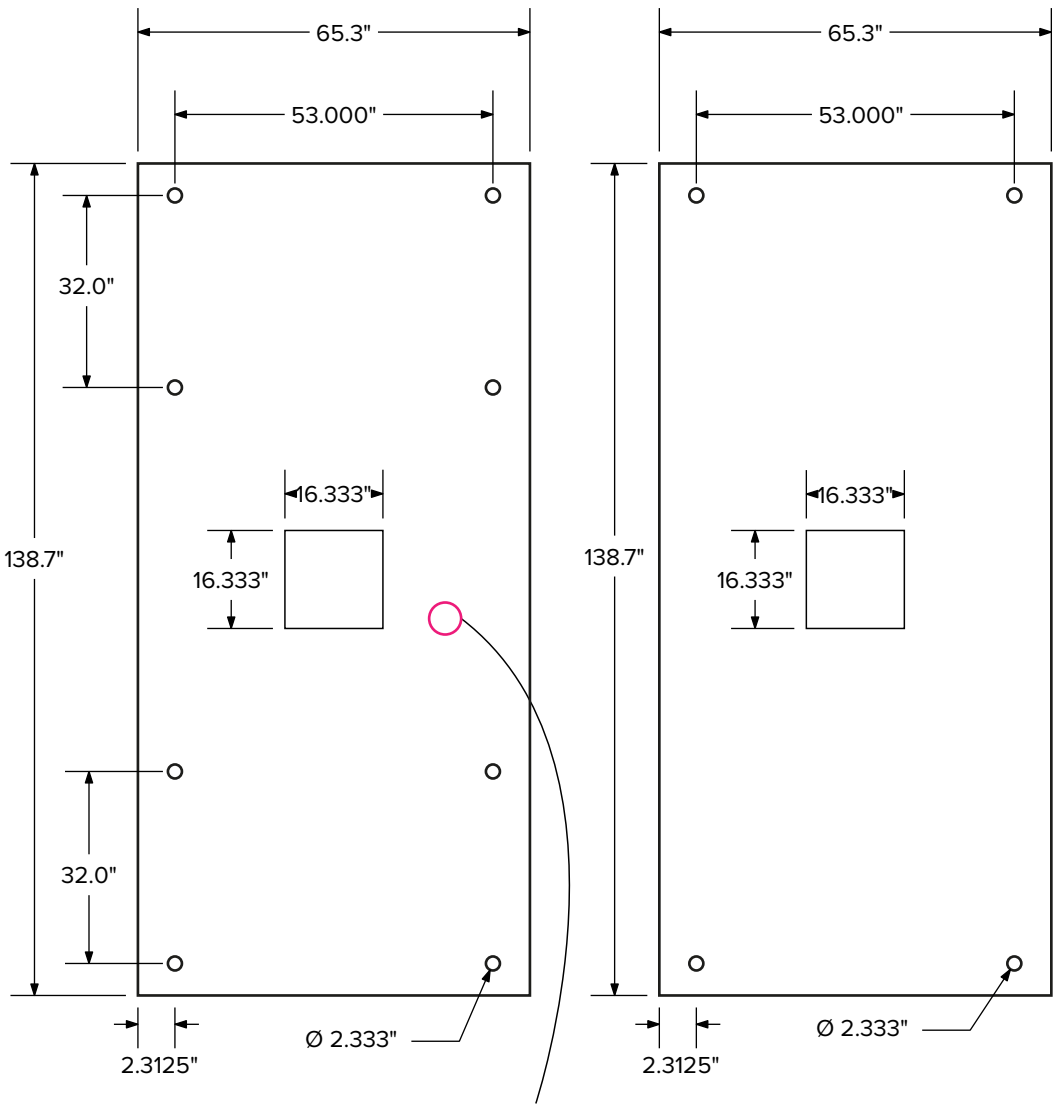

TOP MOUNTING PLATE
DETAIL
SCALE 1" = 1'

MID AND BOTTOM MOUNTING
PLATE DETAIL
SCALE 1" = 1'

- 1 FABRICATE NEW SIGN BODY WITH ALUMINUM FRAME AND SHEETING. FAUX BLACKENED STEEL (PAINTED ALUMINUM LEVEL 4). NEON TUBING OVER WHITE HAND PRINTED TEXT.
- 2 12 MM ABLON 3500 OVER PAINTED TEXT TO MATCH.
- 3 15 MM ABLON 3500 OVER PAINTED TEXT TO MATCH.
- 4 6" X 6" ALUMINUM SQUARE TUBE STANCHIONS WELDED TO MOUNTING PLATES AND **PAINTED ANTIQUE BRONZE TO MATCH EXISTING BUILDING MULLIONS.**
- 5 .5" ALUMINUM MOUNTING PLATES AND ATTACHED VIA QTY (16) EXISTING 5/8" HANGER BOLTS W/ 6" EMBEDMENT **PAINTED ANTIQUE BRONZE TO MATCH EXISTING BUILDING MULLIONS.**
- 6 **120V/20A DEDICATED SIGN CIRCUIT IN CONDUIT TO WITHIN 6FT OF SIGN PROVIDED BY CLIENT.** WN TO MAKE FINAL ELECTRICAL CONNECTION TO SIGN.
- 7 EXISTING HANGER BOLTS WILL BE USED AND HAVE BEEN VERIFIED TO BE CLEAR OF MORTAR JOINTS. UNUSED HOLES WILL BE SEALED WITH SILICONE. NEW PLATES AND BRACKETS ARE REQUIRED TO ENSURE FABRICATION STANDARDS ARE MET. NO NEW HOLES WILL BE REQUIRED.

SIGN AREA: 83.6 SQFT PER SIDE

-  FAUX BLACKENED STEEL (PAINTED ALUMINUM LEVEL 4)
-  **ANTIQUE BRONZE PAINT TO MATCH EXISTING BUILDING MULLIONS**
-  12MM / 15MM NEON TUBING
-  WHITE HAND PRINTED TEXT

OPTION
B

SIGN 1: BLADE SIGN

MANUFACTURE & INSTALL ONE (1) NEON-ILLUMINATED DOUBLE-SIDED BLADE SIGN



2902 4TH AVE SOUTH
SEATTLE WA 98134
206.682.7738
WESTERNNEON.COM

COURTYARD BY MARRIOTT

The design depicted herein is the sole property of Western Neon Inc., and may not be reproduced in whole or in part without prior written consent. Actual color, letter sizes and graphic layout may vary slightly due to the properties of materials. Colors may vary depending on media substrate. This sign is intended to be installed in accordance with Article 600 of the National Electrical Code and/or other applicable local codes. This includes proper grounding and bonding of the sign. The location of the disconnect switch after installation shall comply with Article 600.6 (A) (1) of the National Electric Code.



DRAWN: NAT L.	DATE 09.17.26	JOB NO. 18169 COURTYARD BY MARRIOTT
CHECKED:	DATE	DRAWING TITLE BLADE_SIGN
DRAWING NO. SIGN-01		VER. 1
PAGE 10		

THANK YOU

