ASUW SHELL HOUSE RENOVATION

UNIVERSITY OF WASHINGTON
3655 WALLA WALLA
ROAD NE
SEATTLE, WA 98195

SEATTLE LANDMARKS
CERTIFICATE OF APPROVAL
DRAWING SET
7/23/2025

MITHUN

SEATTLE / Pier 56, 1201 Alaskan Way, #200
Seattle, WA 98101 / 206.623.3344

SAN FRANCISCO / 585 Howard Street, #300
San Francisco, CA 94105 / 415.956.0688

LOS ANGELES / 5837 Adams Blvd
Culver City, CA 90232 / 323.937.2150

mithun.com

Sellen

UNIVERSITY of WASHINGTON

THE NEXT 100 YEARS

ORIGINAL SHEET SIZE 30" x 42"

© 2025 MITHUN, INC.

Mithun, Inc. Disclaimer

Any information contained in these electronic files is for informational purposes only. Recipient acknowledges that the information contained herein may either be or draft form or may be revised at any time. Accordingly, Mithun, Inc. makes no representation as to the accuracy of this information. If for any reason a conflict exists between information contained herein and the stamped, signed documents, the information on the signed documents is to be interpreted as correct. In addition, errors and discrepancies can be inadvertently introduced into electronic media by differing hardware, software and operators.

All information contained in this electronic data prepared by Mithun, Inc. as instruments of service and the property of Mithun, Inc., which expressly reserves all ownership rights, including any common law, statutory or copyrights. This electronic data is intended for use on the project specified, and shall not be used or shelled upon in part or in whole, for any future work on the same building(s) or site(s) or for any other purpose without the written consent of Mithun, Inc. Any unauthorized use, reuse or modification or in any way connected with the incompatibility, reliability, or suitability of the information contained herein by the recipient or any person or entity that acquires or obtains this information thereon from the recipient without written authorization from Mithun, Inc. This agreement is defined, solemnly and hold Mithun, Inc. harmless duly applies to the use of this information or any project or construction site without the involvement of Mithun, Inc. in the construction phase services normally provided by Mithun, Inc.

This agreement agrees, to the fullest extent permitted by law, to defend, indemnify, and hold Mithun, Inc., its shareholders and employees, harmless from and against any claim, liability, demands, losses, damages, penalties or costs (including attorney's fees and defense costs, whether or not a suit is filed) arising or allegedly arising out of any unauthorized use, reuse or modification or in any way connected with the incompatibility, reliability, or suitability of the information contained herein by the recipient or any person or entity that acquires or obtains this information thereon from the recipient without written authorization from Mithun, Inc. This agreement is defined, solemnly and hold Mithun, Inc. harmless duly applies to the use of this information or any project or construction site without the involvement of Mithun, Inc. in the construction phase services normally associated with such a project.

Your use of the attached/enclosed media, shall constitute an acceptance of the above.

5/1/2025 3:37:12 PM

Your use of the attached/copied media or transmitted files shall constitute an acceptance the following:
Any Electronic Documents made available by MithUn, Inc. are developed for the sole purpose of fulfilling the obligations set forth in the Owner/Architect Agreement. These electronic files may be shared for convenience, but information only and may not be relied upon for construction or quantity take-offs. Accordingly, MithUn, Inc. makes no representations as to the accuracy of this information. If for any reason a conflict exists between information contained herein and the stamped set of construction documents, the information in the stamped documents is to be interpreted as correct.
Any use of the Electronic Documents for purposes other than those agreed to by MithUn, Inc. is prohibited and without liability to MithUn, Inc. In addition, it may not be disseminated to or transferred to any third party or used by the recipient for any purpose without MithUn, Inc.'s express written consent. Any such dissemination, transfer or use shall be at the recipient's sole risk and without liability to MithUn, Inc. The recipient agrees, to the fullest extent permitted by law, to defend, indemnify, and hold MithUn, Inc. its shareholders and employees, harmless from and against any claim, liability, demands, losses, damages, punitive or cost (including attorney's fees and defense costs, whether or not a suit is filed) arising or allegedly arising out of any unauthorized use, reuse or modification or in any way connected with, the incompatibility, readability, or durability of the information contained herein by the recipient or any person or entity that acquires or obtains this information thereon from the recipient without written authorization from MithUn, Inc.

Autodesk Docs://2427300_-_ASUW Shell House Restoration/ASUW Shell House_ARCH.rvt

UNIVERSITY OF WASHINGTON
ASUW SHELL HOUSE RENOVATION

UW PROJECT NO. 206756

SHEET INDEX - CD

Sheet No.	Sheet Name
GENERAL	
G0.00	COVER
G1.01	PROJECT INFO AND INDEX
G1.02	ABBREVIATIONS AND LEGENDS
G2.01	LAND USE CODE SUMMARY
G2.02	LANDUSE INFORMATION & DIAGRAMS
G2.03	ZONING - UW DEVELOPMENT STANDARDS
G2.04	ZONING - FICM DIAGRAM AND CALCULATIONS
G2.05	LAND USE DIAGRAMS
G2.10	LANDUSE PRE-SUBMITTAL NOTES
G3.05	OCCUPANT LOAD DIAGRAMS
G3.08	EGRESS & LIFE SAFETY PLANS
G3.11	BUILDING PRE-SUBMITTAL NOTES
SURVEY	
1 OF 1	SURVEY
CIVIL	
C100	CIVIL COVER SHEET
C101	NOTES
C102	NOTES
C103	NOTES
C200	CSC PLAN NORTH
C201	CSC PLAN SOUTH
C202	CSC DETAILS
C300	DEMOLITION PLAN NORTH
C301	DEMOLITION PLAN SOUTH
C400	SITE PAVING PLAN NORTH
C401	SITE PAVING PLAN SOUTH
C402	SITE PAVING DETAILS
C403	SITE PROFILES
C500	GRADING PLAN NORTH
C501	GRADING PLAN SOUTH
C502	GRADING ENLARGEMENTS
C700	OSM PLAN
C701	DRAINAGE AND UTILITY PLAN NORTH
C702	DRAINAGE AND UTILITY PLAN SOUTH
C703	WATER AND SANITARY PLAN NORTH
C704	WATER AND SANITARY PLAN SOUTH
C705	DRAINAGE AND UTILITY DETAILS
C706	DRAINAGE AND UTILITY DETAILS
C707	BIORETENTION DETAILS
C708	SANITARY PROFILES
C709	WATER PROFILE
C710	STORM PROFILES
LANDSCAPE ARCHITECTURAL	
L0.01	OVERALL SITE PLAN
L0.02	TREE RETENTION PLAN
L0.03	EXISTING TREE SCHEDULES
L0.04	EXISTING SITE CONDITIONS
L1.00	FIRE ACCESS DIAGRAM
L1.01	SITE MATERIALS PLAN
L2.00	JOINTING AND SITE ELEMENT LAYOUT PLAN
L4.00	SITE SECTIONS
L4.01	SITE SECTIONS
L4.10	SITE DETAILS
L4.11	SITE DETAILS
L4.12	SITE DETAILS
L4.13	UTILITY & TRASH ENCLOSURE DETAILS
L5.00	PLANTING PLAN
L5.01	SOILS PLAN
L5.02	MASTER PLANTING SCHEDULE
L5.03	PLANTING DETAILS
L6.00	IRRIGATION PLAN
L6.01	IRRIGATION DETAILS
L6.02	IRRIGATION DETAILS
ARCHITECTURAL EXISTING	
AE2.01	EXISTING FLOOR PLANS
AE2.09	EXISTING ROOF PLAN
AE3.01	EXISTING ELEVATIONS
AE3.10	EXISTING SECTIONS
AE7.01	EXISTING REFLECTED CEILING PLANS
ARCHITECTURAL DEMO	
AD2.01	DEMO FLOOR PLANS
AD2.09	DEMO ROOF PLAN
AD3.01	DEMO ELEVATIONS
AD7.01	DEMO RCP
ARCHITECTURAL	
A2.01	FLOOR PLANS
A2.09	ROOF PLAN
A3.01	EXTERIOR ELEVATION
A3.11	BUILDING SECTION
A4.01	WALL SECTIONS
A4.02	WALL SECTIONS
A4.03	WALL SECTIONS
A5.01	EXTERIOR ASSEMBLIES & FLOOR ASSEMBLIES
A5.05	EXTERIOR DETAILS - FOUNDATIONS
A5.10	EXTERIOR DETAILS - WALLS
A5.15	EXTERIOR DETAILS - OPENINGS
A5.20	EXTERIOR DETAILS - FENESTRATION
A5.21	EXTERIOR DETAILS - HANGAR DOORS
A5.30	EXTERIOR DETAILS - ROOFS
A6.01	STAIR & ELEVATOR PLANS & SECTIONS
A6.30	VERTICAL CIRCULATION DETAILS
A7.01	REFLECTED CEILING PLAN
A8.01	ENLARGED PLANS
A8.06	FINISH PLAN
A8.31	INTERIOR ELEVATIONS - POCOCK SHOP
A8.32	INTERIOR ELEVATIONS - POCOCK SHOP
A8.33	INTERIOR ELEVATIONS - EVENT SPACE
A8.34	INTERIOR ELEVATIONS - EVENT SPACE
A9.01	PARTITION & CEILING TYPES
A9.10	CODE SIGNAGE
A9.20	INTERIOR DETAILS - MEZZANINE
A10.01	SCHEDULES

SHEET INDEX - CD

Sheet No.	Sheet Name
STRUCTURAL	
S1.01	GENERAL STRUCTURAL NOTES
S1.02	GENERAL STRUCTURAL NOTES
S1.03	GENERAL STRUCTURAL NOTES
S2.01	FOUNDATION AND MEZZANINE FRAMING PLANS
S2.02	LOFT/TRUSS BOTTOM CHORD AND ROOF FRAMING PLANS
S3.01	TYPICAL CONCRETE DETAILS
S3.02	CONCRETE DETAILS
S3.03	FOOTING DETAILS
S3.04	FOOTING DETAILS
S3.05	SITE DETAILS
S5.01	STEEL & ELEVATOR DETAILS
S6.01	TYPICAL WOOD DETAILS
S6.02	NEW MEZZANINE DETAILS
S6.03	EX MEZZANINE & ROOF DETAILS
S6.04	EX TRUSS DETAILS
S6.05	EX TRUSS DETAILS
S6.06	EX TRUSS DETAILS
S6.10	TRUSS ELEVATIONS
S6.11	TRUSS ELEVATIONS
S6.12	TRUSS ELEVATIONS
S6.13	TRUSS ELEVATIONS
S6.14	EXTERIOR ELEVATIONS
MECHANICAL	
M0.01	GENERAL MECHANICAL NOTES, LEGEND, ABBREVIATIONS AND SHEET INDEX
M0.02	MECHANICAL NOTES
M0.03	ACOUSTIC REPORT
M2.21	MECHANICAL PLANS - LEVEL 01
M2.22	MECHANICAL PLANS - MEZZANINE
M2.23	MECHANICAL PLANS - ROOF
M3.11	MECHANICAL SECTIONS & ISOMETRICS
M3.12	MECHANICAL SECTIONS & ISOMETRICS
M3.13	MECHANICAL SECTIONS & ISOMETRICS
M4.11	ENLARGED MECHANICAL PLAN
M5.01	MECHANICAL DETAILS
M5.02	MECHANICAL DETAILS
M6.01	MECHANICAL SCHEDULES
M8.01	MECHANICAL CONTROLS
M8.02	MECHANICAL CONTROLS
PLUMBING	
P0.01	GENERAL PLUMBING NOTES, LEGEND, ABBREVIATIONS AND SHEET INDEX
P0.02	PLUMBING NOTES AND CODE INFO
P2.20	PLUMBING PLANS - FOUNDATION
P2.21	PLUMBING PLANS - LEVEL 01
P2.22	PLUMBING PLANS - MEZZANINE
P3.11	PLUMBING ENLARGED PLANS
P3.12	PLUMBING ENLARGED PLANS
P4.11	PLUMBING ISOMETRICS
P5.01	PLUMBING DETAILS
P6.01	PLUMBING SCHEDULES
P7.01	PLUMBING DIAGRAMS
P7.02	PLUMBING DIAGRAMS
P7.03	PLUMBING DIAGRAMS
FIRE PROTECTION	
FP1.01	FIRE SPRINKLER PLANS
ELECTRICAL	
E0.01	COVER SHEET AND GENERAL INFORMATION
E0.02	GENERAL ELECTRICAL NOTES
E0.03	LUMINAIRE SCHEDULE
E0.04	SEATTLE ENERGY CODE FORMS
E1.01	ELECTRICAL SITE PLAN
E1.02	LIGHTING SITE PLAN
E2.01	LIGHTING PLANS
E3.01	POWER PLANS
E5.01	ONE-LINE DIAGRAM
E6.01	PANEL SCHEDULES
E7.01	DETAILS
LIGHTING	
EL0.00	LIGHTING LEGEND AND ABBREVIATIONS
ELD1.01	LIGHTING DEMOLITION PLANS
EL0.01	LIGHTING SITE PLAN - BASE DESIGN
EL0.02	LIGHTING SITE PLAN - VALUE ADD
EL1.01	LIGHTING PLANS - BASE DESIGN
EL2.01	LIGHTING PLANS - VALUE ADD
EL3.00	LIGHTING SECTION VIEWS
EL5.01	SITE LIGHTING ILLUMINANCE CALCULATIONS
EL5.02	INTERIOR LIGHTING ILLUMINANCE CALCULATIONS
EL6.00	LIGHTING SHEDULES

PROJECT TEAM

OWNER
UNIVERSITY OF WASHINGTON
8000 25TH AVE NE
SEATTLE, WA 98115

CONTACT: CARMEN SCRAPER
CSCRAPER@UW.EDU
206.833.6989

CIVIL ENGINEER
MAYFLY ENGINEERING + DESIGN
2715 CALIFORNIA AVE SW, 108A
SEATTLE, WA 98116

CONTACT: ROBIN THALER
ROBIN@MAYFLYENG.COM
206.900.5366

GEOTECHNICAL ENGINEER
GEOENGINEERS, INC.
17425 NE UNION HILL RD, SUITE 250
REDMOND, WA 98052

CONTACT: ROBERT METCALFE
RMETCALFE@GEOENGINEERS.COM
425.861.6099

LIGHTING DESIGNER
STANTEC
3400 188TH STREET SW, SUITE 285
LYNWOOD, WA 98037

CONTACT: SHANNON GLOVER
SHANNON.GLOVER@STANTEC.COM
206.667.0581

ENVELOPE CONSULTANT
4EA BUILDING SCIENCE
12721 30TH AVE NE, 2ND FLOOR
SEATTLE, WA 98125

CONTACT: BRAD CARMICHAEL
BRADC@TEAM4EA.COM
206.728.2358

ARCHITECT
MITHUN, INC.
1201 ALASKAN WAY, SUITE 200
SEATTLE, WA 98101

CONTACT: EVAN BOURQUARD
EVANB@MITHUN.COM
206.971.5636

LANDSCAPE ARCHITECT
MITHUN, INC.
1201 ALASKAN WAY, SUITE 200
SEATTLE, WA 98101

CONTACT: DAKOTA KEENE
DAKOTAK@MITHUN.COM
206.971.3435

MECHANICAL / PLUMBING ENGINEER
P2S
1201 3RD AVE, SUITE 3500
SEATTLE, WA 98101

CONTACT: PETER SLOANE
PETER.SLOANE@P2SINC.COM
206.267.6963

FIRE PROTECTION ENGINEER
PATRIOT FIRE
2707 70TH AVE E
TACOMA, WA 98424

CONTACT: CONNOR O'BRIEN
CONNOR.OBRIEN@PATRIOTFIRE.COM
253.284.3445

HISTORIC PRESERVATION CONSULTANT
BUILDINGWORK
159 WESTERN AVE W, #486
SEATTLE, WA 98119

CONTACT: MATT AALFS
MATT@BUILDINGWORK.DESIGN
206.775.8671

CONTRACTOR
SELLEN CONSTRUCTION
227 WESTLAKE AVE N
SEATTLE, WA 98109

CONTACT: GARRETT CONDEL
GARRETTC@SELLEN.COM
206.550.3388

STRUCTURAL ENGINEER
COUGHLIN PORTER LUNDEEN, INC.
1191 2ND AVE, SUITE 1100
SEATTLE, WA 98101

CONTACT: BRYAN ZAGERS
BRYANZ@CPLINC.COM
206.343.0460

ELECTRICAL ENGINEER
COFFMAN ENGINEERS, INC.
1101 2ND AVE, #400
SEATTLE, WA 98101

CONTACT: JONATHAN MAXWELL
JONATHAN.MAXWELL@COFFMAN.COM
206.623.0717

AV / ACOUSTICS
LSTN CONSULTANTS
SEATTLE, WA 98144

CONTACT: DENIS BLOUNT
DENIS@LSTNCONSULTANTS.COM
646.578.1566

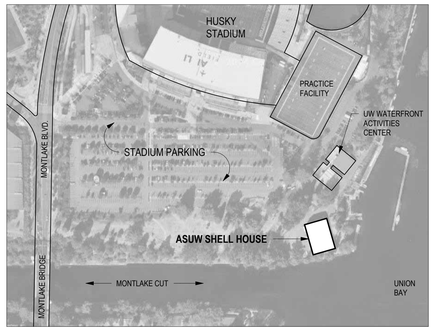

VICINITY MAP
NTS

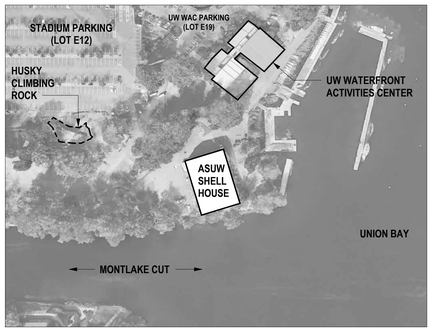

LOCATION MAP
NTS

GENERAL NOTES

1. DO NOT SCALE DRAWINGS. WRITTEN DIMENSIONS TAKE PRECEDENCE.
2. DRAWINGS HAVE BEEN PREPARED ON AN ORIGINAL SHEET SIZE OF 30" x 42".
3. HORIZONTAL DIMENSIONS SHOWN INDICATE FACE OF (F.O.) CONCRETE, F.O. FINISH OR CENTERLINE OF COLUMN GRIDLINE, UNLESS OTHERWISE NOTED. VERTICAL DIMENSIONS INDICATE TOP OF (T.O.) SLAB, T.O. SUBFLOOR, UNLESS OTHERWISE NOTED.
4. CRITICAL CLEARANCES ARE DESIGNATED "CLEAR", "CLR" AND ARE TO FINISH FACE OF PARTITION.
5. WHERE PARTITIONS AND WALLS OF DIFFERING WIDTHS ARE CONTINUOUS AND WHERE THE PLANS DO NOT INDICATE WHICH SURFACE TAKES PRECEDENCE FOR ALIGNMENT, CONTACT ARCHITECT FOR CLARIFICATION PRIOR TO LAYOUT.
6. INFORMATION REGARDING EXISTING CONDITIONS USED TO PREPARE THESE DRAWINGS HAS BEEN PROVIDED BY OTHERS.
7. CONTRACTOR SHALL FIELD VERIFY ALL DIMENSIONS, DATUM, LEVELS AND CONDITIONS PERTAINING TO THE WORK PRIOR TO COMMENCING CONSTRUCTION. PROVIDE WRITTEN NOTIFICATION TO THE ARCHITECT OF ANY DISCREPANCIES WITH THE DOCUMENTS. THE ARCHITECT WILL ISSUE A WRITTEN DIRECTIVE IF FURTHER CLARIFICATION IS REQUIRED.
8. THESE DRAWINGS ARE THE EXCLUSIVE PROPERTY OF MITHUN, INC. AND HAVE BEEN PREPARED FOR USE IN THE EXECUTION OF THE ENCLOSED PROJECT. USE OR REPRODUCTION FOR ANY OTHER PURPOSE WITHOUT THE WRITTEN PERMISSION OF MITHUN, INC. IS PROHIBITED.
9. NOTE THAT INSTITUTIONAL PROPERTY BOUNDARIES AND SETBACKS FOR THE UNIVERSITY OF WASHINGTON EXCEED THE LIMITS OF DRAWING SHEETS AND NOT ALL ARE SHOWN. REFER TO PARCEL INFORMATION.
10. WHERE USED, THE TERM "PROVIDE" SHALL MEAN "FURNISH AND INSTALL."

DEMO NOTES

1. SECURE ALL OTHER PERMITS AS NEEDED BY ANY OTHER GOVERNING AUTHORITIES.
2. ALL HAZARDOUS WASTE SHALL BE REMOVED AND DISPOSED OF BY A STATE LICENSED HAZARDOUS MATERIAL REMOVAL CONTRACTOR.
3. SALVAGE ALL RECYCLABLE MATERIAL AND DELIVER TO THE APPROPRIATE RECYCLING VENUES.
4. DEMOLISH EXISTING PER PLAN AND PROPERLY DISPOSE OF ALL DEBRIS.
5. TERMINATE AND CAP ALL ABANDONED EXISTING UTILITIES, REROUTE EXISTING UTILITIES AFFECTED BY DEMO. UTILITES TO INCLUDE BUT NOT LIMITED TO: ELECTRICITY, DOMESTIC WATER, GAS, SEWER, STORM DRAIN, TELEPHONE.
6. WHERE STRUCTURES ARE TO BE REMOVED, PROTECT ALL ADJACENT EXISTING STRUCTURE AND FINISHES.
7. REPAIR, PATCH AND REFINISH ADJACENT STRUCTURE AFFECTED BY DEMOLITION.
8. PROTECT CITY SIDEWALK AND REPAIR ANY DAMAGES CAUSED BY THE DEMOLITION.
9. SALVAGE ALL AREAS OF NON-HAZARDOUS MATERIAL CONTAINING ORIGINAL 1X8 LAP SIDING FOR REUSE AS NOTED BELOW.
10. DEMOLISH EXISTING HVAC EQUIPMENT AND DUCTWORK U.N.O.
11. SELECTIVE SLAB DEMOLITION REQUIRED FOR NEW PLUMBING AND FOUNDATION ELEMENTS.
12. DRAWINGS ARE DIAGRAMMATIC IN NATURE. INFORMATION IS PROVIDED TO DESCRIBE GENERAL LOCATIONS, ASPECTS, AND AREA OF EXISTING BUILDING ELEMENTS. EXISTING CONDITIONS, DIMENSIONS, MATERIAL, AND QUANTITIES MUST BE VERIFIED BY THE CONTRACTOR.
13. CONTRACTOR IS RESPONSIBLE FOR THE OVERALL AND LOCAL STABILITY (BOTH VERTICAL AND LATERAL) OF STRUCTURAL SYSTEMS DURING AND FOLLOWING DEMOLITION OF STRUCTURAL SYSTEMS AND ELEMENTS. SEE SECTIONS 024100 FOR TEMPORARY SHORING REQUIREMENTS.

DEFERRED SUBMITTAL LIST

1. FIRE ALARM / PROTECTION
2. SIDE SEWER PERMIT FOR TEMPORARY DEWATERING
3. ELECTRICAL PERMIT
4. LOW VOLTAGE AND COMMUNICATION PERMIT
5. PLUMBING PERMIT
6. FIRE SPRINKLER DESIGN
7. IRRIGATION
8. ELEVATOR PERMIT

PROJECT SYMBOLS

DETAIL CALLOUT TAG (1 / A10.01)
DETAIL SECTION TAG (1 / A10.01)
BUILDING/SITE SECTION TAG (1 / A10.01)
WALL SECTION TAG (1 / A10.01)
ELEVATION TAG (SIM 1 SIM / 1 A10.01 1 / 1 SIM)
GRID BUBBLE AND LINE (10.8)
BUILDING LEVEL INDICATOR (LEVEL NAME / ELEVATION)
DRAWING GRAPHIC SCALE (0, 2', 4', 8', 12' — 1/4" = 1'-0")
TRUE NORTH ARROW
AREA TAG (Area name / 150 SF)
SPOT ELEVATION INDICATOR (ELEVATION)
DOOR TAG (101B)
FINISH TAG (?)
FLOOR/ROOF TYPE TAG (F/R #)
WALL/PARTITION TYPE TAG (W/P #)
STOREFRONT/RELITE TYPE TAG (AA)
REVISION CLOUD TAG (1 / NOTE)
ROOM NAME AND NUMBER TAG (ROOM NAME / 101)
WINDOW TYPE TAG (A)
PANIC HARDWARE EQUIPPED DOOR

PROJECT SUMMARY

RENOVATION OF AN EXISTING 1918 HANGAR PREVIOUSLY USED BY UW AS A SHELL HOUSE FOR ITS STORIED ROWING PROGRAM. REVISIONS INCLUDE IMPROVEMENTS TO THE BUILDING EXTERIOR ENVELOPE AS WELL AS RECONFIGURATION OF SURROUNDING SITE ELEMENTS TO PROVIDE ACCESSIBLE PATHWAYS FOR THE VISITING PUBLIC AND UW MAINTENANCE WORKERS. THE PROJECT INCLUDES NO OVER-WATER WORK.

PROJECT ADDRESS

3655 WALLA WALLA ROAD
SEATTLE, WA 98195

COUNTY: KING

PARCEL INFORMATION

PARCEL NUMBER: 162504-9001
PERMITTING / PARCEL ADDRESS: 3900 MONTLAKE BLVD NE

LEGAL DESCRIPTION

THOSE PORTIONS OF GOVERNMENT LOTS 4 AND 5 LYING EAST OF MONTLAKE BLVD. NE. AND THAT PORTION OF BLOCK 8, LAKE WASHINGTON SHORELANDS SOUTH OF THE EAST-WEST EXTENSION OF CANAL ROAD AND EAST OF MONTLAKE BLVD NE, ALL IN SECTION 16, T25N, R4E, W.M.

PERMIT INFORMATION

PERMITTING AGENCY:
SEATTLE DEPARTMENT OF CONSTRUCTION AND INSPECTION (SDCI)
700 5TH AVE, SUITE 2000
P.O. BOX 34019
SEATTLE, WA 98124
206.684.8850

RELATED PERMIT NUMBERS:
SDCI PROJECT NO.: 6716621-CN
LANDUSE PERMIT NO./MASTER USE PERMIT (MUP) NO./SSDP: 3034000-LU
USACE PERMIT NO.: NOT REQUIRED
LANDMARKS STATUS NO.: DONH-COA-01340

ZONING:	LAND USE CODE OF THE CITY OF SEATTLE
BUILDING:	2021 SEATTLE EXISTING BUILDING CODE (SEBC)
	2021 SEATTLE BUILDING CODE (SBC)
FIRE:	2021 SEATTLE FIRE CODE
MECHANICAL:	2021 SEATTLE MECHANICAL CODE
ELECTRICAL:	2020 NATIONAL ELECTRICAL CODE W/ SEATTLE AMENDMENTS
PLUMBING:	2021 SEATTLE PLUMBING CODE
ENERGY:	2021 SEATTLE ENERGY CODE

CODE AS AMENDED AND ADOPTED BY THE STATE BUILDING CODE COUNCIL AND THE CITY OF SEATTLE

ZONE CLASSIFICATION:
MIO-37-LR1 (M)

ZONE DISTRICT:

OCCUPANCY GROUPS:
A-3

TYPE OF CONTRUCTION:
TYPE: VB

FIRE PROTECTION:
SPRINKLERED PER NFPA 13

MITHUN

SEATTLE / Pier 56, 1201 Alaskan Way, #200
Seattle, WA 98101 / 206.623.3344

SAN FRANCISCO / 585 Howard Street, #300
San Francisco, CA 94105 / 415.956.0688

LOS ANGELES / 5837 Adams Blvd
Culver City, CA 90232 / 323.937.2150

mithun.com

Sellen

PROJECT
ASUW SHELL HOUSE RENOVATION

LOCATION
3655 WALLA WALLA ROAD NE SEATTLE, WA 98195

PREPARED FOR
UNIVERSITY OF WASHINGTON

UNIVERSITY of WASHINGTON

THE NEXT 100 YEARS

NO.	DATE	REVISION

PARTNER IN CHARGE: RF
PROJECT MANAGER: EB
PROJECT ARCHITECT: DJ
PROJECT DESIGNER: RF
PROJECT TEAM MEMBERS: ME
CHECK: KB

9640
REGISTERED ARCHITECT
RICHARD FRANKO
STATE OF WASHINGTON

TITLE
PROJECT INFO AND INDEX

PROJECT NO.
2327300 / UW 206756
DATE
04/30/2025

SHEET NUMBER
G1.01
GMP SET

© 2025 MITHUN, INC.

ORIGINAL SHEET SIZE: 30" x 42"

5/1/2025 3:37:15 PM

ABBREVIATIONS

A	
AB	ANCHOR BOLT
AC	AIR CONDITIONING
ACC	ACCESSIBLE
ACOUS	ACOUSTICAL
AD	AREA DRAIN
ADJ	ADJUSTABLE
AFF	ABOVE FINISH FLOOR
ALT	ALTERNATE
ALUM	ALUMINUM
ANCH	ANCHOR
ANOD	ANODIZED
ACP	ACOUSTICAL CEILING PANEL
APPD	APPROVED
APPROX	APPROXIMATE
ARCH	ARCHITECTURAL
AUTO	AUTOMATIC
AV	AUDIO VISUAL
AVB	AIR VAPOR BARRIER
B	
BD	BOARD
BLDG	BUILDING
BM	BEAM
BOT	BOTTOM
BSMT	BASEMENT
BT	BOLT
C	
CAB	CABINET
CAT	CATEGORY
CB	CATCH BASIN
CBU	CEMENTITIOUS BACKER UNIT
CER	CERAMIC
CG	CORNER GUARD
CH	CHILLER
CHAN	CHANNEL
CI	CAST IRON
CIP	CASTINPLACE
CJ	CONTROL JOINT / CONSTRUCTION JOINT
CL	CENTER LINE
CLG	CEILING
CLR	CLEAR
CNTR	COUNTER
CO	CLEANOUT
COL	COLUMN
CONC	CONCRETE
COND	CONDITION
CONN	CONNECTION
CONT	CONTINUOUS
CONTR	CONTRACTOR
COORD	COORDINATE
CORR	CORRIDOR
CT	CERAMIC TILE
CTR	CENTER
CTSK	COUNTER SUNK
CW	COLD WATER (PIPING)
D	
D	DEEP, DEPTH
DBL	DOUBLE
DEG	DEGREE
DEMO	DEMOLITION
DEPT	DEPARTMENT
DET	DETAIL
DF	DRINKING FOUNTAIN
DIA	DIAMETER
DIFF	DIFFUSER
DIM	DIMENSION
DISP	DISPENSER
DMPF	DAMPPROOFING
DN	DOWN
DO	DOOR OPENING
DR	DOOR
DRN	DRAIN
DW	DISHWASHER
DWG	DRAWING
DWR	DRAWER
E	
(E)	EXISTING
E	EAST
EA	EACH
EJ	EXPANSION JOINT
EL	ELEVATION
ELEC	ELECTRICAL
ELEV	ELEVATOR
EMERG	EMERGENCY
EP	ELECTRICAL PANELBOARD
EQ	EQUAL
EQUIP	EQUIPMENT
ETR	EXISTING TO REMAIN
EXH	EXHAUST
EXP	EXPANSION
EXIST	EXISTING
EXT	EXTERIOR
F	
FA	FIRE ALARM
FD	FLOOR DRAIN
FDC	FIRE DEPARTMENT CONNECTION
FND	FOUNDATION
FE	FIRE EXTINGUISHER
FEC	FIRE EXTINGUISHER CABINET
FF&E	FURNITURE, FINISHES & EQUIPMENT
FFEL	FINISH FLOOR ELEVATION
FIN	FINISH
FIXT	FIXTURE
FL	FLOOR
FLASH	FLASHING
FO	FACE OF
FP	FIRE PROTECTION
FPG	FIREPROOFING
FR	FRAME
FT	FEET
FRT	FIRE RETARDANT TREATED
FTG	FOOTING
FURN	FURNITURE
G	
GA	GAUGE / GAGE
GALV	GALVANIZED
GB	GRAB BAR
GC	GENERAL CONTRACT(OR)
GFRC	GLASS FIBER REINFORCED CONCRETE
GFRG	GLASS FIBER REINFORCED GYPSUM
GL	GLASS
GR	GRADE
GRD	GROUND
GWB	GYPSUM WALLBOARD

H	
H	HIGH / HEIGHT
HB	HOSE BIB
HC	HOLLOW CORE
HDW	HARDWARE
HS	HEAT STRENGTHEND (GLASS)
HM	HOLLOW METAL (STEEL FRAME)
HNDRL	HANDRAIL
HO	HOLDOPEN
HORIZ	HORIZONTAL
HT	HEIGHT
HVAC	HEATING, VENTILATION, AIR CONDITIONING
HW	HOT WATER
HYDR	HYDRAULIC
I	
ID	INSIDE DIAMETER
IN	INCH
INCL	INCLUDED / INCLUDING
INFO	INFORMATION
INSUL	INSULATION
INT	INTERIOR
INV	INVERT
IPS	INTERNATIONAL PIPE STANDARD
J	
JAN	JANITOR
JC	JANITOR'S CLOSET
JST	JOIST
JT	JOINT
K	
KIT	KITCHEN
KO	KNOCKOUT
L	
LDG	LANDING
LAM	LAMINATE / LAMINATION
LAV	LAVATORY
LB	POUND
LF	LINEAR FOOT
LKR	LOCKER
LN	LINE
LT	LIGHT
M	
MACH	MACHINE
MAINT	MAINTENANCE
MATL	MATERIAL
MAX	MAXIMUM
MB	MACHINE BOLT
MDF	MEDIUM DENSITY FIBERBOARD
MEP	MECHANICAL, ELECTRICAL, PLUMBING
MDO	MEDIUM DENSITY OVERLAY PLYWOOD
MECH	MECHANICAL
MEMB	MEMBRANE
MET	METAL
MEZZ	MEZZANINE
MFR	MANUFACTURER
MH	MANHOLE
MIN	MINIMUM
MISC	MISCELLANEOUS
MS	MACHINE SCREW
MTD	MOUNTED
MTG	MOUNTING
MTL	METAL
MULL	MULLION
N	
N	NORTH
NA	NOT APPLICABLE
NC	NOISE CRITERIA
NIC	NOT IN CONTRACT
NO	NUMBER
NOM	NOMINAL
NTS	NOT TO SCALE
O	
OA	OUTSIDE AIR
OC	ON CENTER
OFCI	OWNER FURNISHED, CONTRACTOR INSTALLED
OFOI	OWNER FURNISHED, OWNER INSTALLED
OFF	OFFICE
OH	OVER HEAD
OPH	OPPOSITE HAND
OPNG	OPENING
OPP	OPPOSITE
OPPHD	OPPOSITE HAND
ORD	OVERFLOW ROOF DRAIN
OUTS	OUTSIDE
OVHD	OVERHEAD
P	
P	PAINT
PAV	PAVING
PARTN	PARTITION
PBD	PARTICLEBOARD
PDF	POWER DRIVEN FASTENER
PERF	PERFORATED
PERIM	PERIMETER
PERP	PERPENDICULAR
PL	PLATE
PLAM	PLAM
PLBG	PLUMBING
PLYWD	PLYWOOD
PNL	PANEL
POL	POLISHED
PR	PAIR
PREFAB	PREFABRICATED
PROJ	PROJECT
PSF	POUNDS PER SQUARE FOOT
PT	POINT / PRESSURETREATED
PTD	PAPER TOWEL DISPENSER / PAINTED
PTN	PARTITION
PTR	PAPER TOWEL RECEPTACLE

Q	
Q	QUARRY TILE
QTY	QUANTITY
R	
(R)	RELOCATED
R	RADIUS OR RISER (PIPING)
RA	RETURN AIR
RAD	RADIUS
RB	RESILIENT BASE
RCP	REFLECTED CEILING PLAN
RD	ROOF DRAIN
RECOM	RECOMMENDED
RECPT	RECEPTACLE
REC	RECESSED
REF	REFERENCE
REFL	REFLECTED / REFLECTIVE / REFLECT
REFR	REFRIGERATOR
REG	REGISTER
REINF	REINFORCED / REINFORCING
REL	RELOCATE
REM	REMOVABLE
REQ	REQUIRE / REQUIRED
RESIL	RESILIENT
REV	REVISION / REVISED
RM	ROOM
RO	ROUGH OPENING
RTD	RATED
RTG	RATING
RWL	RAIN WATER LEADER
S	
S	SOUTH
SA	SUPPLY AIR
SAF	SELFADHERED FLASHING
SAM	SELFADHERED MEMBRANE
SAN	SANITARY AIR
SC	SOLID CORE
SCHED	SCHEDULE
SD	STORM DRAIN / SOAP DISPENSER
SECT	SECTION
STS	SELF TAP METAL SCREW
SF	SQUARE FEET/FOOT
SH	SPRINKLER HEAD
SHT	SHEET
SHR	SHOWER
SIM	SIMILAR
SM	SHEET METAL OR SQUARE METER (METRIC DOCS)
SND	SANITARY NAPKIN DISPENSER
SP	STANDPIPE
SPEC	SPECIFICATION
SPR	SPRINKLER
SPKR	SPEAKER
SQ	SQUARE
SSE	STRUCTURE SLAB ELEVATION
SST	STAINLESS STEEL
SSK	SERVICE SINK
STA	STATION
STD	STANDARD
STL	STEEL
STLJST	STEEL JOIST
STOR	STORAGE
STRG	STRINGER
STRL	STRUCTURAL
STRUCT	STRUCTURAL
SUBCAT	SUBCATEGORY
SUSP	SUSPENDED
SYMM	SYMMETRICAL
SYS	SYSTEM
T	
T&G	TONGUE AND GROOVE
T	TREAD / THERMOSTAT
TB	TOWEL BAR
TC	TOP OF CURB
TCONC	TOP OF CONCRETE
TEL	TELEPHONE OR TELECOM
TEMP	TEMPERATURE
TER	TERRAZZO
TGB	TOGGLE BOLT
THK	THICKNESS
THRES	THRESHOLD
THRU	THROUGH
TKBD	TACKBOARD
TMPD	TEMPERED
TO	TOP OF (SEE OTHER WORD)
TOS	TOP OF SLAB, TOP OF STRUCT
TOSTL	TOP OF STEEL
TP	TOP OF PAVEMENT
TPD	TOILET PAPER DISPENSER
TRACT	TRACTION
TV	TELEVISION
TW	TOP OF WALL
TYP	TYPICAL
U	
UNFIN	UNFINISHED
UON	UNLESS OTHERWISE NOTED
UNO	UNLESS NOTED OTHERWISE
UR	URINAL
V	
VAC	VENTILATION AND AIR CONDITIONING
VCT	VINYL COMPOSITION TILE
VERT	VERTICAL
VEST	VESTIBULE
VIF	VERIFY IN FIELD
VR	VAPOR RETARDER
VT	VINYL TILE
VWC	VINYL WALL COVERING
W	
W/	WITH
W	WIDE, WIDTH/WEST
WC	WATER CLOSET
WD	WOOD
WDS	WOOD SCREW
WDW	WINDOW
W/O	WITHOUT
WP	WATERPROOFING
WPM	WATERPROOF MEMBRANE
WPT	WORK POINT
WR	WATER RESISTANT/REPELLANT
WRB	WEATHER RESISTANT BARRIER
WS	WEATHERSTRIPPING
WSCT	WAINSCOT
WT	WEIGHT
WW	WALL TO WALL

ACCESSIBILITY REQUIREMENTS

CONTROLS, OUTLETS AND RECPTACLES OVER OBSTRUCTIONS SHALL BE LOCATED AT REACH RANGES COMPLYING WITH ACCESSIBLE REACH RANGES. REFERENCE ADJACENT REACH RANGE DIAGRAM

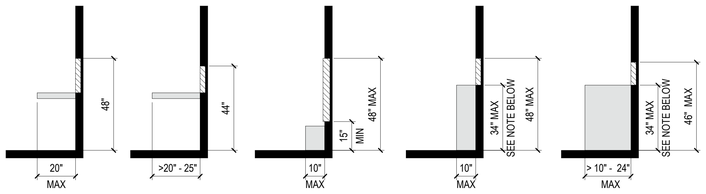

OBSTRUCTED HIGH FORWARD REACH | UNOBSTRUCTED SIDE REACH | OBSTRUCTED HIGH SIDE REACH

OPERABLE PARTS OF LIGHTING CONTROLS, ELECTRICAL SWITCHES AND RECEPTACLES, ENVIRONMENTAL CONTROLS, APPLIANCE CONTROLS, OPERATING HARDWARE FOR OPERABLE WINDOWS, PLUMBING FIXTURE CONTROLS, AND USER CONTROLS FOR SECURITY.

OPERABLE PARTS SHALL BE OPERABLE WITH ONE HAND AND SHALL NOT REQUIRE TIGHT GRASPING, PINCHING, OR TWISTING OF THE WRIST. THE FORCE REQUIRED TO ACTIVATE OPERABLE PARTS SHALL BE 5 POUNDS MAX.

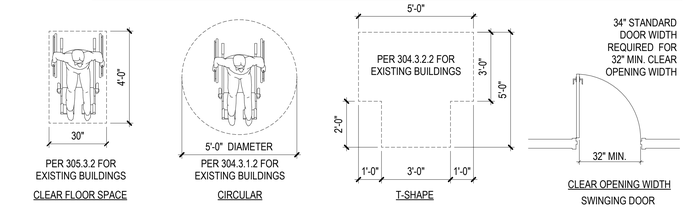

PER 305.3.2 FOR EXISTING BUILDINGS — CLEAR FLOOR SPACE | PER 304.3.1.2 FOR EXISTING BUILDINGS — CIRCULAR | T-SHAPE | CLEAR OPENING WIDTH SWINGING DOOR

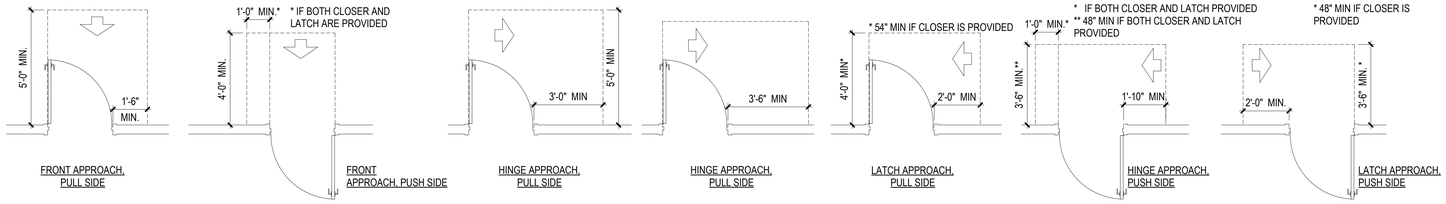

FRONT APPROACH, PULL SIDE | FRONT APPROACH, PUSH SIDE | HINGE APPROACH, PULL SIDE | HINGE APPROACH, PULL SIDE | LATCH APPROACH, PULL SIDE | HINGE APPROACH, PUSH SIDE | LATCH APPROACH, PUSH SIDE

TYPICAL MOUNTING HEIGHTS

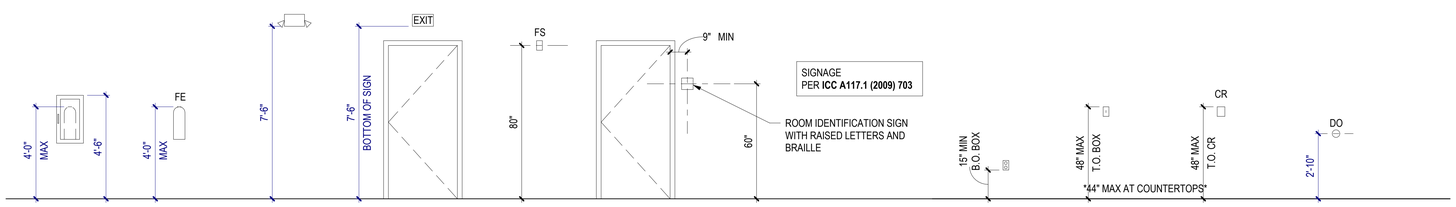

FIRE EXTINGUISHER CABINET | WALL MOUNTED FIRE EXTINGUISHER | EMERGENCY LIGHT | EXIT SIGN | FIRE STROBE | ROOM SIGNAGE | ELECTRICAL RECEPTACLES, DATA OUTLETS | SWITCHES, THERMOSTATS, ENVIRONMENTAL CONTROLS | CARD READER | DOOR OPERATOR

TYPICAL PLUMBING FIXTURE & RESTROOM MOUNTING LOCATIONS & HEIGHTS

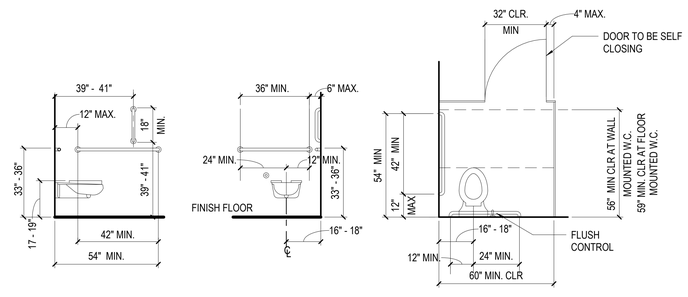

SIDE VIEW | FRONT VIEW | PLAN VIEW

ACCESSIBLE WATER CLOSET

NOTE: CLEARANCES, MANEUVERING SPACE, GRAB BARS AND NOTES APPLY TO ALL SINGLE USE WATER CLOSETS LOCATED IN TOILET ROOMS WITHOUT COMPARTMENTS

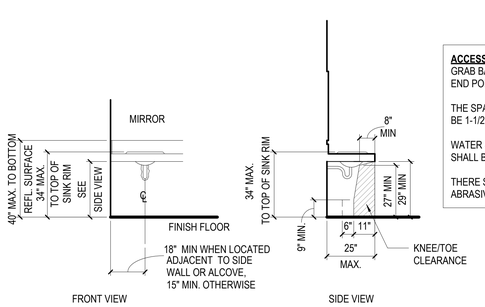

FRONT VIEW | SIDE VIEW

LAVATORY / SINK

ACCESSIBILITY NOTES:
GRAB BAR DIMENSIONS ARE MEASURED TO CENTERLINE OF END POINTS.

THE SPACE BETWEEN THE WALL AND THE GRAB BAR SHALL BE 1-1/2" CLEAR

WATER SUPPLY AND DRAIN PIPES UNDER LAVS AND SINKS SHALL BE INSULATED TO PROTECT AGAINST CONTACT TYP.

THERE SHALL BE NO SHARP EDGES OR CORNERS OR ABRASIVE SURFACES UNDER LAVS AND SINKS TYP.

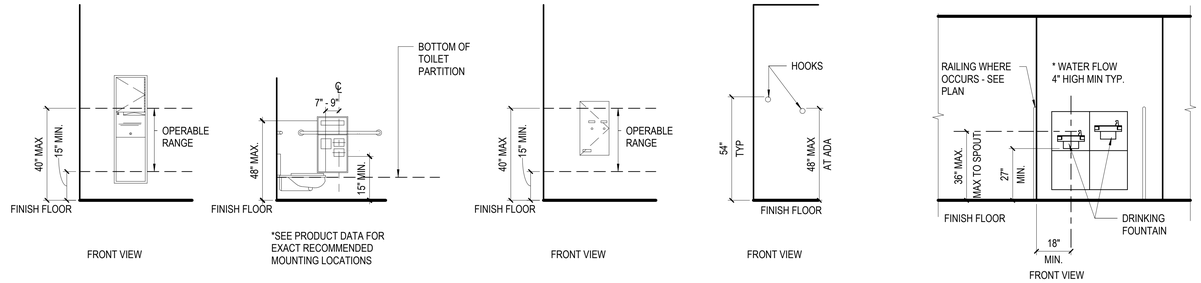

FRONT VIEW | *SEE PRODUCT DATA FOR EXACT RECOMMENDED MOUNTING LOCATIONS | FRONT VIEW | FRONT VIEW | FRONT VIEW | SIDE VIEW

PAPER TOWEL DISPENSER & WASTE RECEPTALE | COMBINATION TOILET PAPER DISPENSER / SANITARY NAPKIN DISPOSAL | **SANITARY NAPKIN / TAMPON DISPENSER** | **ROBE HOOKS** | ACCESSIBLE HIGH/LOW WATER FOUNTAIN

Your use of the attached/provided media or transformed files shall constitute an acceptance the following:
The Electronic Documents are subject to, ALL 3-D and Building Information Modeling, Model Blocks and CAD drawings, protocols (collectively the "Protocols") established by MITHUN. The Protocols are incorporated herein by this reference. The Protocols may be changed by MITHUN from time to time without notice to you. In addition, errors and omissions can be created in the transformation of the electronic media to differing hardware, software and versions. Building Information Models and CAD drawings are not Contract Documents and are not drawings. Any reliance on the accuracy of this information, if for any reason a conflict exists between information contained herein and the stamped set of construction documents, the information on the stamped documents is to be interpreted as correct.
You agree to indemnify, defend and hold harmless MITHUN, its shareholders and employees from and against any claim, liability, damages, penalties or cost including attorney's fees and defense costs, whether or not a suit is filed, arising or allegedly arising out of any unauthorized use, reuse or modification or in any way connected with, the incompatibility, readability, or durability of the information contained herein by the recipient or any person or entity that acquires or obtains this information thereon from the recipient without written authorization from MITHUN, Inc.
The recipient agrees, to the fullest extent permitted by law, to indemnify, and hold MITHUN, Inc. its shareholders and employees harmless from and against any claim, liability, damages, penalties or cost including attorney's fees and defense costs, arising out of or in any way connected with the unauthorized use, reuse or modification of the electronic media or transformed files.
Published Docs (23)\700 - 401st Ord House Basement\SUM Shell House_401st.rvt

MITHUN

SEATTLE / Pier 56, 1201 Alaskan Way, #200
Seattle, WA 98101 / 206.623.3344

SAN FRANCISCO / 585 Howard Street, #300
San Francisco, CA 94105 / 415.956.0688

LOS ANGELES / 5837 Adams Blvd
Culver City, CA 90232 / 323.937.2150

mithun.com

Sellen

PROJECT
ASUW SHELL HOUSE RENOVATION

LOCATION
3655 WALLA WALLA ROAD NE SEATTLE, WA 98195

PREPARED FOR
UNIVERSITY OF WASHINGTON

UNIVERSITY of WASHINGTON

THE NEXT 100 YEARS

NO.	DATE	REVISION

PARTNER IN CHARGE
RF
PROJECT MANAGER
EB
PROJECT ARCHITECT
DJ
PROJECT DESIGNER
RF
PROJECT TEAM MEMBERS
ME
CHECK
KB

9640
REGISTERED ARCHITECT
RICHARD FRANKO
STATE OF WASHINGTON

TITLE
ABBREVIATIONS AND LEGENDS

PROJECT NO.
2327300 / UW 206756
DATE
04/30/2025

SHEET NUMBER
G1.02
GMP SET

© 2025 MITHUN, INC.

ORIGINAL SHEET SIZE: 36" x 42"

APPENDIX

EXISTING PERMEABLE AREAS DIAGRAM

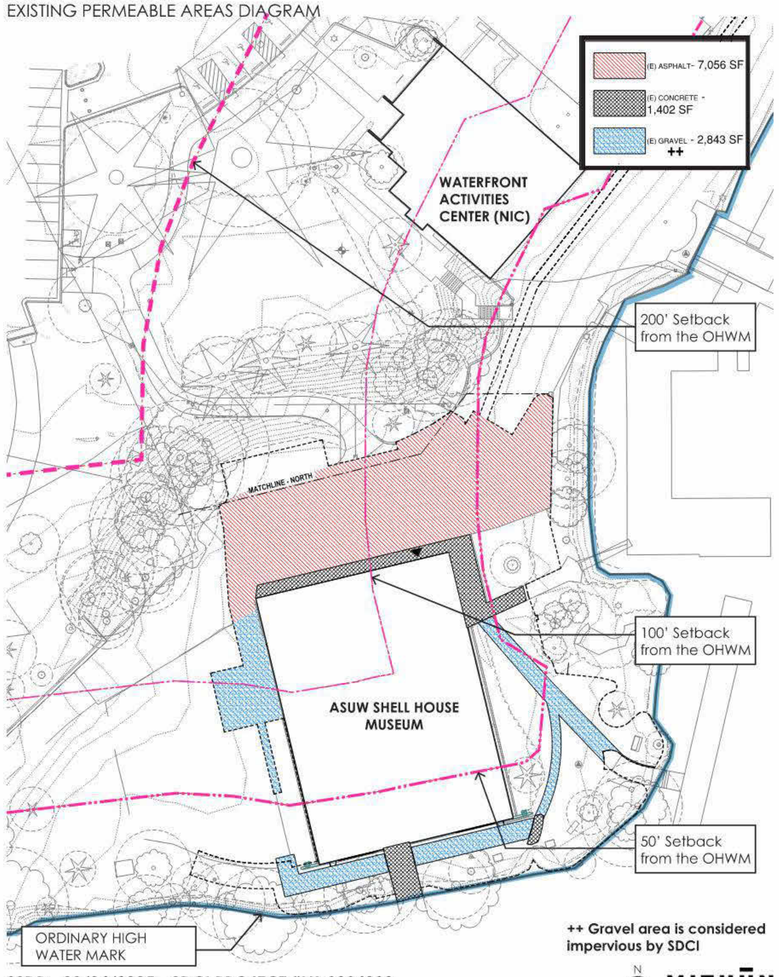

++ Gravel area is considered impervious by SDCI

SSDP - 03/24/2025 - SDCI PROJECT #LU-3034000

MITHŪN

APPENDIX

PROPOSED PERMEABLE AREAS DIAGRAM

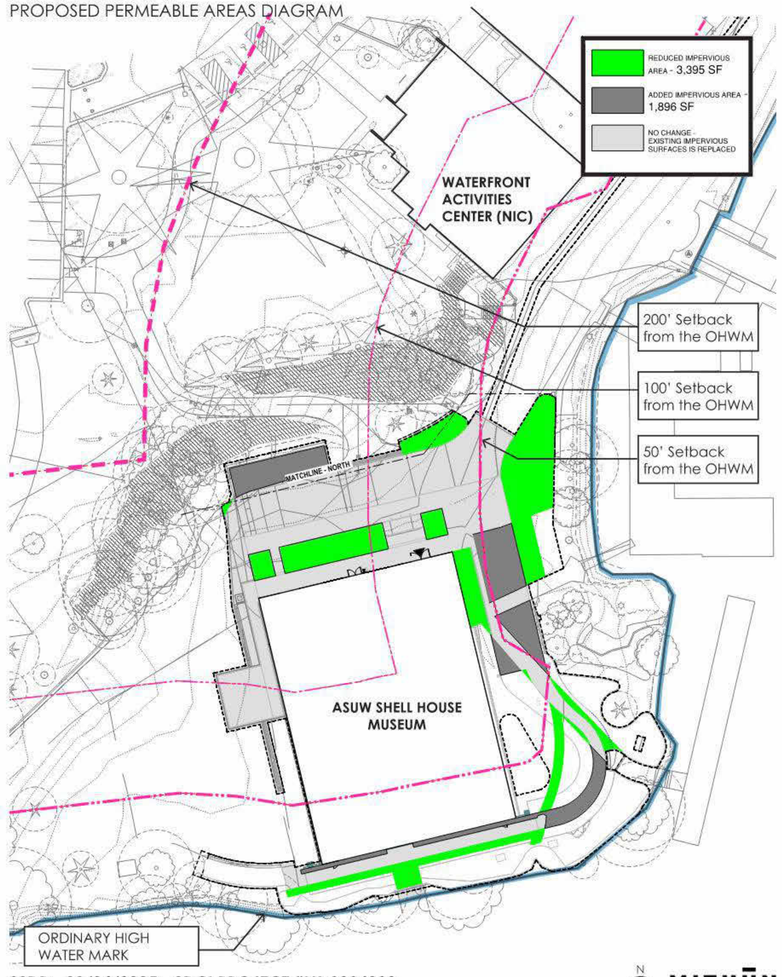

SSDP - 03/24/2025 - SDCI PROJECT #LU-3034000

MITHŪN

DIAGRAMS FROM CODE MEMO SUBMITTED AS PART OF THE **SHORELINE SUBSTANTIAL DEVELOPMENT PERMIT** (SDCI PROJECT #LU-3034000).

THE SITE DEVELOPMENT PROPOSED WILL RESULT IN A NET DECREASE IN IMPERVIOUS AREA OF 1,499 SF.

NEW PLANTING AREAS WILL FOLLOW THE PLANTING PLAN OUTLINED IN THE MITIGATION AND MONITORING PLAN PROVIDED, AND WILL RESULT IN NO NET LOSS OF ECOLOGICAL FUNCTION.

MITHŪN

SEATTLE / Pier 56, 1201 Alaskan Way, #200
Seattle, WA 98101 / 206.623.3344

SAN FRANCISCO / 585 Howard Street, #300
San Francisco, CA 94105 / 415.956.0688

LOS ANGELES / 5837 Adams Blvd
Culver City, CA 90232 / 323.937.2150

mithun.com

Sellen

PROJECT
ASUW SHELL HOUSE RENOVATION

LOCATION
3655 WALLA WALLA ROAD NE SEATTLE, WA 98195

PREPARED FOR
UNIVERSITY OF WASHINGTON

UNIVERSITY of WASHINGTON

THE NEXT 100 YEARS

NO.	DATE	REVISION
1	04/02/2025	SSDP CORR #1

PARTNER IN CHARGE
RF
PROJECT MANAGER
EB
PROJECT ARCHITECT
DJ
PROJECT DESIGNER
RF
PROJECT TEAM MEMBERS
ME
CHECK
KB

9640
REGISTERED ARCHITECT
RICHARD FRANKO
STATE OF WASHINGTON

TITLE
LAND USE DIAGRAMS

PROJECT NO.
2327300 / UW 206756
DATE
04/30/2025

SHEET NUMBER
G2.05
GMP SET

© 2025 MITHUN, INC.

ORIGINAL SHEET SIZE: 30" x 42"

5/1/2025 3:37:43 PM

Your use of the attached/provided media or transferred files shall constitute an acceptance the following
The Electronic Documents are provided by Mithun, Inc. ("Mithun") for the project (project) described in Mithun's Agreement with Client (Agreement). These electronic files may be shared for convenience, but information only and may not be relied upon for construction or quantity take-offs. Accordingly, Mithun, Inc. makes no representations as to the accuracy of this information. If for any reason a conflict exists between information contained herein and the stamped set of construction documents, the information in the stamped documents is to be interpreted as correct.
Unauthorized use of the Electronic Documents is forbidden. Client and its consultants agree to indemnify and hold harmless Mithun, Inc. and its subconsultants from any claim, liability, damages, losses, expenses, judgment or cost (including attorney's fees and defense costs, whether or not a suit is filed) arising in all way connected with, reuse or modification or in any way connected with, the incompatibility, readability, or durability of the information contained herein by the recipient or any person or entity that acquires or obtains this information thereon from the recipient without written authorization from Mithun, Inc.
The recipient agrees, to the fullest extent permitted by law, to indemnify and hold Mithun, Inc. its shareholders and employees, harmless from and against any claim, liability, damages, losses, expenses, judgment or cost (including attorney's fees and defense costs, whether or not a suit is filed) arising in all way connected with, reuse or modification or in any way connected with, the incompatibility, readability, or durability of the information contained herein by the recipient or any person or entity that acquires or obtains this information thereon from the recipient without written authorization from Mithun, Inc.
Autodesk Docs://2327300 - ASUW Shell House Restoration/Arch/Land Use Sheet_ARCH.rvt

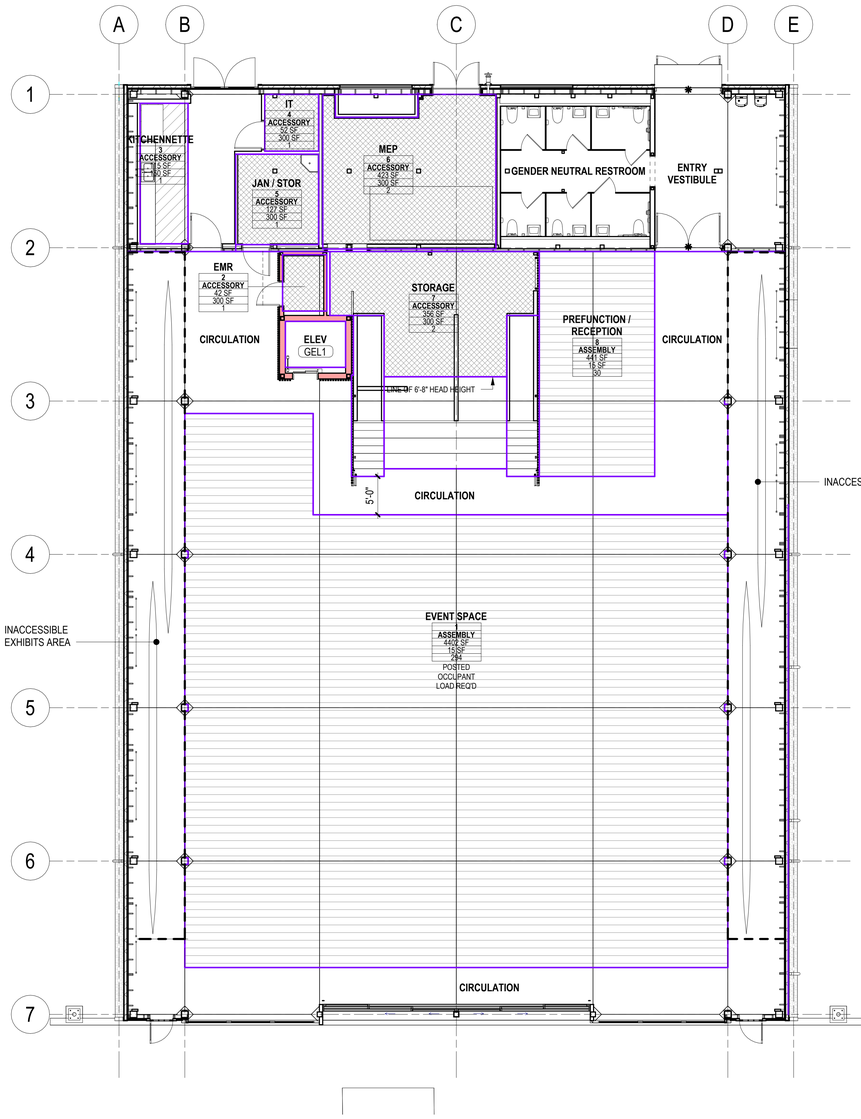

6 BUILDING LEVEL 01

1/8" = 1'-0" | 8/A3.11

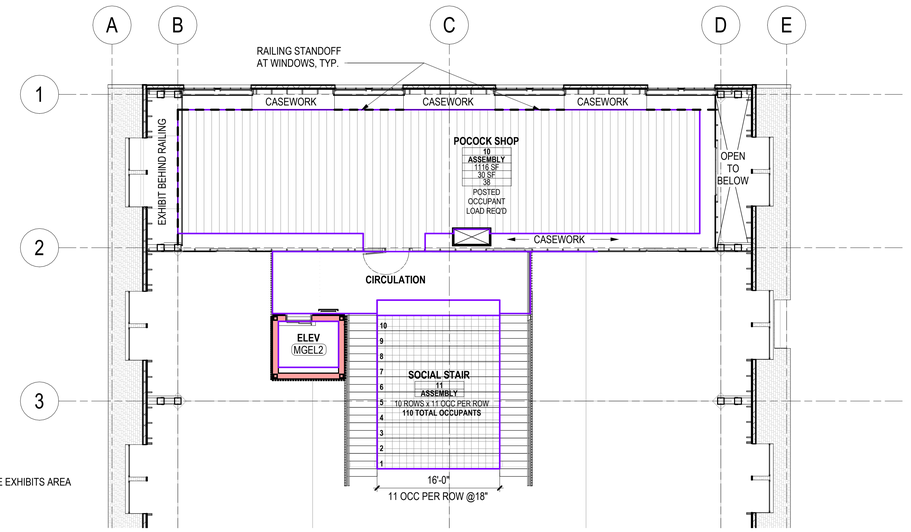

3 MEZZANINE

1/8" = 1'-0" | 6/A3.01

FUNCTION OF SPACE LEGEND

TABLE 1004.5

- ACCESSORY STORAGE / SERVICE AREAS
- ASSEMBLY, UNCONCENTRATED
- KITCHEN
- ASSEMBLY, FIXED SEATS
- MUSEUM

PLUMBING CALCULATIONS

TOTAL OCC	473*
Men	237
Men WC (1/125)	(1/125)*237 = 1.9 WC
Men Lav (1/200)	(1/200)*237 = 1.2 Lav
Women	237
Women WC (1/65)	(1/65)*237 = 3.7 WC
Women Lav (1/200)	(1/200)*237 = 1.2 Lav
Total WC	1.9 + 3.7 = 5.6 = **6 WC**
Total Lav	1.2 + 1.2 = 2.4 = **3 LAV**

*PER 2902.1 EXCEPTION 2: "PLUMBING FIXTURES NEED NOT BE PROVIDED FOR THE FOLLOWING: 2. STORAGE, MECHANICAL, ELECTRICAL AND OTHER SIMILAR SPACES THAT ARE NOT NORMALLY OCCUPIED AND ARE ANCILLARY TO THE MAIN OCCUPANCY OF THE BUILDING"

Occupant Load Calculations

AREA NUMBER	AREA NAME	OCCUPANCY USE GROUP	FUNCTION OF SPACE	OCCUPANT LOAD FACTOR	AREA (SQ.FT.)	NUMBER OF OCCUPANT
(E) BUILDING LEVEL 01						
1	EVENT SPACE	ASSEMBLY	ASSEMBLY, UNCONCENTRATED	15	4402 SF	294
2	EMR	ACCESSORY	ACCESSORY STORAGE / SERVICE AREAS	300	42 SF	1
3	KITCHENNETTE	ACCESSORY	KITCHEN	150	115 SF	1
4	IT	ACCESSORY	ACCESSORY STORAGE / SERVICE AREAS	300	52 SF	1
5	JAN / STOR	ACCESSORY	ACCESSORY STORAGE / SERVICE AREAS	300	127 SF	1
6	MEP	ACCESSORY	ACCESSORY STORAGE / SERVICE AREAS	300	423 SF	2
7	STORAGE	ACCESSORY	ACCESSORY STORAGE / SERVICE AREAS	300	356 SF	2
8	PREFUNCTION / RECEPTION	ASSEMBLY	ASSEMBLY, UNCONCENTRATED	15	441 SF	30
MEZZANINE						
10	POCOCK SHOP	ASSEMBLY	MUSEUM	30	1116 SF	38
11	SOCIAL STAIR	ASSEMBLY	ASSEMBLY, FIXED SEATS	COUNT	320 SF	110
						480

CODE OCCUPANT LOAD, LIFE SAFETY & EGRESS SYMBOLS

INGRESS EXIT SYMBOL:

- 200 / 40" / 36" — CALCULATED EXIT OCCUPANT LOAD; CALCULATED REQUIRED DOOR EXIT WIDTH; DOOR EXIT WIDTH PROVIDED
- 200 / 60" / 0" — CALCULATED EXIT OCCUPANT LOAD; CALCULATED REQUIRED STAIR EXIT WIDTH; STAIR EXIT WIDTH PROVIDED

EGRESS EXIT SYMBOL:

- 200 / 40.0" / 0" — CALCULATED EXIT OCCUPANT LOAD; CALCULATED REQUIRED EXIT WIDTH; EXIT WIDTH PROVIDED

- ACCESSIBLE CLEARANCES
- AREA OF REFUGE
- 10'-6" (1/3 DISTANCE -3'-6") — EXIT ACCESS DIAGONAL DISTANCE CALCULATION
- ACCESSIBLE: RESIDENTIAL UNIT, PARKING STALL AND ENTRY / EXIT
- FE — FIRE EXTINGUISHER
- FEC — FIRE EXTINGUISHER CABINET
- 1-HOUR RATED WALL

ROOM NAME / 101 / OCCUPANCY / 1,420 SF / LOAD FACTOR / NO. OF OCC.

- ROOM OR AREA NUMBER
- OCCUPANCY GROUP / FUNCTION OF SPACE
- ROOM / SPACE AREA IN SQ.FT.
- FUNCTION OF SPACE - OCCUPANT LOAD FACTOR PER BUILDING CODE SECTION 1004 / TABLE 1004.1.2
- CALCULATED NO. OF OCCUPANT

ROOM NAME / 101 / OCCUPANCY

- ROOM NUMBER
- OCCUPANCY GROUP / FUNCTION OF SPACE

ROOM NAME 100 GSF

- RESIDENTIAL UNIT GROSS AREA
- ROOM NUMBER

250 — ACCUMULATED OCCUPANT COUNT

DIRECTION OF TRAVEL
ACCESSIBLE PATH OF TRAVEL

EXIT / EXIT / EXIT — EXIT SIGN / SYMBOL

WORK STARTING / DIMENSION POINT

REMOTE OCCUPANT LOCATION

STAIR # 125' - 0" / FEC # 75' - 0" / COMMON PATH 75' - 0" — TRAVEL DISTANCE TO EGRESS STAIR AND FIRE EXTINGUISHER; COMMON PATH OF TRAVEL DISTANCE

MITHUN

SEATTLE / Pier 56, 1201 Alaskan Way, #200
Seattle, WA 98101 / 206.623.3344

SAN FRANCISCO / 585 Howard Street, #300
San Francisco, CA 94105 / 415.956.0688

LOS ANGELES / 5837 Adams Blvd
Culver City, CA 90232 / 323.937.2150

mithun.com

Sellen

PROJECT
ASUW SHELL HOUSE RENOVATION

LOCATION
3655 WALLA WALLA ROAD NE SEATTLE, WA 98195

PREPARED FOR
UNIVERSITY OF WASHINGTON

UNIVERSITY of WASHINGTON

THE NEXT 100 YEARS

NO. DATE REVISION

PARTNER IN CHARGE
RF
PROJECT MANAGER
EB
PROJECT ARCHITECT
DJ
PROJECT DESIGNER
RF
PROJECT TEAM MEMBERS
ME
CHECK
KB

9640
REGISTERED ARCHITECT
RICHARD FRANKO
STATE OF WASHINGTON

TITLE
OCCUPANT LOAD DIAGRAMS

PROJECT NO
2327300 / UW 206756
DATE
04/30/2025

SHEET NUMBER
G3.05
GMP SET

© 2025 MITHUN, INC.
ORIGINAL SHEET SIZE 30" x 42"
5/1/2025 3:37:48 PM

Your use of the attached/enclosed media or transferred files shall constitute an acceptance the following:
The Electronic Documents are furnished under the AIA Digital Practice Addendum and AIA Drawings protocol (collectively "Protocol") for the project. Use of such documents is limited to the project and is not for future additions to the project, alterations to this project or the completion of this project by others unless Mithun is employed for such services. Any such use or reuse will be at user's sole risk and without liability or legal exposure to Mithun. User shall indemnify and hold harmless Mithun from all claims, damages, losses, and expenses including attorney's fees arising out of or resulting therefrom. Any such use or reuse by user or those for which user is responsible shall be deemed to be a substantial deviation from the Protocol. Electronic files have been prepared by various computer software applications. It is the user's responsibility to determine the compatibility of these files with user's hardware or software. Any errors which may appear or are discovered upon conversion are not the responsibility of Mithun. In the event that there is a conflict between information contained herein and the stamped set of construction documents, the information on the stamped documents is to be interpreted as correct.
Electronic files may contain errors and omissions and are not guaranteed to be complete or accurate. Mithun makes no representations as to the accuracy of this information. If for any reason a conflict exists or is discovered, user will immediately notify Mithun and will not proceed with any work affected by such conflict or discrepancy. Mithun's liability for any damages resulting from the use of electronic files, including any errors or omissions in the files delivered, whether or not caused by Mithun's negligence, shall be limited to the fee received by Mithun for preparation of the files. User agrees to waive any claim against Mithun, and to indemnify and hold Mithun, Inc. its shareholders and employees, harmless from and against any claim, liability, demands, losses, damages, penalties or costs (including attorney's fees and defense costs), whether or not a suit is filed, arising or allegedly arising out of any unauthorized use, reuse or modification or in any way connected with, the incompatibility, readability, or durability of the information contained herein by the recipient or any person or entity that acquires or obtains this information thereon from the recipient without written authorization from Mithun, Inc.
The recipient agrees to the fullest extent permitted by law to indemnify and hold Mithun, Inc. its shareholders and employees, harmless from and against any claim, liability, demands, losses, damages, penalties or costs (including attorney's fees and defense costs), whether or not a suit is filed, arising or allegedly arising out of any unauthorized use, reuse or modification or in any way connected with, the incompatibility, readability, or durability of the information contained herein by the recipient or any person or entity that acquires or obtains this information thereon from the recipient without written authorization from Mithun, Inc.

Autodesk Docs://2327300_ASUW Shell House Restoration/ASUW Shell House_ARCH.rvt

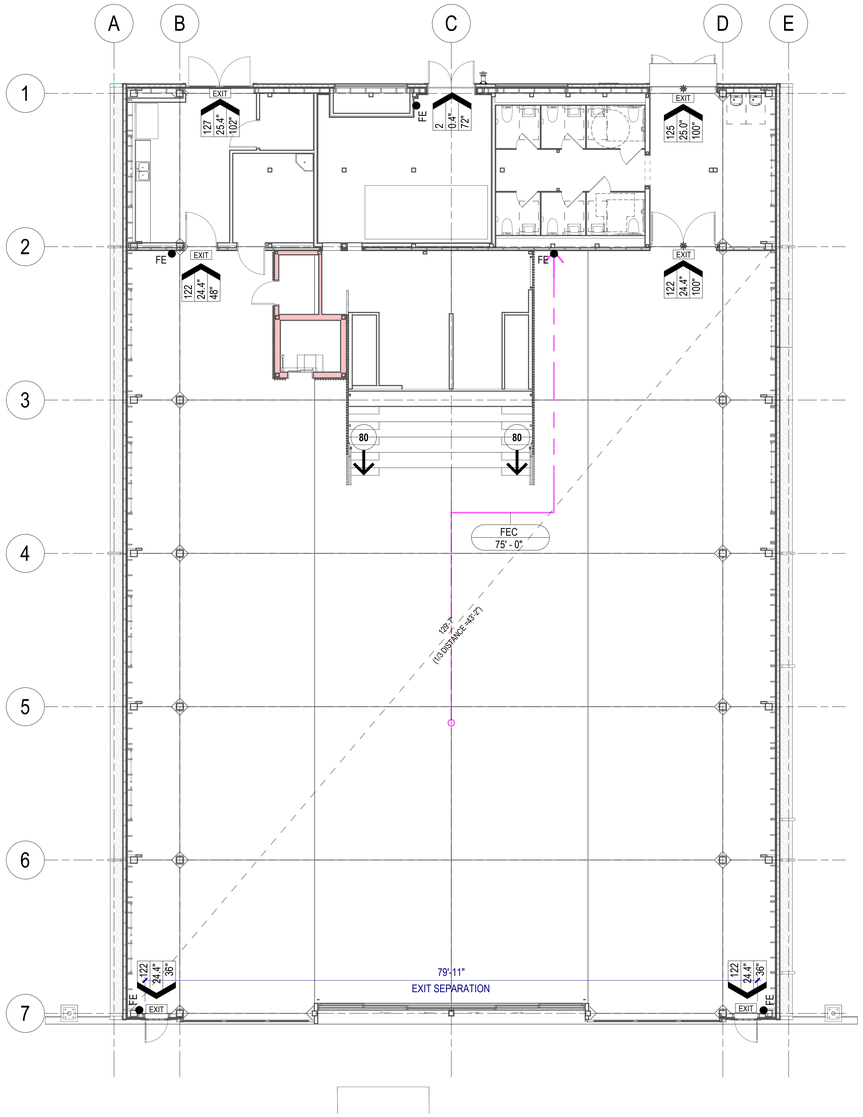

1 GROUND FLOOR LIFE SAFETY PLAN
1/8" = 1'-0" | 6/A3.01

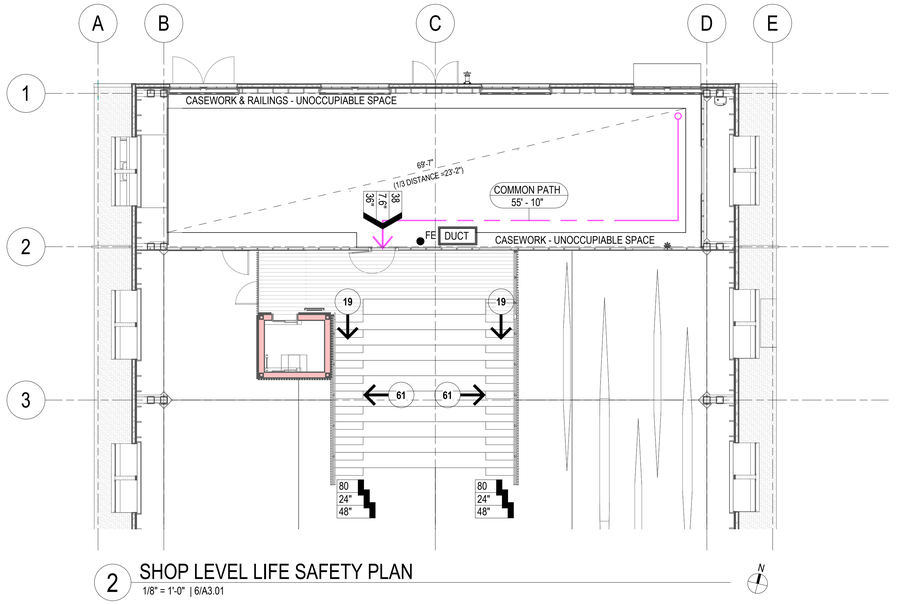

2 SHOP LEVEL LIFE SAFETY PLAN
1/8" = 1'-0" | 6/A3.01

CODE OCCUPANT LOAD, LIFE SAFETY & EGRESS SYMBOLS

INGRESS EXIT SYMBOL:

- 200 — CALCULATED EXIT OCCUPANT LOAD
- 40" — CALCULATED REQUIRED DOOR EXIT WIDTH
- 36" — DOOR EXIT WIDTH PROVIDED

- 200 — CALCULATED EXIT OCCUPANT LOAD
- 60" — CALCULATED REQUIRED STAIR EXIT WIDTH
- 0" — STAIR EXIT WIDTH PROVIDED

EGRESS EXIT SYMBOL:

- 200 — CALCULATED EXIT OCCUPANT LOAD
- 40.0" — CALCULATED REQUIRED EXIT WIDTH
- 0" — EXIT WIDTH PROVIDED

ACCESSIBLE CLEARANCES

AREA OF REFUGE

10'-6" (1/3 DISTANCE =3'-6") — EXIT ACCESS DIAGONAL DISTANCE CALCULATION

ACCESSIBLE:
RESIDENTIAL UNIT, PARKING STALL AND ENTRY / EXIT

FE — FIRE EXTINGUISHER

FEC — FIRE EXTINGUISHER CABINET

1-HOUR RATED WALL

ROOM NAME
101
OCCUPANCY
1,250 SF
LOAD FACTOR
NO. OF OCC.

- ROOM OR AREA NUMBER
- OCCUPANCY GROUP / FUNCTION OF SPACE
- ROOM / SPACE AREA IN SQ.FT.
- FUNCTION OF SPACE - OCCUPANT LOAD FACTOR PER BUILDING CODE SECTION 1004 / TABLE 1004.1.2
- CALCULATED NO. OF OCCUPANT

ROOM NAME
101
OCCUPANCY

- ROOM NUMBER
- OCCUPANCY GROUP / FUNCTION OF SPACE

ROOM NAME
100 GSF

- RESIDENTIAL UNIT GROSS AREA
- ROOM NUMBER

250 — ACCUMULATED OCCUPANT COUNT

DIRECTION OF TRAVEL
ACCESSIBLE PATH OF TRAVEL

EXIT
EXIT
EXIT

EXIT SIGN / SYMBOL

WORK STARTING / DIMENSION POINT

REMOTE OCCUPANT LOCATION

STAIR #
125' - 0"
FEC #
75' - 0"
COMMON PATH
75' - 0"

TRAVEL DISTANCE TO EGRESS STAIR AND FIRE EXTINGUISHER

COMMON PATH OF TRAVEL DISTANCE

MITHUN

SEATTLE / Pier 56, 1201 Alaskan Way, #200
Seattle, WA 98101 / 206.623.3344

SAN FRANCISCO / 585 Howard Street, #300
San Francisco, CA 94105 / 415.956.0688

LOS ANGELES / 5837 Adams Blvd
Culver City, CA 90232 / 323.937.2150

mithun.com

Sellen

PROJECT
ASUW SHELL HOUSE RENOVATION

LOCATION
3655 WALLA WALLA ROAD NE SEATTLE, WA 98195

PREPARED FOR
UNIVERSITY OF WASHINGTON

UNIVERSITY of WASHINGTON

THE NEXT 100 YEARS

NO. DATE REVISION

PARTNER IN CHARGE
RF
PROJECT MANAGER
EB
PROJECT ARCHITECT
DJ
PROJECT DESIGNER
RF
PROJECT TEAM MEMBERS
ME
CHECK
KB

9640
REGISTERED ARCHITECT
RICHARD FRANKO
STATE OF WASHINGTON

TITLE
EGRESS & LIFE SAFETY PLANS

PROJECT NO.
2327300 / UW 206756
DATE
04/30/2025

SHEET NUMBER
G3.08
GMP SET

© 2025 MITHUN, INC.

ORIGINAL SHEET SIZE 30" x 42"

5/1/2025 3:37:51 PM

Autodesk Docs://2327300 - ASUW Shell House Restoration/ASUW Shell House_ARCH.rvt

For use of the attached/enclosed media or transferred files shall constitute an acceptance the following:
The Electronic Documents have been prepared by Mithun for this Project only and shall not be used otherwise without the prior written authorization of Mithun. All rights reserved including without limitation, common law rights, and rights under the laws of copyright. Electronic Documents may not be changed or altered in any form. In addition, errors and omissions may be introduced into the Electronic Documents when they are transferred to other computer systems. Accordingly, Mithun, Inc. makes no representations as to the accuracy of this information. If for any reason a conflict exists between information contained herein and the stamped set of construction documents, the information on the stamped documents is to be interpreted as correct.
Indemnification: The recipient agrees to indemnify and hold harmless Mithun, Inc. and its employees and consultants against any and all claims, damages, losses, costs and expenses including attorney's fees and defense costs, arising out of or in any way connected with the unauthorized modification or misuse of the Electronic Documents by the recipient or any person or entity that acquires or obtains this information from the recipient without written authorization from Mithun, Inc.
The recipient agrees, to the fullest extent permitted by law, to indemnify and hold Mithun, Inc. its shareholders and employees, harmless from and against any claim, liability, demands, losses, damages, liabilities or cost (including attorney's fees and defense costs) arising out of any unauthorized use, reuse or modification or in any way connected with the inaccuracy, readability, or durability of the information contained herein or for non-customary purposes. They are developed for the sole purpose of fulfilling the obligations set forth in the Owner/Architect Agreement. These electronic files may be shared for convenience, for information only and may not be relied upon for construction or quantity take-offs. Accordingly, Mithun, Inc. makes no representations as to the accuracy of this information. If for any reason a conflict exists

SOUTHEAST 1/4, SECTION 16, TOWNSHIP 25 NORTH, RANGE 04 EAST, W.M.

STATEMENT OF TOPOGRAPHIC MAP ELEMENTS (WAC 332-130-145)

2(b) PURPOSE: FEASIBILITY AND DESIGN

2(c) CONTOUR SOURCE: CONTOURS DERIVED FROM DIRECT FIELD OBSERVATIONS

2(f) CONTOUR ACCURACY: COMPLIES WITH UNITED STATES NATIONAL MAP ACCURACY STANDARDS (90% OR GREATER OF ALL SURVEY POINTS CHECKED ARE CORRECT WITHIN HALF OF ONE CONTOUR INTERVAL).

2(g) LIMITATIONS: THE PURPOSE OF THIS TOPOGRAPHIC SURVEY IS TO SUPPORT DESIGN & ENGINEERING WORK.

2(h) BOUNDARY SOURCE: FIELD SURVEY OF CONTROLLING MONUMENTS.

3(a) & 3(b) UTILITIES: UNDERGROUND UTILITIES ARE SHOWN BY ONE OR MORE OF THE FOLLOWING METHODS:

1. SURVEY FIELD OBSERVATION OF MARKINGS PRODUCED BY DIRECT UTILITY DETECTION WORK.
2. DIRECT OBSERVATIONS OF UNDERGROUND, GRAVITY FLOW PIPES PERFORMED AT VISIBLE CONTROLLING STRUCTURES.
3. SCALING OF AS-BUILTS, DESIGN DRAWINGS OR OTHER RECORDS.

3(c) SCOPE STATEMENT: UTILITY INVESTIGATIONS ARE SUBJECT TO THE LIMITATIONS OF ACCURACY OF CONVENTIONAL UNDERGROUND UTILITY DETECTION EQUIPMENT, THE EXISTENCE / ACCURACY OF RECORD UTILITY MAPS PRODUCED BY OTHERS, OR THE AWARENESS OR LOCAL KNOWLEDGE OF ANYTHING CONCEALED UNDERGROUND. THE COMPREHENSIVENESS OF SAID INVESTIGATIONS ARE THEREFORE LIMITED TO THE CAPACITY OF SAID TECHNOLOGIES AND /OR THE AVAILABILITY OF SUCH RECORDS OR KNOWLEDGE.

PURSUANT TO R.C.W. 19.22.030, ALWAYS CALL 8-1-1 AT LEAST TWO DAYS BEFORE YOU DIG.
WASHINGTON811.COM

UTILITY PROVIDERS:

SANITARY SEWER AND STORM DRAINAGE:
SEATTLE PUBLIC UTILITIES
PROJECT MANAGEMENT AND ENGINEERING
700 5TH AVENUE
PO BOX 34018
SEATTLE, WA 98124-4018
(206) 233-7900

WATER:
SEATTLE PUBLIC UTILITIES
700 5TH AVENUE, SUITE 4900
PO BOX 34018
SEATTLE, WA 98124-4018
(206) 684-3000

POWER:
SEATTLE CITY LIGHT
700 5TH AVENUE, SUITE 3200
SEATTLE, WA 98124-4023
(206) 684-3000

NATURAL GAS:
PUGET SOUND ENERGY
10885 NE 4TH STREET, SUITE 1200
PO BOX 97034
BELLEVUE, WA 98009-9734
(425) 454-6363
(888) 225-5773

TELEPHONE:
LUMEN TECHNOLOGIES
1600 7TH AVENUE
SEATTLE, WA 98191
(800) 244-1111

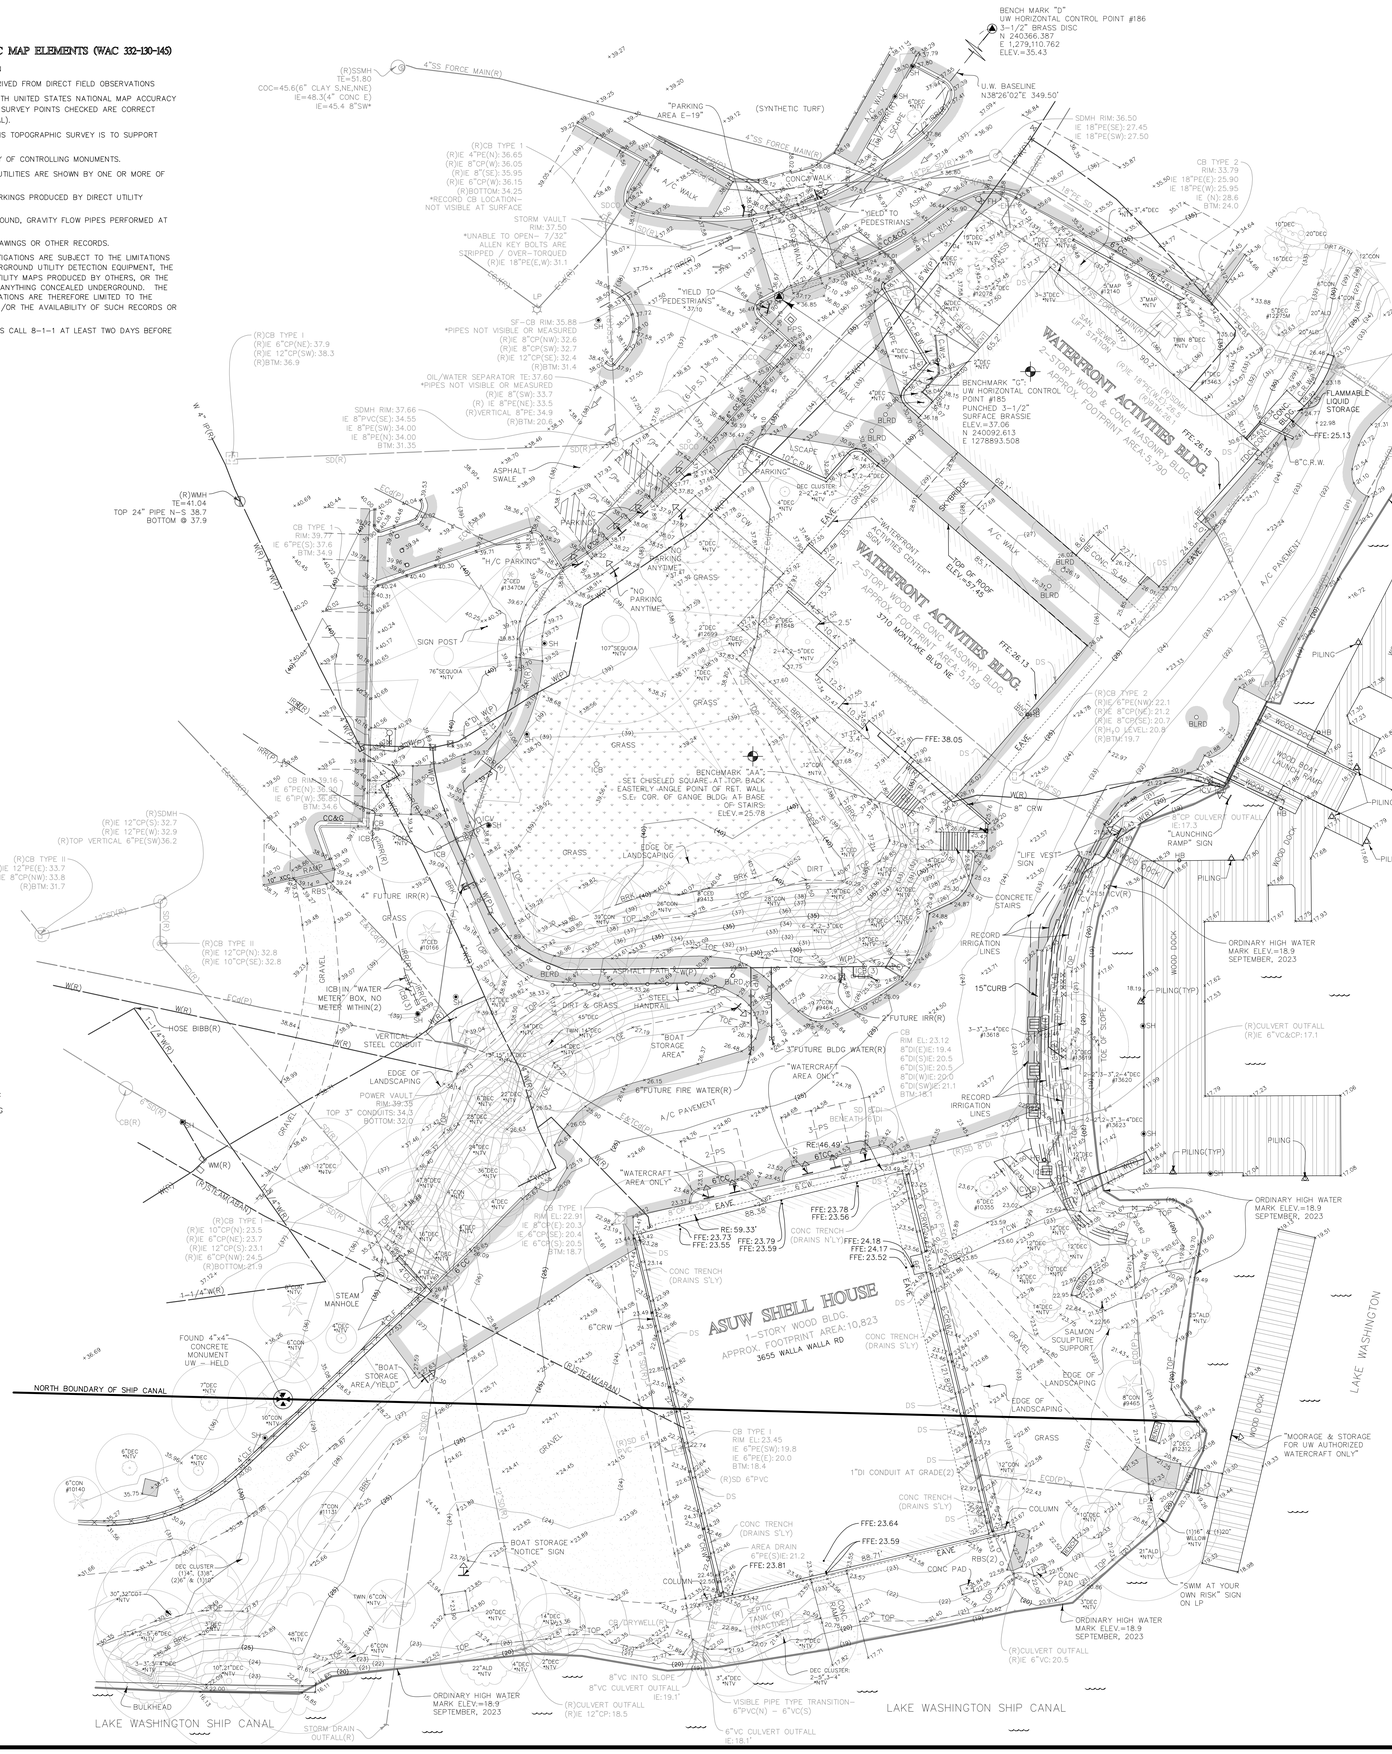

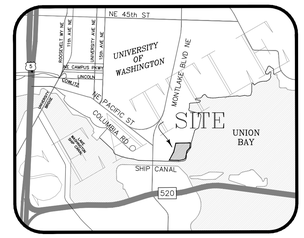

VICINITY MAP

NO SCALE

LEGEND

ABAN/RET	ABANDONED/RETIRED
	ASPHALT (ASPH)
BE	BUILDING ENTRANCE
	BOLLARD (BLRD)
	BRICK SURFACE
BC	BUILDING LINE
BR	BUILDING CORNER
BTM	BIKE RACK
BVA	BOTTOM OF STRUCTURE
	BUILDING VEHICLE ACCESS
	CANOPY
	CATCH BASIN (CB)
	CONCRETE SURFACE
CC/XC/&G	CONCRETE/EXTRUDED CURB/& GUTTER
CD	CONDUIT DROP
CW/BW/AW	CONCRETE/BRICK/ASPHALT WALK
CRW/BRW/WRW	CONCRETE/BLOCK/WOOD RETAINING WALL
	CHAIN LINK FENCE (CLF)
CTV	CABLE TV
COL	COLUMN
℄/M	CENTERLINE/MONUMENT LINE
CS/MS/WS	CONCRETE/METAL/WOOD STAIRS
	H/C PARKING SPACE
CON	CONIFEROUS TREE
DEC	DECIDUOUS TREE
COC	CENTER OF CHANNEL
DS/RD	DOWN SPOUT/ROOF DRAIN
DWY	DRIVEWAY
ECD	ELECTRICAL CONDUIT
ED	ELECTRICAL DUCT
EHH/EJB	ELECTRICAL HANDHOLE/JUNCTION BOX
EMH	ELECTRICAL MANHOLE
EM	ELECTRICAL METER
EV/ET	ELECTRICAL VAULT/TRANSFORMER
ASBL	FEATURE BELOW OBJECT (DASHED TEXT)
	FOUND SURVEY MONUMENT (AS NOTED)
	FIRE HYDRANT
	FIRE DEPT. CONNECTION (FDC)
FO	FIBER OPTICS
FOMH	FIBER OPTIC MANHOLE
FOV	FIBER OPTIC VAULT
FFE	FINISH FLOOR ELEVATION
G	GAS MAIN
GM	GAS METER
	GAS VALVE
GV	GAS VAULT
GB	GRADE BREAK
	GRAVEL SURFACE
GR	GROUNDING ROD
	GUY ANCHOR
GP/UP/PP	GUY/POWER/UTILITY POLE
	HANDRAIL
HB	HOSE BIBB
SP	STRAIN POLE
IR	IRRIGATION LINE (RECORD)
ICB	IRRIGATION CONTROL BOX
M IV	IRRIGATION VALVE
IL	INDUCTION LOOP (TRAFFIC)
	INLET (TYPE 250A)
	INLET (TYPE 250B)
in	INSERTED PIPE
IE	INVERT ELEVATION
	LIGHT POLE (METAL)
	LIGHT POLE (WOOD)
	LIGHT POLE (DECORATIVE)
LSCAPE/PA	LANDSCAPE/PLANTER
	MANHOLE
US	MAILBOX (FEDERAL/PRIVATE)
MW	MONITOR WELL
NTV	NO TAG VISIBLE
OHP/OHC/OHT	OVERHEAD POWER/CABLE/TELEPHONE
OHG/OHB	OVERHEAD GUYWIRE/BUS (TROLLEY)
P.S.	PARKING SPACE(S)
	PILING
℄	PROPERTY LINE (PL)
(P)	PAINTED UTILITY LOCATION
	PIPE FLOW DIRECTION
CP/DI/CMP/VC	CONCRETE/IRON/METAL/CLAY (PIPE TYP
PE/PVC	POLYETHYLENE PIPE (POLYMER PIPE TYP
PPS	PARKING PAY STATION
	POST INDICATOR VALVE
PS/PSS	COMBINED/SANITARY SEWER
X PS	X NUMBER PARKING STALLS
PSD	STORM DRAIN
	PRIVATE CATCH BASIN
RBS	REMOVABLE BOLLARD SLEEVE
RE/PPT	ROOF/PARAPET ELEVATION
(R)	RECORD DATA
RHD	RHODODENDRON
	ROCKERY
RE	ROOF ELEVATION
SF-CB	STORM FILTER CB BY CONTECH (PIPES N
	VISIBLE OR MEASURED)
SD	SERVICE DRAIN (STORM)
SDCO/SSCO	STORM DRAIN/SANITARY SEWER
SH	SPRINKLER HEAD
SP	SPRINKLER
STM/V	STEAM LINE/VAULT
SSS	SANITARY SIDE SEWER (RECORD)
	SIGN/STREET NAME SIGN
TC/SL	TRAFFIC CONTROL/STREET LIGHT HANDH
	TRAFFIC CONTROL CABINET (TRSCC)
TCHD	TRENCH DRAIN
	TEMPORARY BENCHMARK (TBM)
TCD	TELEPHONE CONDUIT (BURIED)
TD	TELEPHONE DUCT
TV	TELEPHONE VAULT
TMH	TELEPHONE MANHOLE
TS	TELEPHONE SENTRY
	TRAFFIC FLOW DIRECTION
TOE	TOE OF SLOPE
TOP	TOP OF BANK
ULBL	UPPER LEVEL BUILDING LINE
WV	WATER VAULT
W	WATER MAIN
WM	WATER METER
	WATER VALVE
	WATER BLOWOFF VALVE
	WATER GATE VALVE/CHAMBER
VO/CO	VACATION/CONDEMNATION ORDINANCE
WE	WIRE ELEVATION
	WOOD FENCE (WF)
	WOOD SURFACE
	IRON FENCE (WF)
	YARD LIGHT
ALD	ALDER TREE
CED	CEDAR TREE
COT	COTTONWOOD TREE
PINE	PINE TREE
SEQ	SEQUOIA TREE
	BRASS DISC

SITE NOTES

SITE ADDRESS:
VICINITY OF WALLA WALLA RD. & SHIP CANAL TRAIL.

SETBACKS:
CURRENT SETBACK REQUIREMENTS SUBJECT TO SITE PLAN REVIEW. CURRENT SETBACKS MAY DIFFER FROM THOSE IN EFFECT DURING DESIGN/CONSTRUCTION OF EXISTING IMPROVEMENTS.

THE ISSUANCE OF A CERTIFICATE OF OCCUPANCY BY THE GOVERNING JURISDICTION INDICATES THAT STRUCTURES ON THIS PROPERTY COMPLIED WITH MINIMUM SETBACK AND HEIGHT REQUIREMENTS FOLLOWING CONSTRUCTION.

FLOOD ZONE:
THIS SITE APPEARS ON NATIONAL FLOOD INSURANCE RATE MAP, DATED AUGUST 19TH, 2020, COMMUNITY PANEL NO. 53033C0345G, AND IS SITUATED IN ZONE "X", AREA DETERMINED TO BE OUTSIDE THE 500-YEAR FLOODPLAIN.

SUBSTRUCTURES:
BURIED UTILITIES ARE SHOWN AS INDICATED ON RECORDS MAPS FURNISHED BY OTHERS AND VERIFIED WHERE POSSIBLE BY FEATURES LOCATED IN THE FIELD. WE ASSUME NO LIABILITY FOR THE ACCURACY OF THOSE RECORDS. FOR THE FINAL LOCATION OF EXISTING UTILITIES IN AREAS CRITICAL TO DESIGN CONTACT THE UTILITY OWNER/AGENCY.

TELECOMMUNICATIONS/FIBER OPTIC DISCLAIMER:
RECORDS OF UNDERGROUND TELECOMMUNICATIONS AND/OR FIBER OPTIC LINES ARE NOT ALWAYS AVAILABLE TO THE PUBLIC. BRH HAS NOT CONTACTED EACH OF THE MANY COMPANIES, IN THE COURSE OF THIS SURVEY, WHICH COULD HAVE UNDERGROUND LINES WITHIN ADJACENT RIGHTS-OF-WAY. THEREFORE, BRH DOES NOT ACCEPT RESPONSIBILITY FOR THE EXISTENCE OF UNDERGROUND TELECOMMUNICATIONS/FIBER OPTIC LINES WHICH ARE NOT MADE PUBLIC RECORD WITH THE LOCAL JURISDICTION. AS ALWAYS, CALL 1-800-424-5555 BEFORE CONSTRUCTION.

HORIZONTAL DATUM:
UNIVERSITY OF WASHINGTON CONTROL (NAD 83/91)

VERTICAL DATUM:
UNIVERSITY OF WASHINGTON CONTROL (NAVD 88)

CERTIFICATION:

SURVEY IDENTIFICATION NO.: 2023118.01

REGISTERED LAND SURVEYOR NO.: 44634

SURVEYOR'S ADDRESS & COMPANY: BUSH, ROED & HITCHINGS, INC.
15400 SE 30TH PL, STE 100
BELLEVUE, WA 98007-6546

TELEPHONE: (206) 323-4144

THE FIELD WORK WAS COMPLETED ON MAY 24, 2024.

NO	DATE	REVISION

6/06/24

JAMES M. MARSHALL HARPER — REGISTERED PROFESSIONAL LAND SURVEYOR — STATE OF WASHINGTON

BUSH & HITCHINGS & CORPORATE SEAL 1969 — BUSH, ROED & HITCHINGS, INC.

BUSH, ROED & HITCHINGS, INC.
LAND SURVEYORS & CIVIL ENGINEERS
15400 SE 30TH PL, STE 100
BELLEVUE, Washington
98007-6546
(206) 323-4144
1-800-935-0508
WWW.BRHINC.COM

TOPOGRAPHIC SURVEY
ASUW SHELL HOUSE
UNIVERSITY OF WASHINGTON
CITY OF SEATTLE — KING COUNTY — WASHINGTON

drawn by	checked by
DRM/ABW	JMH
scale	date
1" = 20'	6/5/24
job no.	
2023118.01	
sheet 1 of 1	

30"x42" 6/5/2024 U:\C3D\2023\2023118\SURVEY\NO_XS-SUR-01.DWG

6/4/2024 5:36:43 PM

SHEET INDEX

Sheet Number	Sheet Title
C100	CIVIL COVER SHEET
C101	NOTES
C102	NOTES
C103	NOTES
C200	CSC PLAN NORTH
C201	CSC PLAN SOUTH
C202	CSC DETAILS
C300	DEMOLITION PLAN NORTH
C301	DEMOLITION PLAN SOUTH
C400	SITE PAVING PLAN NORTH
C401	SITE PAVING PLAN SOUTH
C402	SITE PAVING DETAILS
C403	SITE PROFILES
C500	GRADING PLAN NORTH
C501	GRADING PLAN SOUTH
C502	GRADING ENLARGEMENTS
C700	OSM PLAN
C701	DRAINAGE PLAN NORTH
C702	DRAINAGE PLAN SOUTH
C703	WATER AND SANITARY PLAN NORTH
C704	WATER AND SANITARY PLAN SOUTH
C705	DRAINAGE AND UTILITY DETAILS
C706	DRAINAGE AND UTILITY DETAILS
C707	BIORETENTION DETAILS
C708	SANITARY PROFILES
C709	WATER PROFILE
C710	STORM PROFILES

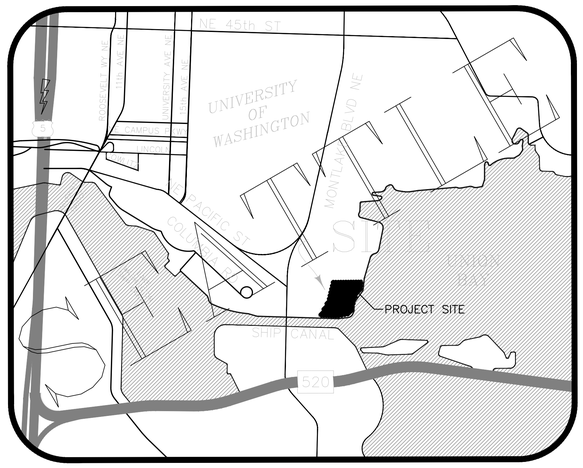

VICINITY MAP

NTS

LEGAL DESCRIPTION

THOSE PORTIONS OF GOVERNMENT LOTS 4 AND 5 LYING EAST OF MONTLAKE BLVD. NE, AND THAT PORTION OF BLOCK 8, LAKE WASHINGTON SHORELANDS SOUTH OF THE EAST–WEST EXTENSION OF CANAL ROAD AND EAST OF MONTLAKE BLVD. NE, ALL IN SECTION 16, T25N, R4E, W.M.
PARCEL NUMBER: 162504–9001

ABBREVIATIONS

@	AT
AB	ABANDON, ABANDONED
ADA	AMERICANS WITH DISABILITIES ACT
ADD	ADDITIONAL
AD	AREA DRAIN
ASPH	ASPHALT
BC	BOTTOM OF CURB
BLDG	BUILDING
BW	BOTTOM OF WALL
CAVFS	COMPOST AMENDED VEGETATED FILTER STRIP
CB	CATCH BASIN
CF	CUBIC FEET
CFS	CUBIC FEET PER SECOND
CIP	CAST IN PLACE
CL	CENTERLINE
CMP	CORRUGATED METAL PIPE
CO	CLEAN OUT
CONC	CONCRETE
CONN	CONNECT, CONNECTION
CONT	CONTINUED
COS	CITY OF SEATTLE
CP	CONCRETE PIPE
CU	COPPER PIPE
DI	DUCTILE IRON
DIA	DIAMETER
DS	DOWNSPOUT
E	EAST, EASTING
EA	EACH
ELEC	ELECTRIC, ELECTRICAL
ELEV	ELEVATION
ESC	EROSION AND SEDIMENT CONTROL
EX	EXISTING
EXIST	EXISTING
FD	FOUNDATION DRAIN PERFORATED PIPE
FDCO	FOUNDATION DRAIN CLEAN OUT
FF	FINISHED FLOOR
FG	FINISHED GRADE
FM	FORCE MAIN
GE	GROUND ELEVATION
GEOTECH	GEOTECHNICAL REPORT
GV	GATE VALVE
HORIZ	HORIZONTAL
HTB	HORIZONTAL THRUST BLOCK
IE	INVERT ELEVATION
IRR	IRRIGATION
JB	JUNCTION BOX
LF	LINEAL FEET
LOC	LOCATION
LOW	LIMITS OF WORK
LT	LEFT
ME	MATCH EXISTING
MH	MANHOLE
MAX	MAXIMUM
MECH	MECHANICAL
MIN	MINIMUM
MJ	MECHANICAL JOINT
N	NORTH, NORTHING
NTS	NOT TO SCALE
OC	ON CENTER
OSM	ONSITE STORMWATER MANAGEMENT
PC	POINT OF CURVATURE
PCC	POINT OF COMPOUND CURVATURE
PERF	PERFORATED
PI	POINT OF INTERSECTION
PL	PROPERTY LINE
PRC	POINT OF REVERSE CURVATURE
PT	POINT OF TANGENCY
PVC	POINT OF VERTICAL CURVATURE, POLYVINYL CHLORIDE
PVI	POINT OF VERTICAL INTERSECTION
PVT	POINT OF VERTICAL TANGENCY
R	RADIUS
RJ	RESTRAINED JOINT
ROW	RIGHT OF WAY
RT	RIGHT
S	SOUTH
SCL	SEATTLE CITY LIGHT
SD	STORM DRAIN
SDCI	SEATTLE DEPARTMENT OF CONSTRUCTION & INSPECTIONS
SDOT	SEATTLE DEPARTMENT OF TRANSPORTATION
SF	SQUARE FOOT
SPEC	SPECIFICATIONS
SPU	SEATTLE PUBLIC UTILITIES
STD	STANDARD
SS	SANITARY SEWER
TC	TOP OF CURB
TEMP	TEMPORARY
TW	TOP OF WALL
TYP	TYPICAL
UNO	UNLESS NOTED OTHERWISE
UW	UNIVERSITY OF WASHINGTON
VERT	VERTICAL
W	WATER, WEST
W/	WITH
WD	WALL DRAIN PERFORATED PIPE
WM	WATER METER
WSDOT	WASHINGTON STATE DEPARTMENT OF TRANSPORTATION

GENERAL NOTES

1. SURVEY BACKGROUND IS BASED ON THE TOPOGRAPHIC SURVEY WITH STAMP DATED 6–06–2024 PROVIDED BY BUSH, ROED & HITCHINGS.
2. CONTRACTOR SHALL HAVE A SET OF THE APPROVED PERMIT PLANS ON THE JOB SITE DURING CONSTRUCTION.
3. THE CONTRACTOR SHALL DETERMINE THE EXACT LOCATION AND SIZE OF ALL EXISTING UTILITIES BEFORE COMMENCING WORK. THE CONTRACTOR IS FULLY RESPONSIBLE FOR ANY AND ALL DAMAGES WHICH MIGHT BE OCCASIONED BY THE CONTRACTOR'S FAILURE TO EXACTLY LOCATE AND PRESERVE ANY AND ALL UNDERGROUND UTILITIES.
4. CONTRACTOR SHALL LOCATE AND PROTECT ALL UTILITIES DURING CONSTRUCTION. CONTRACTOR SHALL PAY FOR PRIVATE UTILITY LOCATOR SERVICE ON THE OWNER'S PROPERTY AND COORDINATE LOCATE ACTIVITY WITH OWNER'S REPRESENTATIVE.
5. CONTRACTOR SHALL PROVIDE PROTECTION NECESSARY TO PREVENT DAMAGE TO EXISTING IMPROVEMENTS TO REMAIN. CONTRACTOR SHALL RESTORE ALL DAMAGED OR DISTURBED AREAS TO REMAIN TO THEIR ORIGINAL CONDITION OR BETTER, UNLESS NOTED OTHERWISE. REPLACE AT NO EXPENSE TO THE OWNER ANY EXISTING IMPROVEMENTS TO REMAIN THAT ARE DAMAGED DURING REMOVAL OF OTHER IMPROVEMENTS.
6. THE CONTRACTOR SHALL ADJUST ALL EXISTING MANHOLE/CATCH BASIN RIMS, VALVE BOXES AND UTILITY ACCESS STRUCTURES TO FINISH GRADES WITHIN AREAS AFFECTED BY THE PROPOSED IMPROVEMENTS. CONTRACTOR SHALL REPLACE LIDS AND VALVE BOXES DAMAGED DURING CONSTRUCTION.
7. DURING ALL EXCAVATION ACTIVITIES, CONTRACTOR SHALL HAVE PERSONNEL STATIONED AT THE FRONT OF THE EXCAVATION EQUIPMENT TO ACT AS A SPOTTER. SPOTTER SHALL DIRECT EQUIPMENT OPERATOR TO PREVENT DAMAGE TO EXISTING UTILITIES.
8. COMPACTION TESTING IS REQUIRED FOR ALL AREAS OF EXCAVATION AND FILL. CONTRACTOR SHALL SCHEDULE TESTING 24 HOURS IN ADVANCE OF EXCAVATION AND FILL.
9. CONSTRUCTION FENCING SHALL BE PLACED AT LIMITS OF WORK SHOWN ON PLANS.

MITHUN

SEATTLE / Pier 56, 1201 Alaskan Way, #200
Seattle, WA 98101 / 206.623.3344

SAN FRANCISCO / 585 Howard Street, #300
California, CA 94105 / 415.956.0688

LOS ANGELES / 5837 Adams Blvd
Culver City, CA 90232 / 323.937.2150

mithun.com

Sellen

MAYFLY
ENGINEERING + DESIGN, PLLC
www.mayflyeng.com | v 206.935.5356

PROJECT
ASUW SHELL HOUSE RENOVATION

LOCATION
3655 WALLA WALLA RD NE
SEATTLE, WA 98195

PREPARED FOR
UNIVERSITY OF WASHINGTON

UNIVERSITY of WASHINGTON

NO. DATE REVISION

PARTNER IN CHARGE
RT
PROJECT MANAGER
RT
PROJECT LANDSCAPE ARCHITECT

PROJECT TEAM MEMBERS

CHECK

TITLE
CIVIL COVER SHEET

PROJECT NO
2327300 / UW 206756
DATE
APRIL 30TH, 2025

SHEET NUMBER
C100
GMP SET

© 2024 MITHUN, INC.

ORIGINAL SHEET SIZE: 36" x 42"

Autodesk Docs://2327300 - ASUW Shell House Renovation/2327300_Shell House_R24.rvt

6/4/2024 5:36:43 PM

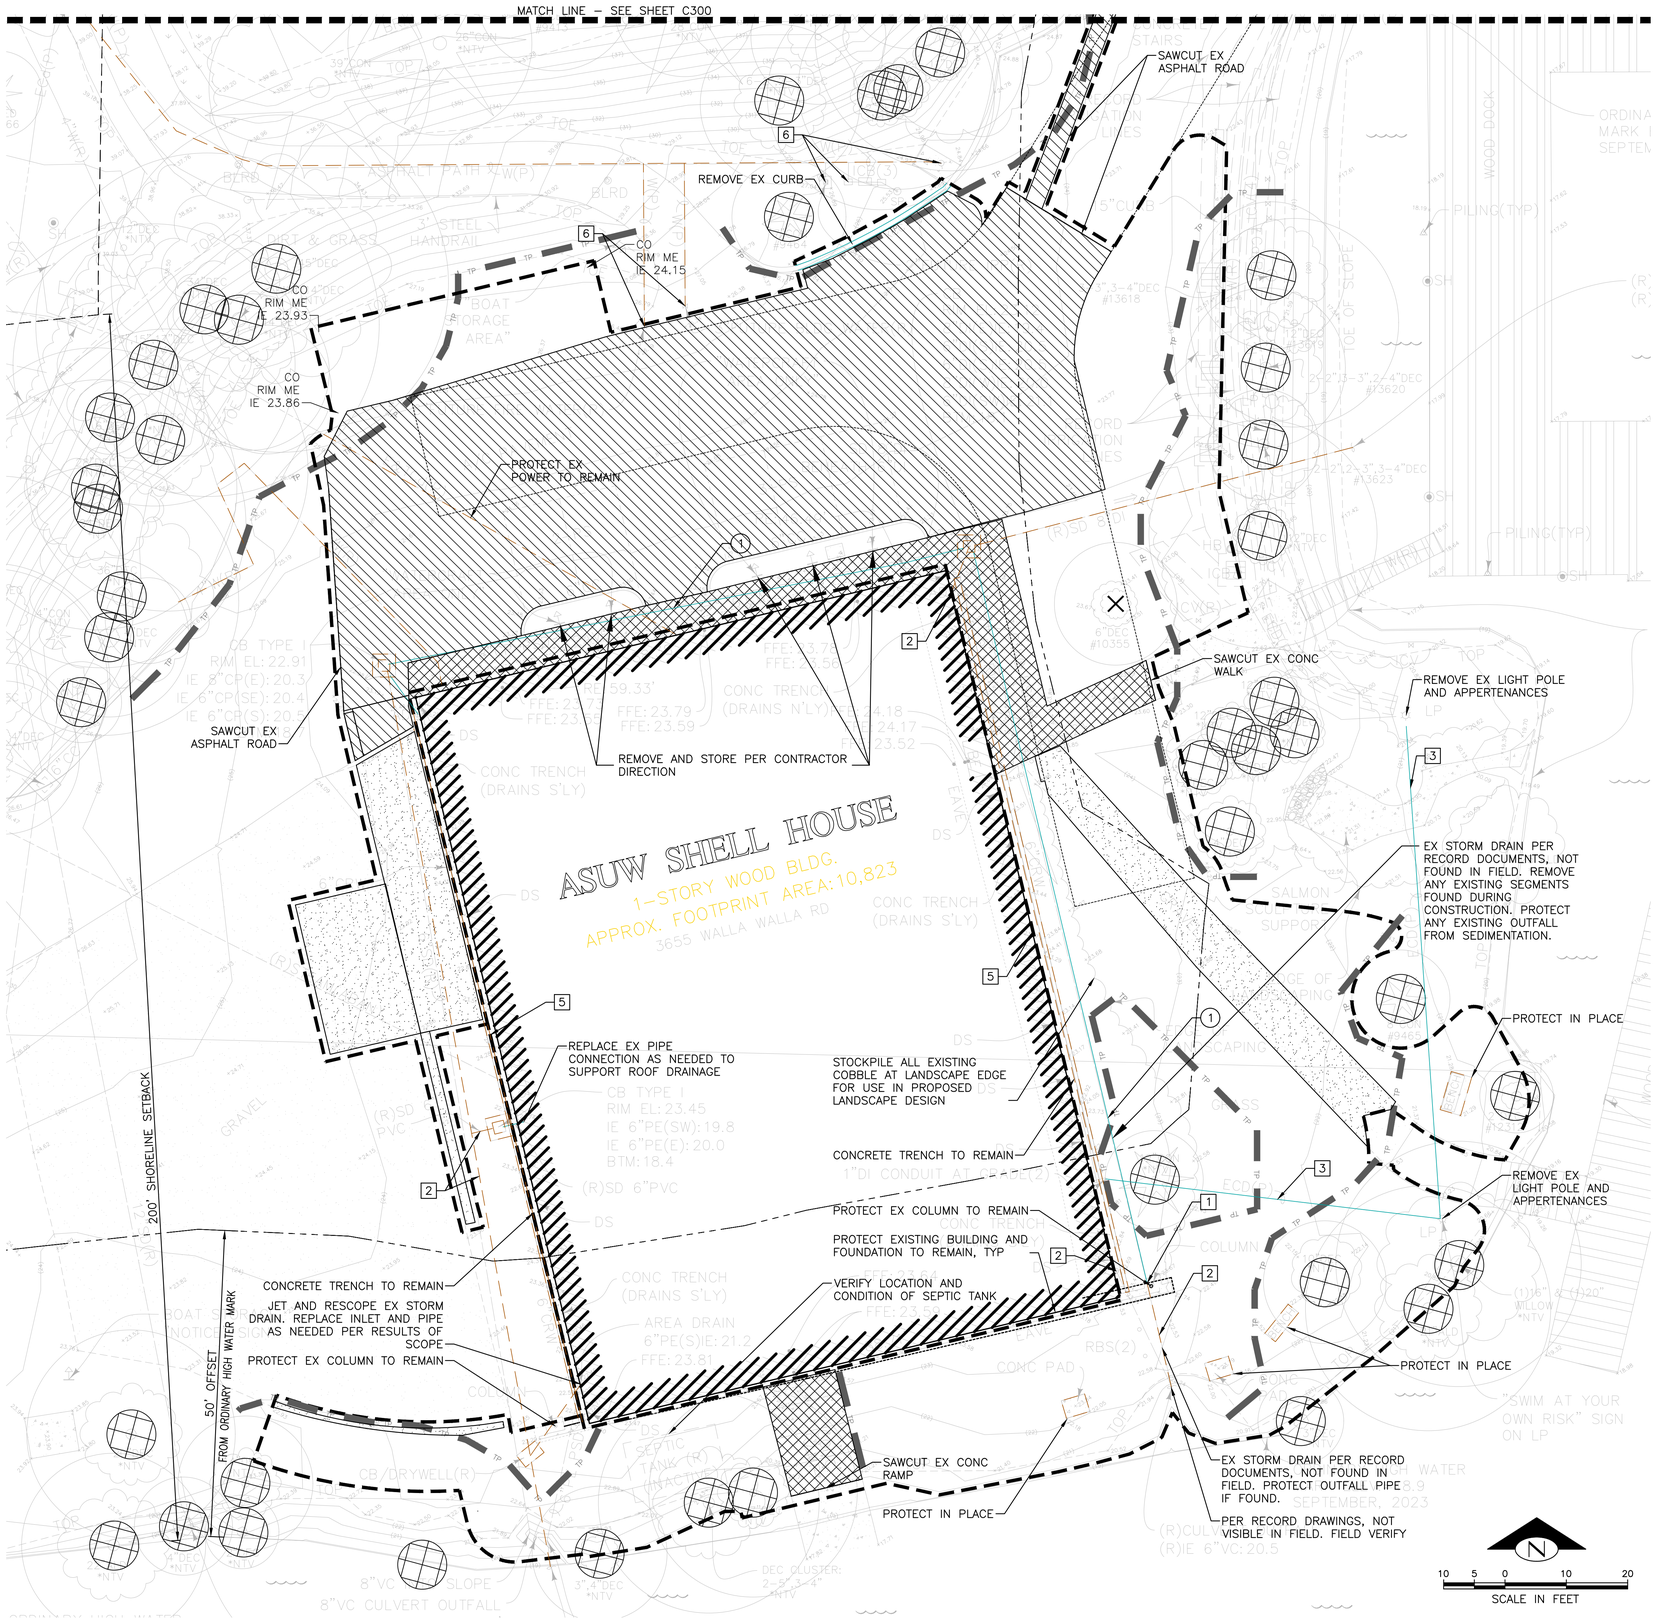

LEGEND

- CIVIL LIMITS OF WORK (LOW)
- x CONSTRUCTION FENCE
- DEMOLISH ASPHALT PAVEMENT
- DEMOLISH CONCRETE PAVEMENT
- DEMOLISH GRAVEL
- DEMOLISH EXISTING
- PROTECT EXISTING
- ABANDON EXISTING
- DEMOLISH TREE
- TREE PROTECTION
- TP TREE PROTECTION FENCING PER LANDSCAPE

NOTES

1. SEE C101 FOR DEMOLITION GENERAL NOTES
2. ALL EXISTING SITE ELEMENTS INCLUDING UTILITIES WITHIN THE LIMITS OF WORK ARE TO BE PROTECTED AND PRESERVED WITH THE EXCEPTION OF TREES MARKED FOR DEMOLITION AND ITEMS NOTED FOR DEMOLITION.
3. CONTRACTOR RESPONSIBLE FOR ANY AND ALL DAMAGES TO EXISTING ELEMENTS TO REMAIN.

KEYNOTES

ITEMS TO BE REMOVED OR SALVAGED

(1) REMOVE EXIST STORM DRAIN PIPING, MANHOLES, CATCH BASINS, INLETS, VAULTS, TRENCH DRAINS, CLEAN OUTS AND OTHER APPURTENANCES.

KEYNOTES

ITEMS TO REMAIN OR ABANDON

[1] CUT AND CAP EXISTING UTILITY WHERE INDICATED.

[2] EXIST STORM DRAIN PIPING, MANHOLES, CATCH BASINS, INLETS, VAULTS, TRENCH DRAINS, CLEAN OUTS AND ASSOCIATED APPURTENANCES TO REMAIN.

[3] ABANDON EX CONDUIT IN PLACE

[4] NOT USED

[5] EXIST BUILDING, CURB, STAIRS OR WALL AND FOUNDATION TO REMAIN.

[6] EXIST WATER LINES, VAULTS, METERS AND ASSOCIATED APPURTENANCES TO REMAIN.

[7] EXIST ELECTRICAL LINES, VAULTS AND ASSOCIATED APPURTENANCES TO REMAIN.

MITHUN

SEATTLE / Pier 56, 1201 Alaskan Way, #200
Seattle, WA 98101 / 206.623.3344

SAN FRANCISCO / 585 Howard Street, #300
California, CA 94105 / 415.956.0688

LOS ANGELES / 5837 Adams Blvd
Culver City, CA 90232 / 323.937.2150

mithun.com

Sellen

PROJECT
ASUW SHELL HOUSE RENOVATION

LOCATION
3655 WALLA WALLA RD NE SEATTLE, WA 98195

PREPARED FOR
UNIVERSITY OF WASHINGTON

UNIVERSITY of WASHINGTON

MAYFLY
ENGINEERING + DESIGN, PLLC
www.mayflyeng.com | v 206.935.5356

NO.	DATE	REVISION

PARTNER IN CHARGE
RT
PROJECT MANAGER
RT
PROJECT LANDSCAPE ARCHITECT

PROJECT TEAM MEMBERS

CHECK

TITLE
DEMOLITION PLAN SOUTH

PROJECT NO.
2327300 / UW 206756
DATE
APRIL 30TH, 2025

SHEET NUMBER
C301
GMP SET

© 2024 MITHUN, INC.

ORIGINAL SHEET SIZE 30" x 42"

Users:Dana.Hall:Desktop:2327300_ASUW Shell House Renovation_Dana.Hall_R24.2_

6/4/2024 5:36:43 PM

MATCH LINE – SEE SHEET C400

EXISTING PAVEMENT TO REMAIN IN FRONT OF EX FH

UTILITY TRENCH PATCH PAVING

END OF ROADWAY PAVING

CONCRETE WASTE AND UTILITY PAD

RETAINING WALL

FIXED STEEL BOLLARD PER LANDSCAPE, TYP OF 3

REMOVABLE STEEL BOLLARD PER LANDSCAPE, TYP OF 4

EXTENT OF DEAD–END FIRE APPARATUS ACCESS ROAD, 60' Y

RETAINING WALL

RETAINING WALL

RETAINING WALL

END OF ROADWAY PAVING

FIXED STEEL BOLLARD PER LANDSCAPE

N 239,795.63
E 1,278,844.59

N 239,809.95
E 1,278,940.99

NON INFILTRATING BIORETENTION FACILITY (1/C707)

ADD CURB TO BRIDGE EDGES OF EXISTING CONCRETE TRENCH TO REMIAN. MEET AND MATCH HEIGHT AND WIDTH AT EACH END.

GRAVEL SURFACING ABOVE FRENCH DRAIN

ASUW SHELL HOUSE
1–STORY WOOD BLDG.
APPROX. FOOTPRINT AREA: 10,823

COBBLE RETAINING WALL PER LANDSCAPE. SEE DETAIL 18, SHEET L4.10

EXTENT OF DEAD–END FIRE APPARATUS ACCESS ROAD, 60' Y

FLUSH CURB

SEE WAC & HUSKY HARBOR DOCK IMPROVEMENTS PROJECT FOR ADJACENT IMPROVEMENTS

ALTERNATIVE VAN ACCESSIBLE 90 DEGREE PARKING STALLS

EX LANDSCAPE AND TREES TO REMAIN AND BE PROTECTED WITHIN THIS AREA

200' SHORELINE SETBACK

50' OFFSET FROM ORDINARY HIGH WATER MARK

N 239,691.13
E1,278,969.82

EXTEND CONCRETE PATH TO EXPANSION JOINT BETWEEN EX BUILDING/FOUNDATION EDGE AND CONCRETE PATH, TYP

9" CONCRETE THICKENED EDGE

N 239,666.47
E 1,278,866.77

COBBLE EDGE PER LANDSCAPE. SEE LANDSCAPE SHEETS

10' MIN

SCALE IN FEET

LEGEND

- ONSITE CIVIL LIMITS OF WORK (LOW)
- LIGHT DUTY CONCRETE PAVING — 1/C402
- HEAVY DUTY CONCRETE PAVING — 2/C402
- GRASSPAVE SURFACING PER SHEET L4.10
- HEAVY DUTY ASPHALT PAVEMENT — 3/C402
- COMPOST AMENDED VEGETATED FILTER STRIP (CAVFS) — 3/C705
- TREE PROTECTION
- CONCRETE CURB — 5/C402
- TP TREE PROTECTION FENCING PER LANDSCAPING

SITE NOTES

1. SEE SHEET C100 FOR ABBREVIATIONS AND GENERAL NOTES.
2. THE LIMITS OF WORK SHOWN ON THIS PLAN SHALL BE CLEARLY FLAGGED IN THE FIELD PRIOR TO CONSTRUCTION. DURING THE CONSTRUCTION PERIOD, NO DISTURBANCE BEYOND THE FLAGGED LIMITS OF WORK SHALL BE PERMITTED. THE FLAGGING SHALL BE MAINTAINED FOR THE DURATION OF CONSTRUCTION.
3. REFERENCE TREE PROTECTION PLAN FOR ALL WORK WITHIN TREE PROTECTION ZONE.
4. ALL DIMENSIONS, STATIONS, OFFSETS, NORTHINGS AND EASTINGS ARE TAKEN TO THE BOTTOM FACE OF CURB, BOTTOM FACE OF WALL, OR EDGE OF PAVEMENT, UNLESS NOTED OTHERWISE.
5. SEE LANDSCAPE DRAWINGS FOR ALL PAVEMENT FINISHES AND SCORING.
6. ADD FOUR BOLLARDS TO WALLA WALLA WAY. LOCATION TO BE DETERMINED TO ALLOW WASTE AND RECYCLING VEHICLE MANEUVERING.

MITHUN

SEATTLE / Pier 56, 1201 Alaskan Way, #200
Seattle, WA 98101 / 206.623.3344

SAN FRANCISCO / 585 Howard Street, #300
California, CA 94105 / 415.956.0688

LOS ANGELES / 5837 Adams Blvd
Culver City, CA 90232 / 323.937.2150

mithun.com

Sellen

PROJECT
ASUW SHELL HOUSE RENOVATION

LOCATION
3655 WALLA WALLA RD NE SEATTLE, WA 98195

PREPARED FOR
UNIVERSITY OF WASHINGTON

UNIVERSITY of WASHINGTON

MAYFLY
ENGINEERING + DESIGN, PLLC
www.mayflyeng.com | v 206.935.5356

REGISTERED PROFESSIONAL ENGINEER #38359

NO.	DATE	REVISION

PARTNER IN CHARGE
RT
PROJECT MANAGER
RT
PROJECT LANDSCAPE ARCHITECT

PROJECT TEAM MEMBERS

CHECK

TITLE
SITE PAVING PLAN SOUTH

PROJECT NO.
2327300 / UW 206756
DATE
APRIL 30TH, 2025

SHEET NUMBER
C401
GMP SET

© 2024 MITHUN, INC.

ORIGINAL SHEET SIZE: 36" x 48"

Autodesk Docs://2327300 - ASUW Shell House Renovation/ASUW Shell House_R24.rvt

6/4/2024 5:36:43 PM

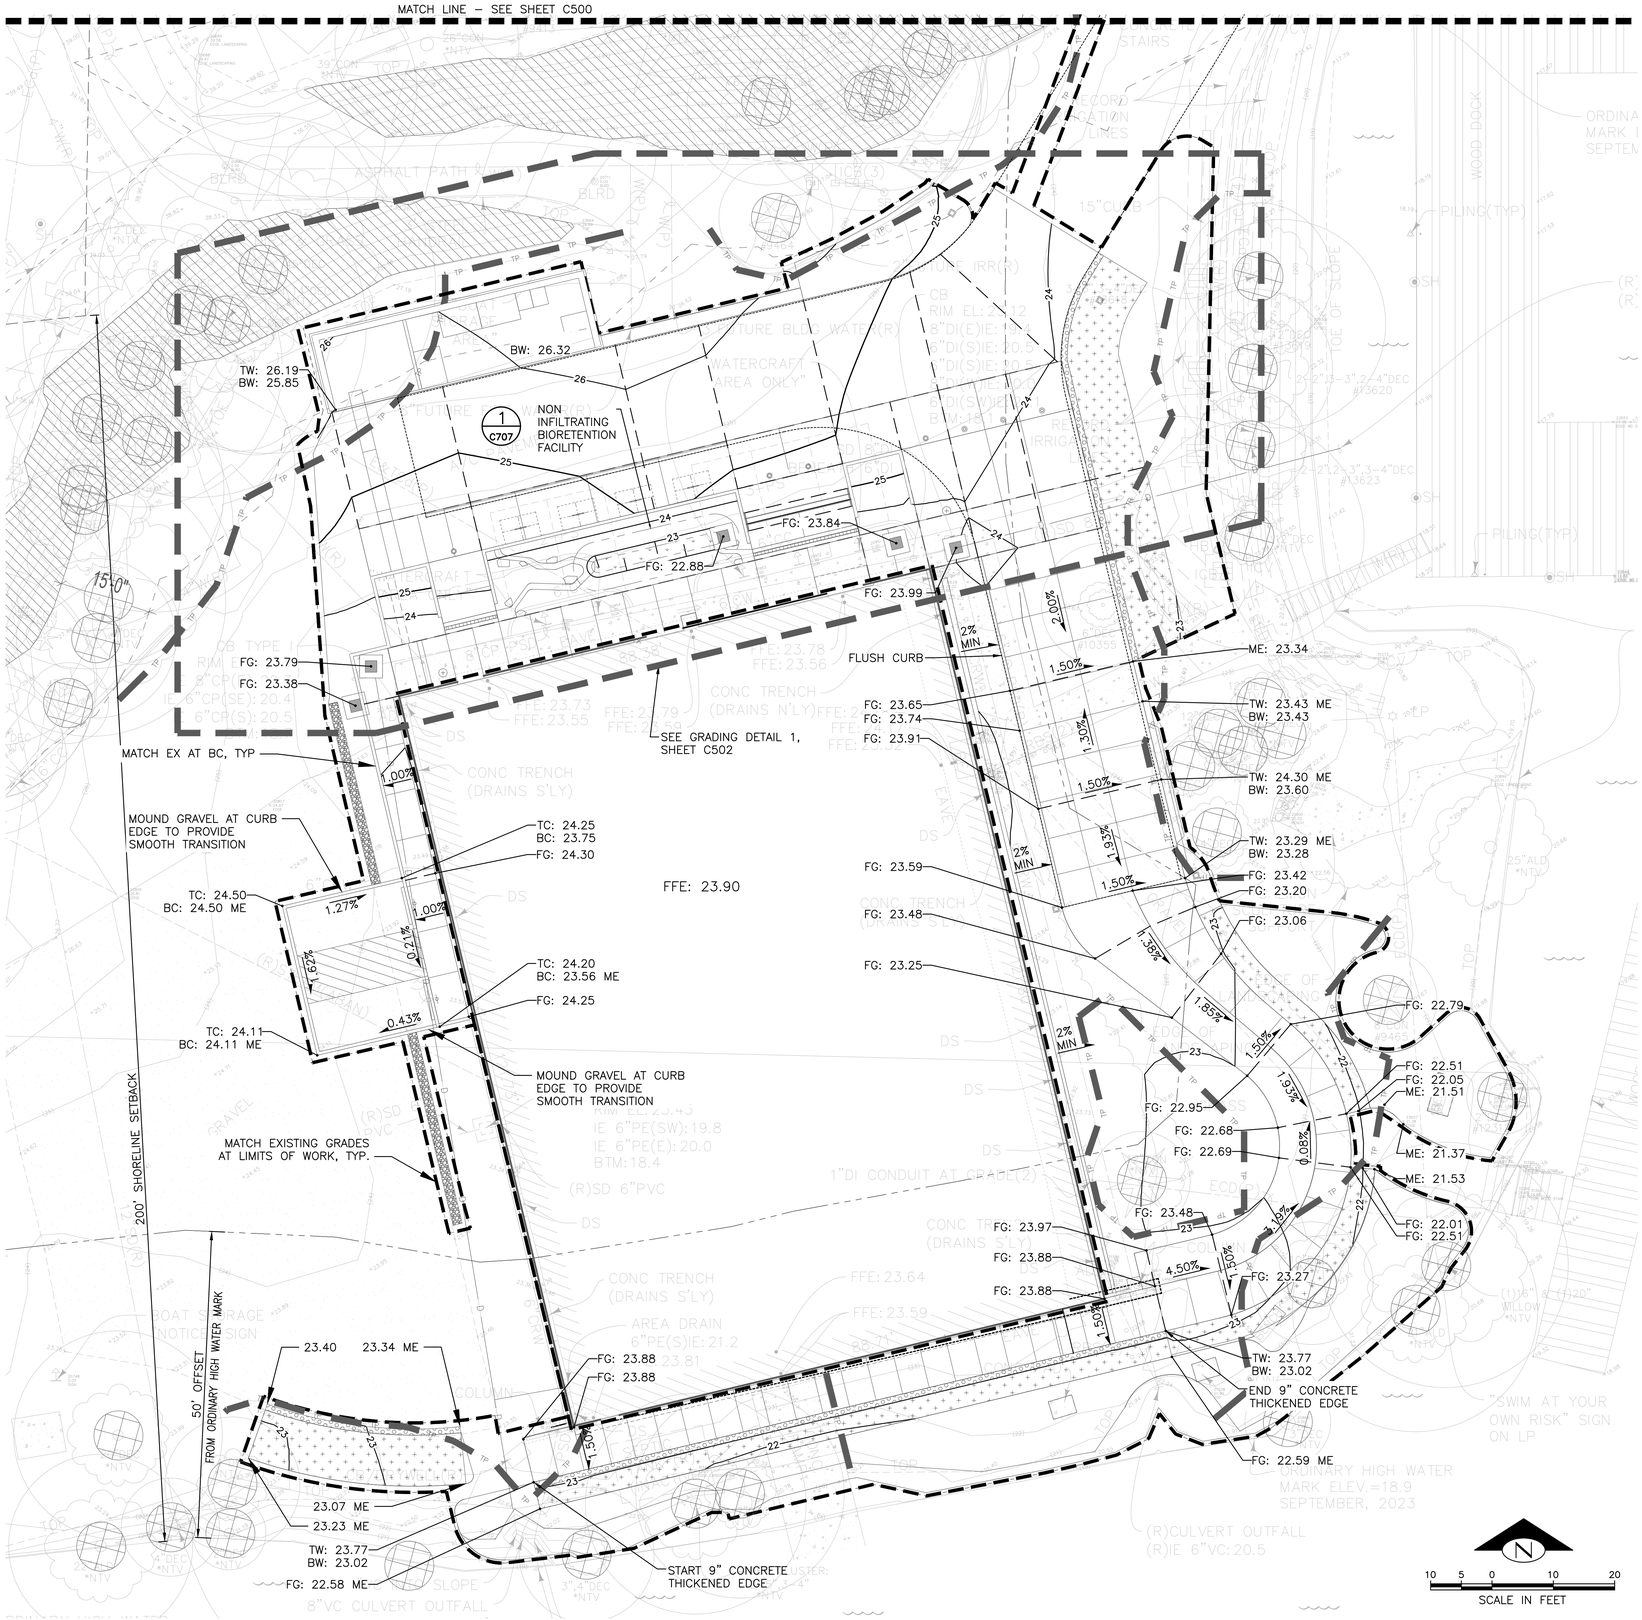

LEGEND

	ONSITE CIVIL LIMITS OF WORK (LOW)
XXX	MAJOR CONTOUR
XXX	MINOR CONTOUR
	GRADE BREAK
	SLOPE ARROW
XXX.XX	SPOT GRADE
XXX.XX ME	MATCH EXISTING GRADE
TC	TOP OF CURB
BC	BOTTOM OF CURB
TW	TOP OF WALL
BW	BOTTOM OF WALL
BWW	BOTTOM OF WALL WEST
BWE	BOTTOM OF WALL EAST
	TREE PROTECTION
TP	TREE PROTECTION FENCING PER LANDSCAPING

GRADING NOTES

1. SEE SHEET C100 FOR ABBREVIATIONS AND GENERAL NOTES.
2. THE LIMITS OF WORK SHOWN ON THIS PLAN SHALL BE CLEARLY FLAGGED IN THE FIELD PRIOR TO CONSTRUCTION. DURING THE CONSTRUCTION PERIOD, NO DISTURBANCE BEYOND THE FLAGGED LIMITS OF WORK SHALL BE PERMITTED. THE FLAGGING SHALL BE MAINTAINED FOR THE DURATION OF CONSTRUCTION.
3. REFERENCE TREE PROTECTION AND REMOVAL PLAN FOR ALL WORK WITHIN TREE PROTECTION ZONE.
4. ALL EXISTING ELEVATIONS ARE BASED ON THE SURVEY PROVIDED AND PERMITTED AND CONSTRUCTED DEMOLITION PLAN AND FIELD VERIFY ALL EXISTING ELEVATIONS PRIOR TO CONSTRUCTION.
5. GRADING SHALL BE STABILIZED BY OCTOBER 31ST, AND NO EXCAVATION OR FILL PLACEMENT MAY BE PERFORMED BETWEEN OCTOBER 31ST AND APRIL 1ST.
6. ALL PEDESTRIAN AND VEHICULAR PAVING SIDESLOPES TO BE 1.5% OR LESS.
7. MAX DESIGN SLOPE AT ALL LANDINGS 1.5%

MITHUN

SEATTLE / Pier 56, 1201 Alaskan Way, #200
Seattle, WA 98101 / 206.623.3344

SAN FRANCISCO / 585 Howard Street, #300
California, CA 94105 / 415.956.0688

LOS ANGELES / 5837 Adams Blvd
Culver City, CA 90232 / 323.937.2150

mithun.com

Sellen

PROJECT
ASUW SHELL HOUSE RENOVATION

LOCATION
3655 WALLA WALLA RD NE SEATTLE, WA 98195

PREPARED FOR
UNIVERSITY OF WASHINGTON

UNIVERSITY of WASHINGTON

MAYFLY
ENGINEERING + DESIGN, PLLC
www.mayflyeng.com | v 206.935.5356

JOSHUA MCKINNON THAYER
STATE OF WASHINGTON
#38359
REGISTERED
PROFESSIONAL ENGINEER

NO.	DATE	REVISION

PARTNER IN CHARGE
RT
PROJECT MANAGER
RT
PROJECT LANDSCAPE ARCHITECT

PROJECT TEAM MEMBERS

CHECK

TITLE
GRADING PLAN SOUTH

PROJECT NO.
2327300 / UW 206756
DATE
APRIL 30TH, 2025

SHEET NUMBER
C501
GMP SET

© 2024 MITHUN, INC.

ORIGINAL SHEET SIZE: 30" x 42"

Autodesk Docs://2327300 - UW Shell House Renovation/UW Shell House_R24.rvt

6/4/2024 5:36:43 PM

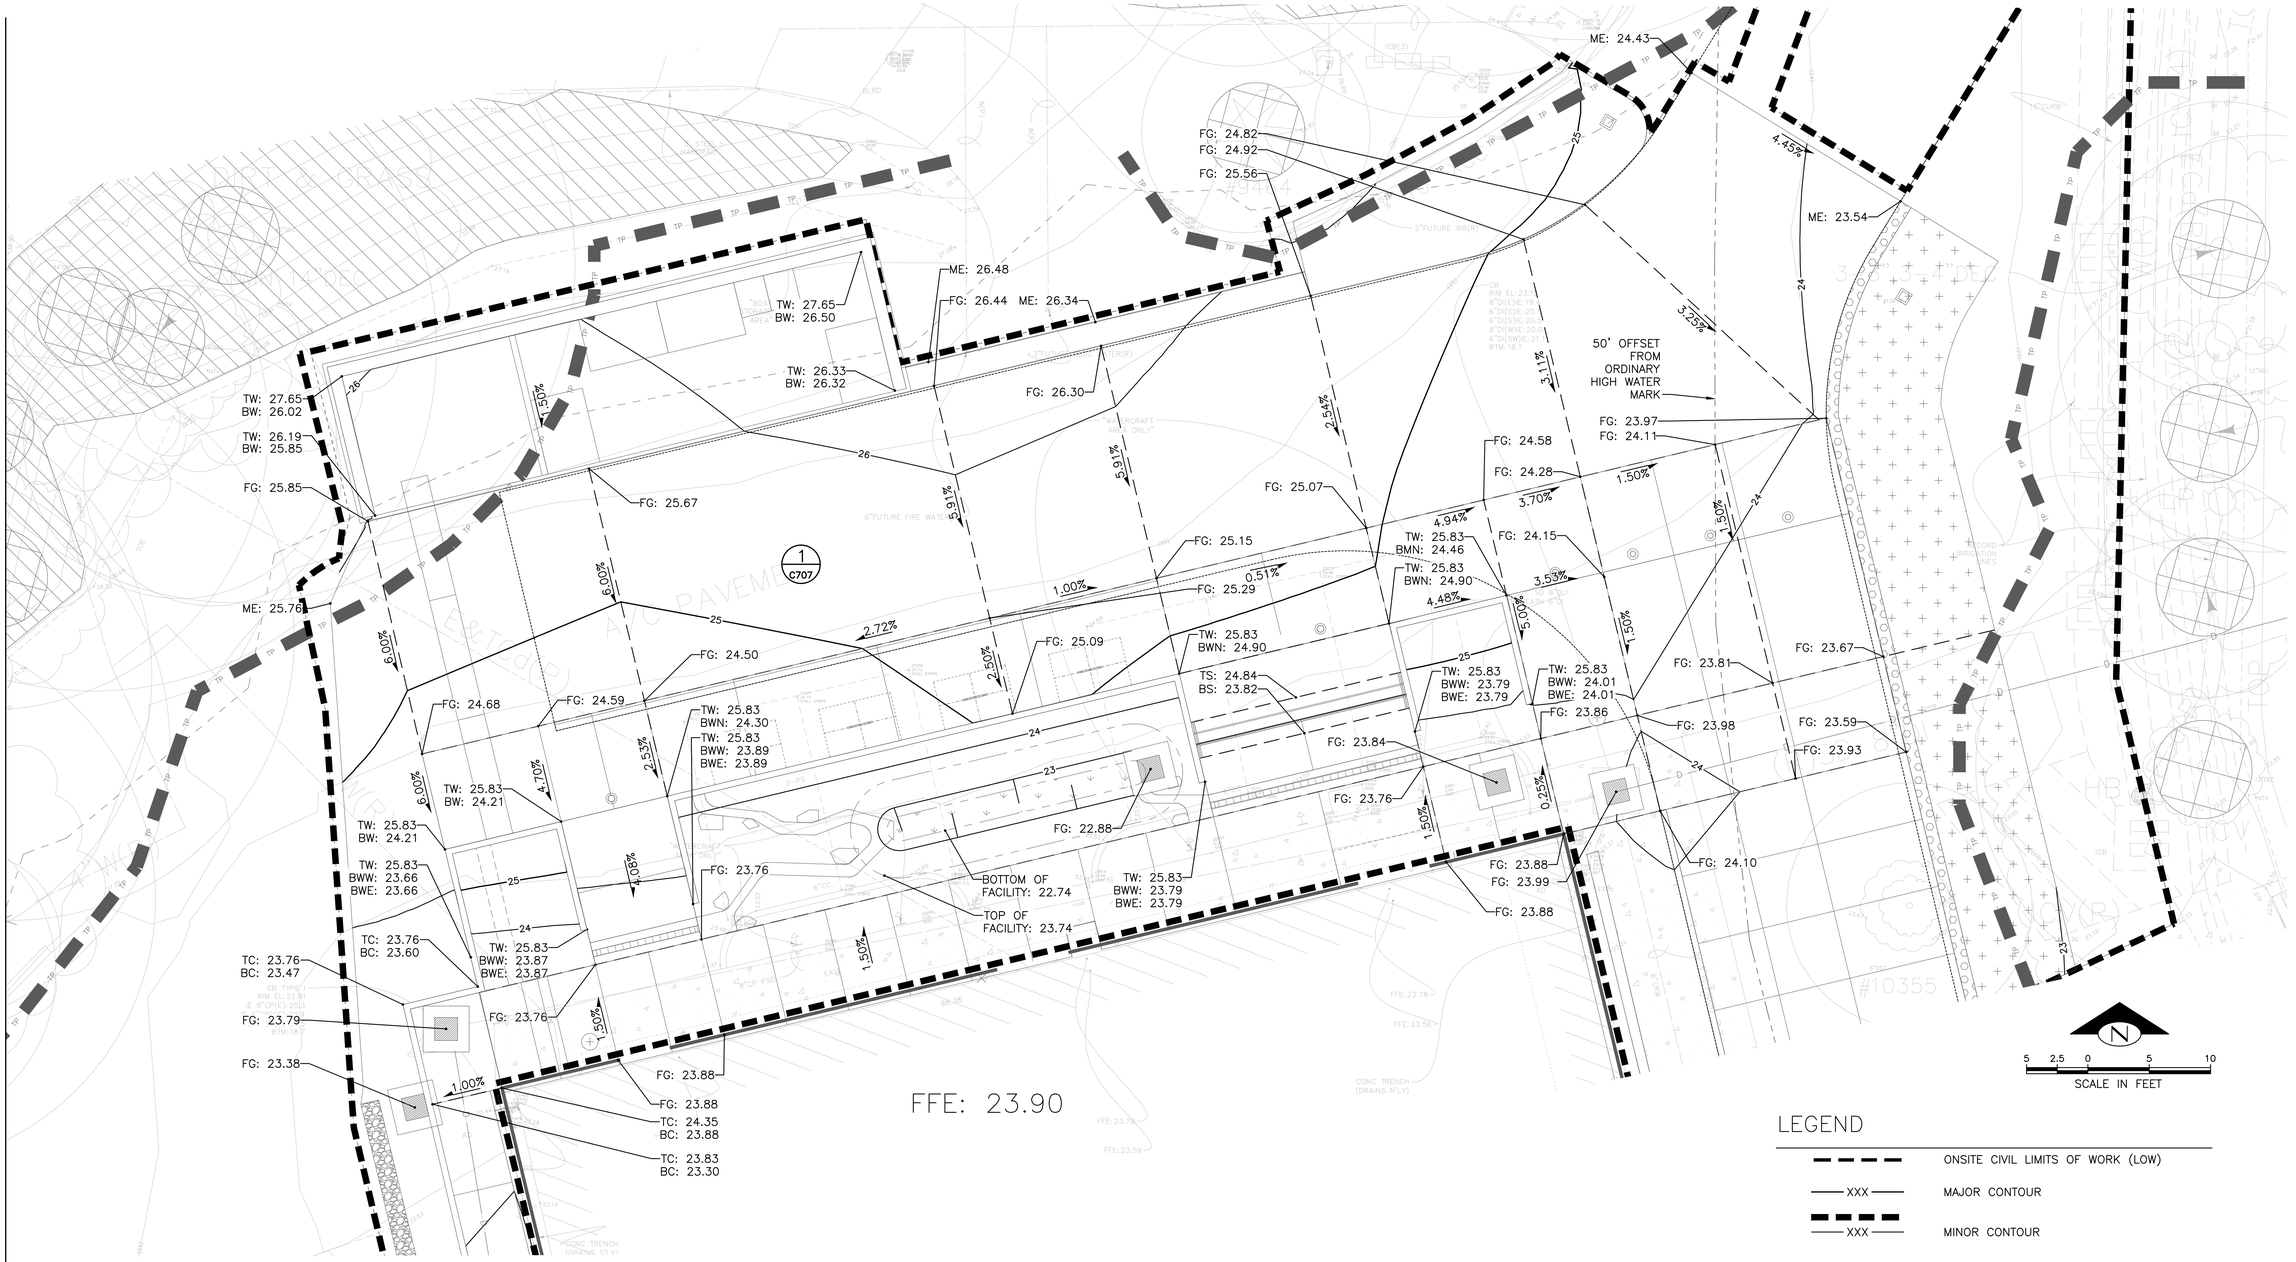

GRADING DETAIL 1

1

GRADING NOTES

1. SEE SHEET C100 FOR ABBREVIATIONS AND GENERAL NOTES.
2. THE LIMITS OF WORK SHOWN ON THIS PLAN SHALL BE CLEARLY FLAGGED IN THE FIELD PRIOR TO CONSTRUCTION. DURING THE CONSTRUCTION PERIOD, NO DISTURBANCE BEYOND THE FLAGGED LIMITS OF WORK SHALL BE PERMITTED. THE FLAGGING SHALL BE MAINTAINED FOR THE DURATION OF CONSTRUCTION.
3. REFERENCE TREE PROTECTION AND REMOVAL PLAN FOR ALL WORK WITHIN TREE PROTECTION ZONE.
4. ALL EXISTING ELEVATIONS ARE BASED ON THE SURVEY PROVIDED AND PERMITTED AND CONSTRUCTED DEMOLITION PLAN AND FIELD VERIFY ALL EXISTING ELEVATIONS PRIOR TO CONSTRUCTION.
5. GRADING SHALL BE STABILIZED BY OCTOBER 31ST, AND NO EXCAVATION OR FILL PLACEMENT MAY BE PERFORMED BETWEEN OCTOBER 31ST AND APRIL 1ST.
6. ALL PEDESTRIAN AND VEHICULAR PAVING SIDESLOPES TO BE 1.5% OR LESS.
7. MAX DESIGN SLOPE AT ALL LANDINGS 1.5%

LEGEND

	ONSITE CIVIL LIMITS OF WORK (LOW)
XXX	MAJOR CONTOUR
XXX	MINOR CONTOUR
	GRADE BREAK
	SLOPE ARROW
XXX.XX	SPOT GRADE
XXX.XX ME	MATCH EXISTING GRADE
TC	TOP OF CURB
BC	BOTTOM OF CURB
TW	TOP OF WALL
BW	BOTTOM OF WALL
BWW	BOTTOM OF WALL WEST
BWE	BOTTOM OF WALL EAST
	TREE PROTECTION
TP	TREE PROTECTION FENCING PER LANDSCAPING

MITHUN

SEATTLE / Pier 56, 1201 Alaskan Way, #200
Seattle, WA 98101 / 206.623.3344

SAN FRANCISCO / 585 Howard Street, #300
California, CA 94105 / 415.956.0688

LOS ANGELES / 5837 Adams Blvd
Culver City, CA 90232 / 323.937.2150

mithun.com

Sellen

MAYFLY
ENGINEERING + DESIGN, PLLC
www.mayflyeng.com | v 206.935.5356

PROJECT
ASUW SHELL HOUSE RENOVATION

LOCATION
3655 WALLA WALLA RD NE SEATTLE, WA 98195

PREPARED FOR
UNIVERSITY OF WASHINGTON

UNIVERSITY of WASHINGTON

ROBIN MCKINNEY TRAVER
STATE OF WASHINGTON
#38359
REGISTERED PROFESSIONAL ENGINEER

NO.	DATE	REVISION

PARTNER IN CHARGE
RT
PROJECT MANAGER
RT
PROJECT LANDSCAPE ARCHITECT

PROJECT TEAM MEMBERS

CHECK

TITLE
GRADING ENLARGEMENTS

PROJECT NO.
2327300 / UW 206756
DATE
APRIL 30TH, 2025

SHEET NUMBER
C502
GMP SET

© 2024 MITHUN, INC.

ORIGINAL SHEET SIZE 36" x 42"

Autodesk Docs://UW 206756 ASUW Shell House Renovation/UW Shell House_R24.rvt

6/4/2024 5:36:43 PM

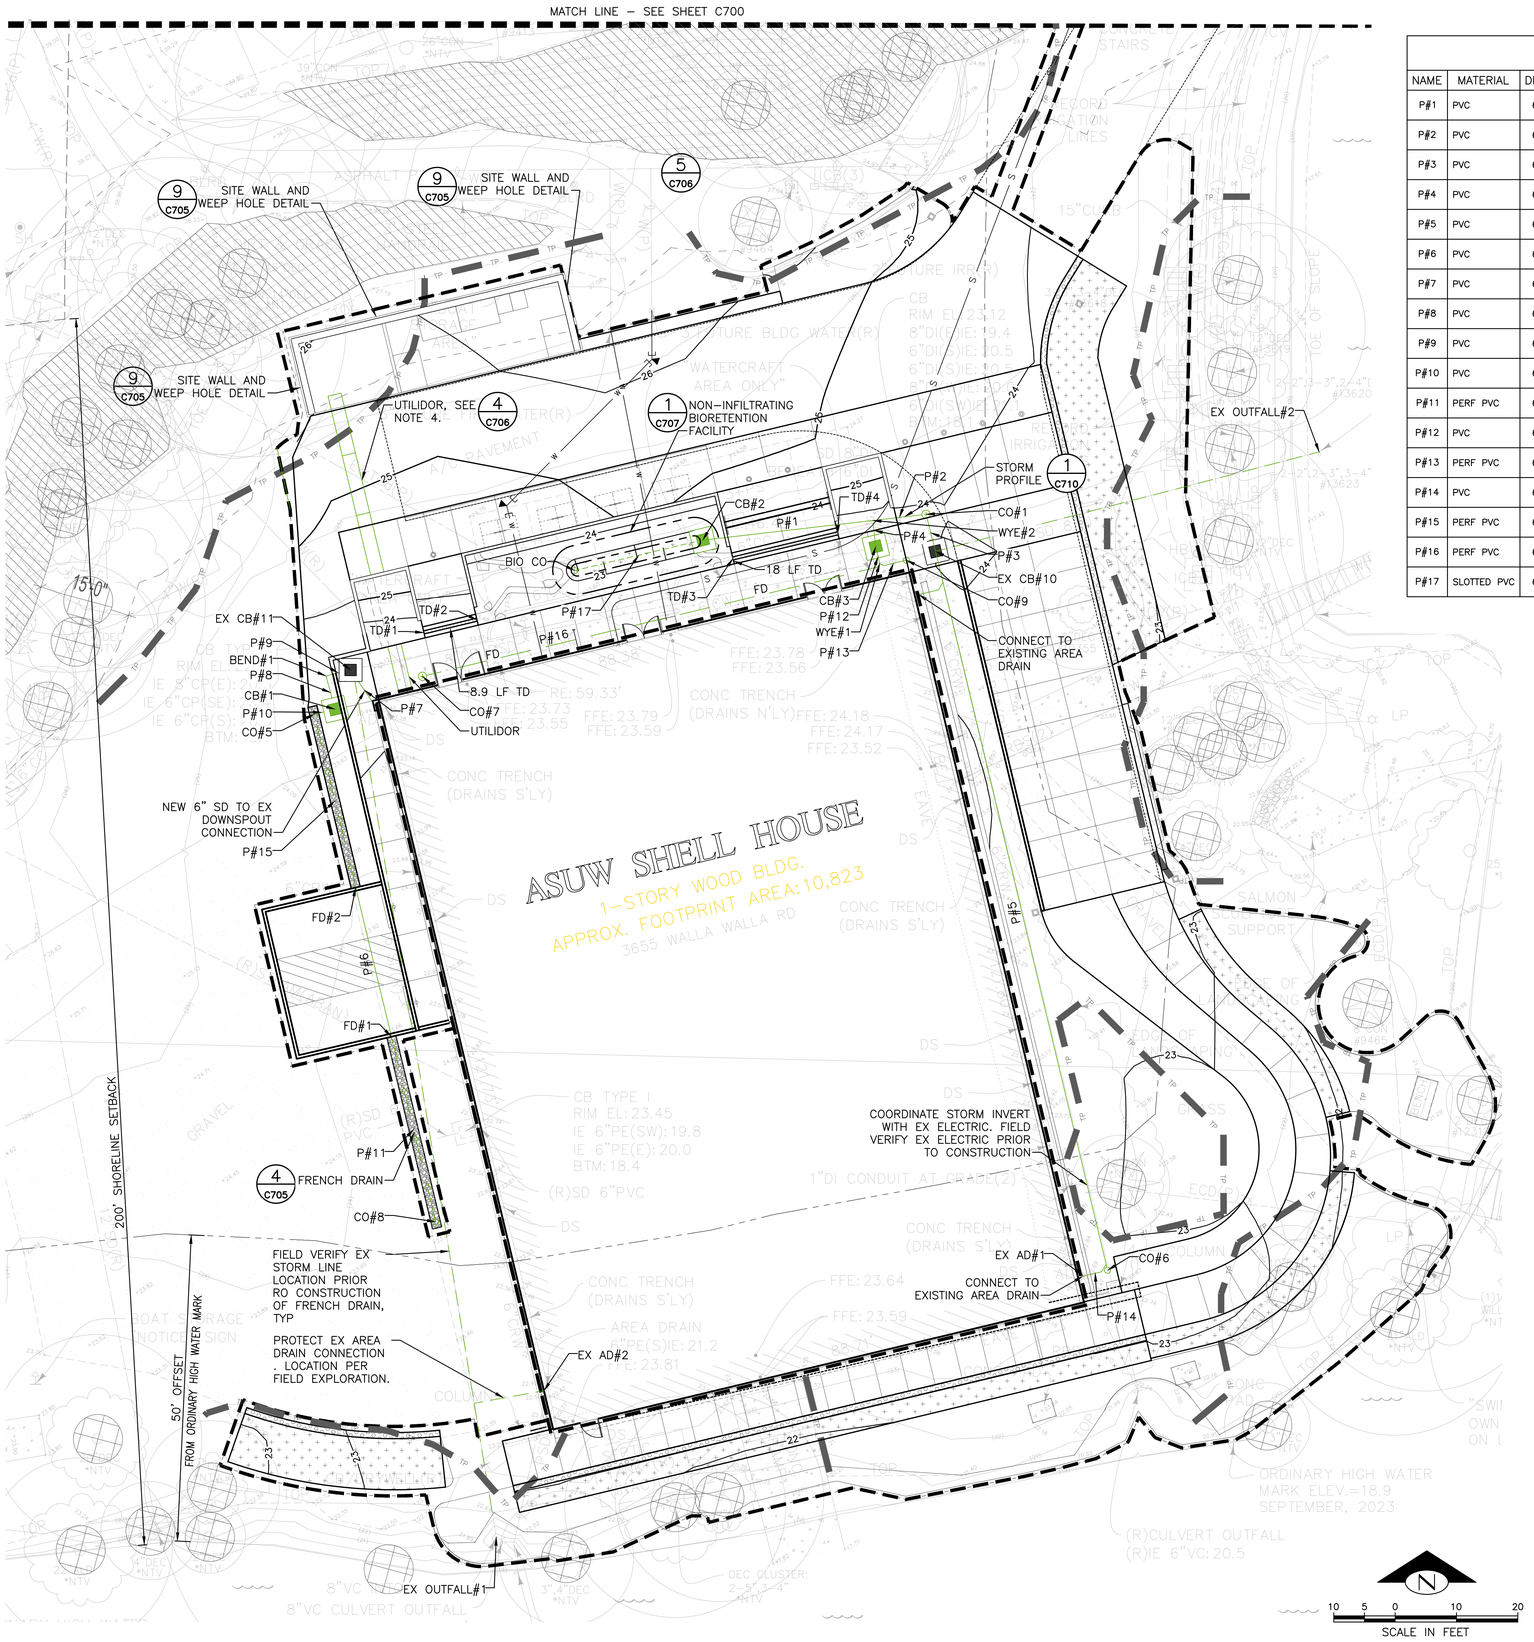

STORM PIPE TABLE

NAME	MATERIAL	DIA.	LENGTH	SLOPE	START	END
P#1	PVC	6	27.89	1.25%	STR: CB#2 IE: 19.99	STR: WYE#2 IE: 19.64
P#2	PVC	6	8.76	1.25%	STR: WYE#2 IE: 19.64	STR: CO#1 IE: 19.53
P#3	PVC	6	6.24	2.10%	STR: CO#1 IE: 19.53	STR: EX CB#10 IE: 19.40
P#4	PVC	6	4.30	49.05%	STR: CB#3 IE: 21.75	STR: WYE#2 IE: 19.64
P#5	PVC	6	120.53	1.00%	STR: CO#6 IE: 20.60	STR: EX CB#10 IE: 19.40
P#6	PVC	6	25.00	2.00%	STR: FD#1 IE: 21.26	STR: FD#2 IE: 20.76
P#7	PVC	6	7.93	2.00%	STR: CONN TO EX AD IE: 20.66	STR: EX CB#11 IE: 20.50
P#8	PVC	6	5.62	2.00%	STR: CB#1 IE: 20.69	STR: BEND#1 IE: 20.58
P#9	PVC	6	4.11	2.00%	STR: BEND#1 IE: 20.58	STR: EX CB#11 IE: 20.50
P#10	PVC	6	3.48	2.00%	STR: CO#5 IE: 20.76	STR: CB#1 IE: 20.69
P#11	PERF PVC	6	31.03	0.00%	STR: CO#8 IE: 21.26	STR: FD#1 IE: 21.26
P#12	PVC	6	3.31	1.00%	STR: WYE#1 IE: 21.78	STR: CB#3 IE: 21.75
P#13	PERF PVC	6	4.34	1.00%	STR: CO#9 IE: 21.83	STR: WYE#1 IE: 21.78
P#14	PVC	6	4.13	2.03%	STR: EX AD#1 IE: 20.69	STR: CO#6 IE: 20.60
P#15	PERF PVC	6	29.07	0.00%	STR: FD#2 IE: 20.76	STR: CO#5 IE: 20.76
P#16	PERF PVC	6	76.80	0.50%	STR: CO#7 IE: 22.17	STR: WYE#1 IE: 21.78
P#17	SLOTTED PVC	6	21.48	0.00%	STR: BIO CO IE: 19.99	STR: CB#2 IE: 19.99

STORM FITTINGS TABLE

NAME	DETAILS	N/E
BEND#1	P#8 INV IN = 20.58 P#9 INV OUT = 20.58	N:239791.20 E:1278838.02
WYE#1	P#13 INV IN = 21.78 P#16 INV IN = 21.78 P#12 INV OUT = 21.78	N:239809.05 E:1278928.41
WYE#2	P#1 INV IN = 19.64 P#4 INV IN = 19.64 P#2 INV OUT = 19.64	N:239816.54 E:1278927.15

STORM STRUCTURE TABLE

NAME	DETAILS	N/E
BIO CO	CLEANOUT RIM = 23.74 P#17 INV OUT = 19.99	N:239808.38 E:1278878.54
CB#1	COS TYPE 241 CB RIM = 23.38 P#10 INV IN = 20.69 P#8 INV OUT = 20.69	N:239785.77 E:1278839.47
CB#2	COS TYPE 241 CB RIM = 23.24 P#17 INV IN = 19.99 P#1 INV OUT = 19.99	N:239813.36 E:1278899.44
CB#3	COS TYPE 241 CB RIM = 23.84 P#12 INV IN = 21.75 P#4 INV OUT = 21.75	N:239812.27 E:1278927.64
CO#1	CLEANOUT RIM = 23.95 P#2 INV IN = 19.53 P#3 INV OUT = 19.53	N:239817.55 E:1278935.85
CO#5	CLEANOUT RIM = 23.55 P#15 INV IN = 20.76 P#10 INV OUT = 20.76	N:239784.97 E:1278836.09
CO#6	CLEANOUT RIM = 23.92 P#14 INV IN = 20.60 P#5 INV OUT = 20.60	N:239694.29 E:1278965.45
CO#7	CLEANOUT RIM = 23.85 P#16 INV OUT = 22.17	N:239791.14 E:1278853.74
CO#8	CLEANOUT RIM = 23.54 P#11 INV OUT = 21.26	N:239702.20 E:1278855.89
CO#9	CLEANOUT RIM = 23.87 P#13 INV OUT = 21.83	N:239810.07 E:1278932.64
EX AD#1	EX AREA DRAIN RIM = 23.88 P#14 INV OUT = 20.69	N:239693.45 E:1278961.40
EX AD#2	EX AREA DRAIN RIM = 23.88 EX P#5 INV OUT = 21.20	N:239674.65 E:1278873.54
EX CB#10	ADJUST EX RIM TO FINISH GRADE RIM = 23.99 P#3 INV IN = 19.40 P#5 INV IN = 19.40 EX P#4 INV OUT = 19.40	N:239811.51 E:1278937.40
EX CB#11	ADJUST EX RIM TO FINISH GRADE RIM = 23.79 P#9 INV IN = 20.50 P#7 INV IN = 20.50 EX P#1 INV OUT = 20.50	N:239792.17 E:1278842.02
FD#1	FRENCH DRAIN RIM = 21.82 P#11 INV IN = 21.26 P#6 INV OUT = 21.26	N:239732.38 E:1278848.67
FD#2	FRENCH DRAIN RIM = 21.32 P#6 INV IN = 20.76 P#15 INV OUT = 20.76	N:239756.69 E:1278842.85
TD#1	TRENCH DRAIN RIM = 24.46 TD#1 INV OUT = 23.43	N:239798.27 E:1278853.98
TD#2	TRENCH DRAIN RIM = 24.39 TD#1 INV IN = 23.36	N:239800.34 E:1278862.63
TD#3	TRENCH DRAIN RIM = 24.34 TD#2 INV IN = 23.31	N:239810.35 E:1278904.36
TD#4	TRENCH DRAIN RIM = 24.46 TD#2 INV OUT = 23.43	N:239814.44 E:1278921.46

LEGEND

- PERFORATED UNDERDRAIN PIPE
- FRENCH DRAIN (4 C705)
- FD — FOUNDATION DRAIN
- EXISTING STORM PIPE TO REMAIN
- STORM PIPE (5 C705)
- TRENCH DRAIN, TD (3 C706)
- STORM CATCH BASIN (2 C705)
- STORM CLEANOUT (1 C705)
- COMPOST AMENDED VEGETATED FILTER STRIP W/ LEVEL SPREADER, WHERE INDICATED (3 C705)
- TREE PROTECTION

STORM DRAINAGE NOTES

1. SEE SHEET C100 FOR EXISTING LEGEND, GENERAL NOTES, AND ABBREVIATIONS.
2. SIDE SEWERS AND DRAINAGE FACILITIES SHALL BE CONSTRUCTED PER THE "REQUIREMENTS FOR DESIGN OF SIDE SEWERS (DRAINAGE & WASTEWATER)" DIRECTORS' RULE DPD 4–2011/2011–004 AND PER THE "2021 SEATTLE STORMWATER MANUAL" DIRECTORS' RULE SDCI 10–2021/SPU DWW–200.
3. A SEPARATE DRAINAGE AND SIDE SEWER PERMIT IS REQUIRED FOR ALL ONSITE DRAINAGE ELEMENTS AND SIDE SEWERS/SERVICE DRAINS. APPROVAL OF THIS PLAN IS REQUIRED PRIOR TO OBTAINING A DRAINAGE AND SIDE SEWER PERMIT.
4. DEVIATIONS FROM THE APPROVED DRAINAGE AND WASTEWATER CONTROL PLAN REQUIRE A FORMAL POST–SUBMITTAL REVISION FOR PLAN REVIEW AND APPROVAL. POST–SUBMITTAL REVISIONS MUST BE SUBMITTED ELECTRONICALLY THROUGH THE SDCI PROJECT PORTAL.
5. THE FOLLOWING BMPS ARE REQUIRED TO MEET CODE FOR ONSITE STORMWATER MANAGEMENT:
   - 5.1. NON–INFILTRATING BIORETENTION FACILITY
   - 5.2. COMPOST AMENDED VEGETATED FILTER STRIP (CAVFS)
   - 5.3. COMPOST AMENDED SOILS FOR ALL PLANTING AREAS
   - 5.4. TREES
6. FOR ALL CONNECTIONS TO THE EXISTING STORM DRAINAGE SYSTEM, FIELD VERIFY EX CONDITIONS PRIOR TO CONSTRUCTION. ADJUST CONNECTION LOCATION AS NEEDED. VERIFY ALL ADJUSTMENTS WITH PROJECT ENGINEER.
7. MAINTAIN EXISTING CONNECTION TO DOWNSPOUTS. FIELD VERIFY EXISTING LOCATIONS.
8. ALL EXCAVATION WITHIN TPA (TREE PROTECTION AREA) OF TREES TO REMAIN TO BE EXECUTED VIA HANDWORK USING AN AIR SPADE, DIRECTIONAL BORING OR OTHER NON–DESTRUCTIVE METHOD APPROVED BY OWNER'S ARBORIST.

MITHUN

SEATTLE / Pier 56, 1201 Alaskan Way, #200
Seattle, WA 98101 / 206.623.3344

SAN FRANCISCO / 585 Howard Street, #300
California, CA 94105 / 415.956.0688

LOS ANGELES / 5837 Adams Blvd
Culver City, CA 90232 / 323.937.2150

mithun.com

Sellen

MAYFLY
ENGINEERING + DESIGN, PLLC
www.mayflyeng.com | v 206.935.5356

PROJECT
ASUW SHELL HOUSE RENOVATION

LOCATION
3655 WALLA WALLA RD NE SEATTLE, WA 98195

PREPARED FOR
UNIVERSITY OF WASHINGTON

UNIVERSITY of WASHINGTON

JOSHUA MADISON TRAMEL — STATE OF WASHINGTON — #38359 — REGISTERED PROFESSIONAL ENGINEER

NO.	DATE	REVISION

PARTNER IN CHARGE
RT
PROJECT MANAGER
RT
PROJECT LANDSCAPE ARCHITECT
PROJECT TEAM MEMBERS
CHECK

TITLE
DRAINAGE PLAN SOUTH

PROJECT NO.
2327300 / UW 206756
DATE
APRIL 30TH, 2025

SHEET NUMBER
C702
GMP SET

© 2024 MITHUN, INC.

ORIGINAL SHEET SIZE 30" x 42"

Autodesk Docs://UW 206 - ASUW Shell House Renovation/ASUW Shell House_R24.rvt

6/4/2024 5:36:43 PM

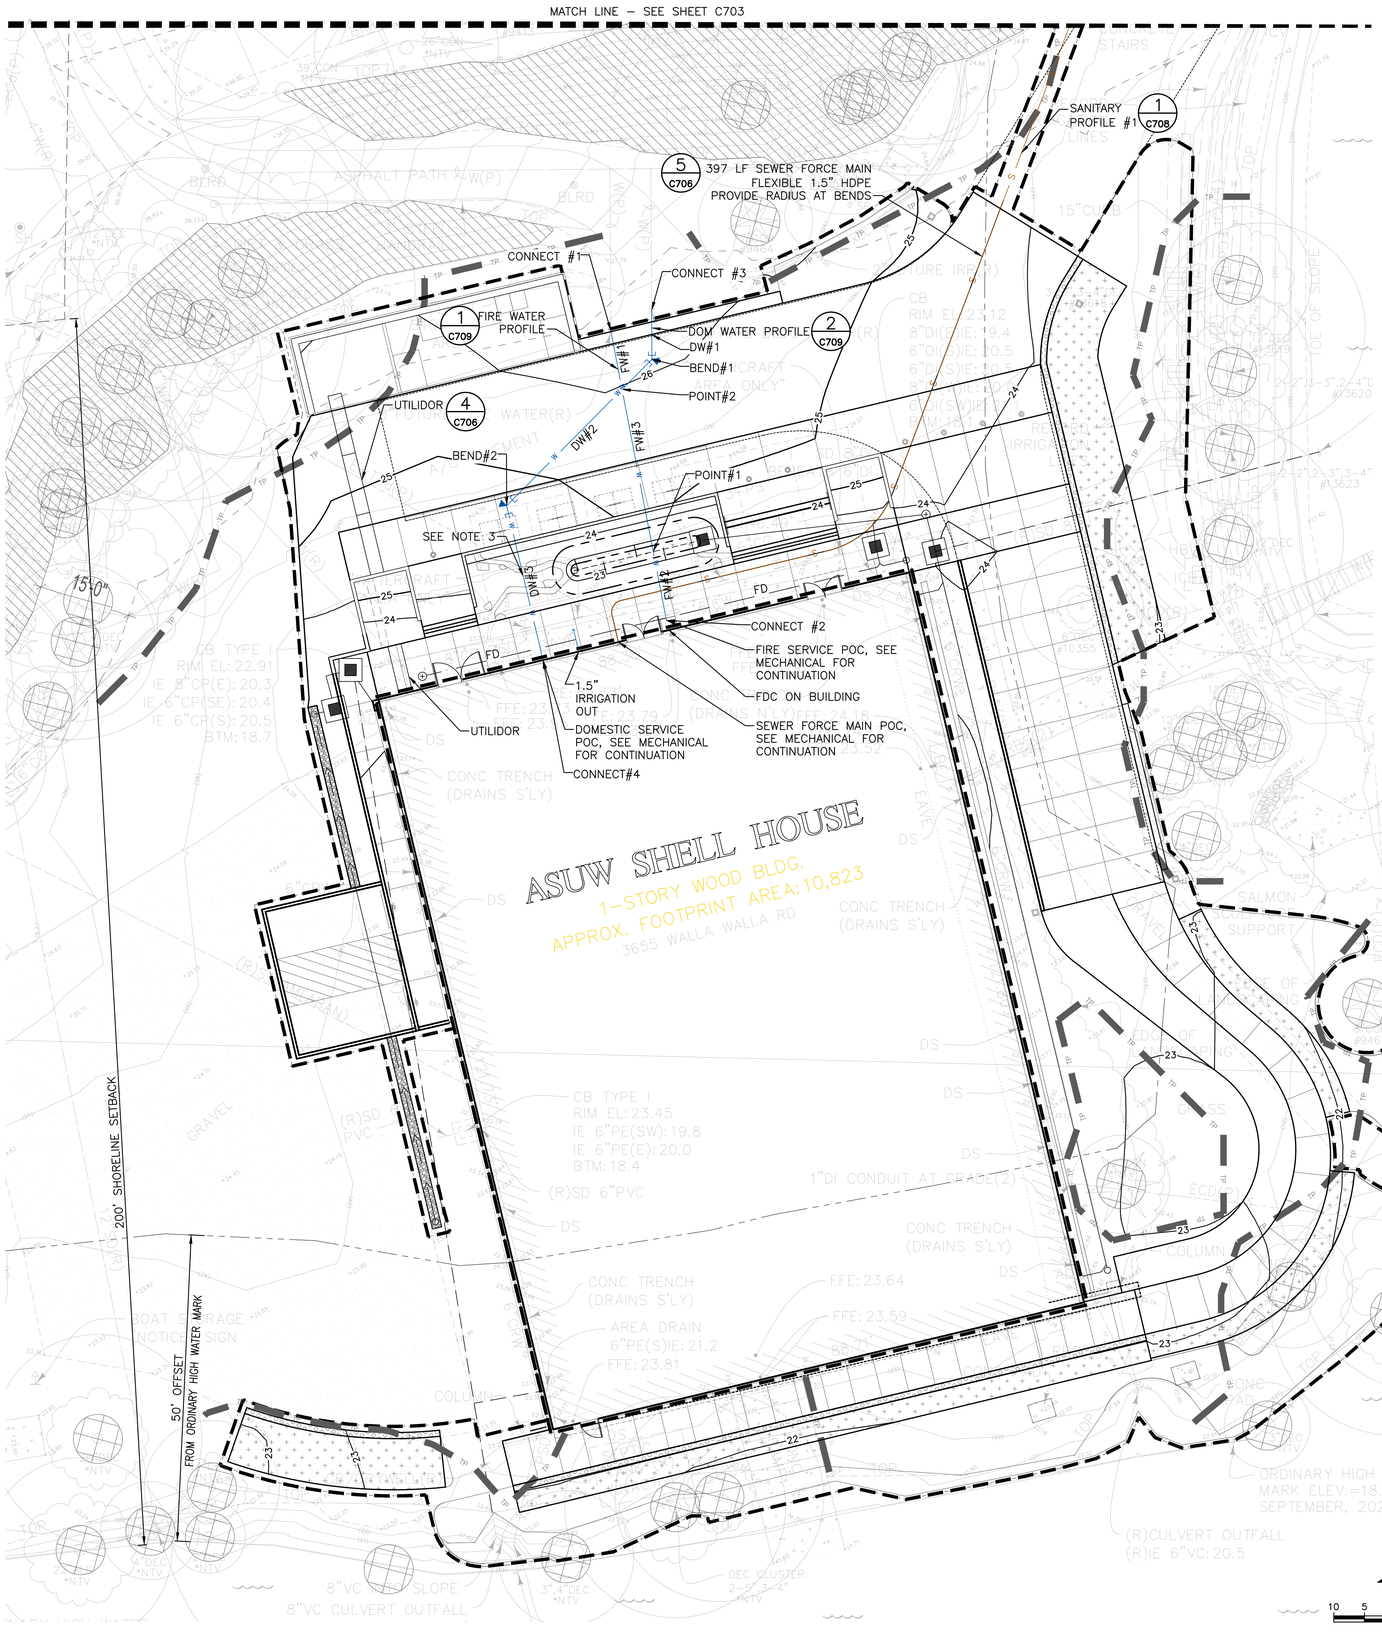

LEGEND

- CIVIL LIMITS OF WORK (LOW)
- SEWER PIPE
- EXISTING WATER PIPE TO REMAIN
- WATER PIPE
- WATER VALVE
- WATER FITTINGS
- CONCRETE THRUST BLOCK

5/C705

GENERAL UTILITY NOTES

1. SEE SHEET C100 FOR GENERAL NOTES AND ABBREVIATIONS.
2. COORDINATE WITH UW, UTILITY PURVEYORS (COS & SPU) AND FRANCHISE UTILITY WORK WITH SCL, PSE, COMCAST, AND CENTURYLINK PRIOR TO CONSTRUCTION AND CONFIRM SCHEDULING OF WORK, ROUTING AND SIZES OF UTILITIES.
3. FIELD VERIFY ALL ELEVATIONS OF EXISTING UTILITIES AND NOTIFY ENGINEER OF ANY DISCREPANCIES PRIOR TO CONSTRUCTION.
4. SEE DEMO PLAN FOR ALL DEMOLITION.
5. PROVIDE A 3' MINIMUM COVER OVER WATER AND SANITARY SEWER LINES.
6. TYPICAL MINIMUM BEND RADIUS FOR 1.5" HDPE PIPE IS 20 TIMES OUTER DIAMETER. VERIFY PRIOR TO INSTALLATION WITH MANUFACTURER GUIDELINES.
7. COORDINATE WATER INVERT WITH EXISTING ELECTRIC TO REMAIN. FIELD VERIFY PRIOR TO CONSTRUCTION.
8. COORDINATE UTILIDOR WITH EX ELECTRIC. FIELD VERIFY EX ELECTRIC PRIOR TO CONSTRUCTION.

FIRE WATER PIPE TABLE

NAME	MATERIAL	LENGTH	START	END
FW#1	6" DIP	9.71	STR: CONNECT #1 IE: 22.80	STR: POINT#2 IE: 22.22
FW#2	6" DIP	11.38	STR: POINT#1 IE: 18.90	STR: CONNECT #2 IE: 18.90
FW#3	6" DIP	26.96	STR: POINT#2 IE: 22.22	STR: POINT#1 IE: 18.90

FIRE WATER STRUCTURE TABLE

NAME	DETAILS	N/E
CONNECT #1	CONNECT TO EX VALVE RIM = 23.35 FW#1 INV OUT = 22.80	N:239847.45 E:1278884.46
CONNECT #2	CONNECT TO BUILDING RIM = 19.45 FW#2 INV IN = 18.90	N:239800.27 E:1278893.51
POINT#1	DEFLECTION RIM = 19.45 FW#3 INV IN = 18.90 FW#2 INV OUT = 18.90	N:239811.44 E:1278891.37
POINT#2	DEFLECTION RIM = 22.77 FW#1 INV IN = 22.22 FW#3 INV OUT = 22.22	N:239837.92 E:1278886.29

DOMESTIC WATER PIPE TABLE

NAME	MATERIAL	LENGTH	START	END
DW#1	3" CU	7.95	STR: CONNECT #3 IE: 23.05	STR: BEND#1 IE: 21.87
DW#2	3" CU	33.62	STR: BEND#1 IE: 21.87	STR: BEND#2 IE: 20.33
DW#3	3" CU	25.87	STR: BEND#2 IE: 20.50	STR: CONNECT#4 IE: 20.60

DOMESTIC WATER STRUCTURE TABLE

NAME	DETAILS	N/E
BEND#1	45° BEND RIM = 22.25 DW#1 INV IN = 21.87 DW#2 INV OUT = 21.87	N:239842.83 E:1278891.16
BEND#2	45° BEND RIM = 20.88 DW#2 INV IN = 20.33 DW#3 INV OUT = 20.50	N:239818.96 E:1278867.47
CONNECT #3	CONNECT TO EX VALVE RIM = 23.42 DW#1 INV OUT = 23.05	N:239850.78 E:1278891.11
CONNECT#4	CONNECT TO BUILDING RIM = 20.97 DW#3 INV IN = 20.60	N:239793.78 E:1278873.39

MITHUN

SEATTLE / Pier 56, 1201 Alaskan Way, #200
Seattle, WA 98101 / 206.623.3344

SAN FRANCISCO / 585 Howard Street, #300
California, CA 94105 / 415.956.0688

LOS ANGELES / 5837 Adams Blvd
Culver City, CA 90232 / 323.937.2150

mithun.com

Sellen

MAYFLY
ENGINEERING + DESIGN, PLLC
www.mayflyeng.com | v 206.935.5356

PROJECT
ASUW SHELL HOUSE RENOVATION

LOCATION
3655 WALLA WALLA RD NE SEATTLE, WA 98195

PREPARED FOR
UNIVERSITY OF WASHINGTON

UNIVERSITY of WASHINGTON

NO. DATE REVISION

PARTNER IN CHARGE
RT
PROJECT MANAGER
RT
PROJECT LANDSCAPE ARCHITECT
PROJECT TEAM MEMBERS
CHECK

TITLE
WATER AND SANITARY PLAN SOUTH

PROJECT NO.
2327300 / UW 206756
DATE
APRIL 30TH, 2025

SHEET NUMBER
C704
GMP SET

© 2024 MITHUN, INC.

ORIGINAL SHEET SIZE: 30" x 42"

Autodesk Docs://2327300 - ASUW Shell House Renovation/ASUW_Shell House_R24.rvt

Your use of the attached/enclosed media or transferred files shall constitute an acceptance the following
Any Electronic Documents made available by MIthun are provided solely for the benefit of the party to which they are addressed ("Recipient") for the sole purpose of fulfilling the obligations set forth in the Owner/Architect Agreement. These electronic files may be shared for convenience, but information only and may not be relied upon for construction or quantity take-offs. Accordingly, MIthun, Inc. makes no representations as to the accuracy of this information. If for any reason a conflict exists between information contained herein and the stamped set or construction documents, the information in the stamped documents is to be interpreted as correct.
Recipient shall not modify any Electronic Documents and shall not remove any MIthun, Inc. identification from any Electronic Documents. Recipient shall not use any Electronic Documents for any purpose not expressly permitted by the Owner/Architect Agreement. Recipient shall not transfer any Electronic Documents to any third party without the prior written authorization of MIthun, Inc.
The recipient agrees, to the fullest extent permitted by law, to indemnify and hold MIthun, Inc., its shareholders and employees, harmless from and against any claim, liability, decisions, losses, damages, penalties or cost (including attorney's fees and defense costs, whether or not a suit is filed) arising out of any unauthorized use, reuse or modification or in any way connected with, the incompatibility, readability, or durability of the information contained herein.
Autodesk Docs://2327300 - ASUW Shell House Renovation/L5/3d Shell House_LA.rvt
5/1/2025 1:47:19 PM

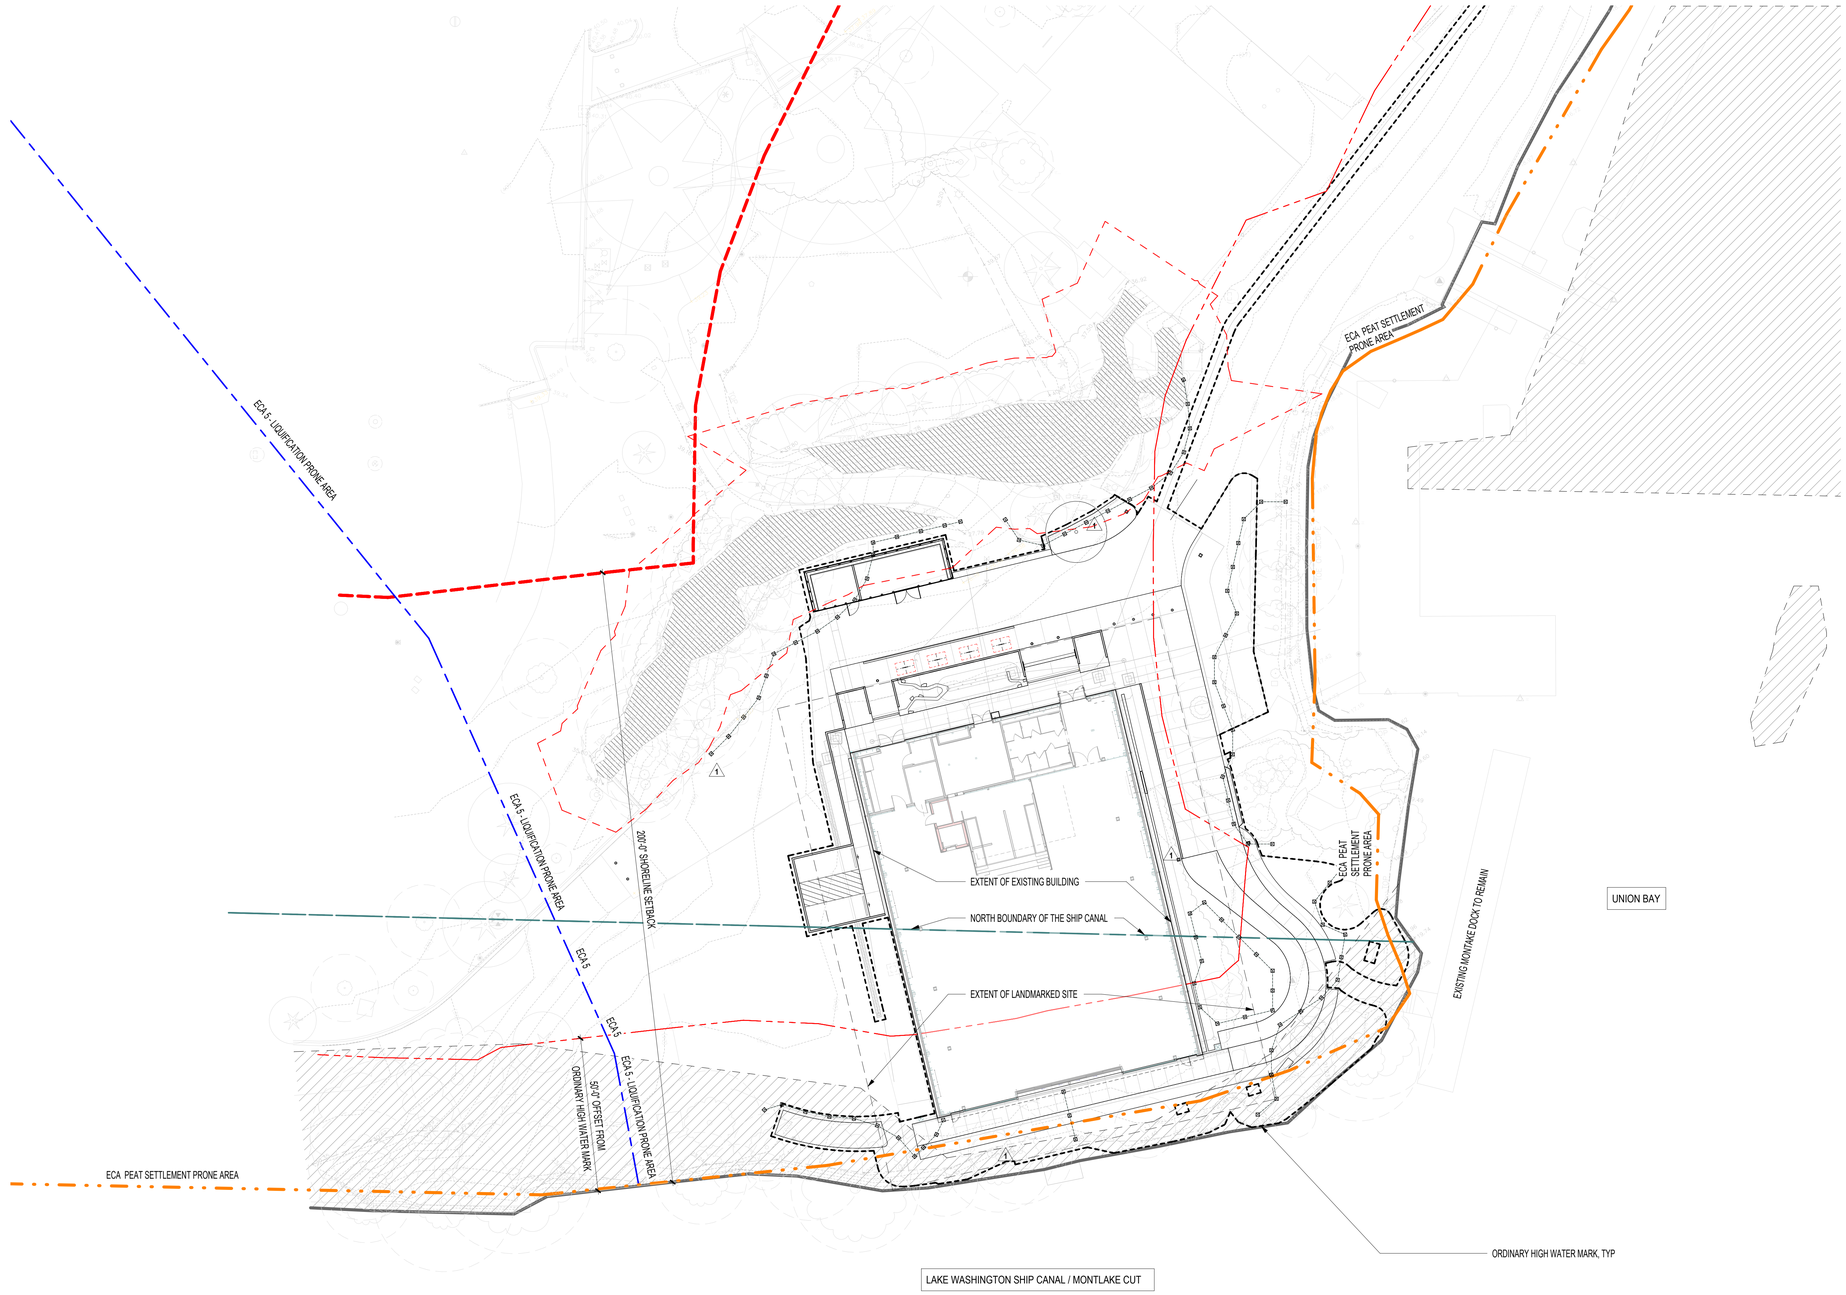

11 OVERALL SITE PLAN
1" = 20'-0"

0 10' 20' 40' 60'
1" = 20'

LEGEND

- LIMIT OF WORK
- 200'-0" OFFSET FROM ORDINARY HIGH WATER MARK
- 50'-0" OFFSET FROM ORDINARY HIGH WATER MARK
- ENVIRONMENTAL CRITICAL AREA - STEEP SLOPE 40% AVERAGE
- ECA STEEP SLOPE BUFFER, 15'-0" OFFSET TYP
- ENVIRONMENTAL CRITICAL AREA 10 - WILDLIFE HABITAT
- ECA 5 - LIQUIFICATION PRONE AREA
- ECA PEAT SETTLEMENT PRONE AREA
- TREE PROTECTION FENCING (8 / L5.03)

NOTES:
THE ENTIRE LIMIT OF WORK IS WITHIN:

1. ECA 5 - LIQUIFICATION PRONE AREA.
2. ECA 11 - PEAT SETTLEMENT PRONE AREA, CATEGORY 2.

MITHUN

SEATTLE / Pier 56, 1201 Alaskan Way, #200
Seattle, WA 98101 / 206.623.3344

SAN FRANCISCO / 585 Howard Street, #300
California, CA 94105 / 415.956.0688

LOS ANGELES / 5837 Adams Blvd
Culver City, CA 90232 / 323.937.2150

mithun.com

Sellen

PROJECT
ASUW SHELL HOUSE RENOVATION

LOCATION
3655 WALLA WALLA RD NE SEATTLE, WA 98195

PREPARED FOR
UNIVERSITY OF WASHINGTON

UNIVERSITY of WASHINGTON

THE NEXT 100 YEARS

NO	DATE	REVISION
1	04/02/2025	SSDP CORR #1

PARTNER IN CHARGE
RF
PROJECT MANAGER
EB
PROJECT LANDSCAPE ARCHITECT
DK
PROJECT TEAM MEMBERS
CSR
CHECK

LANDSCAPE ARCHITECT SEAL

STATE OF WASHINGTON · DAKOTA JANE KEENE · NO 1308 EXP 1/14/2027 · LICENSED LANDSCAPE ARCHITECT

SEATTLE DCI / DPCD APPROVAL STAMP

TITLE
OVERALL SITE PLAN

PROJECT NO
2327300 / UW 206756
DATE
04/30/2025

SHEET NUMBER
L0.01
GMP

ORIGINAL SHEET SIZE 36" x 42"

© 2025 MITHUN, INC.

5/1/2025 1:47:24 PM

Your use of the attached/enclosed media or transformed files shall constitute an acceptance the following:
The Electronic Documents are provided on an "AS IS and Building With" basis. MITHUN and its consultants make no warranties, express or implied, as to the completeness, accuracy, adequacy, fitness for a particular purpose, merchantability or ownership of the Electronic Documents. Without limiting the foregoing, MITHUN and its consultants do not warrant that the Electronic Documents are free from computer viruses or other harmful programming or data. The Electronic Documents may contain inaccuracies or typographical errors. MITHUN and its consultants do not warrant the accuracy or completeness of the Electronic Documents or that the use of the Electronic Documents will be uninterrupted or error-free. MITHUN and its consultants do not warrant that the Electronic Documents will operate with your hardware, software and operations. Building Information Models and CAD drawings are not Contract Documents and are not developed for use in construction or for non-estimating purposes. They are developed for the sole purpose of fulfilling the obligations set forth in the Owner/Architect Agreement. These electronic files may be shared for convenience, for information only and may not be relied upon for construction or quantity take-offs. Accordingly, MithUn, Inc. makes no representations as to the accuracy of this information. If for any reason a conflict exists between information contained herein and the stamped/sealed Contract Documents, the information on the stamped/sealed Contract Documents is to be interpreted as correct.
Indemnification: You agree to indemnify, defend and hold harmless MITHUN and its consultants against any and all claims, losses, damages, liabilities and expenses (including attorney's fees and defense costs, whether or not a suit is filed) arising or allegedly arising out of any unauthorized use, reuse or modification or any way connected with, the incompatibility, readability, or durability of the information contained herein and the information in the stamped/sealed Contract Documents.
The recipient agrees, to the fullest extent permitted by law, to indemnify, and hold MithUn, Inc, its shareholders and employees, harmless from and against any claim, liability, damages, penalties or cost (including attorney's fees and defense costs, whether or not a suit is filed) arising or allegedly arising out of any unauthorized use, reuse or modification or any way connected with, the incompatibility, readability, or durability of the information contained herein and the information in the stamped/sealed Contract Documents.
Autodesk Docs://2327300 - ASUW Shell House Restoration/ASUW Shell House_LA.rvt

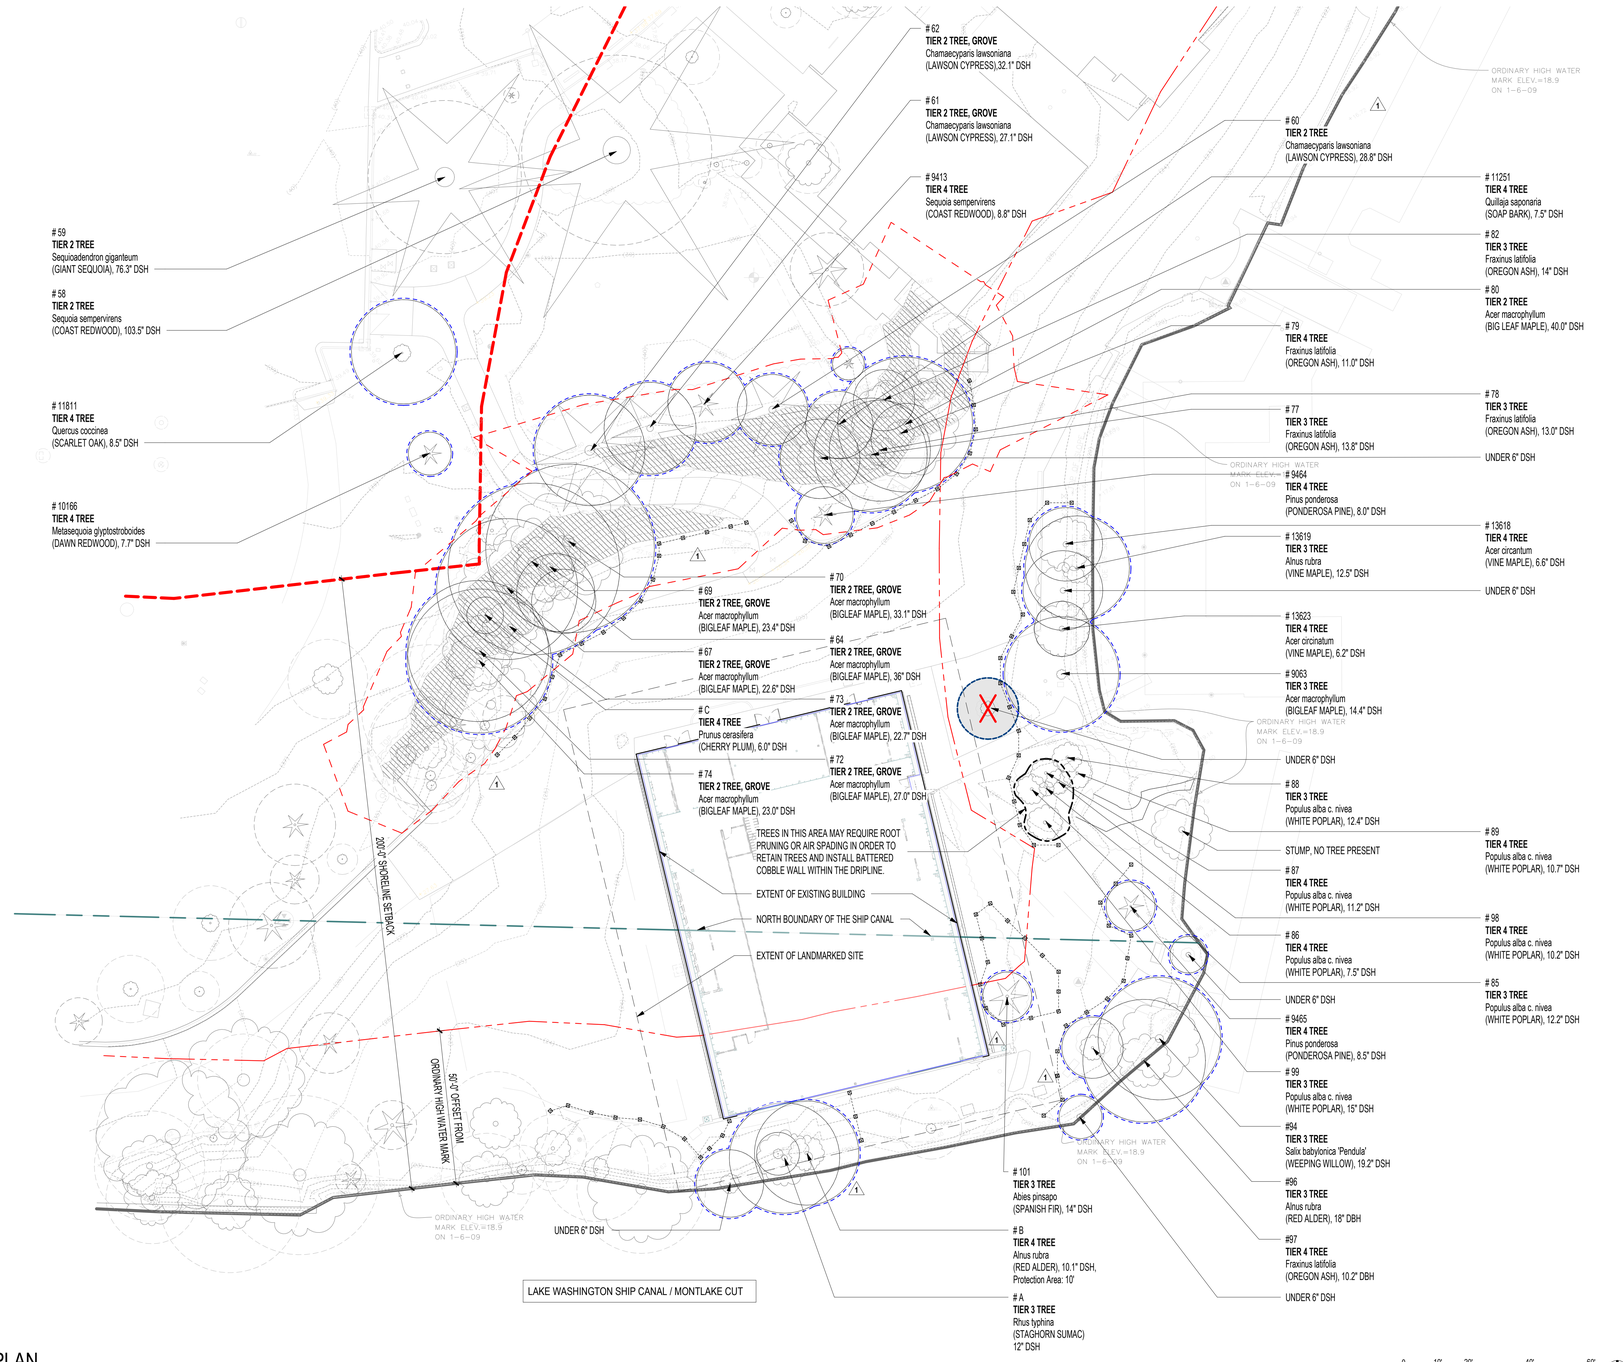

16 TREE RETENTION PLAN
1" = 20'-0"

0 10' 20' 40' 60'
1" = 20'

LEGEND

- 200'-0" OFFSET FROM ORDINARY HIGH WATER MARK
- 50'-0" OFFSET FROM ORDINARY HIGH WATER MARK
- ENVIRONMENTAL CRITICAL AREA - STEEP SLOPE 40% AVERAGE
- ECA STEEP SLOPE BUFFER, 15'-0" OFFSET TYP

TREES TO BE REMOVED
REFER TO EXISTING TREE SCHEDULE FOR DETAIL TREE SIZE AND TYP
BASIC TREE PROTECTION AREA, TYP
TREE TYPE, DIA @ DSH

EXISTING TREES TO BE RETAINED
PROTECTION IN PLACE PER TREE PROTECTION DETAIL PER CIVIL
BASIC TREE PROTECTION AREA
TREE TYPE, DIA @ DSH

TREE MASSING OF TREES TO BE RETAINED
BASIC TREE PROTECTION AREA, TYP
TREE MASSING OUTLINE

TREE PROTECTION FENCING 8 / L5.03

NOTES:

1. DSH (DIAMETER AT STANDARD HEIGHT) IS MEASURED 4.5 FEET ABOVE GRADE.
2. DSH FOR MULTI-STEM TREES ARE NOTED AS A SINGLE STEM EQUIVALENT, CALCULATED AS THE SQUARE ROOT OF THE SUM OF THE DSH FOR EACH INDIVIDUAL STEM SQUARED.
3. TIERS ARE BASED ON SMC 25.11 AND DIRECTOR'S RULE 7-2023.
4. TREE PROTECTION AREA IS CALCULATED AS 10 TIMES DSH OR GREATER DEPENDING ON TREE SPECIES, HEALTH, AND AGE.
5. TREE ID IS ASSIGNED BY UW. MOST TREES IN THIS AREA DO NOT HAVE TAGS. LETTERS IDENTIFY TREES THAT ARE NOT LISTED IN THE UW GIS TREE DATABASE.
6. PER SMC 25.11.130, A TREE GROVE IS EIGHT OF MORE TREES EACH WITH A DSH OF GREATER THAN 12 INCHES WITH A CONTINUOUSLY OVERLAPPING CANOPIES, EXCLUDING CERTAIN SPECIES AND TREES GROWING ENTIRELY IN "THE PUBLIC PLACE" OR RIGHT-OF-WAY.
7. PLANTING, DISTURBING, OR REMOVING VEGETATION IN SOME ECAS AND THEIR BUFFERS (LANDSLIDE-PRONE CRITICAL AREAS, STEEP SLOPE EROSION HAZARD AREAS, WETLANDS, AND WILDLIFE HABITAT CONSERVATION AREAS) ARE RESTRICTED (SMC 25.09.070). STEEP SLOPES SLOPES BUFFER INCLUDE AREAS WITHIN 15-FEET OF THE TOP AND TOE OF A SLOPE.
8. ALL EXCAVATION WITHIN TPA (TREE PROTECTION AREA) OF TREES TO REMAIN TO BE EXECUTED VIA HANDWORK USING AN AIR SPADE, DIRECTIONAL BORING OR OTHER NON-DESTRUCTIVE METHOD APPROVED BY OWNER'S ARBORIST.

MITHUN
SEATTLE / Pier 56, 1201 Alaskan Way, #200
Seattle, WA 98101 / 206.623.3344
SAN FRANCISCO / 585 Howard Street, #300
California, CA 94105 / 415.956.0688
LOS ANGELES / 5837 Adams Blvd
Culver City, CA 90232 / 323.937.2150
mithun.com
Sellen

PROJECT
ASUW SHELL HOUSE RENOVATION
LOCATION
3655 WALLA WALLA RD NE SEATTLE, WA 98195
PREPARED FOR
UNIVERSITY OF WASHINGTON

UNIVERSITY of WASHINGTON
THE NEXT 100 YEARS

NO	DATE	REVISION
1	04/02/2025	SSDP CORR #1

PARTNER IN CHARGE
RF
PROJECT MANAGER
EB
PROJECT LANDSCAPE ARCHITECT
DK
PROJECT TEAM MEMBERS
CSR
CHECK

LANDSCAPE ARCHITECT SEAL
STATE OF WASHINGTON · DAKOTA JANE KEENE · NO. 1308 EXP. 11/4/2027 · LICENSED LANDSCAPE ARCHITECT

SEATTLE DCI / DPCD APPROVAL STAMP

TITLE
TREE RETENTION PLAN
PROJECT NO.
2327300 / UW 206756
DATE
04/30/2025
SHEET NUMBER
L0.02
GMP

ORIGINAL SHEET SIZE 30" x 42"

© 2025 MITHUN, INC.

5/1/2025 1:47:38 PM

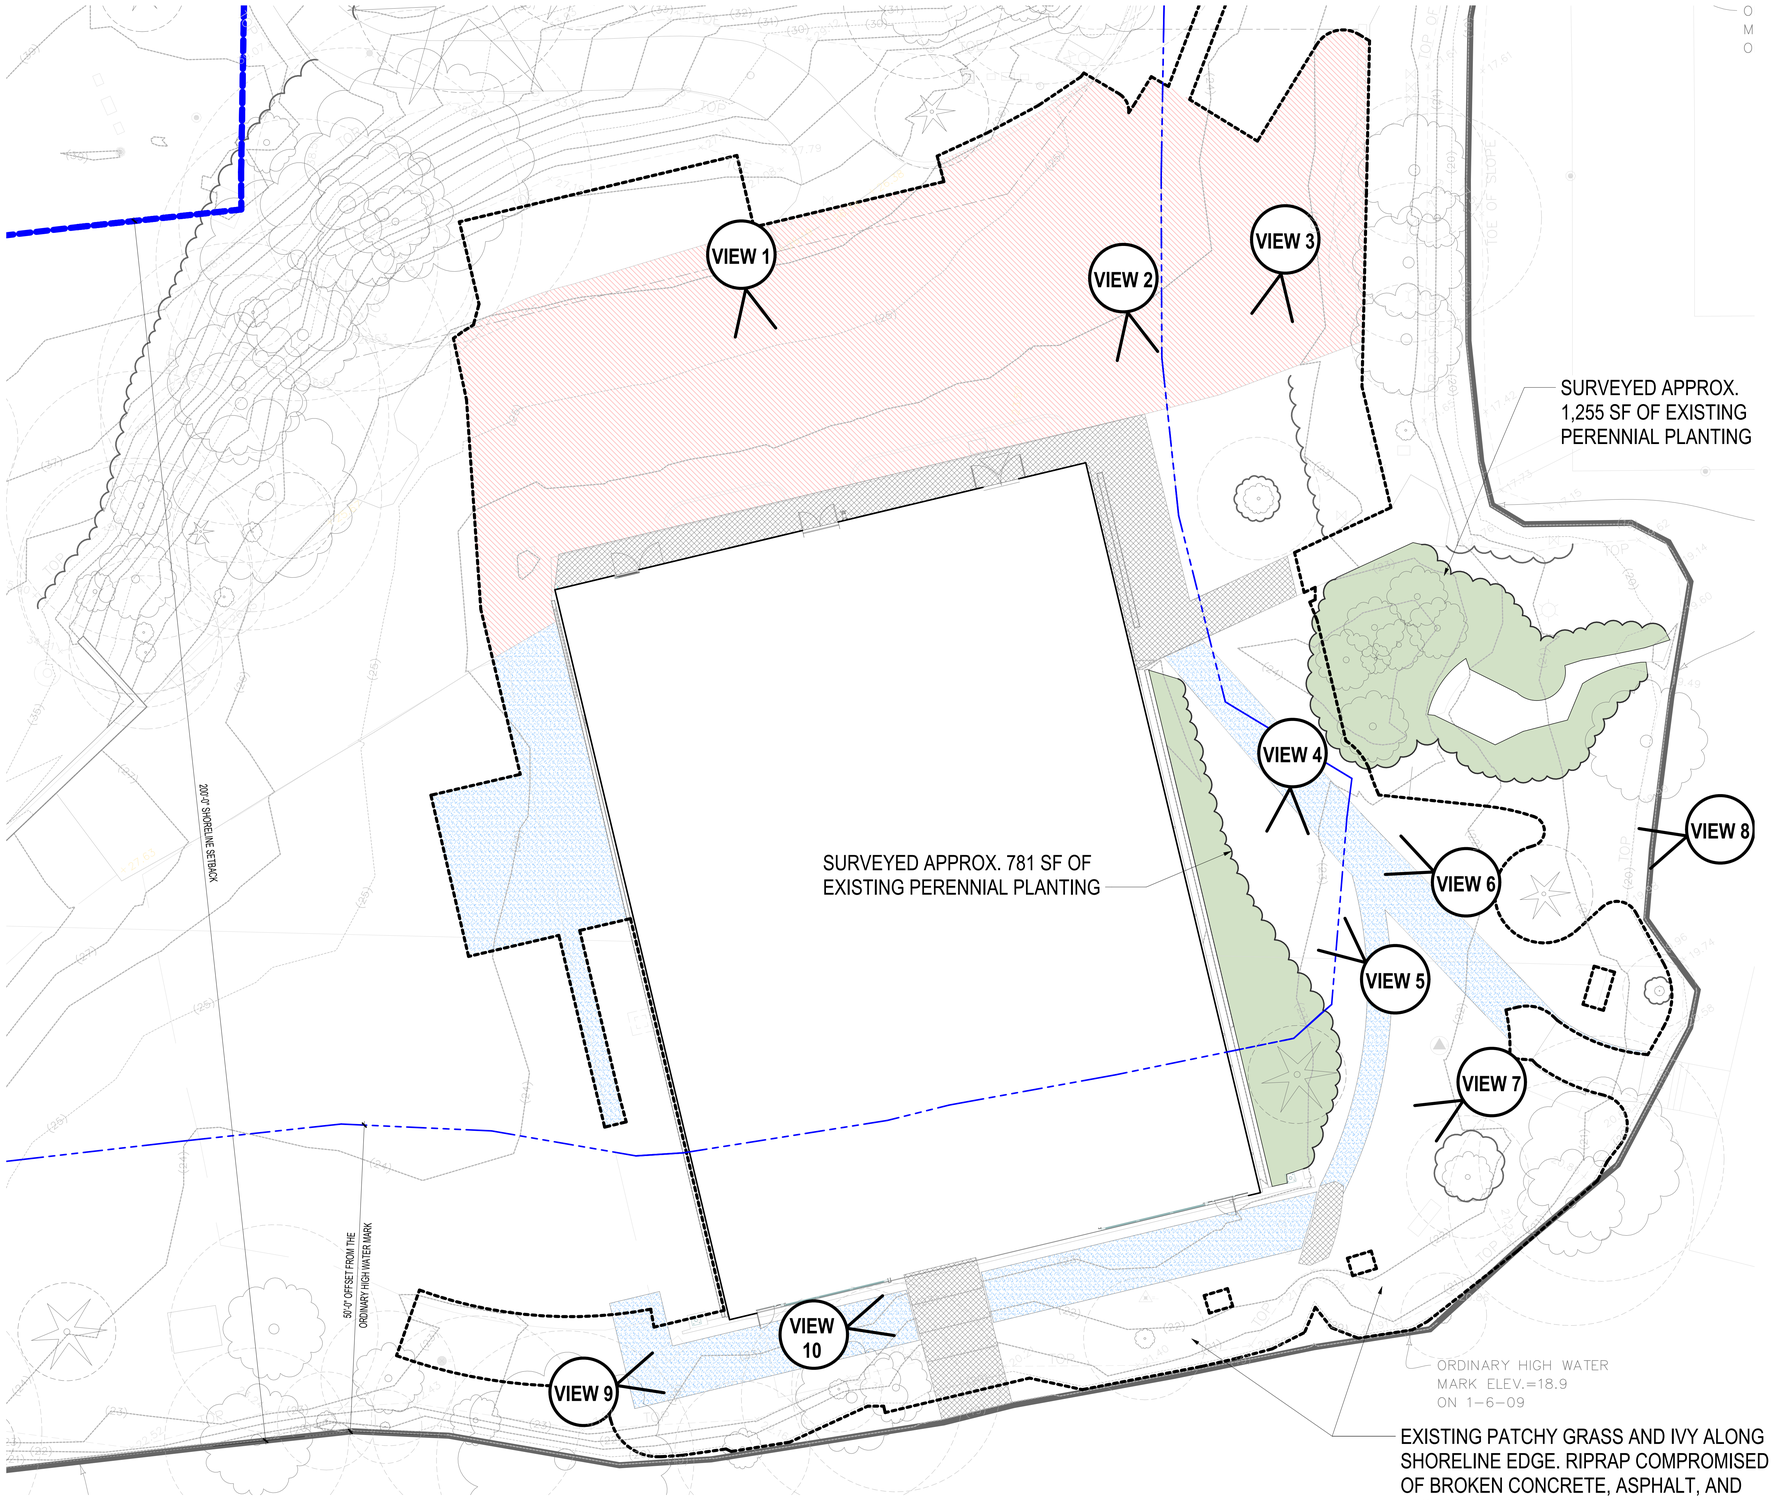

11 EXISTING CONDITIONS
1" = 10'-0"

0 5' 10' 20' 30'
1" = 10'

EXISTING CONDITIONS LEGEND

- LIMIT OF WORK
- 200'-0" OFFSET FROM ORDINARY HIGH WATER MARK
- 50'-0" OFFSET FROM ORDINARY HIGH WATER MARK
- 15'-0" OFFSET FROM ECA - STEEP SLOPE
- ENVIRONMENTAL CRITICAL AREA - STEEP SLOPE 40% AVERAGE
- (E) PA — EXISTING PLANTING AREA
- (E) ASPHALT - 7,056 SF
- (E) CONCRETE - 1,402 SF
- (E) GRAVEL - 2,843 SF

NORTH SIDE OF THE SITE

NORTH EAST SIDE OF THE LANDMARKED SITE

EAST SIDE OF LANDMARKED SITE

EAST SIDE OF LANDMARKED SITE

SOUTH SIDE OF LANDMARKED SITE

SOUTH SIDE OF LANDMARKED SITE

MITHUN

SEATTLE / Pier 56, 1201 Alaskan Way, #200
Seattle, WA 98101 / 206.623.3344

SAN FRANCISCO / 585 Howard Street, #300
California, CA 94105 / 415.956.0688

LOS ANGELES / 5837 Adams Blvd
Culver City, CA 90232 / 323.937.2150

mithun.com

Sellen

PROJECT
ASUW SHELL HOUSE RENOVATION

LOCATION
3655 WALLA WALLA RD NE SEATTLE, WA 98195

PREPARED FOR
UNIVERSITY OF WASHINGTON

UNIVERSITY of WASHINGTON

THE NEXT 100 YEARS

NO.	DATE	REVISION
1	04/02/2025	SSDP CORR #1

PARTNER IN CHARGE
RF
PROJECT MANAGER
EB
PROJECT LANDSCAPE ARCHITECT
DK
PROJECT TEAM MEMBERS
CSR
CHECK

LANDSCAPE ARCHITECT SEAL

STATE OF WASHINGTON
DAKOTA JANE KEENE
NO. 1308 EXP 1/4/2027
LICENSED LANDSCAPE ARCHITECT

SEATTLE DCI / DPCD APPROVAL STAMP

TITLE
EXISTING SITE CONDITIONS

PROJECT NO.
2327300 / UW 206756
DATE
04/30/2025

SHEET NUMBER
L0.04
GMP

ORIGINAL SHEET SIZE 30" x 42"

© 2025 MITHUN, INC.

Your use of the attachment(s) made or transferred files shall constitute an acceptance of the following:
Any Electronic Documents provided to you by MITHUN and/or its consultants (collectively, "Mithun") are subject to the terms and conditions of the Agreement between Owner and Mithun dated 04/30/2025 (the "Agreement"). These Electronic Documents are provided by Mithun only for the benefit of the parties to the Agreement and may not be used, relied upon, or transferred to any other person or entity (including, without limitation, any lender or purchaser of the project) for any purpose whatsoever without Mithun's prior written consent. Mithun shall have no liability for changes made to the Electronic Documents by anyone other than Mithun, or for any reuse of the Electronic Documents on extensions of the project or on any other project without Mithun's prior written consent. Any unauthorized use, reuse or modification of the Electronic Documents is at your sole risk and without liability to Mithun and its consultants. Any such use, reuse or modification without Mithun's prior written consent will entitle Mithun and its consultants to compensation for additional services and expenses. Building Information Models and CAD drawings are not Contract Documents and are not developed for use in construction or for cost estimating purposes. They are developed for the sole purpose of fulfilling the obligations set forth in the Owner/Architect Agreement. These electronic files may be shared for convenience, but information only and may not be relied upon for construction or quantity take-offs. Accordingly, Mithun, Inc. makes no representations as to the accuracy of this information. If for any reason a conflict exists between information contained herein and the stamped set of construction documents, the information on the stamped documents is to be interpreted as correct.
Electronic Media Agreement and Limited License
The recipient agrees, to the fullest extent permitted by law, to indemnify and hold Mithun, Inc. its shareholders and employees, harmless from and against any costs, liability, damages, losses, damages, payments or cost (including attorney's fees and defense costs, whether or not a suit is filed) arising out of any unauthorized use, reuse or modification or in any way connected with, the noncompliance with, the incompatibility, readability, or durability of the information contained herein by the recipient or any person or entity that acquires or obtains this information thereon from the recipient without written authorization from Mithun, Inc.
Autodesk Docs://2327300 - ASUW Shell House Restoration/A25 Shell House_LA.rvt

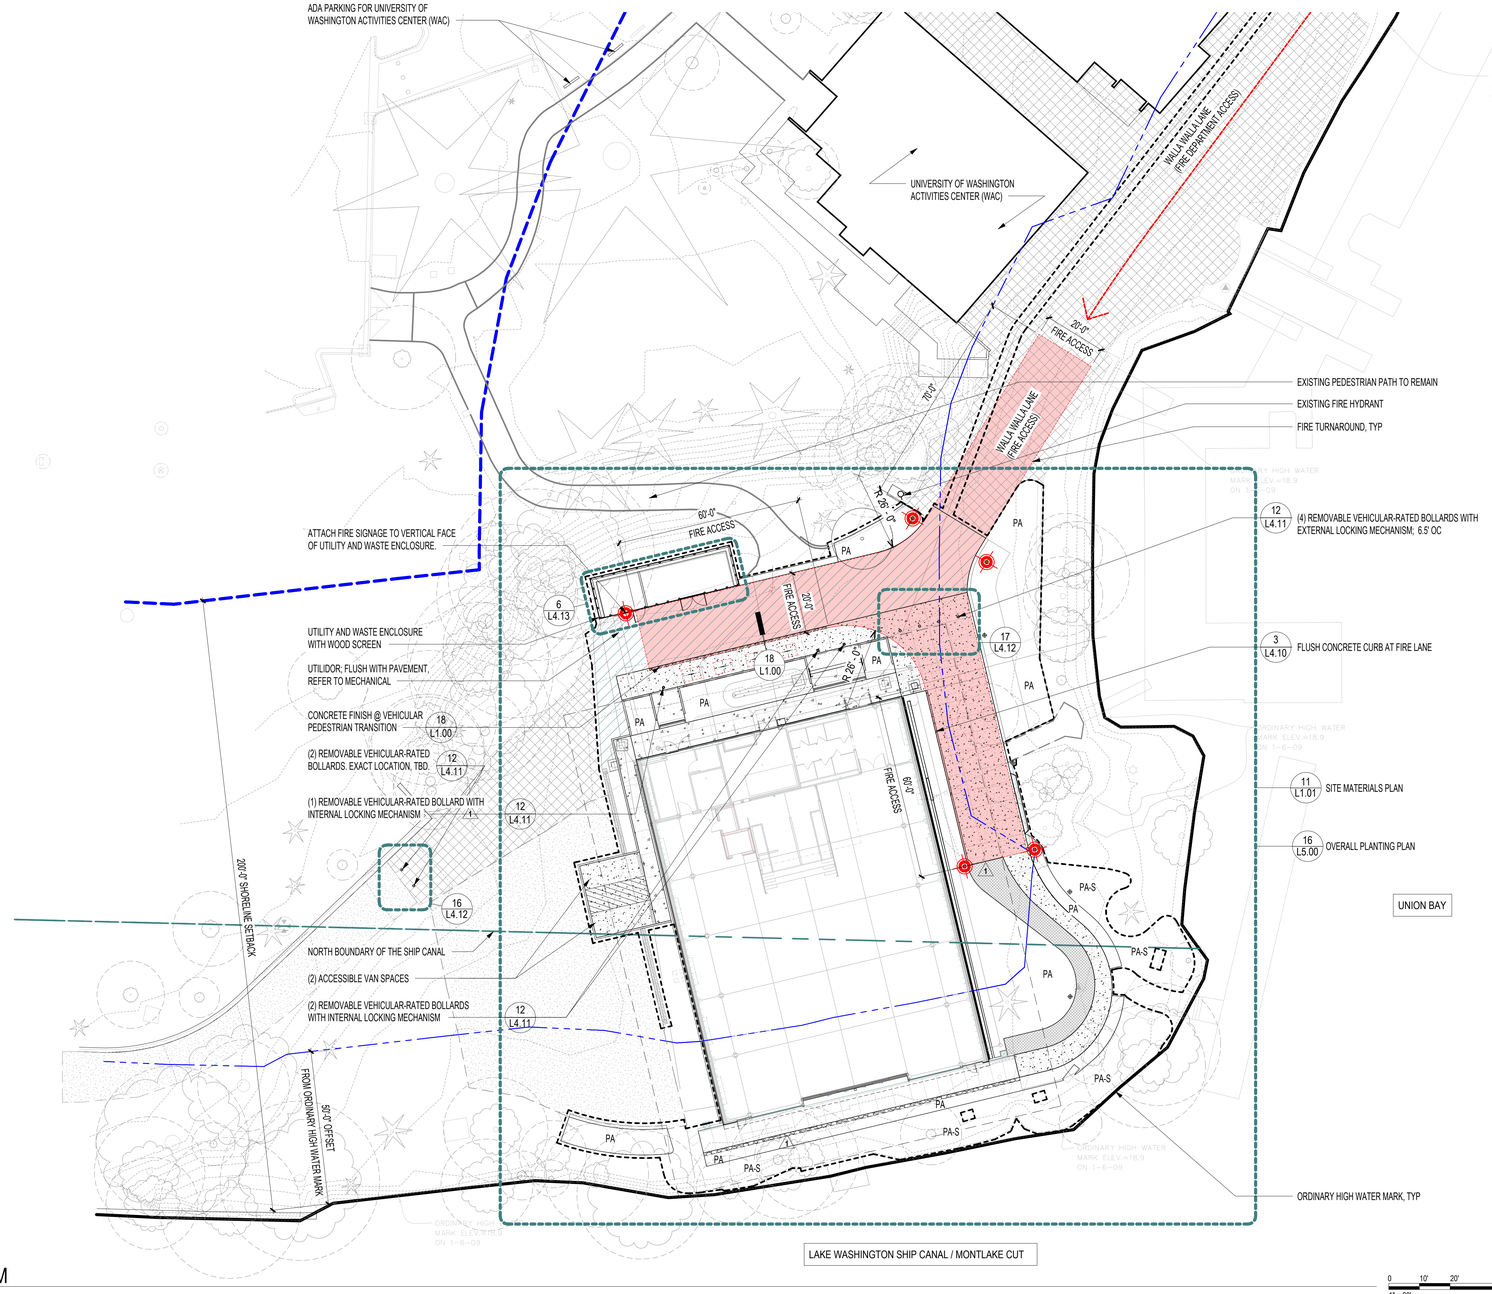

11 FIRE ACCESS DIAGRAM
1" = 20'-0"

0 10' 20' 40' 60'
1" = 20'

LEGEND

- LIMIT OF WORK
- 200'-0" OFFSET FROM ORDINARY HIGH WATER MARK
- 50'-0" OFFSET FROM ORDINARY HIGH WATER MARK
- PA — PLANTING AREA
- PA-S — SHORELINE PLANTING
- EXISTING TREES TO RETAIN & PROTECT, REFER TO L0.02, L0.03
- CONCRETE CEMENT SIDEWALK - REFER TO CIVIL; LIGHT BROOM FINISH, UNO — 2 L4.10
- HEAVY DUTY CONCRETE PAVEMENT - REFER TO CIVIL; LIGHT BROOM FINISH, UNO
- ASPHALT - REFER TO CIVIL
- GRASSPAVE 2 — 6 L4.10, 7 L4.10
- EXISTING ASPHALT TO REMAIN
- EXISTING GRAVEL TO REMAIN
- VEHICULAR-RATED REMOVABLE BOLLARDS, (9) TOTAL — 12 L4.11 / 1
- PROPOSED TREE
- FIRE ACCESS SIGNAGE LOCATIONS — 16 L1.00, 17 L1.00
- EXISTING FIRE ACCESS ROUTE
- LIGHT POLES, REFER TO LIGHTING
- EXISTING MAJOR CONTOURS
- PROPOSED MAJOR CONTOURS
- EXISTING MINOR CONTOURS
- PROPOSED MINOR CONTOURS

SIGN TYPE "A" | SIGN TYPE "C" | SIGN TYPE "D"

NO PARKING / FIRE LANE → | NO PARKING / FIRE LANE ← | NO PARKING / FIRE LANE

12" | 12" | 12" — 18"

NOTE:
POST MOUNTED UNO

16 FIRE SIGNAGE
1 1/2" = 1'-0"

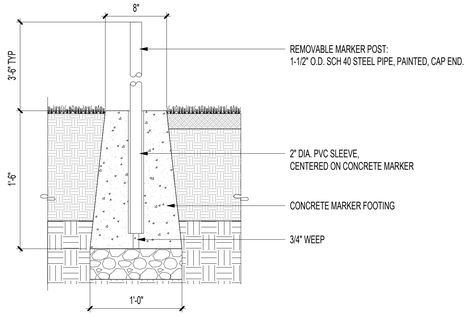

17 FIRE SIGNAGE FOOTING
1 1/2" = 1'-0"

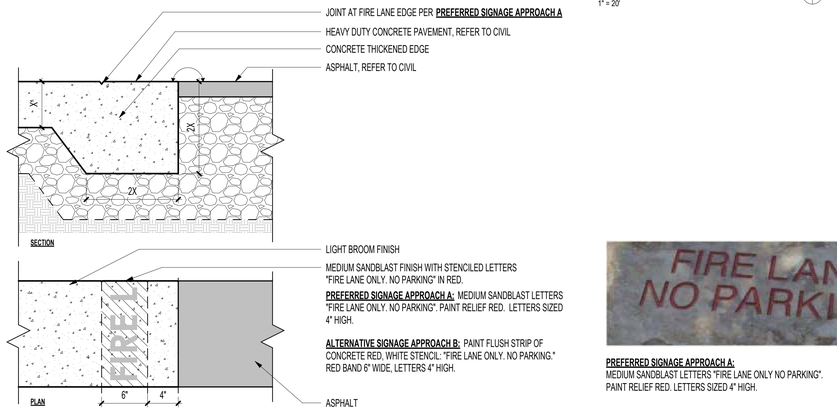

18 CONCRETE FINISH @ VEHICULAR PEDESTRIAN TRANSITION
1 1/2" = 1'-0"

PREFERRED SIGNAGE APPROACH A:
MEDIUM SANDBLAST LETTERS "FIRE LANE ONLY NO PARKING". PAINT RELIEF RED. LETTERS SIZED 4" HIGH.

ALTERNATIVE SIGNAGE APPROACH B:
PAINT FLUSH STRIP OF CONCRETE RED. WHITE STENCIL: "FIRE LANE ONLY NO PARKING." RED BAND 6" WIDE, LETTERS 4" HIGH.

MITHUN
SEATTLE / Pier 56, 1201 Alaskan Way, #200 Seattle, WA 98101 / 206.623.3344
SAN FRANCISCO / 585 Howard Street, #300 California, CA 94105 / 415.956.0688
LOS ANGELES / 5837 Adams Blvd Culver City, CA 90232 / 323.937.2150
mithun.com
Sellen

PROJECT
ASUW SHELL HOUSE RENOVATION

LOCATION
3655 WALLA WALLA RD NE SEATTLE, WA 98195

PREPARED FOR
UNIVERSITY OF WASHINGTON

UNIVERSITY of WASHINGTON

THE NEXT 100 YEARS

NO	DATE	REVISION
1	04/02/2025	SSDP CORR #1

PARTNER IN CHARGE
RF
PROJECT MANAGER
EB
PROJECT LANDSCAPE ARCHITECT
DK
PROJECT TEAM MEMBERS
CSR
CHECK

LANDSCAPE ARCHITECT SEAL
STATE OF WASHINGTON · DAKOTA JANE KEENE · NO 1308 EXP 1/14/2027 · LICENSED LANDSCAPE ARCHITECT

SEATTLE DCI / DPCD APPROVAL STAMP

TITLE
FIRE ACCESS DIAGRAM

PROJECT NO.
2327300 / UW 206756
DATE
04/30/2025

SHEET NUMBER
L1.00
GMP

ORIGINAL SHEET SIZE: 36" x 42"

© 2025 MITHUN, INC.

5/1/2025 1:47:45 PM

Your use of the attached/enclosed media or transferred files shall constitute an acceptance the following
The attached/enclosed files were digitally prepared and transferred for your convenience. They are developed for the sole purpose of fulfilling the obligations set forth in the Owner/Architect Agreement. These electronic files may be shared for convenience, but information only and may not be relied upon for construction or quantity take-offs. Accordingly, Mithun, Inc. makes no representations as to the accuracy of this information. If for any reason a conflict exists between information contained herein and the stamped set of construction documents, the information on the stamped documents is to be interpreted as correct.
Unauthorized use of, modification to, or reliance on these electronic files for purposes other than those for which they were originally prepared or transferred is at the user's sole risk and without liability or legal exposure to Mithun, Inc.
The recipient agrees, to the fullest extent permitted by law, to defend, indemnify, and hold Mithun, Inc. its shareholders and employees, harmless from and against any claim, liability, demands, losses, damages, penalties or cost (including attorney's fees and defense costs, whether or not a suit is filed) arising or allegedly arising out of any unauthorized use, reuse or modification or in any way connected with, the incompatibility, readability, or usability of the information contained herein by the recipient or any person or entity that acquires or obtains this information thereon from the recipient without written authorization from Mithun, Inc.
Autodesk Docs://2327300_ASUW Shell House Restoration/ASUW Shell House_LAA.rvt

5/1/2025 1:47:50 PM

Your use of the attached/enclosed media or transferred files shall constitute an acceptance the following:
Any Electronic Documents transferred digitally to [ ] Client [x] Architect [ ] Consultant [ ] Contractor [ ] Other (specify) and CAD drawings, photos or plans from the Architect are instruments of service prepared by MithUn for the Project. They are provided to MithUn's Client for the purpose of furthering the obligations set forth in the Owner/Architect Agreement. These electronic files may be shared for convenience, but information only and may not be relied upon for construction or quantity take-offs. Accordingly, MithUn, Inc. makes no representations as to the accuracy of this information. If for any reason a conflict exists between information contained herein and the stamped "set of construction documents," the information on the stamped documents is to be interpreted as correct.
Use of these electronic files is limited to the Project and they are not to be used for any other purpose without the prior written permission of MithUn, Inc.
The recipient agrees to the fullest extent permitted by law, to indemnify and hold MithUn, Inc. its shareholders and employees, harmless from and against any claim, liability, demands, losses, damages, penalties or costs (including attorney's fees and defense costs), whether or not a it is held, arising or allegedly arising out of any unauthorized use, reuse or modification or any way connected with, the incompatibility, readability, or durability of the information contained herein by the recipient or any person or entity that acquires or obtains this information thereon from the recipient without written authorization from MithUn, Inc.
Any Electronic Documents transferred digitally to [ ] Client [x] Architect [ ] Consultant [ ] Contractor [ ] Other (specify) and CAD drawings, photos or plans from the Architect are instruments of service prepared by MithUn for the Project. They are provided to MithUn's Client for the purpose of furthering the obligations set forth in the Owner/Architect Agreement. These electronic files may be shared for convenience, but information only and may not be relied upon for construction or quantity take-offs. Accordingly, MithUn, Inc. makes no representations as to the accuracy of this information. If for any reason a conflict exists between information contained herein and the stamped "set of construction documents," the information on the stamped documents is to be interpreted as correct.
Use of these electronic files is limited to the Project and they are not to be used for any other purpose without the prior written permission of MithUn, Inc.
The recipient agrees to the fullest extent permitted by law, to indemnify and hold MithUn, Inc. its shareholders and employees, harmless from and against any claim, liability, demands, losses, damages, penalties or costs (including attorney's fees and defense costs), whether or not a it is held, arising or allegedly arising out of any unauthorized use, reuse or modification or any way connected with, the incompatibility, readability, or durability of the information contained herein by the recipient or any person or entity that acquires or obtains this information thereon from the recipient without written authorization from MithUn, Inc.
J:\Active Docs (CE)\2300_2599\2327300_ASUW Shell House Restoration\05CAD\Shell House_L0-11.vwx

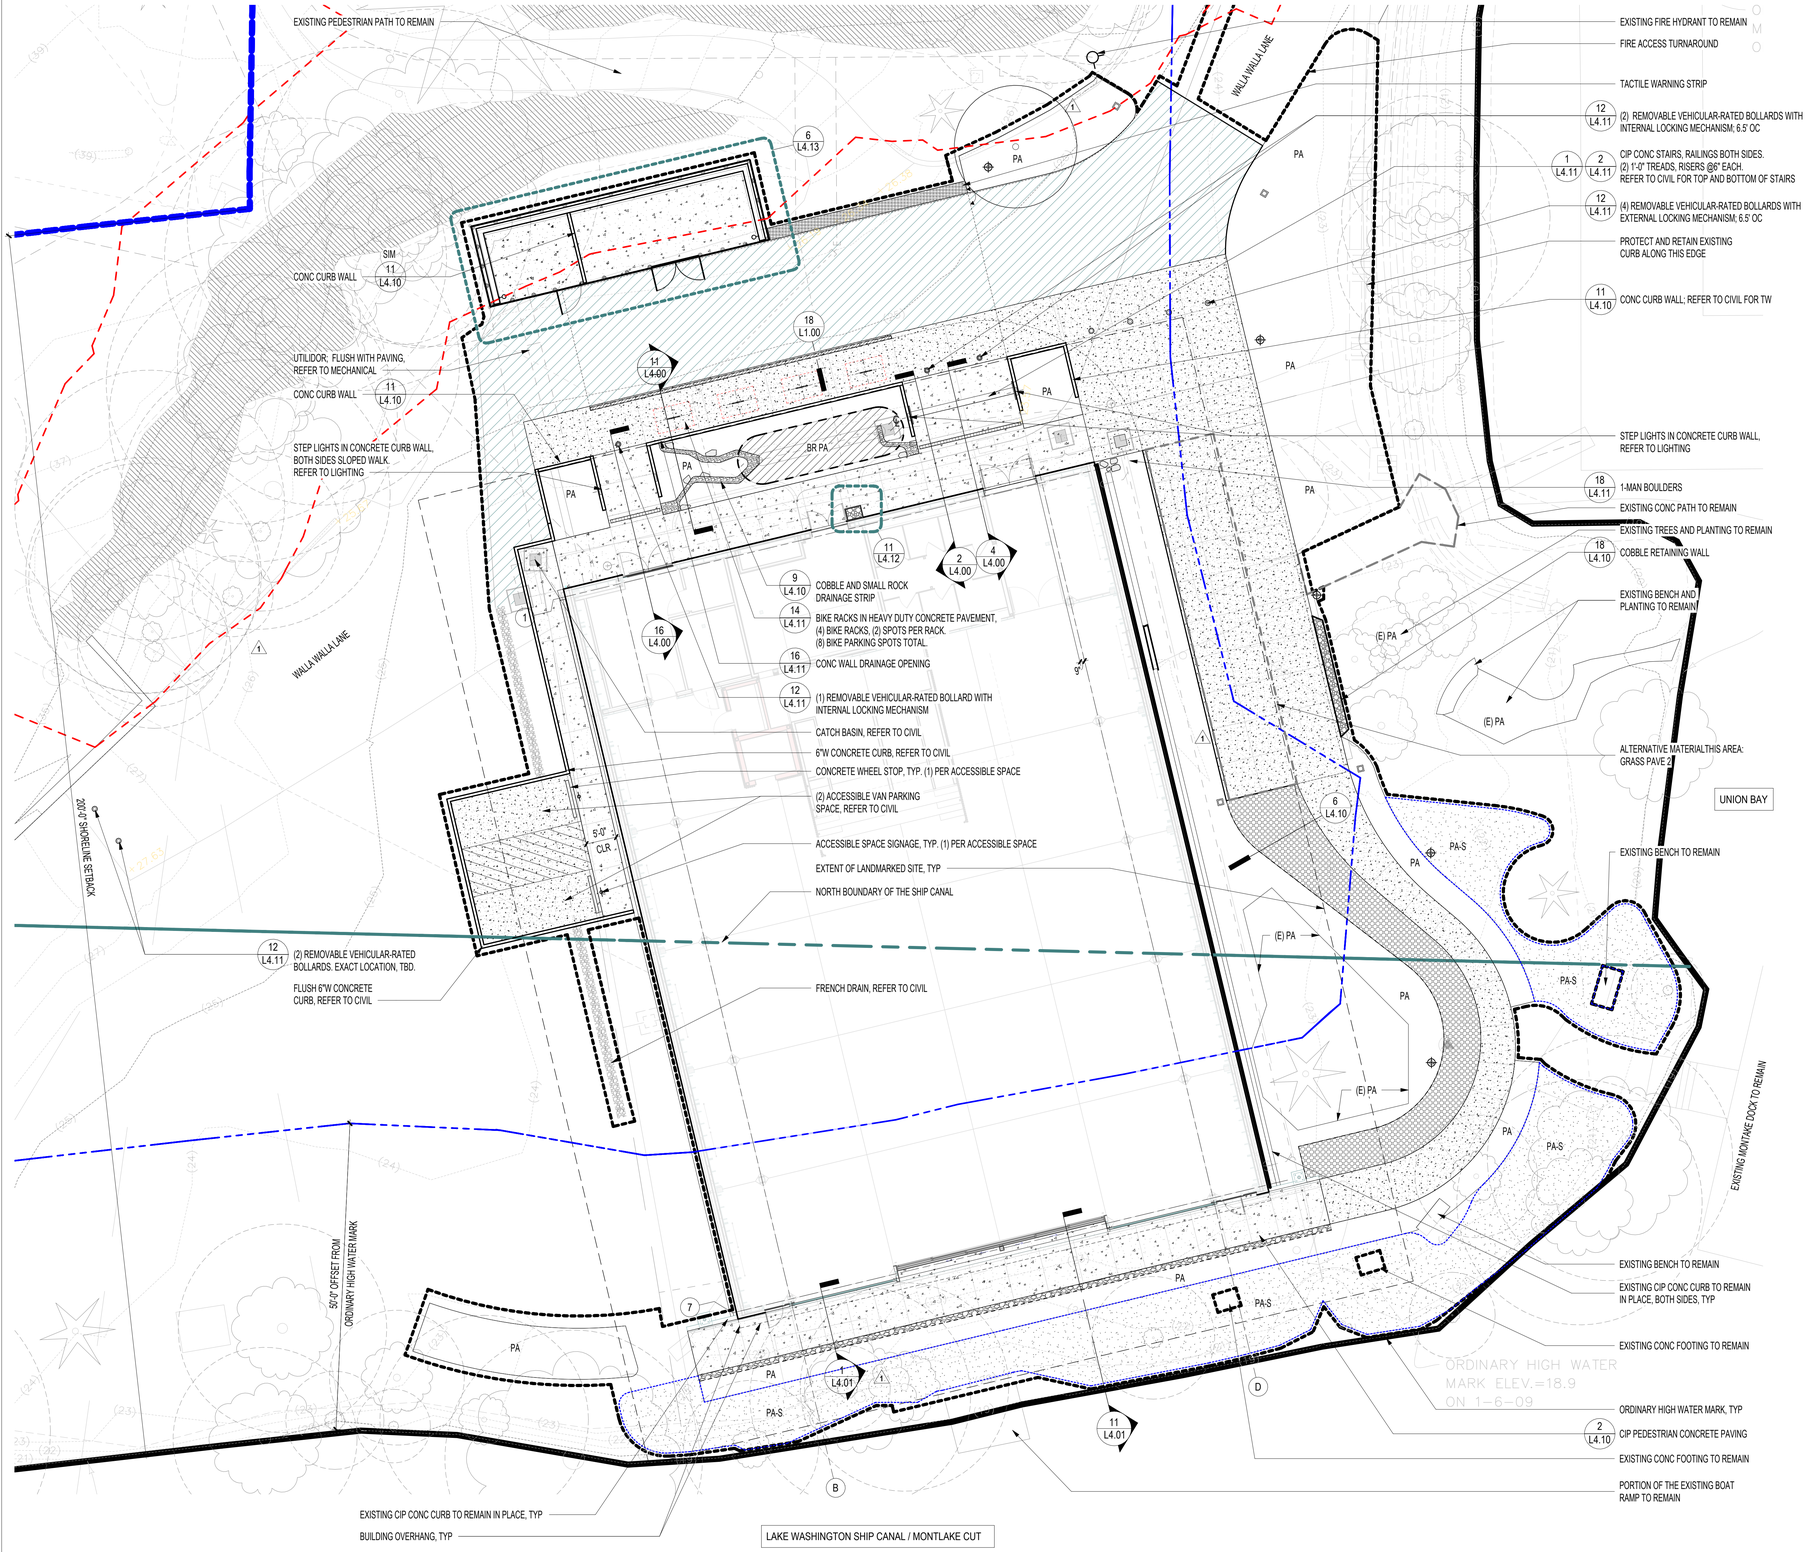

11 SITE MATERIALS PLAN
1" = 10'-0" | 11/L1.00

0 5' 10' 20' 30'
1" = 10'

SITE MATERIALS LEGEND

- LIMIT OF WORK
- 200'-0" OFFSET FROM ORDINARY HIGH WATER MARK
- 50'-0" OFFSET FROM ORDINARY HIGH WATER MARK
- 15'-0" OFFSET FROM ECA - STEEP SLOPE
- ENVIRONMENTAL CRITICAL AREA - STEEP SLOPE 40% AVERAGE
- (E) PA — EXISTING PLANTING AREA
- PA — PROPOSED PLANTING AREA, REFER TO L5.00, L5.02
- BR PA — PROPOSED BIORETENTION PLANTING AREA, REFER TO L5.00, L5.02
- PA-S — PROPOSED SHORELINE PLANTING, REFER TO L5.00, L5.02
- EXISTING TREES TO RETAIN & PROTECT, REFER TO L0.02, L0.03
- DRIPLINE, TYP
- EXISTING MAJOR CONTOURS
- PROPOSED MAJOR CONTOURS
- EXISTING MINOR CONTOURS
- PROPOSED MINOR CONTOURS
- CONCRETE CURB WALL — 1 L4.00 / 11 L4.10
- CONCRETE RETAINING WALL — 12 L4.10
- 6 L4.12 WOOD ENCLOSURE SCREEN @ CONC RETAINING WALL
- CONCRETE CEMENT SIDEWALK - REFER TO CIVIL; LIGHT BROOM FINISH, UNO — 2 L4.10
- 1 L4.10 CONCRETE JOINTS
- HEAVY DUTY CONCRETE PAVEMENT - REFER TO CIVIL; LIGHT BROOM FINISH, UNO
- 1 L4.10 CONCRETE JOINTS
- ASPHALT - REFER TO CIVIL
- GRASSPAVE 2 — 6 L4.10 / 7 L4.10
- TACTILE WARNING STRIPS
- COBBLE AND SMALL ROCK DRAINAGE STRIP — 9 L4.10
- 18 L4.11 1-MAN BOULDERS, PER PLAN
- GRAVEL LEVEL SPREADER WITH METAL EDGE RESTRAINT — 19 L4.11
- 16 L4.10 METAL EDGE RESTRAINT
- TRENCH DRAIN — 17 L4.10
- VEHICULAR-RATED REMOVABLE BOLLARDS, (9) TOTAL — 12 L4.11
- PROPOSED TREE — 7 L5.03
- BIKE RACKS, CAMPUS STANDARD (2) BIKE SPACES PER RACK • (8) TOTAL SPACES PROVIDED — 14 L4.11
- LIGHT POLES, REFER TO LIGHTING
- FIRE ACCESS SIGNAGE LOCATIONS, (5) TOTAL. REFER TO L1.00. — 16 L1.00 / 17 L1.00

MITHUN
SEATTLE / Pier 56, 1201 Alaskan Way, #200 Seattle, WA 98101 / 206.623.3344
SAN FRANCISCO / 585 Howard Street, #300 California, CA 94105 / 415.956.0688
LOS ANGELES / 5837 Adams Blvd Culver City, CA 90232 / 323.937.2150
mithun.com
Sellen

PROJECT
ASUW SHELL HOUSE RENOVATION
LOCATION
3655 WALLA WALLA RD NE SEATTLE, WA 98195

PREPARED FOR
UNIVERSITY OF WASHINGTON

UNIVERSITY of WASHINGTON
THE NEXT 100 YEARS

NO.	DATE	REVISION
1	04/02/2025	SSDP CORR #1

PARTNER IN CHARGE
RF
PROJECT MANAGER
EB
PROJECT LANDSCAPE ARCHITECT
DK
PROJECT TEAM MEMBERS
CSR
CHECK

LANDSCAPE ARCHITECT SEAL
STATE OF WASHINGTON · DAKOTA JANE KEENE · NO. 1308 EXP. 1/14/2027 · LICENSED LANDSCAPE ARCHITECT

SEATTLE DCI / DPCD APPROVAL STAMP

TITLE
SITE MATERIALS PLAN

PROJECT NO
2327300 / UW 206756
DATE
04/30/2025

SHEET NUMBER
L1.01
GMP

© 2025 MITHUN, INC.

ORIGINAL SHEET SIZE 36" x 42"

5/1/2025 1:47:55 PM

Your use of the attached/enclosed media or transferred files shall constitute an acceptance the following:
Any Electronic Documents transferred digitally to you are not developed for use in construction or for non-estimating purposes. They are developed for the sole purpose of fulfilling the obligations set forth in the Owner/Architect Agreement. These electronic files may be altered for convenience, but information only and may not be relied upon for construction or quantity take-offs. Accordingly, Mithun, Inc. makes no representations as to the accuracy of this information. If for any reason a conflict exists between information contained herein and the stamped Set of Construction Documents, the information on the stamped documents is to be interpreted as correct.
Use of any Electronic Documents without the express written consent of Mithun, Inc. is prohibited. Any party making any commercial use, distribution or copying of this information shall indemnify, defend and hold harmless Mithun, Inc. and its shareholders and employees, harmless from and against any claim, liability, demands, losses, damages, penalties or cost (including attorney's fees and defense costs), whether or not a suit is filed, arising or allegedly arising out of any unauthorized use, reuse or modification or in any way connected with, the incompatibility, readability, or durability of the information contained herein by the recipient or any person or entity that acquires or obtains this information thereon from the recipient without written authorization from Mithun, Inc.
The recipient agrees to this future event permitted by law, to indemnify, and hold Mithun, Inc. its shareholders and employees, harmless from and against any claim, liability, demands, losses, damages, penalties or cost (including attorney's fees and defense costs), whether or not a suit is filed, arising or allegedly arising out of any unauthorized use, reuse or modification or in any way connected with, the incompatibility, readability, or durability of the information contained herein by the recipient or any person or entity that acquires or obtains this information thereon from the recipient without written authorization from Mithun, Inc.
Autodesk Docs://23327300 - ASUW Shell House Restoration/BIM/L2.00 Shell House_GP.rvt

16 JOINTING AND SITE ELEMENT LAYOUT PLAN
1" = 10'-0"

0 5' 10' 20' 30'
1" = 10'

LEGEND

- LIMIT OF WORK
- SCORE JOINT — 1 / L4.10
- CONTROL JOINT — C/J — 1 / L4.10
- EXPANSION JOINT — 1 / L4.10
- PA — PLANTING AREA
- BRPA — BIORETENTION PLANTING AREA
- PA-S — SHORELINE PLANTING AREA
- ALIGN
- BIKE RACKS, CAMPUS STANDARD
  2) BIKE SPACES PER RACK
  • (8) TOTAL SPACES PROVIDED
- CENTERLINE

MITHUN

SEATTLE / Pier 56, 1201 Alaskan Way, #200
Seattle, WA 98101 / 206.623.3344

SAN FRANCISCO / 585 Howard Street, #300
California, CA 94105 / 415.956.0688

LOS ANGELES / 9837 Adams Blvd
Culver City, CA 90232 / 323.937.2150

mithun.com

Sellen

PROJECT
ASUW SHELL HOUSE RENOVATION

LOCATION
3655 WALLA WALLA RD NE
SEATTLE, WA 98195

PREPARED FOR
UNIVERSITY OF WASHINGTON

UNIVERSITY of WASHINGTON

THE NEXT 100 YEARS

NO.	DATE	REVISION
1	04/02/2025	SSDP CORR #1

PARTNER IN CHARGE
RF
PROJECT MANAGER
EB
PROJECT LANDSCAPE ARCHITECT
DK
PROJECT TEAM MEMBERS
CSR
CHECK

LANDSCAPE ARCHITECT SEAL

STATE OF WASHINGTON
DAKOTA JANE KEENE
NO. 1308 EXP. 1/14/2027
LICENSED LANDSCAPE ARCHITECT

SEATTLE DCI / DPCD APPROVAL STAMP

TITLE
JOINTING AND SITE ELEMENT LAYOUT PLAN

PROJECT NO
23273OO / UW 206756
DATE
04/30/2025

SHEET NUMBER
L2.00
GMP

ORIGINAL SHEET SIZE 36" x 42"

© 2025 MITHUN, INC.

5/1/2025 1:47:56 PM

Your use of the attached/provided media or transferred files shall constitute an acceptance of the following:
The Electronic Documents are prepared for the sole purpose of fulfilling the obligations set forth in the Owner/Architect Agreement. These electronic files may be shared for convenience, for information only and may not be relied upon for construction or quantity take-offs. Accordingly, Mithun, Inc. makes no representations as to the accuracy of this information. If for any reason a conflict exists between information contained herein and the stamped set of construction documents, the information on the stamped documents is to be interpreted as correct.
The recipient agrees, to the fullest extent permitted by law, to indemnify and hold Mithun, Inc. its shareholders and employees, harmless from and against any claim, liability, damages, penalties or cost (including attorney's fees and defense) costs, whether or not a suit is filed) arising out of any unauthorized use, reuse or modification or in any way connected with, the incompatibility, reinstallity, or durability of the information contained herein by the recipient or any person or entity that acquires or obtains this information thereon from the recipient without written authorization from Mithun, Inc.
Autodesk Docs://2327300 - ASUW Shell House Restoration/A/SUW Shell House_LA.rvt

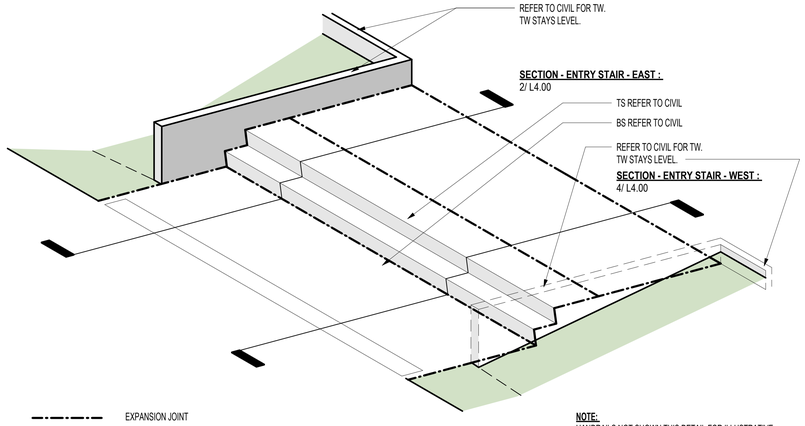

1 ENTRY STAIR - AXON
1/2" = 1'-0"

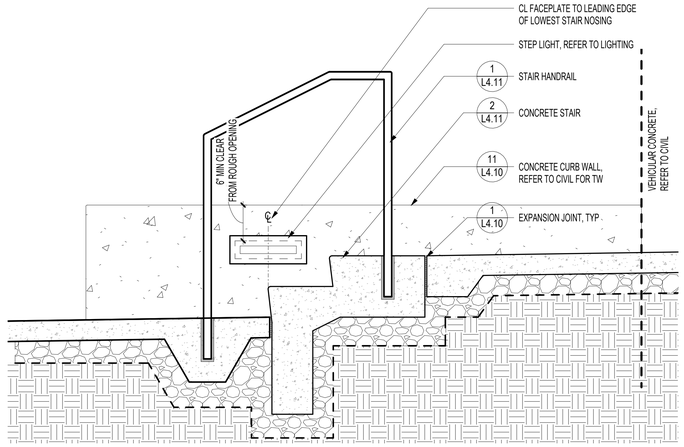

2 SECTION - ENTRY STAIR - WEST
1" = 1'-0"

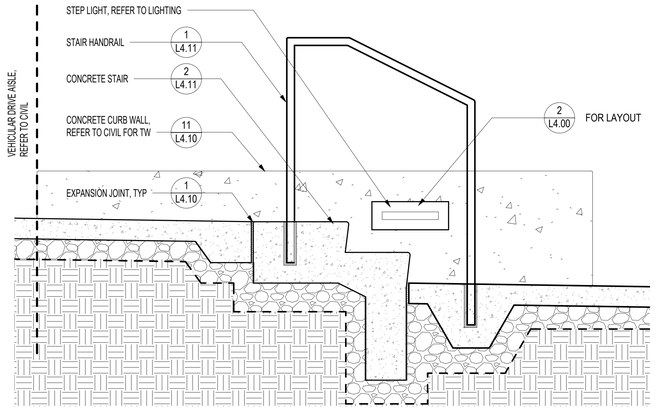

4 SECTION - ENTRY STAIR - EAST
1" = 1'-0"

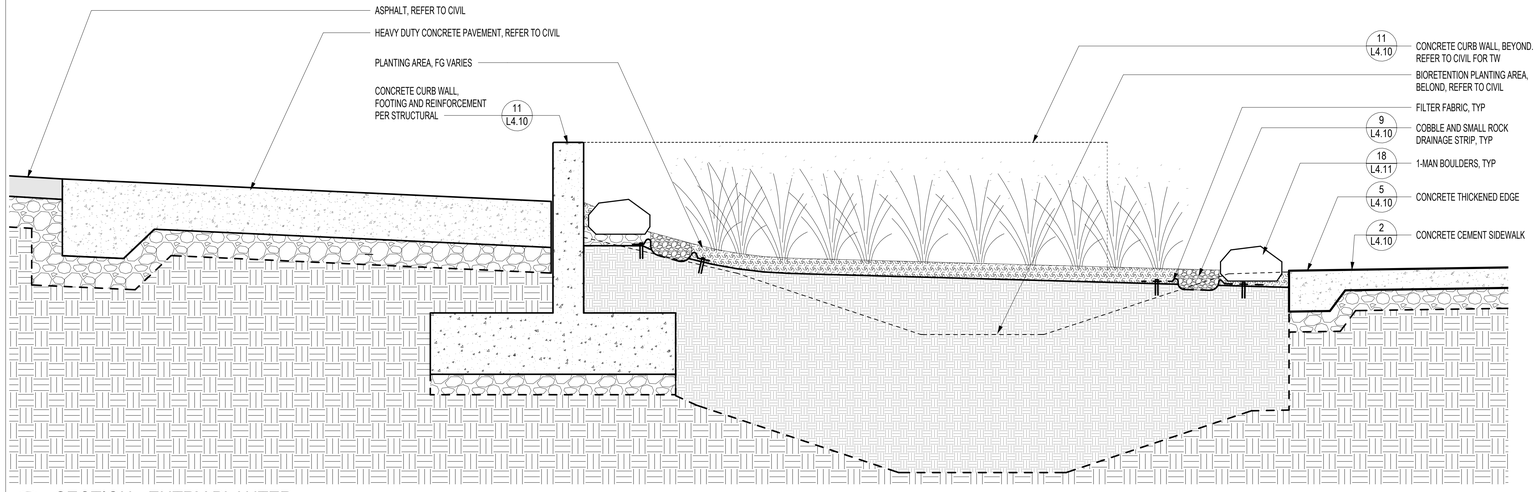

11 SECTION - ENTRY PLANTER
1" = 1'-0"

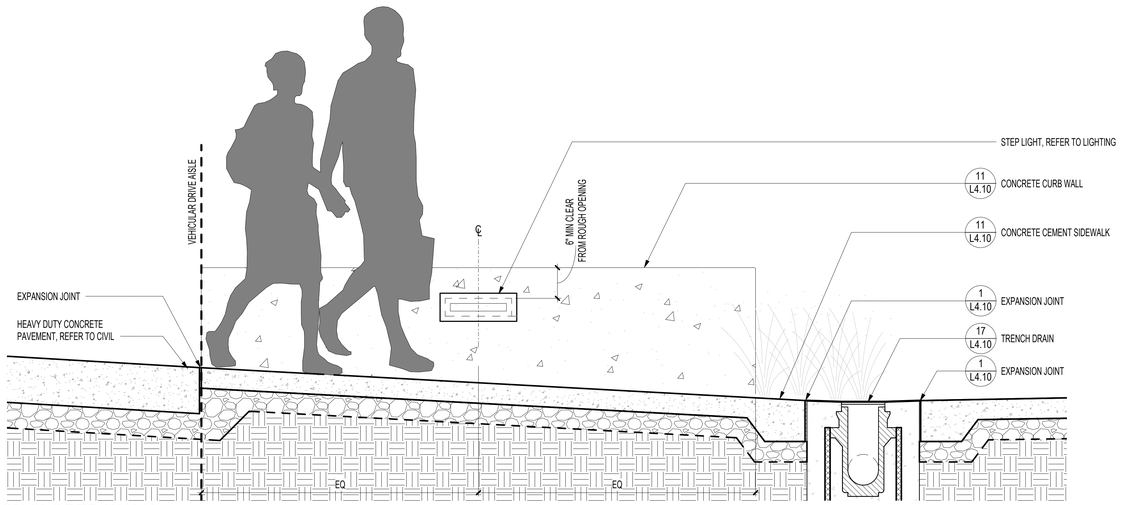

16 SECTION - NW SLOPED WALK
1" = 1'-0"

MITHUN

SEATTLE / Pier 56, 1201 Alaskan Way, #200
Seattle, WA 98101 / 206.623.3344

SAN FRANCISCO / 585 Howard Street, #300
California, CA 94105 / 415.956.0688

LOS ANGELES / 5837 Adams Blvd
Culver City, CA 90232 / 323.937.2150

mithun.com

Sellen

PROJECT
ASUW SHELL HOUSE RENOVATION

LOCATION
3655 WALLA WALLA RD NE SEATTLE, WA 98195

PREPARED FOR
UNIVERSITY OF WASHINGTON

UNIVERSITY of WASHINGTON

THE NEXT 100 YEARS

NO.	DATE	REVISION
1	04/02/2025	SSDP CORR #1

PARTNER IN CHARGE
RF
PROJECT MANAGER
EB
PROJECT LANDSCAPE ARCHITECT
DK
PROJECT TEAM MEMBERS
CSR
CHECK

LANDSCAPE ARCHITECT SEAL

STATE OF WASHINGTON
DAKOTA JANE KEENE
NO 1308 EXP 1/14/2027
LICENSED LANDSCAPE ARCHITECT

SEATTLE DCI / DPCD APPROVAL STAMP

TITLE
SITE SECTIONS

PROJECT NO.
2327300 / UW 206756
DATE
04/30/2025

SHEET NUMBER
L4.00
GMP

ORIGINAL SHEET SIZE 30" x 42"

© 2025 MITHUN, INC.

8/28/2025 11:06:54 AM

Your use of the attached/enclosed media or transferred files shall constitute an acceptance the following
Any Electronic Documents that are not Contract Documents are not developed for use in construction or for cost estimating purposes. They are developed for the sole purpose of fulfilling the obligations set forth in the Owner/Architect Agreement. These electronic files may be shared for convenience, for information only and may not be relied upon for construction or quantity take-offs. Accordingly, Mithun, Inc. makes no representations as to the accuracy of this information. If for any reason a conflict exists between information contained herein and the stamped set of construction documents, the information on the stamped documents is to be interpreted as correct.
Use of this information shall be limited to the recipient's own internal purposes. The recipient shall not provide this information to any other party or use this information for any other purpose or project without the prior written authorization of Mithun, Inc.
The recipient agrees to the fullest extent permitted by law, to indemnify, and hold Mithun, Inc. its shareholders and employees, harmless from and against any claim, liability, demands, losses, damages, penalties or cost (including attorney's fees and defense costs, whether or not a suit is filed) arising out of any unauthorized use, reuse or modification or in any way connected with, the incompatibility, readability, or usability of the information contained herein by the recipient or any person or entity that acquires or obtains this information thereon from the recipient without written authorization from Mithun, Inc.

Autodesk Docs://2327300 - ASUW Shell House Renovation/ASUW Shell House_LA.rvt

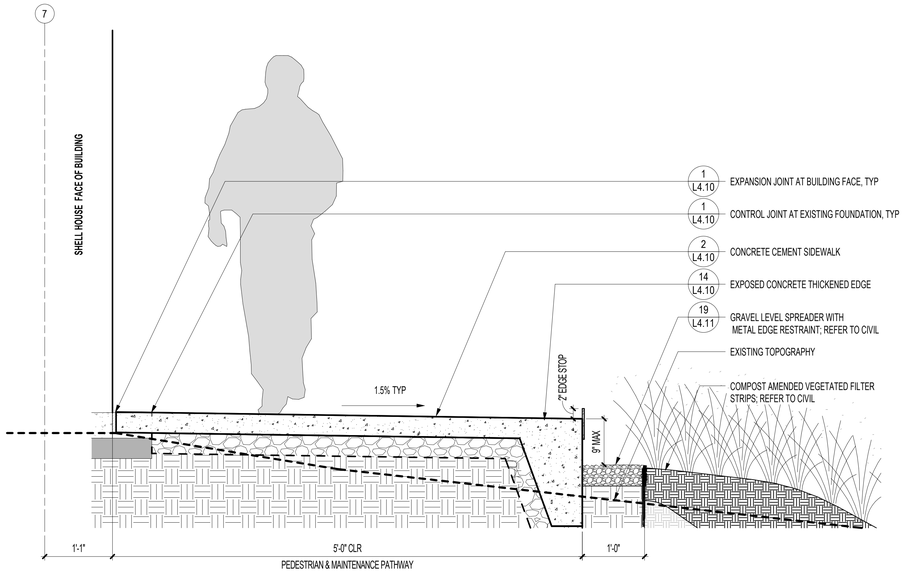

1 SECTION - ACCESSIBLE WALKWAY
1" = 1'-0"

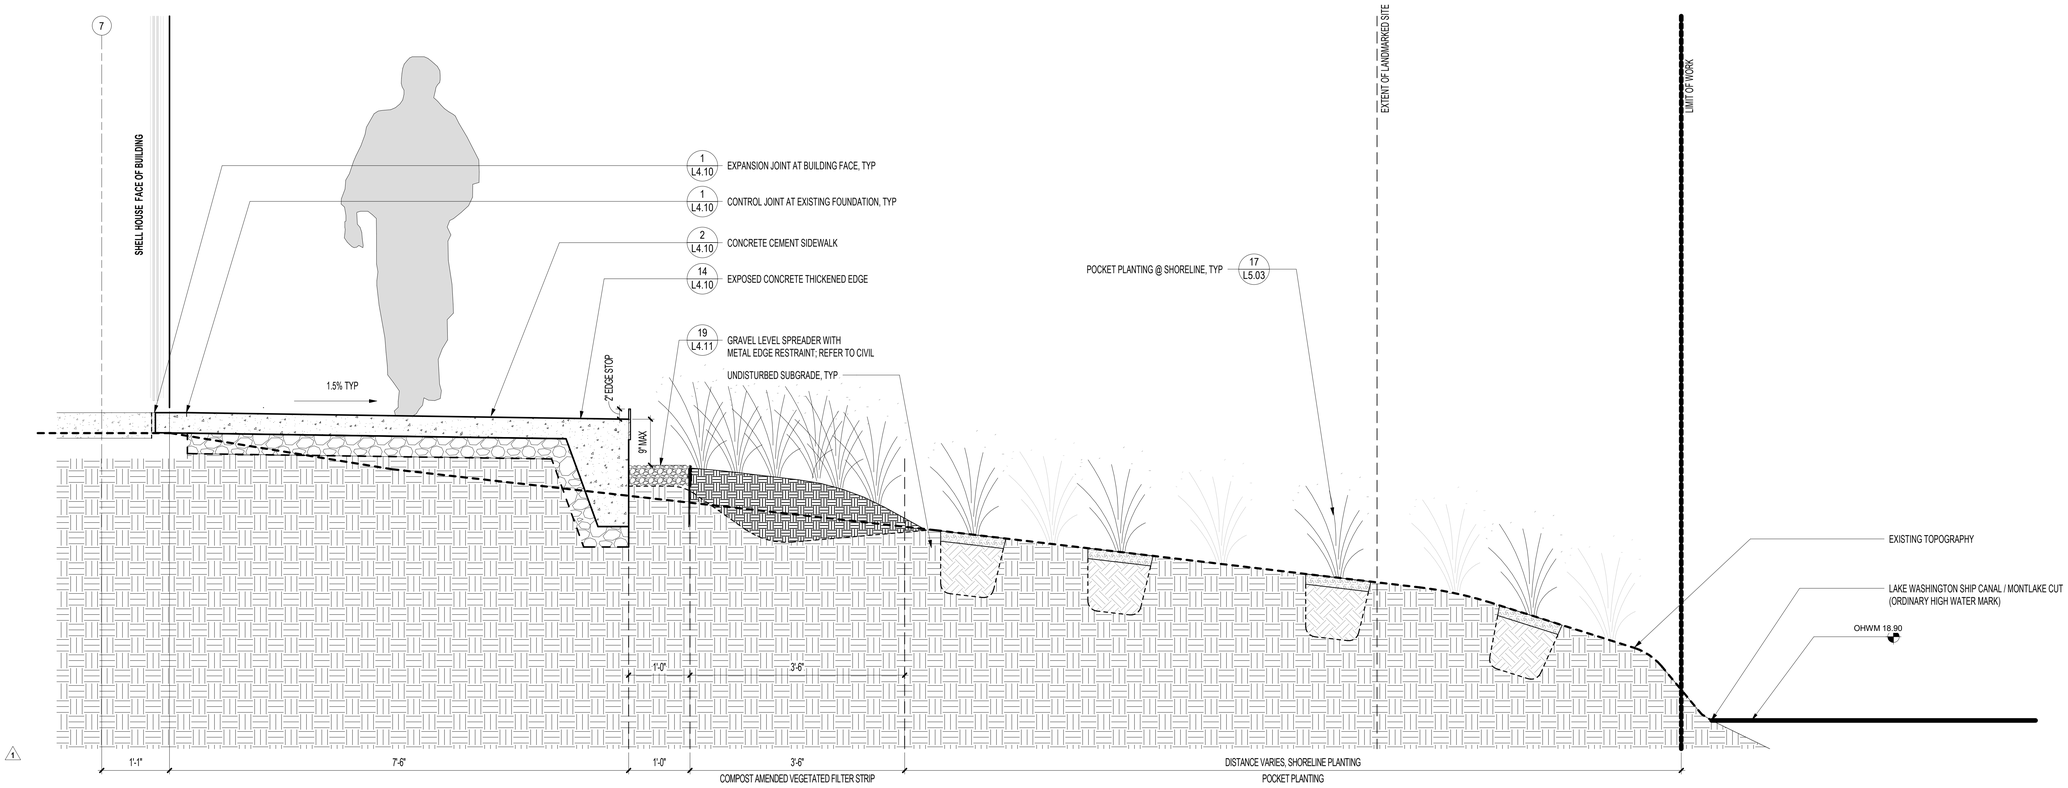

11 SECTION - AT CURTAIN WALL
1" = 1'-0"

MITHUN

SEATTLE / Pier 56, 1201 Alaskan Way, #200
Seattle, WA 98101 / 206.623.3344

SAN FRANCISCO / 585 Howard Street, #300
California, CA 94105 / 415.956.0688

LOS ANGELES / 5837 Adams Blvd
Culver City, CA 90232 / 323.937.2150

mithun.com

Sellen

PROJECT
ASUW SHELL HOUSE RENOVATION

LOCATION
3655 WALLA WALLA RD NE SEATTLE, WA 98195

PREPARED FOR
UNIVERSITY OF WASHINGTON

UNIVERSITY of WASHINGTON

THE NEXT 100 YEARS

NO.	DATE	REVISION
1	04/02/2025	SSDP CORR #1

PARTNER IN CHARGE
RF
PROJECT MANAGER
EB
PROJECT LANDSCAPE ARCHITECT
DK
PROJECT TEAM MEMBERS
CSR
CHECK

LANDSCAPE ARCHITECT SEAL

SEATTLE DCI / DPCD APPROVAL STAMP

TITLE
SITE SECTIONS

PROJECT NO
2327300 / UW 206756
DATE
04/30/2025

SHEET NUMBER
L4.01
GMP

ORIGINAL SHEET SIZE: 36" x 42"

© 2025 MITHUN, INC.

8/28/2025 11:06:54 AM

Your use of the attached/viewed media or transferred files shall constitute an acceptance the following
Any electronic documents have been digitally signed by Mithun, Inc. and are binding. Recipient does not have the right to alter the content of these documents. Any changes made to the documents will invalidate the digital signature. Mithun, Inc. is not responsible for any errors or omissions that may exist or result from the conversion of these documents from the original file as created by Mithun, Inc. Any conversion of these documents is at the recipient's own risk and Mithun, Inc. assumes no responsibility for any discrepancies between information contained herein and the stamped set of construction documents, the information on the stamped documents is to be interpreted as correct.
Use of Electronic Media
The recipient agrees to the fullest extent permitted by law, to defend, indemnify, and hold Mithun, Inc. its shareholders and employees harmless from and against any claim, liability, demands, losses, damages, penalties or cost (including attorney's fees and defense costs, whether or not a suit is filed) arising or allegedly arising out of any unauthorized use, reuse or modification or in any way connected with, the incompatibility, readability, or durability of the information contained herein by the recipient or any person or entity that acquires or obtains this information thereon from the recipient without written authorization from Mithun, Inc.
Autodesk Docs://2327300 - ASUW Shell House Renovation/ASUW Shell House_LA.rvt

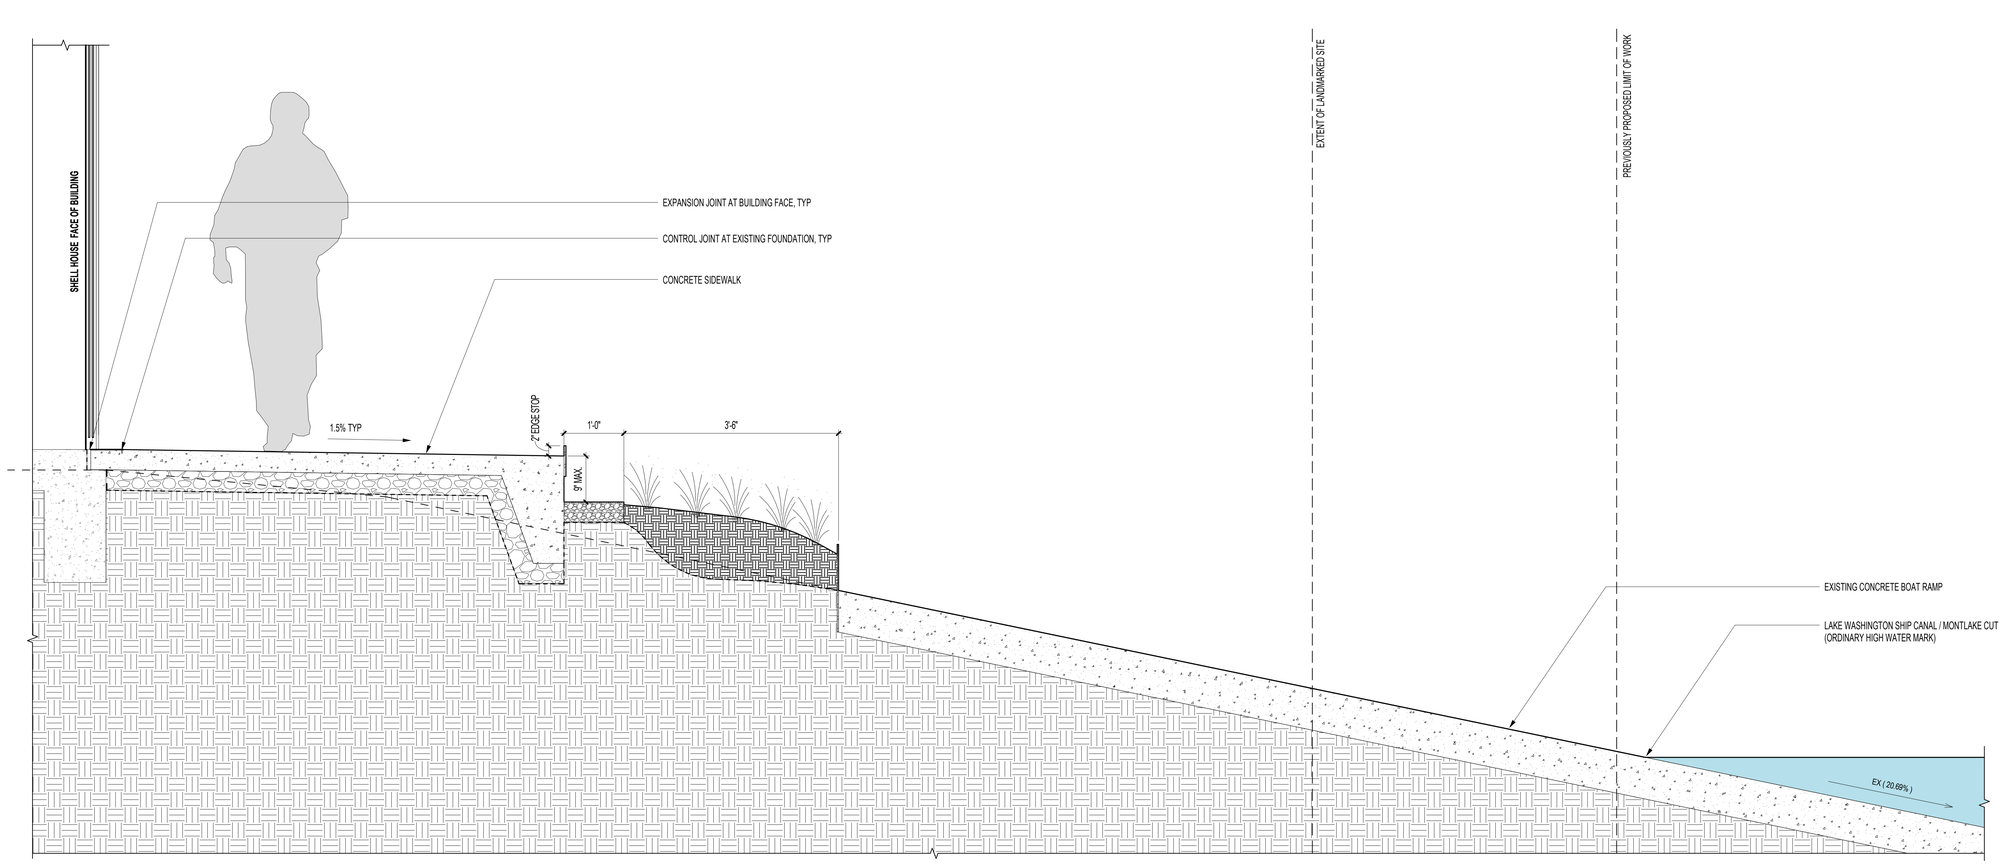

16 SECTION - AT EXISTING BOAT RAMP
1" = 1'-0" | 11/L1.01

MITHUN

SEATTLE / Pier 56, 1201 Alaskan Way, #200
Seattle, WA 98101 / 206.623.3344

SAN FRANCISCO / 585 Howard Street, #300
California, CA 94105 / 415.956.0688

LOS ANGELES / 5837 Adams Blvd
Culver City, CA 90232 / 323.937.2150

mithun.com

Sellen

PROJECT
ASUW SHELL HOUSE RENOVATION

LOCATION
3655 WALLA WALLA RD NE SEATTLE, WA 98195

PREPARED FOR
UNIVERSITY OF WASHINGTON

UNIVERSITY of WASHINGTON

THE NEXT 100 YEARS

NO.	DATE	REVISION

PARTNER IN CHARGE
RF
PROJECT MANAGER
EB
PROJECT LANDSCAPE ARCHITECT
DK
PROJECT TEAM MEMBERS
CSR
CHECK

LANDSCAPE ARCHITECT SEAL

SEATTLE DCI / DPCD APPROVAL STAMP

TITLE
SITE SECTIONS

PROJECT NO
2327300 / UW 206756
DATE
08/11/25

SHEET NUMBER
L4.02
GMP

© 2025 MITHUN, INC.

ORIGINAL SHEET SIZE: 36" x 42"

5/1/2025 1:48:11 PM

Your use of the attached/enclosed media or transferred files shall constitute an acceptance the following
Any Electronic Documents that are provided by MITHUN are for use in connection with the Project identified in the Owner/Architect Agreement. These electronic files may be shared for convenience, for information only and may not be relied upon for construction or quantity take-offs. Accordingly, MithUn, Inc. makes no representations as to the accuracy of this information. If for any reason a conflict exists between information contained herein and the stamped set of construction documents, the information in the stamped documents is to be interpreted as correct.
The recipient agrees, to the fullest extent permitted by law, to indemnify, defend, and hold MithUn, Inc. its shareholders and employees harmless from and against any claim, liability, demands, losses, damages, potential or real (including attorney's fees and defense costs, whether or not it is at fault) arising or allegedly arising out of any unauthorized use, reuse or modification or in any way connected with, the incompatibility, readability, or durability of the information contained herein by the recipient or any person or entity that acquires or obtains this information thereon from the recipient without written authorization from MithUn, Inc.
Autodesk Docs://2407300 - ASUW Shell House Renovation/ASUW Shell House_LA.rvt

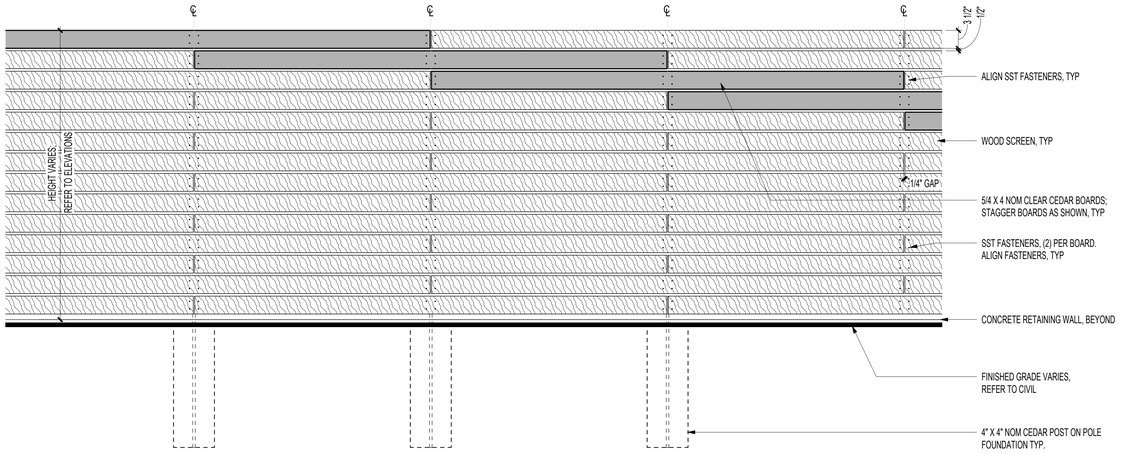

ELEVATION

6 WOOD SCREEN AT UTILITY AND TRASH ENCLOSURE

1" = 1'-0"

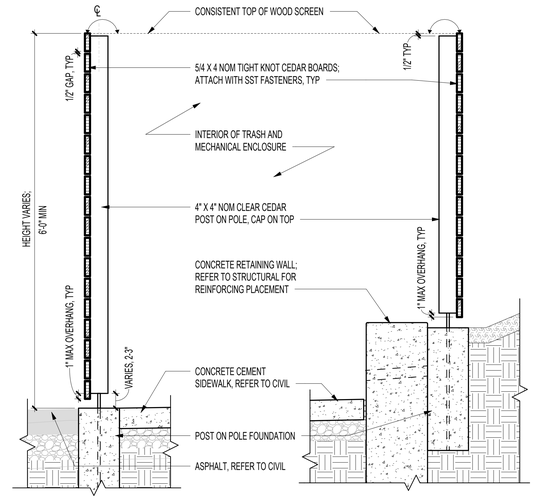

SECTION @ VEHICULAR ASPHALT

SECTION @ CONCRETE RETAINING WALL

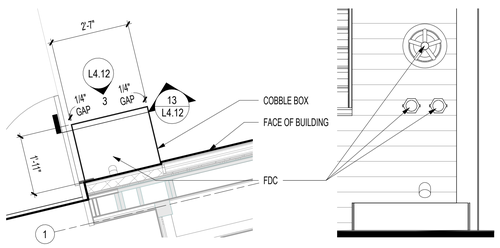

PLAN ENLARGEMENT

ELEVATION

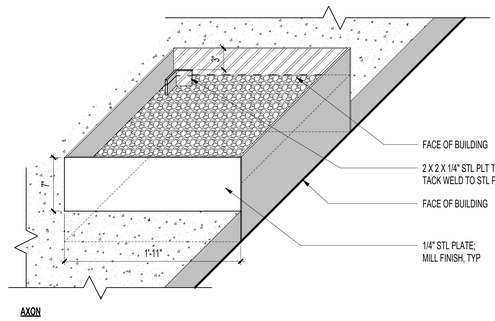

AXON

11 COBBLE BOX

1/2" = 1'-0" | 11/L1.01

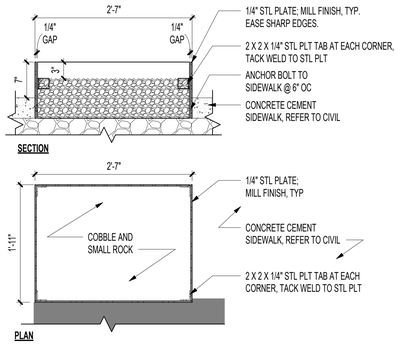

SECTION

PLAN

13 COBBLE BOX SECTION

1" = 1'-0" | 11/L4.12

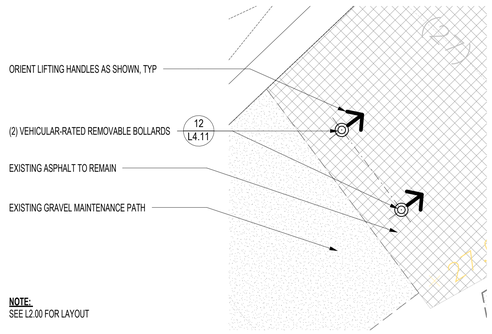

NOTE:
SEE L2.00 FOR LAYOUT

16 REMOVABLE VEHICULAR-RATED BOLLARDS - LAYOUT - A

1/4" = 1'-0" | 11/L1.00

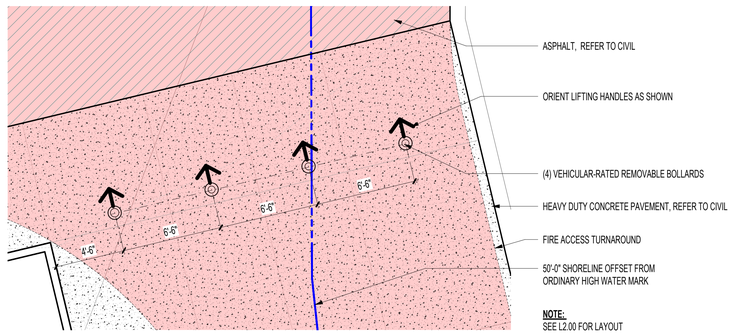

NOTE:
SEE L2.00 FOR LAYOUT

17 REMOVABLE VEHICULAR-RATED BOLLARDS - LAYOUT - B

1/4" = 1'-0" | 11/L1.00

MITHUN

SEATTLE / Pier 56, 1201 Alaskan Way, #200
Seattle, WA 98101 / 206.623.3344

SAN FRANCISCO / 585 Howard Street, #300
California, CA 94105 / 415.956.0688

LOS ANGELES / 5837 Adams Blvd
Culver City, CA 90232 / 323.937.2150

mithun.com

Sellen

PROJECT
ASUW SHELL HOUSE RENOVATION

LOCATION
3655 WALLA WALLA RD NE SEATTLE, WA 98195

PREPARED FOR
UNIVERSITY OF WASHINGTON

UNIVERSITY of WASHINGTON

THE NEXT 100 YEARS

NO.	DATE	REVISION
1	04/02/2025	SSDP CORR #1

PARTNER IN CHARGE
RF
PROJECT MANAGER
EB
PROJECT LANDSCAPE ARCHITECT
DK
PROJECT TEAM MEMBERS
CSR
CHECK

LANDSCAPE ARCHITECT SEAL

STATE OF WASHINGTON
DAKOTA JANE KEENE
NO. 1308 EXP. 1/14/2027
LICENSED LANDSCAPE ARCHITECT

SEATTLE DCI / OPCD APPROVAL STAMP

TITLE
SITE DETAILS

PROJECT NO.
2327300 / UW 206756
DATE
04/30/2025

SHEET NUMBER
L4.12
GMP

ORIGINAL SHEET SIZE 36" x 42"

© 2025 MITHUN, INC.

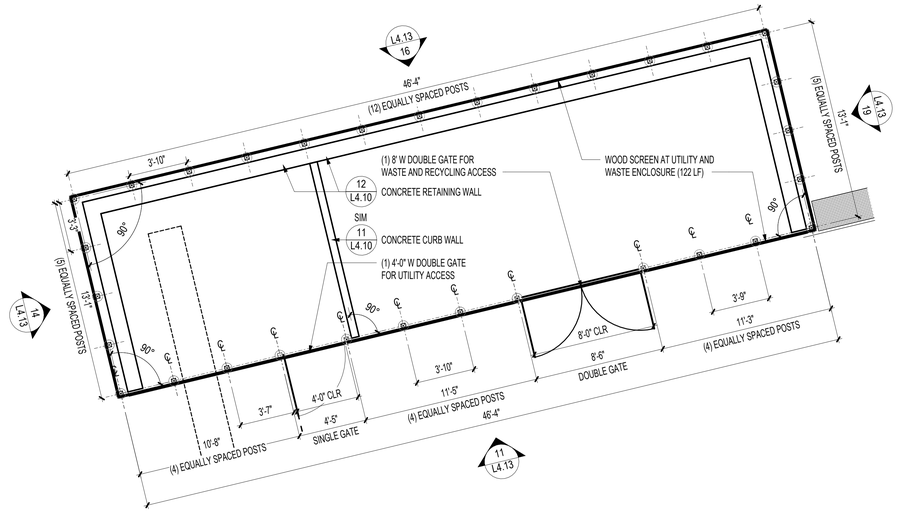

6 LAYOUT - TRASH AND UTILITY ENCLOSURE

1/4" = 1'-0" | 11/L1.00

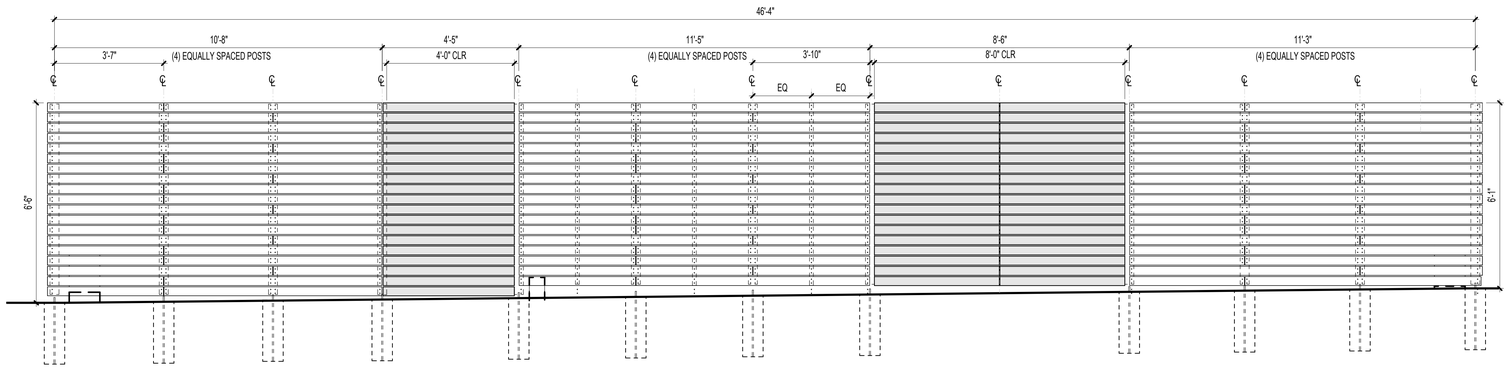

11 SOUTH ELEVATION - TRASH & UTILITY ENCLOSURE

1/2" = 1'-0" | 6/L4.13

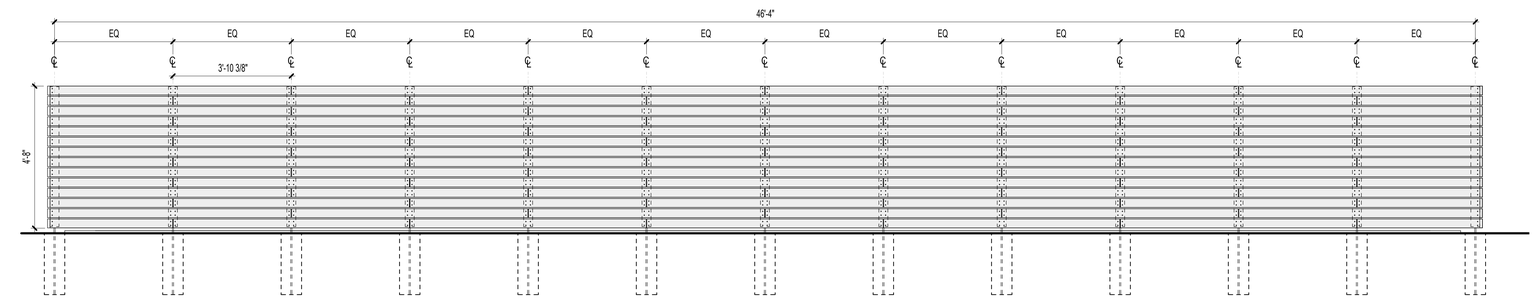

16 NORTH ELEVATION - TRASH & UTILITY ENCLOSURE

1/2" = 1'-0" | 6/L4.13

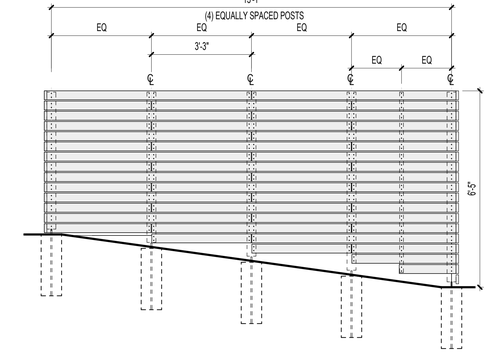

14 WEST ELEVATION - TRASH & UTILITY ENCLOSURE

1/2" = 1'-0" | 6/L4.13

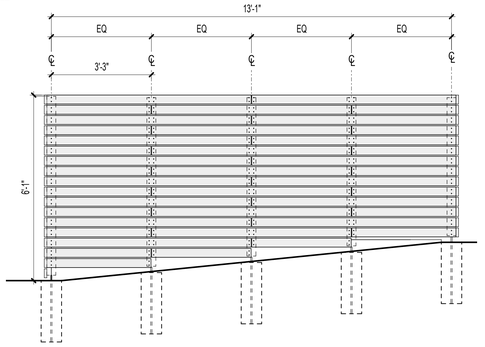

19 EAST ELEVATION - TRASH & UTILITY ENCLOSURE

1/2" = 1'-0" | 6/L4.13

MITHŪN

SEATTLE / Pier 56, 1201 Alaskan Way, #200
Seattle, WA 98101 / 206.623.3344

SAN FRANCISCO / 585 Howard Street, #300
California, CA 94105 / 415.956.0688

LOS ANGELES / 5837 Adams Blvd
Culver City, CA 90232 / 323.937.2150

mithun.com

Sellen

PROJECT
ASUW SHELL HOUSE RENOVATION

LOCATION
3655 WALLA WALLA RD NE SEATTLE, WA 98195

PREPARED FOR
UNIVERSITY OF WASHINGTON

UNIVERSITY of WASHINGTON

THE NEXT 100 YEARS

NO.	DATE	REVISION

PARTNER IN CHARGE
RF
PROJECT MANAGER
EB
PROJECT LANDSCAPE ARCHITECT
DK
PROJECT TEAM MEMBERS
CSR
CHECK

LANDSCAPE ARCHITECT SEAL

SEATTLE DCI / DPCD APPROVAL STAMP

TITLE
UTILITY & TRASH ENCLOSURE DETAILS

PROJECT NO.
2327300 / UW 206756
DATE
04/30/2025

SHEET NUMBER
L4.13
GMP

ORIGINAL SHEET SIZE 30" x 42"

© 2025 MITHUN, INC.

5/1/2025 1:48:13 PM

Your use of the attached/accessed media or transferred files shall constitute an acceptance of the following:
The Electronic Documents have been prepared by Mithun, Inc. ("Mithun") for the sole benefit of the Client and other parties with which Mithun has entered into subcontracts. Use of the Electronic Documents is subject to the limitations and boilerplate provisions of the Contract between Mithun and the Client. Reuse of the Electronic Documents on any other project, for an expansion to the Project, for completion of the Project by others, or for any other use or purpose without the written consent of Mithun is prohibited and without liability or legal exposure to Mithun. Any such unauthorized use or purpose shall be at the user's sole risk and the user agrees to defend, indemnify and hold Mithun harmless from all claims, damages and expenses, including attorney's fees, arising out of such unauthorized use. Nothing in the foregoing sentence is intended to permit any use which is inconsistent with applicable law or the Contract between Mithun and the Client. Submission or distribution of the Electronic Documents to meet official regulatory requirements or for other purposes in connection with the Project is not to be construed as publication in derogation of Mithun's or its consultants' copyright or other reserved rights.
Unless otherwise provided in the Contract between Mithun and the Client, the Electronic Documents are provided without any warranty by Mithun of any kind, express or implied, including without limitation any implied warranties of merchantability or fitness for a particular purpose, arising from the Project, the Contract between Mithun and the Client, or Mithun's performance of services under the Contract. Mithun does not represent, warrant or guarantee that the Electronic Documents will be compatible with the Client's or any other party's hardware, software and operating system. Existing information Models and CAD drawings are not Contract Documents and are not developed for use in construction or for use in estimating or quantity take-offs. Accordingly, Mithun, Inc. makes no representations as to the accuracy of this information. If for any reason a conflict exists between information contained herein and the stamped and or construction documents, the information on the stamped documents is to be interpreted as correct.
The recipient agrees to indemnify and hold harmless Mithun, Inc. from any damages, liabilities or costs, including reasonable attorney's fees and defense costs, arising out of or resulting therefrom. To the extent permitted by law, the recipient agrees, to the fullest extent permitted by law, to defend, indemnify, and hold Mithun, Inc. its shareholders and employees, harmless from and against any claim, liability, demands, losses, damages, penalties or cost (including attorney's fees and defense costs, whether or not a suit is filed) arising or allegedly arising out of any unauthorized use, reuse or modification or in any way connected with, the incompatibility, readability, or suitability of the information contained herein.
J:\Updated Docs (2327300 - ASUW Shell House Restoration)\Sub\Shell House_L4.rvt

5/1/2025 1:48:27 PM

Your use of the attached/enclosed media or transferred files shall constitute an acceptance the following:
Any Electronic Documents transferred via this link, CD, or other media, are not to be altered in any way. Any alteration of the Electronic Documents and CAD drawings, provided by MithUn to the recipient, shall relieve MithUn of all liability resulting from any such alteration. Recipient shall indemnify and hold harmless MithUn from any claims, damages, or expenses, including attorney's fees, arising out of any such alteration. Building Information Models and CAD drawings are not Contract Documents and are not developed for use in construction or for non-estimating purposes. They are developed for the sole purpose of fulfilling the obligations set forth in the Owner/Architect Agreement. These electronic files may be shared for convenience, but information only and may not be relied upon for construction or quantity take-offs. Accordingly, MithUn, Inc. makes no representations as to the accuracy of this information. If for any reason a conflict exists between information contained herein and the stamped "set of construction documents," the information on the stamped documents is to be interpreted as correct.
Use of any electronic media is at the user's own risk. MithUn, Inc. and its consultants disclaim any warranties, express or implied, including any warranties for merchantability or fitness for a particular purpose, and assume no responsibility for the completeness, reliability, or suitability of the information contained herein and the stamped "set of construction documents," the information on the stamped documents is to be interpreted as correct.
The recipient agrees to the fullest extent permitted by law, to indemnify and hold MithUn, Inc. its shareholders and employees, harmless from and against any claims, liability, damages, penalties or costs (including attorney's fees and defense costs, whether or not a suit is filed) arising or allegedly arising out of any unauthorized use, reuse or modification or in any way connected with, the incompatibility, readability, or suitability of the information contained herein and the stamped "set of construction documents," the information on the stamped documents is to be interpreted as correct.
J:\Jobfiles Docs\2327300 - ASUW Shell House Restoration\BIM\Shell House_MP.rvt

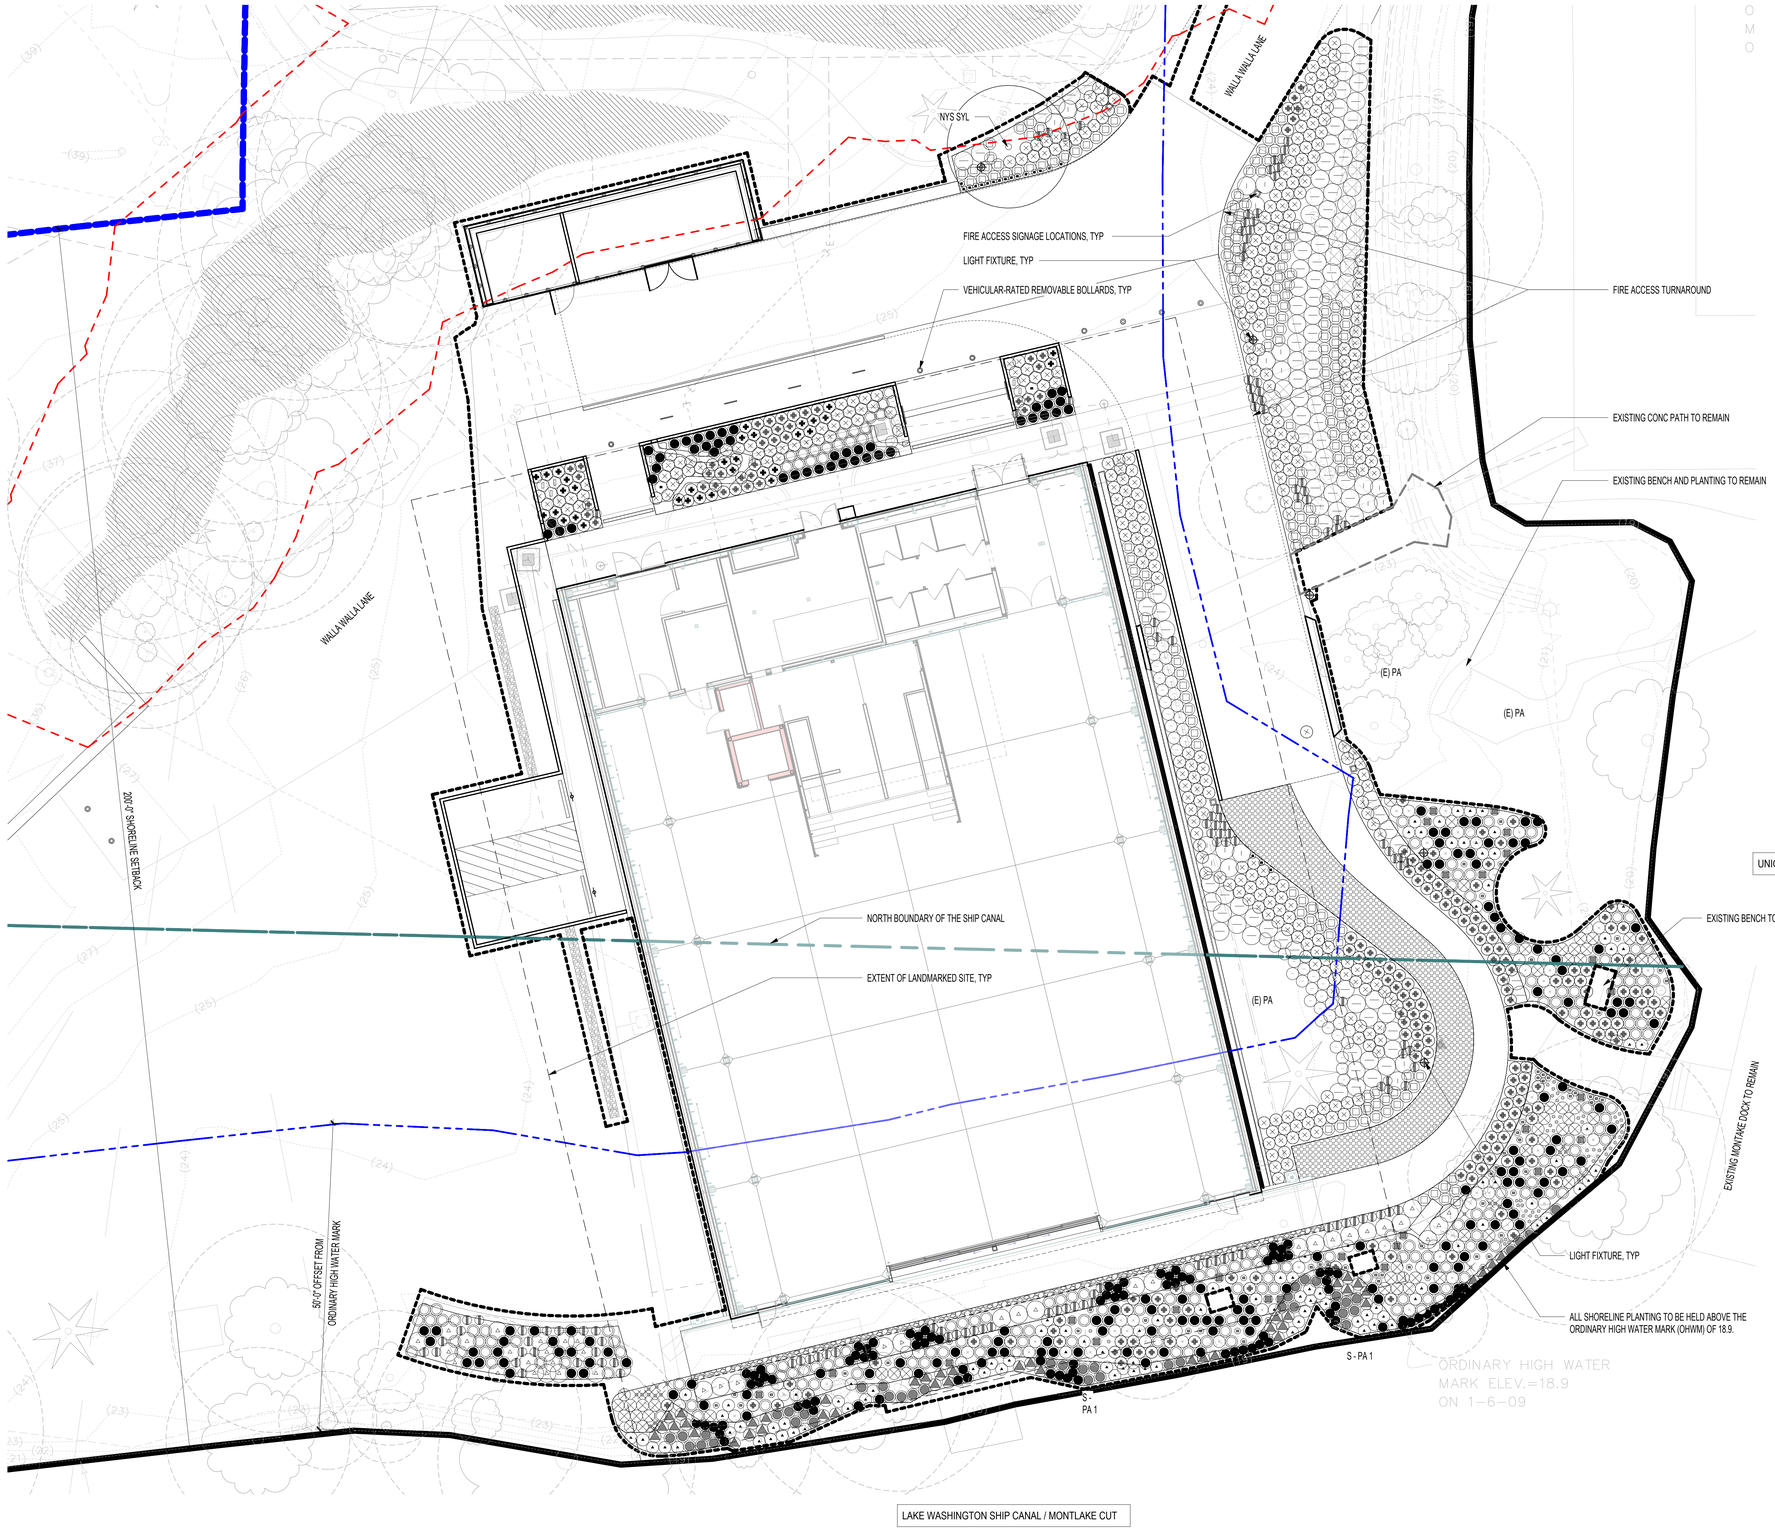

16 OVERALL PLANTING PLAN
1" = 10'-0" | 11/L1.00

0 5' 10' 20' 30'
1" = 10'

LIMIT OF WORK
200'-0" OFFSET FROM ORDINARY HIGH WATER MARK
50'-0" OFFSET FROM ORDINARY HIGH WATER MARK
15'-0" OFFSET FROM ECA - STEEP SLOPE
(E) PA EXISTING PLANTING AREA

CANOPY SCHEDULE		
COUNT	BOTANICAL NAME	COMMON NAME
1	Nyssa slyvatica 'David Odom'	AFTERBURNER TUPELO

MASTER PLANTING SCHEDULE			
COUNT	BOTANICAL NAME	COMMON NAME	NATIVE
SHRUB			
21	Ceanothus 'Joyce Coulter'	CREEPING MOUNTAIN LILAC	Y
125	Cornus sericea 'Kelseyi'	KELSEY DOGWOOD	Y
33	Cornus stolonifera 'Arctic Fire'	'Arctic Fire' RED OSIER DOGWOOD	Y
18	Symphoricarpos albus	SNOWBERRY	Y
100	Vaccinium ovatum 'Scarlet Ovation'	DWARF HUCKLEBERRY	Y
GRASSES & PERENNIALS			
130	Achillea millefolium	YARROW	Y
2	Aster subspicatus	DOUGLAS ASTER	Y
70	Carex densa	DENSE SEDGE	Y
112	Carex obnuta	SLOUGH SEDGE	Y
48	Deschampsia cespitosa	TUFTED HAIRGRASS	Y
19	Glehnia leicarpa mathias	BEACH SILVER TOP	Y
3	Glyceria elata	TALL MANNA GRASS	Y
1	Juncus effusus	COMMON RUSH	Y
171	Poa Macrantha	SEASHORE BLUEGRASS	Y
37	Scirpus microcarpus	BULRUSH	Y
6	Veronicastrum virginicum	CULVER'S ROOT	Y
FERN			
348	Polystichum munitum	WESTERN SWORD FERN	Y

SHORELINE RESTORATION PLANTING SCHEDULE			
COUNT	BOTANICAL NAME	COMMON NAME	NATIVE
SHRUB			
81	Cornus sericea 'Kelseyi'	KELSEY DOGWOOD	Y
53	Salix sitchensisi	SITKA WILLOW	Y
LIVE STAKE			
23	Salix sitchensisi	SITKA WILLOW	Y
52	Symphoricarpos albus	SNOWBERRY	Y
GRASSES & PERENNIALS			
105	Carex densa	DENSE SEDGE	Y
153	Carex obnuta	SLOUGH SEDGE	Y
41	Carex pellita	WOOLY SEDGE	Y
55	Glyceria elata	TALL MANNA GRASS	Y
100	Juncus effusus	COMMON RUSH	Y
60	Petasites frigidus	ALPINE BUTTERBUR	Y
42	Scholenoplectus acutus	HARDSTEM BULLRUSH	Y
3	Scirpus microcarpus	BULRUSH	Y
26	Stachys Cooleyae	COOLEY HEDGE NETTLE	Y

NOTES:

LANDSCAPE ARCHITECT TO FIELD LOCATE SHORELINE RESTORATION PLANTING.

MITHUN

SEATTLE / Pier 56, 1201 Alaskan Way, #200
Seattle, WA 98101 / 206.623.3344

SAN FRANCISCO / 585 Howard Street, #300
California, CA 94105 / 415.956.0688

LOS ANGELES / 9837 Adams Blvd
Culver City, CA 90232 / 323.937.2150

mithun.com

Sellen

PROJECT
ASUW SHELL HOUSE RENOVATION

LOCATION
3655 WALLA WALLA RD NE SEATTLE, WA 98195

PREPARED FOR
UNIVERSITY OF WASHINGTON

UNIVERSITY of WASHINGTON

THE NEXT 100 YEARS

NO.	DATE	REVISION

PARTNER IN CHARGE
RF
PROJECT MANAGER
EB
PROJECT LANDSCAPE ARCHITECT
DK
PROJECT TEAM MEMBERS
CSR
CHECK

LANDSCAPE ARCHITECT SEAL

STATE OF WASHINGTON
DAKOTA JANE KEENE
NO. 1308 EXP. 1/14/2027
LICENSED LANDSCAPE ARCHITECT

SEATTLE DCI / DPCD APPROVAL STAMP

TITLE
PLANTING PLAN

PROJECT NO
2327300 / UW 206756
DATE
04/30/2025

SHEET NUMBER
L5.00
GMP

© 2025 MITHUN, INC.

ORIGINAL SHEET SIZE:36" x 42"

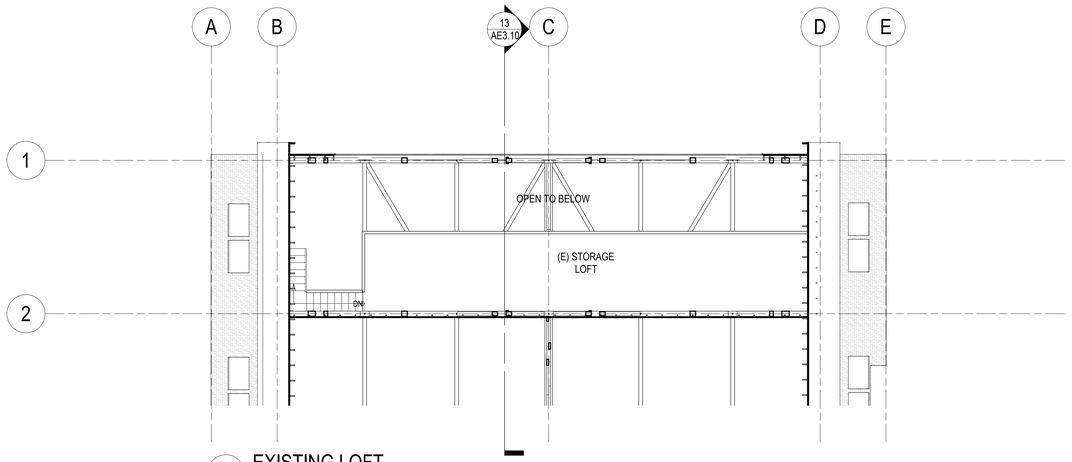

3 EXISTING LOFT
1/8" = 1'-0" | 6/A3.01

Existing / Demo Door Schedule

DOOR NO.	ROOM NAME	WIDTH	HEIGHT	DOOR FUNCTION	DOOR SCHEDULE NOTES
(E) BUILDING LEVEL 01					
x1	(E) BOAT STORAGE	8' - 0"	7' - 2"	EXTERIOR	DEMO
x2	(E) STORAGE / ELECTRICAL / LOCKERS	8' - 0"	7' - 2"	EXTERIOR	DEMO
x3	(E) BOAT STORAGE	3' - 0"	6' - 8"	EXTERIOR	DEMO
x4	(E) HANGAR SPACE	5' - 10"	6' - 4"	EXTERIOR	DEMO
x5	(E) BOAT STORAGE	3' - 0"	6' - 8"	INTERIOR	DEMO
x6	(E) BOAT STORAGE	3' - 0"	6' - 8"	INTERIOR	DEMO
MEZZANINE					
x7	(E) POCOCK SHOP	3' - 0"	6' - 8"	INTERIOR	DEMO
ROOF LEVEL					
xH		3' - 0"	2' - 6"	EXTERIOR	DEMO

*DIMENSIONS PROVIDED ABOVE AND ARE APPROXIMATE FOR INFORMATION ONLY. CONTRACTOR TO VERIFY ALL NECESSARY DIMENSIONS IN FIELD.

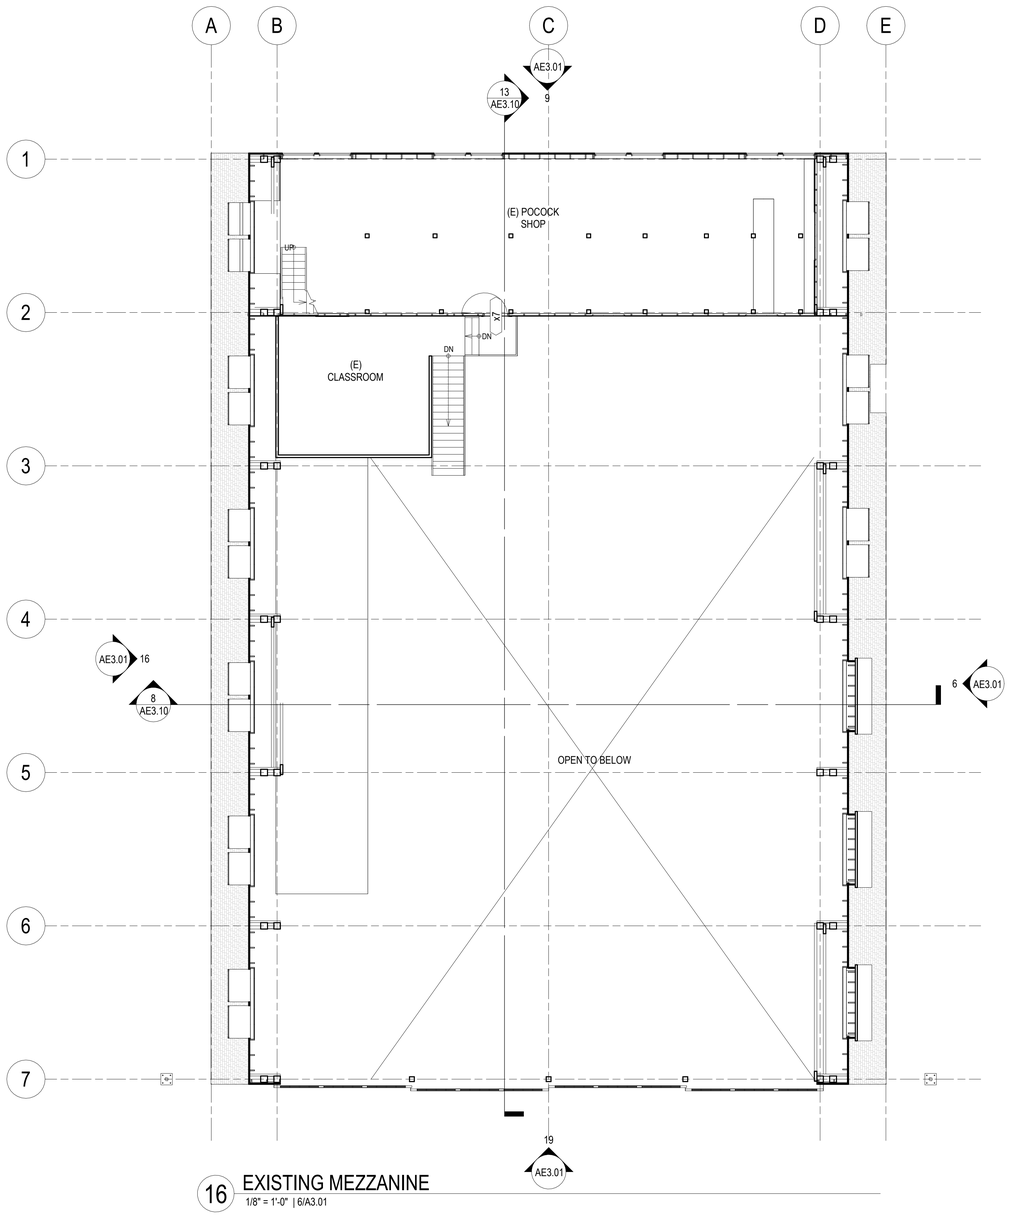

16 EXISTING MEZZANINE
1/8" = 1'-0" | 6/A3.01

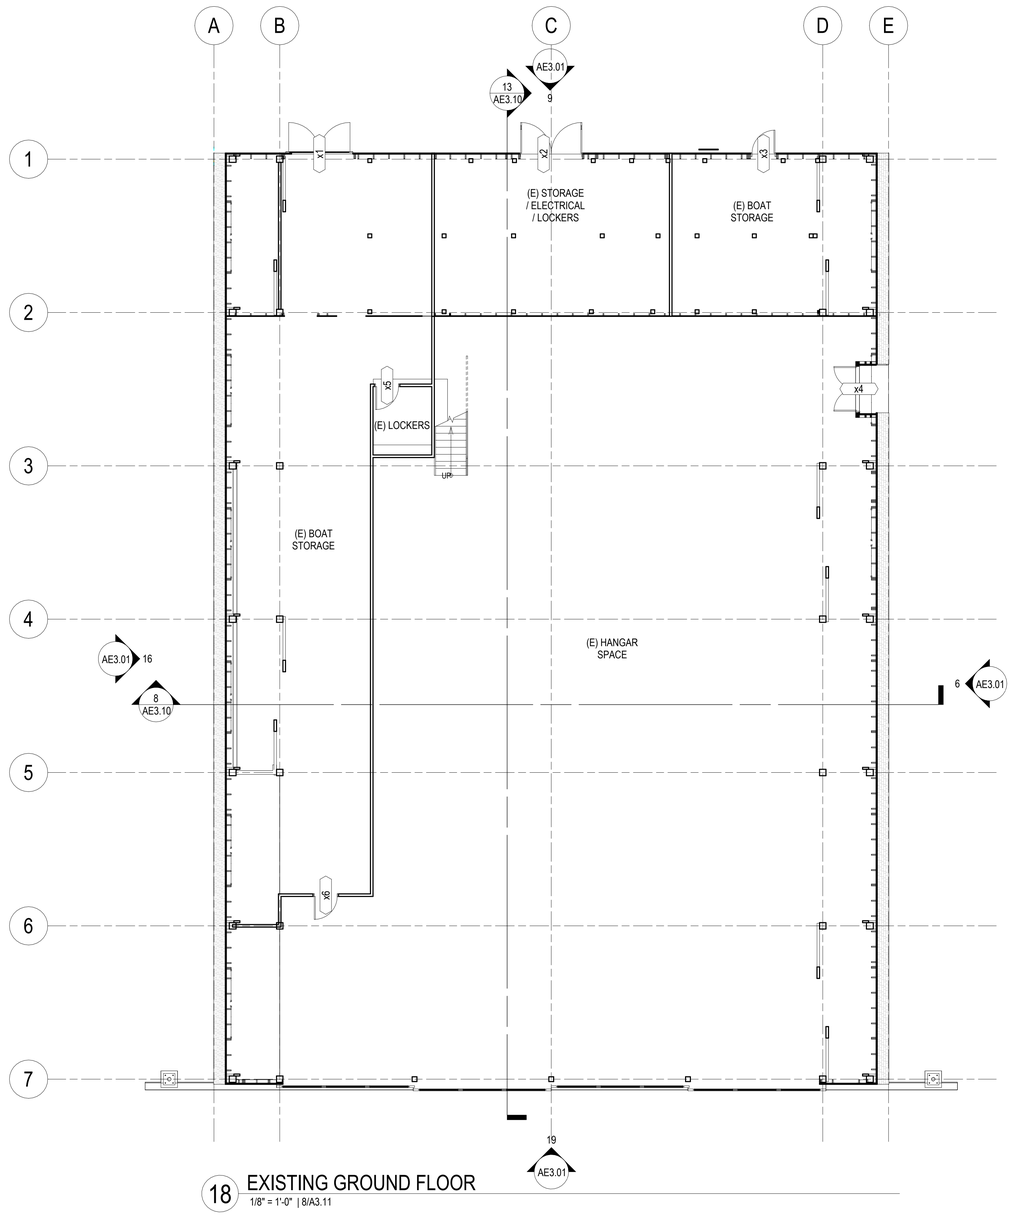

18 EXISTING GROUND FLOOR
1/8" = 1'-0" | 8/A3.11

Your use of the electronic/sheet media or transferred files shall constitute an acceptance the following:
Any Electronic Documents supplied to you by MITHUN and its consultants, including Revit Models and CAD drawings, provided solely for the purpose of fulfilling the obligations set forth in the Owner/Architect Agreement. These electronic files may be shared for convenience, but information only and may not be relied upon for construction or quantity take-offs. Accordingly, MithUn, Inc. makes no representations as to the accuracy of this information. If for any reason a conflict exists between information contained herein and the stamped set of construction documents, the information on the stamped documents is to be interpreted as correct.
Unauthorized use of, modification to, or reliance on these electronic files shall be at the sole risk of the user, and without any liability to MithUn, Inc. The recipient agrees to indemnify and hold MithUn, Inc. and its shareholders and employees, harmless from and against any claim, liability, demands, losses, damages, penalties or cost (including attorney's fees and defense costs, whether or not a suit is filed) arising or alleged to arise out of any unauthorized use, reuse or modification or in any way connected with, the incompatibility, readability, or durability of the information contained herein, to the fullest extent permitted by law, to indemnify and hold MithUn, Inc. its shareholders and employees, harmless from and against any claim, liability, demands, losses, damages, penalties or cost (including attorney's fees and defense costs, whether or not a suit is filed) arising or alleged to arise out of any unauthorized use, reuse or modification or in any way connected with, the incompatibility, readability, or durability of the information contained herein, to the fullest extent permitted by law. In addition, errors and omissions can be minimized if the recipient of this electronic media is differing software, hardware and versions. Building Information Models and CAD drawings are not Contract Documents and are not developed for use in construction or quantity take-offs.
The recipient agrees not to distribute this information to any person or entity that acquires or obtains this information thereof from the recipient without written authorization from MithUn, Inc.
This document is the property of MithUn, Inc. and may not be copied or used in any way without the written permission of MithUn, Inc.

MITHUN

SEATTLE / Pier 56, 1201 Alaskan Way, #200
Seattle, WA 98101 / 206.623.3344

SAN FRANCISCO / 585 Howard Street, #300
San Francisco, CA 94105 / 415.956.0688

LOS ANGELES / 5837 Adams Blvd
Culver City, CA 90232 / 323.937.2150

mithun.com

Sellen

PROJECT
ASUW SHELL HOUSE RENOVATION

LOCATION
3655 WALLA WALLA ROAD NE SEATTLE, WA 98195

PREPARED FOR
UNIVERSITY OF WASHINGTON

UNIVERSITY of WASHINGTON

THE NEXT 100 YEARS

NO. DATE REVISION

PARTNER IN CHARGE
RF
PROJECT MANAGER
EB
PROJECT ARCHITECT
DJ
PROJECT DESIGNER
RF
PROJECT TEAM MEMBERS
ME
CHECK
KB

9640
REGISTERED ARCHITECT
RICHARD FRANKO
STATE OF WASHINGTON

TITLE
EXISTING FLOOR PLANS

PROJECT NO.
2327300 / UW 206756
DATE
04/30/2025

SHEET NUMBER
AE2.01
GMP SET

© 2025 MITHUN, INC.

ORIGINAL SHEET SIZE 30" x 42"

5/1/2025 3:37:57 PM

Your use of the attached/accessed media or transferred files shall constitute an acceptance for following
Project Documents Disclaimer applies to: ALL 3-D and Building Information Models and CAD drawings - provided by MithUn to the owner. This document pertains to the electronic data file or files that is/are the subject of the agreement between MithUn and the owner. These electronic files may be shared for convenience, for information only and may not be relied upon for construction or quantity take-offs. Accordingly, MithUn, Inc. makes no representations as to the accuracy of this information. If for any reason a conflict exists between information contained herein and the printed set of construction documents, the information on the stamped documents is to be interpreted as correct.
All drawings, models, and digital data are instruments of service through which MithUn, Inc. and its consultants own and retain all common law, statutory and other reserved rights, including copyrights. The recipient agrees, to the fullest extent permitted by law, to defend, indemnify, and hold MithUn, Inc. its shareholders and employees, harmless from and against any claim, liability, damages, losses, damages, payment of cost (including attorney's fees and defense costs, whether or not a suit is filed) arising out of any unauthorized use, reuse or modification or in any way connected with, the incompatibility, readability, or durability of the information contained herein by the recipient or any person or entity that acquires or obtains this information thereon from the recipient without written authorization from MithUn, Inc.
Adobe Docs:C827/00 - AUW Shell House Restoration/Arch Sets/ Shell House_ARCH.rvt

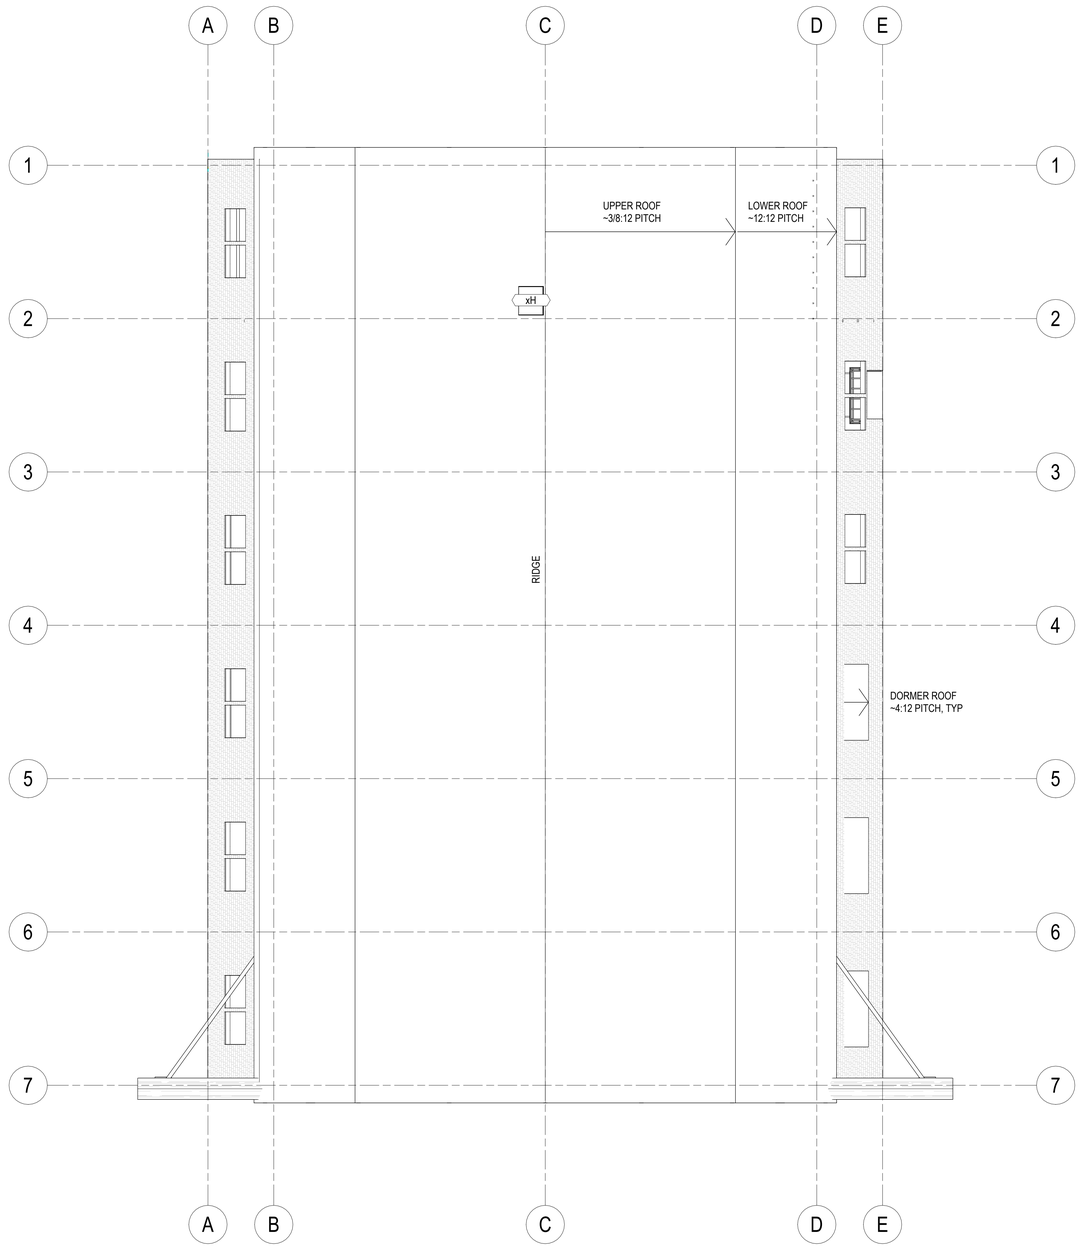

17 EXISTING ROOF PLAN
1/8" = 1'-0" | 6/A3.01

MITHUN

SEATTLE / Pier 56, 1201 Alaskan Way, #200
Seattle, WA 98101 / 206.623.3344

SAN FRANCISCO / 585 Howard Street, #300
San Francisco, CA 94105 / 415.956.0688

LOS ANGELES / 5837 Adams Blvd
Culver City, CA 90232 / 323.937.2150

mithun.com

Sellen

PROJECT
ASUW SHELL HOUSE RENOVATION

LOCATION
3655 WALLA WALLA ROAD NE
SEATTLE, WA 98195

PREPARED FOR
UNIVERSITY OF WASHINGTON

UNIVERSITY of WASHINGTON

THE NEXT 100 YEARS

NO.	DATE	REVISION

PARTNER IN CHARGE
RF
PROJECT MANAGER
EB
PROJECT ARCHITECT
DJ
PROJECT DESIGNER
RF
PROJECT TEAM MEMBERS
ME
CHECK
KB

9640
REGISTERED ARCHITECT
RICHARD FRANKO
STATE OF WASHINGTON

TITLE
EXISTING ROOF PLAN

PROJECT NO.
2327300 / UW 206756
DATE
04/30/2025

SHEET NUMBER
AE2.09
GMP SET

© 2025 MITHUN, INC.

ORIGINAL SHEET SIZE:36" x 48"

5/1/2025 3:38:01 PM

Your use of the electronic/hard media or transferred files shall constitute an acceptance the following:
The Electronic Documents are not Contract Documents and are not developed for use in construction or for cost estimating purposes. They are developed for the sole purpose of fulfilling the obligations set forth in the Owner/Architect Agreement. These electronic files may be shared for convenience, but information only and may not be relied upon for construction or quantity take-offs. Accordingly, MithUn, Inc. makes no representations as to the accuracy of this information. If for any reason a conflict exists between information contained herein and the stamped set of construction documents, that information on the stamped documents is to be interpreted as correct.
In addition, you agree to indemnify and hold MithUn, Inc. and its subconsultants harmless from and against any claims, liability, damages, penalties or cost (including attorney's fees and defense costs), whether or not a suit is filed, arising or alleged to arise out of any unauthorized use, reuse or modification or in any way connected with, the incompatibility, readability, or durability of the information contained herein by the recipient or any person or entity that acquires or obtains this information thereof from the recipient without written authorization from MithUn, Inc.
The recipient agrees, to the fullest extent permitted by law, to indemnify and hold MithUn, Inc. its shareholders and employees, harmless from and against any claims, liability, damages, penalties or cost (including attorney's fees and defense costs), whether or not a suit is filed, arising or alleged to arise out of any unauthorized use, reuse or modification or in any way connected with, the incompatibility, readability, or durability of the information contained herein by the recipient or any person or entity that acquires or obtains this information thereof from the recipient without written authorization from MithUn, Inc.
Autodesk Docs://23X100 - ASUW Shell House Restoration/ASUW Shell House_ARCH.rvt

Existing / Demo Window Schedule

WINDOW TYPE	WIDTH	HEIGHT	MANUAL COUNT	DESCRIPTION	WINDOW NOTES
xA	4' - 3"	10' - 3"	18	1980'S, DIVIDED LITE, FIXED	DEMO
xB	3' - 10"	5' - 2"	6	1960'S, SINGLE HUNG	DEMO
xC	4' - 3"	10' - 2"	4	1918 ORIGINAL DIVIDED LITE, DOUBLE HUNG, MULLED TOGETHER PER ELEVATIONS	ETR
xD	4' - 3"	10' - 2"	4	1980'S, DIVIDED LITE, SINGLE HUNG, MULLED TOGETHER PER ELEVATIONS	ETR
xE	6' - 4"	3' - 6"	3	1920'S DIVIDED LITE, FIXED	ETR
xF	56' - 0"	4' - 2"	1	1920'S DIVIDED LITE, FIXED	ETR
xS	4' - 4"	3' - 8"	2	1920'S SHOP RELITE, DIVIDED, FIXED	ETR
xS2	6' - 4"	3' - 8"	1	1920'S SHOP RELITE, DIVIDED, FIXED	ETR

*DIMENSIONS PROVIDED ABOVE AND ARE APPROXIMATE FOR INFORMATION ONLY. CONTRACTOR TO VERIFY ALL NECESSARY DIMENSIONS IN FIELD.

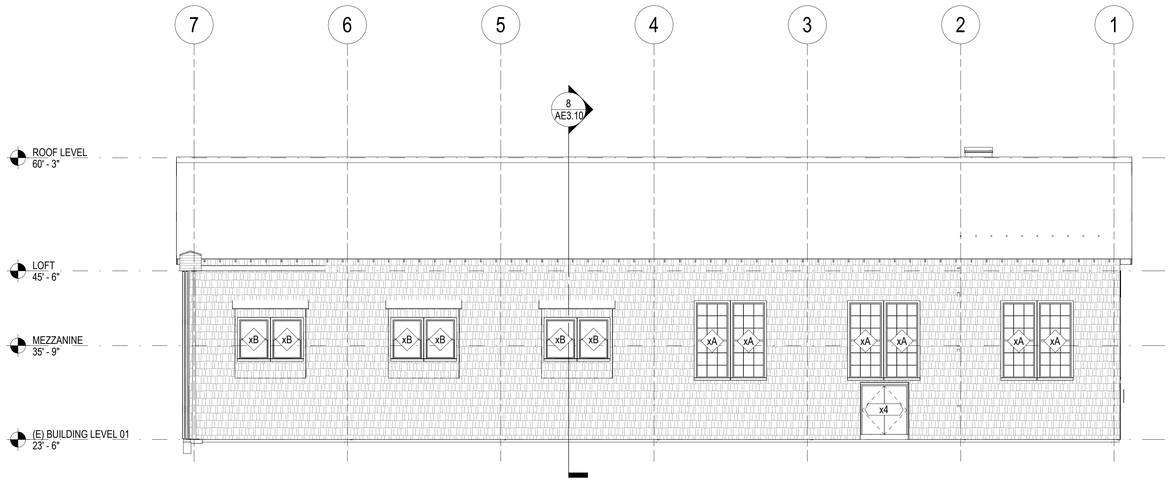

6 EXISTING EAST ELEVATION
1/8" = 1'-0" | 16/AE2.01

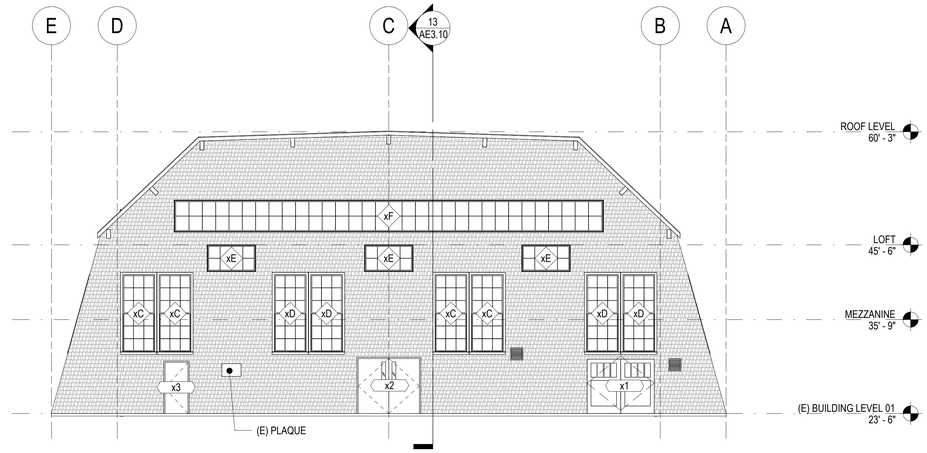

9 EXISTING NORTH ELEVATION
1/8" = 1'-0" | 16/AE2.01

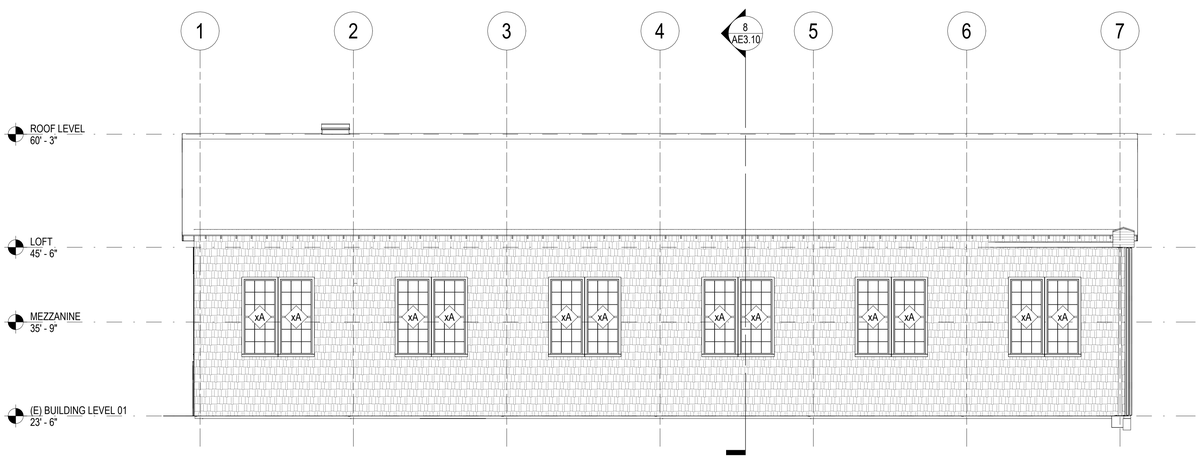

16 EXISTING WEST ELEVATION
1/8" = 1'-0" | 16/AE2.01

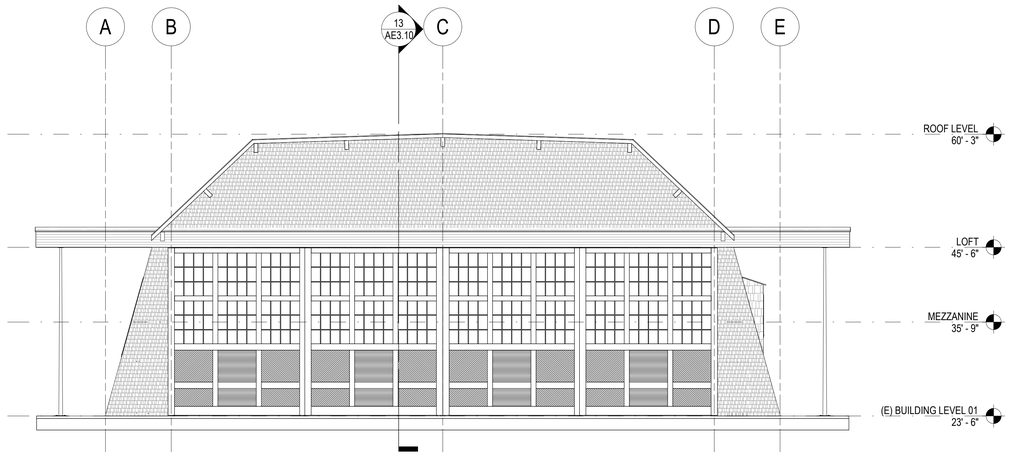

19 EXISTING SOUTH ELEVATION
1/8" = 1'-0" | 16/AE2.01

MITHUN

SEATTLE / Pier 56, 1201 Alaskan Way, #200
Seattle, WA 98101 / 206.623.3344

SAN FRANCISCO / 585 Howard Street, #300
San Francisco, CA 94105 / 415.956.0688

LOS ANGELES / 9837 Adams Blvd
Culver City, CA 90232 / 323.937.2150

mithun.com

Sellen

PROJECT
ASUW SHELL HOUSE RENOVATION

LOCATION
3655 WALLA WALLA ROAD NE SEATTLE, WA 98195

PREPARED FOR
UNIVERSITY OF WASHINGTON

UNIVERSITY of WASHINGTON

THE NEXT 100 YEARS

NO.	DATE	REVISION

PARTNER IN CHARGE
RF
PROJECT MANAGER
EB
PROJECT ARCHITECT
DJ
PROJECT DESIGNER
RF
PROJECT TEAM MEMBERS
ME
CHECK
KB

9640
REGISTERED ARCHITECT
RICHARD FRANKO
STATE OF WASHINGTON

TITLE
EXISTING ELEVATIONS

PROJECT NO.
2327300 / UW 206756
DATE
04/30/2025

SHEET NUMBER
AE3.01
GMP SET

© 2025 MITHUN, INC.

ORIGINAL SHEET SIZE 30" x 42"

5/1/2025 3:38:03 PM

Your use of the attached/provided media or transferred files shall constitute an acceptance the following:
The Electronic Documents (hereinafter collectively referred to as "ALL 3-D and Building Information Models and CAD drawings" provided by MithUn to the recipient ("the recipient") are the property of MithUn. The recipient is granted a limited, non-exclusive, non-transferable license to use the Electronic Documents for the sole purpose of fulfilling the obligations set forth in the Owner/Architect Agreement. These electronic files may be shared for convenience, but information only and may not be relied upon for construction or quantity take-offs. Accordingly, MithUn, Inc. makes no representations as to the accuracy of this information. If for any reason a conflict exists between information contained herein and the stamped set of construction documents, the information in the stamped documents is to be interpreted as correct.
Any unauthorized use, modification, or misuse of the Electronic Documents is strictly prohibited. The recipient shall indemnify and hold MithUn, Inc. and its consultants harmless from and against any claim, liability, damages, losses, penalties or cost (including attorney's fees and defense costs, whether or not a suit is filed) arising in or allegedly arising out of any unauthorized use, reuse or modification or in any way connected with, the incompatibility, readability, or durability of the information contained herein by the recipient or any person or entity that acquires or obtains this information thereon from the recipient without written authorization from MithUn, Inc.
The recipient agrees to the fullest extent permitted by law, to defend, indemnify, and hold MithUn, Inc. its shareholders and employees, harmless from and against any claim, liability, damages, losses, penalties or cost (including attorney's fees and defense costs, whether or not a suit is filed) arising in or allegedly arising out of any unauthorized use, reuse or modification or in any way connected with, the incompatibility, readability, or durability of the information contained herein by the recipient or any person or entity that acquires or obtains this information thereon from the recipient without written authorization from MithUn, Inc.
Autodesk Docs://2427300_ASUW Shell House Restoration/ASUW Shell House_ARCH.rvt

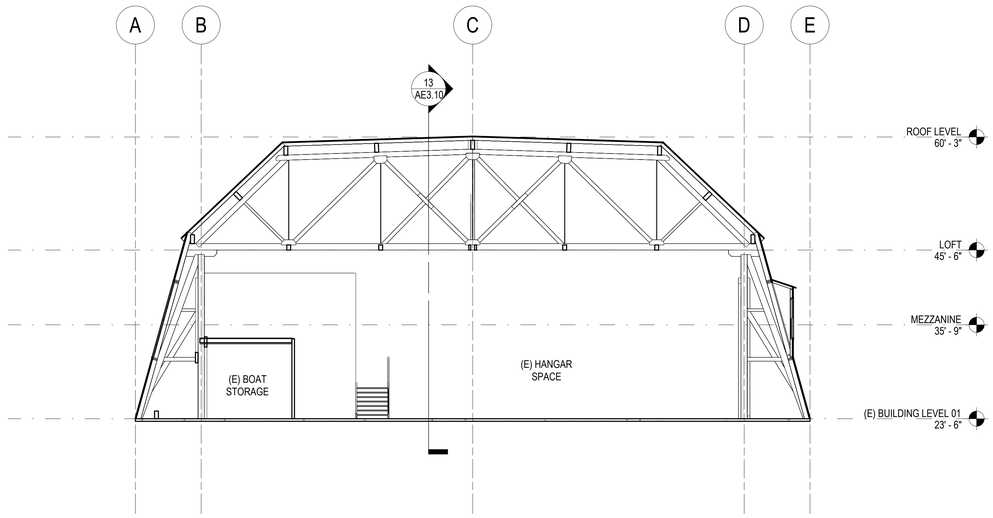

8 TRANSVERSE BUILDING SECTION
1/8" = 1'-0" | 16/AE2.01

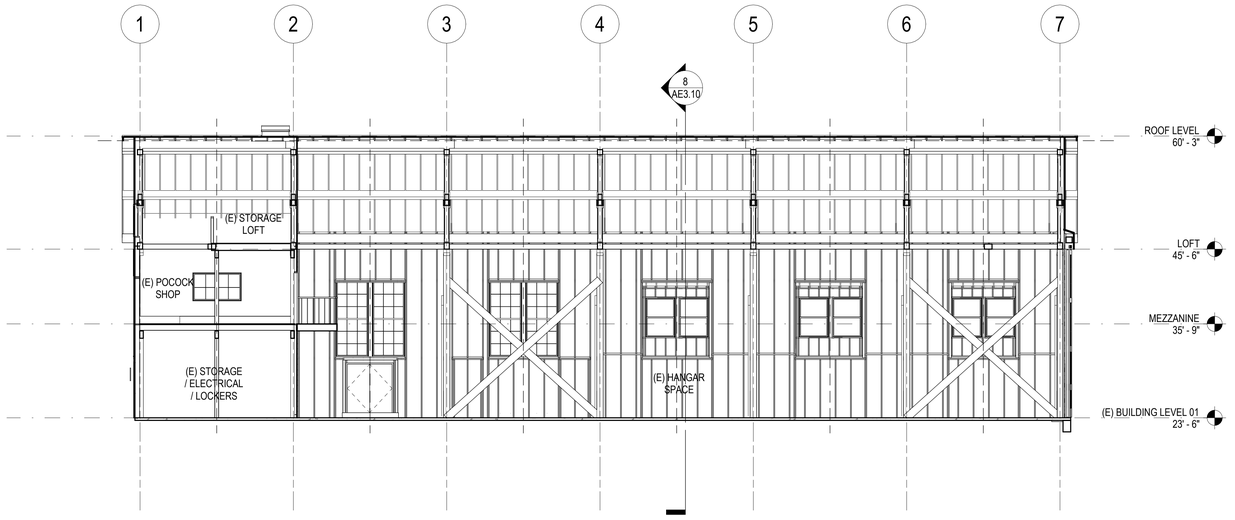

13 LONGITUDINAL BUILDING SECTION
1/8" = 1'-0" | 3/AE2.01

MITHUN

SEATTLE / Pier 56, 1201 Alaskan Way, #200
Seattle, WA 98101 / 206.623.3344

SAN FRANCISCO / 585 Howard Street, #300
San Francisco, CA 94105 / 415.956.0688

LOS ANGELES / 5837 Adams Blvd
Culver City, CA 90232 / 323.937.2150

mithun.com

Sellen

PROJECT
ASUW SHELL HOUSE RENOVATION

LOCATION
3655 WALLA WALLA ROAD NE
SEATTLE, WA 98195

PREPARED FOR
UNIVERSITY OF WASHINGTON

UNIVERSITY of WASHINGTON

THE NEXT 100 YEARS

NO.	DATE	REVISION

PARTNER IN CHARGE
RF
PROJECT MANAGER
EB
PROJECT ARCHITECT
DJ
PROJECT DESIGNER
RF
PROJECT TEAM MEMBERS
ME
CHECK
KB

9640
REGISTERED ARCHITECT
RICHARD FRANKO
STATE OF WASHINGTON

TITLE
EXISTING SECTIONS

PROJECT NO.
2327300 / UW 206756
DATE
04/30/2025

SHEET NUMBER
AE3.10
GMP SET

© 2025 MITHUN, INC.

ORIGINAL SHEET SIZE 30" x 42"

5/1/2025 3:38:07 PM

Your use of the attached/provided media or translated files shall constitute an acceptance this following:
The Electronic Documents made available by MIthun, LLC and building information models and CAD drawings provided by MIthun to the recipient ("Recipient") are provided for the sole purpose of fulfilling the obligations set forth in the Owner/Architect Agreement. These electronic files may be shared for convenience, but information only and may not be relied upon for construction or quantity take-offs. Accordingly, MIthun, Inc. makes no representations as to the accuracy of this information. If for any reason a conflict exists between information contained herein and the stamped set of construction documents, the information on the stamped documents is to be interpreted as correct.
All proprietary rights in the Electronic Documents, including but not limited to any copyright rights embodied or contained therein, are and shall remain the property of MIthun, Inc.
The recipient agrees, to the fullest extent permitted by law, to defend, indemnify, and hold MIthun, Inc. its shareholders and employees, harmless from and against any claim, liability, demands, losses, damages, punishment and costs (including attorney's fees and defense costs, whether or not a suit is filed) arising or allegedly arising out of any unauthorized use, reuse or modification or in any way connected with, the incompatibility, readability, or durability of the information contained herein by the recipient or any person or entity that acquires or obtains this information thereon from the recipient without written authorization from MIthun, Inc.
Autodesk Docs://2427300 - ASUW Shell House Restoration/ASUW Shell House_ADSK.rvt

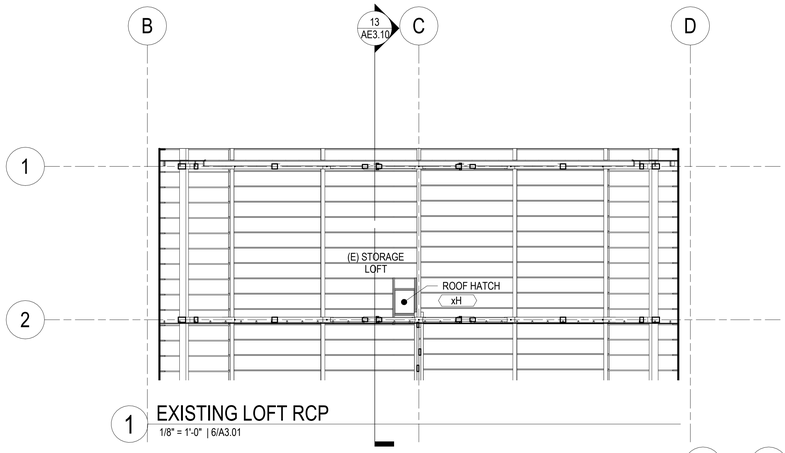

1 EXISTING LOFT RCP
1/8" = 1'-0" | 6/A3.01

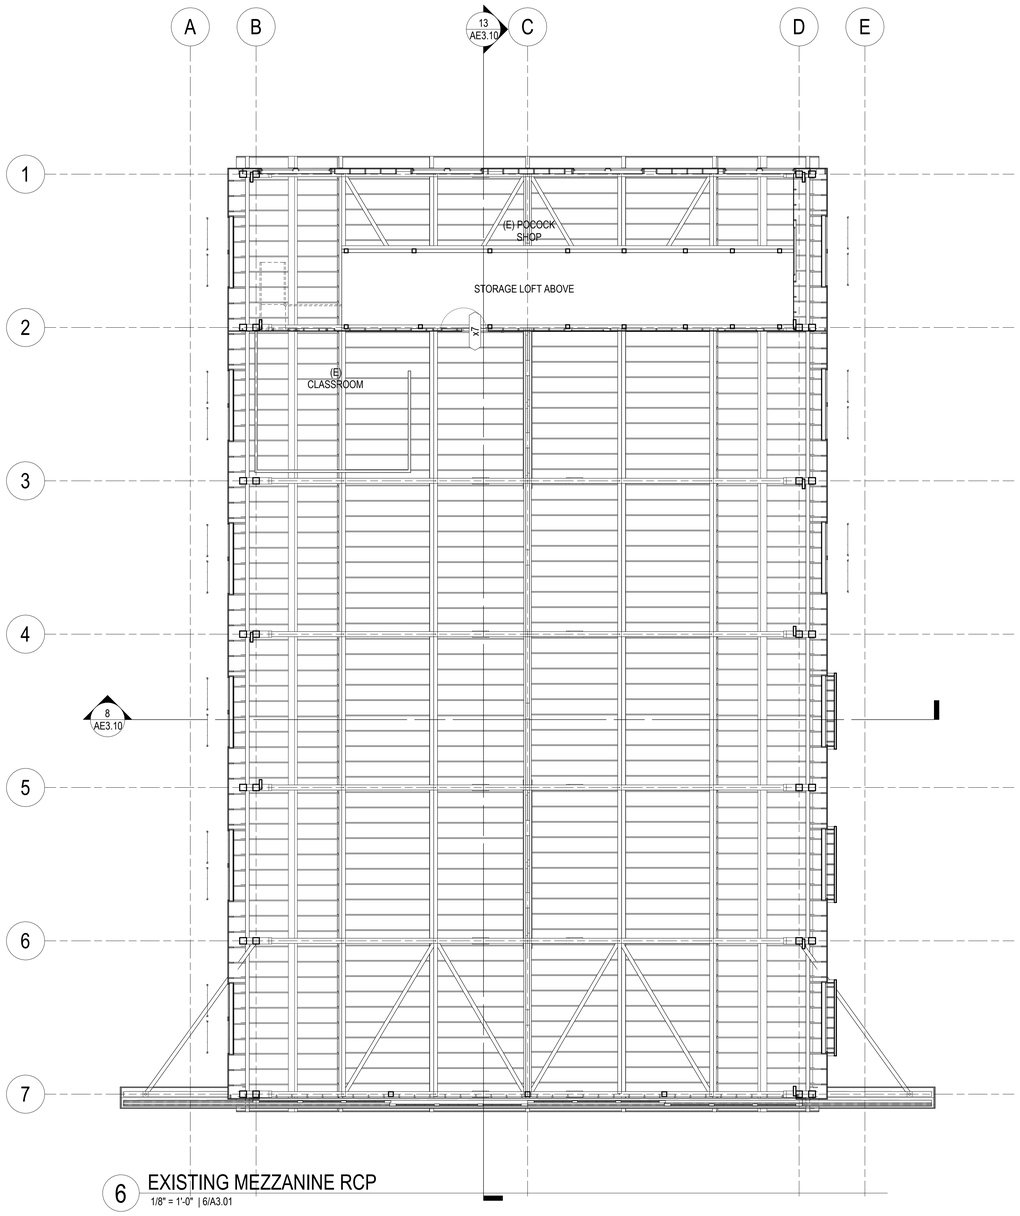

6 EXISTING MEZZANINE RCP
1/8" = 1'-0" | 6/A3.01

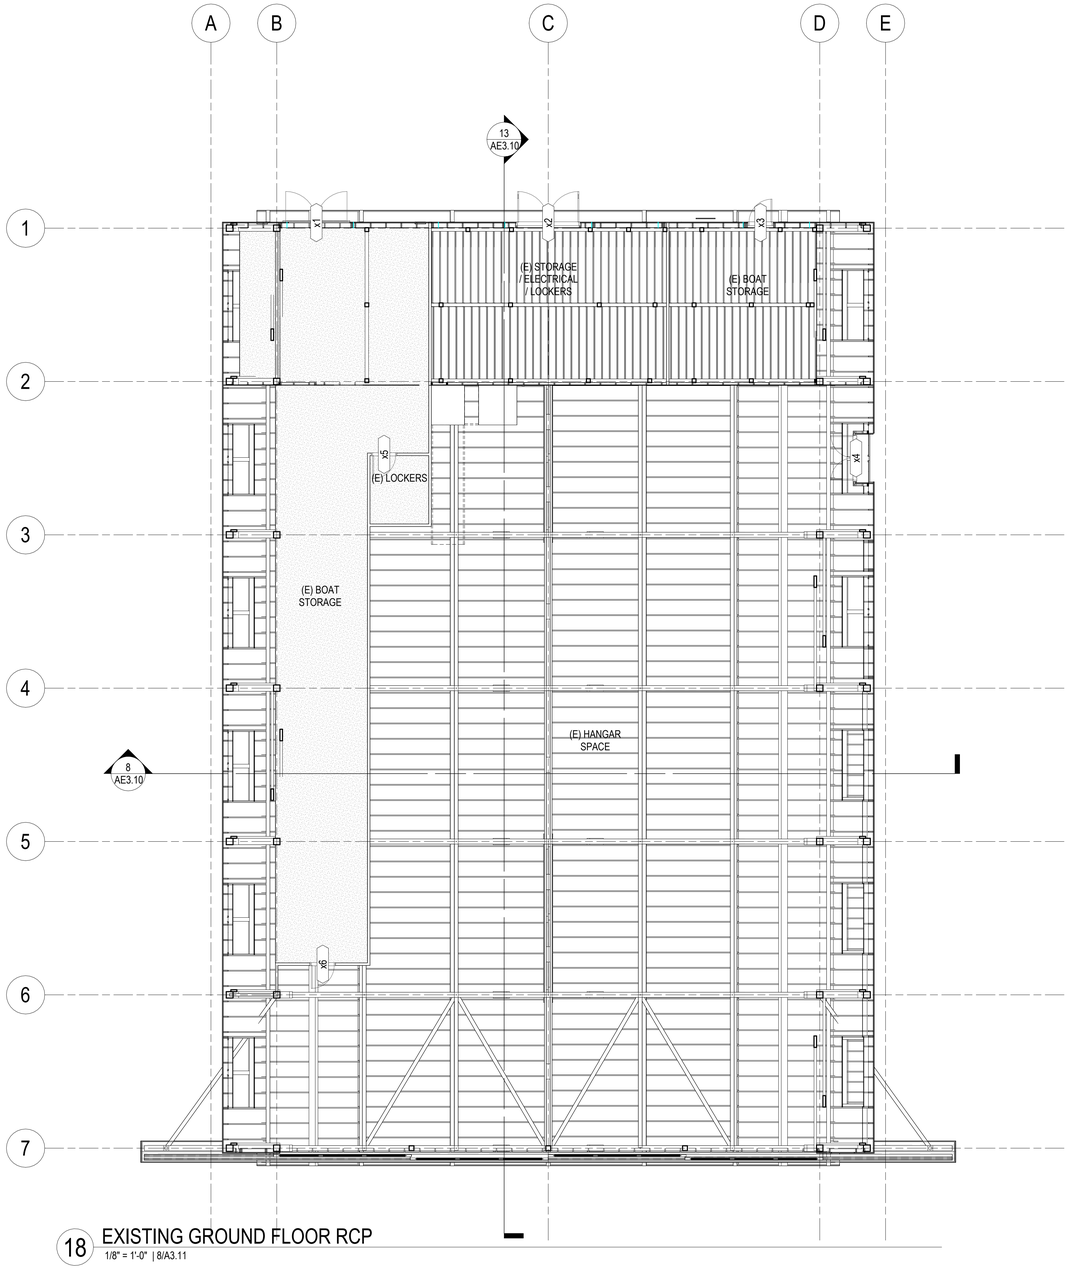

18 EXISTING GROUND FLOOR RCP
1/8" = 1'-0" | 8/A3.11

MITHUN

SEATTLE / Pier 56, 1201 Alaskan Way, #200
Seattle, WA 98101 / 206.623.3344

SAN FRANCISCO / 585 Howard Street, #300
San Francisco, CA 94105 / 415.956.0688

LOS ANGELES / 5837 Adams Blvd
Culver City, CA 90232 / 323.937.2150

mithun.com

Sellen

PROJECT
ASUW SHELL HOUSE RENOVATION

LOCATION
3655 WALLA WALLA ROAD NE
SEATTLE, WA 98195

PREPARED FOR
UNIVERSITY OF WASHINGTON

UNIVERSITY of WASHINGTON

THE NEXT 100 YEARS

NO.	DATE	REVISION

PARTNER IN CHARGE
RF
PROJECT MANAGER
EB
PROJECT ARCHITECT
DJ
PROJECT DESIGNER
RF
PROJECT TEAM MEMBERS
ME
CHECK
KB

9640
REGISTERED ARCHITECT
RICHARD FRANKO
STATE OF WASHINGTON

TITLE
EXISTING REFLECTED CEILING PLANS

PROJECT NO.
2327300 / UW 206756
DATE
04/30/2025

SHEET NUMBER
AE7.01
GMP SET

© 2025 MITHUN, INC.

ORIGINAL SHEET SIZE 30" x 42"

5/1/2025 3:38:11 PM

Your use of the attached/enclosed media or transformed files shall constitute an acceptance the following:
The Electronic Documents (hereinafter called the "**ALL 3-D and Building Information Models and CAD drawings**") provided to Mithun for the project (The "Project") are developed for the sole purpose of fulfilling the obligations set forth in the Owner/Architect Agreement. These electronic files may be shared for convenience, for information only and may not be relied upon for construction or quantity take-offs. Accordingly, Mithun, Inc. makes no representations as to the accuracy of this information. If for any reason a conflict exists between information contained herein and the stamped (ink or embossed) documents, the information on the stamped documents is to be interpreted as correct.
Information contained herein is the property of Mithun, Inc. Reproduction or unauthorized use of the information contained herein without the express written permission of Mithun, Inc. is prohibited.
The recipient agrees, to the fullest extent permitted by law, to indemnify, and hold Mithun, Inc. the shareholders and employees, harmless from and against any claim, liability, damages, losses, damages, penalties or cost (including attorney's fees and defense costs, whether or not a suit is filed) arising or allegedly arising out of any unauthorized use, reuse or modification or in any way connected with, the incompatibility, readability, or durability of the information contained herein by the recipient.
Autodesk Docs://2327300 - ASUW Shell House Restoration/ASUW Shell House_ADCtr.rvt

DEMO NOTES

1. SECURE ALL OTHER PERMITS AS NEEDED BY ANY OTHER GOVERNING AUTHORITIES.
2. ALL HAZARDOUS WASTE SHALL BE REMOVED AND DISPOSED OF BY A STATE LICENSED HAZARDOUS MATERIAL REMOVAL CONTRACTOR.
3. SALVAGE ALL RECYCLABLE MATERIAL AND DELIVER TO THE APPROPRIATE RECYCLING VENUES.
4. DEMOLISH EXISTING PER PLAN AND PROPERLY DISPOSE OF ALL DEBRIS.
5. TERMINATE AND CAP ALL ABANDONED EXISTING UTILITIES, REROUTE EXISTING UTILITIES AFFECTED BY DEMO. UTILITES TO INCLUDE BUT NOT LIMITED TO: ELECTRICITY, DOMESTIC WATER, GAS, SEWER, STORM DRAIN, TELEPHONE.
6. WHERE STRUCTURES ARE TO BE REMOVED, PROTECT ALL ADJACENT EXISTING STRUCTURE AND FINISHES.
7. REPAIR, PATCH AND REFINISH ADJACENT STRUCTURE AFFECTED BY DEMOLITION.
8. PROTECT CITY SIDEWALK AND REPAIR ANY DAMAGES CAUSED BY THE DEMOLITION.
9. SALVAGE ALL AREAS OF NON-HAZARDOUS MATERIAL CONTAINING ORIGINAL 1X8 LAP SIDING FOR REUSE AS NOTED BELOW.
10. DEMOLISH EXISTING HVAC EQUIPMENT AND DUCTWORK U.N.O.
11. SELECTIVE SLAB DEMOLITION REQUIRED FOR NEW PLUMBING AND FOUNDATION ELEMENTS.
12. DRAWINGS ARE DIAGRAMMATIC IN NATURE. INFORMATION IS PROVIDED TO DESCRIBE GENERAL LOCATIONS, ASPECTS, AND AREA OF EXISTING BUILDING ELEMENTS. EXISTING CONDITIONS, DIMENSIONS, MATERIAL, AND QUANTITIES MUST BE VERIFIED BY THE CONTRACTOR.
13. CONTRACTOR IS RESPONSIBLE FOR THE OVERALL AND LOCAL STABILITY (BOTH VERTICAL AND LATERAL) OF STRUCTURAL SYSTEMS DURING AND FOLLOWING DEMOLITION OF STRUCTURAL SYSTEMS AND ELEMENTS. SEE SECTIONS 024100 FOR TEMPORARY SHORING REQUIREMENTS.

INTERIOR SHEATHING NOTES

EXISTING INTERIOR SHEATHING IS A COMBINATION OF PATCHING AND THE ORIGINAL 1X8 SOFTWOOD SHIPLAP. REMOVE ALL PLYWOOD OR NON-SHIPLAP PATCHING AND REPLACE WITH 1X8 SHIPLAP. UTILIZE ANY RECLAIMED SHIPLAP FROM OTHER AREAS OF THE BUILDING FIRST, THEN USE NEW MATERIAL TO MATCH IN DIMENSION AND PROFILE. RECLAIMED MATERIAL WILL BE PRIORITIZED TO THE LOWEST PARTS OF THE WALL PER PRIORITY ZONES NOTED ON INTERIOR ELEVATION SHEETS. NEW MATERIAL WILL BE STAINED TO MATCH WITH A LOW VOC, LOW SHEEN WATERBASED STAIN AND SEALER.

DEMO LEGEND

- EXISTING SURFACE
- EXISTING CUT OBJECT
- DEMO SURFACE
- DEMO CUT OBJECT

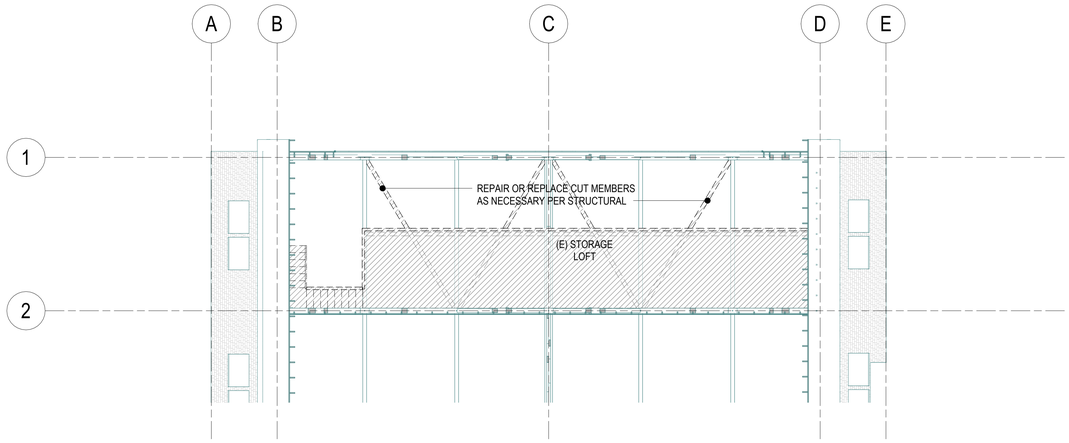

7 DEMO TRUSS LEVEL
1/8" = 1'-0" | 6/A3.01

Existing / Demo Door Schedule					
DOOR NO.	ROOM NAME	WIDTH	HEIGHT	DOOR FUNCTION	DOOR SCHEDULE NOTES
(E) BUILDING LEVEL 01					
x1	(E) BOAT STORAGE	8' - 0"	7' - 2"	EXTERIOR	DEMO
x2	(E) STORAGE / ELECTRICAL / LOCKERS	8' - 0"	7' - 2"	EXTERIOR	DEMO
x3	(E) BOAT STORAGE	3' - 0"	6' - 8"	EXTERIOR	DEMO
x4	(E) HANGAR SPACE	5' - 10"	6' - 4"	EXTERIOR	DEMO
x5	(E) BOAT STORAGE	3' - 0"	6' - 8"	INTERIOR	DEMO
x6	(E) BOAT STORAGE	3' - 0"	6' - 8"	INTERIOR	DEMO
MEZZANINE					
x7	(E) POCOCK SHOP	3' - 0"	6' - 8"	INTERIOR	DEMO
ROOF LEVEL					
xH		3' - 0"	2' - 6"	EXTERIOR	DEMO

*DIMENSIONS PROVIDED ABOVE AND ARE APPROXIMATE FOR INFORMATION ONLY. CONTRACTOR TO VERIFY ALL NECESSARY DIMENSIONS IN FIELD.

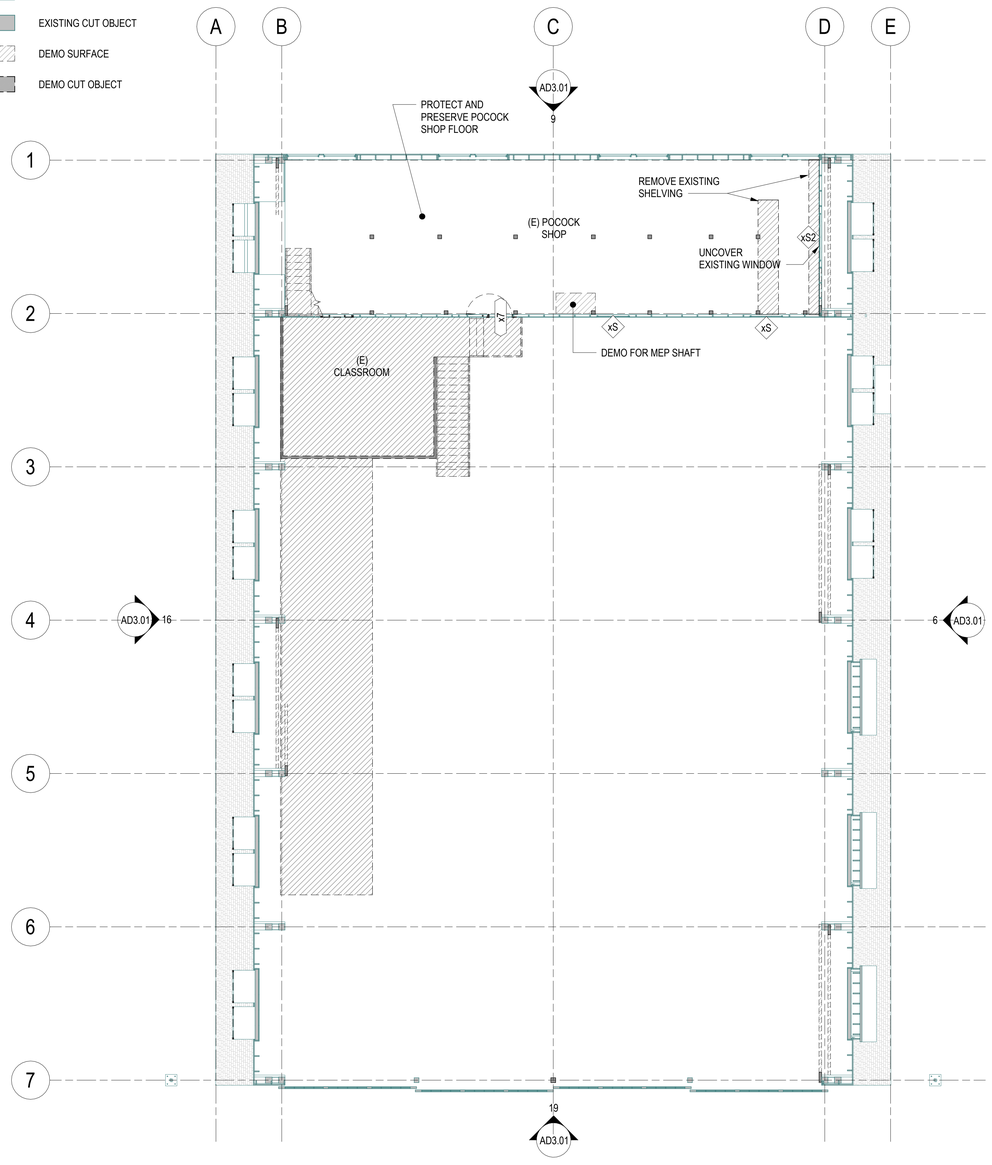

16 DEMO SHOP LEVEL
1/8" = 1'-0" | 6/A3.01

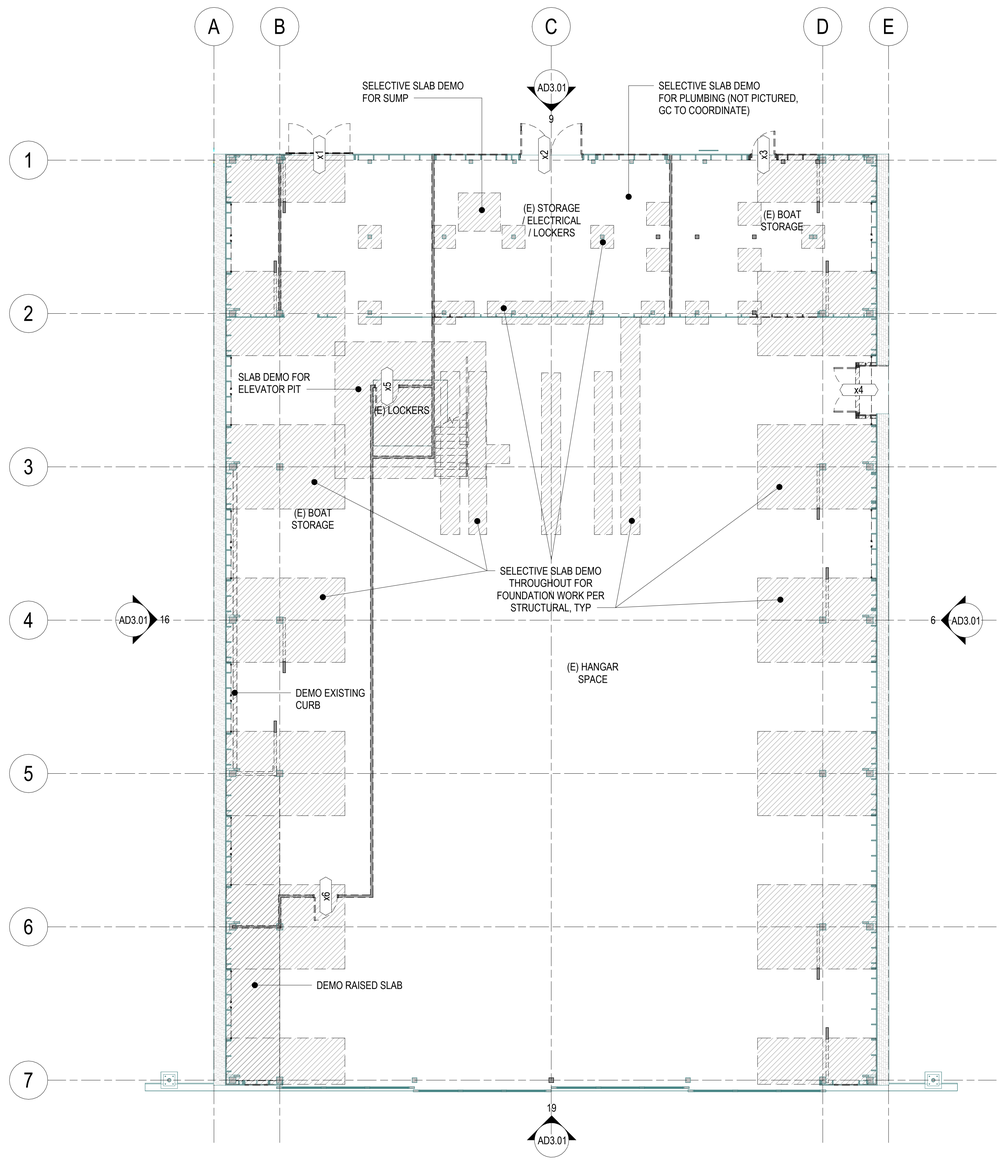

19 DEMO LEVEL 01
1/8" = 1'-0" | 8/A3.11

MITHUN

SEATTLE / Pier 56, 1201 Alaskan Way, #200
Seattle, WA 98101 / 206.623.3344

SAN FRANCISCO / 585 Howard Street, #300
San Francisco, CA 94105 / 415.956.0688

LOS ANGELES / 5837 Adams Blvd
Culver City, CA 90232 / 323.937.2150

mithun.com

Sellen

PROJECT
ASUW SHELL HOUSE RENOVATION

LOCATION
3655 WALLA WALLA ROAD NE SEATTLE, WA 98195

PREPARED FOR
UNIVERSITY OF WASHINGTON

UNIVERSITY of WASHINGTON

THE NEXT 100 YEARS

NO.	DATE	REVISION

PARTNER IN CHARGE
RF
PROJECT MANAGER
EB
PROJECT ARCHITECT
DJ
PROJECT DESIGNER
RF
PROJECT TEAM MEMBERS
ME
CHECK
KB

9640
REGISTERED ARCHITECT
RICHARD FRANKO
STATE OF WASHINGTON

TITLE
DEMO FLOOR PLANS

PROJECT NO.
2327300 / UW 206756
DATE
04/30/2025

SHEET NUMBER
AD2.01
GMP SET

© 2025 MITHUN, INC.

ORIGINAL SHEET SIZE 36" x 42"

DEMO NOTES

1. SECURE ALL OTHER PERMITS AS NEEDED BY ANY OTHER GOVERNING AUTHORITIES.
2. ALL HAZARDOUS WASTE SHALL BE REMOVED AND DISPOSED OF BY A STATE LICENSED HAZARDOUS MATERIAL REMOVAL CONTRACTOR.
3. SALVAGE ALL RECYCLABLE MATERIAL AND DELIVER TO THE APPROPRIATE RECYCLING VENUES.
4. DEMOLISH EXISTING PER PLAN AND PROPERLY DISPOSE OF ALL DEBRIS.
5. TERMINATE AND CAP ALL ABANDONED EXISTING UTILITIES, REROUTE EXISTING UTILITIES AFFECTED BY DEMO. UTILITES TO INCLUDE BUT NOT LIMITED TO: ELECTRICITY, DOMESTIC WATER, GAS, SEWER, STORM DRAIN, TELEPHONE.
6. WHERE STRUCTURES ARE TO BE REMOVED, PROTECT ALL ADJACENT EXISTING STRUCTURE AND FINISHES.
7. REPAIR, PATCH AND REFINISH ADJACENT STRUCTURE AFFECTED BY DEMOLITION.
8. PROTECT CITY SIDEWALK AND REPAIR ANY DAMAGES CAUSED BY THE DEMOLITION.
9. SALVAGE ALL AREAS OF NON-HAZARDOUS MATERIAL CONTAINING ORIGINAL 1X8 LAP SIDING FOR REUSE AS NOTED BELOW.
10. DEMOLISH EXISTING HVAC EQUIPMENT AND DUCTWORK U.N.O.
11. SELECTIVE SLAB DEMOLITION REQUIRED FOR NEW PLUMBING AND FOUNDATION ELEMENTS.
12. DRAWINGS ARE DIAGRAMMATIC IN NATURE. INFORMATION IS PROVIDED TO DESCRIBE GENERAL LOCATIONS, ASPECTS, AND AREA OF EXISTING BUILDING ELEMENTS. EXISTING CONDITIONS, DIMENSIONS, MATERIAL, AND QUANTITIES MUST BE VERIFIED BY THE CONTRACTOR.
13. CONTRACTOR IS RESPONSIBLE FOR THE OVERALL AND LOCAL STABILITY (BOTH VERTICAL AND LATERAL) OF STRUCTURAL SYSTEMS DURING AND FOLLOWING DEMOLITION OF STRUCTURAL SYSTEMS AND ELEMENTS. SEE SECTIONS 024100 FOR TEMPORARY SHORING REQUIREMENTS.

DEMO LEGEND

- EXISTING SURFACE
- EXISTING CUT OBJECT
- DEMO SURFACE
- DEMO CUT OBJECT

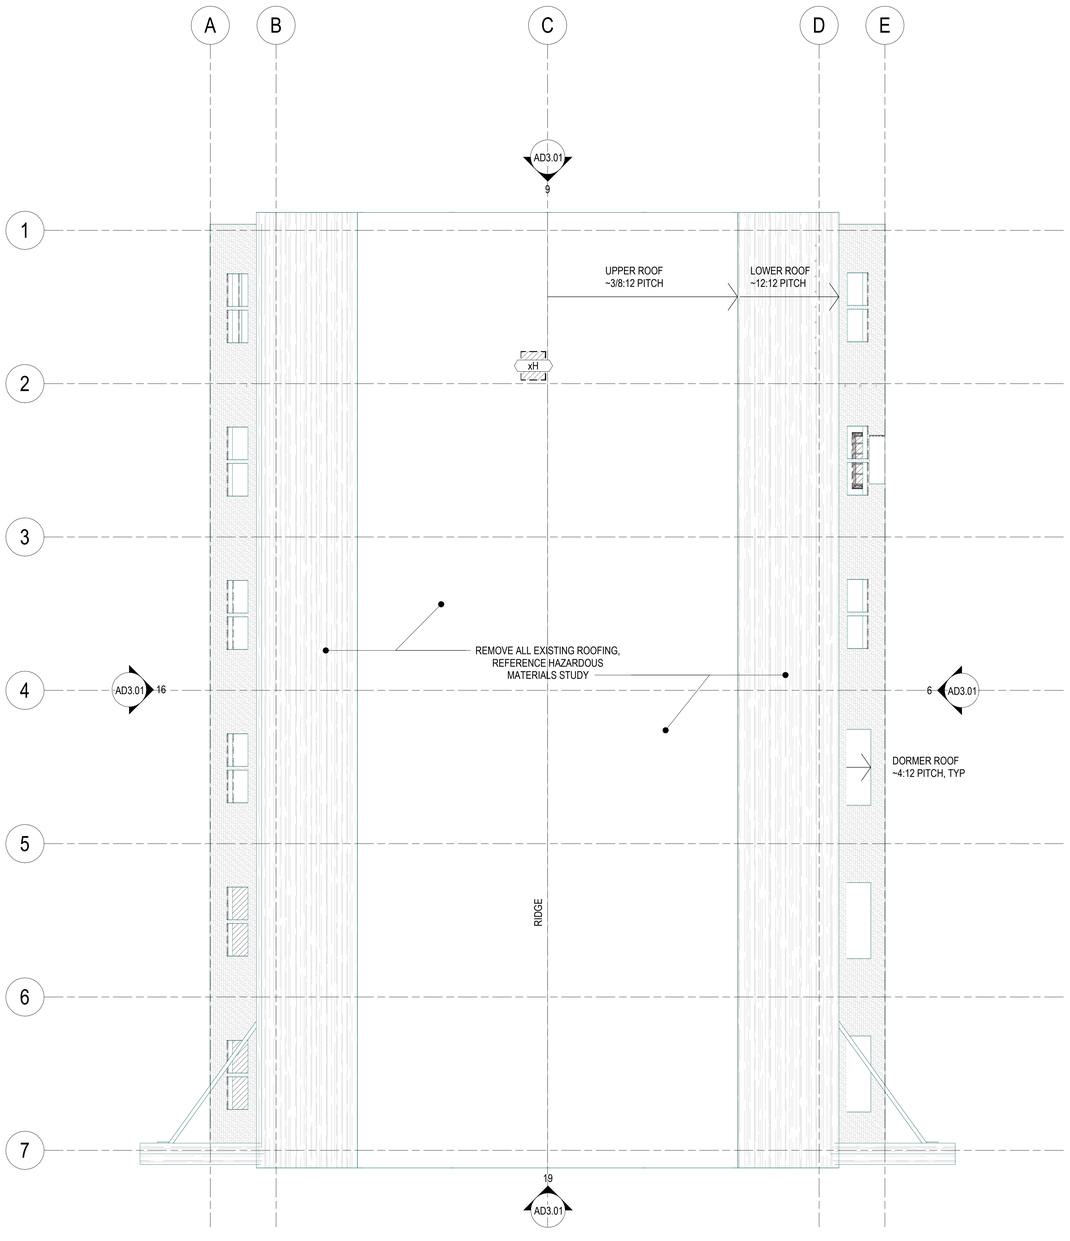

17 DEMO ROOF LEVEL
1/8" = 1'-0" | 6/A3.01

MITHUN

SEATTLE / Pier 56, 1201 Alaskan Way, #200
Seattle, WA 98101 / 206.623.3344

SAN FRANCISCO / 585 Howard Street, #300
San Francisco, CA 94105 / 415.956.0688

LOS ANGELES / 5837 Adams Blvd
Culver City, CA 90232 / 323.937.2150

mithun.com

Sellen

PROJECT
ASUW SHELL HOUSE RENOVATION

LOCATION
**3655 WALLA WALLA ROAD NE
SEATTLE, WA 98195**

PREPARED FOR
UNIVERSITY OF WASHINGTON

UNIVERSITY of WASHINGTON

THE NEXT 100 YEARS

NO.	DATE	REVISION

PARTNER IN CHARGE
RF
PROJECT MANAGER
EB
PROJECT ARCHITECT
DJ
PROJECT DESIGNER
RF
PROJECT TEAM MEMBERS
ME
CHECK
KB

9640
REGISTERED ARCHITECT
RICHARD FRANKO
STATE OF WASHINGTON

TITLE
DEMO ROOF PLAN

PROJECT NO
2327300 / UW 206756
DATE
04/30/2025

SHEET NUMBER
AD2.09
GMP SET

© 2025 MITHUN, INC.

ORIGINAL SHEET SIZE 30" x 42"

5/1/2025 3:38:13 PM

Your use of the attached/viewed media or transferred files shall constitute an acceptance the following:
The Electronic Documents made available to you by Mithun and/or its subconsultants and CAD drawings provided to you from Mithun for the project, are instruments of service prepared by Mithun for use solely with respect to this project. They are not Contract Documents and are not developed for use in construction or for cost estimating purposes. They are developed for the sole purpose of fulfilling the obligations set forth in the Owner/Architect Agreement. These electronic files may be shared for convenience, but information only and may not be relied upon for construction or quantity take-offs. Accordingly, Mithun, Inc. makes no representations as to the accuracy of this information. If for any reason a conflict exists between information contained herein and the stamped set of construction documents, the information on the stamped documents is to be interpreted as correct.
Building Information Models and CAD drawings are not Contract Documents and are not developed for use in construction or for cost estimating purposes. Building Information Models are developed for the sole purpose of fulfilling the obligations set forth in the Owner/Architect Agreement. These electronic files may be shared for convenience, but information only and may not be relied upon for construction or quantity take-offs. Accordingly, Mithun, Inc. makes no representations as to the accuracy of this information. If for any reason a conflict exists between information contained herein and the stamped set of construction documents, the information on the stamped documents is to be interpreted as correct.
The recipient agrees to this before it receives any Electronic Documents or CAD drawings.
The recipient agrees to this before it receives any Building Information Models.
The recipient agrees that Mithun, Inc.'s liability, if any, to the recipient or any person or entity that accesses or obtains this information thereon from the recipient without written authorization from Mithun, Inc. is limited to correcting those errors that Mithun, Inc., in its sole discretion, elects to correct. The recipient agrees to this before it receives any Electronic Documents or CAD drawings.
The recipient agrees to this before it receives any Building Information Models.
The recipient agrees that Mithun, Inc. is indemnified, and held harmless from and against any claim, liability, demands, losses, damages, penalties or costs (including attorney's fees and defense costs, whether or not a suit is filed) arising out of any unauthorized use, reuse or modification or in any way connected with, the incompatibility, readability, or durability of the information contained herein by the recipient or any person or entity that accesses or obtains this information thereon from the recipient without written authorization from Mithun, Inc.

J:\Active Docs (CDX)\00_AD\UW Shell House Restoration\05CAD Shell House_ADCV.vwx

5/1/2025 3:38:18 PM

Your use of the attached/accessed media or transferred files shall constitute an acceptance the following:
The Electronic Documents are provided by Mithun, Inc. (Mithun) as a convenience to the recipient and are not Contract Documents. They are developed for the sole purpose of fulfilling the obligations set forth in the Owner/Architect Agreement. These electronic files may be shared for convenience, for information only and may not be relied upon for construction or quantity take-offs. Accordingly, Mithun, Inc. makes no representations as to the accuracy of this information. If for any reason a conflict exists between information contained herein and the stamped set of construction documents, the information on the stamped documents is to be interpreted as correct.
All of the information contained herein is the property of Mithun, Inc. and is protected by copyright and other intellectual property rights including but not limited to trade dress and trademark rights. Mithun, Inc. reserves any and all rights in connection therewith. The recipient agrees, to the fullest extent permitted by law, to defend, indemnify, and hold Mithun, Inc. its shareholders and employees, harmless from and against any claim, liability, damages, losses, damages, payments or cost (including attorney's fees and defense costs, whether or not a suit is filed) arising out of any unauthorized use, reuse or modification or in any way connected with, the incompatibility, readability, or durability of the information contained herein by the recipient or any person or entity that acquires or obtains this information thereof from the recipient without written authorization from Mithun, Inc.
Adobe Docs:(282700) - ASUW Shell House Restoration\Arch Shell House_AD2.rvt

DEMO NOTES

1. SECURE ALL OTHER PERMITS AS NEEDED BY ANY OTHER GOVERNING AUTHORITIES.
2. ALL HAZARDOUS WASTE SHALL BE REMOVED AND DISPOSED OF BY A STATE LICENSED HAZARDOUS MATERIAL REMOVAL CONTRACTOR.
3. SALVAGE ALL RECYCLABLE MATERIAL AND DELIVER TO THE APPROPRIATE RECYCLING VENUES.
4. DEMOLISH EXISTING PER PLAN AND PROPERLY DISPOSE OF ALL DEBRIS.
5. TERMINATE AND CAP ALL ABANDONED EXISTING UTILITIES, REROUTE EXISTING UTILITIES AFFECTED BY DEMO. UTILITES TO INCLUDE BUT NOT LIMITED TO: ELECTRICITY, DOMESTIC WATER, GAS, SEWER, STORM DRAIN, TELEPHONE.
6. WHERE STRUCTURES ARE TO BE REMOVED, PROTECT ALL ADJACENT EXISTING STRUCTURE AND FINISHES.
7. REPAIR, PATCH AND REFINISH ADJACENT STRUCTURE AFFECTED BY DEMOLITION.
8. PROTECT CITY SIDEWALK AND REPAIR ANY DAMAGES CAUSED BY THE DEMOLITION.
9. SALVAGE ALL AREAS OF NON-HAZARDOUS MATERIAL CONTAINING ORIGINAL 1X8 LAP SIDING FOR REUSE AS NOTED BELOW.
10. DEMOLISH EXISTING HVAC EQUIPMENT AND DUCTWORK U.N.O.
11. SELECTIVE SLAB DEMOLITION REQUIRED FOR NEW PLUMBING AND FOUNDATION ELEMENTS.
12. DRAWINGS ARE DIAGRAMMATIC IN NATURE. INFORMATION IS PROVIDED TO DESCRIBE GENERAL LOCATIONS, ASPECTS, AND AREA OF EXISTING BUILDING ELEMENTS. EXISTING CONDITIONS, DIMENSIONS, MATERIAL, AND QUANTITIES MUST BE VERIFIED BY THE CONTRACTOR.
13. CONTRACTOR IS RESPONSIBLE FOR THE OVERALL AND LOCAL STABILITY (BOTH VERTICAL AND LATERAL) OF STRUCTURAL SYSTEMS DURING AND FOLLOWING DEMOLITION OF STRUCTURAL SYSTEMS AND ELEMENTS. SEE SECTIONS 024100 FOR TEMPORARY SHORING REQUIREMENTS.

DEMO LEGEND

- EXISTING SURFACE
- EXISTING CUT OBJECT
- DEMO SURFACE
- DEMO CUT OBJECT

Existing / Demo Window Schedule

WINDOW TYPE	WIDTH	HEIGHT	MANUAL COUNT	DESCRIPTION	WINDOW NOTES
xA	4' - 3"	10' - 3"	18	1980'S, DIVIDED LITE, FIXED	DEMO
xB	3' - 10"	5' - 2"	6	1960'S, SINGLE HUNG	DEMO
xC	4' - 3"	10' - 2"	4	1918 ORIGINAL DIVIDED LITE, DOUBLE HUNG, MULLED TOGETHER PER ELEVATIONS	ETR
xD	4' - 3"	10' - 2"	4	1980'S, DIVIDED LITE, SINGLE HUNG, MULLED TOGETHER PER ELEVATIONS	ETR
xE	6' - 4"	3' - 6"	3	1920'S DIVIDED LITE, FIXED	ETR
xF	56' - 0"	4' - 2"	1	1920'S DIVIDED LITE, FIXED	ETR
xS	4' - 4"	3' - 8"	2	1920'S SHOP RELITE, DIVIDED, FIXED	ETR
xS2	6' - 4"	3' - 8"	1	1920'S SHOP RELITE, DIVIDED, FIXED	ETR

*DIMENSIONS PROVIDED ABOVE AND ARE APPROXIMATE FOR INFORMATION ONLY. CONTRACTOR TO VERIFY ALL NECESSARY DIMENSIONS IN FIELD.

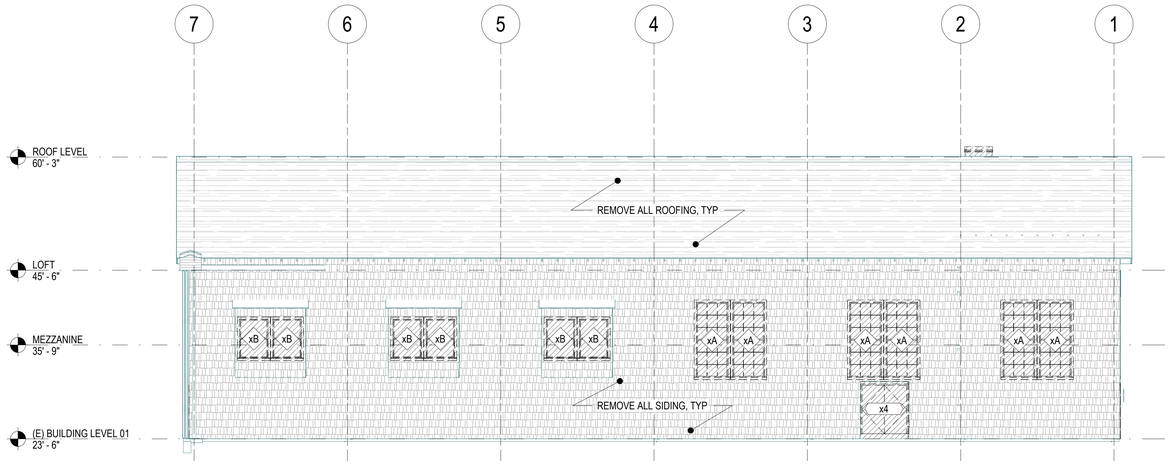

6 DEMO EAST ELEVATION
1/8" = 1'-0" | 16/AD2.01

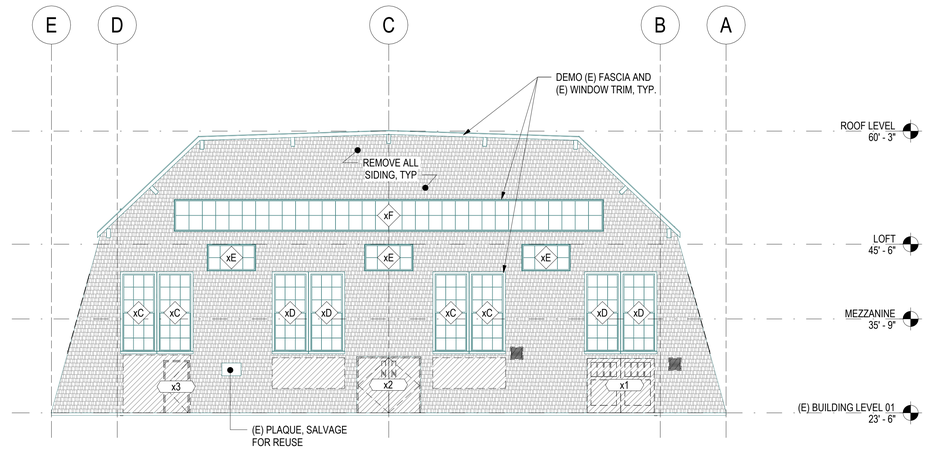

9 DEMO NORTH ELEVATION
1/8" = 1'-0" | 16/AD2.01

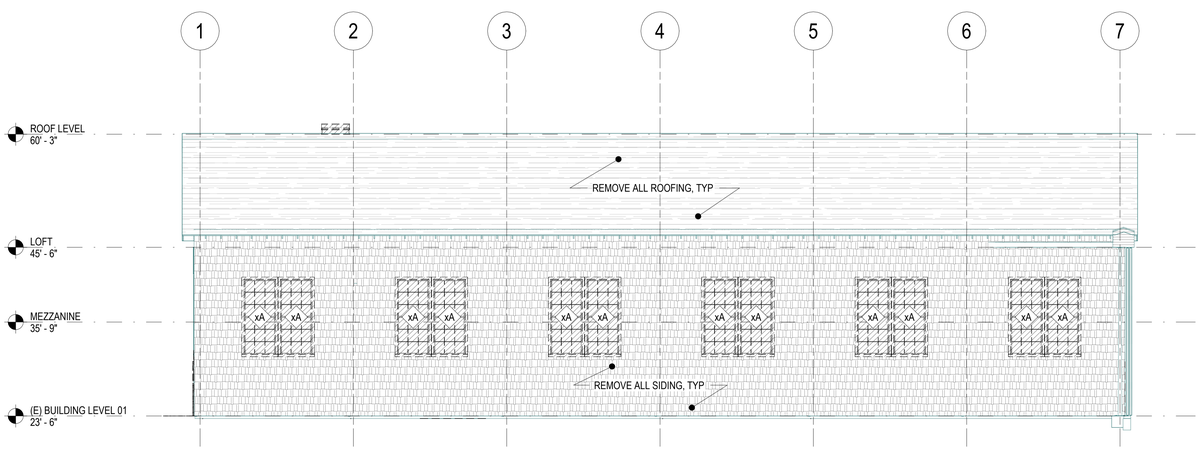

16 DEMO WEST ELEVATION
1/8" = 1'-0" | 16/AD2.01

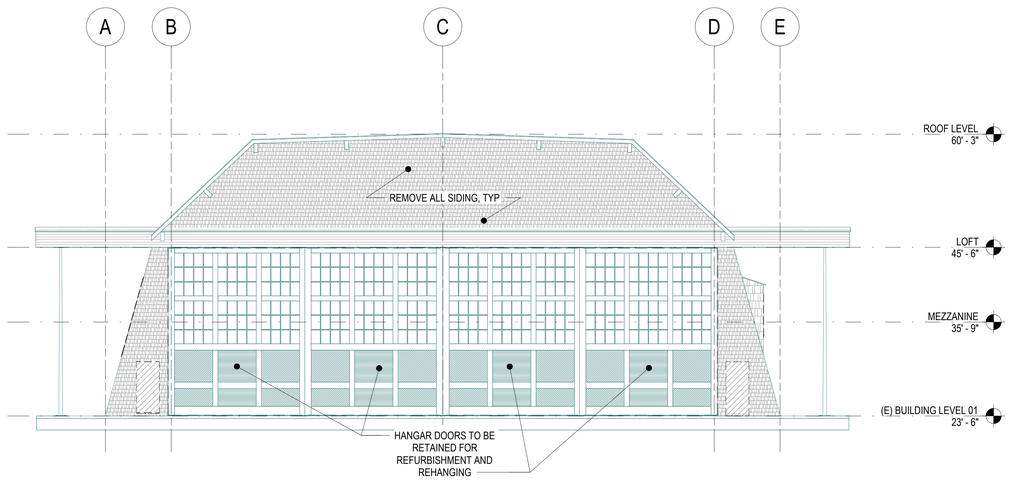

19 DEMO SOUTH ELEVATION
1/8" = 1'-0" | 16/AD2.01

MITHUN

SEATTLE / Pier 56, 1201 Alaskan Way, #200
Seattle, WA 98101 / 206.623.3344

SAN FRANCISCO / 585 Howard Street, #300
San Francisco, CA 94105 / 415.956.0688

LOS ANGELES / 9837 Adams Blvd
Culver City, CA 90232 / 323.937.2150

mithun.com

Sellen

PROJECT
ASUW SHELL HOUSE RENOVATION

LOCATION
3655 WALLA WALLA ROAD NE SEATTLE, WA 98195

PREPARED FOR
UNIVERSITY OF WASHINGTON

UNIVERSITY of WASHINGTON

THE NEXT 100 YEARS

NO.	DATE	REVISION

PARTNER IN CHARGE
RF
PROJECT MANAGER
EB
PROJECT ARCHITECT
DJ
PROJECT DESIGNER
RF
PROJECT TEAM MEMBERS
ME
CHECK
KB

9640
REGISTERED ARCHITECT
RICHARD FRANKO
STATE OF WASHINGTON

TITLE
DEMO ELEVATIONS

PROJECT NO.
2327300 / UW 206756
DATE
04/30/2025

SHEET NUMBER
AD3.01
GMP SET

© 2025 MITHUN, INC.

ORIGINAL SHEET SIZE:36" x 42"

5/1/2025 3:38:21 PM

DEMO NOTES

1. SECURE ALL OTHER PERMITS AS NEEDED BY ANY OTHER GOVERNING AUTHORITIES.
2. ALL HAZARDOUS WASTE SHALL BE REMOVED AND DISPOSED OF BY A STATE LICENSED HAZARDOUS MATERIAL REMOVAL CONTRACTOR.
3. SALVAGE ALL RECYCLABLE MATERIAL AND DELIVER TO THE APPROPRIATE RECYCLING VENUES.
4. DEMOLISH EXISTING PER PLAN AND PROPERLY DISPOSE OF ALL DEBRIS.
5. TERMINATE AND CAP ALL ABANDONED EXISTING UTILITIES, REROUTE EXISTING UTILITIES AFFECTED BY DEMO. UTILITES TO INCLUDE BUT NOT LIMITED TO: ELECTRICITY, DOMESTIC WATER, GAS, SEWER, STORM DRAIN, TELEPHONE.
6. WHERE STRUCTURES ARE TO BE REMOVED, PROTECT ALL ADJACENT EXISTING STRUCTURE AND FINISHES.
7. REPAIR, PATCH AND REFINISH ADJACENT STRUCTURE AFFECTED BY DEMOLITION.
8. PROTECT CITY SIDEWALK AND REPAIR ANY DAMAGES CAUSED BY THE DEMOLITION.
9. SALVAGE ALL AREAS OF NON-HAZARDOUS MATERIAL CONTAINING ORIGINAL 1X8 LAP SIDING FOR REUSE AS NOTED BELOW.
10. DEMOLISH EXISTING HVAC EQUIPMENT AND DUCTWORK U.N.O.
11. SELECTIVE SLAB DEMOLITION REQUIRED FOR NEW PLUMBING AND FOUNDATION ELEMENTS.
12. DRAWINGS ARE DIAGRAMMATIC IN NATURE. INFORMATION IS PROVIDED TO DESCRIBE GENERAL LOCATIONS, ASPECTS, AND AREA OF EXISTING BUILDING ELEMENTS. EXISTING CONDITIONS, DIMENSIONS, MATERIAL, AND QUANTITIES MUST BE VERIFIED BY THE CONTRACTOR.
13. CONTRACTOR IS RESPONSIBLE FOR THE OVERALL AND LOCAL STABILITY (BOTH VERTICAL AND LATERAL) OF STRUCTURAL SYSTEMS DURING AND FOLLOWING DEMOLITION OF STRUCTURAL SYSTEMS AND ELEMENTS. SEE SECTIONS 024100 FOR TEMPORARY SHORING REQUIREMENTS.

INTERIOR SHEATHING NOTES

EXISTING INTERIOR SHEATHING IS A COMBINATION OF PATCHING AND THE ORIGINAL 1X8 SOFTWOOD SHIPLAP. REMOVE ALL PLYWOOD OR NON-SHIPLAP PATCHING AND REPLACE WITH 1X8 SHIPLAP. UTILIZE ANY RECLAIMED SHIPLAP FROM OTHER AREAS OF THE BUILDING FIRST, THEN USE NEW MATERIAL TO MATCH IN DIMENSION AND PROFILE. RECLAIMED MATERIAL WILL BE PRIORITIZED TO THE LOWEST PARTS OF THE WALL PER PRIORITY ZONES NOTED ON INTERIOR ELEVATION SHEETS. NEW MATERIAL WILL BE STAINED TO MATCH WITH A LOW VOC, LOW SHEEN WATERBASED STAIN AND SEALER.

DEMO LEGEND

- EXISTING SURFACE
- EXISTING CUT OBJECT
- DEMO SURFACE
- DEMO CUT OBJECT

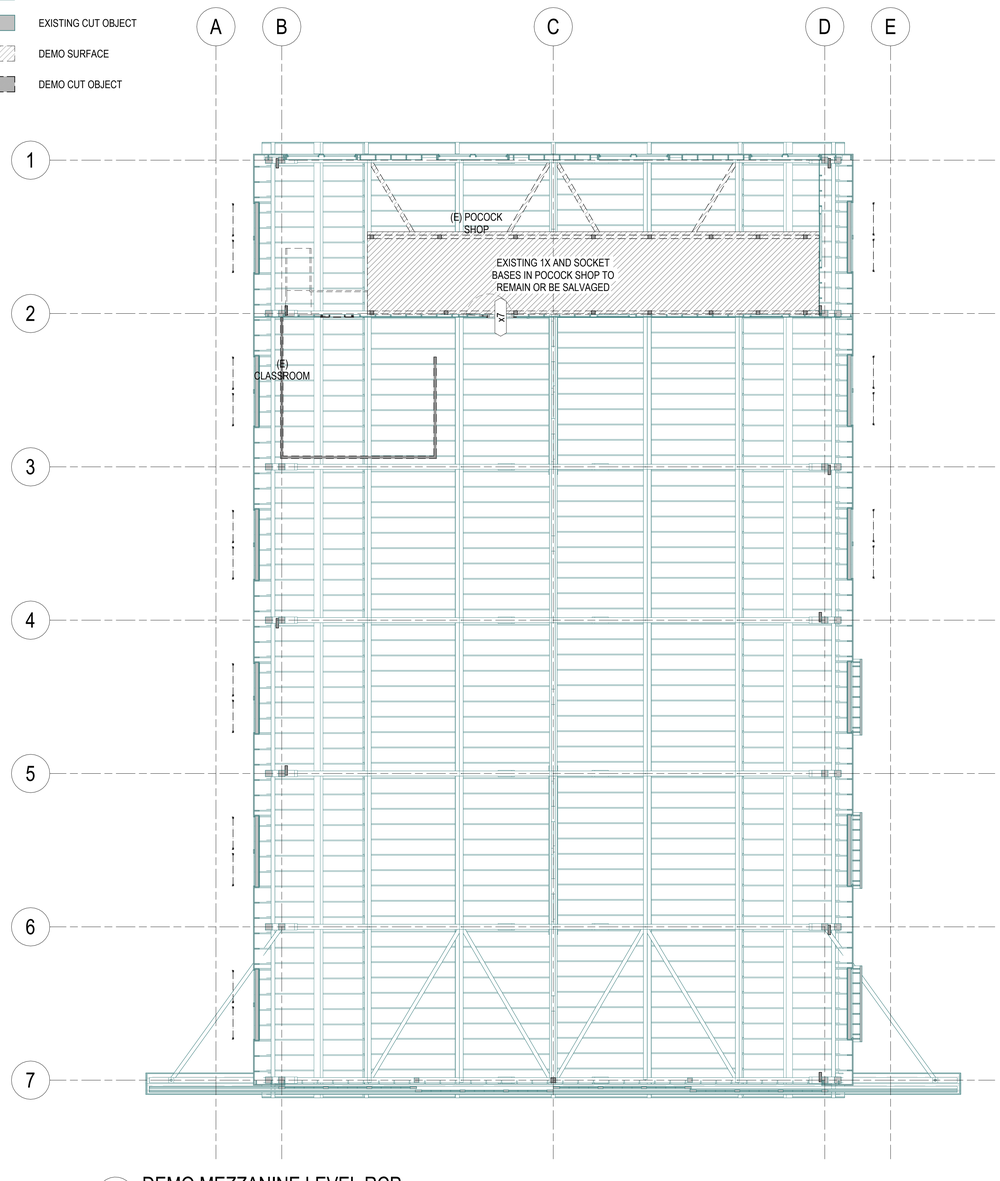

2 DEMO MEZZANINE LEVEL RCP
1/8" = 1'-0" | 6/A3.01

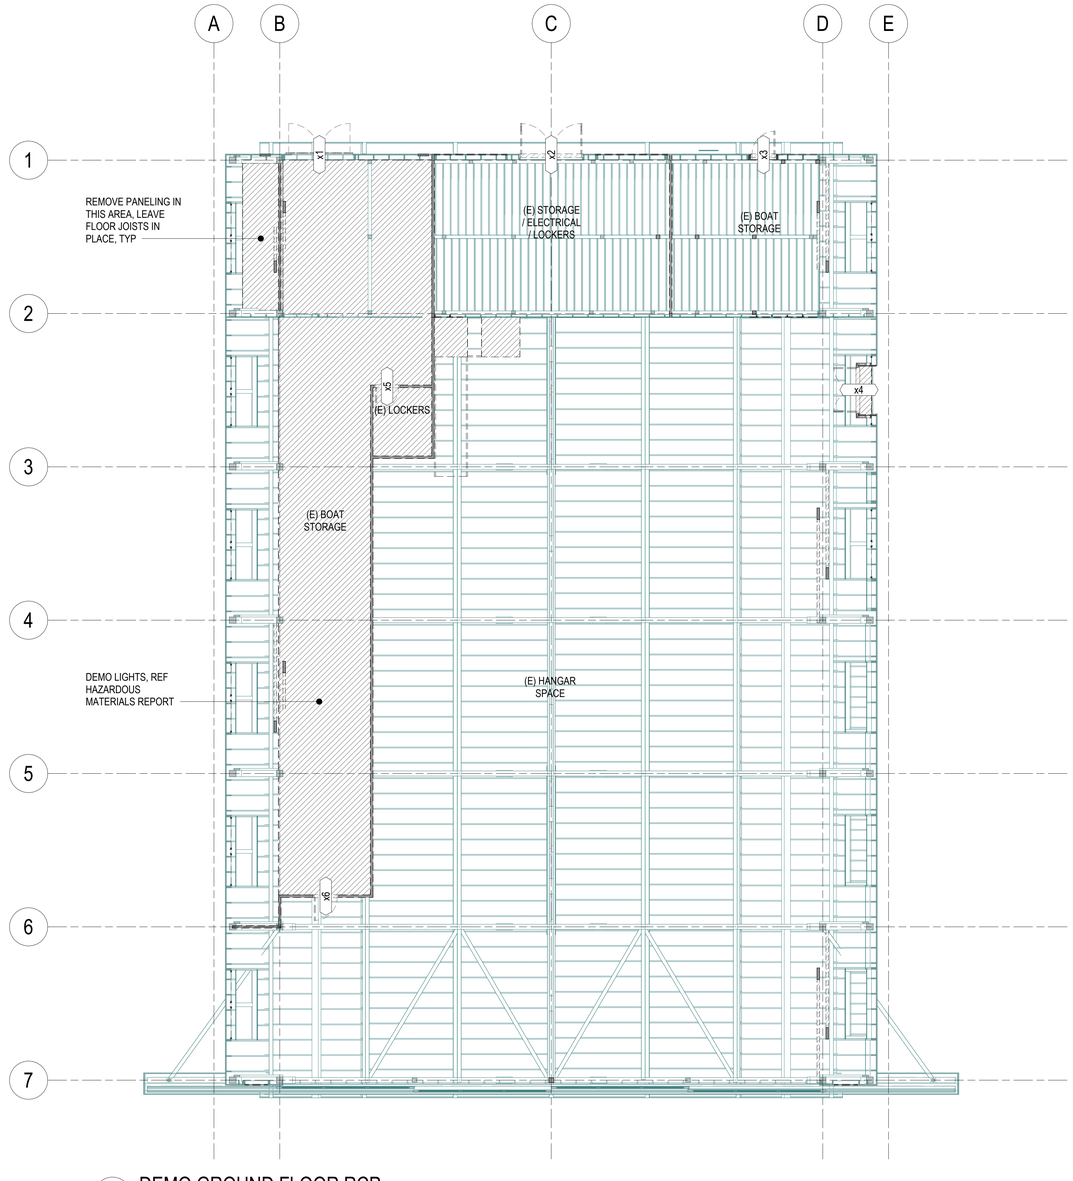

1 DEMO GROUND FLOOR RCP
1/8" = 1'-0" | 8/A3.11

Your use of the attached/enclosed media or transferred files shall constitute an acceptance the following
The Electronic Documents transferred applies to ALL 3-D and Building Data Models and CAD drawings provided to Mithun for the project. They are developed for the sole purpose of fulfilling the obligations set forth in the Owner/Architect Agreement. These electronic files may be shared for convenience, but information only and may not be relied upon for construction or quantity take-offs. Accordingly, Mithun, Inc. makes no representations as to the accuracy of this information. If for any reason a conflict exists between information contained herein and the stamped set or construction documents, the information on the stamped documents is to be interpreted as correct.
All electronic files are instruments of service of Mithun, Inc. and Mithun, Inc. shall retain all ownership rights including any common law, statutory or copyright rights. The recipient agrees to be liable for, indemnify, and hold Mithun, Inc. its shareholders and employees harmless from and against any claim, liability, decisions, losses, damages, or penalties of (including attorney's fees and defense costs, whether or not a suit is filed) arising or allegedly arising out of any unauthorized use, reuse or modification or in any way connected with, the incompatibility, readability, or durability of the information contained herein.
Autodesk Docs://2427300 - ASUW Shell House Renovation/ASUW Shell House_ARCH.rvt

MITHUN

SEATTLE / Pier 56, 1201 Alaskan Way, #200
Seattle, WA 98101 / 206.623.3344

SAN FRANCISCO / 585 Howard Street, #300
San Francisco, CA 94105 / 415.956.0688

LOS ANGELES / 5837 Adams Blvd
Culver City, CA 90232 / 323.937.2150

mithun.com

Sellen

PROJECT
ASUW SHELL HOUSE RENOVATION

LOCATION
3655 WALLA WALLA ROAD NE SEATTLE, WA 98195

PREPARED FOR
UNIVERSITY OF WASHINGTON

UNIVERSITY of WASHINGTON

THE NEXT 100 YEARS

NO.	DATE	REVISION

PARTNER IN CHARGE
RF
PROJECT MANAGER
EB
PROJECT ARCHITECT
DJ
PROJECT DESIGNER
RF
PROJECT TEAM MEMBERS
ME
CHECK
KB

9640
REGISTERED ARCHITECT
RICHARD FRANKO
STATE OF WASHINGTON

TITLE
DEMO RCP

PROJECT NO
2327300 / UW 206756
DATE
04/30/2025

SHEET NUMBER
AD7.01
GMP SET

© 2025 MITHUN, INC.

ORIGINAL SHEET SIZE 36" x 42"

8/26/2025 2:28:39 PM

PLAN SHEET LEGEND

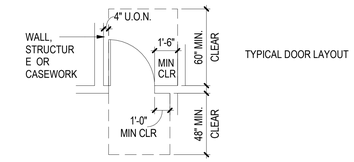

TYPICAL DOOR LAYOUT

EXISTING SURFACE

EXISTING CUT OBJECT

NEW SURFACE

NEW CUT OBJECT

PLAN NOTES

1. SEE SHEET G1.02 FOR ABBREVIATION LIST AND DEFINITION.
2. SEE SHEET A5.01 FOR EXTERIOR WALL ASSEMBLIES.
3. SEE SHEET A9.01 FOR INTERIOR PARTITION ASSEMBLIES.
4. SEE SHEET A10.01 FOR DOOR TYPES & SCHEDULE.
5. SEE SHEET A10.01 FOR WINDOW / STOREFRONT / CURTAINWALL TYPES.
6. DOORS AND WINDOWS WITH THE PREFIX "x" ARE EXISTING.
7. CRITICAL CLEARANCES ARE DESIGNATED "CLEAR", "CLR" AND ARE TO FINISH FACE OF PARTITION.
8. DIFFERING PARTITION TYPES SHALL ALIGN SO WALL PLANES CONTINUE UNBROKEN WITHIN ROOMS, U.O.N.
9. PROVIDE/VERIFY A 4" CLEAR MIN DIMENSION BETWEEN R.O. AND NEAREST PERPENDICULAR WALL AT ALL INTERIOR DOORS, UNLESS NOTED OTHERWISE, OR WHERE DOOR IS INTENDED TO BE CENTERED.
10. MECHANICAL, ELECTRICAL AND PLUMBING SUBCONTRACTORS TO COMPLY WITH FIREBLOCKING AND FIRE STOPPING REQUIREMENTS AT ALL PENTRATIONS OF RATED WALLS.
11. CONTRACTOR TO FIELD VERIFY ALL EXISTING CONDITIONS
12. WHERE A PARTITION TYPE CONTAINS AN ASYMETRICAL # OF SHEATHING / GYP LAYERS, THE GREATER # OF LAYERS SHALL OCCUR ON THE SIDE OF THE PARTITION WHICH THE TAG IS ON.

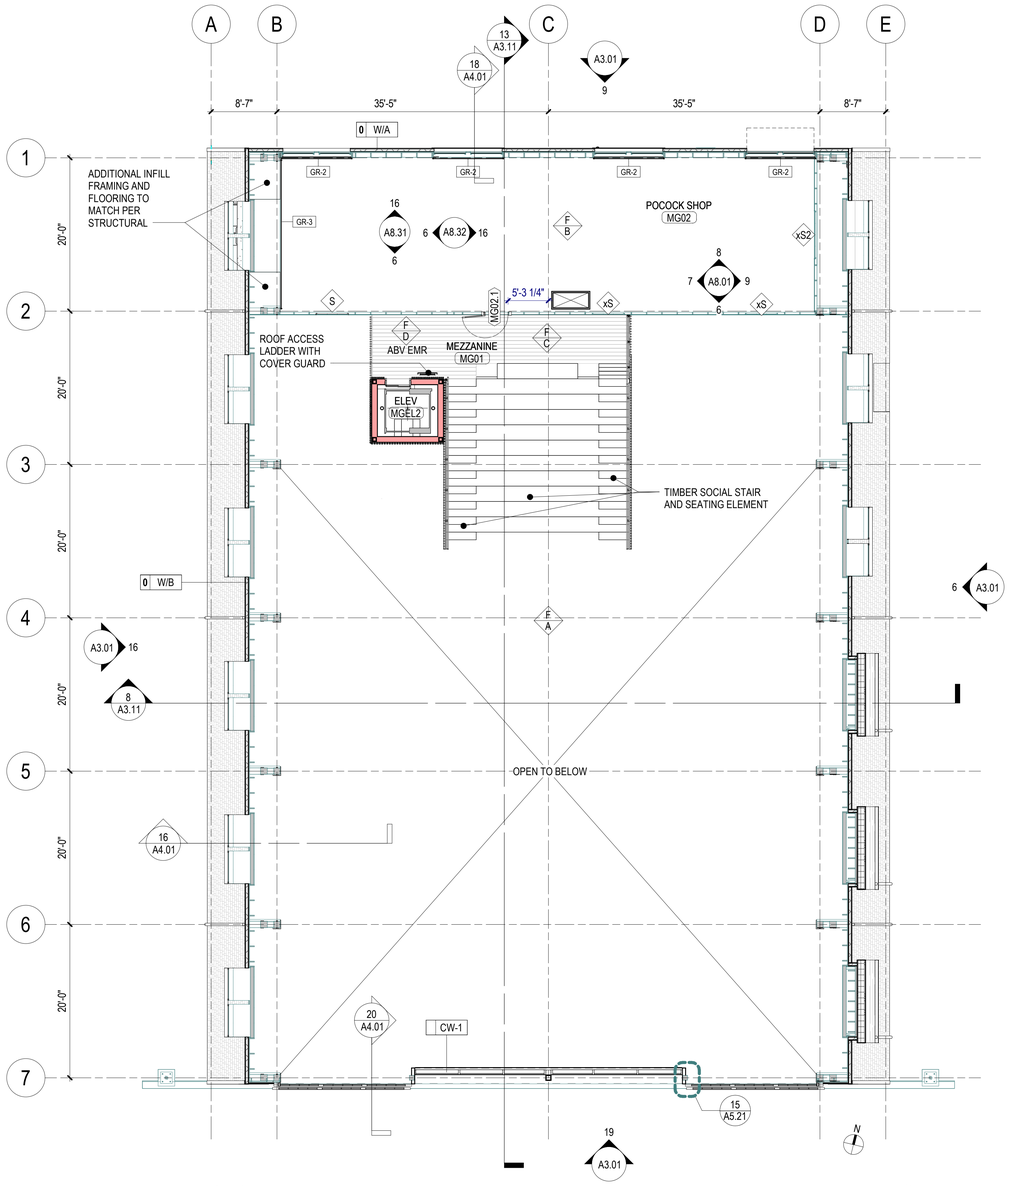

16 SHOP LEVEL
1/8" = 1'-0" | 6/A3.01

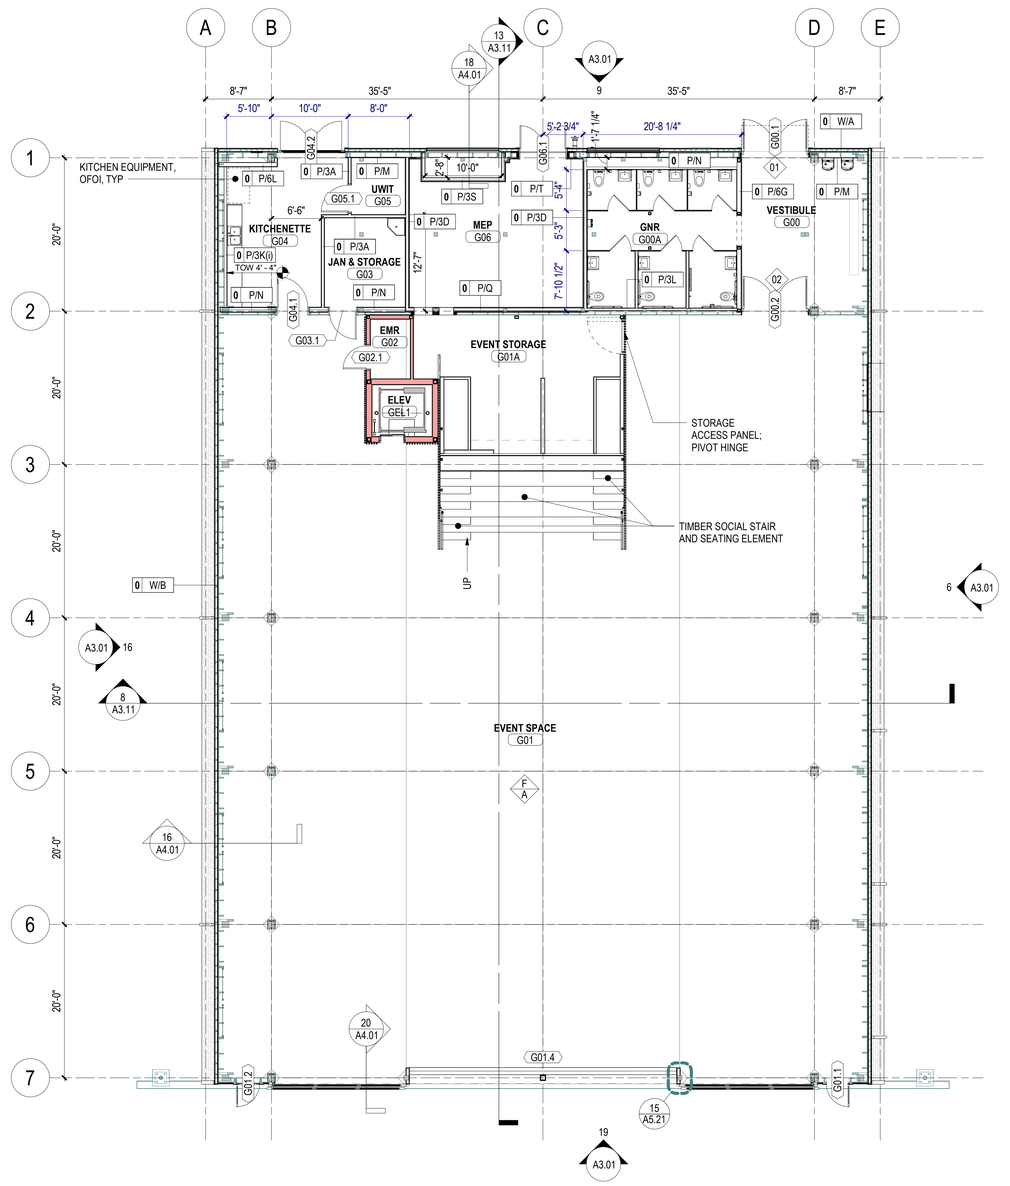

1 GROUND FLOOR
1/8" = 1'-0" | 6/A3.01

MITHUN

SEATTLE / Pier 56, 1201 Alaskan Way, #200
Seattle, WA 98101 / 206.623.3344

SAN FRANCISCO / 585 Howard Street, #300
San Francisco, CA 94105 / 415.956.0688

LOS ANGELES / 5837 Adams Blvd
Culver City, CA 90232 / 323.937.2150

mithun.com

Sellen

PROJECT
ASUW SHELL HOUSE RENOVATION

LOCATION
3655 WALLA WALLA ROAD NE SEATTLE, WA 98195

PREPARED FOR
UNIVERSITY OF WASHINGTON

UNIVERSITY of WASHINGTON

THE NEXT 100 YEARS

NO.	DATE	REVISION
1	04/02/2025	SSDP CORR #1
2	5/23/2025	ADDENDUM #1
3	06/06/2025	BLDG CORR #1

PARTNER IN CHARGE
RF
PROJECT MANAGER
EB
PROJECT ARCHITECT
DJ
PROJECT DESIGNER
RF
PROJECT TEAM MEMBERS
ME
CHECK
KB

TITLE
FLOOR PLANS

PROJECT NO
2327300 / UW 206756
DATE
10/31/2024

SHEET NUMBER
A2.01
GMP SET

© 2025 MITHUN, INC.

ORIGINAL SHEET SIZE: 36" x 42"

Your use of the attached/enclosed media or transferred files shall constitute an acceptance the following
Any Electronic Documents are the property of Mithun and shall remain so. Mithun shall be deemed the author of the Electronic Documents for purposes of all applicable copyright laws. Recipient shall not remove any Mithun boilerplate, boilerplate, boilerplate,

8/28/2025 11:18:41 AM

Your use of the attached/viewed media or transferred files shall constitute an acceptance the following
Any Electronic Documents that are provided by Mithun are subject to the Terms of Engagement executed between Mithun and the party to whom the Electronic Documents are provided, including the boilerplate limitations contained therein. Electronic Documents are provided for the convenience of the recipient and are not a substitute for the Contract Documents. In the event of any discrepancy between information contained herein and the stamped set of construction documents, the information on the stamped documents is to be interpreted as correct.
Mithun, Inc. makes no representations as to the accuracy of this information. If for any reason a conflict exists between information contained herein and the stamped set of construction documents, the information on the stamped documents is to be interpreted as correct.
Use of any electronic media provided by Mithun, Inc. is at the recipient's own risk. The recipient agrees to indemnify and hold Mithun, Inc. its shareholders and employees harmless from and against any claim, liability, demands, losses, damages, penalties or cost (including attorney's fees and defense costs, whether or not a suit is filed) arising out of any unauthorized use, reuse or modification of or in any way connected with, the incompatibility, readability, or durability of the information contained herein by the recipient or any person or entity that acquires or obtains this information thereon from the recipient without written authorization from Mithun, Inc.
The recipient agrees to the fullest extent permitted by law, to defend, indemnify, and hold Mithun, Inc. its shareholders and employees harmless from and against any claim, liability, demands, losses, damages, penalties or cost (including attorney's fees and defense costs, whether or not a suit is filed) arising out of any unauthorized use, reuse or modification of or in any way connected with, the incompatibility, readability, or durability of the information contained herein by the recipient or any person or entity that acquires or obtains this information thereon from the recipient without written authorization from Mithun, Inc.
Electronic Files are developed for the sole purpose of fulfilling the obligations set forth in the Owner/Architect Agreement. These electronic files may be altered for convenience, for information only and may not be relied upon for construction or quantity take-offs. Accordingly, Mithun, Inc. makes no representations as to the accuracy of this information. If for any reason a conflict exists between information contained herein and the stamped set of construction documents, the information on the stamped documents is to be interpreted as correct.
Autodesk Docs://22126 - ASUW Shell House Replacement/ASUW Shell House_ARCH.rvt

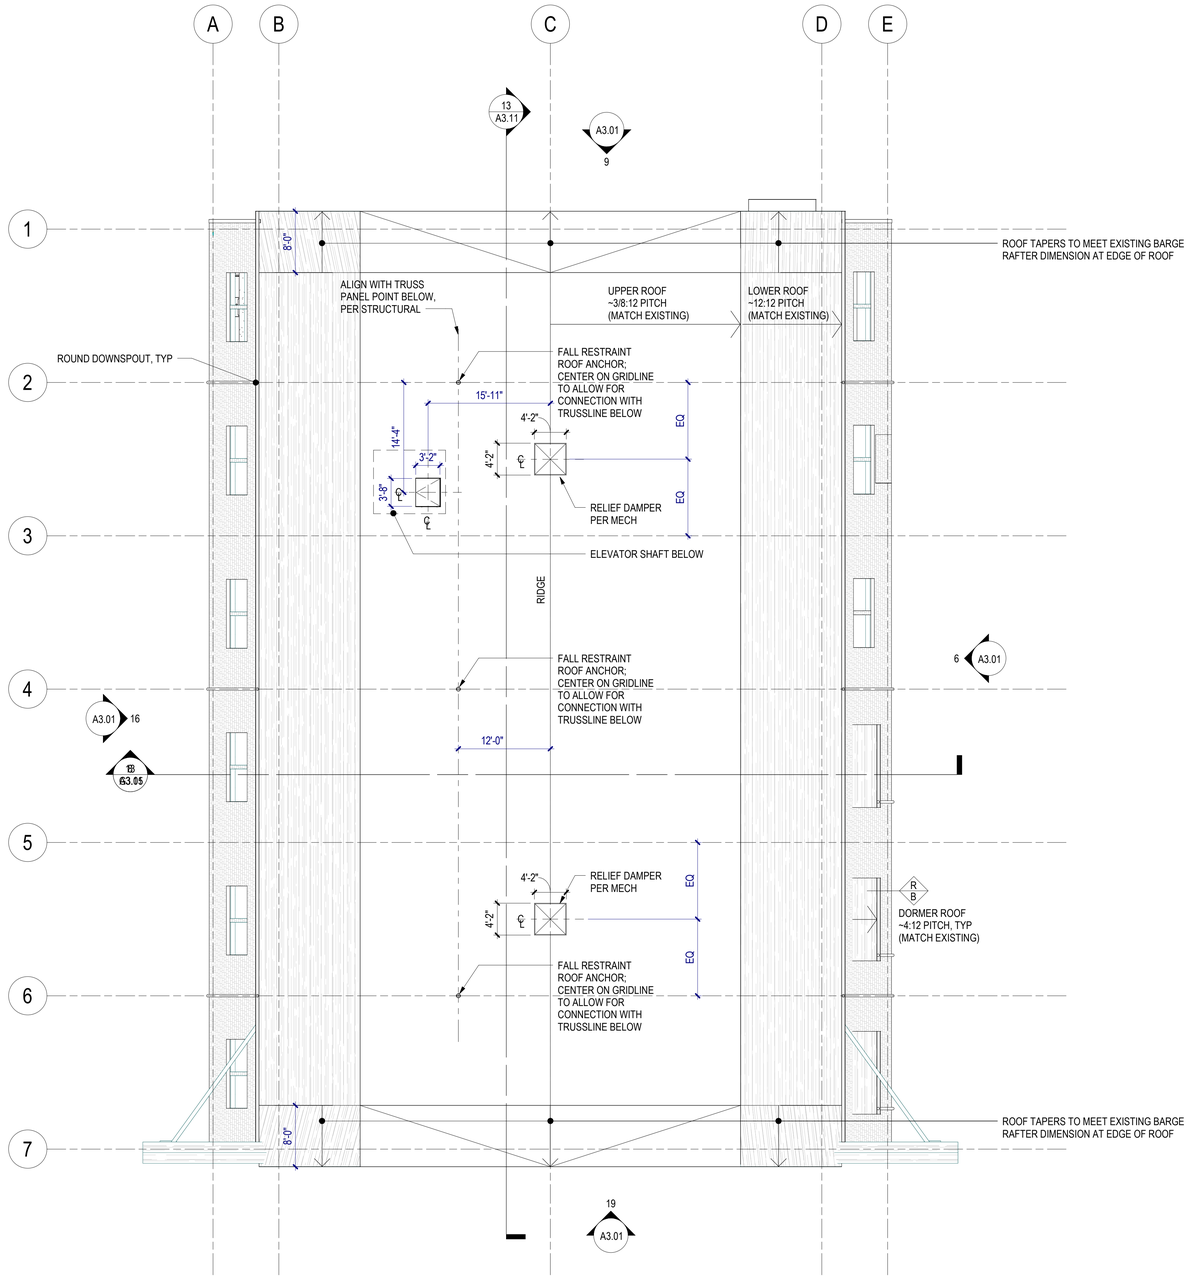

16 ROOF PLAN
1/8" = 1'-0" | 6/A3.01

N

MITHUN

SEATTLE / Pier 56, 1201 Alaskan Way, #200
Seattle, WA 98101 / 206.623.3344

SAN FRANCISCO / 585 Howard Street, #300
San Francisco, CA 94105 / 415.956.0688

LOS ANGELES / 5837 Adams Blvd
Culver City, CA 90232 / 323.937.2150

mithun.com

Sellen

PROJECT
ASUW SHELL HOUSE RENOVATION

LOCATION
3655 WALLA WALLA ROAD NE
SEATTLE, WA 98195

PREPARED FOR
UNIVERSITY OF WASHINGTON

UNIVERSITY of WASHINGTON

THE NEXT 100 YEARS

NO.	DATE	REVISION

PARTNER IN CHARGE
RF
PROJECT MANAGER
EB
PROJECT ARCHITECT
DJ
PROJECT DESIGNER
RF
PROJECT TEAM MEMBERS
ME
CHECK
KB

TITLE
ROOF PLAN

PROJECT NO
2327300 / UW 206756
DATE
10/31/2024

SHEET NUMBER
A2.09
GMP SET

© 2025 MITHUN, INC.

ORIGINAL SHEET SIZE 30" x 42"

$ #$ G G

MITHŪN

A
$ /01 + 234536 #37+ 8
039920+ # $
$!:31< 91009+ 8
36 136=#/4=:= $
$ * <3>4 27<
@2701 /97+ $ *

) %) #
)

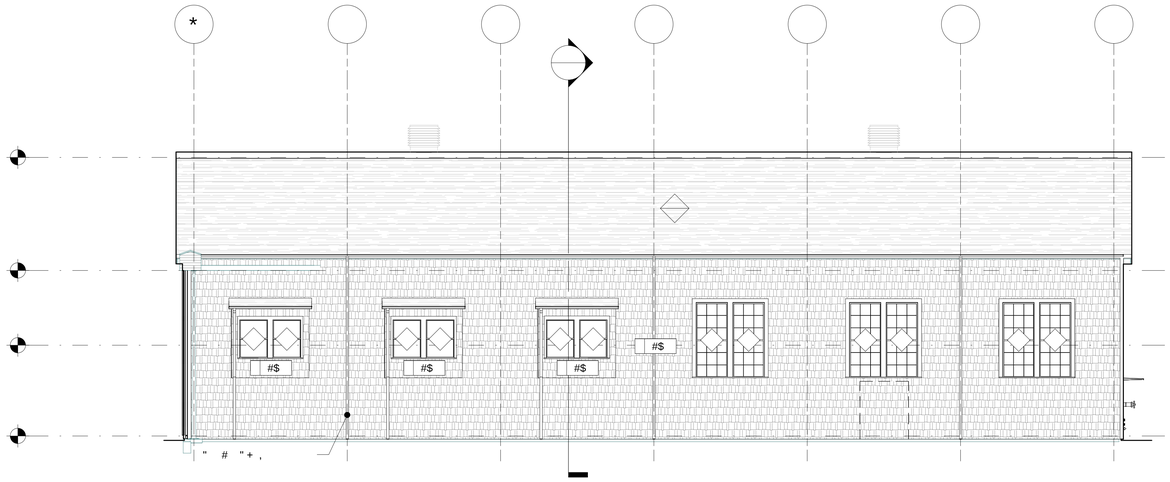

$ M N $

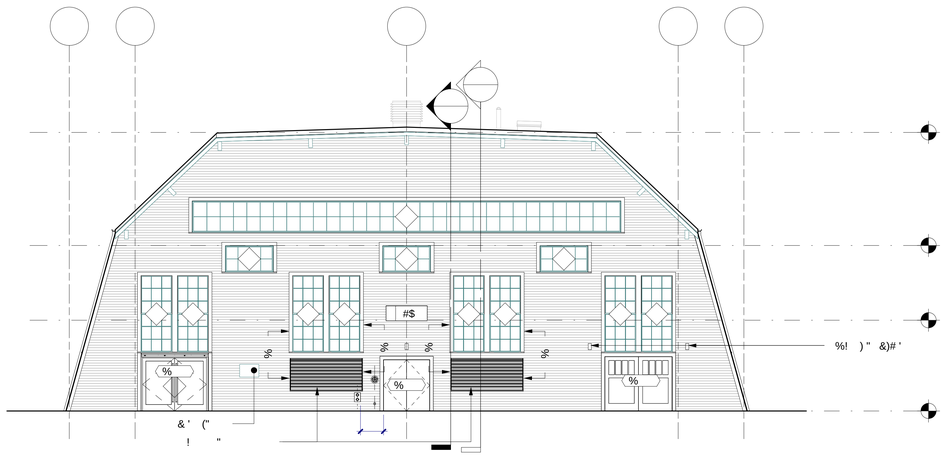

!

$ M N $

B
5

#6 5 5

! 5 9:29

8
5

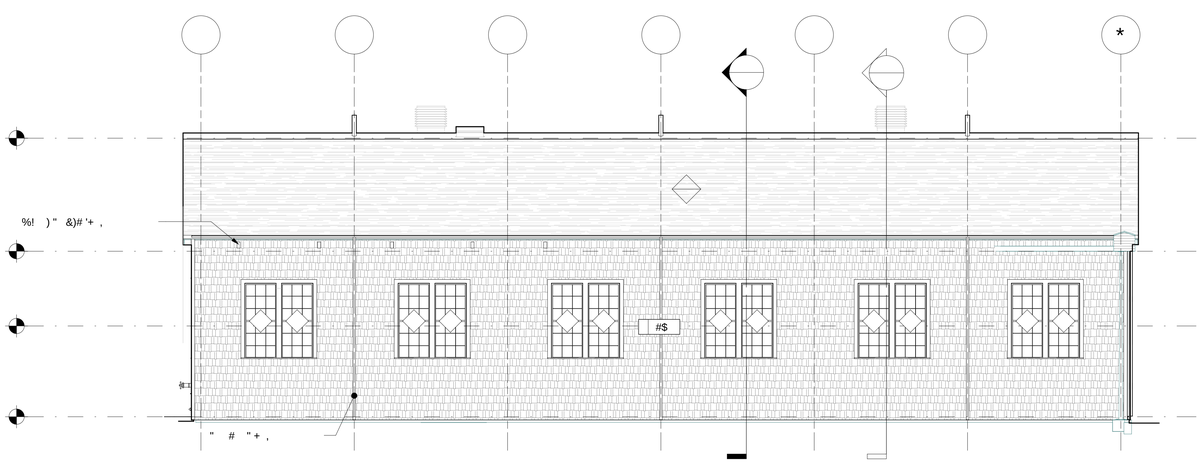

#

$ M N $

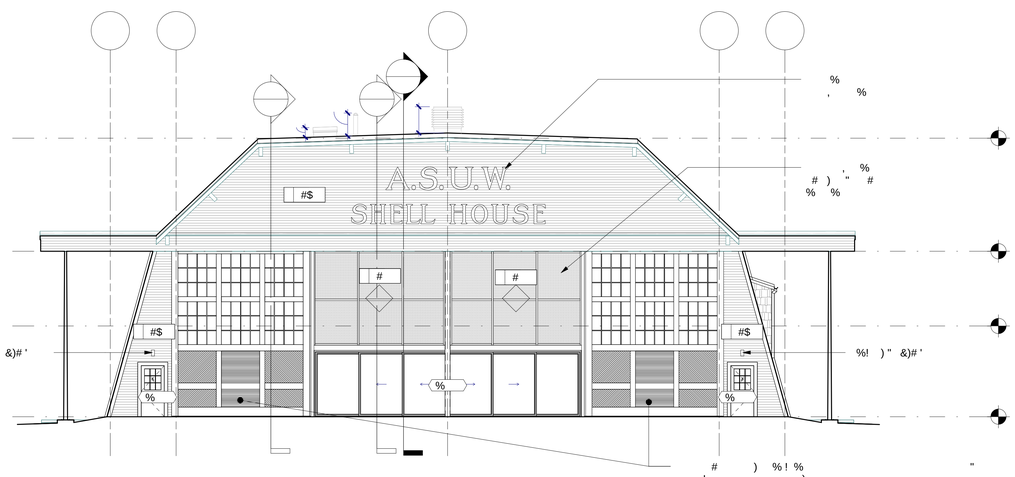

"!

$ M N $

63 63 ;2
93 3 :

! %

B %

B '

B

B %

B

! .

,

7

B

4# 3 5 64 6

2 3#23 &

, .

%

!

- #$ %% &$

8/27/2025 10:06:44 PM

INTERIOR SHEATHING NOTES

EXISTING INTERIOR SHEATHING IS A COMBINATION OF PATCHING AND THE ORIGINAL 1X SOFTWOOD SHIPLAP. USE SALVAGED SHEATHING FROM DEMOLITION TO REPLACE MISSING OR COMPROMISED SHEATHING AS INDICATED ON INTERIOR ELEVATION SHEETS. RECLAIMED MATERIAL WILL BE PRIORITIZED TO THE LOWEST PARTS OF THE WALL PER PRIORITY ZONES NOTED ON INTERIOR ELEVATION SHEETS. NEW AND EXISTING PLYWOOD TO BE STAINED TO MATCH EXISTING SHIPLAP.

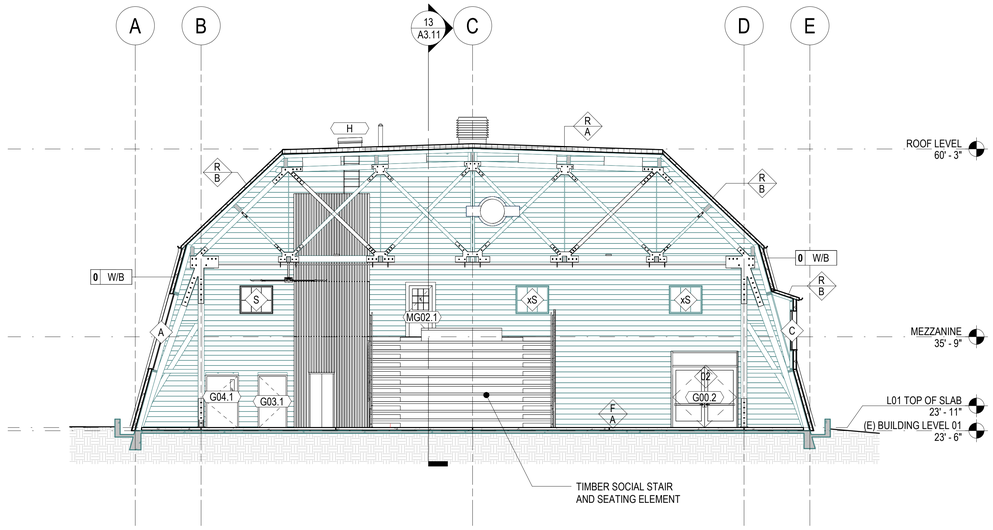

8 TRANSVERSE BUILDING SECTION
1/8" = 1'-0" | 1/A2.01

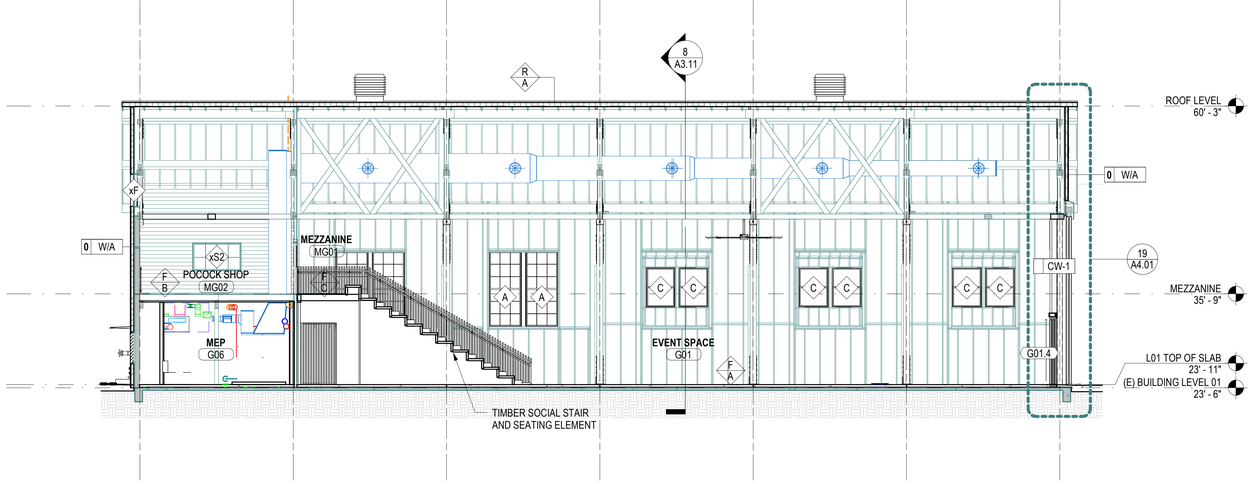

13 LONGITUDINAL BUILDING SECTION
1/8" = 1'-0" | 1/A2.01

Your use of the attached/received media or transferred files shall constitute an acceptance the following:
The Instruments of Service delivered are subject to the Standard Terms and Conditions of Service and Limited License Agreement contained therein and the Owner/Architect Agreement. These electronic files may be shared for convenience, for information only and may not be relied upon for construction or quantity take-offs. Accordingly, Mithun, Inc. makes no representations as to the accuracy of this information. If for any reason a conflict exists between information contained herein and the stamped set of construction documents, the information on the stamped documents is to be interpreted as correct.
Unauthorized use of, modification to, or reliance on these electronic files, in whole or in part, for any purpose other than that for which they were prepared is prohibited, and any such use, reuse or modification or in any way connected with, the incompatibility, readability, or durability of the information contained herein by the recipient or any person or entity that acquires or obtains the information thereon from the recipient without written authorization from Mithun, Inc.
The recipient agrees, to the fullest extent permitted by law, to indemnify and hold Mithun, Inc. its shareholders and employees, harmless from and against any claim, liability, demands, losses, damages, penalties or cost (including attorney's fees and defense costs, whether or not a suit is filed) arising or allegedly arising out of any unauthorized use, reuse or modification or in any way connected with, the incompatibility, readability, or durability of the information contained herein by the recipient or any person or entity that acquires or obtains the information thereon from the recipient without written authorization from Mithun, Inc.

Autodesk Docs://2327300 - ASUW Shell House Restoration/ASUW Shell House_ARCH.rvt

MITHUN

SEATTLE / Pier 56, 1201 Alaskan Way, #200
Seattle, WA 98101 / 206.623.3344

SAN FRANCISCO / 585 Howard Street, #300
San Francisco, CA 94105 / 415.956.0688

LOS ANGELES / 5837 Adams Blvd
Culver City, CA 90232 / 323.937.2150

mithun.com

Sellen

PROJECT
ASUW SHELL HOUSE RENOVATION

LOCATION
3655 WALLA WALLA ROAD NE SEATTLE, WA 98195

PREPARED FOR
UNIVERSITY OF WASHINGTON

UNIVERSITY of WASHINGTON

THE NEXT 100 YEARS

NO.	DATE	REVISION
2	5/23/2025	ADDENDUM #1
3	06/06/2025	BLDG CORR #1

PARTNER IN CHARGE
RF
PROJECT MANAGER
EB
PROJECT ARCHITECT
DJ
PROJECT DESIGNER
RF
PROJECT TEAM MEMBERS
ME
CHECK
KB

TITLE
BUILDING SECTION

PROJECT NO.
2327300 / UW 206756
DATE
10/31/2024

SHEET NUMBER
A3.11
GMP SET

© 2025 MITHUN, INC.

ORIGINAL SHEET SIZE 30" x 42"

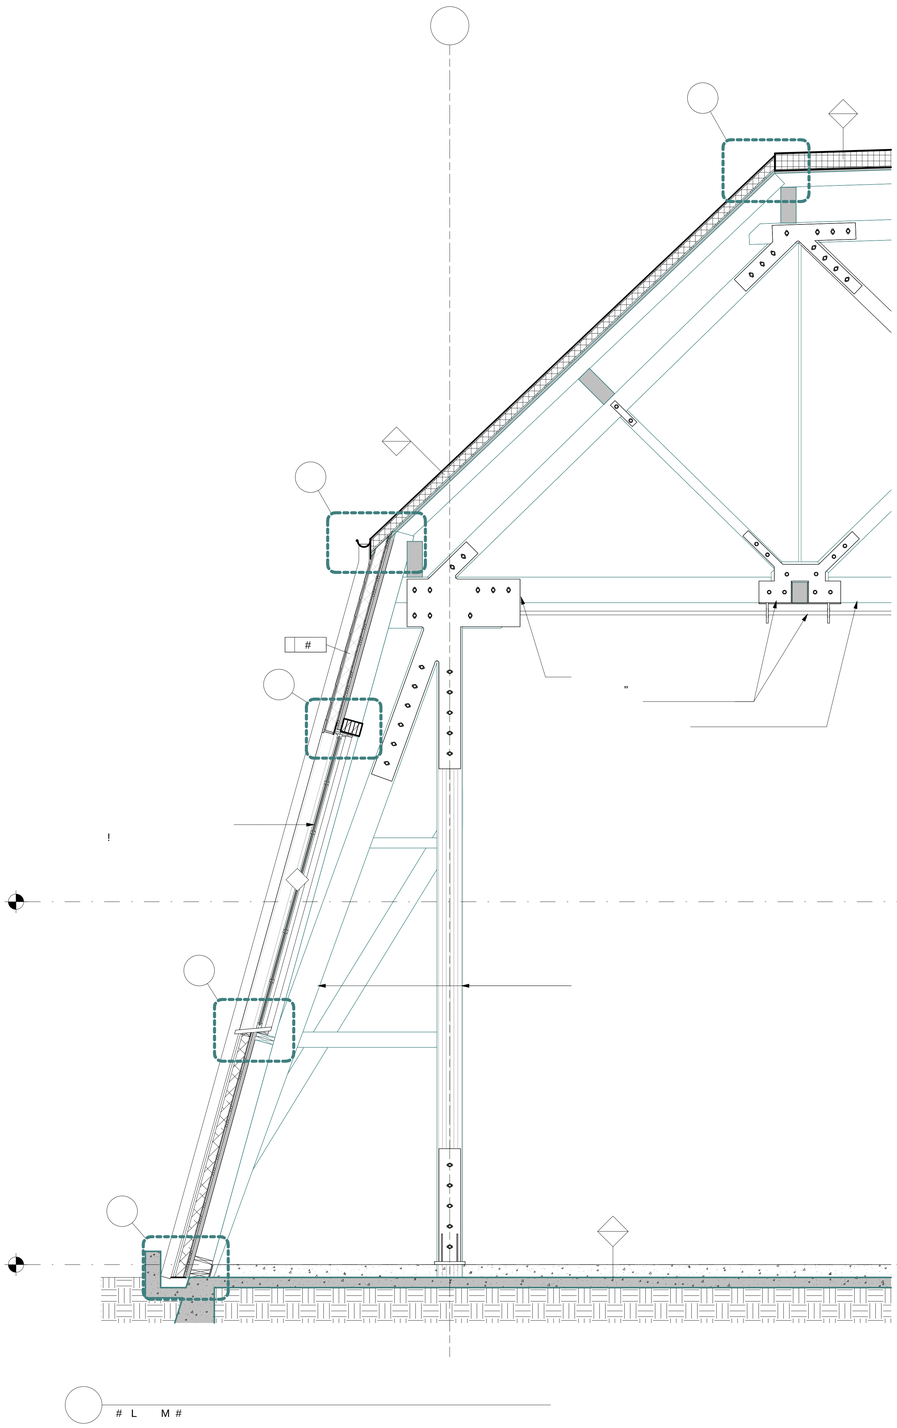

L M

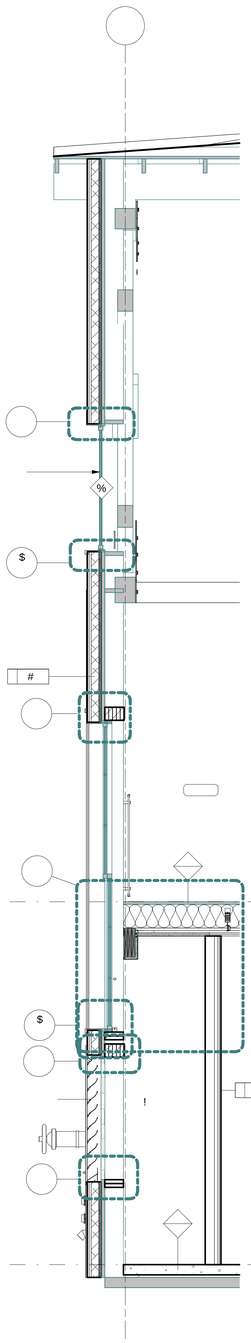

$ # L M #

N (

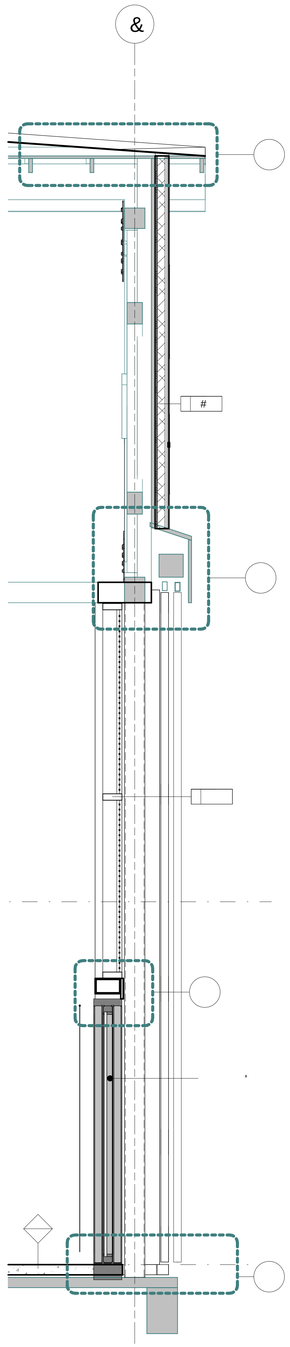

N

L M

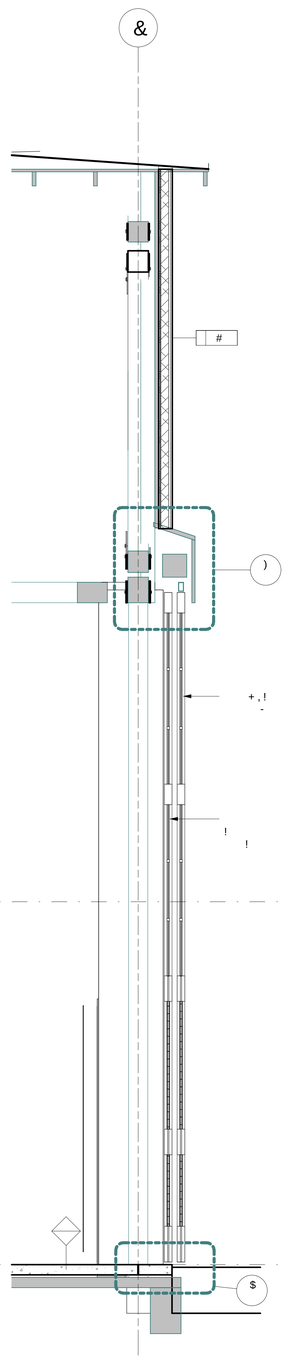

N

L M

MITHŪN

A

6

8

"7 6 6

*

6 ::3:

8 9

6

6

" 5" 4 6 75 7

3 4"34 %

)

5/12/2025 3:38:46 PM

Your use of the attached/viewed media or transferred files shall constitute an acceptance the following:
Any Electronic Documents (hereinafter eligible to: CAD and Building Information Models and CAD drawings, provided to Mithun for the project. They are developed for the sole purpose of fulfilling the obligations set forth in the Owner/Architect Agreement. These electronic files may be shared for convenience, but information only and may not be relied upon for construction or quantity take-offs. Accordingly, Mithun, Inc. makes no representations as to the accuracy of this information. If for any reason a conflict exists between information contained herein and the stamped set of construction documents, the information on the stamped documents is to be interpreted as correct.
Use of any Electronic Documents is at the recipient's own risk and Mithun, Inc. shall not be liable for any damages arising from the recipient's use of any Electronic Documents, including any indirect, incidental, special, consequential or punitive damages.
The recipient agrees, to the fullest extent permitted by law, to indemnify and hold Mithun, Inc. its shareholders and employees, harmless from and against any claim, liability, demands, losses, damages, penalties or costs (including attorney's fees and defense costs, whether or not a suit is filed) arising or alleged to arise out of any unauthorized use, reuse or modification or in any way connected with, the incompatibility, readability, or durability of the information contained herein by the recipient or any person or entity that acquires or obtains this information thereon from the recipient without written authorization from Mithun, Inc.

Autodesk Docs://2327300_ASUW Shell House Restoration/BIM Shell House_ARCH.rvt

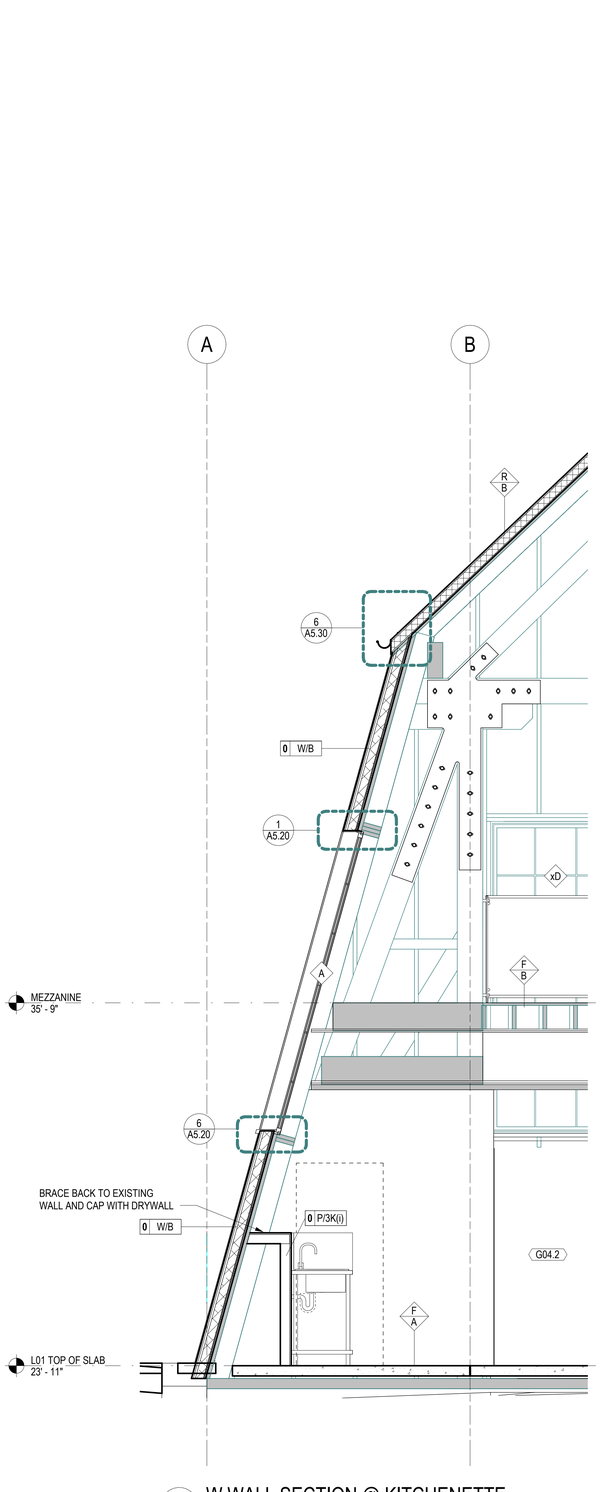

16 W WALL SECTION @ KITCHENETTE
1/2" = 1'-0" | 16/A2.01

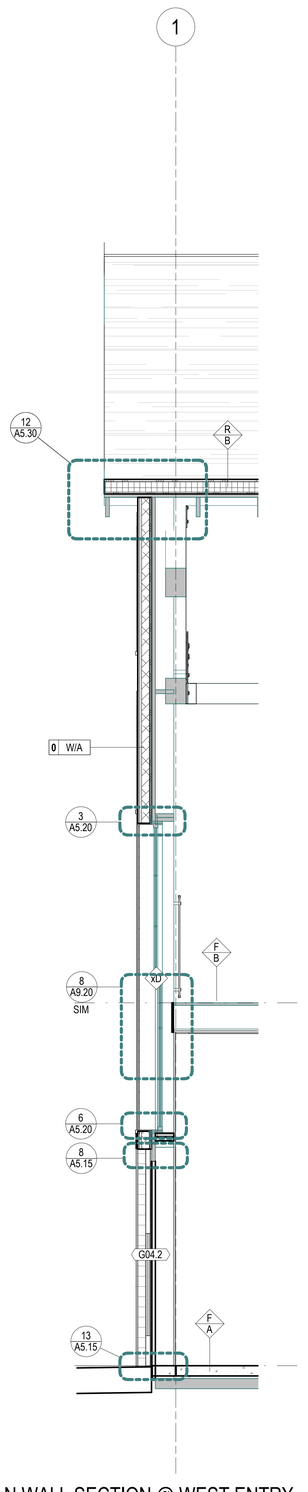

17 N WALL SECTION @ WEST ENTRY
1/2" = 1'-0" | 16/A2.01

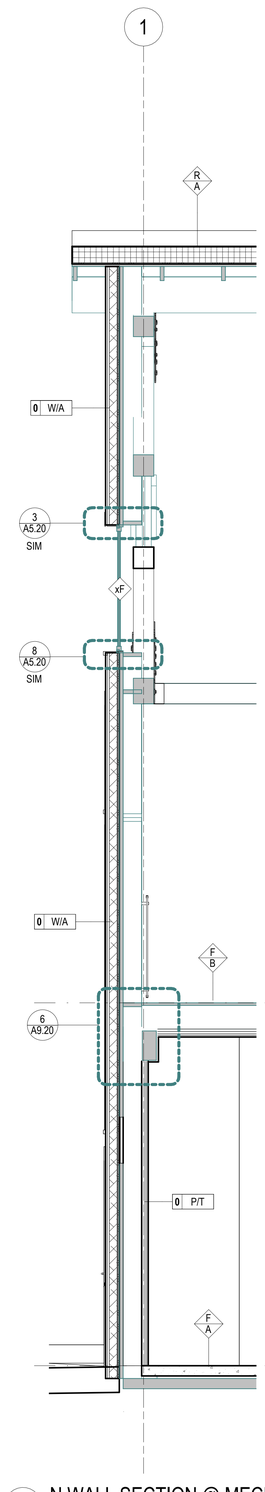

18 N WALL SECTION @ MECH WALL
1/2" = 1'-0" | 16/A2.01

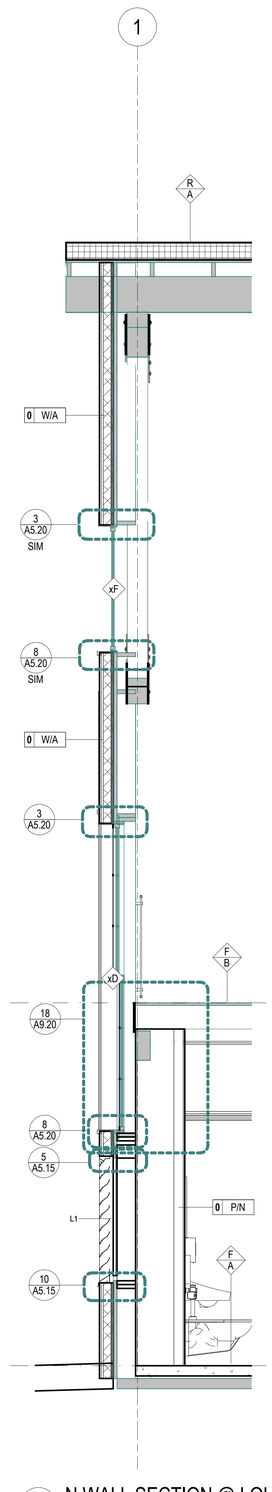

19 N WALL SECTION @ LOUVER
1/2" = 1'-0" | 16/A2.01

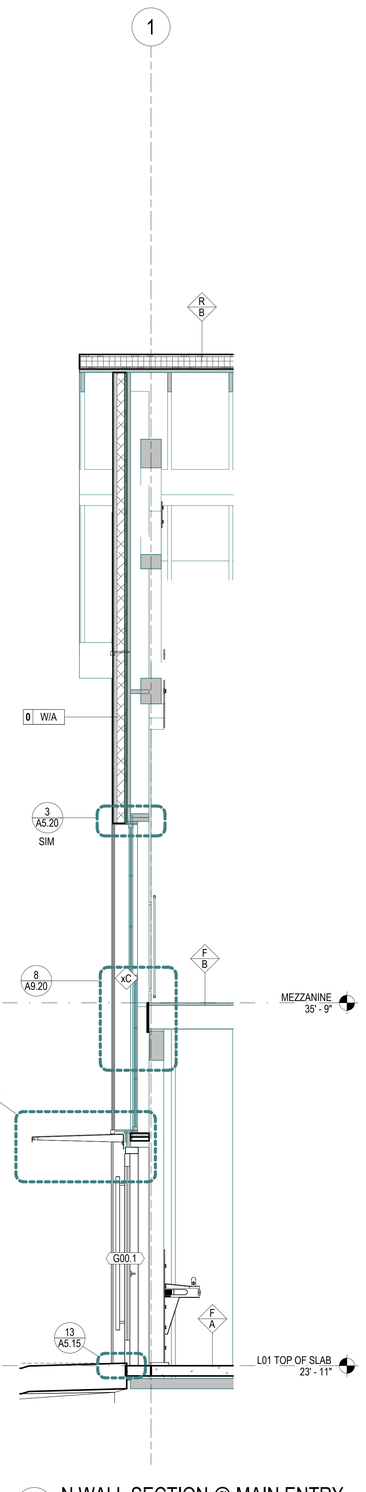

20 N WALL SECTION @ MAIN ENTRY
1/2" = 1'-0" | 16/A2.01

MITHUN

SEATTLE / Pier 56, 1201 Alaskan Way, #200
Seattle, WA 98101 / 206.623.3344

SAN FRANCISCO / 585 Howard Street, #300
San Francisco, CA 94105 / 415.956.0688

LOS ANGELES / 5837 Adams Blvd
Culver City, CA 90232 / 323.937.2150

mithun.com

Sellen

PROJECT
ASUW SHELL HOUSE RENOVATION

LOCATION
3655 WALLA WALLA ROAD NE
SEATTLE, WA 98195

PREPARED FOR
UNIVERSITY OF WASHINGTON

UNIVERSITY of WASHINGTON

THE NEXT 100 YEARS

NO.	DATE	REVISION

PARTNER IN CHARGE
RF
PROJECT MANAGER
EB
PROJECT ARCHITECT
DJ
PROJECT DESIGNER
RF
PROJECT TEAM MEMBERS
ME
CHECK
KB

9640 REGISTERED ARCHITECT
RICHARD FRANKO
STATE OF WASHINGTON

TITLE
WALL SECTIONS

PROJECT NO
2327300 / UW 206756
DATE
04/30/2025

SHEET NUMBER
A4.02
GMP SET

© 2025 MITHUN, INC.

ORIGINAL SHEET SIZE 30" x 42"

Your use of the electronic/hard media or transferred files shall constitute an acceptance the following:
The Electronic Documents are provided for use in construction or for coordinating purposes. They are developed for the sole purpose of fulfilling the obligations set forth in the Owner/Architect Agreement. These electronic files may be shared for convenience, for information only and may not be relied upon for construction or quantity take-offs. Accordingly, MithUn, Inc. makes no representations as to the accuracy of this information. If for any reason a conflict exists between information contained herein and the stamped set of construction documents, that information on the stamped documents is to be interpreted as correct.
Unauthorized Use of Electronic Documents: Unauthorized use of these electronic files without the express written permission of MithUn, Inc. is strictly prohibited. Any unauthorized use of these electronic files without the express written permission of MithUn, Inc. shall be undertaken at the sole risk of the party using these electronic files without such permission and such party shall indemnify and hold MithUn, Inc. and its shareholders and employees, harmless from and against any claim, liability, demands, losses, damages, penalties or cost (including attorney's fees and defense costs), whether or not a suit is filed, arising or alleged to arise out of any unauthorized use, reuse or modification or in any way connected with, the incompatibility, readability, or durability of the information contained herein by the recipient or any person or entity that acquires or obtains this information thereon from the recipient without written authorization from MithUn, Inc.
The recipient agrees, to the fullest extent permitted by law, to indemnify and hold MithUn, Inc. its shareholders and employees, harmless from and against any claim, liability, demands, losses, damages, penalties or cost (including attorney's fees and defense costs), whether or not a suit is filed, arising or alleged to arise out of any unauthorized use, reuse or modification or in any way connected with, the incompatibility, readability, or durability of the information contained herein by the recipient or any person or entity that acquires or obtains this information thereon from the recipient without written authorization from MithUn, Inc.

5/1/2025 3:38:49 PM

Autodesk Docs://23X100 - ASUW Shell House Restoration/ASUW Shell House_ARCH.rvt

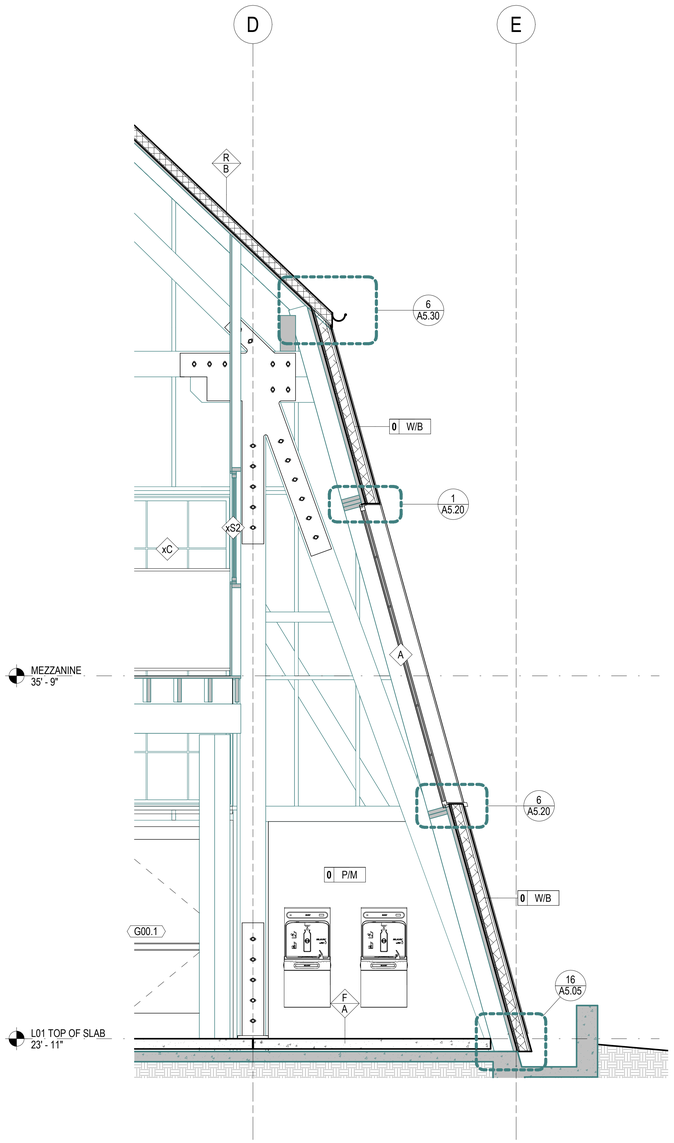

16 EAST WALL SECTION @ VESTIBULE
1/2" = 1'-0" | 16/A2.01

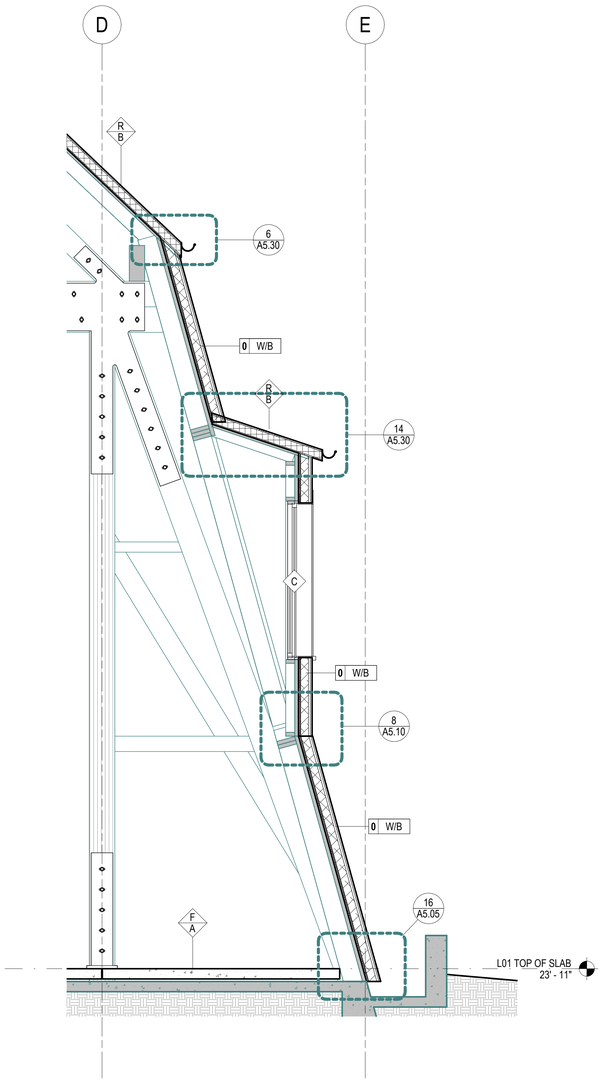

17 WALL SECTION - EAST WALL @ DORMER
1/2" = 1'-0" | 16/A2.01

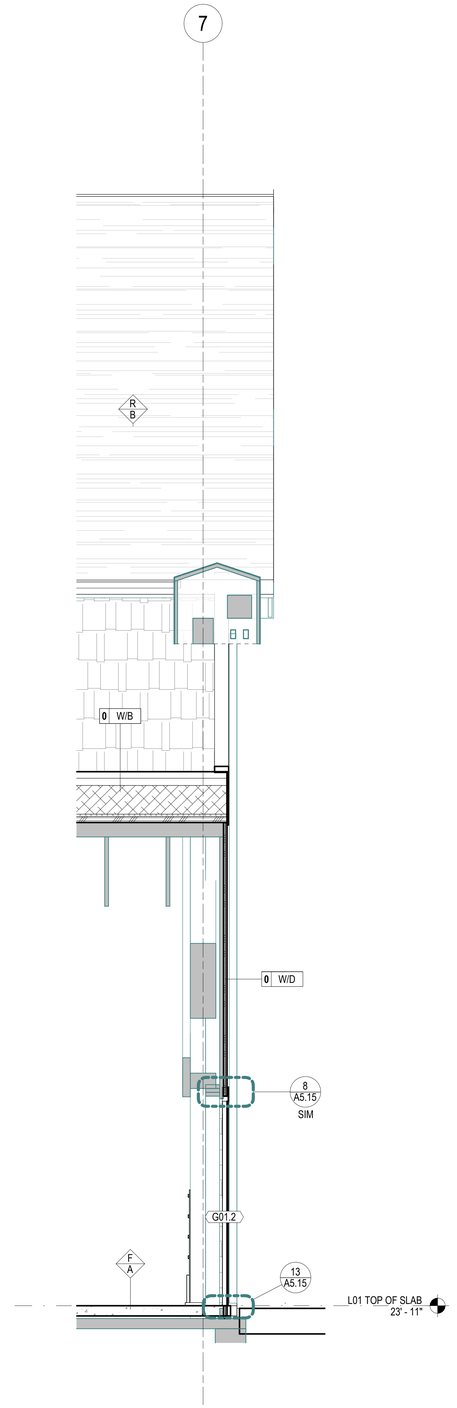

20 S WALL SECTION @ EXIT DOOR
1/2" = 1'-0" | 16/A2.01

MITHUN

SEATTLE / Pier 56, 1201 Alaskan Way, #200
Seattle, WA 98101 / 206.623.3344

SAN FRANCISCO / 585 Howard Street, #300
San Francisco, CA 94105 / 415.956.0688

LOS ANGELES / 5837 Adams Blvd
Culver City, CA 90232 / 323.937.2150

mithun.com

Sellen

PROJECT
ASUW SHELL HOUSE RENOVATION

LOCATION
3655 WALLA WALLA ROAD NE
SEATTLE, WA 98195

PREPARED FOR
UNIVERSITY OF WASHINGTON

UNIVERSITY of WASHINGTON

THE NEXT 100 YEARS

NO.	DATE	REVISION

PARTNER IN CHARGE
RF
PROJECT MANAGER
EB
PROJECT ARCHITECT
DJ
PROJECT DESIGNER
RF
PROJECT TEAM MEMBERS
ME
CHECK
KB

9640
REGISTERED ARCHITECT
RICHARD FRANKO
STATE OF WASHINGTON

TITLE
WALL SECTIONS

PROJECT NO.
2327300 / UW 206756
DATE
04/30/2025

SHEET NUMBER
A4.03
GMP SET

© 2025 MITHUN, INC.

ORIGINAL SHEET SIZE 30" x 42"

EXTERIOR WALL ASSEMBLY TYPES

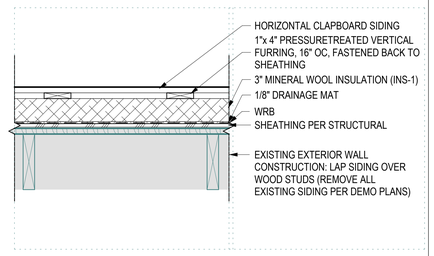

HORIZONTAL CLAPBOARD SIDING	THERMAL		FIRE	
	R-V	U-V	RATING	TEST
W/A (0 W/A)	R-12+		NR	NA

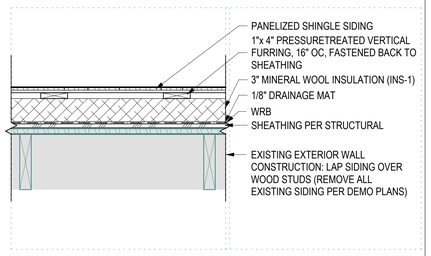

PANELIZED SHAKE SIDING	THERMAL		FIRE	
	R-V	U-V	RATING	TEST
W/B (0 W/B)	R-12+		NR	NA

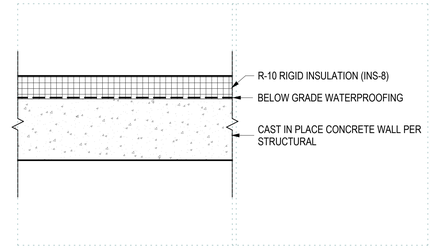

BELOW GRADE CONCRETE WALL	THERMAL		FIRE	
	R-V	U-V	RATING	TEST
W/C (0 W/C)	R-10+		NR	NA

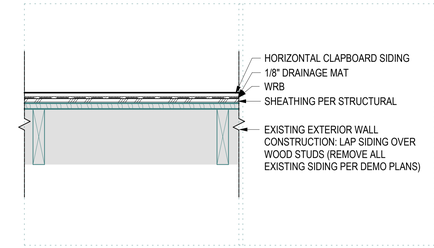

HORIZONTAL CLAPBOARD SIDING	THERMAL		FIRE	
	R-V	U-V	RATING	TEST
W/D (0 W/D)	NR		NR	NA

ROOF ASSEMBLY TYPES

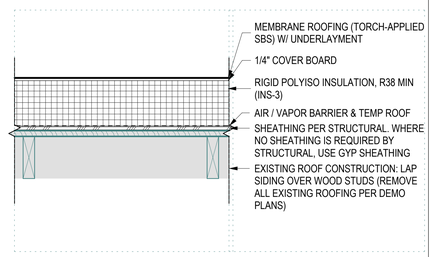

TORCH-APPLIED SBS UPPER ROOF	THERMAL		FIRE	
	R-V	U-V	RATING	TEST
R/A (R A)	R-38+		NR	NA

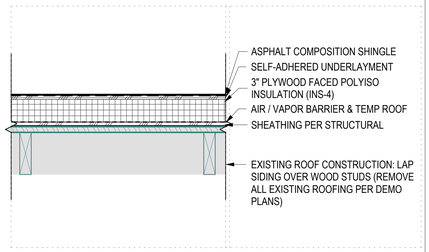

ASPHALT COMPOSITION SHINGLE LOWER ROOF	THERMAL		FIRE	
	R-V	U-V	RATING	TEST
R/B (R B)	R-19+		NR	NA

FLOOR ASSEMBLY TYPES

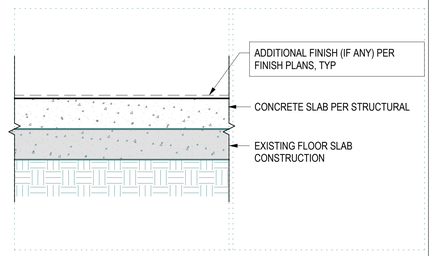

CONCRETE TOPPING SLAB	THERMAL		FIRE	
	R-V	U-V	RATING	TEST
F/A (F A)	N/A	N/A	NR	N/A

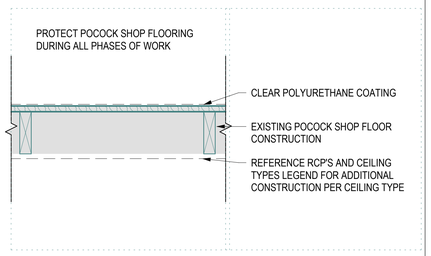

POCOCK SHOP FLOOR CONSTRUCTION	THERMAL		FIRE	
	R-V	U-V	RATING	TEST
F/B (F B)	N/A	N/A	NR	N/A

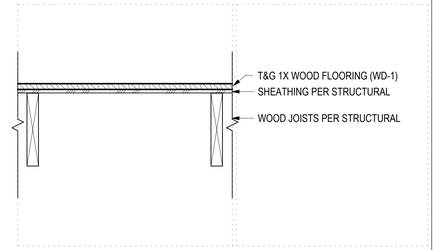

EXHIBIT MEZZANINE PLATFORM	THERMAL		FIRE	
	R-V	U-V	RATING	TEST
F/C (F C)	N/A	N/A	NR	N/A

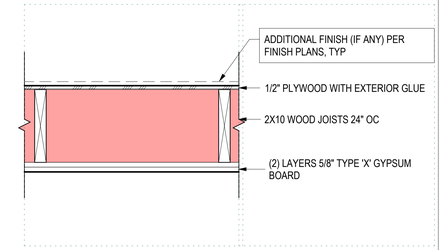

ELEVATOR PLATFORM - 1 HR	THERMAL		FIRE	
	R-V	U-V	RATING	TEST
F/D (F C)	N/A	N/A	1 HR	GA FC 5529

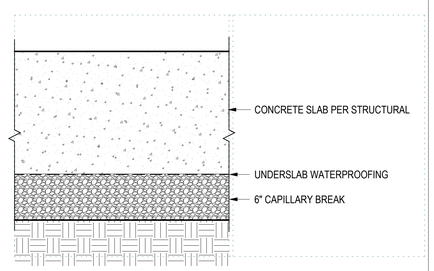

ELEVATOR PIT SLAB	THERMAL		FIRE	
	R-V	U-V	RATING	TEST
F/E (F E)	N/A	N/A	NR	N/A

BUILDING ASSEMBLIES SCHEDULE NOTES

THE WALL/PARTITION ASSEMBLY SYMBOL - TYPE KEYED TO THE ADJACENT SCHEDULE.

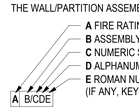

A FIRE RATING
B ASSEMBLY TYPE (P=PARTITION, W=EXTERIOR WALL)
C NUMERIC STUD SIZE MODIFIER (KEY BELOW)
D ALPHANUMERIC PARTITION TYPE
E ROMAN NUMERAL PARTITION CONFIGURATION TYPE MODIFIER (IF ANY, KEY BELOW)

THE BLDG ASSEMBLY SYMBOL- TYPE KEYED TO THE ADJACENT SCHEDULE.

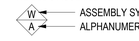

ASSEMBLY SYSTEM: R = ROOF / W = EXTERIOR WALL / F = FLOOR
ALPHANUMERIC ASSEMBLY TYPE

1. FIRE RATED ASSEMBLIES ARE BASED ON IBC, UL, OR US GYPSUM ASSOCIATION (GA) TEST DATA AND ARE TO BE CONSTRUCTED IN ACCORDANCE WITH THE REQUIREMENTS OF THE TESTING AGENCIES. REFER TO SPECIFIC TEST REPORTS INDICATED FOR REQUIRED COMPONENTS AND ASSEMBLY. CONTRACTOR SHALL PROVIDE (2) COPIES OF EACH REFERENCED MANUAL TO THE JOBSITE TO COORDINATE FIRE RESISTIVE ATTACHMENT WITH SHEAR CONNECTORS AND SOUND RATED ASSEMBLIES. GA 600 MANUAL IS ACCEPTED BY 2021 SBC TABLE 721.1(2) NOTE O FOR NON-PROPRIETARY ASSEMBLIES.

2. EXTENTS OF ASSEMBLIES ARE SHOWN ON THE PLANS AND SECTIONS. FIRE RATED WALL ASSEMBLIES FORM A SEPARATION THAT SHALL BE CONTINUOUS FROM FLOOR TO STRUCTURE ABOVE WITH NO BREAKS AT COLUMNS, WALL TRANSITIONS, OR OTHER OBSTRUCTIONS.

3. ALL PENETRATIONS IN FIRE RATED ASSEMBLIES REQUIRED TO HAVE PROTECTED OPENINGS SHALL BE FIRESTOPPED OR PROVIDED WITH APPROVED SMOKE AND/OR FIRE DAMPERS PER CODE REQUIREMENTS.

4. PROVIDE THRU-PENETRATION FIRESTOP SYSTEMS FOR RATED ROOFS, WALLS, AND FLOORS THAT ARE PRODUCED AND INSTALLED TO RESIST THE SPREAD OF FIRE ACCORDING TO REQUIREMENTS INDICATED, RESIST PASSAGE OF SMOKE AND OTHER GASES, AND MAINTAIN ORIGINAL FIRE-RESISTANCE RATING OF THE ASSEMBLY PENETRATED.

5. FIRE RATED WALLS MAY HAVE OPENINGS FOR STEEL ELECTRICAL BOXES NOT TO EXCEED 16 SQUARE INCHES PROVIDED THE AGGREGATE AREA OF ALL BOXES DOES NOT EXCEED 100 SQUARE INCHES FOR ANY 100 SQUARE FEET OF PARTITION.

6. ALL GYPSUM BOARD SHALL BE TYPE "X" UNLESS NOTED OTHERWISE.

7. SUBSTITUTE TYPE "X" MOLD AND WATER RESISTANT GYPSUM BOARD AT TOILET, SHOWER, JANITOR, AND KITCHEN ROOMS, KITCHENETTE, AND SIMILAR "WET" USES.

8. PROVIDE TILE BACKER BOARD AT TILE FINISHES. DO NOT REDUCE REQUIRED FIRE-RESISTANCE RATING OF WALL ASSEMBLY.

9. PROVIDE BLOCKING AT THE FOLLOWING LOCATIONS: CASEWORK, SHELVING, AND PANELING; ACCESSORIES AND EQUIPMENT; DOOR HARDWARE; TOILET PARTITIONS AND ACCESSORIES; ACOUSTICAL PANELS; AND OTHER LOCATIONS WHERE REQUIRED PER MANUFACTURER'S RECOMMENDATIONS OR INDUSTRY STANDARDS.

10. FIREBLOCK IN ACCORDANCE WITH 2021 SBC SECTION 718 AT THE FOLLOWING CONCEALED DRAFT LOCATIONS: (A) IN CONCEALED WALL SPACES AT 10' O.C. EACH WAY AND AT CEILING / FLOOR LEVELS. (B) AT INTERCONNECTIONS OF CONCEALED SOFFITS, DROPPED CEILINGS AND COVES. (C) IN OPENINGS AROUND VENTS, PIPES, DUCTS AT CEILING / FLOOR LEVELS. (D) AT OPENINGS BETWEEN ATTIC SPACES AND MANUFACTURED CHIMNEY CHASES.

12. FOR PROPERTIES OF COOLER OR WALLBOARD NAILS, SEE ASTM C 514, ASTM C 547 OR ASTM F 1667.

13. THESE DETAILS REPRESENT MINIMUM ARCHITECTURAL REQUIREMENTS. IN SOME CASES THE STRUCTURAL DRAWINGS WILL DETERMINE THE ACTUAL DIMENSIONS AND CONNECTION METHODS, AND IN THOSE CASES WILL GOVERN. COORDINATE BETWEEN SCOPE SHOWN BY THE STRUCTURAL DRAWINGS AND INDICATED MINIMUM ARCHITECTURAL ASSEMBLIES.

14. DRAFTSTOPPING IS NOT REQUIRED IN FLOOR/CEILING SPACES PER 2021 SBC SECTION 718.3, EXCEPTION 1. THE BUILDING WILL BE EQUIPPED THROUGHOUT WITH AN AUTOMATIC SPRINKLER SYSTEM IN ACCORDANCE WITH SECTION 903.3.1.1 (NFPA 13).

16. AIR BARRIER: SEAL PLYWOOD AND GYPSUM SHEATHING JOINTS AND PENETRATIONS.

MITHUN

SEATTLE / Pier 56, 1201 Alaskan Way, #200
Seattle, WA 98101 / 206.623.3344

SAN FRANCISCO / 585 Howard Street, #300
San Francisco, CA 94105 / 415.956.0688

LOS ANGELES / 5837 Adams Blvd
Culver City, CA 90232 / 323.937.2150

mithun.com

Sellen

PROJECT
ASUW SHELL HOUSE RENOVATION

LOCATION
3655 WALLA WALLA ROAD NE SEATTLE, WA 98195

PREPARED FOR
UNIVERSITY OF WASHINGTON

UNIVERSITY of WASHINGTON

THE NEXT 100 YEARS

NO.	DATE	REVISION

PARTNER IN CHARGE
RF
PROJECT MANAGER
EB
PROJECT ARCHITECT
DJ
PROJECT DESIGNER
RF
PROJECT TEAM MEMBERS
ME
CHECK
KB

9640 REGISTERED ARCHITECT
RICHARD FRANKO
STATE OF WASHINGTON

TITLE
EXTERIOR ASSEMBLIES & FLOOR ASSEMBLIES

PROJECT NO.
2327300 / UW 206756
DATE
04/30/2025

SHEET NUMBER
A5.01
GMP SET

© 2025 MITHUN, INC.

ORIGINAL SHEET SIZE 30" X 42"

5/1/2025 3:38:51 PM

Your use of the attached/enclosed media or transferred files shall constitute an acceptance the following
The Electronic Documents, Drawings and Models and CAD Drawings, provided to Client by the Design Professional (Mithun) are instruments of service for the Project. The Design Professional retains its rights, including common law, statutory and other reserved rights, including the copyright thereto. Electronic files may be altered by the recipient or by persons or entities that recipient authorizes without the consent of the Design Professional. Any changes made by the recipient to the Electronic Documents, Drawings and Models and CAD Drawings are made at the sole risk of the recipient and without liability or legal exposure to the Design Professional. The recipient shall, to the fullest extent permitted by law, indemnify and hold Mithun, Inc. its shareholders and employees harmless from and against any claim, liability, demands, losses, damages, penalties or cost (including attorney's fees and defense costs, whether or not a suit is filed) arising or allegedly arising out of any unauthorized use, misuse or modification of or any way connected with, the incompatibility, readability, or suitability of the information contained therein by the recipient or any person or entity that acquires or obtains this information thereof from the recipient without written authorization from Mithun, Inc.
Autodesk Docs://2327300 - ASUW Shell House Restoration/ASUW Shell House_v8CAD.rvt

<RXU XVH RI WKH DWWDFKHG HQFORVHG PHLO RU WUDQVPLWWDO ILOHV VKRXOG PRPHQWDULO\ DOORZ WKDW PDWHULDO WR EH GHOLYHUHG WR WKH LQWHQGHG UHFLSLHQW RQO\ $1< GLVFORVXUH GLVWULEXWLRQ RU FRS\LQJ RI WKLV PDWHULDO LV VWULFWO\ SURKLELWHG ,I \RX KDYH UHFHLYHG WKLV PDWHULDO LQ HUURU SOHDVH QRWLI\ XV LPPHGLDWHO\ DQG GHOHWH DOO FRSLHV RI WKH PDWHULDO IURP \RXU FRPSXWHU DQG QHWZRUN V\VWHPV 7KDQN \RX

(;7(5,25 :$// %$6(

_ $

:3 75$16,7,21 72 9%

_ $

0,7+ 6(77/(0(17 $*5((0(17 %(7:((1 0,7+81 $1' 6(77/(5 :$6+,1*721 &2817< &28576 &$6(12 '7(

MITHUN

$

6($77/(3LHU $ODVNDQ :D\
6HDWWOH :$

6$1)5$1&,6&2 +RZDUG 6WUHHW
6DQ)UDQFLVFR &$

/26 $1*(/(6 $GDPV %OYG
&XOYHU &LW\ &$

PLWKXQ FRP

352-(&7
$68: 6+(// +286
5(129$7,21

/2&$7,21
:$//$:$//$
52$' 1(
6($77/(:$

35(3$5(')25
81,9(56,7< 2)
:$6+,1*721

12 '7(5(9.6.21

38571(5 .1 &+85*(
5)
352-(&7 0815*(5
(%
352-(&7 95&+.7(&7
'_
352-(&7 '(.*(5
5)
352-(&7 7(80 01(%56
0(
&+(&.
.%

7.7/(
(;7(5,25 '(7$,/6
)281'$7,216

352-(&7 12
8:
'7(

6+((7 1&0%(5
$
*03 6(7
< 0,7+81 ,1&

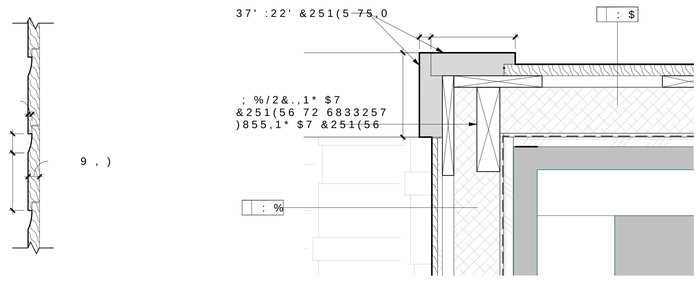

: $ 6,',1* 352),/(7<3,&$/ &251(5 75,0 '(7$,/

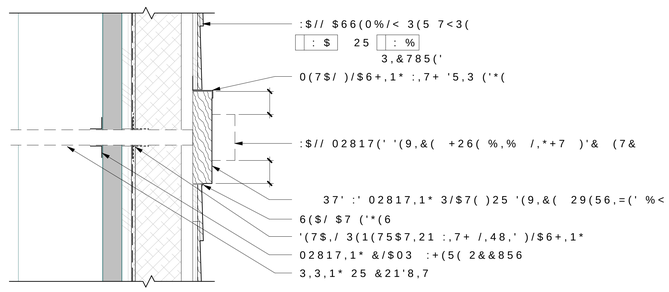

7<3,&$/ 3(1(75$7,21 '(7$,/

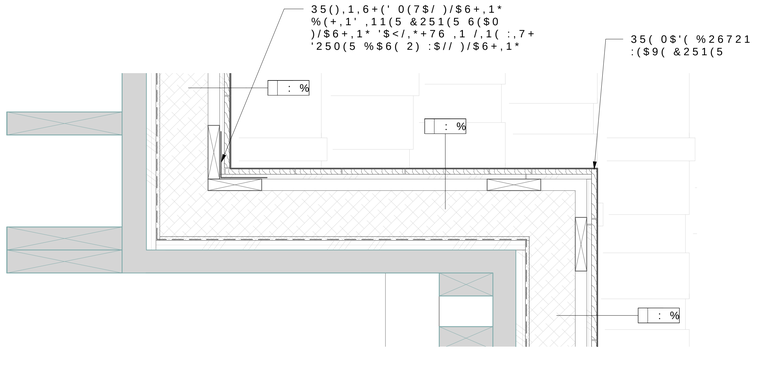

'250(5 &251(5 '(7$,/

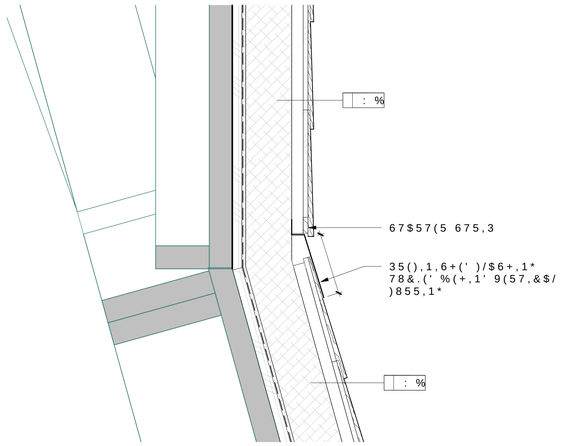

'250(5 %$6(2) :$//

<RXU XVH WKH DWWDFKHG HQFRYHG PHGLD RU WUDQVIHUUHG ILOHV VKRXOG PRYHUWXWH DQ DFFHSWDQFH WKH RRGRZLQJ
$QLQGXVWULDO EQWHUSULVHV LQFRUSRUDWHG $

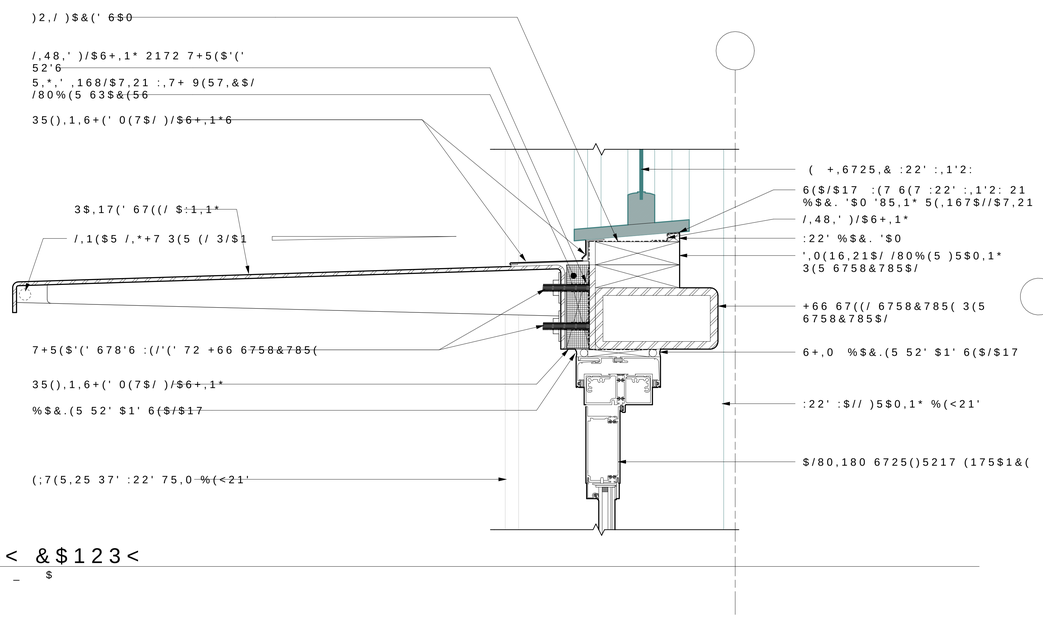

(175< &$123<
_ $

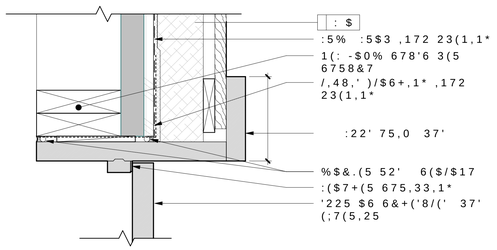

:' '225 -$0% '(7$,/
_ $

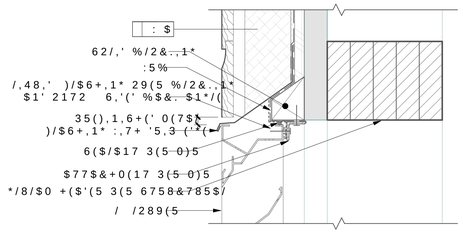

/289(5 +($' '(7$,/
_ $

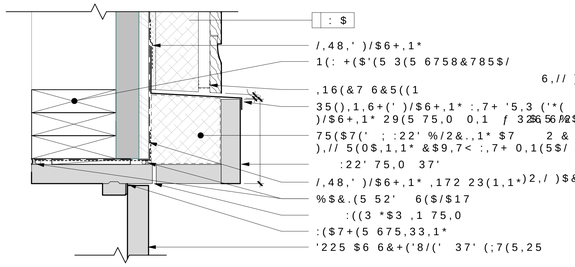

:' '225 +($' '(7$,/
_ $

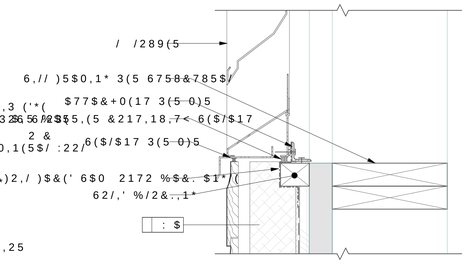

/289(5 6,// '(7$,/
_ $

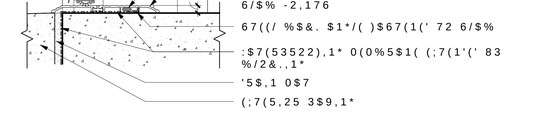

'225 $6 6&+('8/('
_ $

MITHUN

6($77(/ 3LHU $ODVNDQ :D\
6HDWWOH $

6$1)$$1&,6&2 +RZDUG 6WUHHW
6DQ)UDQFLVFR &$

/26 $1*(/(6 $GDPV %OYG
&XOYHU &LW\ &$

PLWKXQ FRP

352-(&7
$68: 6+(// +286
5(129$7,21

/2&$7,21
:$//$:$//$
52$' 1(
6($77/(:$

35(3$5(')25
81,9(56,7< 2)
:$6+,1*721

)25 $ 6,1*/( )$0,/< 5(6,'(1&(72 %(%8,/7 21 $ 48,(7 7(5 2) $ 75((/,1(' 3257,21 2) $ /$5*(&2167$17 &5((. 7+(3523(57< ,6 /2&$7(' ,1 7+(&,7< 2) 6($77/(:$6+,1*721 &2817< 2) .,1* &2817< 67$7(2) :$6+,1*721 $1' ,6 %281'(' %< 7+(3$&,),& 2&($1 21 7+(:(67 $1' 7+(&$1$'$ %5,7,6+ &2/80%,$ 21 7+(1257+ $1' 7+(&2167,787,21 &2167,787,21 $9(18(21 7+((67 $1' 7+(&2167,787,21 %5,'*(21 7+(6287+ $1' 7+(&2167,787,21 &2167,787,21 $9(18(21 7+(:(67 $1' 7+(&2167,787,21 &2167,787,21 $9(18(21 7+((67 $1' 7+(&2167,787,21 &2167,787,21 $9(18(21 7+(1257+ $1' 7+(&2167,787,21 &2167,787,21 $9(18

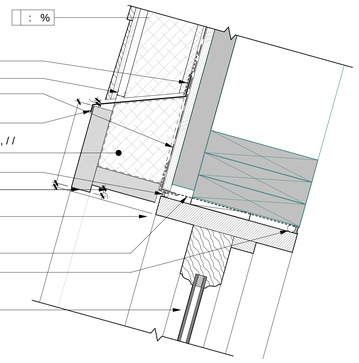

(;7(5,25 6/23(' :,1'2: +($'

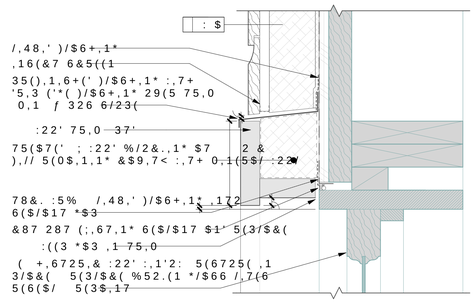

5(6725(,1 3/$&(:,1'2: +($' '(7$,/

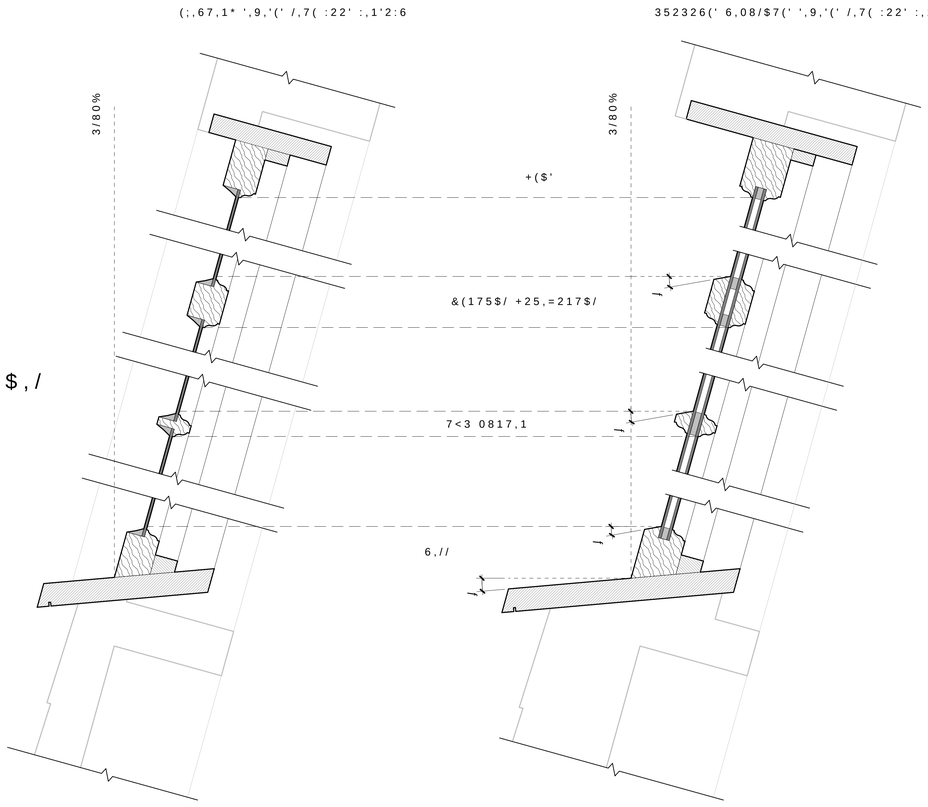

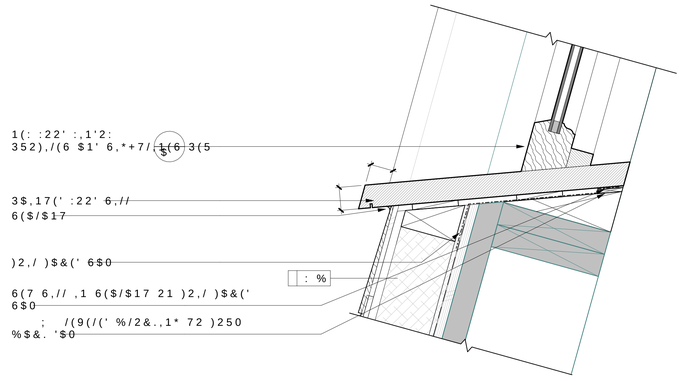

(;7(5,25 6/23(' :,1'2: 6,//

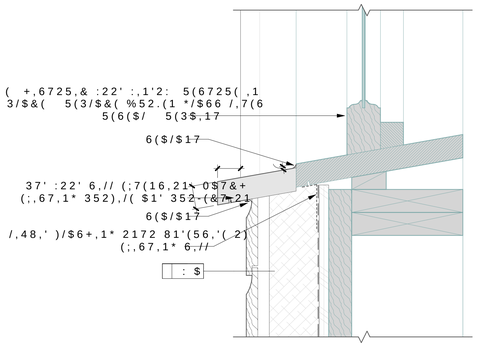

5(6725(,1 3/$&(:,1'2: 6,// '(7$,/ :,1'2: 352),/(6

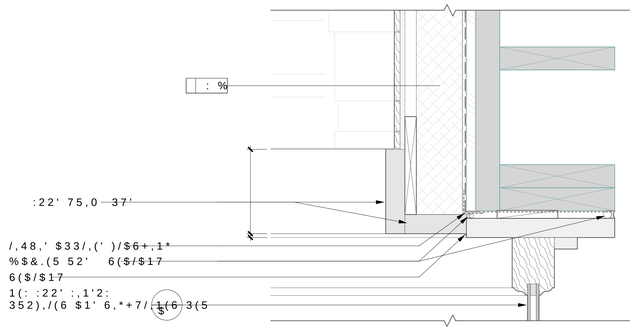

(;7(5,25 6/23(' :,1'2: -$0%

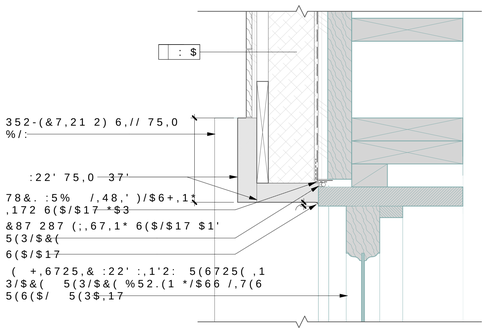

5(6725(,1 3/$&(:,1'2: -$0% '(7$,/

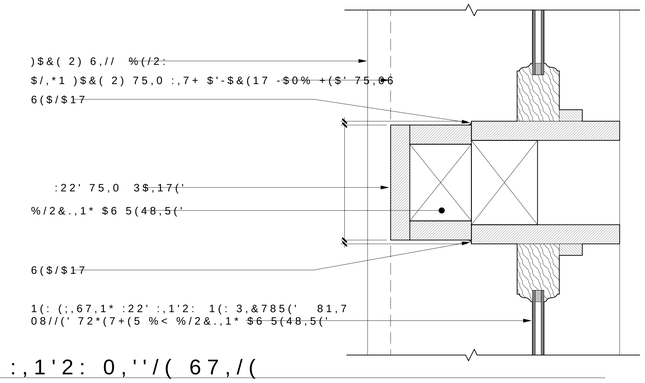

:,1'2: 0,''/(67,/(

MITHUN

6($77/(3LHU $ODVNDQ :D\
6HDWWOH ,$

6$1)5$1&,6&2 +RZDUG 6WUHHW
6DQ)UDQFLVFR &$

/26 $1*(/(6 $GDPV %OYG
&XOYHU &LW\ &$

PLWKXQ FRP

352-(&7
$68: 6+(// +286
5(129$7,21

/2&$7,21
:$//$:$//$
52$' 1(
6($77/(:$

35(3$5(')25
81,9(56,7< 2)
:$6+,1*721

12 '$7(5(9(,6,21

385731(5 .1 &+$5(
5)
352-(&7 0$1$*(5
(%
352-(&7 &$+,5(
*_
352-(&7 '(.*1(5
5)
352-(&7 7(&0 0(0%(56
0(
&+(&.
.%

7,7(
(;7(5,25 '(7$,/6
)(1(675$7,21

352-(&7 12
8:
'$7(

6+((7 180%(5
$
*03 6(7
< 0.7+81 .1&

THIS DRAWING IS THE PROPERTY OF MITHUN AND IS NOT TO BE USED IN ANY WAY WITHOUT THE WRITTEN PERMISSION OF MITHUN. COPYRIGHT © 2021 MITHUN

8/26/2025 2:37:06 PM

Your use of the attached/enclosed media or transferred files shall constitute an acceptance the following:
Any Electronic Documents that are/were supplied by Mithun, PLLC, its subsidiaries, and/or affiliates (collectively "Mithun") to the recipient hereof (the "recipient") are not Contract Documents. They are developed for the sole purpose of fulfilling the obligations set forth in the Owner/Architect Agreement. These electronic files may be altered for convenience, but information only and may not be relied upon for construction or quantity take-offs. Accordingly, Mithun, Inc. makes no representations as to the accuracy of this information. If for any reason a conflict exists between information contained herein and the stamped set of construction documents, the information on the stamped documents is to be interpreted as correct.
Any transfer of these files from the recipient to others, or from others to the recipient, is expressly prohibited without the prior written authorization of Mithun, Inc.
The recipient agrees to the fullest extent permitted by law, to indemnify and hold Mithun, Inc. its shareholders and employees, harmless from and against any claim, liability, demands, losses, damages, penalties or cost (including attorney's fees and defense costs, whether or not a suit is filed) arising out of any unauthorized use, reuse or modification of or in any way connected with, the incompatibility, readability, or reliability of the information contained herein by the recipient or any person or entity that acquires or obtains this information thereon from the recipient without written authorization from Mithun, Inc.

Autodesk Docs://2327300 - ASUW Shell House Renovation/ASUW Shell House_R25.rvt

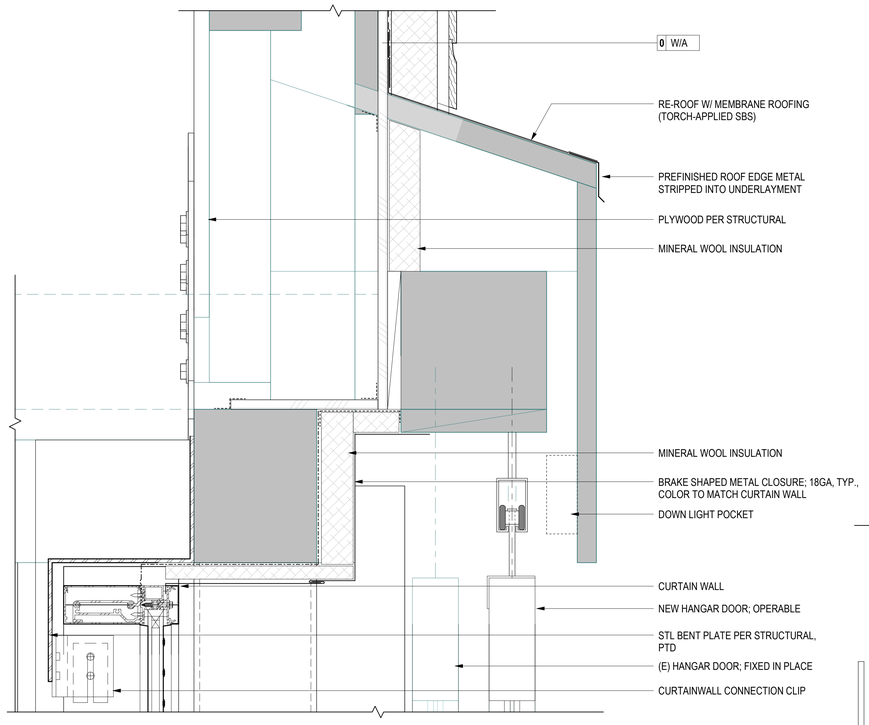

6 CURTAINWALL HEAD DETAIL
3" = 1'-0" | 19/A4.01

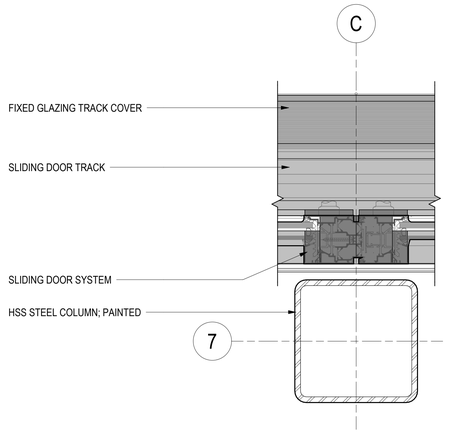

4 SLIDING DOOR PLAN DETAIL
3" = 1'-0"

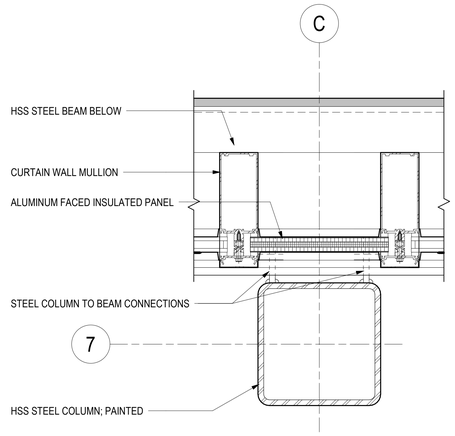

5 CURTAIN WALL SPANDREL DETAIL
3" = 1'-0"

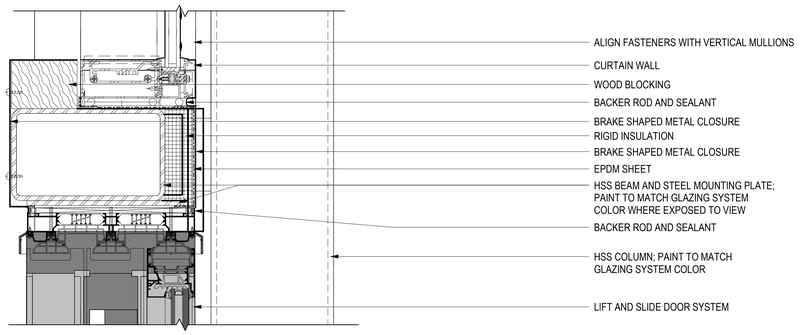

11 SLIDING DOOR HEAD DETAIL
3" = 1'-0" | 19/A4.01

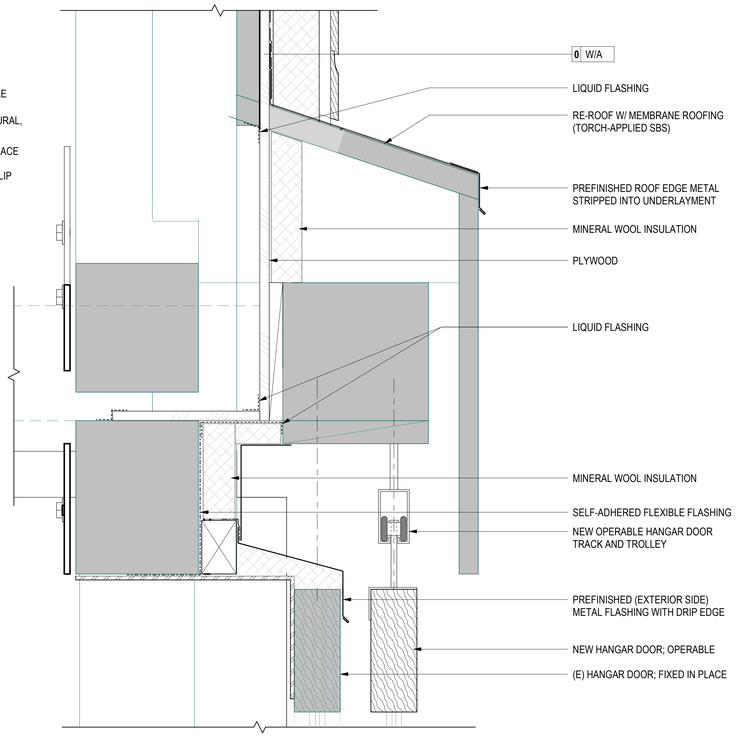

14 HANGAR DOOR HEAD DETAIL
3" = 1'-0" | 20/A4.01

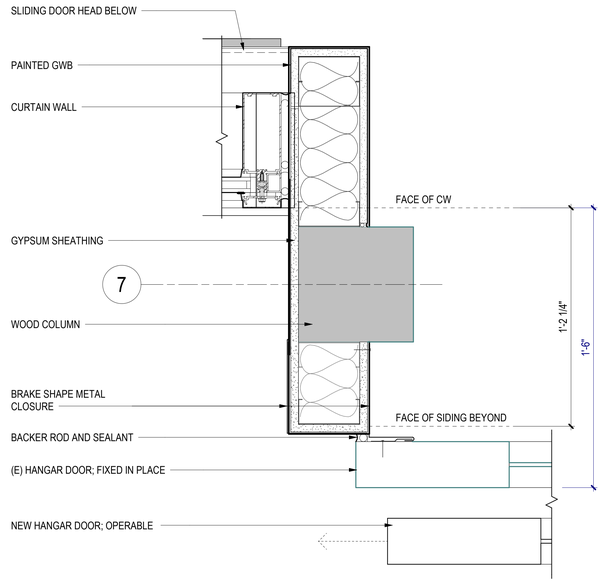

15 CURTAIN WALL JAMB
3" = 1'-0" | 1/A2.01

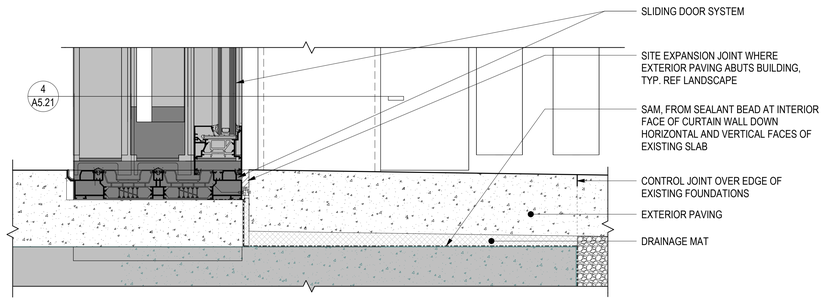

16 SLIDING DOOR SILL DETAIL
3" = 1'-0" | 19/A4.01

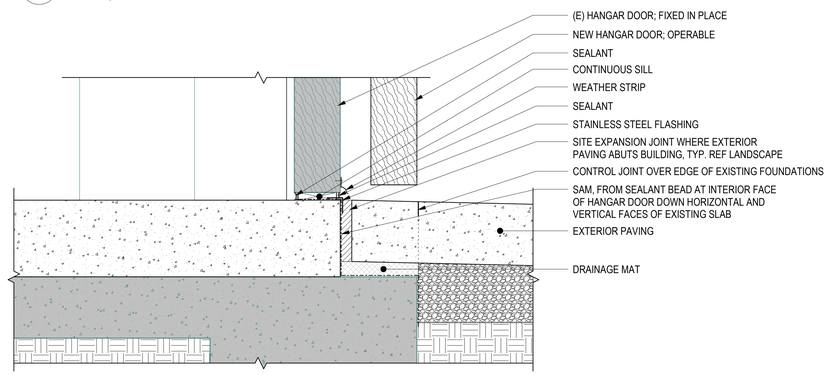

18 HANGAR DOOR SILL DETAIL
3" = 1'-0" | 20/A4.01

MITHUN

SEATTLE / Pier 56, 1201 Alaskan Way, #200
Seattle, WA 98101 / 206.623.3344

SAN FRANCISCO / 585 Howard Street, #300
San Francisco, CA 94105 / 415.956.0688

LOS ANGELES / 5837 Adams Blvd
Culver City, CA 90232 / 323.937.2150

mithun.com

Sellen

PROJECT
ASUW SHELL HOUSE RENOVATION

LOCATION
3655 WALLA WALLA ROAD NE SEATTLE, WA 98195

PREPARED FOR
UNIVERSITY OF WASHINGTON

UNIVERSITY of WASHINGTON

THE NEXT 100 YEARS

NO.	DATE	REVISION
5	09/05/2025	BLDG CORR #2

PARTNER IN CHARGE
RF
PROJECT MANAGER
EB
PROJECT ARCHITECT
DJ
PROJECT DESIGNER
RF
PROJECT TEAM MEMBERS
ME
CHECK
KB

TITLE
EXTERIOR DETAILS - HANGAR DOORS

PROJECT NO
2327300 / UW 206756
DATE
10/31/2024

SHEET NUMBER
A5.21
GMP SET

© 2025 MITHUN, INC.

ORIGINAL SHEET SIZE 30" x 42"

8/26/2025 3:27:50 PM

Your use of the attached/encoded media or transferred files shall constitute an acceptance the following
Any electronic documents data and/or graphics (CAD, BIM and drawing files) ("Electronic Data") are provided as a convenience to you at your request. Electronic Data may not be used for any purpose other than that for which it was originally prepared. Electronic Data may not be transferred to any other party without the prior written consent of Mithun. By accepting Electronic Data, you agree that you will perform appropriate tests upon receipt to verify the accuracy, completeness, and compatibility of Electronic Data with your hardware and software systems. Mithun makes no representations as to the accuracy of this information. If for any reason a conflict exists between information contained herein and the stamped set of construction documents, the information on the stamped documents is to be interpreted as correct.
Electronic Data is provided "as is" without warranty of any kind, either expressed or implied, including, but not limited to, any implied warranties of merchantability or fitness for a particular purpose. You agree that Mithun is not responsible for any loss, delay, inaccuracy, or corruption of data that occurs in connection with the transmission or receipt of Electronic Data.
The recipient agrees, to the fullest extent permitted by law, to indemnify and hold Mithun, Inc., its shareholders and employees, harmless from and against any claim, liability, damages, losses, expenses, or costs (including attorney's fees and defense costs, whether or not a suit is filed) arising out of or allegedly arising out of any unauthorized use, reuse or modification or in any way connected with, the incompatibility, readability, or reliability of the information contained herein by the recipient or any person or entity that acquires or obtains this information thereon from the recipient without written authorization from Mithun, Inc.
Autodesk Docs://2327300 - UW/04 Shell House Renovation/SUW Shell House_ARCH.rvt

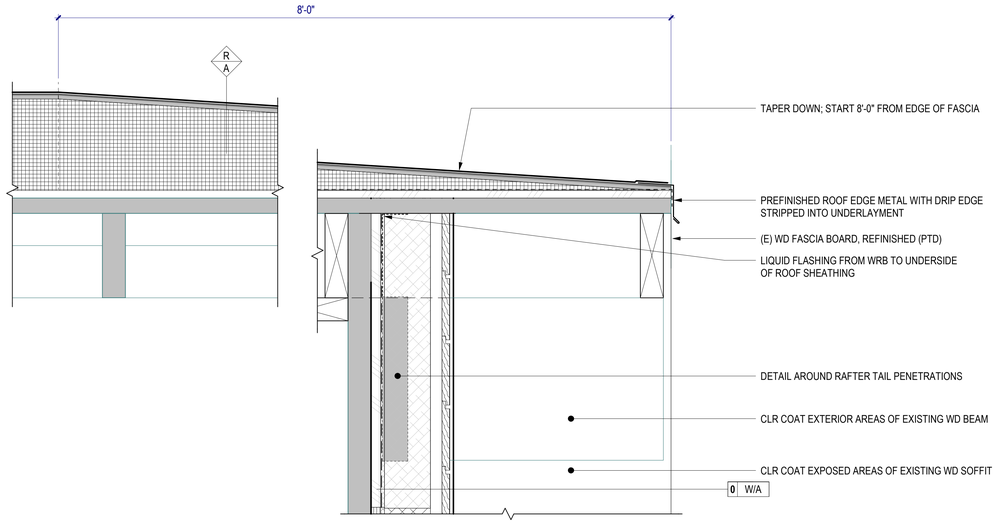

2 N/S ROOF OVERHANG DETAIL_LONG TAPER
3" = 1'-0" | 19/A4.01

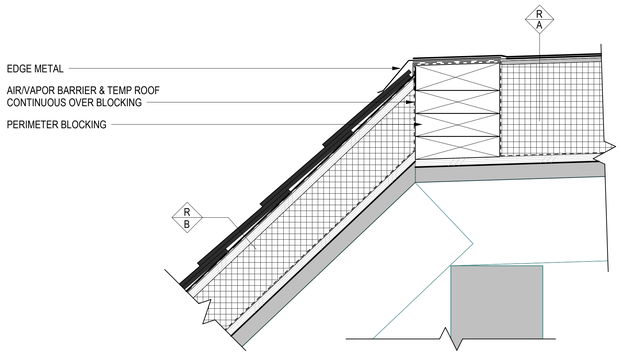

1 EXTERIOR ROOF TO ROOF TRANSITION
3" = 1'-0" | 16/A4.01

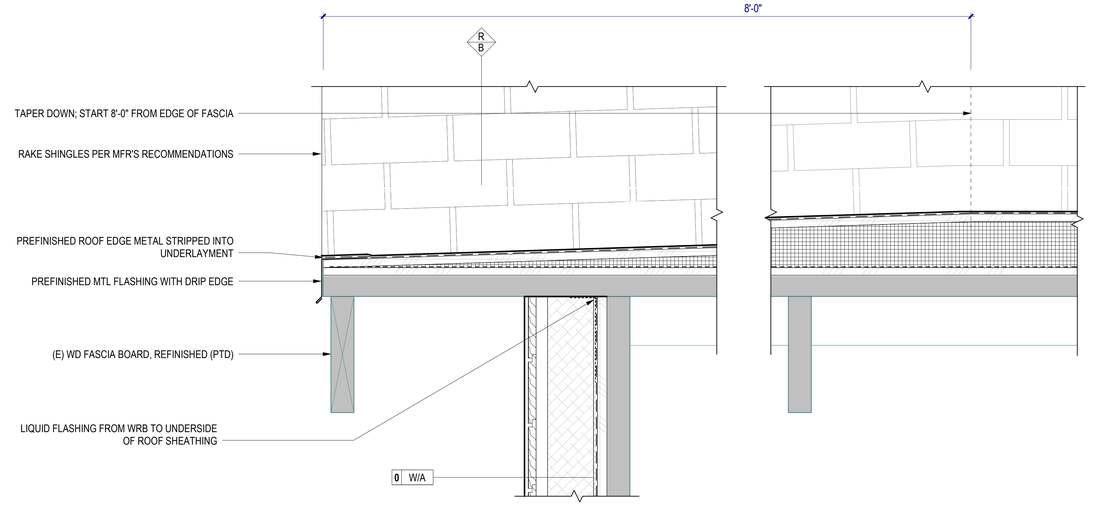

3 N/S SLOPED ROOF OVERHANG DETAIL_LONG TAPER
3" = 1'-0" | 17/A4.02

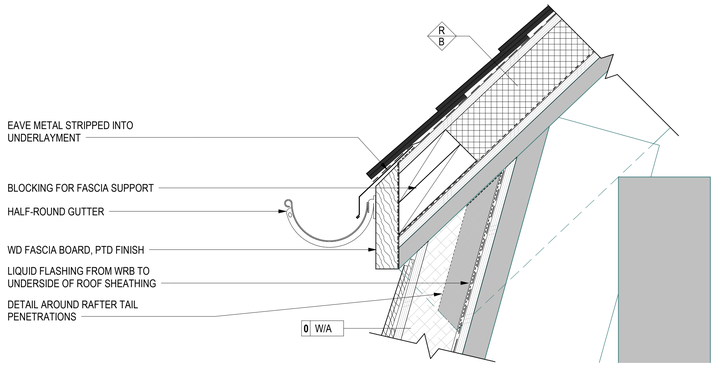

6 EXTERIOR SLOPED WALL TO ROOF TRANSITION
3" = 1'-0" | 16/A4.01

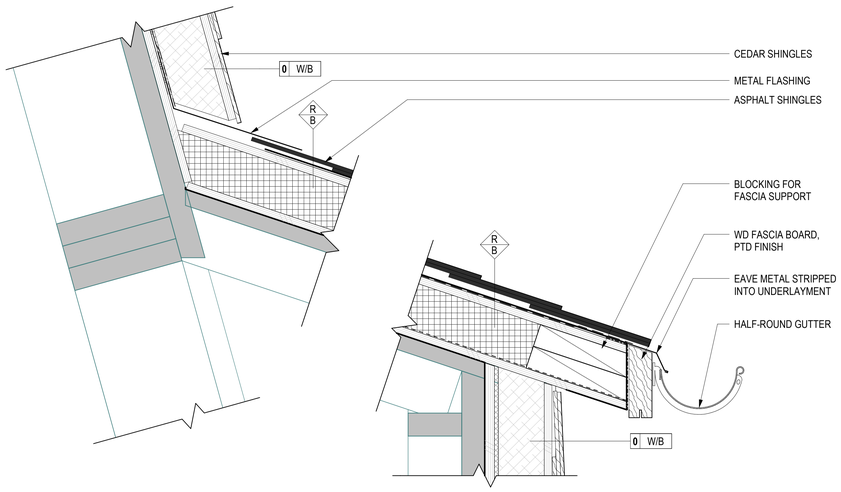

14 DORMER HEAD OF WALL
3" = 1'-0" | 17/A4.03

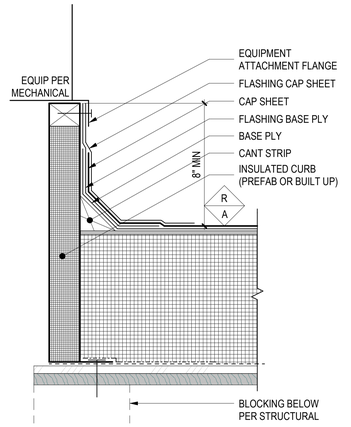

8 MECH. EQUIP. SUPPORT CURB
3" = 1'-0"

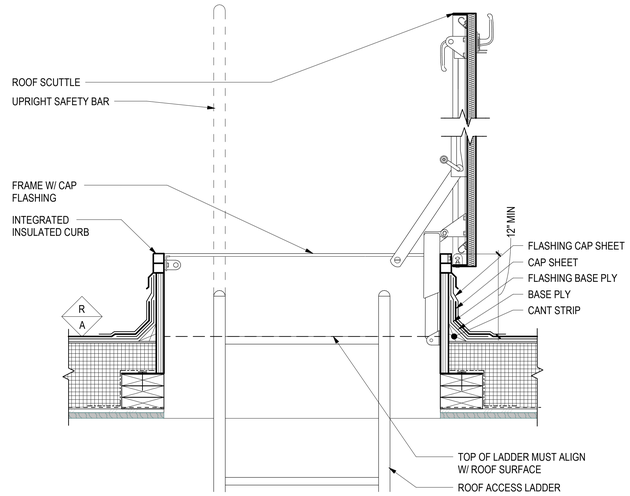

9 SECTION @ ROOF HATCH
1 1/2" = 1'-0"

MITHUN

SEATTLE / Pier 56, 1201 Alaskan Way, #200
Seattle, WA 98101 / 206.623.3344

SAN FRANCISCO / 585 Howard Street, #300
San Francisco, CA 94105 / 415.956.0688

LOS ANGELES / 5837 Adams Blvd
Culver City, CA 90232 / 323.937.2150

mithun.com

Sellen

PROJECT
ASUW SHELL HOUSE RENOVATION

LOCATION
3655 WALLA WALLA ROAD NE SEATTLE, WA 98195

PREPARED FOR
UNIVERSITY OF WASHINGTON

UNIVERSITY of WASHINGTON

THE NEXT 100 YEARS

NO.	DATE	REVISION

PARTNER IN CHARGE
RF
PROJECT MANAGER
EB
PROJECT ARCHITECT
DJ
PROJECT DESIGNER
RF
PROJECT TEAM MEMBERS
ME
CHECK
KB

TITLE
EXTERIOR DETAILS - ROOFS

PROJECT NO.
2327300 / UW 206756
DATE
10/31/2024

SHEET NUMBER
A5.30
GMP SET

© 2025 MITHUN, INC.

ORIGINAL SHEET SIZE 36" x 42"

5/1/2025 3:39:08 PM

Your use of the attached/enclosed media or transferred files shall constitute an acceptance to the following
Any Electronic Documents transferred applies to ALL 3-D and Building Information Models and CAD drawings provided to Mithun for this project. This consent entitles the recipient to rely upon the accuracy of the electronic files or any information contained therein for the purposes of building the project only and does not transfer any ownership rights in the Electronic Documents or Mithun's Building Information Models and CAD drawings. Any changes made to the Electronic Documents are not to be made by Mithun. Any use of the Electronic Documents will be at the recipient's sole risk and without liability to Mithun. In the event that any changes are made in the Electronic Documents after their delivery to the recipient, it is the recipient's responsibility to conduct its own review to determine the extent of the changes. The recipient is also responsible for any incompatibility between the Electronic Documents and the recipient's own systems. Mithun makes no representations as to the accuracy of this information. If for any reason a conflict exists between information contained herein and the stamped set of construction documents, the information on the stamped documents is to be interpreted as correct.
Autodesk Docs://2307300 - ASUW Shell House Renovation/ASUW Shell House_ARCH.rvt

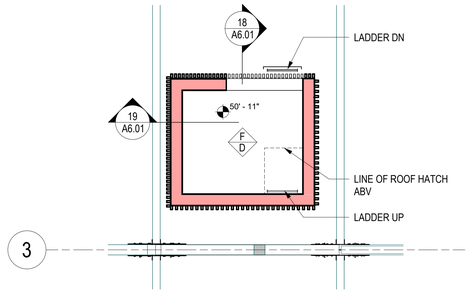

1 STAGING PLATFORM PLAN
1/4" = 1'-0" | 6/A3.01

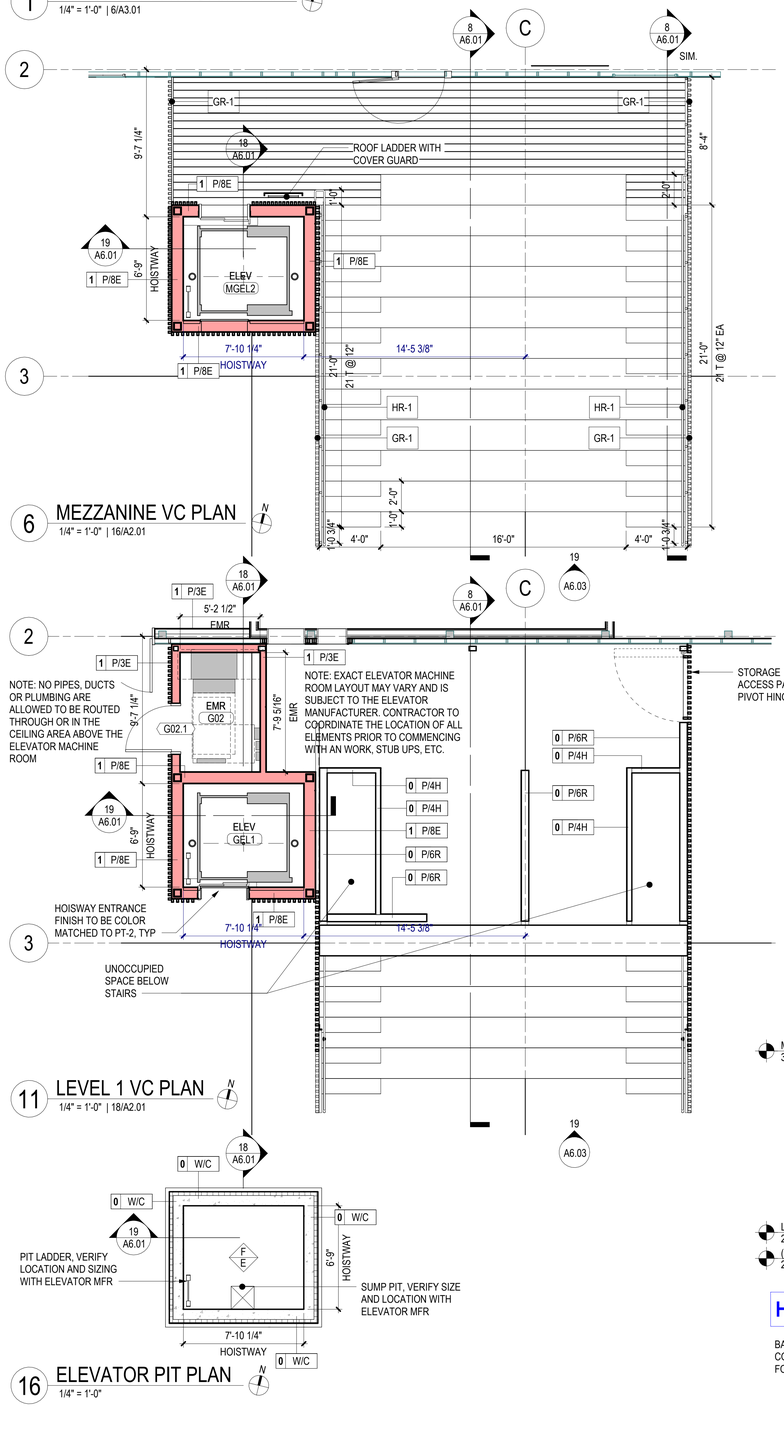

6 MEZZANINE VC PLAN
1/4" = 1'-0" | 16/A2.01

11 LEVEL 1 VC PLAN
1/4" = 1'-0" | 18/A2.01

16 ELEVATOR PIT PLAN
1/4" = 1'-0"

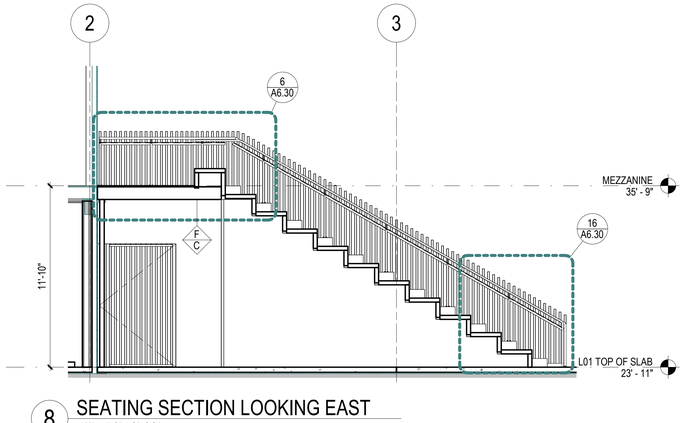

8 SEATING SECTION LOOKING EAST
1/4" = 1'-0" | 6/A6.01

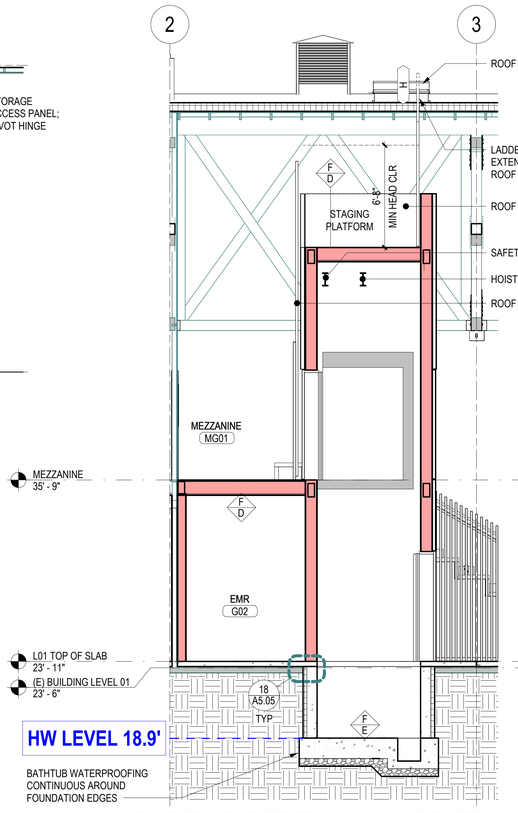

18 ELEVATOR SECTION LOOKING EAST
1/4" = 1'-0" | 1/A6.01

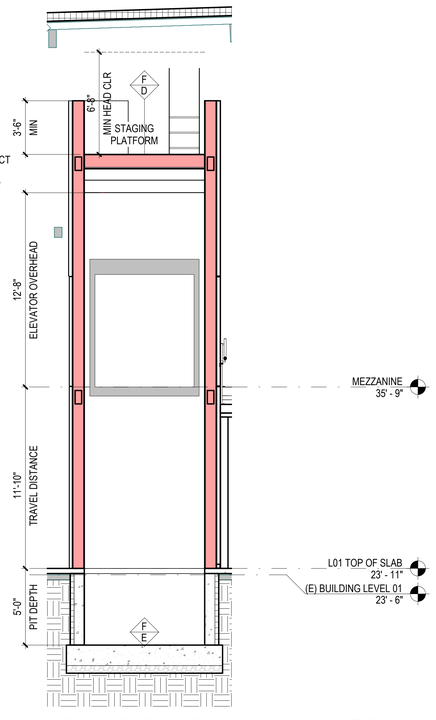

19 ELEVATOR SECTION LOOKING NORTH
1/4" = 1'-0" | 1/A6.01

ELEVATOR NOTES

1. SBC SECTION 3022 AND ASME SECTIONS 2.7 AND 2.8 PIPES, CONDUITS, DUCTS AND EQUIPMENT NOT USED FOR THE OPERATION OF THE ELEVATORS ARE PROHIBITED IN MACHINE ROOM AND HOISTWAYS
2. SBC 3020.4 MAINTAIN ALL REQUIRED WORKING CLEARANCES IN MACHINE ROOM
3. ASME RULE 2.2.2 WATERPROOF PIT PER SPECIFICATIONS TO PREVENT THE ENTRY OF GROUND WATER. SUMP PUMPS MAY BE INSTALLED FOR FLOOD CONTROL, BUT NOT APPROVED TO MAINTAIN A DRY PIT
4. SBC 3023, ASME RULE 2.2.4 PROVIDE PIT LADDER.
5. ASME RULE 2.7.5.2 PROVIDE MACHINE ROOM VENTILATION
6. SBC 3016.5 PROVIDE HOISTWAY VENTILATION. PROVIDE MOTORIZED DAMPERS AS REQUIRED BY SEATTLE ENERGY CODE 1412.4.1 FOR ALL HOISTWAY VENTS.
7. ASME RULE 2.7.4 PROVIDE 7' MIN HEADROOM IN MACHINE ROOM
8. SBC 3016.4 AND CHAPTER 11: ACCOMMODATE PEOPLE WITH DISABILITIES.
9. ASME SECTION 2.4 AND 3.4 PROVIDE PROPER TOP CAR RUNBYS, CLEARANCES, AND REFUGE SPACE
10. ASME RULE 2.1.1.2 AND 2.11.14 PROVIDE LABELED ENTRANCE ASSEMBLIES INSTALLED AS TESTED.
11. FIRESTOP ALL HOIST WAY THROUGH WALL PENETRATIONS AS REQUIRED FOR THE FIRE RATING OF THE ENCLOSURE
12. SBC 3016.5 ELEVATOR HOISTWAYS SHALL NOT BE VENTED OR PRESSURIZED THROUGH ELEVATOR MACHINE ROOMS
13. ASME RULES 2.1.1.2 AND 2.14.1.8 GLASS USED IN OR ON ELEVATOR HOISTWAYS AND CARS MUST BE LAMINATED AND MEET THE REQUIREMENTS OF ASME 297.1
14. PROVIDE CALCULATIONS AND DRAWINGS FOR APPROVAL OF THE STRESSES NOTED IN THE APPLICABLE RULES OF ASME SECTION 2.9.
15. ASME 2.27.1 PROVIDE MEANS OF 2-WAY CONVERSATION BETWEEN ELEVATORS AND A READILY ACCESSIBLE POINT (BUILDING ENTRANCE LOBBY) OUTSIDE THE HOISTWAY.
16. ASME 2.27.1.1.2 THE STRUCTURE IS CONSIDERED AS UNATTENDED AND PHONE TO ANSWERING SERVICE SHALL BE PROVIDED.
17. ASME 2.27.1.1.5 PROVIDE EMERGENCY POWER SUPPLY FOR THE DEVICES REQUIRED BY 2.27.1. THE SUPPLY SHALL BE CAPABLE OF OPERATING THE AUDIBLE DEVICE FOR AT LEAST ONE HOUR AND THE MEANS OF TWO-WAY CONVERSATION FOR AT LEAST FOUR HOURS.
18. SBC 3016.9 INSTALL APPROVED KEY RETAINER BOX, KEYED TO CITY STANDARD. SBC 3016.10 KEYS REQUIRED FOR THE OPERATION OF ELEVATOR, FIRE EMERGENCY SERVICE, THE MACHINE ROOM AND THE MECHANICAL HOIST WAY ACCESS SHALL BE TAGGED AND KEPT IN THE KEY BOX.
19. SBC 3016.3 COMPLY WITH SEISMIC REQUIREMENTS.
20. ASME SECTION 2.6 PROVIDE CALCULATIONS TO DPD FOR APPROVAL OF THE ABILITY OF THE PIT FLOOR AND STRUCTURE TO WITHSTAND THE ELEVATOR BUFFER ENGAGEMENT REACTIONS.
21. COMPLY WITH APPLICABLE ASME CODES, SEATTLE BUILDING CODES, SEATTLE ELECTRICAL CODES & ELEVATOR CODES ADOPTED. EACH CONVEYANCE REQUIRES A SEPARATE PERMIT WITH DETAILED INSTALLATION PLANS AND SHALL BE INSTALLED BY A WASHINGTON STATE LICENSED ELEVATOR CONTRACTOR.
22. THIS ELEVATOR IS FOR ACCESSIBILITY AND CONVENIENCE PURPOSES ONLY AND NOT A PART OF THE EGRESS PATH.

MITHUN

SEATTLE / Pier 56, 1201 Alaskan Way, #200
Seattle, WA 98101 / 206.623.3344

SAN FRANCISCO / 585 Howard Street, #300
San Francisco, CA 94105 / 415.956.0688

LOS ANGELES / 5837 Adams Blvd
Culver City, CA 90232 / 323.937.2150

mithun.com

Sellen

PROJECT
ASUW SHELL HOUSE RENOVATION

LOCATION
3655 WALLA WALLA ROAD NE SEATTLE, WA 98195

PREPARED FOR
UNIVERSITY OF WASHINGTON

UNIVERSITY of WASHINGTON

THE NEXT 100 YEARS

NO.	DATE	REVISION

PARTNER IN CHARGE
RF
PROJECT MANAGER
EB
PROJECT ARCHITECT
DJ
PROJECT DESIGNER
RF
PROJECT TEAM MEMBERS
ME
CHECK
KB

9640
REGISTERED ARCHITECT
RICHARD FRANKO
STATE OF WASHINGTON

TITLE
STAIR & ELEVATOR PLANS & SECTIONS

PROJECT NO
2327300 / UW 206756
DATE
04/30/2025

SHEET NUMBER
A6.01
GMP SET

ORIGINAL SHEET SIZE 36" x 42"
© 2025 MITHUN, INC.

5/1/2025 3:39:10 PM

You' use of the attached/enclosed media or transferred files shall constitute an acceptance the following:
The Electronic Documents that are subject to ALL CAD and Building Information Models and CAD drawings provided solely for the purpose of fulfilling the obligations set forth in the Owner/Architect Agreement. These electronic files may be shared for convenience, but information only and may not be relied upon for construction or quantity take-offs. Accordingly, MithUn, Inc. makes no representations as to the accuracy of this information. If for any reason a conflict exists between information contained herein and the stamped set of construction documents, the information on the stamped documents is to be interpreted as correct.
Indemnification: The recipient agrees to indemnify and hold harmless MithUn, Inc. and its officers, employees and agents from any and all claims, liabilities, damages, penalties or cost (including attorney's fees and defense costs, whether or not a suit is filed) arising or allegedly arising out of any unauthorized use, reuse or modification or in any way connected with the incompatibility, readability, or durability of the information contained herein by the recipient or any person or entity that acquires or obtains this information thereon from the recipient without written authorization from MithUn, Inc.
The recipient agrees, to the fullest extent permitted by law, to indemnify and hold MithUn, Inc. its shareholders and employees, harmless from and against any claim, liability, demands, losses, damages, penalties or cost (including attorney's fees and defense costs, whether or not a suit is filed) arising or allegedly arising out of any unauthorized use, reuse or modification or in any way connected with the incompatibility, readability, or durability of the information contained herein by the recipient or any person or entity that acquires or obtains this information thereon from the recipient without written authorization from MithUn, Inc.
Autodesk Docs://23ZY2IC - ASUW Shell House Restoration/ASUW Shell House_ARCH.rvt

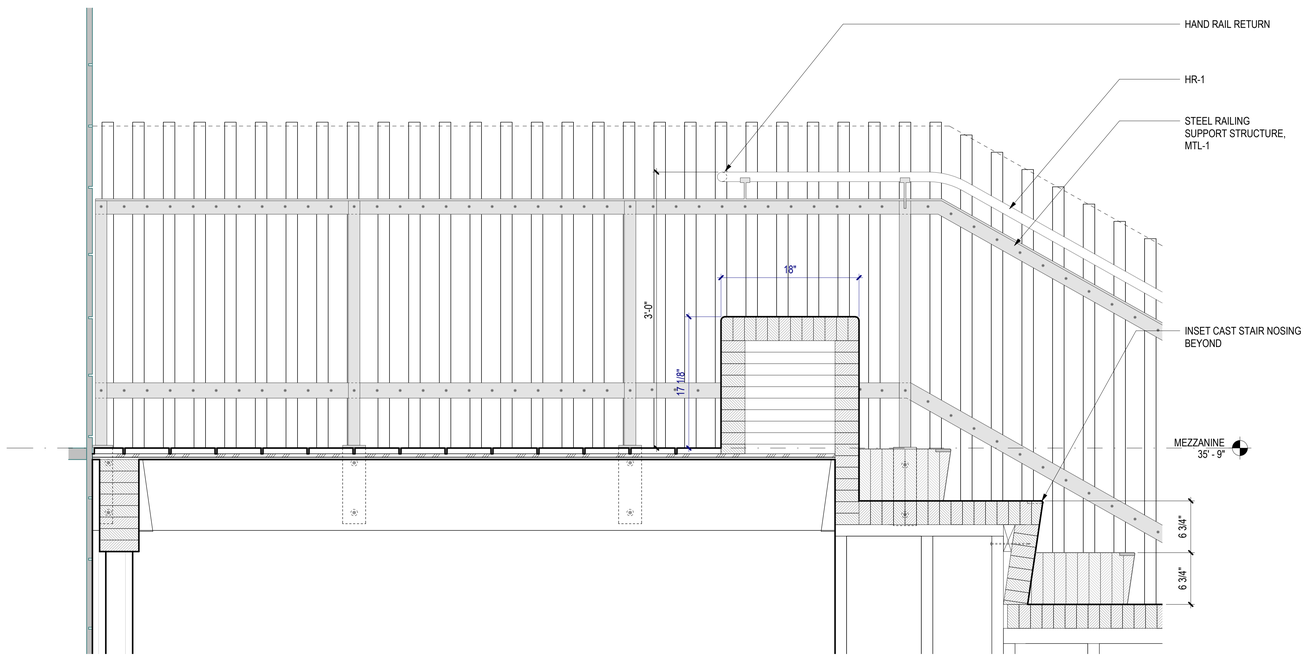

6 MEZZANINE & GR-1 DETAIL SECTION
1 1/2" = 1'-0" | 8/A6.01

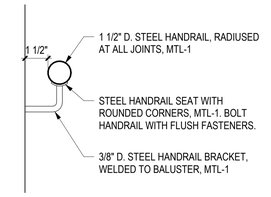

1 HR-1 DETAILS
3" = 1'-0"

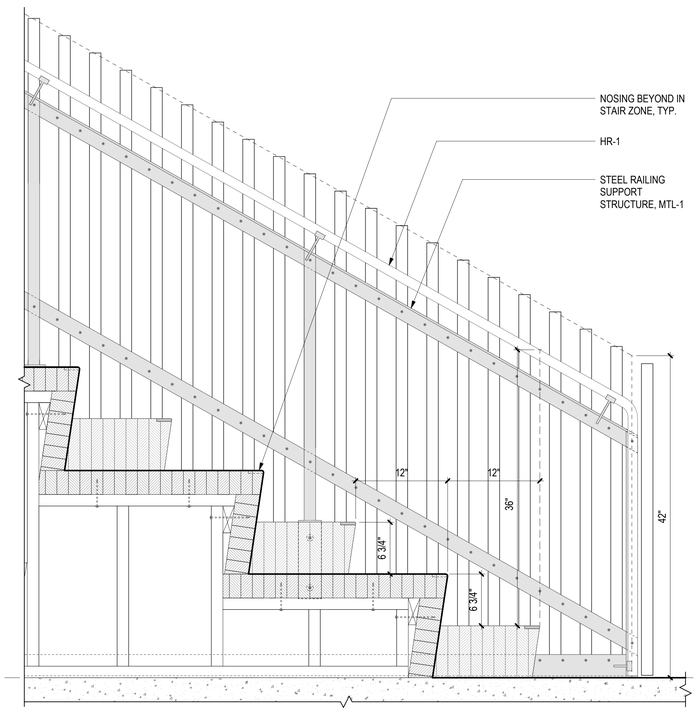

16 SEATING, STAIR AND GR-1 DETAIL SECTION
1 1/2" = 1'-0" | 8/A6.01

TYP PLAN END DETAIL

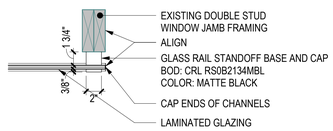

TYPICAL SECTION

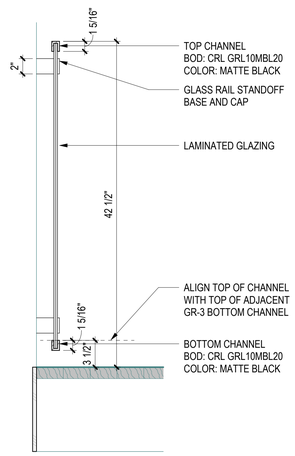

2 GR-2 DETAILS
1 1/2" = 1'-0"

TYP PLAN END DETAIL

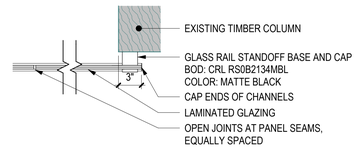

TYPICAL SECTION

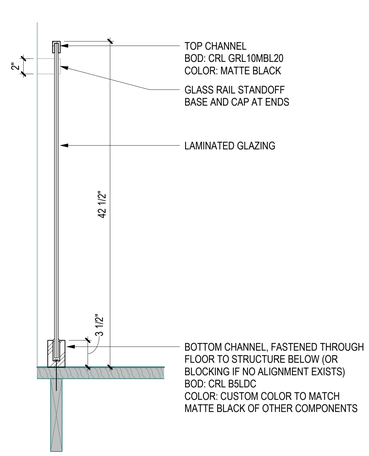

3 GR-3 DETAILS
1 1/2" = 1'-0"

MITHUN

SEATTLE / Pier 56, 1201 Alaskan Way, #200
Seattle, WA 98101 / 206.623.3344

SAN FRANCISCO / 585 Howard Street, #300
San Francisco, CA 94105 / 415.956.0688

LOS ANGELES / 5837 Adams Blvd
Culver City, CA 90232 / 323.937.2150

mithun.com

Sellen

PROJECT
ASUW SHELL HOUSE RENOVATION

LOCATION
3655 WALLA WALLA ROAD NE SEATTLE, WA 98195

PREPARED FOR
UNIVERSITY OF WASHINGTON

UNIVERSITY of WASHINGTON

THE NEXT 100 YEARS

NO.	DATE	REVISION

PARTNER IN CHARGE
RF
PROJECT MANAGER
EB
PROJECT ARCHITECT
DJ
PROJECT DESIGNER
RF
PROJECT TEAM MEMBERS
ME
CHECK
KB

9640 REGISTERED ARCHITECT
RICHARD FRANKO
STATE OF WASHINGTON

TITLE
VERTICAL CIRCULATION DETAILS

PROJECT NO.
2327300 / UW 206756
DATE
04/30/2025

SHEET NUMBER
A6.30
GMP SET

© 2025 MITHUN, INC.

ORIGINAL SHEET SIZE 30" x 42"

5/1/2025 3:39:15 PM

Your use of the attached/accessed media or transferred files shall constitute an acceptance for following
Any Executed Documents/Documents applies to: ALL 3-D and Building Information Models and CAD drawings - provided by MithUn. The Document attached to this license shall be the final set of plans issued by the Architect of Record. Drawings, Building Information Models and CAD Documents and are not developed for use in construction or for construction purposes. They are developed for the sole purpose of fulfilling the obligations set forth in the Owner/Architect Agreement. These electronic files may be shared for convenience, for information only and may not be relied upon for construction or quantity take-offs. Accordingly, MithUn, Inc. makes no representations as to the accuracy of this information. If for any reason a conflict exists between information contained herein and the printed set of construction documents, the information on the stamped documents is to be interpreted as correct.
All drawings, models, and other documents prepared by MithUn, Inc. are instruments of service and shall remain the property of MithUn, Inc. whether the project for which they are made is executed or not. The recipient agrees, to the fullest extent permitted by law, to defend, indemnify, and hold MithUn, Inc., its shareholders and employees, harmless from and against any claim, liability, damages, losses, damages, payment of cost (including attorney's fees and defense costs, whether or not a suit is filed) arising or allegedly arising out of any unauthorized use, reuse or modification or in any way connected with, the incompatibility, readability, or durability of the information contained herein, or the media on which it is recorded.
Autodesk Docs://2427300 - ASUW Shell House Restoration/ASUW_Shell House_ARCH.rvt

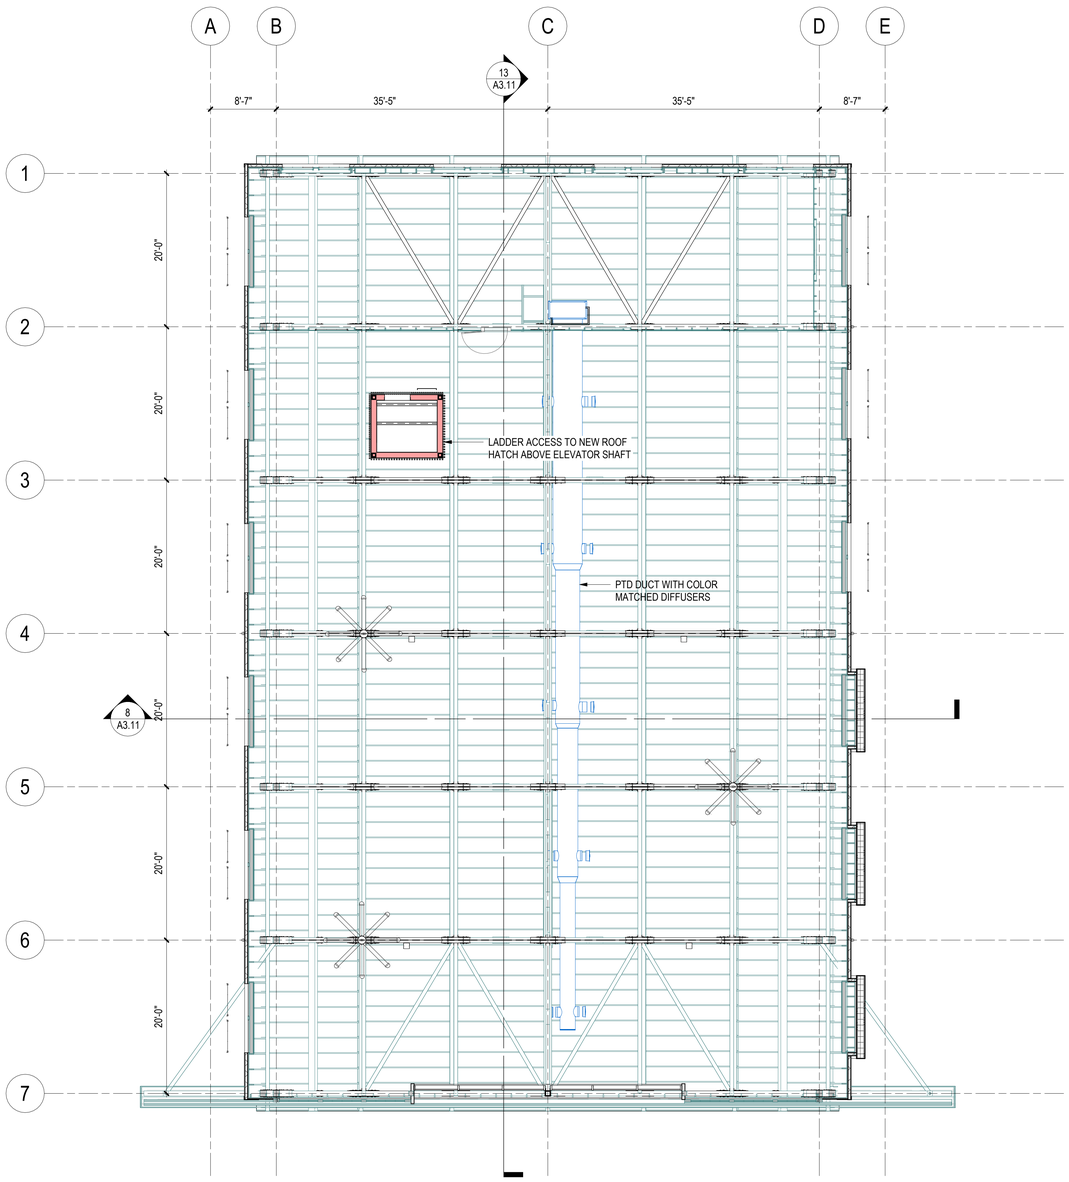

16 MEZZANINE RCP
1/8" = 1'-0" | 6/A3.01

19 L01 TOP OF SLAB
1/8" = 1'-0" | 6/A3.01

INTERIOR SHEATHING NOTES

EXISTING INTERIOR SHEATHING IS A COMBINATION OF PATCHING AND THE ORIGINAL 1X8 SOFTWOOD SHIPLAP. REMOVE ALL PLYWOOD OR NON-SHIPLAP PATCHING AND REPLACE WITH 1X8 SHIPLAP. UTILIZE ANY RECLAIMED SHIPLAP FROM OTHER AREAS OF THE BUILDING FIRST, THEN USE NEW MATERIAL TO MATCH IN DIMENSION AND PROFILE. RECLAIMED MATERIAL WILL BE PRIORITIZED TO THE LOWEST PARTS OF THE WALL PER PRIORITY ZONES NOTED ON INTERIOR ELEVATION SHEETS. NEW MATERIAL WILL BE STAINED TO MATCH WITH A LOW VOC, LOW SHEEN WATERBASED STAIN AND SEALER.

CEILING PLAN NOTES

1. REFER TO ELECTRICAL DRAWINGS FOR LIGHT FIXTURE TYPE AND EMERGENCY EXIT LIGHT LOCATION.
2. ALL EXPOSED SYSTEMS AND DEVICES (MECH, ELEC, PLUMB, TELECOM, AV) TO BE PAINTED OR COLOR MATCHED PER ARCHITECTURAL DIRECTION INCLUSIVE OF BUT NOT LIMITED TO: CONDUIT, DUCTWORK, DIFFUSERS, LIGHTS, WAPS, SPEAKERS, PIPES, ETC
3. COORDINATE ROUTING WITH ARCH PRIOR TO INSTALL TO MINIMIZE VISUAL IMPACT ON HISTORIC STRUCTURE.
4. LIGHT FIXTURES AND ALL OTHER DEVICES (EVEN IF NOT SHOWN ON PLANS) SHALL BE CENTERED BETWEEN STRUCTURAL MEMBERS, U.N.O.

MITHUN

SEATTLE / Pier 56, 1201 Alaskan Way, #200
Seattle, WA 98101 / 206.623.3344

SAN FRANCISCO / 585 Howard Street, #300
San Francisco, CA 94105 / 415.956.0688

LOS ANGELES / 5837 Adams Blvd
Culver City, CA 90232 / 323.937.2150

mithun.com

Sellen

PROJECT
ASUW SHELL HOUSE RENOVATION

LOCATION
3655 WALLA WALLA ROAD NE SEATTLE, WA 98195

PREPARED FOR
UNIVERSITY OF WASHINGTON

UNIVERSITY of WASHINGTON

THE NEXT 100 YEARS

NO. DATE REVISION

PARTNER IN CHARGE
RF
PROJECT MANAGER
EB
PROJECT ARCHITECT
DJ
PROJECT DESIGNER
RF
PROJECT TEAM MEMBERS
ME
CHECK
KB

9640
REGISTERED ARCHITECT
RICHARD FRANKO
STATE OF WASHINGTON

TITLE
REFLECTED CEILING PLAN

PROJECT NO.
2327300 / UW 206756
DATE
04/30/2025

SHEET NUMBER
A7.01
GMP SET

© 2025 MITHUN, INC.

ORIGINAL SHEET SIZE 36" x 48"

8/26/2025 2:51:25 PM

FINISH PLAN LEGEND

- CONC-1: CONCRETE - HARD TROWELED AND SEALED
- WOOD FLOORING
- CPT-1: WALK-OFF MAT (1/2" SLAB DEPRESSION REQ'D)
- CG-1: CORNER GUARD

*MTL-1 FINISH AT HANDRAILS AND HANDRAIL SUPPORTING STEEL

WALL FINISH
WALL FINISH | ROOM NAME | WALL FINISH
ROOM NAME
NUM ROOM NUMBER
FLR FLOOR FINISH
BASE BASE FINISH
WALL FINISH

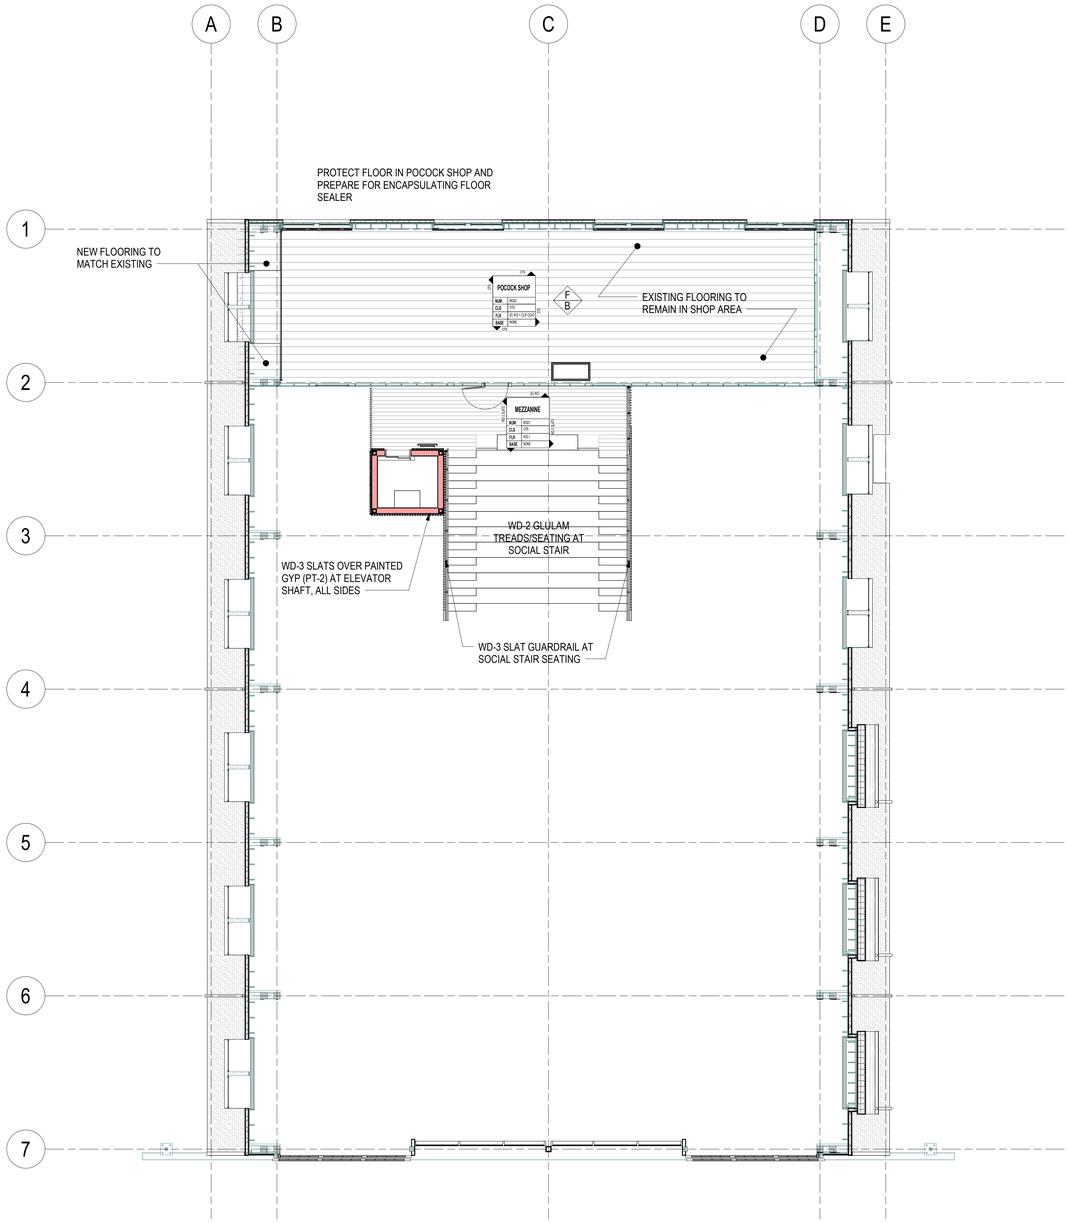

2 MEZZANINE FINISH PLAN
1/8" = 1'-0" | 6/A3.01

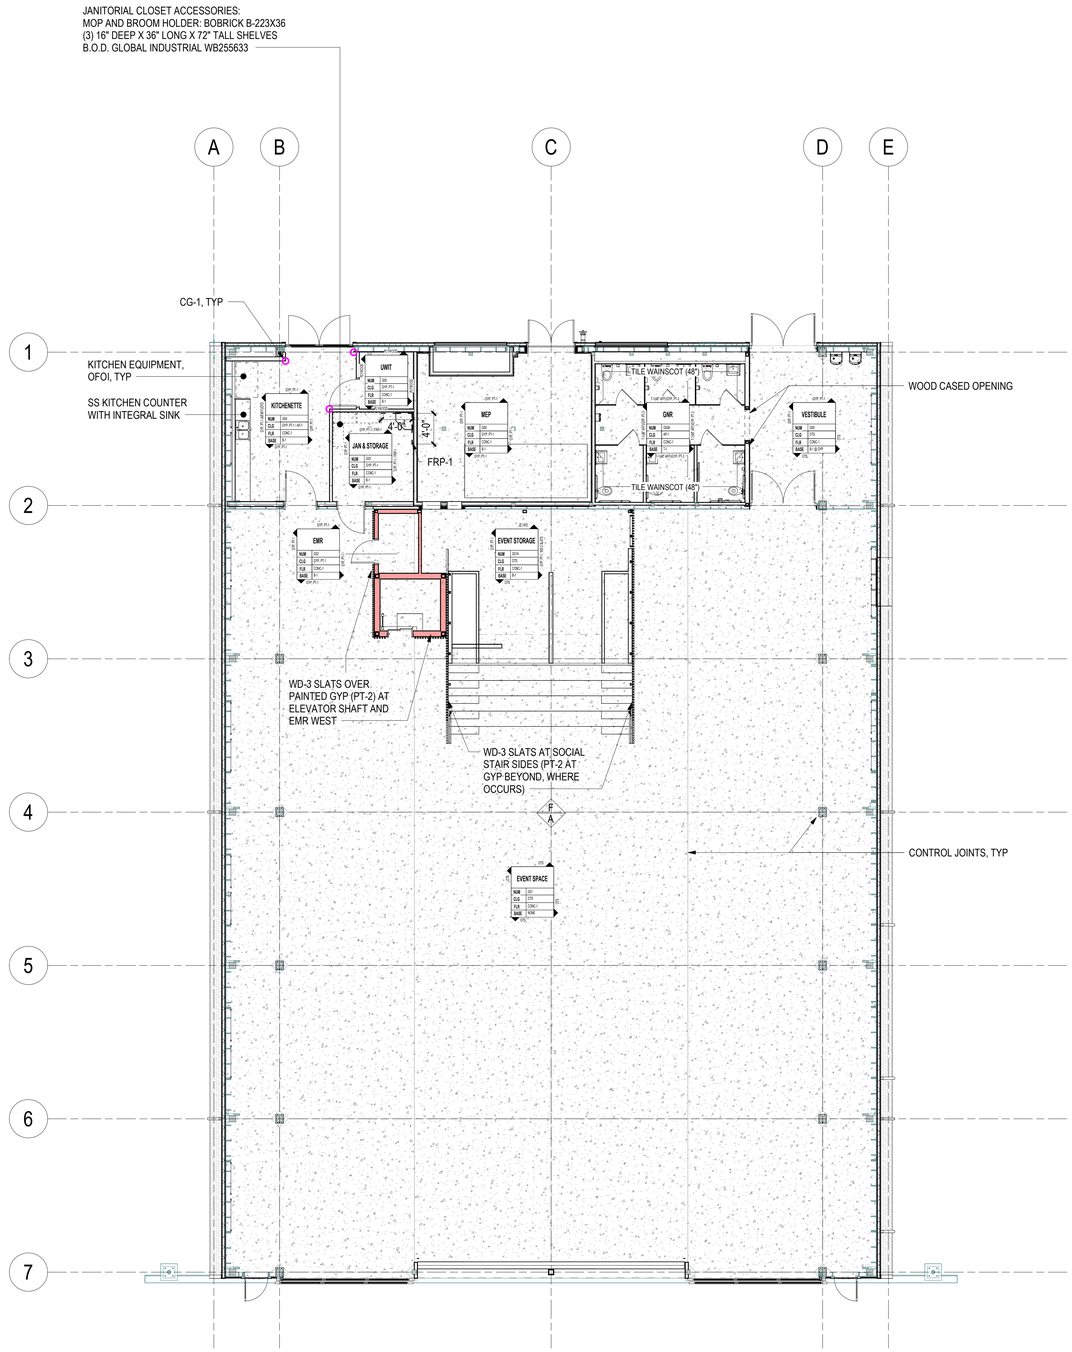

1 GROUND FLOOR FINISH PLAN
1/8" = 1'-0" | 8/A3.11

MITHUN

SEATTLE / Pier 56, 1201 Alaskan Way, #200
Seattle, WA 98101 / 206.623.3344

SAN FRANCISCO / 585 Howard Street, #300
San Francisco, CA 94105 / 415.956.0588

LOS ANGELES / 5837 Adams Blvd
Culver City, CA 90232 / 323.937.2150

mithun.com

Sellen

PROJECT
ASUW SHELL HOUSE RENOVATION

LOCATION
3655 WALLA WALLA ROAD NE
SEATTLE, WA 98195

PREPARED FOR
UNIVERSITY OF WASHINGTON

UNIVERSITY of WASHINGTON

THE NEXT 100 YEARS

NO.	DATE	REVISION
2	5/23/2025	ADDENDUM #1

PARTNER IN CHARGE
RF
PROJECT MANAGER
EB
PROJECT ARCHITECT
DJ
PROJECT DESIGNER
RF
PROJECT TEAM MEMBERS
ME
CHECK
KB

TITLE
FINISH PLAN

PROJECT NO.
2327300 / UW 206756
DATE
10/31/2024

SHEET NUMBER
A8.06
GMP SET

ORIGINAL SHEET SIZE: 30" x 42"

© 2025 MITHUN, INC.

Your use of the attached/enclosed media or transferred files shall constitute an acceptance the following:
Any electronic document files provided to you by Mithun are prepared for use by our professional colleagues and other parties who are familiar with the project and have the ability to correctly interpret and coordinate the information contained therein. Because electronic data can be altered, intentionally or unintentionally, and because conversion or transmittal can cause undetected errors, Mithun makes no representations as to the accuracy of this information. If for any reason a conflict exists between information contained herein and the stamped set of construction documents, the information on the stamped documents is to be interpreted as correct.
Mithun retains all ownership rights in these electronic files, including any common law, statutory or copyrights. The recipient agrees to the fullest extent permitted by law, to indemnify and hold Mithun, Inc. its shareholders and employees harmless from and against any claim, liability, demands, losses, damages, penalties or cost (including attorney's fees and defense costs, whether or not a suit is filed) arising or allegedly arising out of any unauthorized use, reuse or modification or in any way connected with, the incompatibility, readability, or durability of the information contained herein by the recipient or any person or entity that acquires or obtains this information thereon from the recipient without written authorization from Mithun, Inc.
The recipient agrees to the fullest extent permitted by law, to indemnify and hold Mithun, Inc. its shareholders and employees harmless from and against any claim, liability, demands, losses, damages, penalties or cost (including attorney's fees and defense costs, whether or not a suit is filed) arising or allegedly arising out of any unauthorized use, reuse or modification or in any way connected with, the incompatibility, readability, or durability of the information contained herein by the recipient or any person or entity that acquires or obtains this information thereon from the recipient without written authorization from Mithun, Inc.

5/1/2025 3:39:22 PM

Your use of the attached/linked media or transferred files shall constitute an acceptance the following:
The Electronic Documents disclaimer applies to ALL CAD and Building Information Models and CAD drawings, provided by Mithun for the project. The Document relates to Mithun copyright (drawings/concepts) to contribute to the project. Any reuse of the Documents for any other purpose or project without the written permission of Mithun is prohibited. Any such unauthorized use is at the user's sole risk and without liability to Mithun and its consultants. Any modification by the recipient or any person other than Mithun is prohibited. Electronic media is affected by hardware, software and operating. Building Information Models and CAD drawings are not Contract Documents and are not developed for use in construction or for cost estimating purposes. They are developed for the sole purpose of fulfilling the obligations set forth in the Owner/Architect Agreement. These electronic files may be shared for convenience, but information only and may not be relied upon for construction or quantity take-offs. Accordingly, Mithun, Inc. makes no representations as to the accuracy of this information. If for any reason a conflict exists between information contained herein and the stamped set of construction documents, the information on the stamped documents is to be interpreted as correct.
Use of Electronic Media: Mithun, Inc. grants the recipient a non-exclusive, non-transferable, royalty-free license to use the information contained herein for the recipient's internal purposes in connection with the project. The recipient agrees, to the fullest extent permitted by law, to indemnify and hold Mithun, Inc. its shareholders and employees harmless from and against any claim, liability, demands, losses, damages, liabilities or cost (including attorney's fees and defense costs), whether or not such claim is valid or groundless arising out of any unauthorized use, misuse or modification of or any way connected with, the incompatibility, readability, or suitability of the information contained herein by the recipient or any person other than Mithun, Inc.
Autodesk Docs://2021300 - ASUW Shell House Restoration/ASUW Shell House_v9CN.rvt

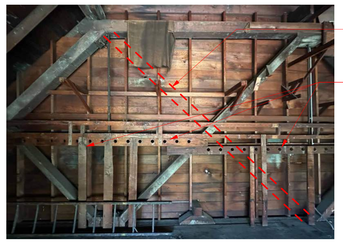

ADDED TIMBER MEMBER

REMOVE AND REPLACE WALL ELEMENTS TO ALLOW FOR STRUCTURAL TRUSS REPAIR AND STRENGTHENING, TYP.

EXAMPLES OF POCOCK LOFT ITEMS FOR SALVAGE AND REINSTALLATION

INTERIOR REVIEW NOTES

PRIOR TO DEMOLITION OR CONSTRUCTION WORK THE CONTRACTOR, ARCHITECT AND UW TEAM SHALL MEET ON SITE AND REVIEW AND MARK ELEMENTS TO BE RETAINED WITH BLUE TAPE OR NON MARKING EQUIVALENT.

CEILING AND HIGH ELEMENTS WILL BE IDENTIFIED WITH PHOTO DOCUMENTATION.

INTERIOR SHEATHING NOTES

EXISTING INTERIOR SHEATHING IS A COMBINATION OF PATCHING AND THE ORIGINAL 1X8 SOFTWOOD SHIPLAP. REMOVE ALL PLYWOOD OR NON-SHIPLAP PATCHING AND REPLACE WITH 1X8 SHIPLAP. UTILIZE ANY RECLAIMED SHIPLAP FROM OTHER AREAS OF THE BUILDING FIRST, THEN USE NEW MATERIAL TO MATCH IN DIMENSION AND PROFILE. RECLAIMED MATERIAL WILL BE PRIORITIZED TO THE LOWEST PARTS OF THE WALL PER PRIORITY ZONES NOTED ON INTERIOR ELEVATION SHEETS. NEW MATERIAL WILL BE STAINED TO MATCH WITH A LOW VOC, LOW SHEEN WATERBASED STAIN AND SEALER.

MAINTAIN EXISTING HISTORIC OBJECTS IN-PLACE IN FORMER POCOCK STORAGE LOFT TO THE GREATEST EXTENT POSSIBLE GIVEN REQUIRED STRUCTURAL TRUSS REPAIRS. REMOVE AND REINSTALL ELEMENTS WHERE REQUIRED.

REMOVE NON-HISTORIC LOFT STRUCTURE AND STAIR, TYP.

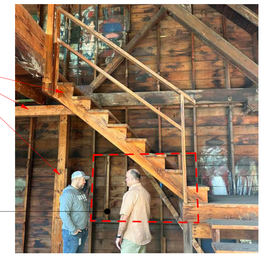

NEW RELITE WINDOW; MATCH EXISTING

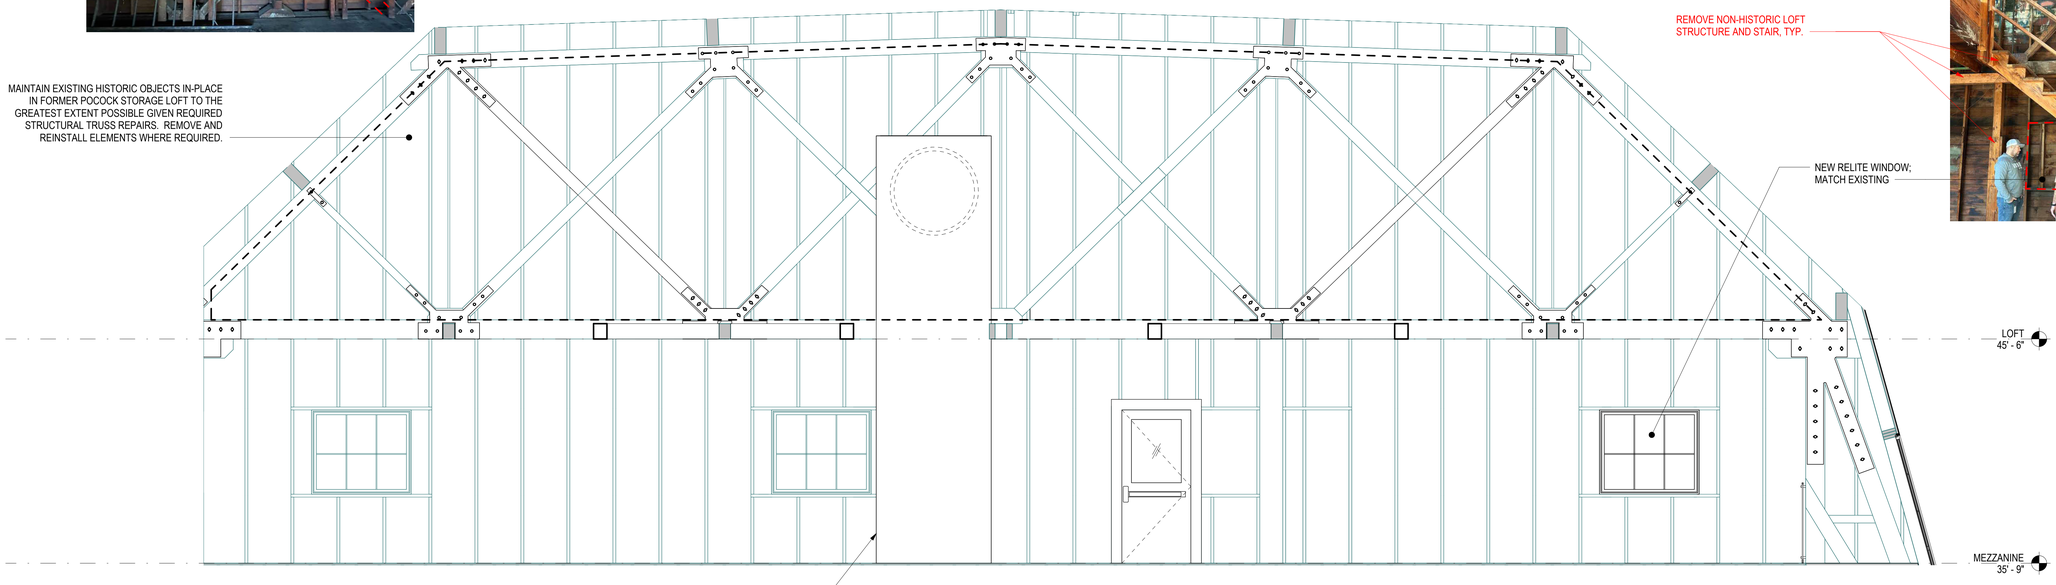

NEW SUPPLY DUCT

6 POCOCK SHOP SOUTH

3/8" = 1'-0" | 16/A2.01

REMOVE EXISTING CUT BRACE AND REPLACE TO RESTORE TO ORIGINAL CONDITION

REMOVE EXISTING METAL CONDUITS AND J-BOXES, TYP.

MAINTAIN PATINAED WOOD SURFACES, TYP.

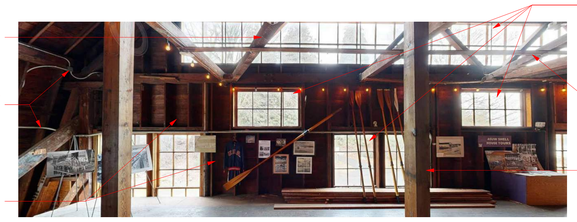

EXISTING NORTH FACADE WINDOWS RESTORED IN-PLACE, TYP.

REMOVE EXISTING 1X BOARD WITH KNOB AND TUBE WIRING AND HISTORIC LIGHTING AND STORE WHILE TRUSS IS RESTORED THEN REINSTALL.

REMOVE NON-HISTORIC LOFT STRUCTURE, TYP.

MAINTAIN PATINAED WOOD SURFACES, TYP.

REMOVE EXISTING METAL CONDUITS AND J-BOXES, TYP.

REMOVE NON-HISTORIC LOFT STRUCTURE AND STAIR, TYP.

EXISTING NORTH FACADE WINDOWS RESTORED IN-PLACE, TYP.

GLASS GUARD RAIL, TYP.

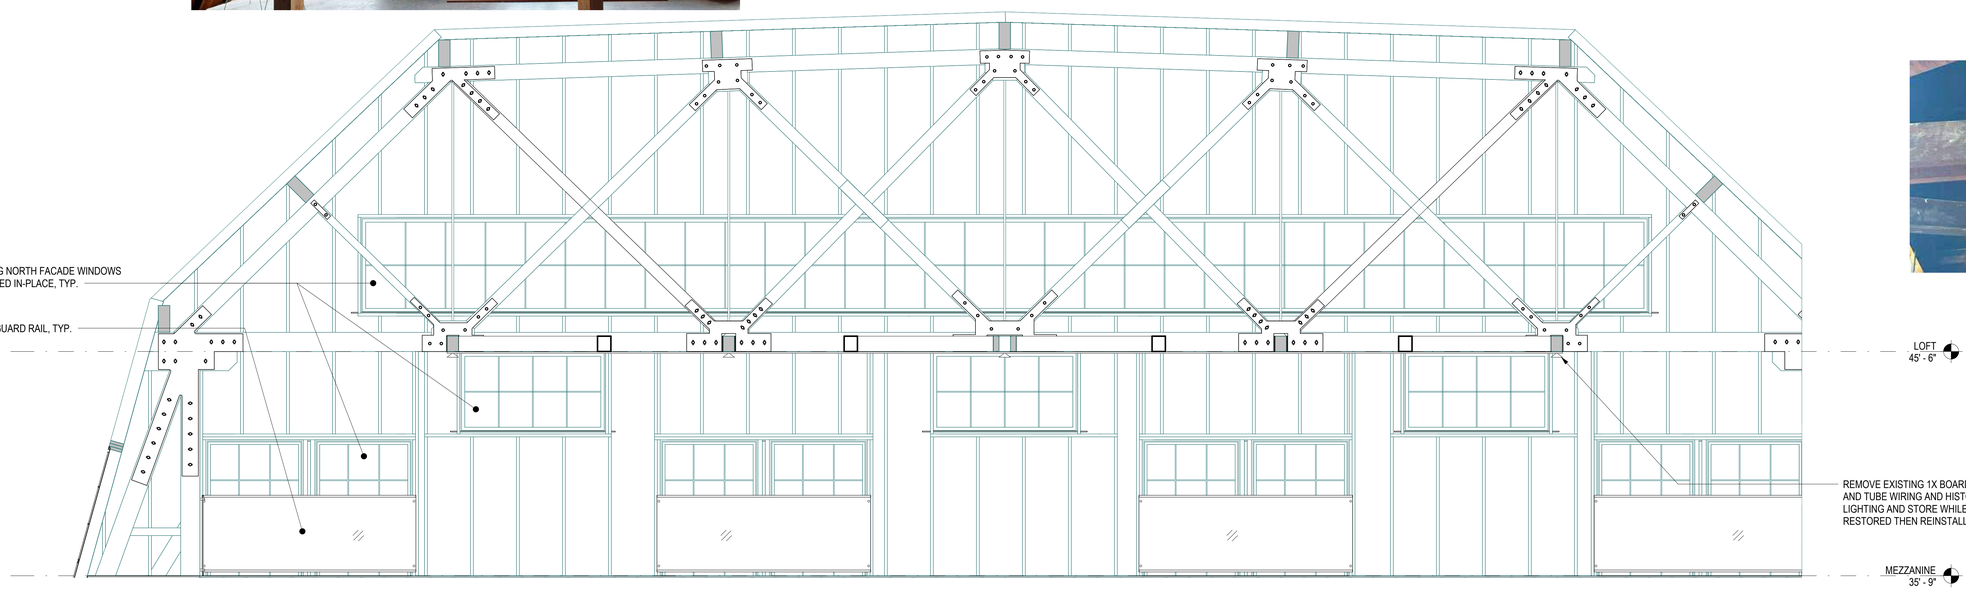

REMOVE EXISTING 1X BOARD WITH KNOB AND TUBE WIRING AND HISTORICAL LIGHTING AND STORE WHILE TRUSS IS RESTORED THEN REINSTALL.

16 POCOCK SHOP NORTH

3/8" = 1'-0" | 16/A2.01

MITHUN

SEATTLE / Pier 56, 1201 Alaskan Way, #200
Seattle, WA 98101 / 206.623.3344

SAN FRANCISCO / 595 Howard Street, #300
San Francisco, CA 94105 / 415.956.0688

LOS ANGELES / 5837 Adams Blvd
Culver City, CA 90232 / 323.937.2150

mithun.com

Sellen

PROJECT
ASUW SHELL HOUSE RENOVATION

LOCATION
3655 WALLA WALLA ROAD NE SEATTLE, WA 98195

PREPARED FOR
UNIVERSITY OF WASHINGTON

UNIVERSITY of WASHINGTON

THE NEXT 100 YEARS

NO. DATE REVISION

PARTNER IN CHARGE
RF
PROJECT MANAGER
EB
PROJECT ARCHITECT
DJ
PROJECT DESIGNER
RF
PROJECT TEAM MEMBERS
ME
CHECK
KB

9640
REGISTERED ARCHITECT
RICHARD FRANKO
STATE OF WASHINGTON

TITLE
INTERIOR ELEVATIONS - POCOCK SHOP

PROJECT NO.
2327300 / UW 206756
DATE
04/30/2025

SHEET NUMBER
A8.31
GMP SET

© 2025 MITHUN, INC.

ORIGINAL SHEET SIZE 30" x 42"

5/1/2025 3:39:24 PM

Your use of the attached/provided media or translated files shall constitute an acceptance the following:
The Electronic Documents have been prepared by MITHUN for this Project only. They are developed for the sole purpose of fulfilling the obligations set forth in the Owner/Architect Agreement. These electronic files may be shared for convenience, but information only and may not be relied upon for construction or quantity take-offs. Accordingly, MITHUN, Inc. makes no representations as to the accuracy of this information. If for any reason a conflict exists between information contained herein and the stamped set of construction documents, the information in the stamped documents is to be interpreted as correct.
All reuse or modification of the information contained herein by the recipient or any person or entity that acquires or obtains this information thereon from the recipient without written authorization from MITHUN, Inc. The recipient agrees, to the fullest extent permitted by law, to defend, indemnify, and hold MITHUN, Inc. its shareholders and employees, harmless from and against any claim, liability, demands, losses, damages, punishment or cost (including attorney's fees and defense costs, whether or not a suit is filed) arising in all ways unauthorized use, reuse or modification or in any way connected with, the incompatibility, readability, or durability of the information contained herein by the recipient or any person or entity that acquires or obtains this information thereon from the recipient.
Autodesk Docs://24270_ASUW Shell House Restoration/ASUW Shell House_ARCH.rvt

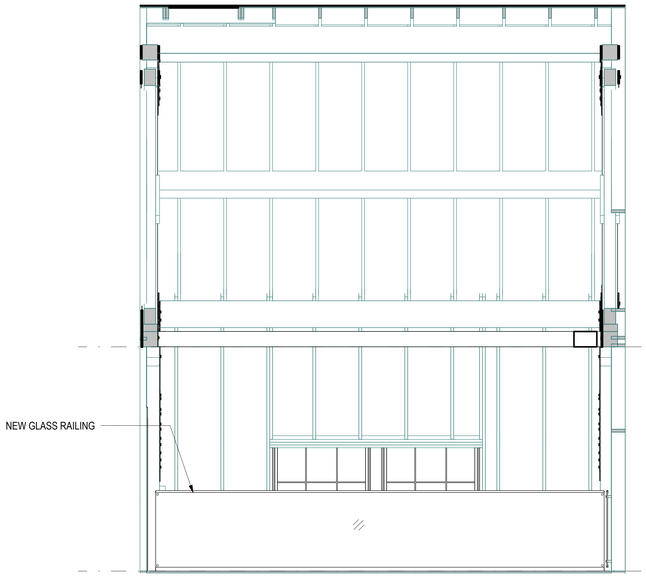

6 POCOCK SHOP WEST
3/8" = 1'-0" | 16/A2.01

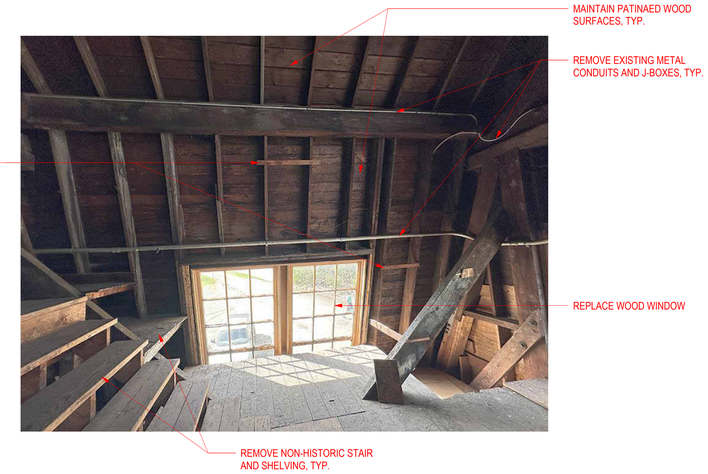

INTERIOR REVIEW NOTES

PRIOR TO DEMOLITION OR CONSTRUCTION WORK THE CONTRACTOR, ARCHITECT AND UW TEAM SHALL MEET ON SITE AND REVIEW AND MARK ELEMENTS TO BE RETAINED WITH BLUE TAPE OR NON MARKING EQUIVALENT.

CEILING AND HIGH ELEMENTS WILL BE IDENTIFIED WITH PHOTO DOCUMENTATION.

INTERIOR SHEATHING NOTES

EXISTING INTERIOR SHEATHING IS A COMBINATION OF PATCHING AND THE ORIGINAL 1X8 SOFTWOOD SHIPLAP. REMOVE ALL PLYWOOD OR NON-SHIPLAP PATCHING AND REPLACE WITH 1X8 SHIPLAP. UTILIZE ANY RECLAIMED SHIPLAP FROM OTHER AREAS OF THE BUILDING FIRST, THEN USE NEW MATERIAL TO MATCH IN DIMENSION AND PROFILE. RECLAIMED MATERIAL WILL BE PRIORITIZED TO THE LOWEST PARTS OF THE WALL PER PRIORITY ZONES NOTED ON INTERIOR ELEVATION SHEETS. NEW MATERIAL WILL BE STAINED TO MATCH WITH A LOW VOC, LOW SHEEN WATERBASED STAIN AND SEALER.

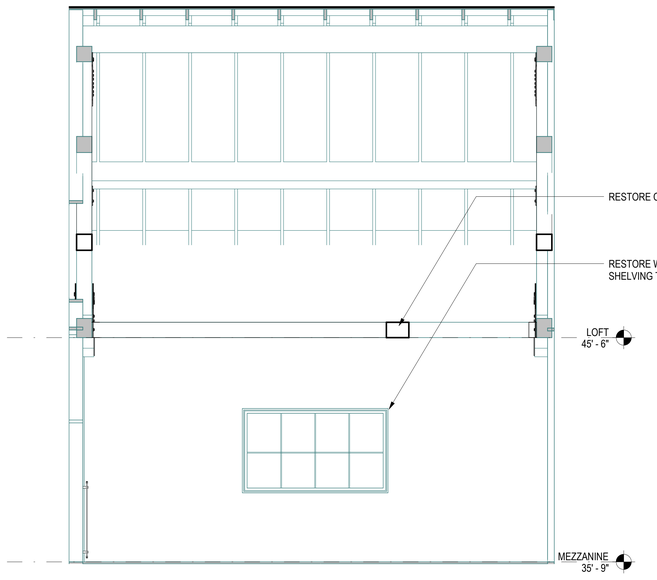

16 POCOCK SHOP EAST
3/8" = 1'-0" | 16/A2.01

MITHUN

SEATTLE / Pier 56, 1201 Alaskan Way, #200
Seattle, WA 98101 / 206.623.3344

SAN FRANCISCO / 585 Howard Street, #300
San Francisco, CA 94105 / 415.956.0688

LOS ANGELES / 5837 Adams Blvd
Culver City, CA 90232 / 323.937.2150

mithun.com

Sellen

PROJECT
ASUW SHELL HOUSE RENOVATION

LOCATION
**3655 WALLA WALLA ROAD NE
SEATTLE, WA 98195**

PREPARED FOR
UNIVERSITY OF WASHINGTON

UNIVERSITY of WASHINGTON

THE NEXT 100 YEARS

NO.	DATE	REVISION

PARTNER IN CHARGE
RF
PROJECT MANAGER
EB
PROJECT ARCHITECT
DJ
PROJECT DESIGNER
RF
PROJECT TEAM MEMBERS
ME
CHECK
KB

9640
REGISTERED ARCHITECT
RICHARD FRANKO
STATE OF WASHINGTON

TITLE
INTERIOR ELEVATIONS - POCOCK SHOP

PROJECT NO.
2327300 / UW 206756
DATE
04/30/2025

SHEET NUMBER
A8.32
GMP SET

© 2025 MITHUN, INC.

ORIGINAL SHEET SIZE 30" x 42"

5/1/2025 3:39:26 PM

Your use of the attached/provided media or transferred files shall constitute an acceptance the following:
The Electronic Documents made available by MIthun are not developed for use in construction or for code planning purposes. They are developed for the sole purpose of fulfilling the obligations set forth in the Owner/Architect Agreement. These electronic files may be shared for convenience, for information only and may not be relied upon for construction or quantity take-offs. Accordingly, MIthun, Inc. makes no representations as to the accuracy of this information. If for any reason a conflict exists between information contained herein and the stamped set or construction documents, the information on the stamped documents is to be interpreted as correct.
All information, ideas, designs, and arrangements indicated or represented by these electronic files are owned by and the property of MIthun, Inc.
The recipient agrees, to the fullest extent permitted by law, to indemnify, defend, and hold MIthun, Inc. its shareholders and employees harmless from and against any claim, liability, deficiency, losses, damages, expenditure of cost (including attorney's fees and defense costs, whether or not a suit is filed) arising or allegedly arising out of any unauthorized use, reuse or modification or in any way connected with, the incompatibility, inaccuracy, or invalidity of the information contained herein by the recipient or any person or entity that acquires or obtains this information thereon from the recipient without written authorization from MIthun, Inc.
Autodesk Docs://2427300 - ASUW Shell House Renovation/ASUW Shell House_ARCH.rvt

INTERIOR SHEATHING NOTES

EXISTING INTERIOR SHEATHING IS A COMBINATION OF PATCHING AND THE ORIGINAL 1X8 SOFTWOOD SHIPLAP. REMOVE ALL PLYWOOD OR NON-SHIPLAP PATCHING AND REPLACE WITH 1X8 SHIPLAP. UTILIZE ANY RECLAIMED SHIPLAP FROM OTHER AREAS OF THE BUILDING FIRST, THEN USE NEW MATERIAL TO MATCH IN DIMENSION AND PROFILE. RECLAIMED MATERIAL WILL BE PRIORITIZED TO THE LOWEST PARTS OF THE WALL PER PRIORITY ZONES NOTED ON INTERIOR ELEVATION SHEETS. NEW MATERIAL WILL BE STAINED TO MATCH WITH A LOW VOC, LOW SHEEN WATERBASED STAIN AND SEALER.

INTERIOR REVIEW NOTES

PRIOR TO DEMOLITION OR CONSTRUCTION WORK THE CONTRACTOR, ARCHITECT AND UW TEAM SHALL MEET ON SITE AND REVIEW AND MARK ELEMENTS TO BE RETAINED WITH BLUE TAPE OR NON MARKING EQUIVALENT.

CEILING AND HIGH ELEMENTS WILL BE IDENTIFIED WITH PHOTO DOCUMENTATION.

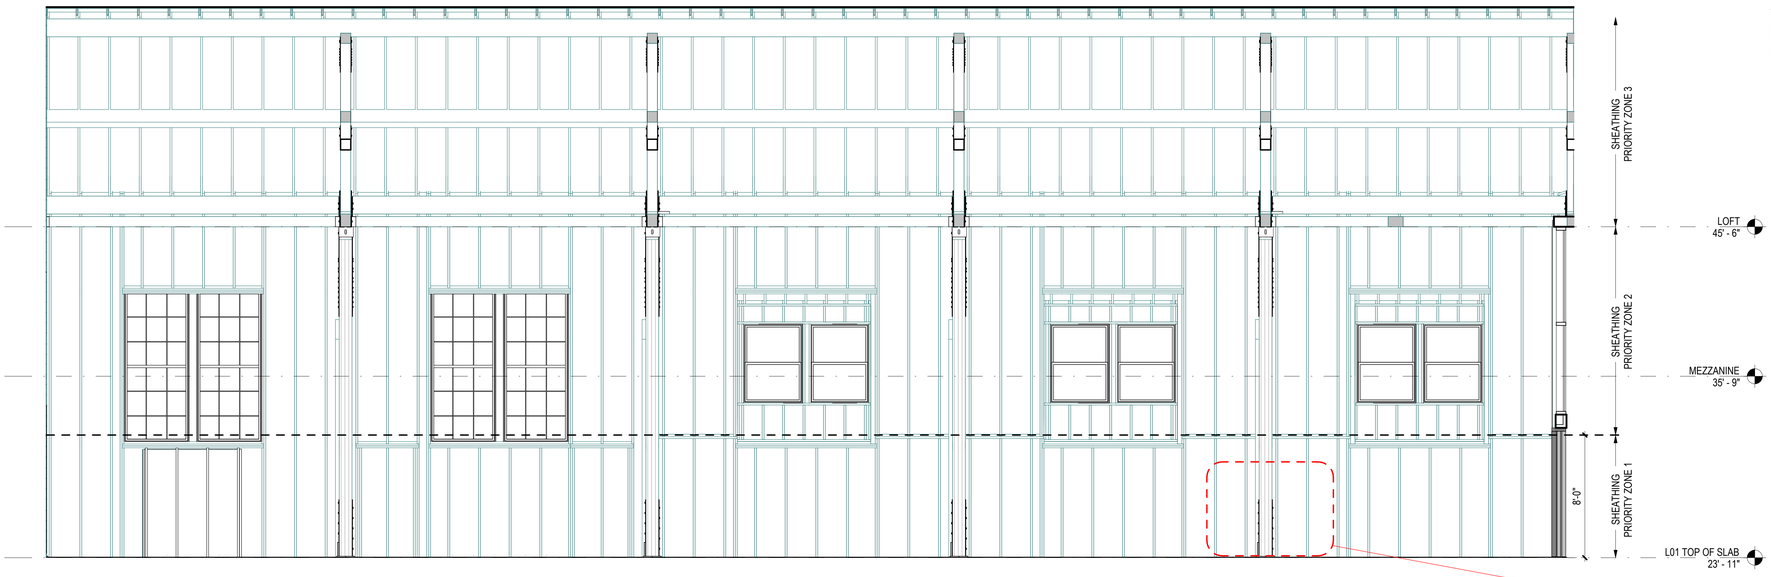

6 EVENT SPACE EAST
1/4" = 1'-0" | 18/A2.01

BEND NAILS AND STAPLES OVER WHERE PUBLIC MIGHT COME INTO CONTACT WITH THEM, TYP.

EXAMPLE AREA

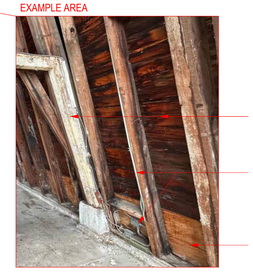

MAINTAIN WALL PATINA AND PAINTED WOOD SURFACES, TYP.

REMOVE EXISTING METAL CONDUITS AND J-BOXES, TYP.

FOCUS REPLACEMENT OF PLYWOOD SHEATHING WITH SALVAGED WOOD SHEATHING PER PRIORTIY ZONES

EXAMPLE AREA

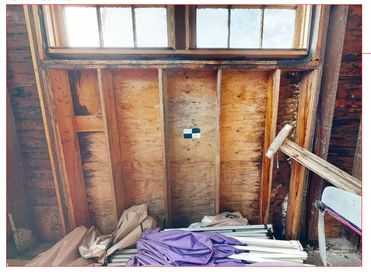

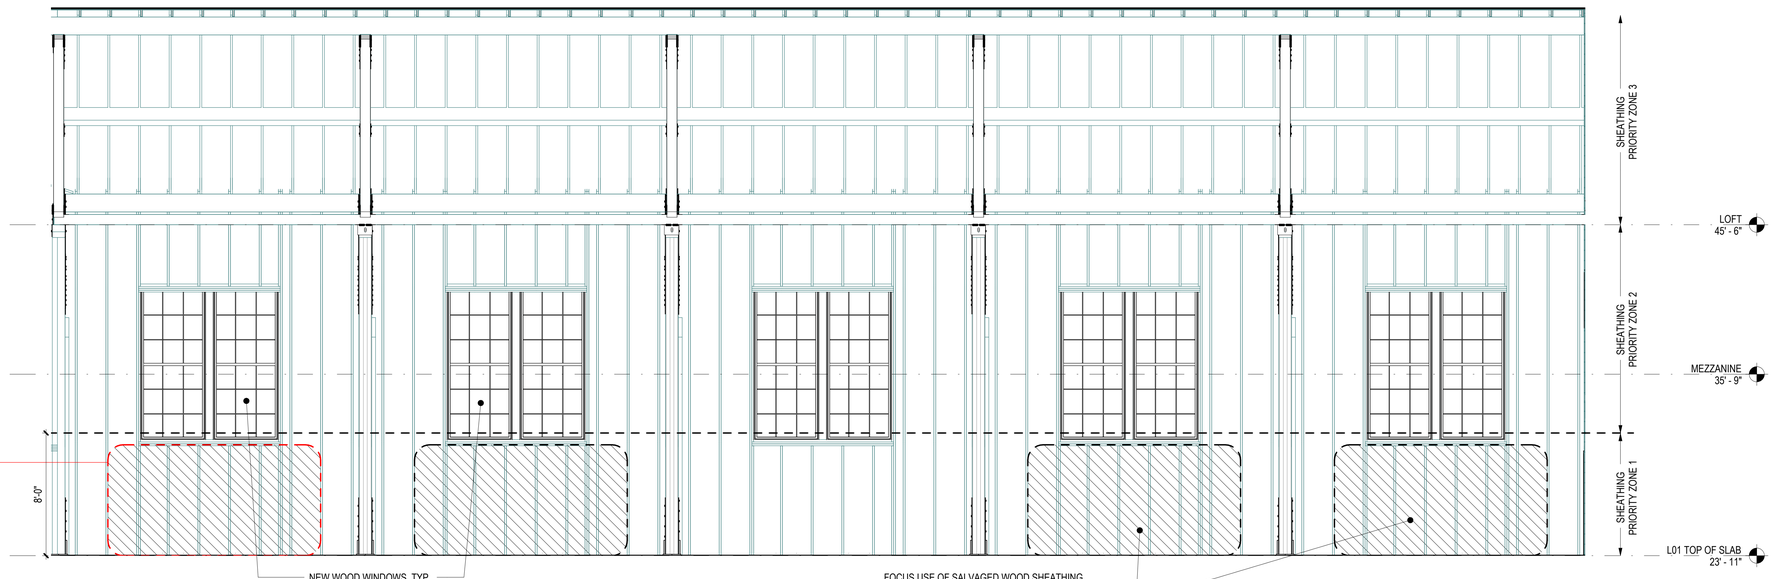

NEW WOOD WINDOWS, TYP.

FOCUS USE OF SALVAGED WOOD SHEATHING UNDER WEST FACADE WINDOWS SECOND WITHIN SHEATHING PRIORITY ZONE 1

17 EVENT SPACE WEST
1/4" = 1'-0" | 18/A2.01

MITHUN

SEATTLE / Pier 56, 1201 Alaskan Way, #200
Seattle, WA 98101 / 206.623.3344

SAN FRANCISCO / 585 Howard Street, #300
San Francisco, CA 94105 / 415.956.0688

LOS ANGELES / 9837 Adams Blvd
Culver City, CA 90232 / 323.937.2150

mithun.com

Sellen

PROJECT
ASUW SHELL HOUSE RENOVATION

LOCATION
3655 WALLA WALLA ROAD NE SEATTLE, WA 98195

PREPARED FOR
UNIVERSITY OF WASHINGTON

UNIVERSITY of WASHINGTON

THE NEXT 100 YEARS

NO.	DATE	REVISION

PARTNER IN CHARGE
RF
PROJECT MANAGER
EB
PROJECT ARCHITECT
DJ
PROJECT DESIGNER
RF
PROJECT TEAM MEMBERS
ME
CHECK
KB

9640
REGISTERED ARCHITECT
RICHARD FRANKO
STATE OF WASHINGTON

TITLE
INTERIOR ELEVATIONS - EVENT SPACE

PROJECT NO.
2327300 / UW 206756
DATE
04/30/2025

SHEET NUMBER
A8.33
GMP SET

© 2025 MITHUN, INC.

ORIGINAL SHEET SIZE: 30" x 42"

5/1/2025 3:39:29 PM

Your use of the attached/provided media or transferred files shall constitute an acceptance the following:
The Electronic Documents are furnished by MITHUN to the party (the "User") who has executed the Agreement between MITHUN and such party ("Agreement") for the sole purpose of fulfilling the obligations set forth in the Owner/Architect Agreement. These electronic files may be shared for convenience, but information only and may not be relied upon for construction or quantity take-offs. Accordingly, MITHUN, Inc. makes no representations as to the accuracy of this information. If for any reason a conflict exists between information contained herein and the stamped set of construction documents, the information in the stamped documents is to be interpreted as correct.
Unauthorized use of, modification to, or reliance on these electronic media, in whole or in part, for purposes not expressly stated in this Agreement is prohibited without the prior written authorization of MITHUN, Inc.
The recipient agrees, to the fullest extent permitted by law, to indemnify and hold MITHUN, Inc. its shareholders and employees, harmless from and against any claim, liability, damages, losses, expenses, penalties or cost (including attorney's fees and defense costs, whether or not a suit is filed) arising out of any unauthorized use, reuse or modification or in any way connected with, the incompatibility, readability, or durability of the information contained herein by the party or parties authorized by the recipient.
Autodesk Docs://2427300_ASUW Shell House Restoration/ASUW Shell House_ARCH.rvt

RETAIN HISTORIC SIGNS, PATINAED/PAINTED WOOD WITH HISTORIC GRAFFITI AND EXISTING KNOB AND TUBE ELECTRICAL REMNANTS, TYP.

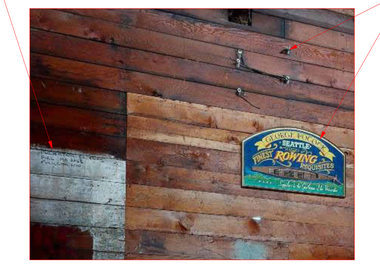

PROTECT HISTORIC SIGNAGE DURING CONSTRUCTION, TYP.

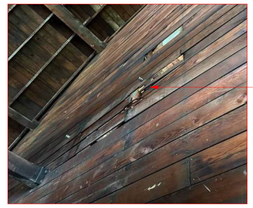

ON GL 2 WHERE EXISTING DAMAGE OCCURS LEAVE IN PLACE; DESIGN/BUILD TEAM AND OWNER CAN REVIEW NEEDED REPAIRS ON A CASE BY CASE BASIS.

INTERIOR REVIEW NOTES

PRIOR TO DEMOLITION OR CONSTRUCTION WORK THE CONTRACTOR, ARCHITECT AND UW TEAM SHALL MEET ON SITE AND REVIEW AND MARK ELEMENTS TO BE RETAINED WITH BLUE TAPE OR NON MARKING EQUIVALENT.

CEILING AND HIGH ELEMENTS WILL BE IDENTIFIED WITH PHOTO DOCUMENTATION.

INTERIOR SHEATHING NOTES

EXISTING INTERIOR SHEATHING IS A COMBINATION OF PATCHING AND THE ORIGINAL 1X8 SOFTWOOD SHIPLAP. REMOVE ALL PLYWOOD OR NON-SHIPLAP PATCHING AND REPLACE WITH 1X8 SHIPLAP. UTILIZE ANY RECLAIMED SHIPLAP FROM OTHER AREAS OF THE BUILDING FIRST, THEN USE NEW MATERIAL TO MATCH IN DIMENSION AND PROFILE. RECLAIMED MATERIAL WILL BE PRIORITIZED TO THE LOWEST PARTS OF THE WALL PER PRIORITY ZONES NOTED ON INTERIOR ELEVATION SHEETS. NEW MATERIAL WILL BE STAINED TO MATCH WITH A LOW VOC, LOW SHEEN WATERBASED STAIN AND SEALER.

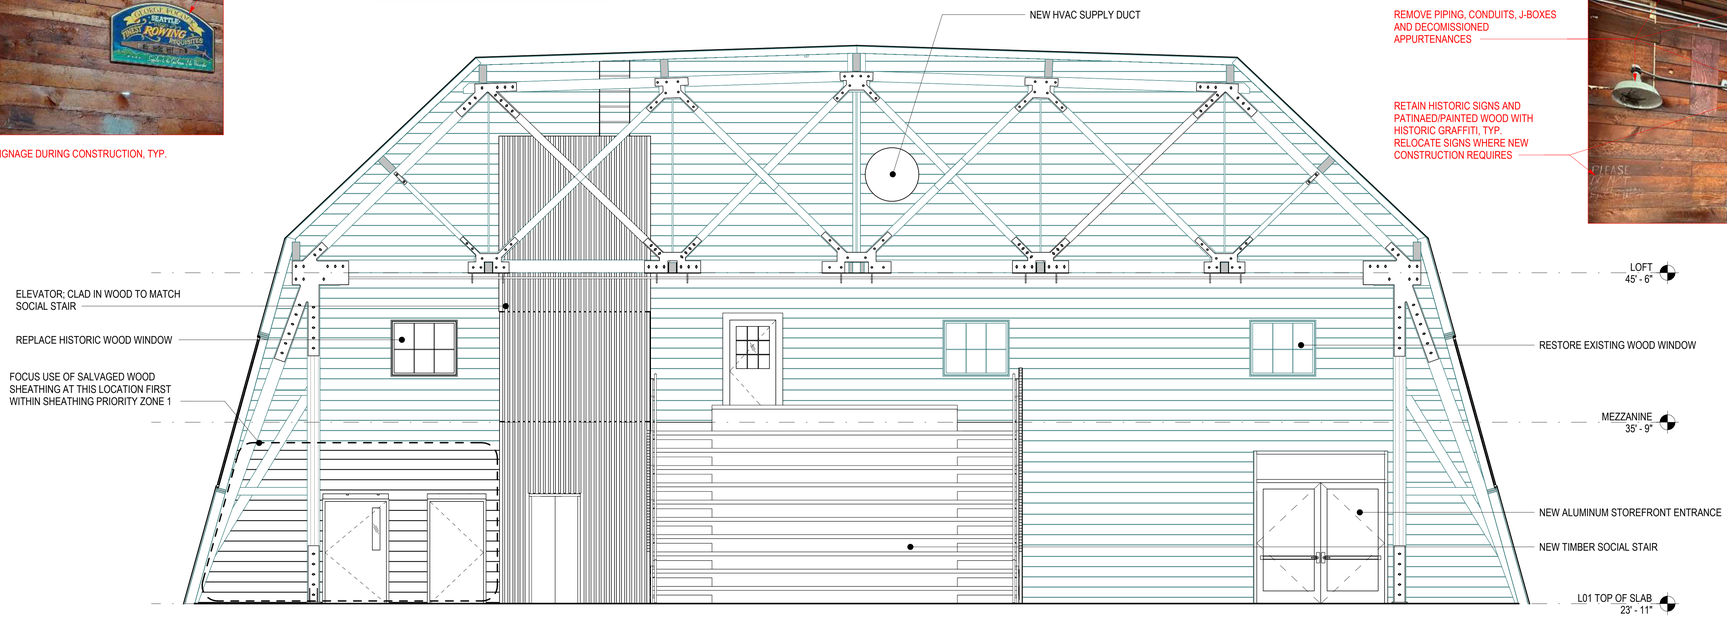

REMOVE PIPING, CONDUITS, J-BOXES AND DECOMISSIONED APPURTENANCES

RETAIN HISTORIC SIGNS AND PATINAED/PAINTED WOOD WITH HISTORIC GRAFFITI, TYP. RELOCATE SIGNS WHERE NEW CONSTRUCTION REQUIRES

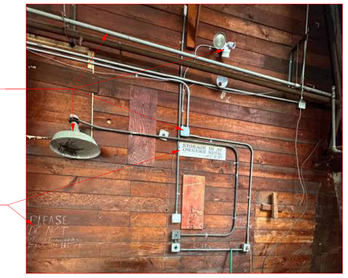

7 EVENT SPACE NORTH

1/4" = 1'-0" | 18/A2.01

REMOVE GWB REMNANTS IN FORMER APARTMENT AREAS. RETAIN PATINAED AND PAINTED WOOD SURFACES, TYP.

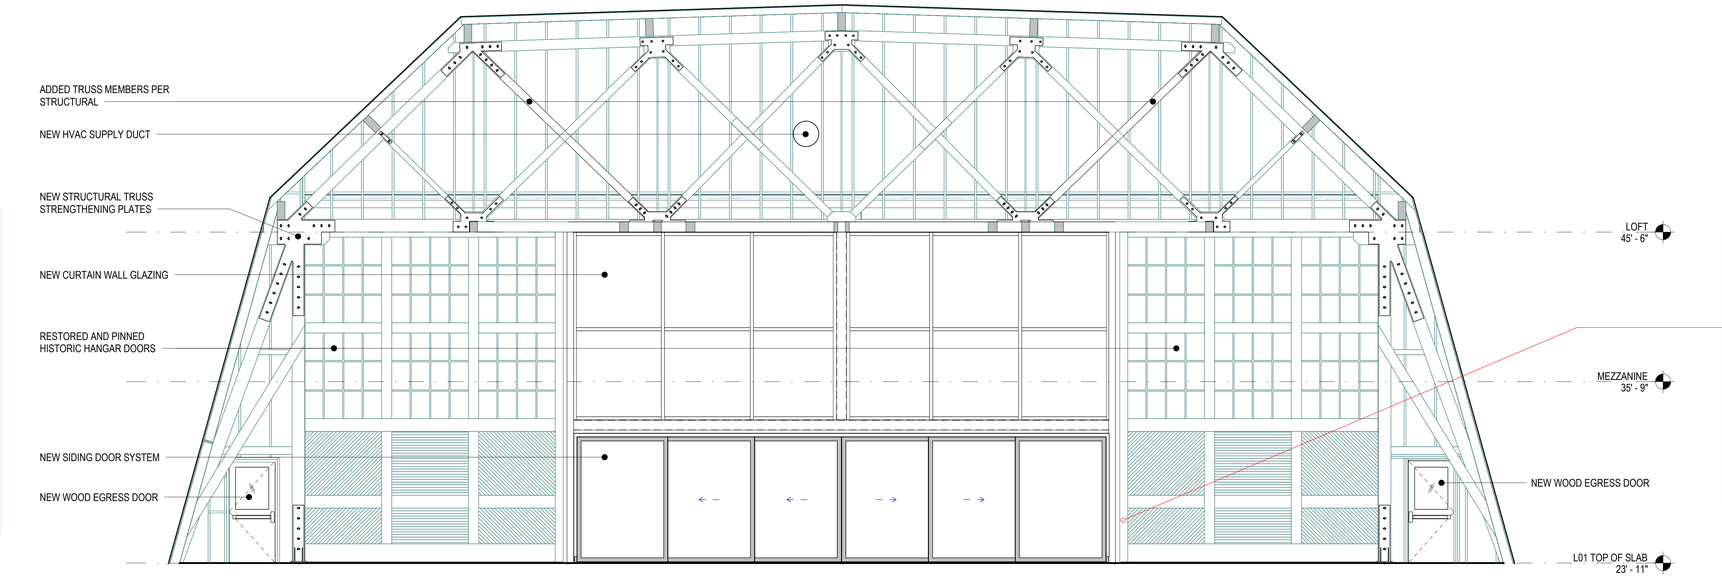

RETAIN HISTORIC ELEMENTS, TYP. WOOD CLEAT EXAMPLE AT SOUTH INTERIOR

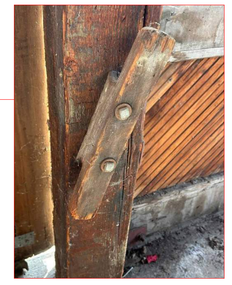

17 EVENT SPACE SOUTH

1/4" = 1'-0" | 18/A2.01

MITHUN

SEATTLE / Pier 56, 1201 Alaskan Way, #200
Seattle, WA 98101 / 206.623.3344

SAN FRANCISCO / 585 Howard Street, #300
San Francisco, CA 94105 / 415.956.0688

LOS ANGELES / 5837 Adams Blvd
Culver City, CA 90232 / 323.937.2150

mithun.com

Sellen

PROJECT
ASUW SHELL HOUSE RENOVATION

LOCATION
3655 WALLA WALLA ROAD NE SEATTLE, WA 98195

PREPARED FOR
UNIVERSITY OF WASHINGTON

UNIVERSITY of WASHINGTON

THE NEXT 100 YEARS

NO.	DATE	REVISION

PARTNER IN CHARGE
RF
PROJECT MANAGER
EB
PROJECT ARCHITECT
DJ
PROJECT DESIGNER
RF
PROJECT TEAM MEMBERS
ME
CHECK
KB

9640 REGISTERED ARCHITECT
RICHARD FRANKO
STATE OF WASHINGTON

TITLE
INTERIOR ELEVATIONS - EVENT SPACE

PROJECT NO.
2327300 / UW 206756
DATE
04/30/2025

SHEET NUMBER
A8.34
GMP SET

© 2025 MITHUN, INC.

ORIGINAL SHEET SIZE: 30" x 42"

PARTITION ASSEMBLY TYPES

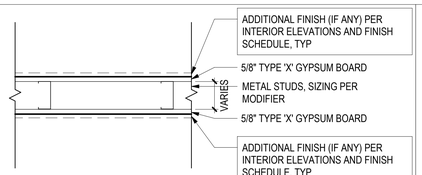

NR PARTITION - METAL STUD	STC / ICC		FIRE/ SMOKE	
	RATING	TEST	RATING	TEST
P/A 0 P/#A	NR	NA	NR	NA

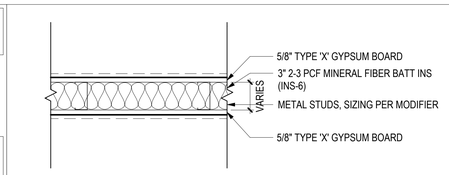

STC 45 PARTITION - METAL STUD	STC / ICC		FIRE/ SMOKE	
	RATING	TEST	RATING	TEST
P/B 0 P/#B	45	ESTIMATED	NR	NA

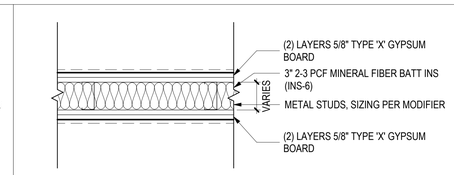

STC 55 PARTITION - METAL STUD	STC / ICC		FIRE/ SMOKE	
	RATING	TEST	RATING	TEST
P/C 0 P/#C	55	ESTIMATED	NR	NA

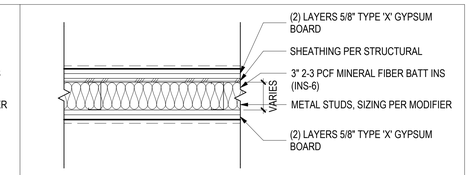

STC 55PARTITION w/ SHEAR - METAL STUD	STC / ICC		FIRE/ SMOKE	
	RATING	TEST	RATING	TEST
P/D 0 P/#D	55	ESTIMATED	NR	NA

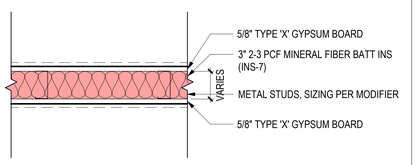

1HR PARTITION - METAL STUD	STC / ICC		FIRE/ SMOKE	
	RATING	TEST	RATING	TEST
P/E 1 P/#E	45-49	NRCC 816-NV, 2-3-81	1HR	GA WP1072 (MTL) / UL U305 (WD)

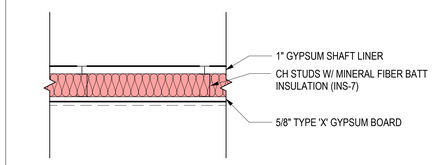

1HR SHAFT WALL - METAL STUD	STC / ICC		FIRE/ SMOKE	
	RATING	TEST	RATING	TEST
P/F 1 P/#F	44	Estimated	1HR	UL U469

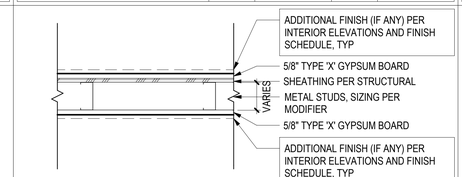

NR PARTITION - METAL STUD w/ SHEAR	STC / ICC		FIRE/ SMOKE	
	RATING	TEST	RATING	TEST
P/G 0 P/#G	NR	NA	NR	NA

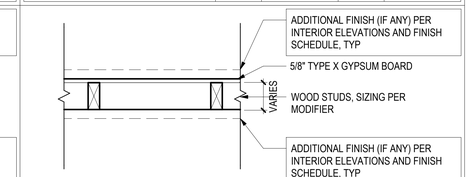

NR PARTITION - WOOD STUD	STC / ICC		FIRE/ SMOKE	
	RATING	TEST	RATING	TEST
P/H 0 P/#G	NR	NA	NR	NA

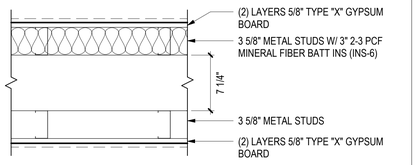

PARTITION - METAL STUD PLUMBING CHASE	STC / ICC		FIRE/ SMOKE	
	RATING	TEST	RATING	TEST
P/J 0 P/J	55+		NR	NA

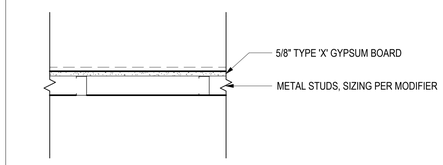

FURRING - METAL STUD	STC / ICC		FIRE/ SMOKE	
	RATING	TEST	RATING	TEST
P/K 0 P/#K	NA	NA	NR	NA

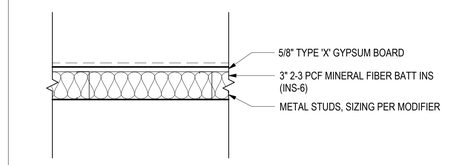

FURRING - METAL STUD WITH BATT	STC / ICC		FIRE/ SMOKE	
	RATING	TEST	RATING	TEST
P/L 0 P/#L	NA	NA	NR	NA

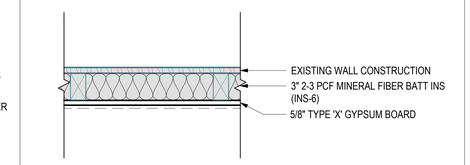

APPLIED GYP LAYER	STC / ICC		FIRE/ SMOKE	
	RATING	TEST	RATING	TEST
P/M 0 P/M	NA	NA	NR	NA

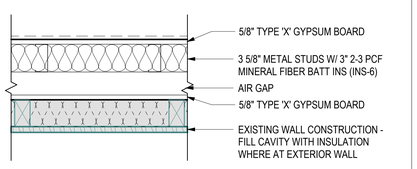

STC 45 PARTITION - ONE-SIDED	STC / ICC		FIRE/ SMOKE	
	RATING	TEST	RATING	TEST
P/N 0 P/N	45+		NR	NA

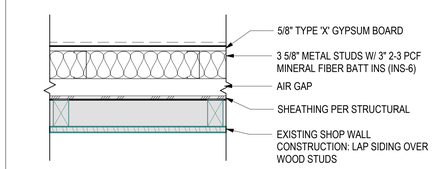

STC 45 PARTITION w/ SHEAR - ONE-SIDED	STC / ICC		FIRE/ SMOKE	
	RATING	TEST	RATING	TEST
P/P 0 P/P	45+		NR	NA

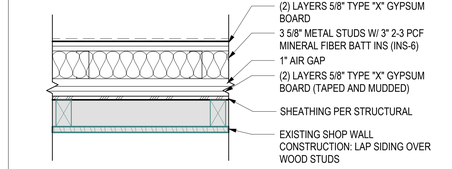

STC 60 PARTITION w/ SHEAR - ONE-SIDED	STC / ICC		FIRE/ SMOKE	
	RATING	TEST	RATING	TEST
P/Q 0 P/Q	60+		NR	NA

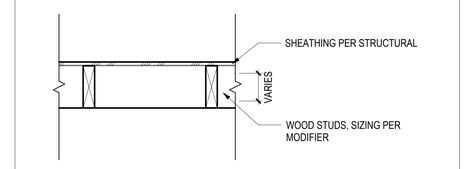

NR PARTITION - WOOD STUD W/ PLYWOOD	STC / ICC		FIRE/ SMOKE	
	RATING	TEST	RATING	TEST
P/R	NR	NA	NR	NA

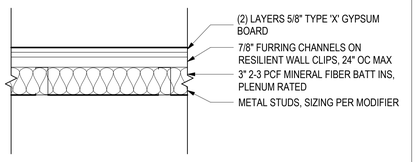

FURRING - METAL STUD WITH BATT	STC / ICC		FIRE/ SMOKE	
	RATING	TEST	RATING	TEST
P/S 0 P/#S	57	ESTIMATED	NR	NA

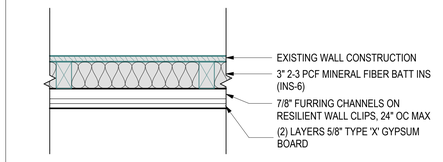

APPLIED GYP LAYERS ON RESILIENT CLIPS	STC / ICC		FIRE/ SMOKE	
	RATING	TEST	RATING	TEST
P/T 0 P/T	57	ESTIMATED	NR	NA

WHEREVER METAL STUDS ARE CALLED FOR, AN EQUIVALENT SIZED WOOD STUD CAN BE SUBSTITUTED AT CONTRACTOR'S OPTION. STUD EQUIVALENCY AS FOLLOWS:
2 1/2" METAL = 2 1/2" WOOD (3" NOMINAL)
3 5/8" METAL = 3 1/2" WOOD (4" NOMINAL)
6" METAL = 5 1/2" WOOD (6" NOMINAL)
8" METAL = 7 1/2" WOOD (8" NOMINAL)
10" METAL = 9 1/2" WOOD (10" NOMINAL)

ALL NOTED FIRE RATINGS MUST REMAIN.

CEILING ASSEMBLY TYPES

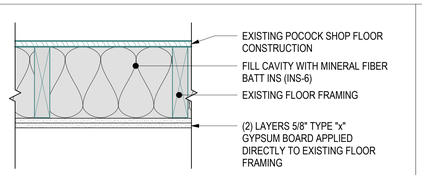

APPLIED GWB (2 LAYERS)	STC / ICC		FIRE/ SMOKE	
	RATING	TEST	RATING	TEST
C/A	45+		NR	NA

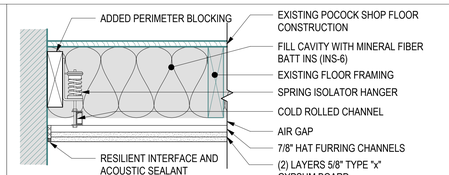

ACOUSTICALLY ISOLATED CEILING	STC / ICC		FIRE/ SMOKE	
	RATING	TEST	RATING	TEST
C/B	59		NR	NA

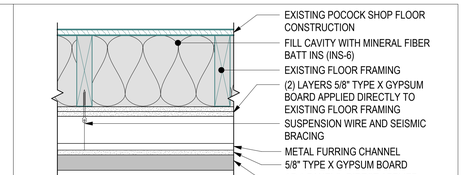

GWB W/ ACOUSTIC CEILING PANELS	STC / ICC		FIRE/ SMOKE	
	RATING	TEST	RATING	TEST
C/C	45+		NR	NA

BUILDING ASSEMBLIES SCHEDULE NOTES

THE WALL/PARTITION ASSEMBLY SYMBOL - TYPE KEYED TO THE ADJACENT SCHEDULE.

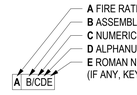

1. FIRE RATED ASSEMBLIES ARE BASED ON IBC, UL, OR US GYPSUM ASSOCIATION (GA) TEST DATA AND ARE TO BE CONSTRUCTED IN ACCORDANCE WITH THE REQUIREMENTS OF THE TESTING AGENCIES. REFER TO SPECIFIC TEST REPORTS INDICATED FOR REQUIRED COMPONENTS AND ASSEMBLY. CONTRACTOR SHALL PROVIDE (2) COPIES OF EACH REFERENCED MANUAL TO THE JOBSITE TO COORDINATE FIRE RESISTIVE ATTACHMENT WITH SHEAR CONNECTORS AND SOUND RATED ASSEMBLIES. GA 600 MANUAL IS ACCEPTED BY 2021 SBC TABLE 721.1(2) NOTE O FOR NON-PROPRIETARY ASSEMBLIES.
2. EXTENTS OF ASSEMBLIES ARE SHOWN ON THE PLANS AND SECTIONS. FIRE RATED WALL ASSEMBLIES FORM A SEPARATION THAT SHALL BE CONTINUOUS FROM FLOOR TO STRUCTURE ABOVE WITH NO BREAKS AT COLUMNS, WALL TRANSITIONS, OR OTHER OBSTRUCTIONS.
3. ALL PENETRATIONS IN FIRE RATED ASSEMBLIES REQUIRED TO HAVE PROTECTED OPENINGS SHALL BE FIRESTOPPED OR PROVIDED WITH APPROVED SMOKE AND/OR FIRE DAMPERS PER CODE REQUIREMENTS.
4. PROVIDE THRU-PENETRATION FIRESTOP SYSTEMS FOR RATED ROOFS, WALLS, AND FLOORS THAT ARE PRODUCED AND INSTALLED TO RESIST THE SPREAD OF FIRE ACCORDING TO REQUIREMENTS INDICATED, RESIST PASSAGE OF SMOKE AND OTHER GASES, AND MAINTAIN ORIGINAL FIRE-RESISTANCE RATING OF THE ASSEMBLY PENETRATED.
5. FIRE RATED WALLS MAY HAVE OPENINGS FOR STEEL ELECTRICAL BOXES NOT TO EXCEED 16 SQUARE INCHES PROVIDED THE AGGREGATE AREA OF ALL BOXES DOES NOT EXCEED 100 SQUARE INCHES FOR ANY 100 SQUARE FEET OF PARTITION.
6. ALL GYPSUM BOARD SHALL BE TYPE "X" UNLESS NOTED OTHERWISE.
7. SUBSTITUTE TYPE "X" MOLD AND WATER RESISTANT GYPSUM BOARD AT TOILET, SHOWER, JANITOR, AND KITCHEN ROOMS, KITCHENETTE, AND SIMILAR "WET" USES.
8. PROVIDE TILE BACKER BOARD AT TILE FINISHES. DO NOT REDUCE REQUIRED FIRE-RESISTANCE RATING OF WALL ASSEMBLY.
9. PROVIDE BLOCKING AT THE FOLLOWING LOCATIONS: CASEWORK, SHELVING, AND PANELING; ACCESSORIES AND EQUIPMENT; DOOR HARDWARE; TOILET PARTITIONS AND ACCESSORIES; ACOUSTICAL PANELS; AND OTHER LOCATIONS WHERE REQUIRED PER MANUFACTURER'S RECOMMENDATIONS OR INDUSTRY STANDARDS.
10. FIREBLOCK IN ACCORDANCE WITH 2021 SBC SECTION 718 AT THE FOLLOWING CONCEALED DRAFT LOCATIONS: (A) IN CONCEALED WALL SPACES AT 10' O.C. EACH WAY AND AT CEILING / FLOOR LEVELS. (B) AT INTERCONNECTIONS OF CONCEALED SOFFITS, DROPPED CEILINGS AND COVES. (C) IN OPENINGS AROUND VENTS, PIPES, DUCTS AT CEILING / FLOOR LEVELS. (D) AT OPENINGS BETWEEN ATTIC SPACES AND MANUFACTURED CHIMNEY CHASES.
11. FOR PROPERTIES OF COOLER OR WALLBOARD NAILS, SEE ASTM C 514, ASTM C 547 OR ASTM F 1667.
12. THESE DETAILS REPRESENT MINIMUM ARCHITECTURAL REQUIREMENTS. IN SOME CASES THE STRUCTURAL DRAWINGS WILL DETERMINE THE ACTUAL DIMENSIONS AND CONNECTION METHODS, AND IN THOSE CASES WILL GOVERN. COORDINATE BETWEEN SCOPE SHOWN BY THE STRUCTURAL DRAWINGS AND INDICATED MINIMUM ARCHITECTURAL ASSEMBLIES.
13. DRAFTSTOPPING IS NOT REQUIRED IN FLOOR/CEILING SPACES PER 2021 SBC SECTION 718.3, EXCEPTION 1. THE BUILDING WILL BE EQUIPPED THROUGHOUT WITH AN AUTOMATIC SPRINKLER SYSTEM IN ACCORDANCE WITH SECTION 903.3.1.1 (NFPA 13).
14. AIR BARRIER: SEAL PLYWOOD AND GYPSUM SHEATHING JOINTS AND PENETRATIONS.
15. PROVIDE ACOUSTICAL SEALANT AT ALL WALL PENETRATIONS THROUGH PARTITION TYPES THAT CARRY AN ACOUSTICAL RATING.
16. ALL STC RATINGS INDICATED ARE FOR FULL HEIGHT WALL CONDITIONS (SLAB TO DECK).
17. ALL EXISTING CONDITIONS AND ASSEMBLIES ARE SUBJECT TO FIELD VERIFICATION BY CONTRACTOR. NOTIFY ARCHITECT OF ANY DIFFERENCES.
18. WHERE MULTIPLE LAYERS OF DRYWALL ARE APPLIED TO ONE SIDE OF A PARTITION, STAGGER SEAMS.
19. WHERE A PARTITION TYPE CONTAINS AN ASYMETRICAL # OF SHEATHING / GYP LAYERS, THE GREATER # OF LAYERS SHALL OCCUR ON THE SIDE OF THE PARTITION WHICH THE TAG IS ON.

PARTITION CONFIGURATION TYPE

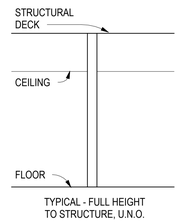

TYPICAL - FULL HEIGHT TO STRUCTURE, U.N.O.

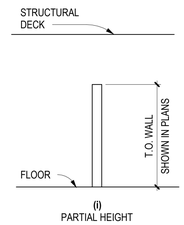

(i) PARTIAL HEIGHT

STUD SIZE NUMERIC MODIFIER KEY

3 - 3 5/8" STUD CAVITY
6 - 6" STUD CAVITY
8 - 8" STUD CAVITY
10 - 10" STUD CAVITY

ACOUSTIC PENETRATION SEALING DETAILS

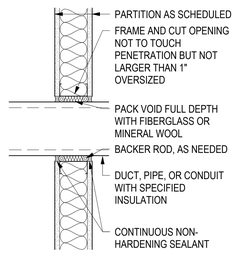

*REQ'D AT ALL PARTITIONS STC 45 AND HIGHER

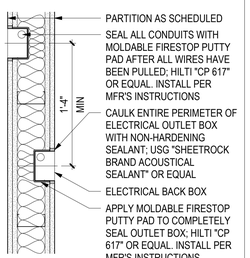

*REQ'D AT ALL PARTITIONS STC 50 AND HIGHER

MITHUN

SEATTLE / Pier 56, 1201 Alaskan Way, #200
Seattle, WA 98101 / 206.623.3344

SAN FRANCISCO / 585 Howard Street, #300
San Francisco, CA 94105 / 415.956.0688

LOS ANGELES / 5837 Adams Blvd
Culver City, CA 90232 / 323.937.2150

mithun.com

Sellen

PROJECT
ASUW SHELL HOUSE RENOVATION

LOCATION
3655 WALLA WALLA ROAD NE SEATTLE, WA 98195

PREPARED FOR
UNIVERSITY OF WASHINGTON

UNIVERSITY of WASHINGTON

THE NEXT 100 YEARS

NO.	DATE	REVISION

PARTNER IN CHARGE
RF
PROJECT MANAGER
EB
PROJECT ARCHITECT
DJ
PROJECT DESIGNER
RF
PROJECT TEAM MEMBERS
ME
CHECK
KB

9640
REGISTERED ARCHITECT
RICHARD FRANKO
STATE OF WASHINGTON

TITLE
PARTITION & CEILING TYPES

PROJECT NO.
2327300 / UW 206756
DATE
04/30/2025

SHEET NUMBER
A9.01
GMP SET

© 2025 MITHUN, INC.

ORIGINAL SHEET SIZE: 36" x 42"

5/1/2025 3:39:30 PM

Your use of the attached/enclosed media or transferred files shall constitute an acceptance the following
Any Electronic Documents transferred by MITHUN Inc. (MITHUN) to any recipient (Recipient) are provided solely for the convenience of Recipient and are not Contract Documents. Recipient understands that Electronic Documents may contain errors, omissions or inconsistencies as a result of incomplete or changed information, inadvertent errors made during transfer or conversion, or the passage of time. Recipient understands that Electronic Documents may not be accurate or complete and that MITHUN has no responsibility to update or correct any information contained in the Electronic Documents. Recipient is responsible for any modifications made to any Electronic Documents after transfer by MITHUN. Recipient understands that any use of Electronic Documents is at Recipient's sole risk and that MITHUN makes no representations as to the accuracy of any information. If for any reason a conflict exists between information contained herein and the stamped set of construction documents, the information on the stamped documents is to be interpreted as correct.
All ideas, designs, arrangements and plans indicated or represented by these documents are owned by and are the property of MITHUN and were created, evolved and developed for use on and in connection with the specified project. None of such ideas, designs, arrangements or plans shall be used by or disclosed to any person or entity for any purpose whatsoever without the prior written authorization of MITHUN, Inc.
The recipient agrees, to the fullest extent permitted by law, to indemnify, defend, and hold MITHUN, Inc. its shareholders and employees harmless from and against any costs, liability, expenses, losses, damages, judgments or claims including attorney's fees and defense costs, whether or not it is at fault arising or allegedly arising out of any unauthorized use, reuse or modification or in any way connected with, the incompatibility, readability, or durability of the information contained herein by the recipient or any person or entity that acquires or obtains this information thereon from the recipient without written authorization from MITHUN, Inc.
Autodesk Docs://2327300 - ASUW Shell House Renovation/ASUW Shell House_ARCH.rvt

5/1/2025 3:39:33 PM

Your use of the attached/enclosed media or transferred files shall constitute an acceptance the following:
The Electronic Documents have been prepared by MITHUN for the sole purpose of assisting the recipient in the preparation of other documents for this project, and not for any other purpose. The Electronic Documents are not Contract Documents and are not developed for use in construction or by contractors. Building Information Models and CAD drawings are not Contract Documents and are not developed for use in construction or by cost estimating purposes. They are developed for the sole purpose of fulfilling the obligations set forth in the Owner/Architect Agreement. These electronic files may be shared for convenience, but information only and may not be relied upon for construction or quantity take-offs. Accordingly, MITHUN, Inc. makes no representations as to the accuracy of this information. If for any reason a conflict exists between information contained herein and the stamped set of construction documents, the information on the stamped documents is to be interpreted as correct.
Use of Instruments of Service: Unless otherwise provided in the Agreement between Owner and Architect, all documents, including drawings and specifications furnished by Architect pursuant to this Agreement, are instruments of service through which the Architect provides services to the Project. Architect shall retain all common law, statutory and other reserved rights, including the copyright thereto. The recipient agrees, to the fullest extent permitted by law, to indemnify and hold MITHUN, Inc. its shareholders and employees, harmless from and against any claim, liability, demands, losses, damages, penalties or cost (including attorney's fees and defense costs, whether or not a suit is filed) arising or allegedly arising out of any unauthorized use, reuse or modification or in any way connected with the incompatibility, readability, or durability of the information contained herein by the recipient or any person or entity that acquires or obtains this information thereon from the recipient without written authorization from MITHUN, Inc.
J:\Jobnet Docs\226700 - ASUW Shell House Restoration\BIM\Shell House_ARCH.rvt

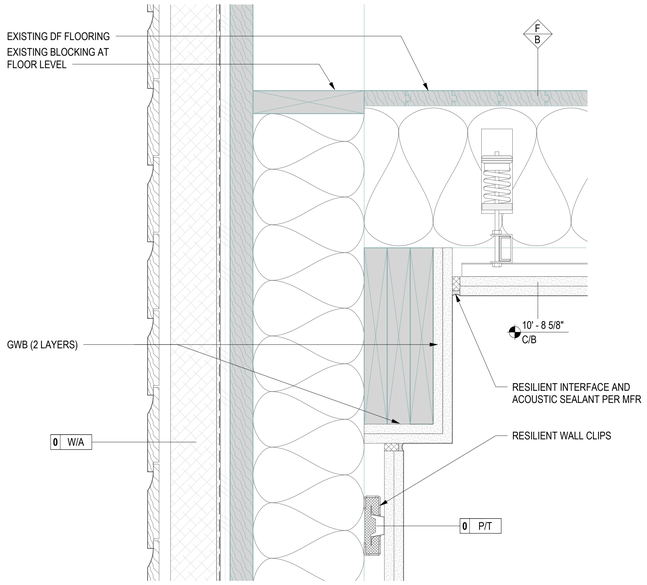

6 MEZZANINE AT MECH RM WALL
3" = 1'-0" | 18/A4.02

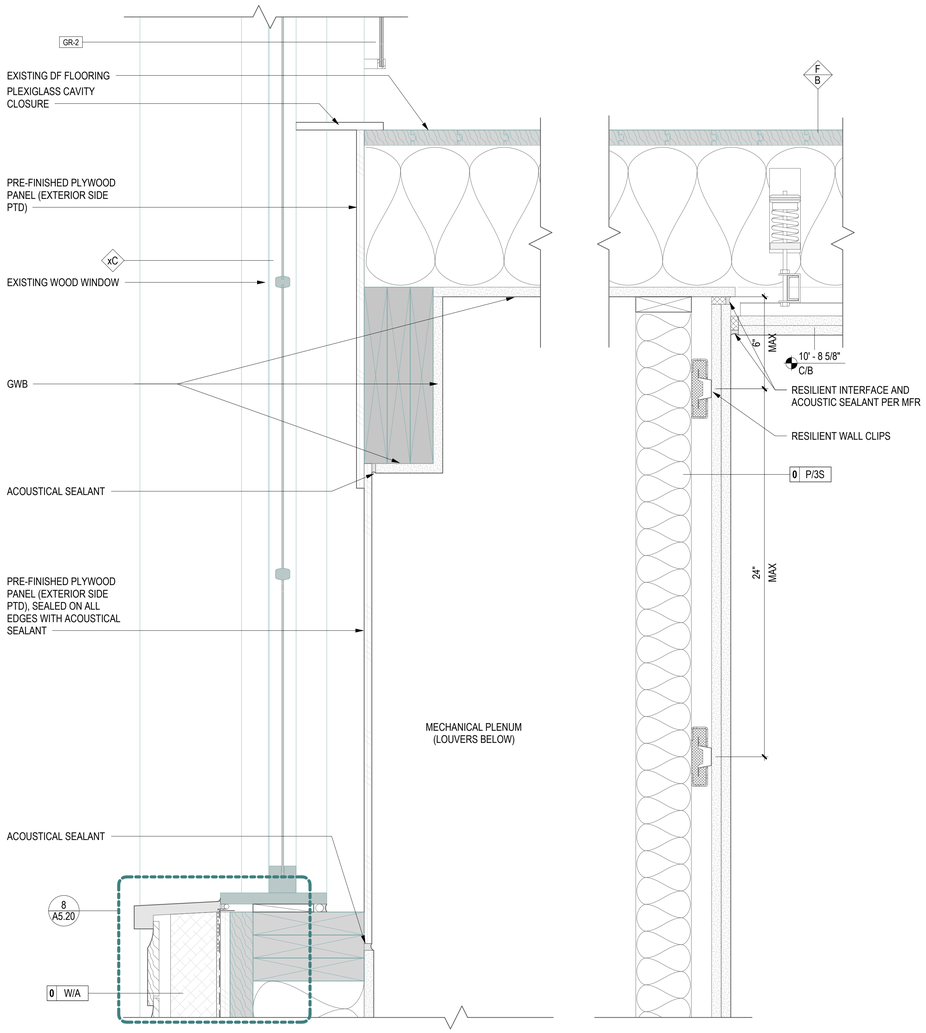

16 MEZZANINE AT MECH RM WINDOW
3" = 1'-0" | 18/A4.01

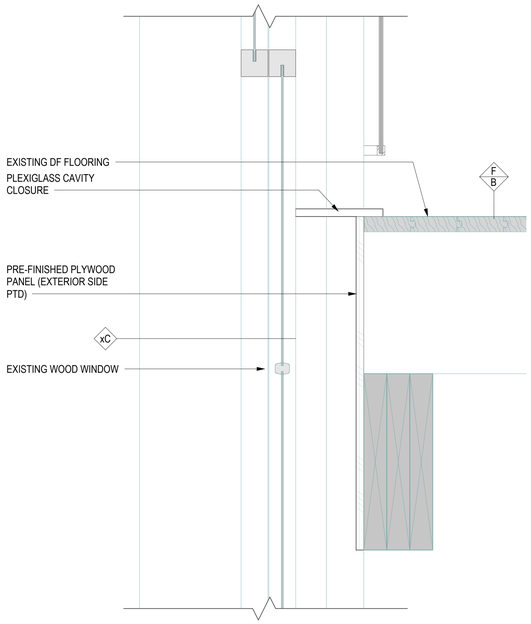

8 MEZZANINE AT MAIN ENTRY
3" = 1'-0" | 17/A4.02

18 MEZZANINE AT GNR
3" = 1'-0" | 19/A4.02

MITHUN

SEATTLE / Pier 56, 1201 Alaskan Way, #200
Seattle, WA 98101 / 206.623.3344

SAN FRANCISCO / 585 Howard Street, #300
San Francisco, CA 94105 / 415.956.0688

LOS ANGELES / 5837 Adams Blvd
Culver City, CA 90232 / 323.937.2150

mithun.com

Sellen

PROJECT
ASUW SHELL HOUSE RENOVATION

LOCATION
3655 WALLA WALLA ROAD NE SEATTLE, WA 98195

PREPARED FOR
UNIVERSITY OF WASHINGTON

UNIVERSITY of WASHINGTON

THE NEXT 100 YEARS

NO. DATE REVISION

PARTNER IN CHARGE
RF
PROJECT MANAGER
EB
PROJECT ARCHITECT
DJ
PROJECT DESIGNER
RF
PROJECT TEAM MEMBERS
ME
CHECK
KB

9640
REGISTERED ARCHITECT
RICHARD FRANKO
STATE OF WASHINGTON

TITLE
INTERIOR DETAILS - MEZZANINE

PROJECT NO.
2327300 / UW 206756
DATE
04/30/2025

SHEET NUMBER
A9.20
GMP SET

© 2025 MITHUN, INC.

ORIGINAL SHEET SIZE 30" x 42"

5/1/2025 11:03:58 PM

Your use of the attached/enclosed media or transferred files shall constitute an acceptance the following:
The Electronic Documents included/made available to SEL 13 and Building Information Models and CAD drawings, provided to Mithun for the Project. It is a work made for hire by the architect as defined by the U.S. Copyright Act. Reproduction or Mithun copyright information protected by contracts between information contained herein and the stamped set of construction documents, the information on the stamped documents is to be interpreted as correct.
Unauthorized use of these Electronic Documents is prohibited and may result in legal action. Mithun, Inc. shall not be responsible for any modifications made to these Electronic Documents by anyone other than Mithun, Inc.
The recipient agrees to the fullest extent permitted by law to indemnify and hold Mithun, Inc. its shareholders and employees, harmless from and against any claim, liability, demands, losses, damages, penalties or costs (including attorney's fees and defense costs), whether or not a suit is filed, arising or allegedly arising out of any unauthorized use, reuse or modification or in any way connected with, the incompatibility, readability, or durability of the information contained herein by the recipient or any person or entity that acquires or obtains this information thereon from the recipient without written authorization from Mithun, Inc.
Autodesk Docs://2327300_ASUW Shell House Bestmasters/ASUW Shell House_ARCH.rvt

Door Schedule

DOOR NO.	ROOM NAME	WIDTH	HEIGHT	TYPE	DOOR FUNCTION	PANEL MATERIAL	PANEL FINISH	GLAZING TYPE	FRAME MATERIAL	FRAME FINISH	THRESHOLD	FIRE RATING	CLOSER	PANIC PUSH BAR	DOOR SCHEDULE NOTES
L01 TOP OF SLAB															
G00.1	VESTIBULE	8' - 4"	6' - 11"	SF	EXTERIOR	SF		FG, GL-1	SF		YES	-	YES	YES	
G00.2	VESTIBULE	8' - 4"	7' - 10 3/4"	SF	INTERIOR	SF		FG, GL-2	SF		NO	-	YES	YES	SR-1-NL
G01.1	EVENT SPACE	3' - 0"	6' - 8"	B	EXTERIOR	WD	STAIN / PT	HG, GL-1	WD	STAIN / PT	YES	-	YES	YES	
G01.2	EVENT SPACE	3' - 0"	6' - 8"	B	EXTERIOR	WD	STAIN / PT	HG, GL-1	WD	STAIN / PT	YES	-	YES	YES	
G01.4	EVENT SPACE	34' - 11"	8' - 6"	SLIDER	EXTERIOR	SYSTEM		FG, GL-1	SYSTEM		SYSTEM	-			SCHUCO ASE 80
G02.1	EMR	3' - 0"	6' - 8"	A	INTERIOR	WD	STAIN	-	WD	STAIN	NO	45 MIN			
G03.1	JAN & STORAGE	3' - 6"	6' - 8"	A	INTERIOR	WD	STAIN	-	WD	STAIN	NO	-			SR-2
G04.1	KITCHENETTE	4' - 0"	6' - 8"	D	INTERIOR	WD	STAIN	NL, GL-2	WD	STAIN	NO	-	YES	YES	
G04.2	KITCHENETTE	8' - 0"	7' - 2"	E	EXTERIOR	WD	STAIN / PT	GL-1	WD	STAIN / PT	YES	-	YES	YES	DOOR TYPE TO BE SIM TO x1, 24" H MTL-1 KICK PLATE PUSH SIDE
G05.1	UWIT	3' - 6"	6' - 8"	A	INTERIOR	WD	PT	-	WD	PT	NO	-			24" H MTL-1 KICK PLATE PUSH SIDE
G06.1	MEP	6' - 0"	6' - 8"	AA	EXTERIOR	WD	STAIN / PT	-	WD	STAIN / PT	YES	-	YES		
MEZZANINE															
MG02.1	POCOCK SHOP	3' - 0"	6' - 8"	C	INTERIOR	WD	STAIN	HG, GL-2	WD	PT	NO	-			SR-1 (OR SR-2 IF FEASIBLE)

DOOR TYPE LEGEND

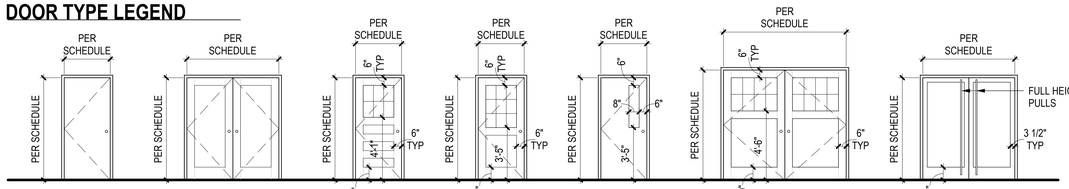

DOOR TRIM LEGEND

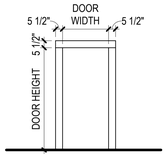

Window Schedule

WINDOW TYPE	MANUFACTURER - BASIS OF DESIGN	PRODUCT / OPERATION TYPE	WIDTH	HEIGHT	COUNT	U VALUE	FRAME MATERIAL	FRAME FINISH	FRAME FINISH COLOR	GLAZING TYPE	DESCRIPTION	WINDOW NOTES
A	WD	DIVIDED LITE, FIXED, SDL	4' - 3"	10' - 3"	18	0.34 MAX	WD	EPOXY PAINT		GL-1	SIM TO EXISTING TYPE xA, MULLED TOGETHER PER ELEVATIONS	
C	WD	SINGLE HUNG	3' - 10"	5' - 2"	6	0.36 MAX	WD	EPOXY PAINT		GL-1	SIM TO EXISTING TYPE xC, MULLED TOGETHER PER ELEVATIONS	
S	WD, MATCH EXISTING	INTERIOR RELITE, DIVIDED LITE	4' - 4"	3' - 8"	1	N/A	WD	STAIN	TO MATCH	GL-2	MATCH EXISTING TYPE xS	
xC	EXISTING		4' - 3"	10' - 2"	4		WD	NEW EPOXY PAINT		GL-1	1918 ORIGINAL DIVIDED LITE, DOUBLE HUNG, MULLED TOGETHER PER ELEVATIONS	ETR
xD	EXISTING		4' - 3"	10' - 2"	4		WD	NEW EPOXY PAINT		GL-1	1980'S, DIVIDED LITE, SINGLE HUNG, MULLED TOGETHER PER ELEVATIONS	ETR
xE	EXISTING		6' - 4"	3' - 6"	3		WD	NEW EPOXY PAINT		GL-1	1920'S DIVIDED LITE, FIXED	ETR
xF	EXISTING		56' - 0"	4' - 2"	1		WD	NEW EPOXY PAINT		GL-1	1920'S DIVIDED LITE, FIXED	ETR
xS	EXISTING		4' - 4"	3' - 8"	2		WD	NEW EPOXY PAINT		GL-1	1920'S SHOP RELITE, DIVIDED, FIXED	ETR
xS2	EXISTING		6' - 4"	3' - 8"	1		WD	NEW EPOXY PAINT		GL-1	1920'S SHOP RELITE, DIVIDED, FIXED	ETR

Curtainwall / Storefront Schedule

TAG	SYSTEM TYPE	MANUFACTURER - BASIS OF DESIGN	MODEL - BASIS OF DESIGN	PRODUCT / OPERATION TYPE	Length	Unconnected Height	Count	U VALUE	FRAME MATERIAL	FRAME FINISH COLOR	GLAZING TYPE	NOTES
01	SF-1	KAWNEER	TRIFAB 451UT	EXTERIOR	8' - 9"	7' - 1 1/2"	1	0.34 MAX	SF		GL-1	
02	SF-2	KAWNEER	TRIFAB 451	INTERIOR	8' - 9"	9' - 11 1/2"	1	-	SF		GL-2	
03	CW-1	KAWNEER	1600UT	EXTERIOR	17' - 2"	12' - 2 3/4"	1	0.34 MAX	CW		GL-3	BIRD SAFE GLAZING FRIT PER UW FSDG STANDARDS
04	CW-1	KAWNEER	1600UT	EXTERIOR	17' - 2"	12' - 2 3/4"	1	0.34 MAX	CW		GL-3	BIRD SAFE GLAZING FRIT PER UW FSDG STANDARDS

Hatch Schedule

TAG	WIDTH	HEIGHT	FUNCTION	PANEL MATERIAL	PANEL FINISH	NOTES
H	3' - 0"	2' - 6"	EXTERIOR HATCH	SYSTEM	POWDERCOATED, CUSTOM COLOR	THERMALLY BROKEN, WITH LADDER EXTENSION SAFETY POST AND INTEGRATED RAILING SYSTEM

Louver Schedule

TAG	COUNT	MFR	MODEL	WIDTH	HEIGHT	SILL HEIGHT	NOTES
L1	2	Ruskin	ELF375DX	9' - 8 1/2"	4' - 1 1/2"	3' - 0"	VIF WIDTH WITH WINDOW AND FRAME ABV, MIN 21 SF FREE AREA, BIRDSCREEN, KYNAR FINISH (CUSTOM COLOR TO MATCH EXTERIOR PAINT)

DOOR SCHEDULE NOTES

1. DOOR HANDLES, PULLS, LATCHES LOCKS & OTHER OPERATING DEVICES ON DOORS REQUIRED TO BE ACCESSIBLE BY SBC CHAPTER 11 SHALL NOT REQUIRE TIGHT GRASPING, TIGHT PINCHING OR TWISTING OF THE WRIST TO OPERATE
2. CONTROLS, OPERATING MECHANISM AND HARDWARE INTENDED FOR OPERATION BY THE OCCUPANT IN ACCESSIBLE SPACES, ALONG ACCESSIBLE ROUTES OR AS PART OF ACCESSIBLE ELEMENTS SHALL BE ACCESSIBLE
3. ACCESSIBLE DOORS SHALL COMPLY WITH ANSI 117.1-2003

GLAZING TYPE SCHEDULE:

GL-1: TEMPERED/ INSULATED
GL-2: TEMPERED
GL-3: GL-1 WITH BIRD SAFE GLAZING FRIT PER UW FDG STANDARDS

DOOR FRAME / PANEL TYPE SCHEDULE:

HM: HOLLOW METAL
TP: TOILET PARTITION MATERIAL
WD: WOOD
FG: FULL-GLASS
HG: HALF-GLASS
NL: NARROW-LITE
SF: STOREFRONT, FULL-GLASS

ACOUSTIC DOOR SEALING DETAILS

Recommended Door Types

Door Type	Door Leaf and Frame	Door Hardware	Double Door Condition
SR-1 (Wood or Steel)	• Solid-core timber or 18-gauge steel fiberglass-filled leaf • 1-3/4 inch thick (min) • Surface mass ≥ 5psf • Vision Panel ≤ 1/6th of door area • Lites 1/2-inch laminated glass • Fully caulked solid wood or steel frame (16-gauge, grout or fiberglass filled).	• Continuous head and jamb bulb-type seals required. • No door hardware (latching, close-assist, etc.) can interrupt the acoustic seals • Undercut in door limited to no more than 1/4inch • Mortised or surface-mounted threshold drop seal, 1/4in max undercut. *Alternate options may be considered.* • Flat, smooth threshold with continuous caulking/adhesive underneath.	• Single active leaf to support overlapping astragal seals • **OR** (removable) center stile with bulb-type seals • **OR** fully mortised adjustable astragal seals • *Alternate astragal seal options may be considered*
SR-1-NL (Wood or Steel)	*Same as SR-1*	*Same as SR-1* ***with non-latching door hardware.***	*Same as SR-1*
SR-2 (Wood or Steel)	*Same as SR-1*	*Same as SR-2 with additional:* • Adjustable frame-mounted heavy-duty jamb seals • Acoustic Threshold with continuous caulking/adhesive underneath. *Option to omit acoustic threshold in favor of a hard-flat threshold where high-traffic and/or rolling carts may damage acoustic threshold.*	*Same as SR-1 or rebated double-seal if possible*
SR-2-NL (Wood or Steel)	*Same as SR-1*	*Same as SR-2* ***with non-latching door hardware.***	*Same as SR-1*
SC-##	• Specialty manufactured acoustic door set • Door, frame and latching hardware supplied together, assembled • Designed to meet high STC rating (tbc based on location, e.g. STC50) • Additional non-standard hardware may be required. • See details herein for detailing of surrounding constructions to avoid sound flanking paths.	• Full perimeter seals per manufacturer's details • Floor track per manufacturer's details	• Per manufacturer's details

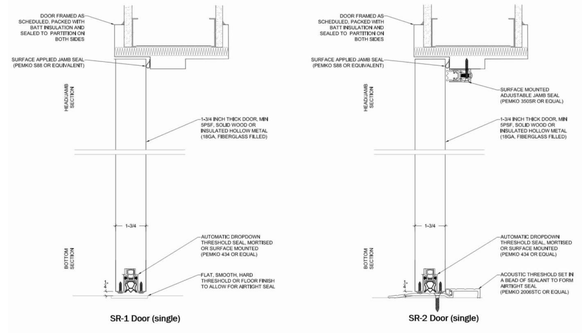

LSTN

MITHUN

SEATTLE / Pier 56, 1201 Alaskan Way, #200
Seattle, WA 98101 / 206.623.3344

SAN FRANCISCO / 585 Howard Street, #300
San Francisco, CA 94105 / 415.956.0688

LOS ANGELES / 5837 Adams Blvd
Culver City, CA 90232 / 323.937.2150

mithun.com

Sellen

PROJECT
ASUW SHELL HOUSE RENOVATION

LOCATION
3655 WALLA WALLA ROAD NE SEATTLE, WA 98195

PREPARED FOR
UNIVERSITY OF WASHINGTON

UNIVERSITY of WASHINGTON

THE NEXT 100 YEARS

NO.	DATE	REVISION

PARTNER IN CHARGE
RF
PROJECT MANAGER
EB
PROJECT ARCHITECT
DJ
PROJECT DESIGNER
RF
PROJECT TEAM MEMBERS
ME
CHECK
KB

9640 REGISTERED ARCHITECT
RICHARD FRANKO
STATE OF WASHINGTON

TITLE
SCHEDULES

PROJECT NO
2327300 / UW 206756
DATE
04/30/2025

SHEET NUMBER
A10.01
GMP SET

© 2025 MITHUN, INC.

ORIGINAL SHEET SIZE 30" x 42"

PLAN NOTES:

1. TOPPING SLAB ELEVATION SHALL BE AS SHOWN IN PLAN. TOPPING SLAB SHALL BE 3 1/2" MINIMUM AND 4 1/2" MAXIMUM THICK WITH #4 @ 24"oc EA. WAY AT CENTER, U.O.N. SEE SPECIFICATIONS FOR FLOOR FLATNESS AND LEVELNESS REQUIREMENTS. SEE ARCHITECTURAL DRAWINGS FOR SLAB DEPRESSION AND SLOPE REQUIREMENTS.

   ADD SHRINKAGE REDUCING ADMIXTURES PER SPECIFICATIONS.

   SEE ARCHITECTURAL DRAWINGS FOR SLAB DEPRESSION AND SLOPE REQUIREMENTS.

2. SLAB DEMO EXTENTS TO BE DETERMINED BY CONTRACTOR. DO NOT DEMO EX. WALL AND COLUMN FOOTINGS, U.O.N. SEE 2/S3.01 FOR TRENCHES. LOCATIONS NOT SHOWN ON STRUCTURAL.

3. PROVIDE CONSTRUCTION/CONTROL JOINTS IN TOPPING SLAB TO DIVIDE SLAB INTO RECTANGULAR AREAS 225 SQUARE FEET OR LESS. AREAS SHALL BE APPROXIMATELY SQUARE AND HAVE NO ACUTE ANGLES. SEE SPECIFICATIONS AND ARCHITECTURAL DRAWINGS FOR ADDITIONAL REQUIREMENTS. JOINT LOCATIONS MUST BE APPROVED BY THE ARCHITECT. SEE 6/S3.01 .

4. TOPS OF ALL FOOTINGS SHALL BE AS SHOWN ON PLAN, U.O.N. CONTRACTOR SHALL COORDINATE WITH FINAL SITE GRADES AND MAINTAIN MINIMUM DEPTH OF FOOTINGS SHOWN ON THE DRAWINGS.

5. STUD WALLS SHALL BE 2x4 STUDS AT 16 "oc, U.O.N. SEE ARCHITECTURAL FOR WALL TYPES. SEE 18/S6.01 FOR SPECIAL STUD REQUIREMENTS AT HEAVILY NAILED SHEAR WALL PANEL EDGES. SEE 9/S6.01, 3/S6.01, AND 2/S6.01 FOR HOLES AND NOTCHES IN STUDS AND PLATES.

6. SEE ARCHITECTURAL/MECHANICAL/CIVIL/UTILITIES DRAWINGS FOR UNDERSLAB PIPING. COORDINATE FOUNDATION DEPTHS AND PIPING IN ACCORDANCE WITH 16/S3.01 .

7. FLOOR SYSTEM SHALL CONSIST OF 5/8" PLYWOOD SHEATHING (PANEL SPAN RATING 48/24) OVER JOISTS PER PLAN. NAIL SHEATHING AT ALL FRAMED PANEL EDGES, DIAPHRAGM BOUNDARIES, BLOCKING, STRUTS, AND SHEAR WALLS BELOW W/ 10d @ 6"oc. NAIL SHEATHING AT ALL INTERMEDIATE SUPPORTS W/ 10d @ 12"oc. GLUE SHEATHING AT ALL SUPPORTS PER GENERAL STRUCTURAL NOTES. FIELD VERIFY ADJACENT FLOOR ELEVATIONS AND VERIFY NEW FLOOR ELEVATION WITH FLOOR FINISHES MATCHES EXISTING.

8. FLOOR INFILLS SHALL CONSIST OF 5/8" PLYWOOD SHEATHING (PANEL SPAN RATING 48/24) OVER 2x8 JOISTS @ 16 "oc. NAIL SHEATHING AT ALL FRAMED PANEL EDGES, DIAPHRAGM BOUNDARIES, BLOCKING, STRUTS, AND SHEAR WALLS BELOW W/ 10d @ 6"oc. NAIL SHEATHING AT ALL INTERMEDIATE SUPPORTS W/ 10d @ 12"oc. GLUE SHEATHING AT ALL SUPPORTS PER GENERAL STRUCTURAL NOTES.

9. TOP OF BEAM ELEVATION SHALL BE SET AT BOTTOM OF PLYWOOD, U.O.N.

10. THE GENERAL CONTRACTOR SHALL REINFORCE ALL OPENINGS AT EXISTING FLOORS AND ROOFS PER 6/S6.03, U.O.N. ALL OPENINGS MAY NOT BE SHOWN ON THE STRUCTURAL DRAWINGS. SEE ARCHITECTURAL, MECHANICAL, AND ELECTRICAL DRAWINGS FOR ADDITIONAL OPENINGS NOT SHOWN. CONTRACTOR SHALL COORDINATE OPENING DIMENSIONS AMONGST ALL TRADES.

11. INFILL EX. FLOOR/ROOF OPENINGS LESS THAN 2 '-0" PER 12/S6.03 WHERE NO LONGER USED, TYP., U.O.N. LOCATIONS NOT SHOWN ON THE STRUCTURAL DRAWINGS.

12. UNDERPIN EX. WALL IN MAX. 4'-0" LENGTHS PER DETAILS AT 6x6 POST WITH NEW FOOTING EA. SIDE OF EX. WALL. SEGMENTS TO REACH 85% OF f'_C PRIOR TO EXCAVATING FOR NEXT SEGMENT.

LEGEND:

- X'-X" — TOP OF SLAB OR SHEATHING ELEVATION
- X'-X"± — TOP OF EX. SLAB OR SHEATHING ELEVATION
- X'-X" — TOP OF FOOTING ELEVATION
- X'-X"± — BOTTOM OF EX. FOOTING ELEVATION
- HD — HOLDOWN THIS LEVEL PER 27/S6.01
- SPAN DIRECTION OF FLOOR JOISTS
- * — TEMPORARILY SHORE EX. POST, INSTALL NEW FOUNDATION PER 30/S3.02
- MICROPILE PER GENERAL STRUCTURAL NOTE 20
- BATTERED MICROPILE PER GENERAL STRUCTURAL NOTE 20 - BATTER AT 15° MINIMUM, 25° MAXIMUM
- Px — PILE CAPACITY PER SCHEDULE THIS SHEET
- X — NUMBER OF STUDS IN MULTI-STUD POST THIS LEVEL - NAIL TOGETHER PER GENERAL STRUCTURAL NOTES
- TRUSS X — TRUSS ELEVATION PER SHEETS S6.10 TO S6.13
- EL-X — WALL ELEVATION PER SHEET S6.14

SEISMIC FORCE RESISTING SYSTEM LEGEND:

(SEE GENERAL STRUCTURAL NOTE 18)

- Wx-N — SHEAR WALL THIS LEVEL - "N" INDICATES WALL IS NEW W/ 2x4 @ 16"oc AND SHEATHING PER 18/S6.01
- Wx-E — SHEAR WALL THIS LEVEL - "E" INDICATES WALL IS EX. STUD WALL W/ NEW SHEATHING PER ELEVATION
- DIAPHRAGM — DIAPHRAGM AT THIS LEVEL CONSISTS OF THE FLOOR SLAB AT FOUNDATION & WOOD SHEATHING AT MEZZANINE
- STRUT — DRAG STRUT OR CHORD COMPONENT OF THE SEISMIC FORCE RESISTING SYSTEM

BAR LEGEND:

(6) 5 B 15 x 10'-0" — QUANTITY (WHERE SPECIFIED) BAR SIZE "T" TOP, "M" MIDDLE, or "B" BOTTOM or "TB" TOP & BOTTOM; @ SPACING oc (EQ. SPACE IF NOT SPECIFIED); LENGTH OF BAR, PER DETAILS IF NOT SPECIFIED

5B15 CONT. — BARS CONTINUOUS TO EA. END OF SLAB, LAP AS REQUIRED

SITE RETAINING WALL PER 30/S3.05 (DIMENSIONS AND LOCATION PER CIVIL/LANDSCAPE) - MECH'L EQUIPMENT PADS PER 4/S3.01, SIM. (DIMENSIONS AND LOCATION PER MECH'L)

NOTE: ALL DIMENSIONS, ELEVATIONS, AND LOCATIONS OF EXISTING STRUCTURAL COMPONENTS ARE BASED ON INFORMATION GATHERED FROM ORIGINAL DRAWINGS OR CURSORY FIELD MEASUREMENTS AND ARE SHOWN FOR INFORMATION ONLY. CONTRACTOR SHALL FIELD MEASURE AND VERIFY ALL CONDITIONS PRIOR TO COMMENCING ANY WORK. NOTIFY ENGINEER WHERE CONDITIONS VARY FROM THOSE SHOWN.

PILE SCHEDULE

mark	COMPRESSION CAPACITY (ALLOWABLE / ULTIMATE)	TENSION CAPACITY (ALLOWABLE / ULTIMATE)	DETAIL REFERENCE
P1	45/90 TONS	25/50 TONS	PER 18/S3.03
P2	20/40 TONS	15/30 TONS	PER 18/S3.03
P3	5/10 TONS	5/10 TONS	PER 27/S3.04
P4	18/26 TONS	2/4 TONS	PER 11/S3.02

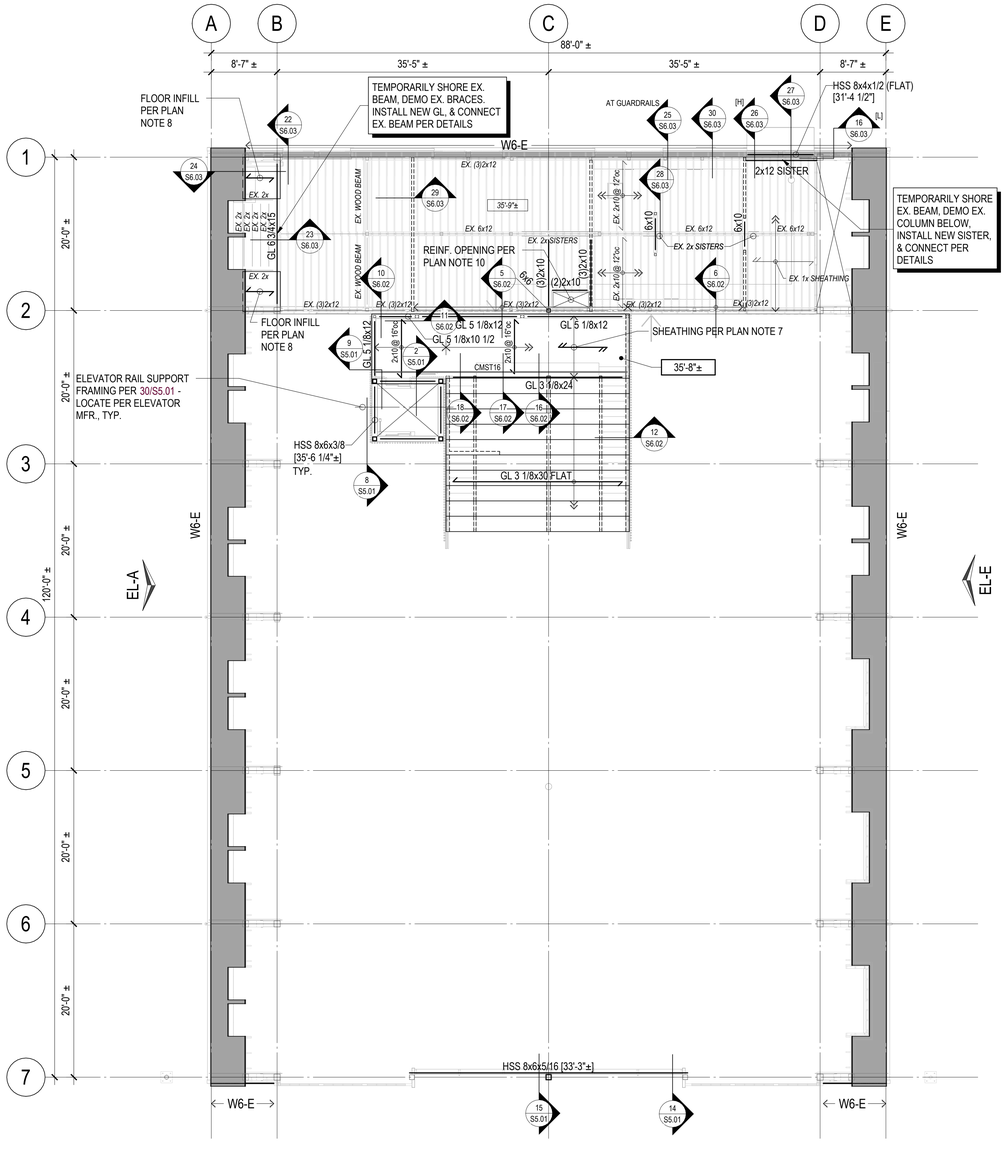

2 MEZZANINE FRAMING PLAN
1/8" = 1'-0"

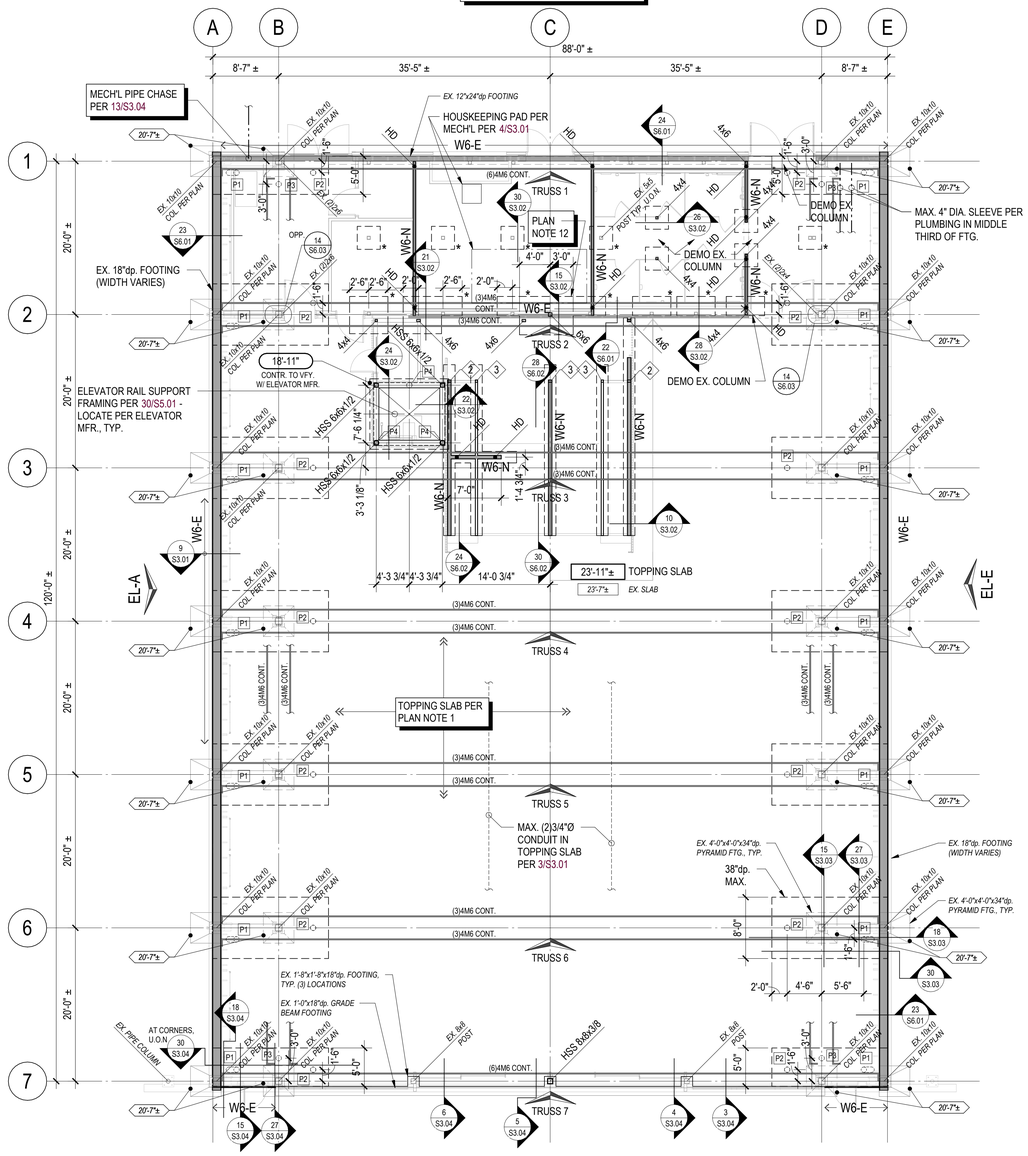

1 FOUNDATION PLAN
1/8" = 1'-0"

MITHUN

SEATTLE / Pier 56, 1201 Alaskan Way, #200 Seattle, WA 98101 / 206.623.3344

SAN FRANCISCO / 585 Howard Street, #300 California, CA 94105 / 415.956.0688

LOS ANGELES / 5837 Adams Blvd Culver City, CA 90232 / 323.937.2150

mithun.com

Sellen COUGHLIN PORTER LUNDEEN

801 SECOND AVENUE, SUITE 900 SEATTLE, WA 98104

(206) 343-0460 www.cplinc.com

PROJECT
ASUW SHELL HOUSE RENOVATION

LOCATION
3655 WALLA WALLA ROAD NE SEATTLE, WA 98195

PREPARED FOR
UNIVERSITY OF WASHINGTON

UNIVERSITY of WASHINGTON

THE NEXT 100 YEARS

NO. DATE REVISION

PARTNER IN CHARGE
BRZ
PROJECT MANAGER
RHC
PROJECT ENGINEER
SEU, JOK
PROJECT DESIGNER
KLM
PROJECT TEAM MEMBERS

CHECK
BRZ

ENGINEER SEAL

BRYAN R. ZACKS — STATE OF WASHINGTON — 23409 — PROFESSIONAL ENGINEER
04/30/25

SEATTLE DCI / OPCD APPROVAL STAMP

TITLE
FOUNDATION AND MEZZANINE FRAMING PLANS

PROJECT NO.
S23219 / UW 206756

DATE
APRIL 30, 2025

SHEET NUMBER
S2.01

GMP SET

ORIGINAL SHEET SIZE 30" x 42"

© 2024 MITHUN, INC.

4/30/2025 1:10:13 PM

Your use of the electronic/hard media or transferred files shall constitute an acceptance the following:
The Electronic Documents Disclaimer applies to all CAD and Building Information Model files and data drawings provided by Mithun for this project. The document created by Mithun contained in the electronic media is defined by reference to the printed set of drawings prepared by Mithun. In the event of conflict between the printed drawings and the electronic media, the printed drawings shall govern. Building Information Models and CAD drawings are not Contract Documents and are not developed for use in construction. Mithun makes no representations as to the accuracy of this information. If for any reason a conflict exists between information contained herein and the stamped set of construction documents, the information on the stamped documents is to be interpreted as correct.
Use of this electronic media is at the recipient's own risk. The recipient agrees to indemnify and hold Mithun, its subconsultants and employees harmless from and against any claim, liability, demands, losses, damages, penalties or cost (including attorney's fees and defense costs, whether or not a suit is filed) arising in any way out of any unauthorized use, reuse or modification or in any way connected with, the incompatibility, readability, or durability of the information contained herein by the recipient or any person or entity that acquires or obtains this information thereon from the recipient without written authorization from Mithun, Inc.
The recipient agrees, to the fullest extent permitted by law, to defend, indemnify and hold Mithun, Inc. its shareholders and employees harmless from and against any claim, liability, demands, losses, damages, penalties or cost (including attorney's fees and defense costs, whether or not a suit is filed) arising in any way out of any unauthorized use, reuse or modification or in any way connected with, the incompatibility, readability, or durability of the information contained herein by the recipient or any person or entity that acquires or obtains this information thereon from the recipient without written authorization from Mithun, Inc.

Autodesk Docs://23219G_ASUW Shell House Replacement/S23219 Shell House_Struc_2024.rvt

Your use of the attached/provided media or transferred files shall constitute an acceptance of the following:
The Electronic Documents have been created by MITHUN for use on the Project by the Owner/Architect Agreement. These electronic files may be shared for convenience, for information only and may not be relied upon for construction or quantity take-offs. Accordingly, MithUn, Inc. makes no representations as to the accuracy of this information. If for any reason a conflict exists between information contained herein and the stamped set of construction documents, the information on the stamped documents is to be interpreted as correct.
Any use of the Electronic Documents, including but not limited to, all or any portion of the building Work designed or detailed by MITHUN on the Project or any other project, without written authorization by MITHUN shall be at the recipient's sole risk and without liability to MITHUN and recipient agrees to defend, indemnify and hold MITHUN, its shareholders and employees harmless from any claim, liability, damages, penalties or cost (including attorney's fees and defense costs, whether or not a suit is filed) arising or allegedly arising out of any unauthorized use, reuse or modification or in any way connected with, the incompatibility, inaccuracy, reliability, or durability of the information contained herein by the recipient or any person or entity that acquires or obtains this information thereon from the recipient without written authorization from MithUn, Inc.
The recipient agrees, to the fullest extent permitted by law, to indemnify and hold MithUn, Inc. its shareholders and employees harmless from any claim, liability, damages, penalties or cost (including attorney's fees and defense costs, whether or not a suit is filed) arising or allegedly arising out of any unauthorized use, reuse or modification or in any way connected with, the incompatibility, inaccuracy, reliability, or durability of the information contained herein by the recipient or any person or entity that acquires or obtains this information thereon from the recipient without written authorization from MithUn, Inc.
Autodesk Docs://23219C - ASUW Shell House Restoration/A/S2R Shell House_Struc_R24.rvt
4/30/2025 1:10:19 PM

PLAN NOTES:

1. TOP OF FLOOR SHEATHING ELEVATION = 50'-6" (VERIFY W/ ARCHITECTURAL)
2. FLOOR FRAMING SHALL CONSIST OF ½" PLYWOOD SHEATHING (PANEL SPAN RATING 48/24) OVER 2x10 JOISTS @ 24 "oc. NAIL SHEATHING AT ALL FRAMED PANEL EDGES, DIAPHRAGM BOUNDARIES, BLOCKING, STRUTS, AND SHEAR WALLS BELOW W/ 10d @ 6"oc. NAIL SHEATHING AT ALL INTERMEDIATE SUPPORTS W/ 10d @ 12"oc.
3. INSTALL NEW ½" PLYWOOD SHEATHING (PANEL SPAN RATING 32/16) OVER EX. SHEATHING. NAILING & LAYOUT PER 30/S6.01.
4. STRUCTURAL DRAWINGS DO NOT SHOW LOCATIONS OF ALL HUNG MECHANICAL UNITS, PIPING, OR OTHER EQUIPMENT. REFER TO MECHANICAL DRAWINGS FOR LOCATIONS OF EQUIPMENT AND HUNG MECHANICAL SYSTEMS. ALL ITEMS MUST BE SUPPORTED FROM THE TRUSS OR THE TRUSS BOTTOM CHORD BRACING; DO NOT HANG FROM 6x14 PURLINS OR 2x ROOF JOISTS. HANGERS AND SEISMIC BRACING FOR MECHANICAL SYSTEMS SHALL BE DESIGNED, SUPPLIED, AND INSTALLED BY THE MECHANICAL CONTRACTOR (ALSO SEE GENERAL STRUCTURAL NOTE 14 AND MECHANICAL SPECIFICATIONS).
5. THE GENERAL CONTRACTOR SHALL REINFORCE ALL NEW OPENINGS AT EXISTING FLOORS AND ROOFS PER 6/S6.03, U.O.N. ALL OPENINGS MAY NOT BE SHOWN ON THE STRUCTURAL DRAWINGS. SEE ARCHITECTURAL, MECHANICAL, AND ELECTRICAL DRAWINGS FOR ADDITIONAL OPENINGS NOT SHOWN. CONTRACTOR SHALL COORDINATE OPENING DIMENSIONS AMONGST ALL TRADES.
6. INFILL EX. FLOOR/ROOF OPENINGS LESS THAN 2 '-0" PER 12/S6.03 WHERE NO LONGER USED, TYP., U.O.N. LOCATIONS NOT SHOWN ON THE STRUCTURAL DRAWINGS.
7. ALL STAIRS/LADDERS AND LANDINGS NOT SPECIFICALLY SHOWN ON THE STRUCTURAL DRAWINGS ARE DESIGN BUILD COMPONENTS. ALL DESIGN BUILD STEEL COMPONENTS SHALL BE DESIGNED, DETAILED, AND SUPPLIED BY THE STEEL FABRICATOR - SEE GENERAL STRUCTURAL NOTE 16. SUPPLY AND INSTALL COMPLETE STAIR SYSTEMS INCLUDING TREADS, RISERS, AND INTERMEDIATE LANDINGS. ANY NON-STEEL COMPONENTS SHALL BE DESIGNED PER GENERAL STRUCTURAL NOTE 13 AND SHALL BE SUPPLIED AND INSTALLED BY SUPPLIERS AND SUBCONTRACTORS AS DIRECTED BY THE GENERAL CONTRACTOR.

LEGEND:

x'-x"	TOP OF SHEATHING ELEVATION (VERIFY W/ ARCH'L)
	SPAN DIRECTION OF JOISTS
	STEP IN TOP OF ROOF FRAMING
	FALL ARREST ANCHOR PER SPECIFICATIONS - SEE 18/S6.03
TRUSS X	TRUSS ELEVATION PER SHEETS S6.10 TO S6.13
EL-X	WALL ELEVATION PER SHEET S6.14

SEISMIC FORCE RESISTING SYSTEM LEGEND:

(SEE GENERAL STRUCTURAL NOTE 18)

Wx-E	SHEAR WALL THIS LEVEL PER 29/S6.01
DIAPHRAGM	DIAPHRAGM AT THIS LEVEL CONSISTS OF THE ROOF FRAMING.
X	STRAP PER SCHEDULE THIS SHEET
STRUT	DRAG STRUT OR CHORD COMPONENT OF THE SEISMIC FORCE RESISTING SYSTEM
	SHEATHING PER 30/S6.01 (ROOF) OR ELEVATIONS (WALL)

NOTE: ALL DIMENSIONS, ELEVATIONS, AND LOCATIONS OF EXISTING STRUCTURAL COMPONENTS ARE BASED ON INFORMATION GATHERED FROM ORIGINAL DRAWINGS OR CURSORY FIELD MEASUREMENTS AND ARE SHOWN FOR INFORMATION ONLY. CONTRACTOR SHALL FIELD MEASURE AND VERIFY ALL CONDITIONS PRIOR TO COMMENCING ANY WORK. NOTIFY ENGINEER WHERE CONDITIONS VARY FROM THOSE SHOWN.

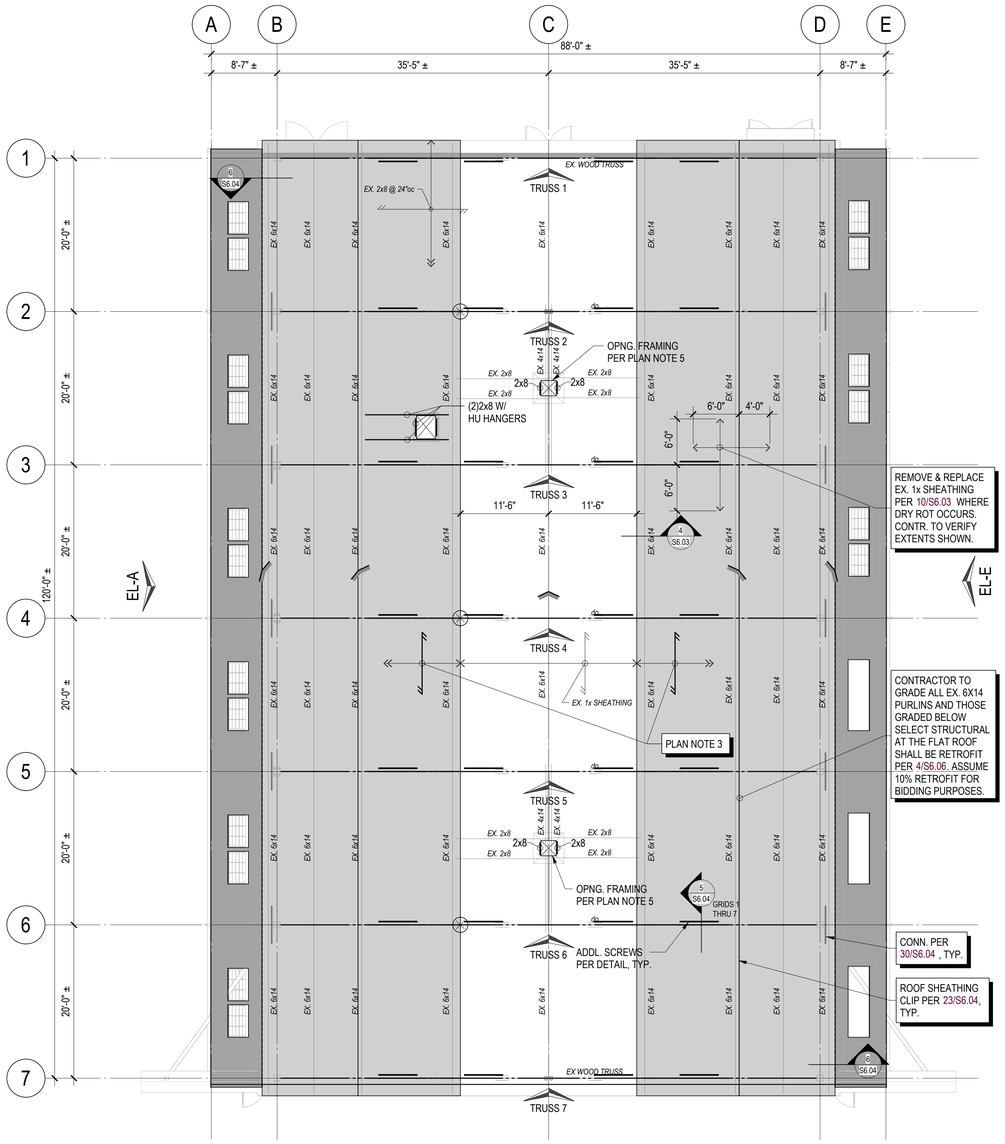

2 ROOF FRAMING PLAN
1/8" = 1'-0"

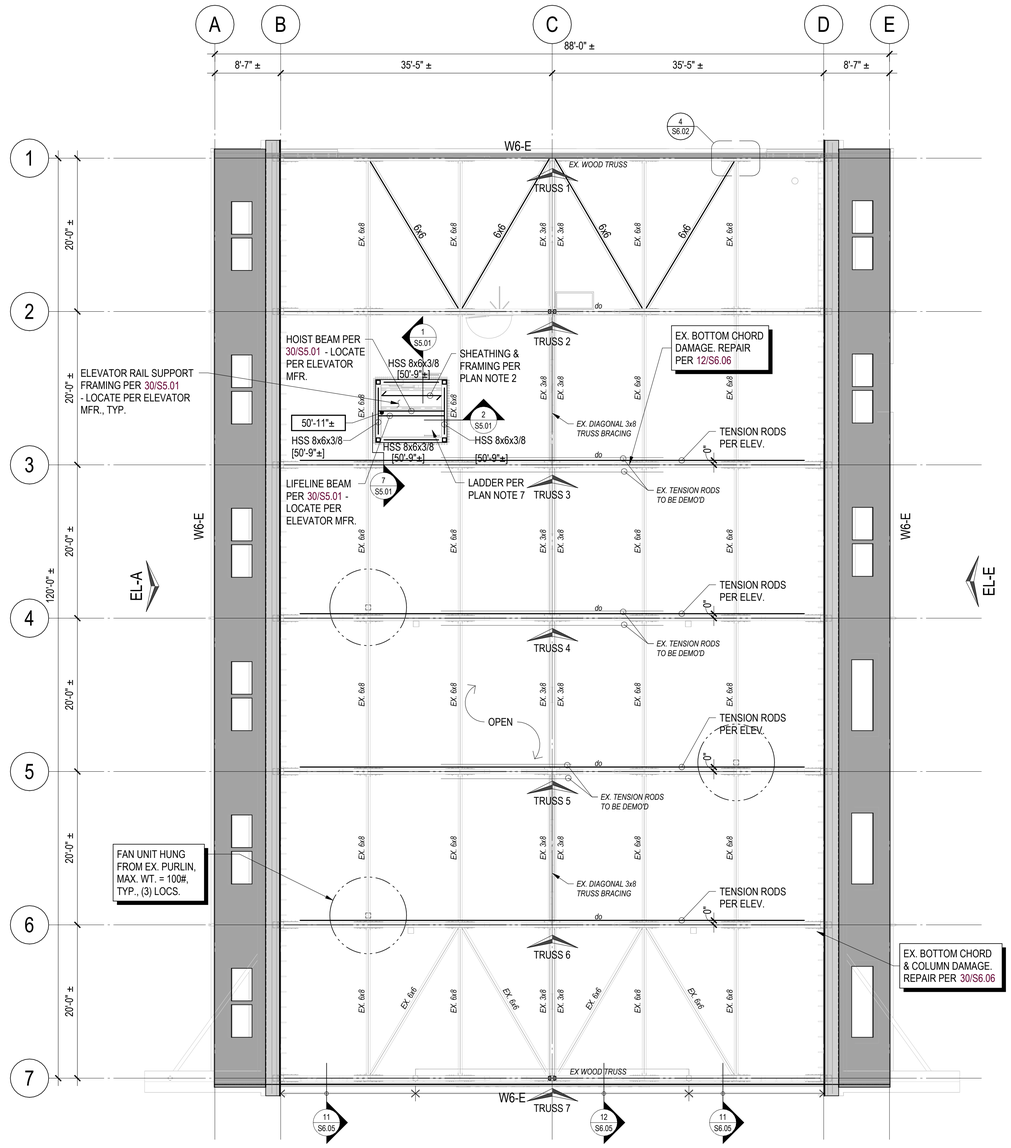

1 LOFT/TRUSS BOTTOM CHORD FRAMING PLAN
1/8" = 1'-0"

MITHUN
SEATTLE / Pier 56, 1201 Alaskan Way, #200 Seattle, WA 98101 / 206.623.3344
SAN FRANCISCO / 585 Howard Street, #300 California, CA 94105 / 415.956.0688
LOS ANGELES / 5837 Adams Blvd Culver City, CA 90232 / 323.937.2150
mithun.com
Sellen
COUGHLIN PORTER LUNDEEN
801 SECOND AVENUE, SUITE 900 SEATTLE, WA 98104
(206) 343-0460 www.cplinc.com

PROJECT
ASUW SHELL HOUSE RENOVATION

LOCATION
3655 WALLA WALLA ROAD NE SEATTLE, WA 98195

PREPARED FOR
UNIVERSITY OF WASHINGTON

UNIVERSITY of WASHINGTON
THE NEXT 100 YEARS

NO. DATE REVISION

PARTNER IN CHARGE
BRZ
PROJECT MANAGER
RHC
PROJECT ENGINEER
SEU, JOK
PROJECT DESIGNER
KLM
PROJECT TEAM MEMBERS

CHECK
BRZ

ENGINEER SEAL
BRYAN R. ZIMMERMAN — STATE OF WASHINGTON — 43409 — REGISTERED PROFESSIONAL ENGINEER
04/30/25

SEATTLE DCI / OPCD APPROVAL STAMP

TITLE
LOFT/TRUSS BOTTOM CHORD AND ROOF FRAMING PLANS

PROJECT NO.
S23219 / UW 206756
DATE
APRIL 30, 2025

SHEET NUMBER
S2.02
GMP SET

ORIGINAL SHEET SIZE 36" x 42"

© 2024 MITHUN, INC.

4/30/2025 1:10:20 PM

Your use of the attached/viewed media or transferred files shall constitute an acceptance the following:
Any Electronic Documents included in this transfer are SOLELY for your convenience and ease of reference and that the printed sets and PDF drawings provided to You by the Owner/Architect Agreement. These electronic files may be shared for convenience, but information only and may not be relied upon for construction or quantity take-offs. Accordingly, MithUn, Inc. makes no representations as to the accuracy of this information. If for any reason a conflict exists between information contained herein and the stamped set of construction documents, the information in the stamped documents is to be interpreted as correct.
Any use of the information contained herein by the recipient or any person or entity that acquires or obtains this information thereon from the recipient without written authorization from MithUn, Inc.
The recipient agrees to fully defend, indemnify, and hold MithUn, Inc. its shareholders and employees, harmless from and against any claim, liability, demands, losses, damages, penalties or costs (including attorney's fees and defense costs, whether or not a suit is filed) arising or alleged to arising out of any unauthorized use, reuse or modification or in any way connected with, the incompatibility, readability, or usability of the information contained herein.
Autodesk Docs://23219 - AUW Shell House Restoration/S3.01 Shell House - Rev - S3.01.rvt

© The designs of this information shall not copy, use or modify this drawing without the permission, the designers 

4/30/2025 1:10:21 PM

Your use of the attached/provided media or transferred files shall constitute an acceptance of the following:
The Electronic Documents are subject to, ALL 2-D and Building Information Models and CAD drawings, protected by Mithun, Inc. © 2024 Mithun, Inc. All rights reserved. These electronic files may be shared for convenience, but information only and may not be relied upon for construction or quantity take-offs. Accordingly, Mithun, Inc. makes no representations as to the accuracy of this information. If for any reason a conflict exists between information contained herein and the stamped set of construction documents, the information in the stamped documents is to be interpreted as correct.
The recipient agrees, to the fullest extent permitted by law, to indemnify, defend, and hold Mithun, Inc. its shareholders and employees, harmless from and against any claim, liability, damages, losses, damages, expenses of any (including attorney's fees and defense costs, whether or not a suit is filed) arising or allegedly arising out of any unauthorized use, reuse or modification of or in any way connected with, the incompatibility, readability, or durability of the information contained herein and the stamped set of construction documents, the information in the stamped documents is to be interpreted as correct.
Autodesk Docs://2407.00_ASUW Shell House Renovation/S3.02 Shell House_25cr_RHC.rvt

1

2

3

4

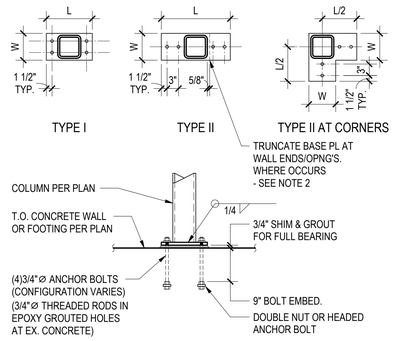

COLUMN SIZE	TYPE I		TYPE II		THICKNESS
	L	W	L	W	
HSS 6x6	12"	7"	18"	7"	5/16"
HSS 8x8	14"	9"	N/A	N/A	1/2"

NOTES:
1. INSTALL OFFSET BASE PLATE AT WALL ENDS AND CORNER BASE PLATE AT WALL CORNERS WHERE REQUIRED.
2. WHERE OFFSET TYPE II BASE PLATE IS REQUIRED, TRUNCATE (1) SIDE AND INSTALL (2) BOLT CONNECTION AT OPPOSITE SIDE AS SHOWN.

5005
Base Plate - HSS or Pipe Column 6

7

8

9

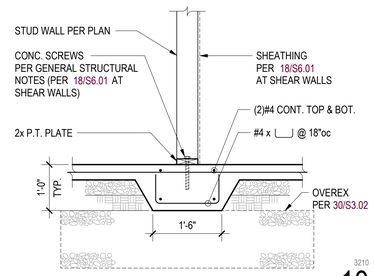

3210
Slab-On-Grade w/ Interior Footing 10

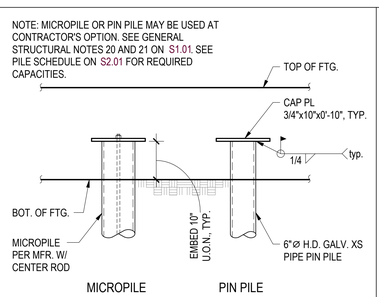

3002
11

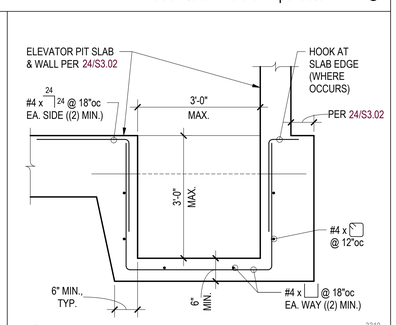

NOTE:
SIZE SUMP PIT PER ELEVATOR MANUFACTURER.

3310
Sump Pit 12

13

* TEMPORARY SHORING BY GENERAL CONTRACTOR AS REQD.
NOTE: GEOTECHNICAL SPECIAL INSPECTOR TO VERIFY ALLOWABLE BEARING PRESSURE OF 1,500 PSF.

FOR CALL-OUTS IN COMMON SEE DETAIL 30/S3.02

3328
15

NOTES:
1. PROVIDE MISCELLANEOUS METALS AS REQUIRED BY ELEVATOR MANUFACTURER.
2. SEE 12/S3.02 FOR SUMP PIT REINFORCEMENT.

3308
Elevator Pit 24

19

* TEMPORARY SHORING BY GENERAL CONTRACTOR AS REQD.
NOTE: GEOTECHNICAL SPECIAL INSPECTOR TO VERIFY ALLOWABLE BEARING PRESSURE OF 1,500 PSF.

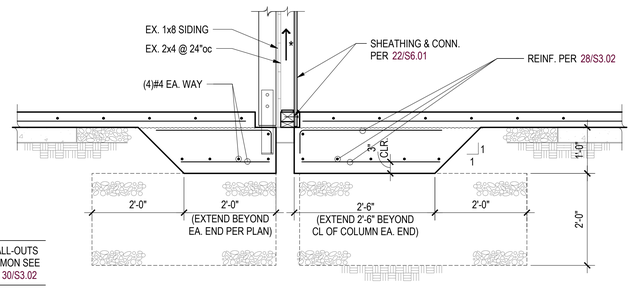

FOR CALL-OUTS IN COMMON SEE DETAIL 30/S3.02

3327
21

FOR CALL-OUTS IN COMMON SEE DETAIL 24/S3.02

3313
22

FOR CALL-OUTS IN COMMON SEE DETAIL 30/S3.02

3208
26

* TEMPORARY SHORING BY GENERAL CONTRACTOR AS REQD.
NOTE: GEOTECHNICAL SPECIAL INSPECTOR TO VERIFY ALLOWABLE BEARING PRESSURE OF 1,500 PSF.

FOR CALL-OUTS IN COMMON SEE DETAIL 30/S3.02

3203
28

* TEMPORARY SHORING BY GENERAL CONTRACTOR AS REQD.
NOTE: GEOTECHNICAL SPECIAL INSPECTOR TO VERIFY ALLOWABLE BEARING PRESSURE OF 1,500 PSF.

3202
30

MITHUN

SEATTLE / Pier 56, 1201 Alaskan Way, #200
Seattle, WA 98101 / 206.623.3344

SAN FRANCISCO / 585 Howard Street, #300
California, CA 94105 / 415.956.0688

LOS ANGELES / 9837 Adams Blvd
Culver City, CA 90232 / 323.937.2150

mithun.com

Sellen
COUGHLIN PORTER LUNDEEN

801 SECOND AVENUE, SUITE 900
SEATTLE, WA 98104

(206) 343-0460 www.cplinc.com

PROJECT
ASUW SHELL HOUSE RENOVATION

LOCATION
3655 WALLA WALLA ROAD NE SEATTLE, WA 98195

PREPARED FOR
UNIVERSITY OF WASHINGTON

UNIVERSITY of WASHINGTON

THE NEXT 100 YEARS

NO.	DATE	REVISION

PARTNER IN CHARGE
BRZ
PROJECT MANAGER
RHC
PROJECT ENGINEER
SEU, JOK
PROJECT DESIGNER
KLM
PROJECT TEAM MEMBERS

CHECK
BRZ

ENGINEER SEAL

SEATTLE DCI / OPCD APPROVAL STAMP

TITLE
CONCRETE DETAILS

PROJECT NO.
S23219 / UW 206756
DATE
APRIL 30, 2025

SHEET NUMBER
S3.02
GMP SET

© 2024 MITHUN, INC.

ORIGINAL SHEET SIZE: 36" x 42"

4/30/2025 1:10:22 PM

Your use of the attached/viewed media or transferred files shall constitute an acceptance the following:
Any Electronic Documents (hereinafter applies to .dgn, .rvt and .dwg drawings, .pdf files, Models and CAD drawings) provided to Mithun for the project. This document pertains to files owned solely and exclusively by Mithun for the purpose of the project. They are provided for the sole purpose of fulfilling the obligations set forth in the Owner/Architect Agreement. These electronic files may be shared for convenience, but information only and may not be relied upon for construction or quantity take-offs. Accordingly, Mithun, Inc. makes no representations as to the accuracy of this information. If for any reason a conflict exists between information contained herein and the stamped set of construction documents, the information on the stamped documents is to be interpreted as correct.
Unauthorized use, copying, distribution, or disclosure of this information contained herein may violate copyright laws and other laws of the state of Washington and may subject the violator to civil and criminal penalties.
The recipient agrees to fully defend, indemnify, and hold Mithun, Inc. its shareholders and employees, harmless from and against any claim, liability, demands, losses, damages, penalties or costs (including attorney's fees and defense costs, whether or not a suit is filed) arising or alleged to arise out of any unauthorized use, reuse or modification or in any way connected with, the incompatibility, or inaccuracy of the information contained herein.
J:\2025\S23219 - ASUW Shell House Restoration\S3\S3 Shell House - Rev - R24.rvt

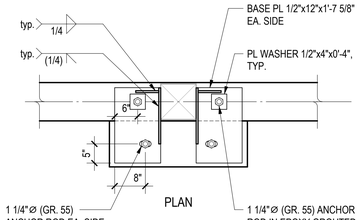

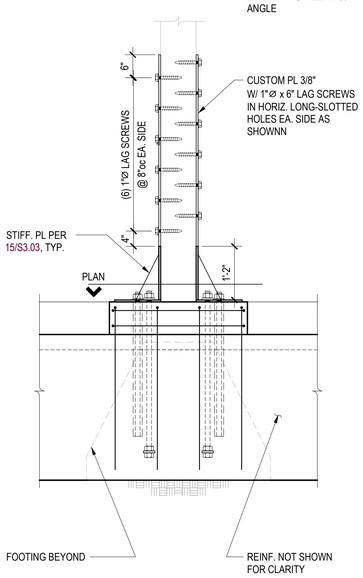

FOR CALL-OUTS IN COMMON SEE DETAIL 18/S3.03

3305
13

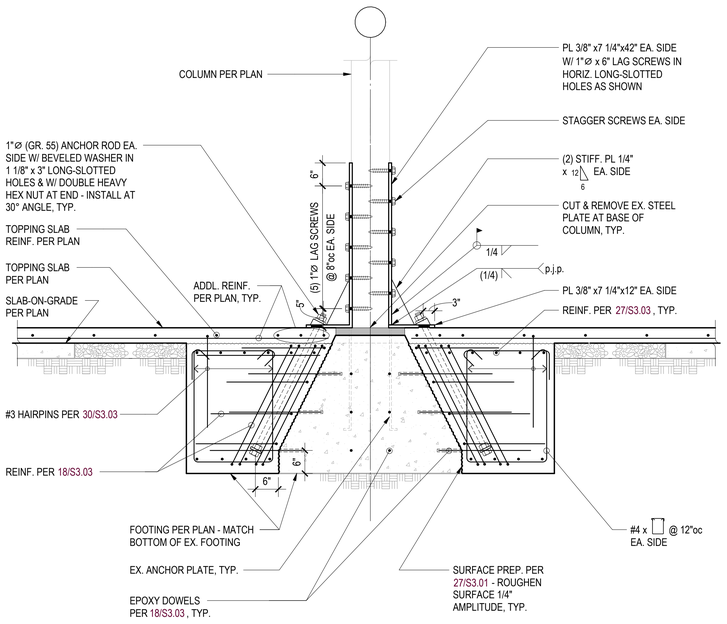

3304
Buttress Section thru Ex. Ftg. 15

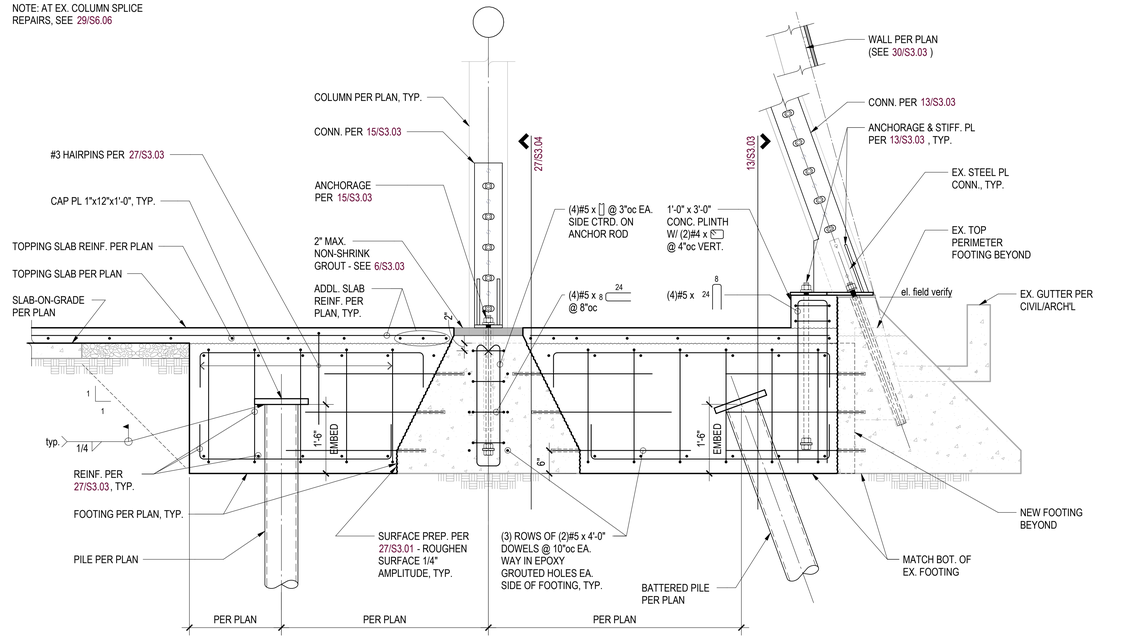

3303
Buttress Footing thru Ex. Ftg. 18

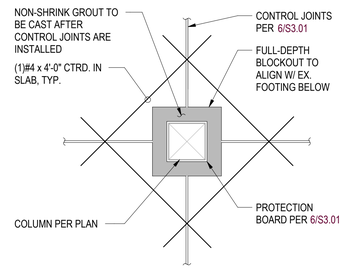

3329
Control Joint at Ex. 10x10 Wood Column 6

19

25

NOTE: NEW BUTTRESS STRENGTHENING NOT SHOWN

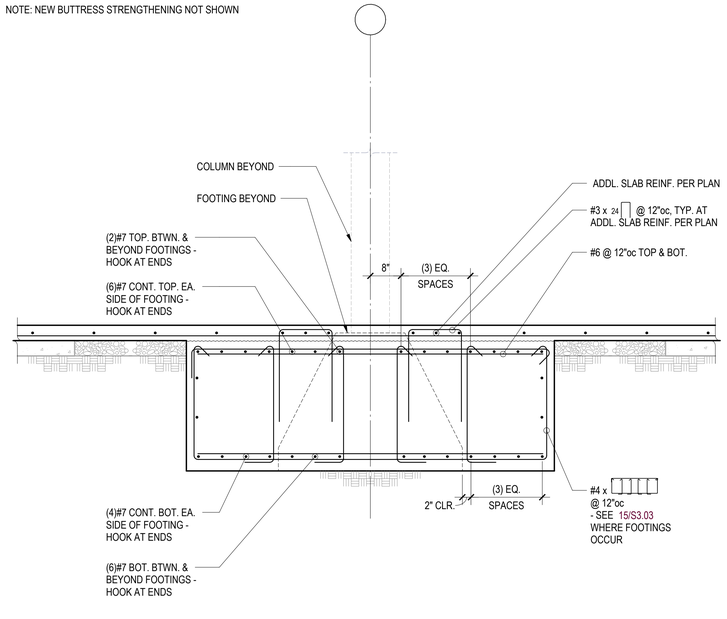

FOR CALL-OUTS IN COMMON SEE DETAIL 15/S3.03

3302
Buttress Section 27

NOTE: NEW BUTTRESS STRENGTHENING NOT SHOWN

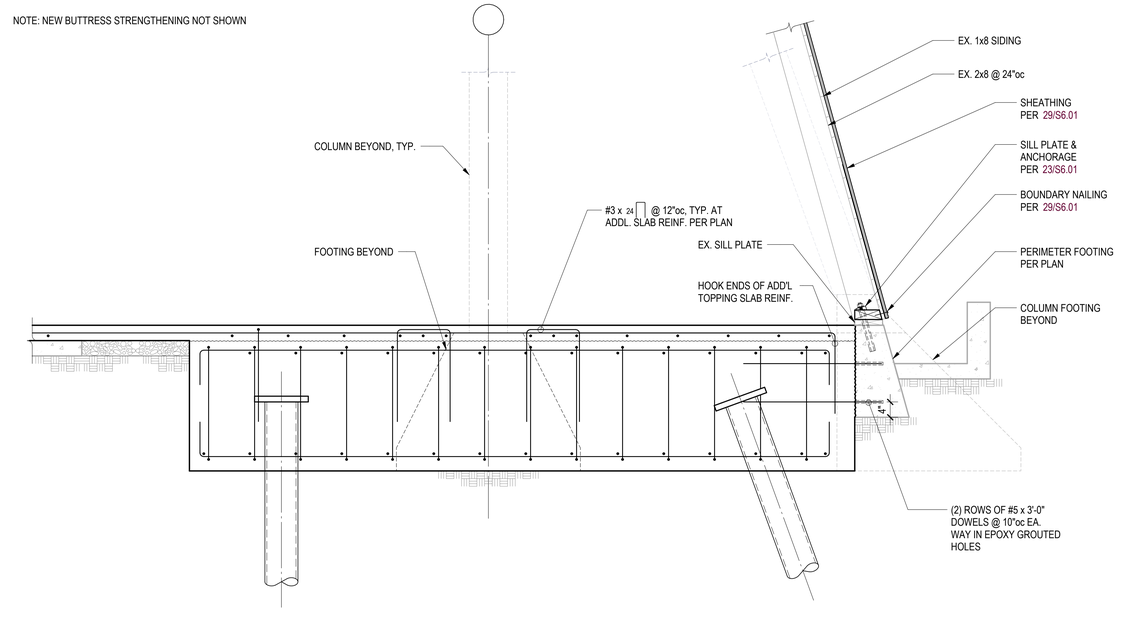

FOR CALL-OUTS IN COMMON SEE DETAIL 18/S3.03

3301
Buttress Footing 30

MITHUN
SEATTLE / Pier 56, 1201 Alaskan Way, #200 Seattle, WA 98101 / 206.623.3344
SAN FRANCISCO / 585 Howard Street, #300 California, CA 94105 / 415.956.0688
LOS ANGELES / 5837 Adams Blvd Culver City, CA 90232 / 323.937.2150
mithun.com
Sellen
COUGHLIN PORTER LUNDEEN
801 SECOND AVENUE, SUITE 900 SEATTLE, WA 98104
(206) 343-0460 www.cplinc.com

PROJECT
ASUW SHELL HOUSE RENOVATION

LOCATION
3655 WALLA WALLA ROAD NE SEATTLE, WA 98195

PREPARED FOR
UNIVERSITY OF WASHINGTON

UNIVERSITY of WASHINGTON

THE NEXT 100 YEARS

NO. DATE REVISION

PARTNER IN CHARGE
BRZ
PROJECT MANAGER
RHC
PROJECT ENGINEER
SEU, JOK
PROJECT DESIGNER
KLM
PROJECT TEAM MEMBERS

CHECK
BRZ

ENGINEER SEAL

SEATTLE DCI / DPCD APPROVAL STAMP

TITLE
FOOTING DETAILS

PROJECT NO.
S23219 / UW 206756
DATE
APRIL 30, 2025

SHEET NUMBER
S3.03
GMP SET

© 2024 MITHUN, INC.

ORIGINAL SHEET SIZE 30" x 42"

4/30/2025 1:10:24 PM

You can of the attached/enclosed media or transferred files shall constitute an acceptance the following
The Electronic Documents transferred herein is ALL CAD and Building Information Models and CAD drawings provided solely for the convenience of the recipient. They are developed for the sole purpose of fulfilling the obligations set forth in the Owner/Architect Agreement. These electronic files may be shared for convenience, but information only and may not be relied upon for construction or quantity take-offs. Accordingly, MithUn, Inc. makes no representations as to the accuracy of this information. If for any reason a conflict exists between information contained herein and the stamped/signed set of construction documents, the information on the stamped documents is to be interpreted as correct.
Unauthorized use of, modification to, or reliance on these electronic files in any way by anyone other than MithUn, Inc. shall be at the recipient's sole risk, without liability to MithUn, Inc. and its shareholders and employees. The recipient agrees, to the fullest extent permitted by law, to indemnify and hold MithUn, Inc. its shareholders and employees harmless from and against any claim, liability, demands, losses, damages, liabilities or cost (including attorney's fees and defense costs), whether in tort or contract, arising or allegedly arising out of any unauthorized use, reuse or modification or in any way connected with, the incompatibility, readability, or durability of the information contained herein by the recipient or any person or entity that acquires or obtains this information (hereon from the recipient without written authorization from MithUn, Inc.
Sellen 2025 - 2025-04-30 - 2025 Shell House Renovation\2025 Shell House_Rev_R24.rvt

1

2

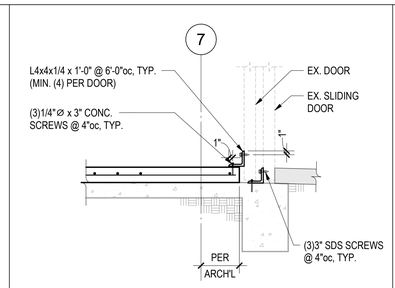

FOR CALL-OUTS IN COMMON SEE DETAIL 6/S3.04

3323

3

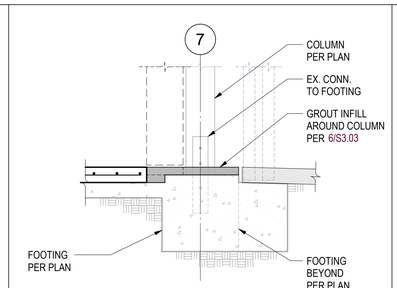

FOR CALL-OUTS IN COMMON SEE DETAIL 6/S3.04

3318

4

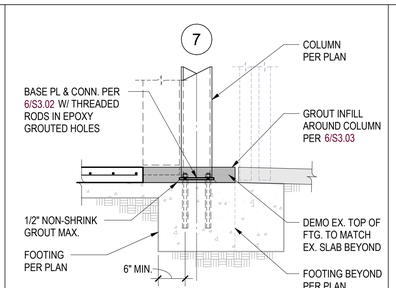

FOR CALL-OUTS IN COMMON SEE DETAIL 6/S3.04

3317

5

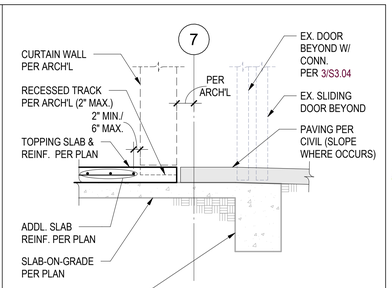

3316

6

NOTE: COORDINATE UTILIDOR AND OPENING LOCATION WITH CIVIL AND MEP DRAWINGS. DO NOT DEMO EXISTING PYRAMID FOOTINGS UNDER TRUSS COLUMNS.

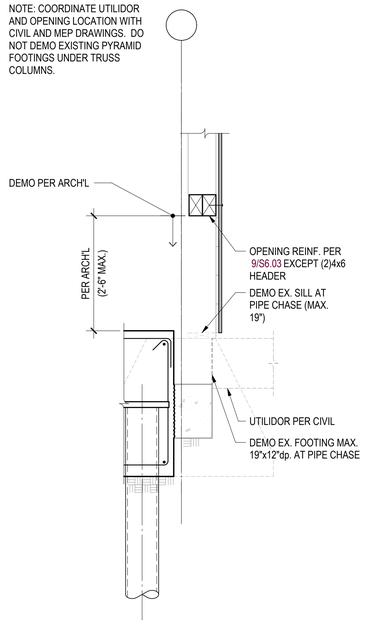

FOR CALL-OUTS IN COMMON SEE DETAIL 15/S3.04

3305

13

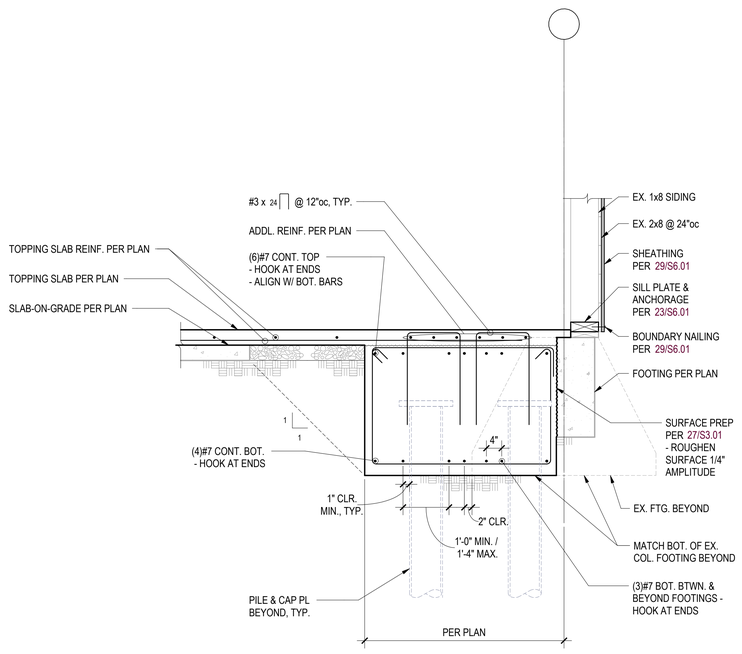

3304

15

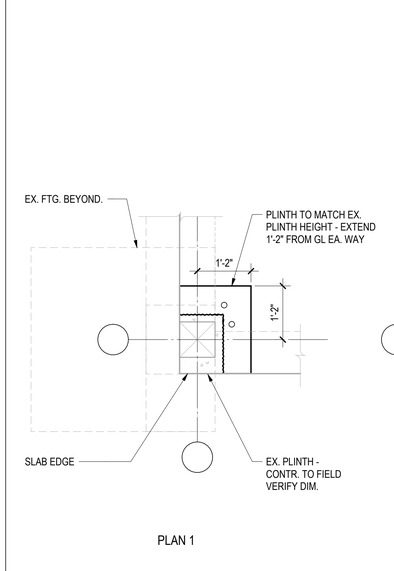

PLAN 1

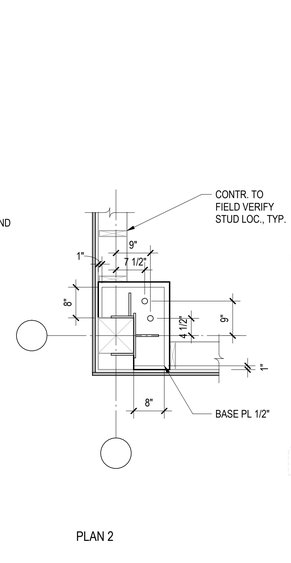

PLAN 2

FOR CALL-OUTS IN COMMON SEE DETAIL 27/S3.04

3321

18

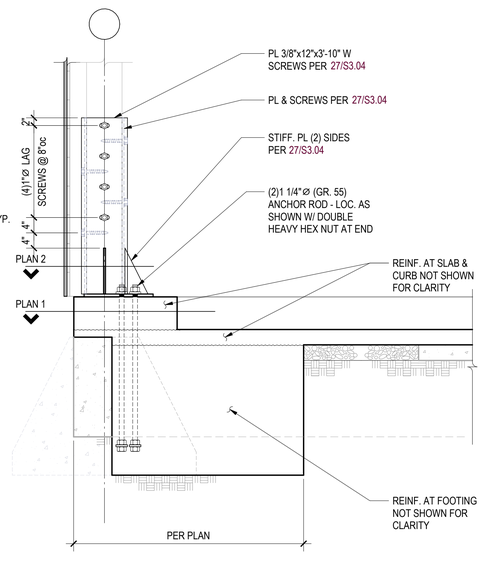

19

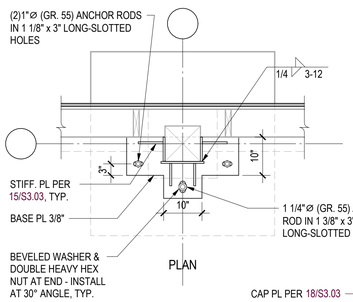

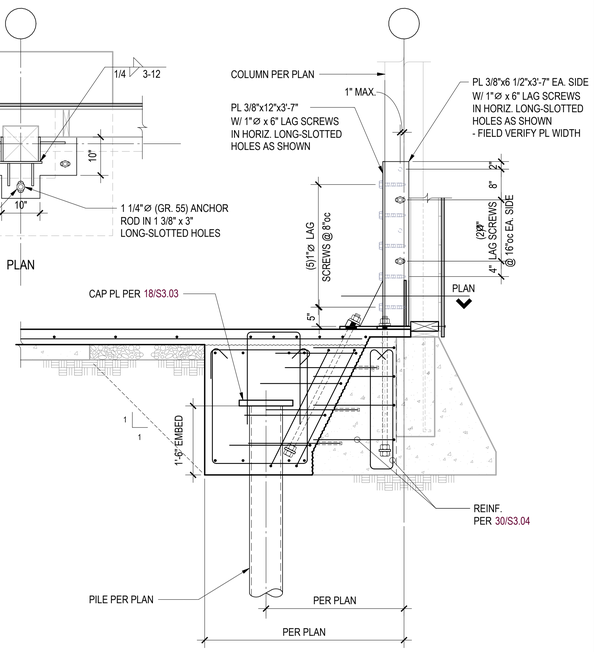

FOR CALL-OUTS IN COMMON SEE DETAIL 15/S3.04

3320

27

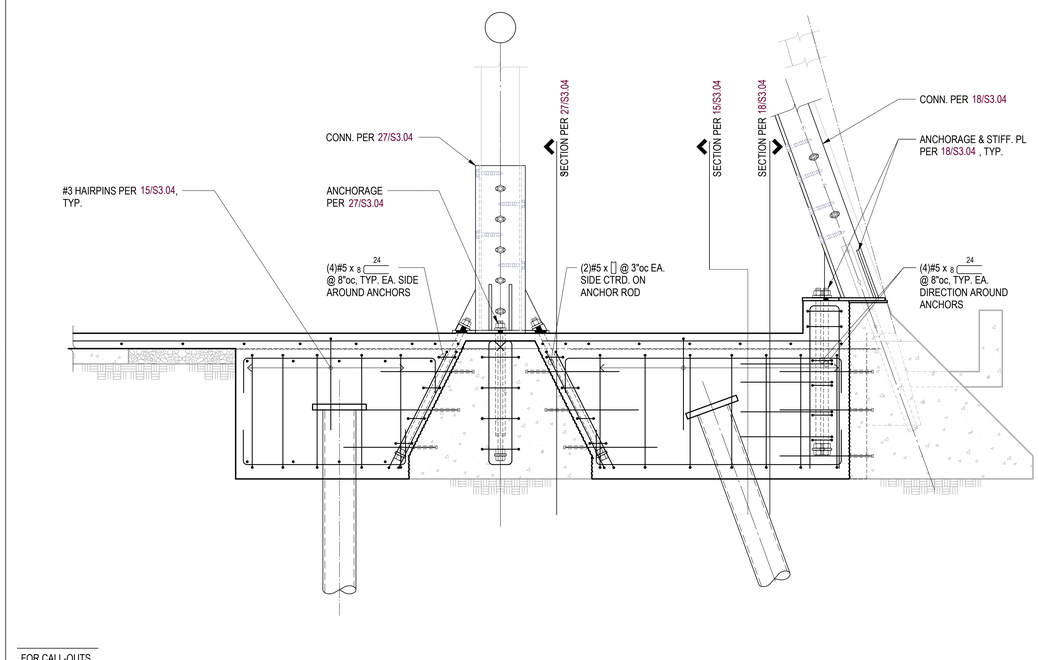

Buttress Footing at Building Corners

3319

30

MITHUN

SEATTLE / Pier 56, 1201 Alaskan Way, #200 Seattle, WA 98101 / 206.623.3344

SAN FRANCISCO / 585 Howard Street, #300 California, CA 94105 / 415.956.0688

LOS ANGELES / 9837 Adams Blvd Culver City, CA 90232 / 323.937.2150

mithun.com

Sellen

COUGHLIN PORTER LUNDEEN

801 SECOND AVENUE, SUITE 900 SEATTLE, WA 98104

(206) 343-0460 www.cplinc.com

PROJECT

ASUW SHELL HOUSE RENOVATION

LOCATION

3655 WALLA WALLA ROAD NE SEATTLE, WA 98195

PREPARED FOR

UNIVERSITY OF WASHINGTON

UNIVERSITY of WASHINGTON

THE NEXT 100 YEARS

NO.	DATE	REVISION

PARTNER IN CHARGE
BRZ
PROJECT MANAGER
RHC
PROJECT ENGINEER
SEU, JOK
PROJECT DESIGNER
KLM
PROJECT TEAM MEMBERS

CHECK
BRZ

ENGINEER SEAL

BRIAN R. ZACKEY — STATE OF WASHINGTON — 53469 — REGISTERED PROFESSIONAL ENGINEER — 04/30/25

SEATTLE DCI / OPCD APPROVAL STAMP

TITLE
FOOTING DETAILS

PROJECT NO.
S23219 / UW 206756
DATE
APRIL 30, 2025

SHEET NUMBER
S3.04
GMP SET

© 2024 MITHUN, INC.

ORIGINAL SHEET SIZE: 30" x 42"

4/30/2025 1:10:25 PM

Your use of the attached/enclosed media or transmitted files shall constitute an acceptance the following:
The Electronic Documents have been created by MITHUN, 1201 Alaskan Way, #200, Seattle, WA 98101 / 206.623.3344 for the sole purpose of fulfilling the obligations set forth in the Owner/Architect Agreement. These electronic files may be shared for convenience, for information only and may not be relied upon for construction or quantity take-offs. Accordingly, MITHUN, Inc. makes no representations as to the accuracy of this information. If for any reason a conflict exists between information contained herein and the stamped set of construction documents, the information on the stamped documents is to be interpreted as correct.
Use of this information by the recipient or any person or entity that acquires or obtains this information from the recipient without written authorization from MITHUN, Inc. shall constitute agreement by the recipient or any person or entity that acquires or obtains this information from the recipient to indemnify MITHUN, Inc. and hold MITHUN, Inc. its shareholders and employees, harmless from and against any claim, liability, demands, losses, damages, penalties or cost (including attorney's fees and defense costs, whether or not a suit is filed) arising or allegedly arising out of any unauthorized use, reuse or modification or in any way connected with the incompatibility, readability, or durability of the information contained herein.
J:\Active Docs (CDP)\00 - SEATTLE\ASUW Shell House Renovation\Docs\ASUW Shell House_Bldg_R24.rvt

1	2	3	4	5	6	
7	8	9	10	11	12	
13	14	15	16	17	18	Thickened Slab Edge at South Sidewalk 6224
19	20	21	22	23	24	Short Wall at Trash Enclosure 3209
25	26	27			30	Retaining Wall (Site) 3201

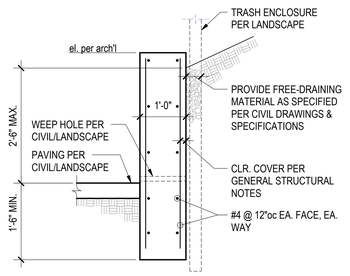

					STEM REINFORCEMENT		FOOTING REINFORCEMENT		
H	B1	B2	ts	tf	VERT.	HORIZ.	TRANS.	TOP	BOT.
UP TO 2'-6"*	1'-0"	1'-9"	6"	12"	#4 @ 12"	#4 @ 12"	#5 @ 12"	(3)#4	(2)#4
5'	1'-6"	2'-6"	8"	12"	#4 @ 12"	#4 @ 12"	#5 @ 12"	(4)#5	(2)#5

* SEE 24/S3.05 FOR H UP TO 2.5' AND NO FOOTING

NOTE:
MAXIMUM HORIZ. DESIGN PRESSURE = 35 PCF
MAXIMUM SEISMIC DESIGN PRESSURE = 7H PSF
MINIMUM ALLOWABLE BEARING = 1,500 PSF
COEFFICIENT OF FRICTION = 0.35 (INCLUDING FACTOR OF SAFETY)
PASSIVE RESISTANCE = 300 PCF

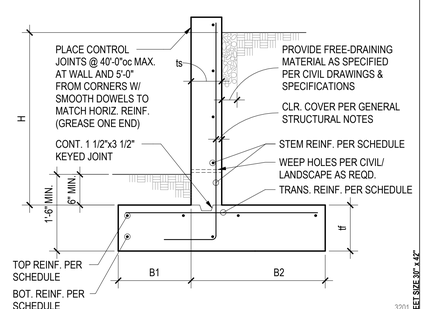

MITHUN

SEATTLE / Pier 56, 1201 Alaskan Way, #200
Seattle, WA 98101 / 206.623.3344

SAN FRANCISCO / 585 Howard Street, #300
California, CA 94105 / 415.956.0688

LOS ANGELES / 5837 Adams Blvd
Culver City, CA 90232 / 323.937.2150

mithun.com

Sellen
COUGHLIN PORTER LUNDEEN

801 SECOND AVENUE, SUITE 900
SEATTLE, WA 98104

(206) 343-0460 www.cplinc.com

PROJECT
ASUW SHELL HOUSE RENOVATION

LOCATION
3655 WALLA WALLA ROAD NE SEATTLE, WA 98195

PREPARED FOR
UNIVERSITY OF WASHINGTON

UNIVERSITY of WASHINGTON

THE NEXT 100 YEARS

NO.	DATE	REVISION

PARTNER IN CHARGE
BRZ
PROJECT MANAGER
RHC
PROJECT ENGINEER
SEU, JOK
PROJECT DESIGNER
KLM
PROJECT TEAM MEMBERS

CHECK
BRZ

ENGINEER SEAL

BRIAN R. ZACHERY — STATE OF WASHINGTON — 23469 — REGISTERED PROFESSIONAL ENGINEER
04/30/25

SEATTLE DCI / DPCD APPROVAL STAMP

TITLE
SITE DETAILS

PROJECT NO.
S23219 / UW 206756
DATE
APRIL 30, 2025

SHEET NUMBER
S3.05
GMP SET

© 2024 MITHUN, INC.

ORIGINAL SHEET SIZE: 30" x 42"

4/30/2025 1:10:27 PM

Your use of the attached/accepted media or transmittal files shall constitute an acceptance the following:
Any Electronic Documents provided by MITHUN, Inc. are developed for the sole purpose of fulfilling the obligations set forth in the Owner/Architect Agreement. These electronic files may be shared for convenience, for information only and may not be relied upon for construction or quantity take-offs. Accordingly, MITHUN, Inc. makes no representations as to the accuracy of this information. If for any reason a conflict exists between information contained herein and the stamped set of construction documents, the information on the stamped documents is to be interpreted as correct.
All of the information contained herein is the property of MITHUN, Inc. and is protected by copyright. Unauthorized use of this information is prohibited. The recipient of this information shall not copy, alter or modify this information without the prior written authorization of MITHUN, Inc.
The recipient agrees, to the fullest extent permitted by law, to defend, indemnify, and hold MITHUN, Inc. its shareholders and employees, harmless from and against any claim, liability, demands, losses, damages, punitive or court (including attorney's fees and defense costs, whether or not a suit is filed) arising out of any unauthorized use, reuse or modification or in any way connected with, the incompatibility, readability, or durability of the information contained herein.
Adobe Docs:236726 - ASUW Shell House Renovation/S Add Shell House_Rev_R24.rvt

3" DRIVE PIN W/ WASHER @ 24"oc
JOISTS PER PLAN
3x BLKG. W/ A35 EA. END @ HSS POST

FOR CALL-OUTS IN COMMON SEE DETAIL 2/S5.01

5206 **1**

HSS PER 4/S5.01 AT GUARDRAIL WALL
SHEATHING PER PLAN
2x RIPPED TO FIT W/ 3" DRIVE PIN W/ WASHER @ 16"oc
FRAMING BOTH SIDES, WHERE OCCURS
JOIST PER PLAN
BA HANGER
BEAM PER PLAN

5204 **2**

NOTE: OMIT HSS WHERE PARAPET HEIGHT IS LESS THAN 12" ABOVE TOP OF BEAM.
CAP PL 1/4"
CL BEAM & HSS
4" MAX. FROM T.O. HSS TO T.O. PARAPET
HSS 3x3x3/16 AT FREE ENDS OF WALLS & @ 5'-0"oc MAX.
1/4
BEAM PER PLAN

SECTION

SPLICE TRACK AT CL OF HSS WHERE REQD.
STUD EA. SIDE OF HSS W/ DRIVE PINS OR #10 SELF-TAPPING SCREWS @ 6"oc TO HSS
el. per arch'l
8" TRACK (16GA. MIN.)
800S162-43 @ 16"oc
2" FROM TOP
3'-9" MAX.
1/2" TYP.
2" TYP.

ELEVATION

HSS Parapet Supports 5205 **4**

typ. 3/16
HOIST BEAM PER 12/S5.01 (WHERE OCCURS)
3/16
2
1" DEFLECTION ALLOWANCE
L 6x4x3/8 x 0'-4" (LLV)
2 1/2"
3/4" BOLT IN 13/16" x 2 1/2" VERT. SLOTTED HOLE. PLACE BOLT AT CENTER OF HOLE & TIGHTEN TO FINGER-TIGHT CONDITION ONLY
HSS PER 12/S5.01 W/ RAIL SUPPORT PLATE PER 6/S5.01
1/4
1 1/2"
PL 3/8" x SPREADER BEAM WIDTH W/ (2)3/4" CPL STUDS @ 7"oc
BEAM PER PLAN

Guide Rail Support at Beam 5310 **5**

ELEVATOR RAIL BY MFR.
HSS PER 12/S5.01
1", TYP. ABOVE & BELOW
CONN. PER ELEVATOR MFR.
1/4
PL 1/2"x12"x18" - CONTR. TO COORD. FINAL GEOMETRY AND ELEV. W/ ELEVATOR MFR.
1" SHIM PL TO EXTEND 1" BEYOND HSS GUIDE RAIL SUPPORT AT EA. SIDE WHERE REQD. - CONTR. TO COORD.

Rail Support Plate 5308 **6**

CAP PL 1/2"
(3/8)

FOR CALL-OUTS IN COMMON SEE DETAIL 8/S5.01

5320 **7**

(3/8)
1" GAP MAX.
COLUMN PER PLAN
PL 1/2"x6"x0'-6" TOP & BOT.
typ.
(1/4)
HSS PER PLAN
5/16

5301 **8**

CONN. PER 8/S5.01
1/16
1" eq. spaced lap joint to outside edge of flanges
SHEATHING PER PLAN
HSS PER PLAN
BEAM PER PLAN
HUC HANGER
COLUMN PER PLAN

Beam to HSS Column 5018 **9**

HOIST BEAM PER 12/S5.01
SECTION
(1/4)
1/2" MIN. TYP.
5/16
el. per mfr.
2 1/2"
3"
PL 1/2"x4"x0'-6" W/ (2)3/4"Ø BOLTS
1 1/2"
1/2" MIN.
HSS PER PLAN OR ELEVATOR SUPPORT SCHEDULE

SECTION

Hoist/Lifeline Beam Support Framing 5312 **10**

ELEVATOR SUPPORT MEMBER SCHEDULE

ELEVATOR COMPONENT	ALLOWABLE MEMBER WIDTH	FLOOR TO FLOOR HEIGHT		
		0' < H ≤ 10'	10' < H ≤ 14'	14' < H ≤ 16'
COUNTERWEIGHT (CWT) COLUMN	4"	HSS 10x4x1/4	HSS 14x4 1/2	(2)HSS 10x4x3/8
	6"	HSS 6x6x1/4	HSS 8x6x5/16	HSS 10x6x3/8
CART (CAR) COLUMN	4"	HSS 10x4x1/4	HSS 14x4x1/2	(2)HSS 10x4x3/8
	6"	HSS 6x6x1/4	HSS 8x6x5/16	HSS 10x6x3/8
SPREADER BEAM	4"	« HSS 8x4x5/16 »		
	6"	« HSS 8x6x5/16 »		
HOIST BEAM & LIFELINE BEAM	-	« W10x17 »		

NOTES:
1. COLUMNS AND SPREADER BEAM HAVE BEEN DESIGNED FOR 2.3 KIP SEISMIC LOAD WITH 1/4" MAX DEFLECTION, AND 0.6 KIP SERVICE LOAD WITH 1/8" MAX DEFLECTION. LOAD HAS BEEN ASSUMED TO OCCUR AT MID-SPAN (H/2) OF COLUMNS. AT CONTRACTORS OPTION, ELEVATOR SHOP DRAWINGS SHOWING LOAD VALUE(S), DEFLECTION REQUIREMENTS, AND LOAD LOCATION(S) SHALL BE SUBMITTED TO DESIGN TEAM FOR CONFIRMATION OF ELEVATOR SUPPORT MEMBERS.
2. PROVIDE RAIL SUPPORT PLATE PER 6/S5.01 AT ALL COLUMNS; COORDINATE ELEVATION OF PLATE(S) WITH ELEVATOR MANUFACTURER.

Partial Support Schedule 5307 **12**

FOR CALL-OUTS IN COMMON SEE DETAIL 15/S5.01

5319 **13**

7
PLAN
(2)3/4"Ø THRU-BOLTS, TYP.
PLAN
2"
1'-0"
PL 1/4"x8"x1'-4". TYP.

5319 **14**

(5/16) typ.
7
1/4
typ.
COLUMN PER PLAN
2" TYP.
PL 1/2"x8", TYP.
MAX. ALLOW. LOAD = 70 #/FT
PLAN
3"
4"
MAX. ALLOW. LOAD = 50 #/FT
PLAN
1"
BEAM PER PLAN
1/2" DEFLECTION GAP BETWEEN PL & TOP OF CURTAIN WALL
(3/16)
3-12
CONT. PL 1/2"x11"
CURTAIN WALL ATTACHMENT PER MFR., TYP.
CURTAIN WALL PER ARCH'L, TYP.
EX. DOOR BEYOND

5318 **15**

ADDL. SPREADER AS BETWEEN HSS CWT COL.
HOIST BEAM PER 12/S5.01
ELEVATOR PENTHOUSE
"H" PER 12/S5.01
LIFELINE BEAM PER 12/S5.01
TOP OF MEZZ. FRAMING
BEAM PER PLAN
28/S5.01
"H" PER 12/S5.01
SLAB PER PLAN
TOP OF SLAB
CONC. WALL PER PLAN WHERE OCCURS
"H" PER 12/S5.01
TOP OF PIT SLAB

SECTION 1

HOIST BEAM PER 12/S5.01 W/ CONN. PER 10/S5.01
PARAPET WHERE OCCURS
HSS CWT COLUMN WHERE REQD.
COLUMN CONN. PER 5/S5.01
STUD WALL PER PLAN
COLUMN CONN. PER 22/S5.01
SEE NOTE 3 WHERE ADD'L HSS COLUMN IS REQD.
CONC. WALL PER PLAN WHERE OCCURS

SECTION 2
(WIDTH VARIES)

16

19

20

21

(3) sides
1/4
5/8"Ø x 2'-0" D2L'S @ 6"oc (MIN. (2) PER EMBED)
HSS PER 12/S5.01 W/ RAIL SUPPORT PL PER 6/S5.01
1 1/2" CLR.
SLAB PER PLAN
el. per plan
(1/4)
EMBED PL 1/2"x6" x (HSS LENGTH + 4")
typ. ea. d2l
1/4
3" min.
WALL PER 24/S3.02

Rail Support Connection at Concrete 5313 **22**

SECTION 1
FRONT OF ELEVATOR BELOW
JOISTS PER FRAMING PLANS (ORIENTATION VARIES) - NOT SHOWN FOR CLARITY
HOIST BEAM PER SECTION 1 - CONTR. TO COORD. FINAL ELEVATION W/ ELEVATOR MFR.
SECTION 2
10/S5.01
LIFELINE BEAM SAME AS HOIST BEAM - CONTR. TO COORD. FINAL ELEVATION W/ ELEVATOR MFR.

PENTHOUSE ROOF PLAN

SECTION 1
HSS CAR
FRONT OF ELEVATOR
HSS CWT
SECTION 2
HSS CAR
HSS CWT

ATYPICAL PLAN
(WHERE RAIL ATTACHMENT DOES NOT ALIGN W/ FLOOR)

25

26

27

EMBED L 8x4x5/16 (LLV) W/ 1/2"Ø x 5" STUDS @ 18"oc (MIN. (3))
SLAB PER PLAN
CONT. BENT PL PER ELEVATOR MFR. (ASSUME CONT. PL 1/2" FOR BIDDING PURPOSES)
WALL BELOW PER 24/S3.02 (REINF. NOT SHOWN FOR CLARITY)

Elevator Door Sill at Concrete Slab 5311 **28**

SECTION 1
GUIDE RAIL SUPPORT PER 6/S5.01, TYP.
FRONT OF ELEVATOR
BEAM PER PLAN WHERE OCCURS
SECTION 2

TYPICAL FLOOR PLAN
(WHERE RAIL ATTACHMENT ALIGNS W/ FLOOR)

NOTES:
1. CONTRACTOR TO COORDINATE THE FINAL HSS CWT AND HSS CAR GUIDE RAIL COLUMN LOCATIONS AND QUANTITY WITH THE ELEVATOR MANUFACTURER.
2. ADDITIONAL HSS CWT AND HSS CAR COLUMNS WILL BE REQUIRED WHERE FLOOR-TO-FLOOR HEIGHT(S) EXCEED THE MAX. RAIL BRACKET SPACING PER ELEVATOR MANUFACTURER (12'-0" ASSUMED) - SEE 5/S5.01 WHERE THIS CONDITION IS APPLICABLE.
3. PROVIDE RAIL SUPPORT PLATE PER 6/S5.01 AT ALL HSS CWT AND CAR COLUMNS - COORDINATE ELEVATION OF PLATE(S) WITH ELEVATOR MANUFACTURER.

LEGEND:

HSS CWT	COUNTERWEIGHT GUIDE RAIL COLUMN PER SCHEDULE 12/S5.01 (SEE NOTES 1-3)
HSS CAR	CART GUIDE RAIL COLUMN PER SCHEDULE 12/S5.01 (SEE NOTES 1-3)

1/8" = 1'-0"
5306
Partial Elevator Framing Plan **30**

MITHUN
SEATTLE / Pier 56, 1201 Alaskan Way, #200 Seattle, WA 98101 / 206.623.3344
SAN FRANCISCO / 585 Howard Street, #300 California, CA 94105 / 415.956.0688
LOS ANGELES / 9837 Adams Blvd Culver City, CA 90232 / 323.937.2150
mithun.com
Sellen
COUGHLIN PORTER LUNDEEN
801 SECOND AVENUE, SUITE 900 SEATTLE, WA 98104
(206) 343-0460 www.cplinc.com

PROJECT
ASUW SHELL HOUSE RENOVATION

LOCATION
3655 WALLA WALLA ROAD NE SEATTLE, WA 98195

PREPARED FOR
UNIVERSITY OF WASHINGTON

UNIVERSITY of WASHINGTON

THE NEXT 100 YEARS

NO.	DATE	REVISION

PARTNER IN CHARGE
BRZ
PROJECT MANAGER
RHC
PROJECT ENGINEER
SEU, JOK
PROJECT DESIGNER
KLM
PROJECT TEAM MEMBERS

CHECK
BRZ

ENGINEER SEAL
BRIAN R. ZAGERS — STATE OF WASHINGTON — 53489 — REGISTERED PROFESSIONAL ENGINEER — 04/30/25

SEATTLE DCI / OPCD APPROVAL STAMP

TITLE
STEEL & ELEVATOR DETAILS

PROJECT NO.
S23219 / UW 206756
DATE
APRIL 30, 2025

SHEET NUMBER
S5.01
GMP SET

© 2024 MITHUN, INC.

ORIGINAL SHEET SIZE: 30" x 42"

4/30/2025 1:10:29 PM

You own all the architectural media or transferred files shall constitute an acceptance to the following:
This Electronic Document is subject to the Terms and Conditions set forth in the Owner/Architect Agreement executed between the parties (the "Agreement"). This Electronic Document is provided by MITHUN for the benefit of the Owner (the "Owner") and those listed by Owner for convenience, for information only and may not be relied upon for construction or quantity take-offs. Accordingly, MITHUN, Inc. makes no representations as to the accuracy of this information. If for any reason a conflict exists between this Electronic Document and the Agreement, the Agreement shall govern. Any use of this Electronic Document, including any reliance thereon, shall constitute an acceptance of the terms of the Agreement. Existing Information Models and CAD drawings are not Contract Documents and are not developed for use in construction or for cost estimating purposes. They are developed for the sole purpose of fulfilling the obligations set forth in the Owner/Architect Agreement. These electronic files may be shared

4/30/2025 1:10:30 PM

Your use of the attached/enclosed media or transferred files shall constitute an acceptance the following:
The Electronic Documents made available to GLL 34 and Building, Mithun, Sellen Architects and GLL 34 Partnership, pursuant to which a file or files (each, a "Document") is being provided by Mithun, may contain information in digital form that may be relied upon for construction or quantity take-offs. Accordingly, Mithun, Inc. makes no representations as to the accuracy of this information. If for any reason a conflict exists between information contained herein and the stamped set or construction documents, the information on the stamped documents is to be interpreted as correct.
All of the Documents are instruments of service and shall remain the property of Mithun, Inc.
The recipient agrees, to the fullest extent permitted by law, to indemnify, and hold Mithun, Inc. its shareholders and employees, harmless from and against any claim, liability, decisions, losses, damages, penalties or cost (including attorney's fees and defense costs, whether or not a suit is filed) arising or allegedly arising out of any unauthorized use, reuse or modification or in any way connected with, the incompatibility, readability, or durability of the information contained herein by the recipient or any person or entity that acquires or obtains this information thereon from the recipient without written authorization from Mithun, Inc.
Licensed Docs (2021/22) - ASUW Shell House Renovation/ASUW Shell House_Rnv_SD4.rvt

1

2

3

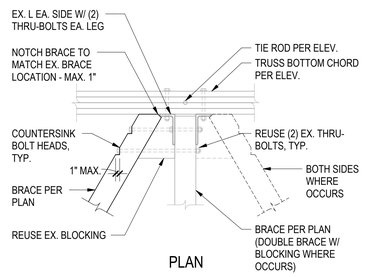

PLAN

6223

4

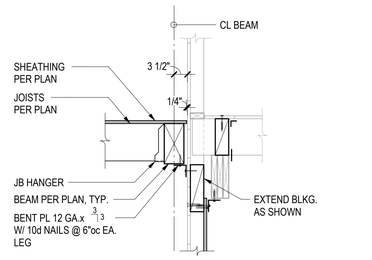

FOR CALL-OUTS IN COMMON SEE DETAIL 6/S6.02

5202

5

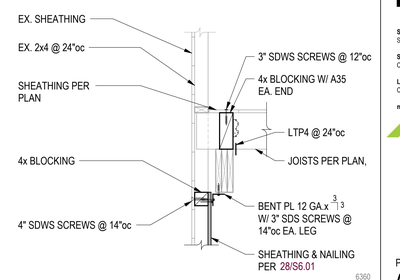

6360

6

7

8

9

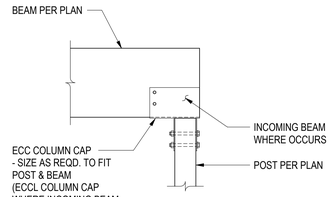

6363

10

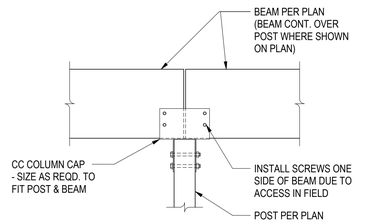

6362

11

NOTE: SEE ARCH'L FOR CONFIGURATION AND DIMENSIONS.

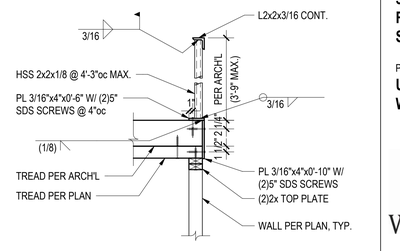

6222

12

13

14

15

FOR CALL-OUTS IN COMMON SEE DETAIL 18/S6.02

6357

16

FOR CALL-OUTS IN COMMON SEE DETAIL 18/S6.02

5321

17

NOTES:
1. SEE ARCH'L FOR RISE/RUN CONFIGURATION/SLOPE/DIMENSIONS.
2. GLULAM MEMBERS THAT ARE CUT TO FIT SHALL HAVE 1/2" MIN. THICKNESS AT END LAMINATIONS

6364

18

19

20

21

22

FOR CALL-OUTS IN COMMON SEE DETAIL 30/S6.02

6365

24

25

26

27

FOR CALL-OUTS IN COMMON SEE DETAIL 30/S6.02

6359

28

NOTES:
1. SEE ARCH'L FOR RISE/RUN CONFIGURATION/SLOPE/DIMENSIONS.
2. GLULAM MEMBERS THAT ARE CUT TO FIT SHALL HAVE 1/2" MIN. THICKNESS AT END LAMINATIONS

6358

30

MITHUN

SEATTLE / Pier 56, 1201 Alaskan Way, #200
Seattle, WA 98101 / 206.623.3344

SAN FRANCISCO / 585 Howard Street, #300
California, CA 94105 / 415.956.0688

LOS ANGELES / 5837 Adams Blvd
Culver City, CA 90232 / 323.937.2150

mithun.com

Sellen
COUGHLIN PORTER LUNDEEN

801 SECOND AVENUE, SUITE 900
SEATTLE, WA 98104

(206) 343-0460 www.cplinc.com

PROJECT
ASUW SHELL HOUSE RENOVATION

LOCATION
3655 WALLA WALLA ROAD NE SEATTLE, WA 98195

PREPARED FOR
UNIVERSITY OF WASHINGTON

UNIVERSITY of WASHINGTON

THE NEXT 100 YEARS

NO.	DATE	REVISION

PARTNER IN CHARGE
BRZ
PROJECT MANAGER
RHC
PROJECT ENGINEER
SEU, JOK
PROJECT DESIGNER
KLM
PROJECT TEAM MEMBERS

CHECK
BRZ

ENGINEER SEAL

BRYAN R. ZIKMUND
STATE OF WASHINGTON
63409
REGISTERED PROFESSIONAL ENGINEER
04/30/25

SEATTLE DCI / DPCD APPROVAL STAMP

TITLE
NEW MEZZANINE DETAILS

PROJECT NO
S23219 / UW 206756
DATE
APRIL 30, 2025

SHEET NUMBER
S6.02
GMP SET

© 2024 MITHUN, INC.

ORIGINAL SHEET SIZE 30" x 42"

4/30/2025 1:10:32 PM

Your use of the attached/printed media or transferred files shall constitute an acceptance to the following
The Electronic Documents Protocol applies to ALL CAD and Building Information Models and CAD drawings provided by MITHUN. The Electronic Documents are not Contract Documents and are not developed for use in construction or for non-estimating purposes. They are developed for the sole purpose of fulfilling the obligations set forth in the Owner/Architect Agreement. These electronic files may be shared for convenience, for information only and may not be relied upon for construction or quantity take-offs. Accordingly, MITHUN, Inc. makes no representations as to the accuracy of this information. If for any reason a conflict exists between information contained here and the stamped set of construction documents, the information on the stamped documents is to be interpreted as correct.
The recipient agrees, to the fullest extent permitted by law, to defend, indemnify, and hold MITHUN, Inc. its shareholders and employees, harmless from and against any claim, liability, demands, losses, damages, penalties or costs (including attorney's fees and defense costs, whether or not a suit is filed) arising or allegedly arising out of any unauthorized use, reuse or modification or in any way connected with, the incompatibility, readability, or durability of the information contained herein by the recipient or any person or entity that acquires or obtains this information thereon from the recipient without written authorization from MITHUN, Inc.
Autodesk Docs://2021/21 - ASUW Shell House Renovation/ASUW Shell House_Struc_R24.rvt

1

7

HEADER & JAMB STUD SCHEDULE		
OPENING LENGTH 'L'	HEADER SIZE ① ②	JAMB STUD SIZE ① ②
L ≤ 6'-0"	(3)2x	(2)2x
6'-0" < L ≤ 9'-0"	(1)2x FLAT & (2)2x8	(3)2x

NOTES:
① AT EX. WALLS, MATCH EX. STUD SIZES (2x4 AT GRID 2, 2x8 AT GRIDS 1 AND 7). AT NEW WALLS, 2x4 MIN.
② NAIL TOGETHER BUILT-UP MEMBERS PER GENERAL STRUCTURAL NOTES.

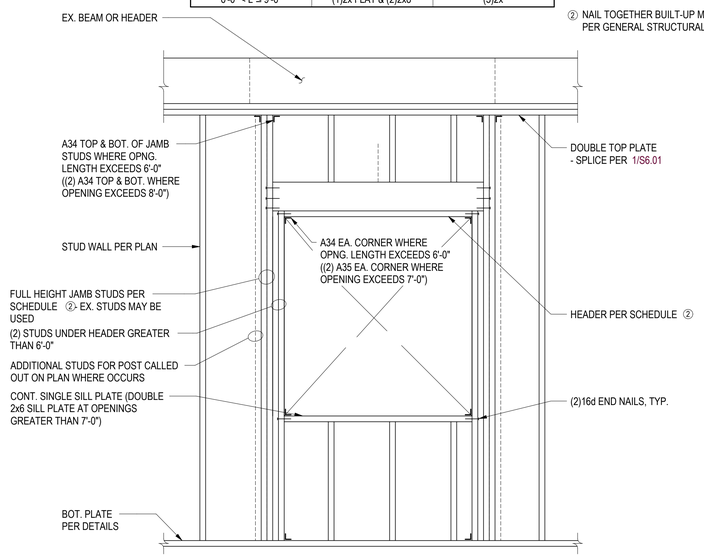

New Opening in Ex. Wall Framing 6220 **9**

NOTE: EX. FRAMING SLOPES WHERE OCCURS

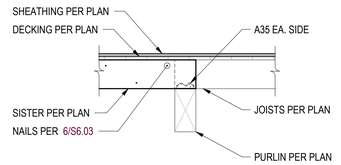

6211 **4**

NOTES:
1. NO REINF. REQD. FOR OPENINGS < 5" DIA. OR 5" SQUARE.
2. USE 2x8 AT ROOF AND 2x10 AT MEZZANINE

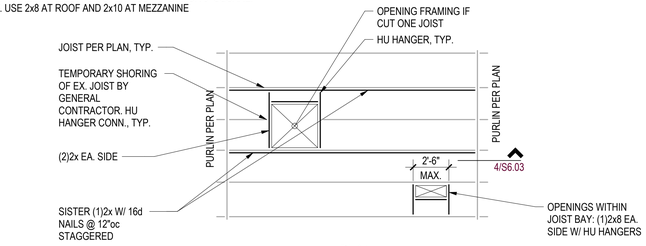

PLAN

1/4" = 1'-0" 6209
New Opening thru Ex. Wood Framing **6**

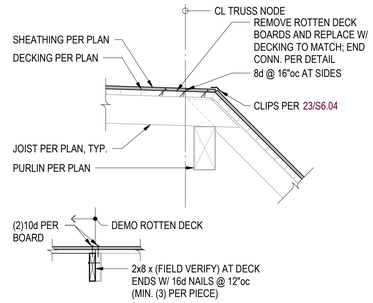

DETAIL AT NEW DECK ENDS

6212 Rotten Deck Replacement **10**

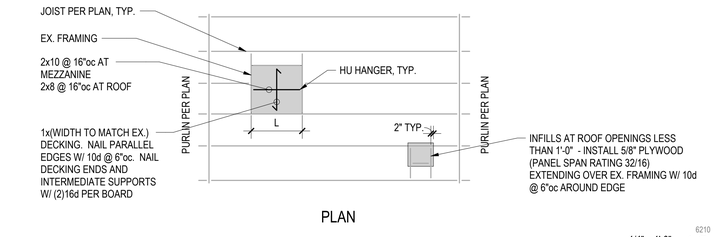

PLAN

1/4" = 1'-0" 6210
Infill of Ex. Opening in Wood Framing **12**

PLAN

6219 **14**

PLAN

SECTION

6355 **16**

AT TRUSS CL
(SEE OFFSET CONDITION FOR CALLOUTS-IN-COMMON)

OFFSET FROM TRUSS CL

6336 Fall Arrest Anchors **18**

19

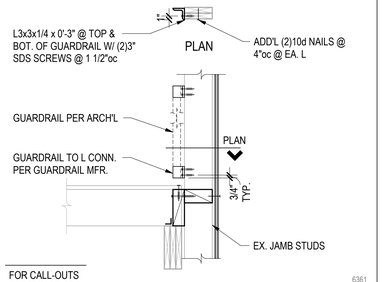

FOR CALL-OUTS IN COMMON SEE DETAIL 30/S6.03

6361 Pocock Mezzanine Guardrail Conn. **25**

* TEMPORARY SHORING BY GENERAL CONTR. AS REQ'D.

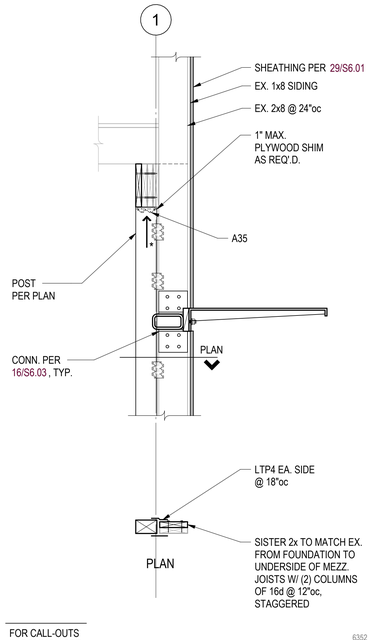

FOR CALL-OUTS IN COMMON SEE DETAIL 27/S6.03

6352 **26**

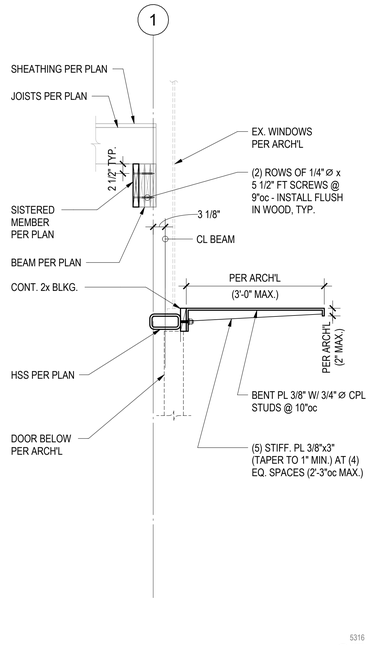

5316 **27**

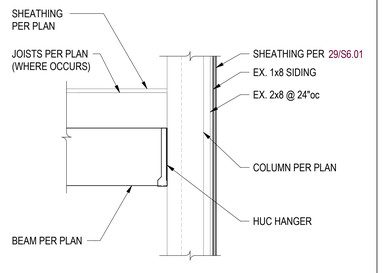

6354 **22**

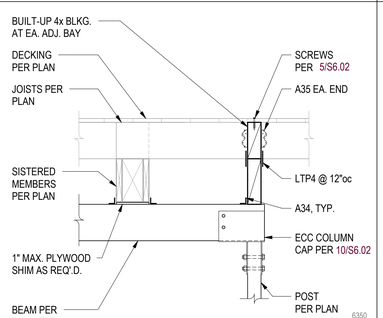

NOTE: DETAIL IS MIRRORED FOR OPPOSITE SIDE

6350 **28**

* TEMPORARY SHORING BY GENERAL CONTR. AS REQ'D.

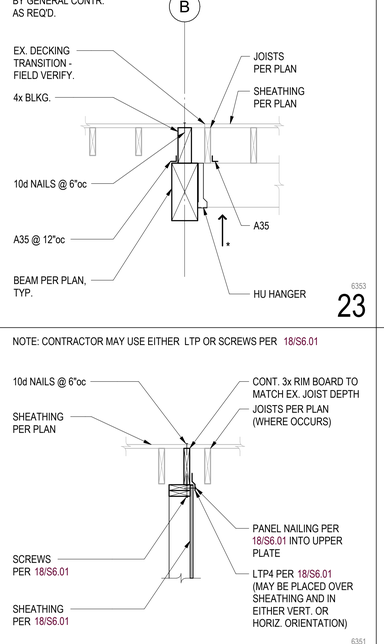

6353 **23**

NOTE: CONTRACTOR MAY USE EITHER LTP OR SCREWS PER 18/S6.01

6351 **29**

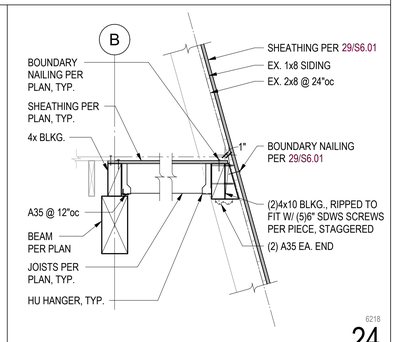

6218 **24**

NOTE: OMIT BLOCKING AT WINDOWS

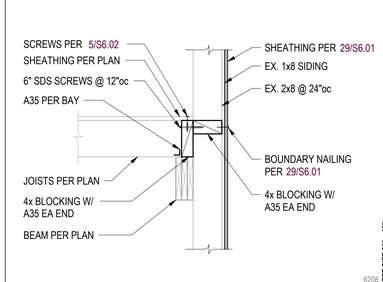

6208 **30**

MITHUN

SEATTLE / Pier 56, 1201 Alaskan Way, #200
Seattle, WA 98101 / 206.623.3344

SAN FRANCISCO / 595 Howard Street, #300
California, CA 94105 / 415.956.0688

LOS ANGELES / 5837 Adams Blvd
Culver City, CA 90232 / 323.937.2150

mithun.com

Sellen
COUGHLIN PORTER LUNDEEN

801 SECOND AVENUE, SUITE 900
SEATTLE, WA 98104

(206) 343-0460 www.cplinc.com

PROJECT
ASUW SHELL HOUSE RENOVATION

LOCATION
3655 WALLA WALLA ROAD NE SEATTLE, WA 98195

PREPARED FOR
UNIVERSITY OF WASHINGTON

UNIVERSITY of WASHINGTON

THE NEXT 100 YEARS

NO.	DATE	REVISION

PARTNER IN CHARGE
BRZ
PROJECT MANAGER
RHC
PROJECT ENGINEER
SEU, JOK
PROJECT DESIGNER
KLM
PROJECT TEAM MEMBERS

CHECK
BRZ

ENGINEER SEAL

BRYAN R. ZIMMERMAN — STATE OF WASHINGTON — 23409 — REGISTERED PROFESSIONAL ENGINEER
04/30/25

SEATTLE DCI / DPCD APPROVAL STAMP

TITLE
EX. MEZZANINE & ROOF DETAILS

PROJECT NO.
S23219 / UW 206756
DATE
APRIL 30, 2025

SHEET NUMBER
S6.03
GMP SET

© 2024 MITHUN, INC.

ORIGINAL SHEET SIZE 30" x 42"

4/30/2025 1:10:33 PM

Your use of the attached/provided media or transferred files shall constitute an acceptance the following
Any Electronic Documents provided under this Agreement are for the sole purpose of fulfilling the obligations set forth in the Owner/Architect Agreement. These electronic files may be shared for convenience, but information only and may not be relied upon for construction or quantity take-offs. Accordingly, MithUn, Inc. makes no representations as to the accuracy of this information. If for any reason a conflict exists between information contained herein and the stamped set or construction documents, the information on the stamped documents is to be interpreted as correct.
The recipient agrees, to the fullest extent permitted by law, to indemnify, and hold MithUn, Inc. its shareholders and employees, harmless from and against any claim, liability, decisions, losses, damages, penalties or cost (including attorney's fees and defense costs), whether or not a suit is filed) arising or allegedly arising out of any unauthorized use, reuse or modification or in any way connected with, the incompatibility, readability, or durability of the information contained herein.
Autodesk Docs://2412SC_ASUW Shell House Renovation/S6.04 Shell House_Struc_S6.rvt

© 2024 MITHUN, INC. All rights reserved. These plans are developed for the sole purpose of fulfilling the obligations set forth in the Owner/Architect Agreement. These electronic files may be shared for convenience, but are not to be used for any other purpose without prior written authorization of MithUn, Inc.
The recipient agrees, to the fullest extent permitted by law, to indemnify and hold harmless MithUn, Inc. its shareholders and employees, harmless from and against any claim, liability, decisions, losses, damages, penalties or cost (including attorney's fees and defense costs), whether or not a suit is filed) arising or allegedly arising out of any unauthorized use, reuse or modification of the information contained herein by the recipient or any person or entity that acquires or obtains this information thereon from the recipient without written authorization from MithUn, Inc.

1

2

3

4

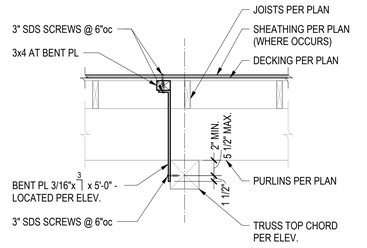

6207

5

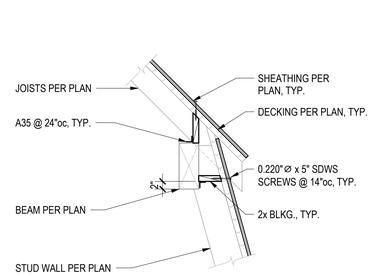

6200

6

7

8

9

10

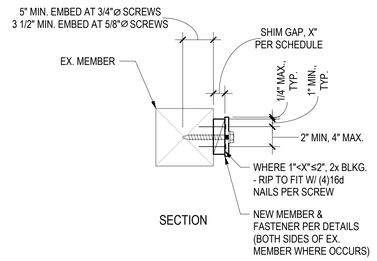

SECTION

SHIM GAP (X")	SHIM TYPE
X" ≤ 1/2"	PLYWOOD OR STEEL PL
1/2" < X" ≤ 1"	STEEL PL STACK (1/8" MIN. THICKNESS)
1" < X" ≤ 2"	SEE SECTION

6356

Shim PL Table 12

13

14

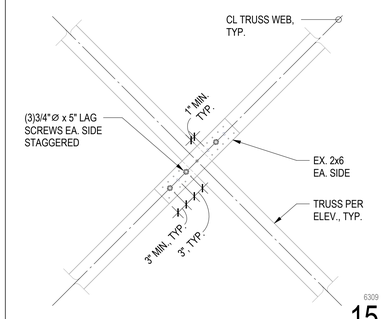

6309

15

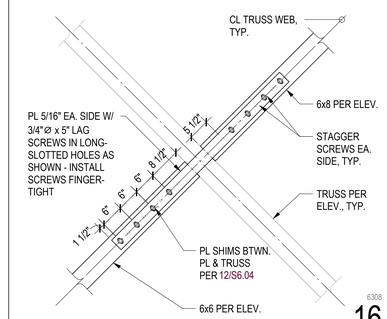

6308

16

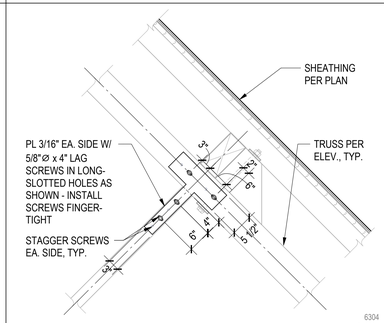

6304

17

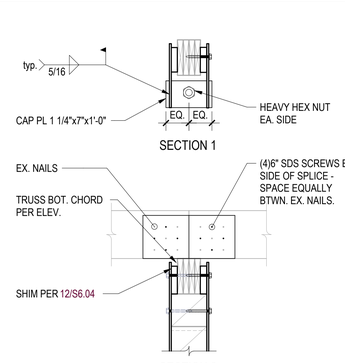

SECTION 1

SECTION 2

19

20

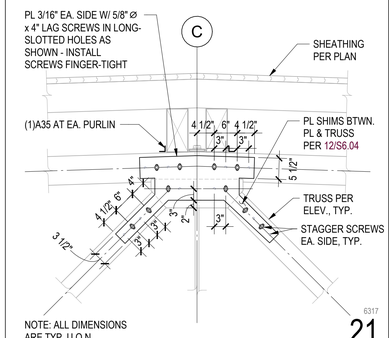

NOTE: ALL DIMENSIONS ARE TYP. U.O.N.

6317

21

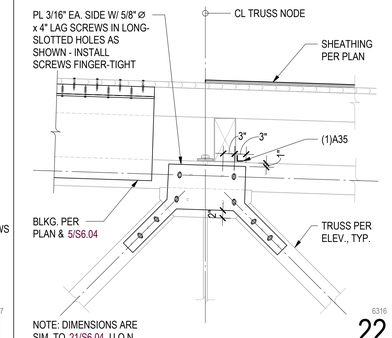

NOTE: DIMENSIONS ARE SIM. TO 21/S6.04 U.O.N.

6316

22

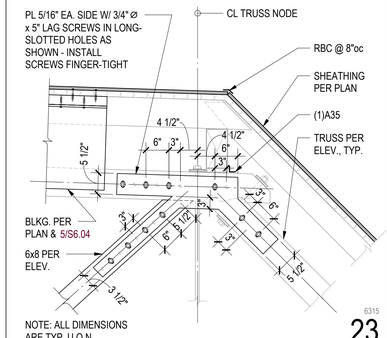

NOTE: ALL DIMENSIONS ARE TYP. U.O.N.

6315

23

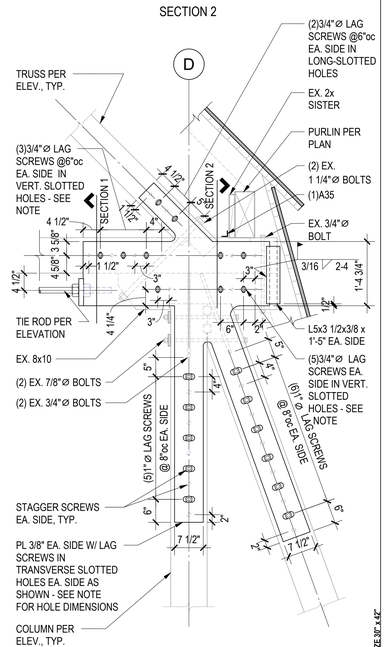

NOTE: HOLE DIMENSIONS IN THIS DETAIL U.O.N., FOR 3/4" Ø LAG SCREWS, 13/16" x 2 3/4" SLOTTED HOLES FOR 1"Ø LAG SCREWS, 1 1/16" x 3 1/2" SLOTTED HOLES

6310

30

25

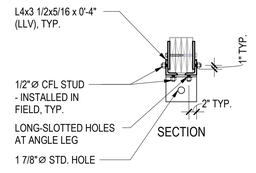

NOTE: ALL DIMENSIONS ARE TYP. U.O.N.

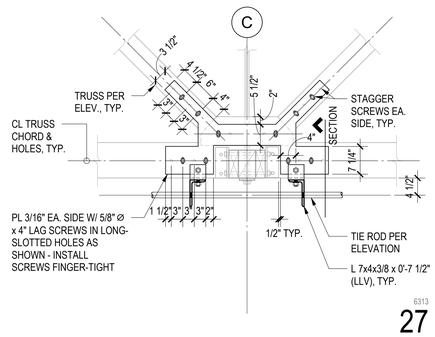

6313

27

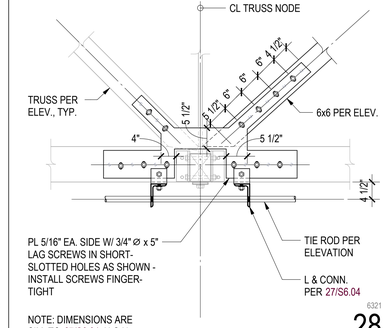

NOTE: DIMENSIONS ARE SIM. TO 27/S6.04 U.O.N.

6321

28

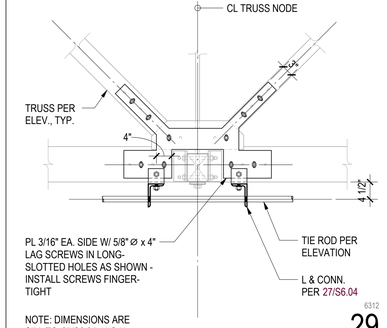

NOTE: DIMENSIONS ARE SIM. TO 27/S6.04 U.O.N.

6312

29

MITHUN

SEATTLE / Pier 56, 1201 Alaskan Way, #200
Seattle, WA 98101 / 206.623.3344

SAN FRANCISCO / 585 Howard Street, #300
California, CA 94105 / 415.956.0688

LOS ANGELES / 9837 Adams Blvd
Culver City, CA 90232 / 323.937.2150

mithun.com

Sellen
COUGHLIN PORTER LUNDEEN

801 SECOND AVENUE, SUITE 900
SEATTLE, WA 98104

(206) 343-0460 www.cplinc.com

PROJECT
ASUW SHELL HOUSE RENOVATION

LOCATION
3655 WALLA WALLA ROAD NE SEATTLE, WA 98195

PREPARED FOR
UNIVERSITY OF WASHINGTON

UNIVERSITY of WASHINGTON

THE NEXT 100 YEARS

NO.	DATE	REVISION

PARTNER IN CHARGE
BRZ
PROJECT MANAGER
RHC
PROJECT ENGINEER
SEU, JOK
PROJECT DESIGNER
KLM
PROJECT TEAM MEMBERS

CHECK
BRZ

ENGINEER SEAL

BRYAN R. ZIEGLER
STATE OF WASHINGTON
23459
REGISTERED PROFESSIONAL ENGINEER
04/30/25

SEATTLE DCI / OPCD APPROVAL STAMP

TITLE
EX. TRUSS DETAILS

PROJECT NO.
S23219 / UW 206756
DATE
APRIL 30, 2025

SHEET NUMBER
S6.04
GMP SET

© 2024 MITHUN, INC.

ORIGINAL SHEET SIZE 36" X 48"

4/30/2025 1:10:34 PM

Your use of the attached/enclosed media or transferred files shall constitute an acceptance the following:
The Electronic Documents have been created in AIA 3rd Edition, 1998 Revised and CAD drawings provided to You in the Owner/Architect Agreement. These electronic files may be shared for convenience, for information only and may not be relied upon for construction or quantity take-offs. Accordingly, MithUn, Inc. makes no representations as to the accuracy of this information. If for any reason a conflict exists between information contained herein and the stamped Set of Construction Documents, the information on the stamped documents is to be interpreted as correct.
The Electronic Documents are provided to You for the sole purpose of fulfilling the obligations set forth in the Owner/Architect Agreement. These electronic files may be shared for convenience, for information only and may not be relied upon for construction or quantity take-offs. Accordingly, MithUn, Inc. makes no representations as to the accuracy of this information. If for any reason a conflict exists between information contained herein and the stamped Set of Construction Documents, the information on the stamped documents is to be interpreted as correct.
The recipient agrees, to the fullest extent permitted by law, to indemnify and hold MithUn, Inc. the shareholders and employees, harmless from and against any claim, liability, demands, losses, damages, penalties or cost (including attorney's fees and defense costs, whether or not a suit is filed) arising or allegedly arising out of any unauthorized use, reuse or modification or in any way connected with, the incompatibility, readability, or durability of the information contained herein by the recipient or any person or entity that acquires or obtains this information thereon from the recipient without written authorization from MithUn, Inc.
Electronic Docs (CDFiles) - 6SUW Shell House Renovation\6SUW Shell House_Rev_R24.rvt

1

2

3

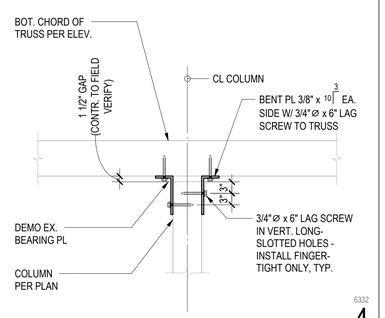

6332

4

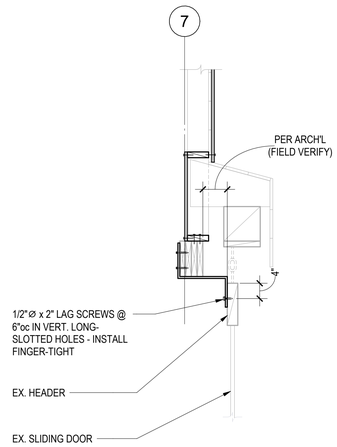

FOR CALL-OUTS IN COMMON SEE DETAIL 12/S6.05

6337

Ex. Sliding Door Attachment 11

NOTE: NOTCH SHEATHING AROUND TRUSS DIAGONALS.

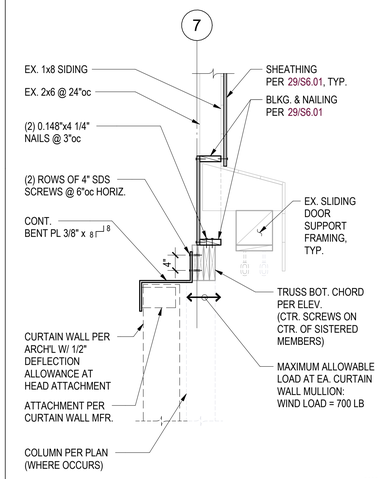

6333

Curtain Wall Head Attachment 12

7

8

9

10

13

14

15

16

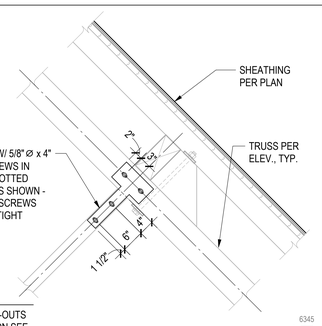

FOR CALL-OUTS IN COMMON SEE DETAIL 17/S6.04

6345

17

18

19

20

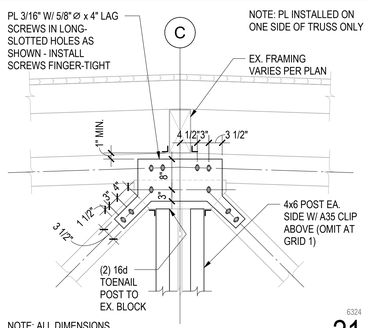

NOTE: ALL DIMENSIONS ARE TYP. U.O.N.

6324

Grid 1, 2 & 7 - Truss Center Node (Top) 21

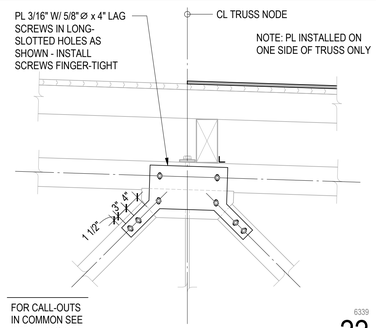

FOR CALL-OUTS IN COMMON SEE DETAIL 22/S6.04

6339

22

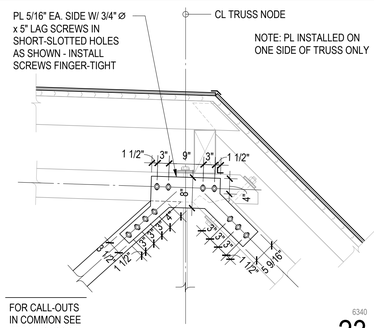

FOR CALL-OUTS IN COMMON SEE DETAIL 23/S6.04

6340

23

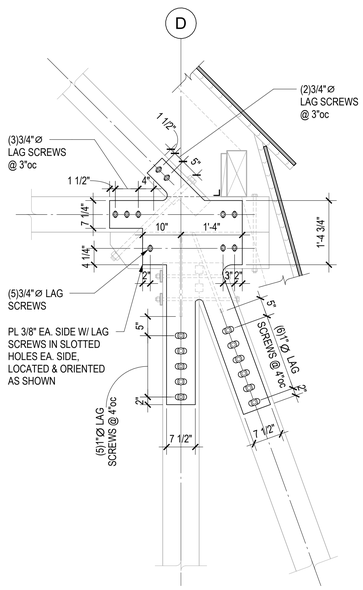

FOR CALL-OUTS IN COMMON SEE DETAIL 30/S6.04

6344

30

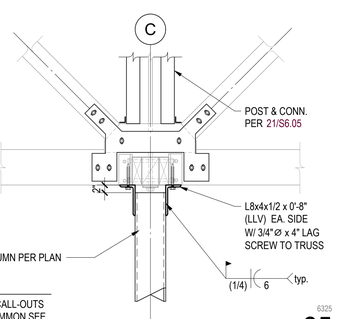

FOR CALL-OUTS IN COMMON SEE DETAIL 27/S6.05

6328

Grid 7 - Truss Center Node (Bot.) 25

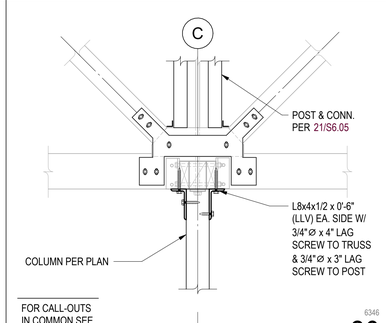

FOR CALL-OUTS IN COMMON SEE DETAIL 27/S6.05

6346

Grid 2 - Truss Center Node (Bot.) 26

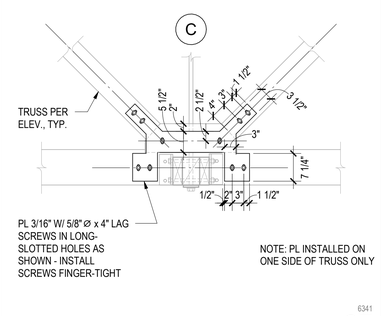

NOTE: ALL DIMENSIONS ARE TYP. U.O.N.

6341

Grid 1 - Truss Center Node (Bot.) 27

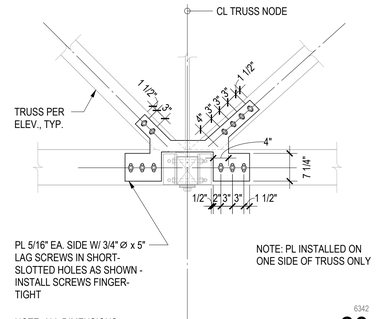

NOTE: ALL DIMENSIONS ARE TYP. U.O.N.

6342

28

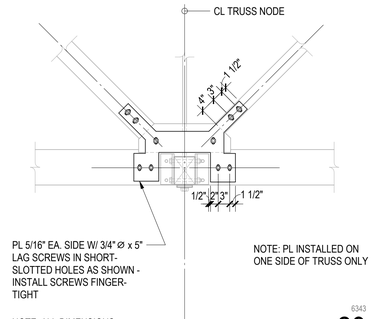

NOTE: ALL DIMENSIONS ARE TYP. U.O.N.

6343

29

MITHUN

SEATTLE / Pier 56, 1201 Alaskan Way, #200
Seattle, WA 98101 / 206.623.3344

SAN FRANCISCO / 585 Howard Street, #300
California, CA 94105 / 415.956.0688

LOS ANGELES / 5837 Adams Blvd
Culver City, CA 90232 / 323.937.2150

mithun.com

Sellen

COUGHLIN PORTER LUNDEEN

801 SECOND AVENUE, SUITE 900
SEATTLE, WA 98104

(206) 343-0460 www.cplinc.com

PROJECT
ASUW SHELL HOUSE RENOVATION

LOCATION
3655 WALLA WALLA ROAD NE SEATTLE, WA 98195

PREPARED FOR
UNIVERSITY OF WASHINGTON

UNIVERSITY of WASHINGTON

THE NEXT 100 YEARS

NO. DATE REVISION

PARTNER IN CHARGE
BRZ
PROJECT MANAGER
RHC
PROJECT ENGINEER
SEU, JOK
PROJECT DESIGNER
KLM
PROJECT TEAM MEMBERS

CHECK
BRZ

ENGINEER SEAL

BRIAN R. ZACKEY — STATE OF WASHINGTON — 53469 — REGISTERED PROFESSIONAL ENGINEER
04/30/25

SEATTLE DCI / OPCD APPROVAL STAMP

TITLE
EX. TRUSS DETAILS

PROJECT NO.
S23219 / UW 206756
DATE
APRIL 30, 2025

SHEET NUMBER
S6.05
GMP SET

ORIGINAL SHEET SIZE 30" x 42"

© 2024 MITHUN, INC.

4/30/2025 1:10:35 PM

Your use of the attached/provided media or transferred files shall constitute an acceptance the following:
The Electronic Documents have been prepared by MITHUN for use in connection with the Project. They are developed for the sole purpose of fulfilling the obligations set forth in the Owner/Architect Agreement. These electronic files may be shared for convenience, but information only and may not be relied upon for construction or quantity take-offs. Accordingly, Mithun, Inc. makes no representations as to the accuracy of this information. If for any reason a conflict exists between information contained herein and the stamped set of construction documents, the information on the stamped documents is to be interpreted as correct.
All drawings, models, computer files, data and documents prepared by MITHUN pursuant to this Agreement are protected by copyright. The recipient of this information shall not copy, use or modify this information without the prior written authorization of Mithun, Inc.
The recipient agrees, to the fullest extent permitted by law, to indemnify, defend and hold Mithun, Inc. its shareholders and employees, harmless from and against any claim, liability, damages, losses, campaigns, punishment or cost (including attorney's fees and defense costs, whether or not a suit is filed) arising in out of any unauthorized use, reuse or modification or in any way connected with, the incompatibility, readability, or durability of the information contained herein by the recipient or any person or entity that acquires or obtains this information thereon from the recipient without written authorization from Mithun, Inc.
Adobe Docs:C4E2700 - AGUW Shell House Renovation\S Cad Sheet Files_Rev_R24.rvt

1

2

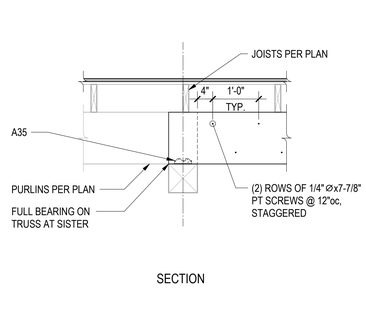

SECTION

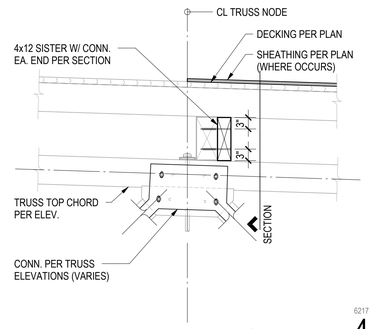

Ex. Purlin Strengthening 4

6217

NOTE: TYPICAL EA. BAY OF TRUSS BOTTOM CHORD. INSTALL SCREWS ON EITHER SIDE OF TRUSS - CONSULT W/ ARCHITECT IF PREFERRED SIDE.

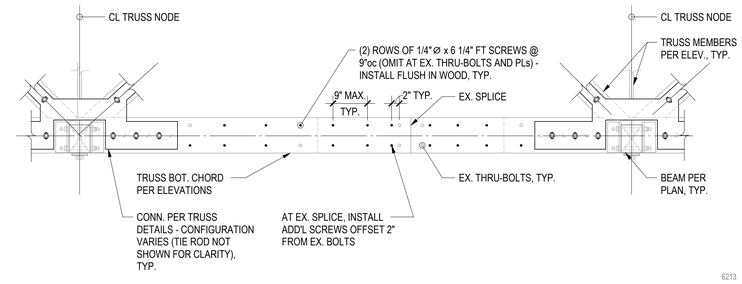

Truss Bottom Chord Splice Strengthening 6

6213

7

8

9

✱ TEMPORARY SHORING BY GENERAL CONTRACTOR AS REQD.

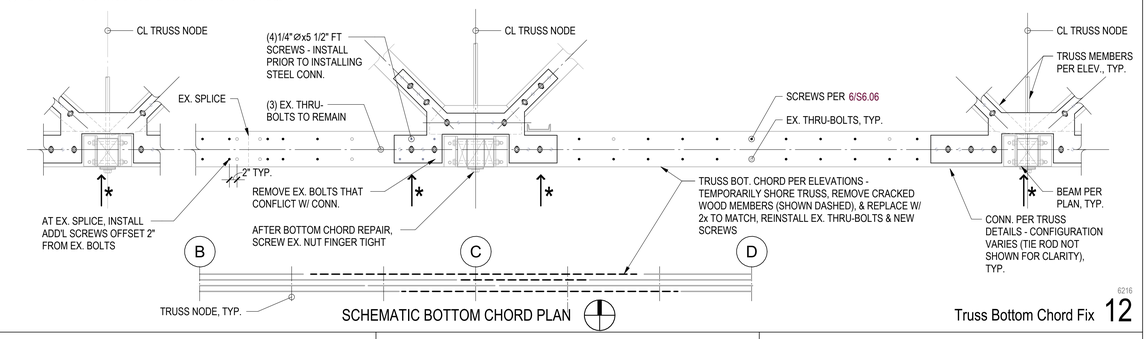

SCHEMATIC BOTTOM CHORD PLAN

Truss Bottom Chord Fix 12

6216

13

14

15

16

17

NOTE: POTENTIAL REPAIR SEQUENCING,

1. GENERAL CONTRACTOR TO DESIGN AND INSTALL TEMPORARY SHORING AT EX. TRUSS, INCLUDING END OF BOTTOM CHORD.
2. LOOSEN BOLTS FROM EX. STEEL PL TO EX. DIAGONAL.
3. PULL EX. BOTTOM CHORD GAP CLOSED. STRUCTURAL ENGINEER AND GENERAL CONTRACTOR'S PROJECT MANAGER TO BE PRESENT. STOP IF DISTRESS OR EXCESSIVE SOUND IS NOTED. GOAL IS TO REDUCE OUTWARD BUILDING BULGE AT TRUSS NODE SHOWN AND REDUCE GAPS BETWEEN EX. TRUSS MEMBERS.
4. INSTALL NEW CONNECTIONS, INCLUDING TENSION ROD, AND TIGHTEN EX. BOLTS THAT ARE LOOSE.
5. INSTALL EPOXY REPAIR AFTER REMOVING ROTTEN WOOD. COORDINATE EPOXY REPAIR PRODUCTS WITH ENGINEER.
6. REMOVE TEMPORARY SHORING.
7. TIGHTEN NEW TENSION ROD PER TRUSS ELEVATION.

19

20

21

22

NOTE: REMOVE EX. 2x FRAMING ON COLUMN SIDES AT EX. BREAK INSTALL CONNECTION SHOWN BELOW. AT THE EX. ANGLED BUTTRESS COLUMN WITH EX. BREAK, INSTALL THE COLUMN FOOTING CONNECTION IN A SIMILAR MANNER.

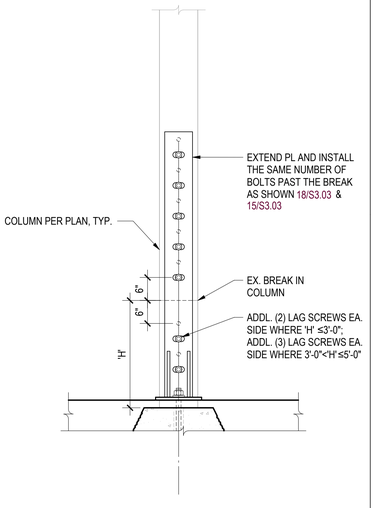

FOR CALL-OUTS
IN COMMON SEE
DETAIL 18/S3.03

Ex. Column Splice Fix 29

6215

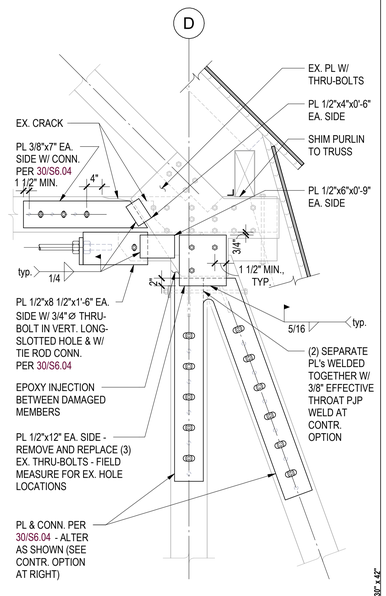

FOR CALL-OUTS
IN COMMON SEE
DETAIL 30/S6.04

Truss Broken End Fix 30

6214

25

26

27

28

MITHUN

SEATTLE / Pier 56, 1201 Alaskan Way, #200
Seattle, WA 98101 / 206.623.3344

SAN FRANCISCO / 595 Howard Street, #300
California, CA 94105 / 415.956.0688

LOS ANGELES / 5837 Adams Blvd
Culver City, CA 90232 / 323.937.2150

mithun.com

Sellen
COUGHLIN
PORTER
LUNDEEN

801 SECOND AVENUE, SUITE 900
SEATTLE, WA 98104

(206) 343-0460 www.cplinc.com

PROJECT
ASUW SHELL HOUSE RENOVATION

LOCATION
**3655 WALLA WALLA ROAD NE
SEATTLE, WA 98195**

PREPARED FOR
UNIVERSITY OF WASHINGTON

UNIVERSITY of WASHINGTON

THE NEXT 100 YEARS

NO.	DATE	REVISION

PARTNER IN CHARGE
BRZ
PROJECT MANAGER
RHC
PROJECT ENGINEER
SEU, JOK
PROJECT DESIGNER
KLM
PROJECT TEAM MEMBERS

CHECK
BRZ

ENGINEER SEAL

BRIAN R. ZAGERS
STATE OF WASHINGTON
24859
REGISTERED PROFESSIONAL ENGINEER
STRUCTURAL
04/30/25

SEATTLE DCI / OPCD APPROVAL STAMP

TITLE
EX. TRUSS DETAILS

PROJECT NO.
S23219 / UW 206756
DATE
APRIL 30, 2025

SHEET NUMBER
S6.06
GMP SET

© 2024 MITHUN, INC.

ORIGINAL SHEET SIZE: 30" x 42"

4/30/2025 1:10:36 PM

Your use of the electronic/hard media or transferred files shall constitute an acceptance the following:
This Electronic Document is provided on an "AS IS" and BASIS basis. Mithun and Mithun's consultants disclaim any warranties, express or implied, of fitness for a particular purpose, merchantability or non-infringement of proprietary rights. Mithun and Mithun's consultants do not warrant that the operation of the Electronic Document will be uninterrupted or error free. In addition, Mithun and Mithun's consultants do not warrant or make any representations regarding the use of the Electronic Document or related materials in terms of their correctness, accuracy, adequacy, usefulness, timeliness or reliability or otherwise. The entire risk as to the results and performance of the Electronic Document is assumed by you. Under no circumstances shall Mithun or Mithun's consultants be liable to you or any other party for any indirect, special or consequential damages whatsoever (including, without limitation, damages for loss of business profits, business interruption, loss of business information) arising out of the use of or inability to use the Electronic Document, even if Mithun or Mithun's consultants have been advised of the possibility of such damages. Because some states do not allow the exclusion or limitation of liability for consequential or incidental damages, in such states Mithun and Mithun's consultants' liability is limited to the extent permitted by law.
The Electronic Document is provided to you "AS IS" and you assume all responsibility for the use thereof and assume all risks that may be encountered in connection therewith. Mithun and Mithun's consultants will not be liable for any damages arising out of your use of the Electronic Document, including, but not limited to, special, indirect, incidental or consequential damages, loss of business profits or special damages, even if Mithun and Mithun's consultants have been advised of the possibility of such damages. Because some states do not allow the exclusion or limitation of liability for consequential or incidental damages, in such states Mithun and Mithun's consultants' liability is limited to the extent permitted by law.
The recipient agrees to indemnify and hold Mithun, its subconsultants and employees harmless from and against any claim, liability, demands, losses, damages, penalties or cost (including attorney's fees and defense costs), whether or not a suit is filed, arising or alleged to arise out of any unauthorized use, reuse or modification or in any way connected with, the incompatibility, readability, or durability of the information contained herein and the stamped Use of Construction Documents, that information on the stamped documents is to be interpreted as correct.
Indemnification. The recipient agrees to the fullest extent permitted by law, to indemnify and hold Mithun, its subconsultants and employees harmless from and against any claim, liability, demands, losses, damages, penalties or cost (including attorney's fees and defense costs), whether or not a suit is filed, arising or alleged to arise out of any unauthorized use, reuse or modification or in any way connected with, the incompatibility, readability, or durability of the information contained herein and the stamped Use of Construction Documents, that information on the stamped documents is to be interpreted as correct.
Autodesk Docs://23219 - ASUW Shell House Restoration/ASUW Shell House_Rev_R24.rvt

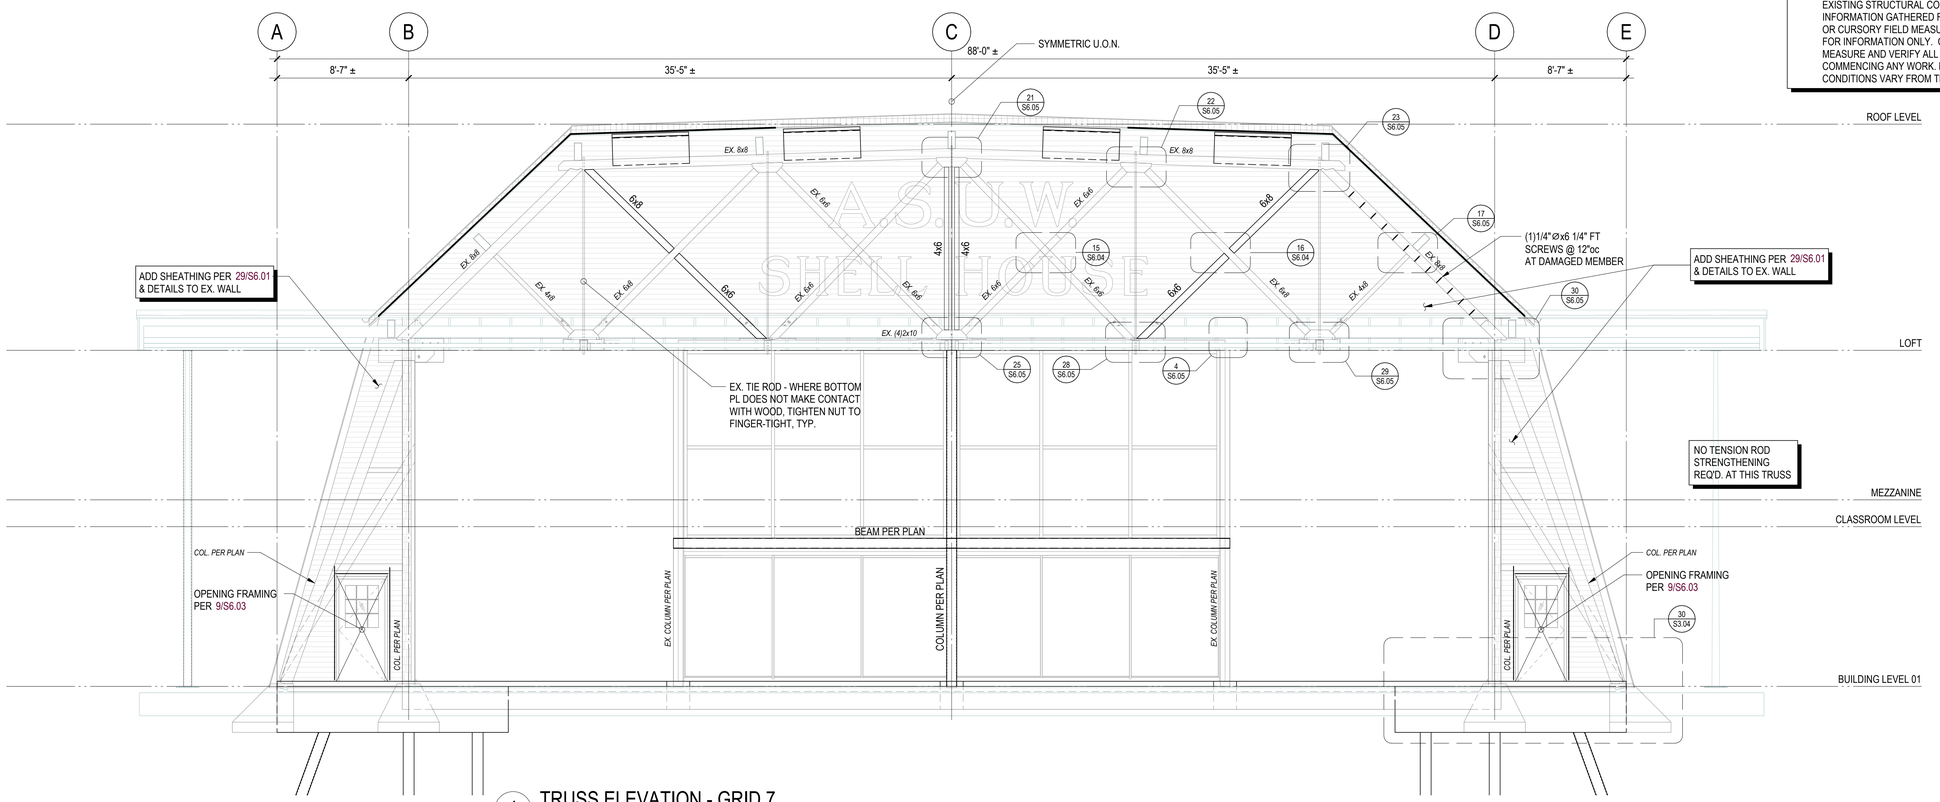

1 TRUSS ELEVATION - GRID 7
1/4" = 1'-0"

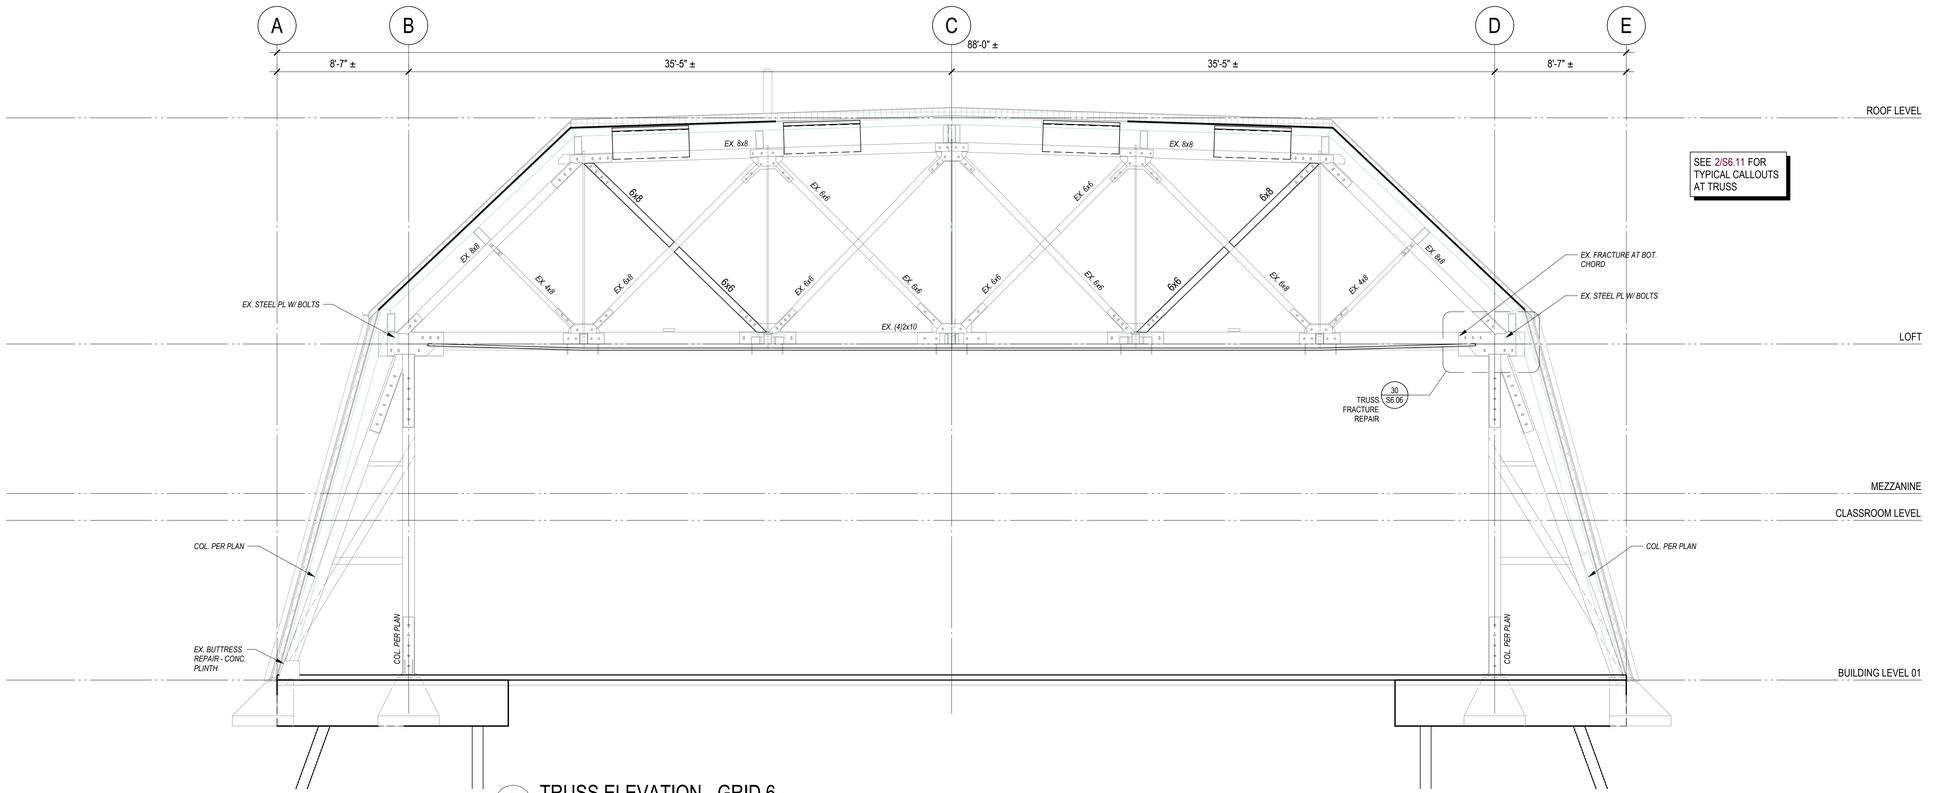

2 TRUSS ELEVATION - GRID 6
1/4" = 1'-0"

MITHUN

SEATTLE / Pier 56, 1201 Alaskan Way, #200
Seattle, WA 98101 / 206.623.3344

SAN FRANCISCO / 585 Howard Street, #300
California, CA 94105 / 415.956.0688

LOS ANGELES / 5837 Adams Blvd
Culver City, CA 90232 / 323.937.2150

mithun.com

Sellen
COUGHLIN PORTER LUNDEEN

801 SECOND AVENUE, SUITE 900
SEATTLE, WA 98104

(206) 343-0460 www.cplinc.com

PROJECT
ASUW SHELL HOUSE RENOVATION

LOCATION
3655 WALLA WALLA ROAD NE SEATTLE, WA 98195

PREPARED FOR
UNIVERSITY OF WASHINGTON

UNIVERSITY of WASHINGTON

THE NEXT 100 YEARS

NO.	DATE	REVISION

PARTNER IN CHARGE
BRZ
PROJECT MANAGER
RHC
PROJECT ENGINEER
SEU, JOK
PROJECT DESIGNER
KLM
PROJECT TEAM MEMBERS

CHECK
BRZ

ENGINEER SEAL

BARRY R. ZACKS
STATE OF WASHINGTON
15409
PROFESSIONAL ENGINEER
04/30/25

SEATTLE DCI / DPCD APPROVAL STAMP

TITLE
TRUSS ELEVATIONS

PROJECT NO.
S23219 / UW 206756
DATE
APRIL 30, 2025

SHEET NUMBER
S6.10
GMP SET

© 2024 MITHUN, INC.

ORIGINAL SHEET SIZE 30" x 42"

4/30/2025 1:10:38 PM

Your use of the electronic/hard media or transferred files shall constitute an acceptance the following:
The Electronic Documents are not Contract Documents and are not developed for use in construction or for non-estimating purposes. They are developed for the sole purpose of fulfilling the obligations set forth in the Owner/Architect Agreement. These electronic files may be shared for convenience, but information only and may not be relied upon for construction or quantity take-offs. Accordingly, MithUn, Inc. makes no representations as to the accuracy of this information. If for any reason a conflict exists between information contained herein and the stamped set of construction documents, the information in the stamped documents is to be interpreted as correct.
Use of Instruments of Service: The recipient agrees that all documents, including but not limited to Drawings, Specifications and Models, prepared by MithUn, Inc. and its consultants and employees, whether in hard copy or electronic media, are instruments of service for this project, and MithUn, Inc. is the author of these documents and shall retain all common law, statutory and other reserved rights, including the copyright thereto. No part of this information shall be used, sold, disclosed in any manner or any other purpose without the prior written permission of MithUn, Inc.
The recipient agrees, to the fullest extent permitted by law, to indemnify and hold MithUn, Inc. its shareholders and employees, harmless from and against any claim, liability, demands, losses, damages, penalties or cost (including attorney's fees and defense costs), whether or not a suit is filed, arising or alleged arising out of any unauthorized use, reuse or modification or in any way connected with, the incompatibility, readability, or durability of the information contained herein by the recipient or any person or entity that acquires or obtains this information thereof from the recipient without written authorization from MithUn, Inc.

Autodesk Docs://23219 - ASUW Shell House Restoration/ASUW Shell House_Rev_R24.rvt

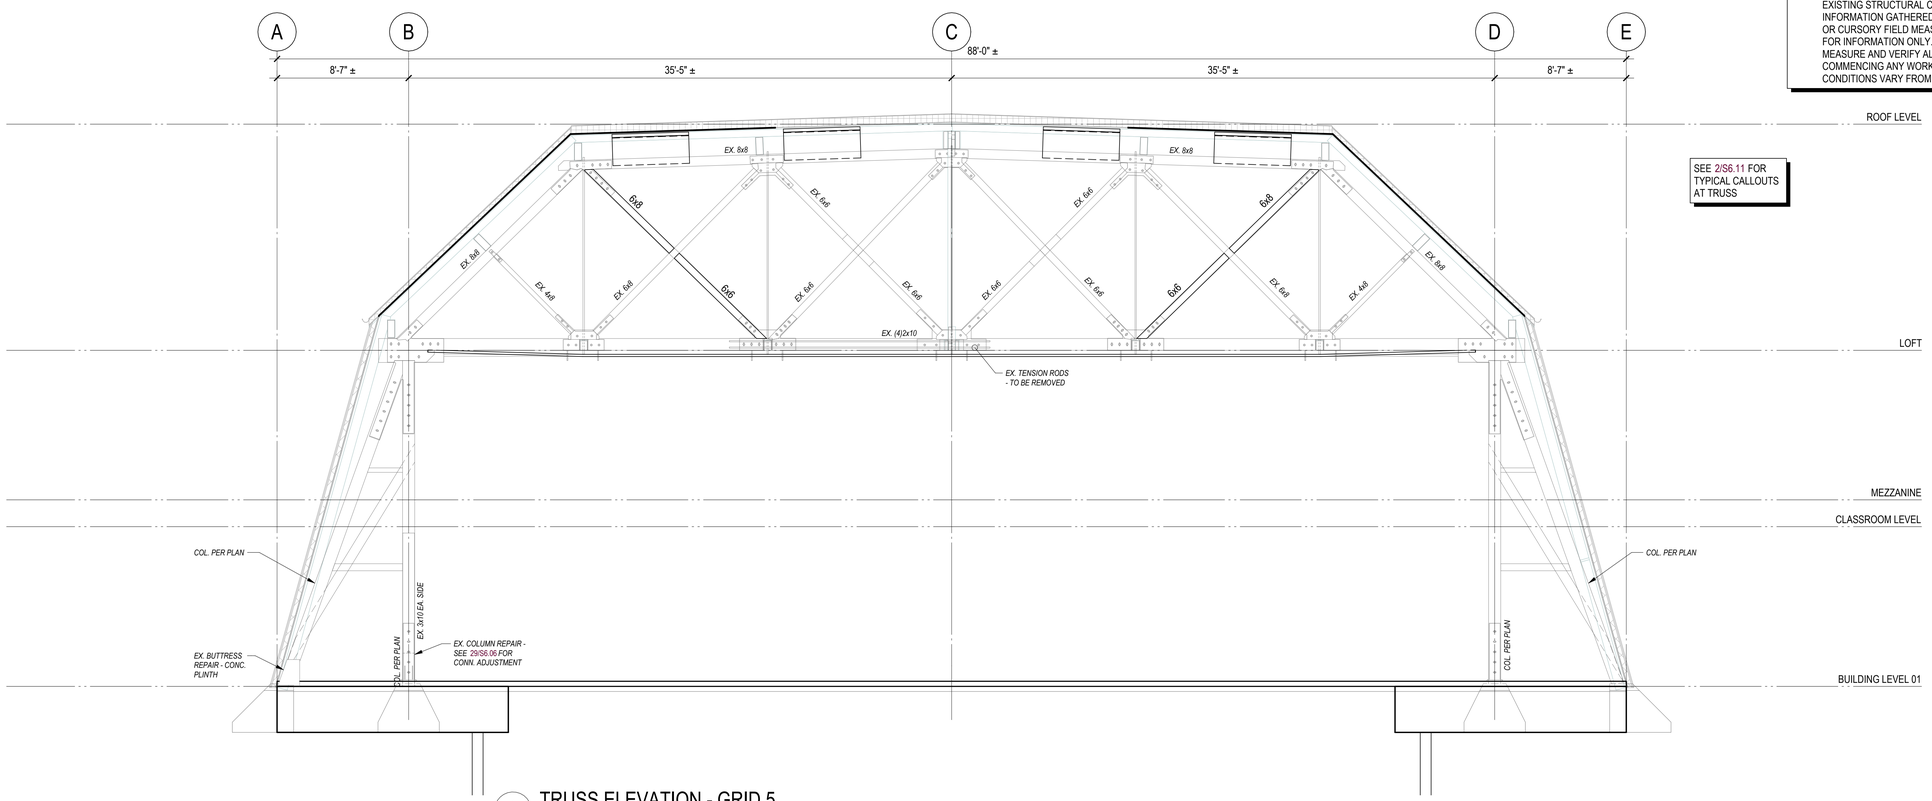

1 TRUSS ELEVATION - GRID 5
1/4" = 1'-0"

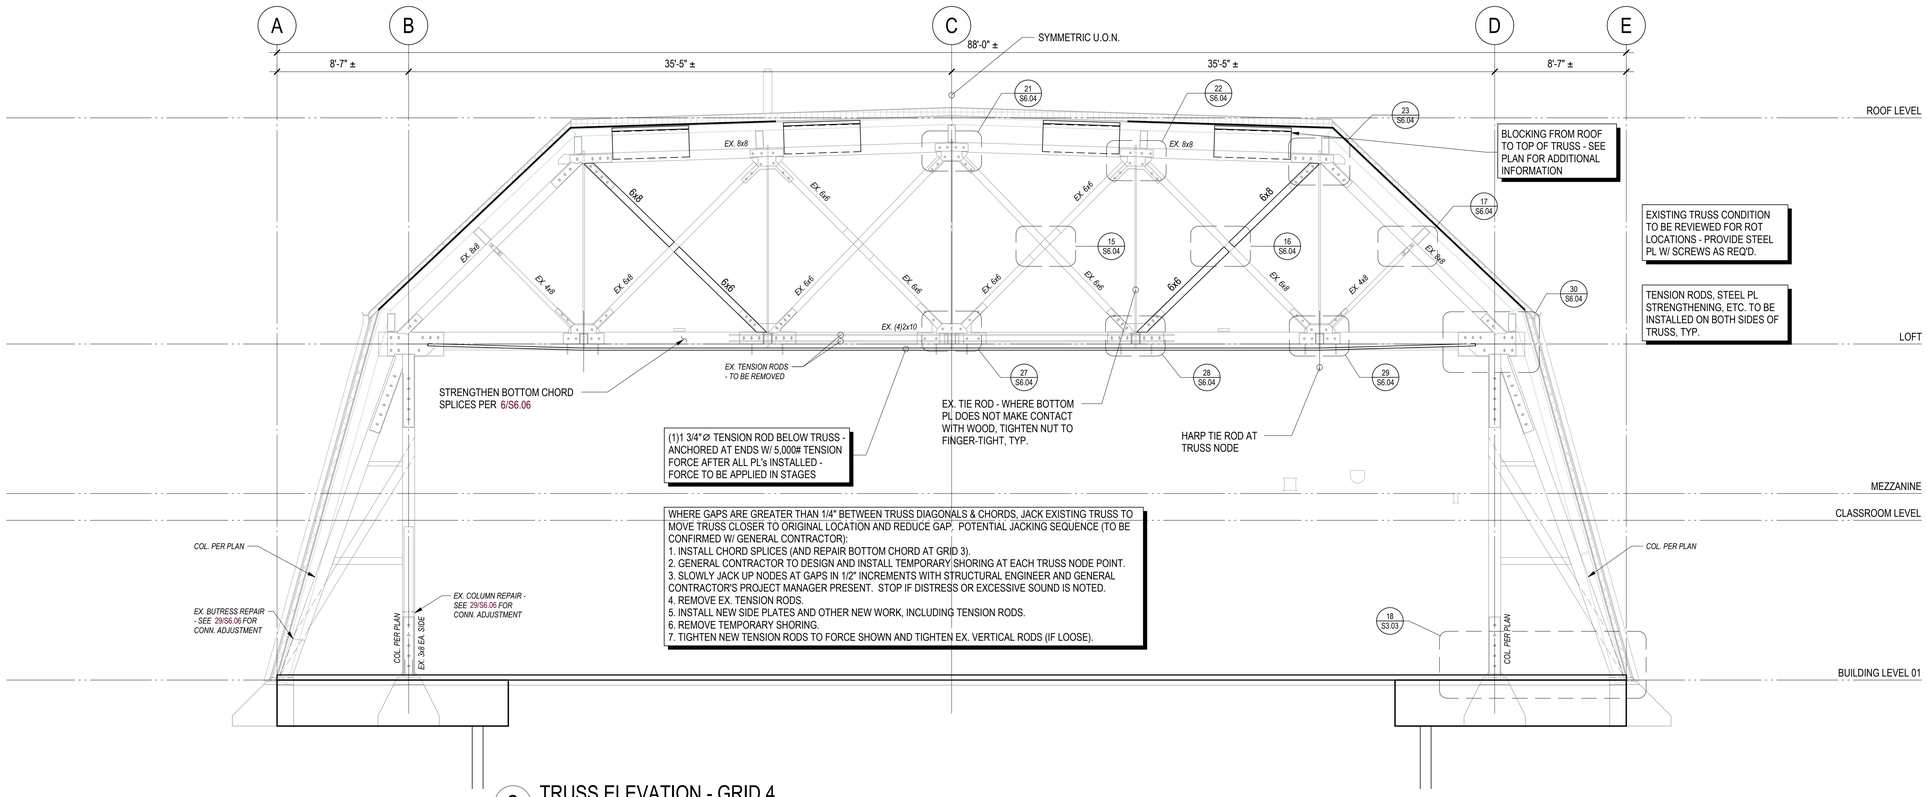

2 TRUSS ELEVATION - GRID 4
1/4" = 1'-0"

MITHUN

SEATTLE / Pier 56, 1201 Alaskan Way, #200
Seattle, WA 98101 / 206.623.3344

SAN FRANCISCO / 585 Howard Street, #300
California, CA 94105 / 415.956.0688

LOS ANGELES / 5837 Adams Blvd
Culver City, CA 90232 / 323.937.2150

mithun.com

Sellen
COUGHLIN PORTER LUNDEEN

801 SECOND AVENUE, SUITE 900
SEATTLE, WA 98104

(206) 343-0460 www.cplinc.com

PROJECT
ASUW SHELL HOUSE RENOVATION

LOCATION
3655 WALLA WALLA ROAD NE SEATTLE, WA 98195

PREPARED FOR
UNIVERSITY OF WASHINGTON

UNIVERSITY of WASHINGTON

THE NEXT 100 YEARS

NO.	DATE	REVISION

PARTNER IN CHARGE
BRZ
PROJECT MANAGER
RHC
PROJECT ENGINEER
SEU, JOK
PROJECT DESIGNER
KLM
PROJECT TEAM MEMBERS

CHECK
BRZ

ENGINEER SEAL

BARBARA R. ZACKS
STATE OF WASHINGTON
15409
PROFESSIONAL ENGINEER
04/30/25

SEATTLE DCI / OPCD APPROVAL STAMP

TITLE
TRUSS ELEVATIONS

PROJECT NO.
S23219 / UW 206756
DATE
APRIL 30, 2025

SHEET NUMBER
S6.11
GMP SET

© 2024 MITHUN, INC.

ORIGINAL SHEET SIZE 30" x 42"

4/30/2025 1:10:40 PM

Your use of the electronic/hard media or transferred files shall constitute an acceptance the following:
This Electronic Document is subject to, and governed by, the Agreement between MITHUN and the Owner/Architect/Engineer (provided to you or the entity You represent) for the project. Any unauthorized use, modification, or reproduction of this Electronic Document is strictly prohibited. MITHUN shall be entitled to injunctive relief and damages in the event of any such unauthorized use. The Electronic Document is provided without warranty of any kind, either express or implied, including but not limited to any warranties of merchantability or fitness for a particular purpose. Any reliance on this Electronic Document by any third party is at such third party's sole risk, and MITHUN disclaims any liability for such third party's reliance on this Electronic Document. In addition, MITHUN disclaims any responsibility to update the Electronic Document after the date issued by MITHUN. Building Information Models and CAD drawings are not Contract Documents and are not developed for use in construction or for non-estimating purposes. They are developed for the sole purpose of fulfilling the obligations set forth in the Owner/Architect Agreement. These electronic files may be shared for convenience, but information only and may not be relied upon for construction or quantity take-offs. Accordingly, MITHUN, Inc. makes no representations as to the accuracy of this information. If for any reason a conflict exists between information contained herein and the stamped set of construction documents, that information in the stamped documents is to be interpreted as correct.
In the event any party uses or relies on this Electronic Document without the express written consent of MITHUN, that party does so at its own risk and agrees to hold harmless, indemnify, and defend MITHUN, Inc. and its shareholders and employees, harmless from and against any claim, liability, demands, losses, damages, penalties or cost (including attorney's fees and defense costs), whether or not a suit is filed, arising or alleged to arise out of any unauthorized use, reuse or modification or in any way connected with, the incompatibility, readability, or durability of the information contained herein by the recipient or any person or entity that acquires or obtains this information (hereon from the recipient without written authorization from MITHUN, Inc.
The recipient agrees, to the fullest extent permitted by law, to indemnify and hold MITHUN, Inc. its shareholders and employees, harmless from and against any claim, liability, demands, losses, damages, penalties or cost (including attorney's fees and defense costs), whether or not a suit is filed, arising or alleged to arise out of any unauthorized use, reuse or modification or in any way connected with, the incompatibility, readability, or durability of the information contained herein by the recipient or any person or entity that acquires or obtains this information (hereon from the recipient without written authorization from MITHUN, Inc.
Autodesk Docs://S23120 - ASUW Shell House Restoration/ASUW Shell House_Rev_R24.rvt

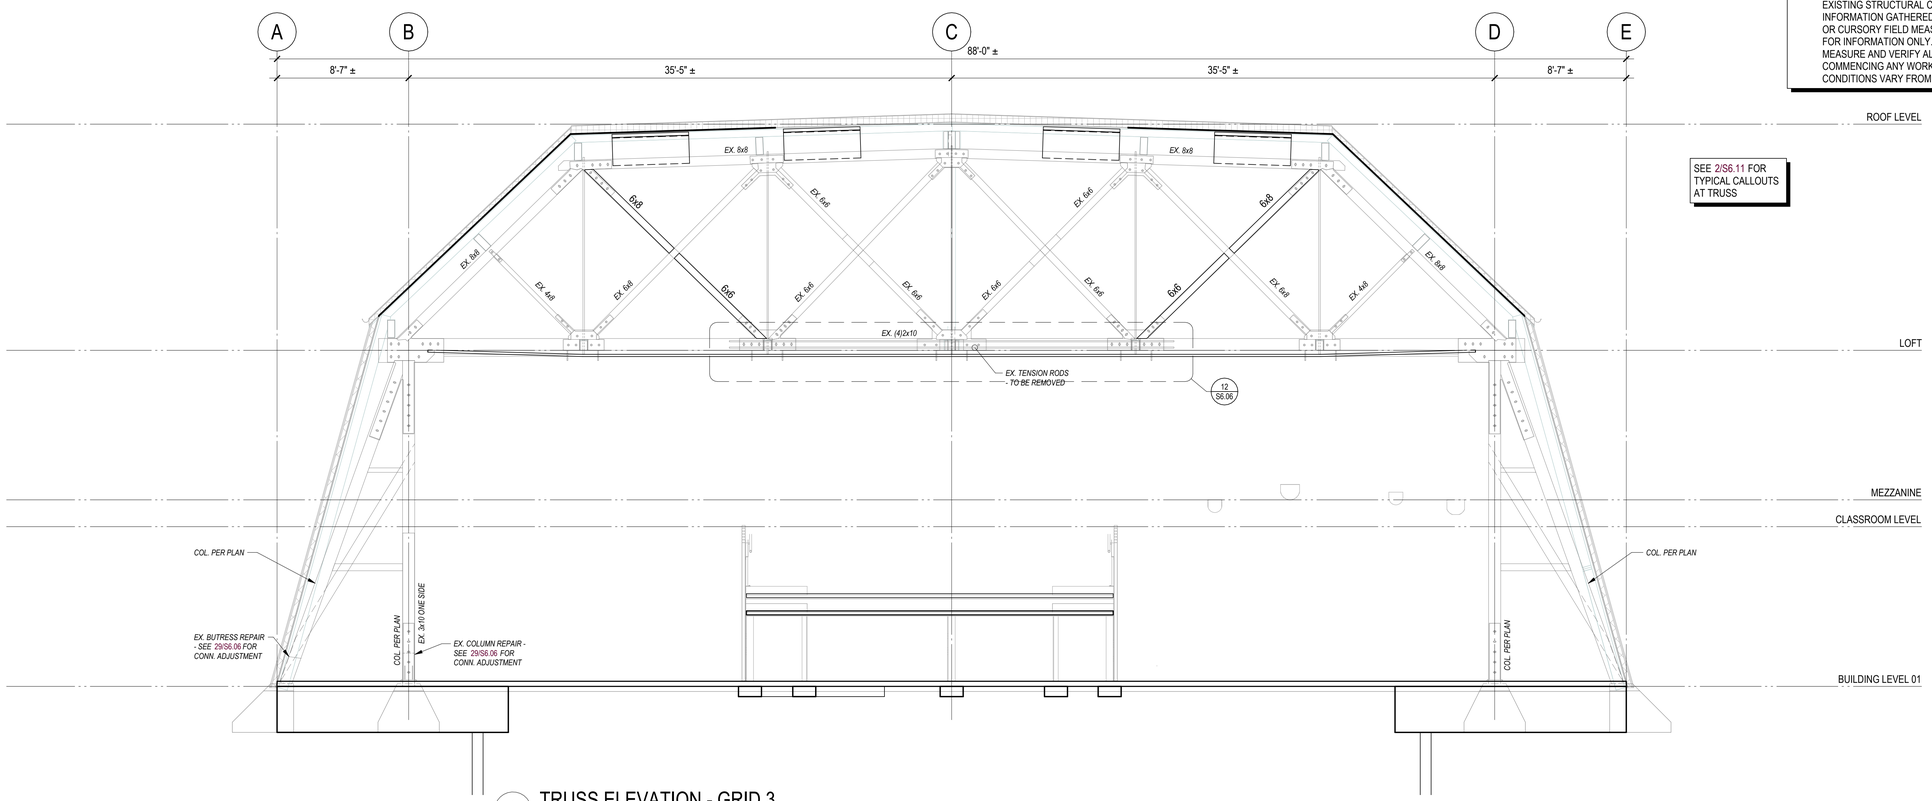

1 TRUSS ELEVATION - GRID 3
1/4" = 1'-0"

NOTE: ALL DIMENSIONS, ELEVATIONS, AND LOCATIONS OF EXISTING STRUCTURAL COMPONENTS ARE BASED ON INFORMATION GATHERED FROM ORIGINAL DRAWINGS OR CURSORY FIELD MEASUREMENTS AND ARE SHOWN FOR INFORMATION ONLY. CONTRACTOR SHALL FIELD MEASURE AND VERIFY ALL CONDITIONS PRIOR TO COMMENCING ANY WORK. NOTIFY ENGINEER WHERE CONDITIONS VARY FROM THOSE SHOWN.

SEE 2/S6.11 FOR TYPICAL CALLOUTS AT TRUSS

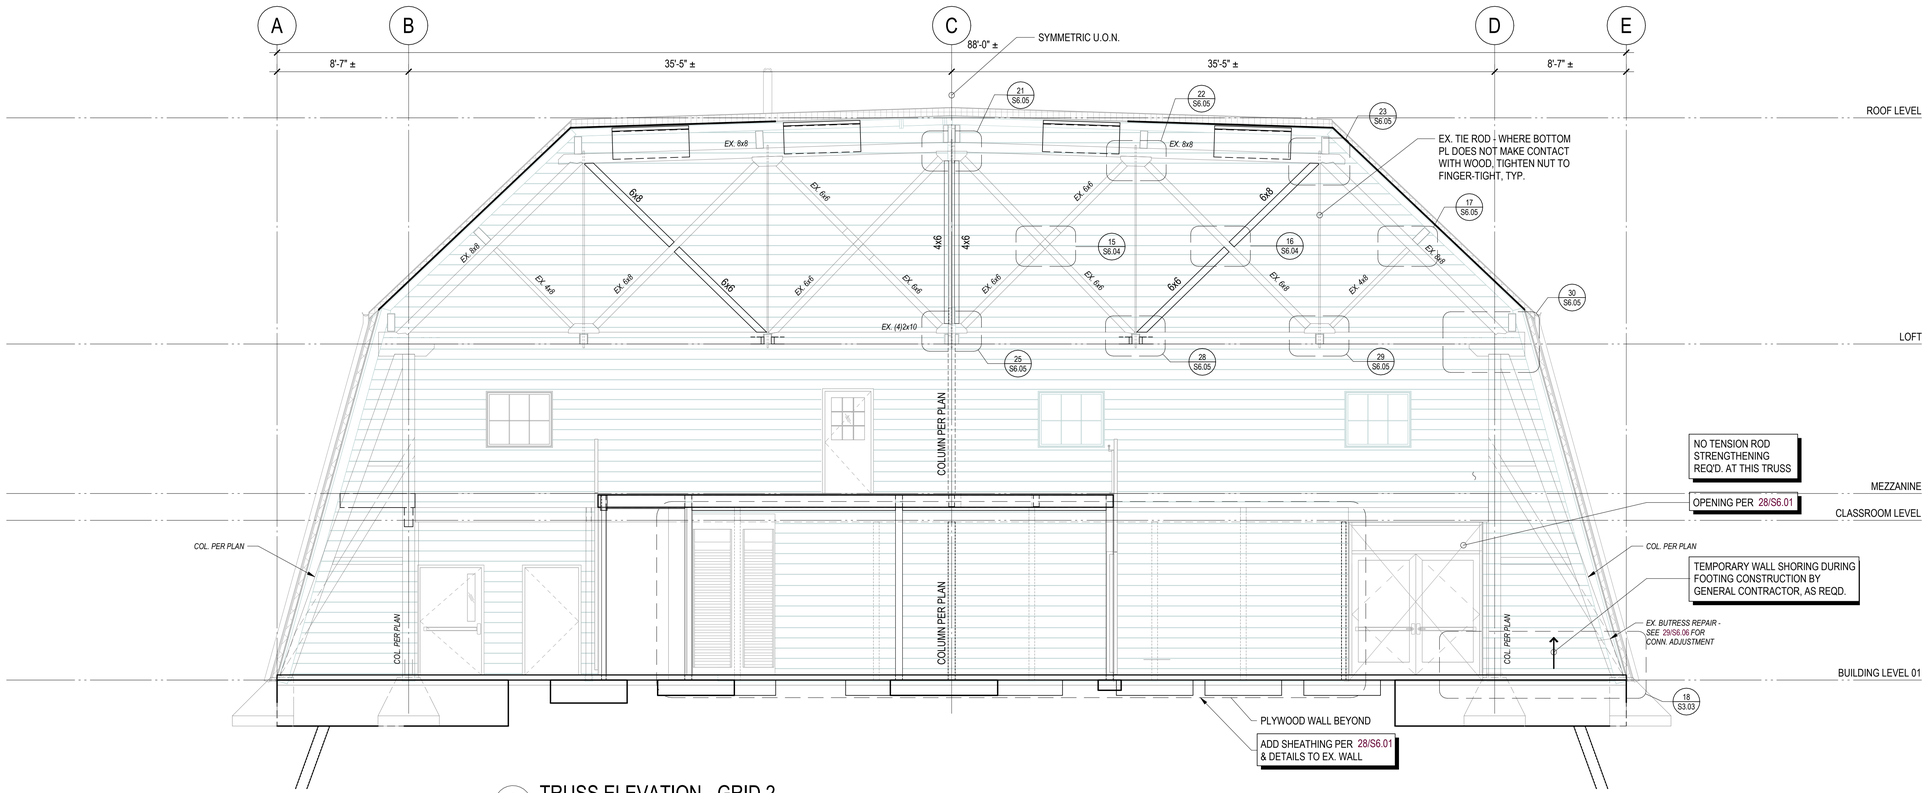

2 TRUSS ELEVATION - GRID 2
1/4" = 1'-0"

MITHUN

SEATTLE / Pier 56, 1201 Alaskan Way, #200
Seattle, WA 98101 / 206.623.3344

SAN FRANCISCO / 585 Howard Street, #300
California, CA 94105 / 415.956.0688

LOS ANGELES / 5837 Adams Blvd
Culver City, CA 90232 / 323.937.2150

mithun.com

Sellen
COUGHLIN PORTER LUNDEEN

801 SECOND AVENUE, SUITE 900
SEATTLE, WA 98104

(206) 343-0460 www.cplinc.com

PROJECT
ASUW SHELL HOUSE RENOVATION

LOCATION
3655 WALLA WALLA ROAD NE SEATTLE, WA 98195

PREPARED FOR
UNIVERSITY OF WASHINGTON

UNIVERSITY of WASHINGTON

THE NEXT 100 YEARS

NO.	DATE	REVISION

PARTNER IN CHARGE
BRZ
PROJECT MANAGER
RHC
PROJECT ENGINEER
SEU, JOK
PROJECT DESIGNER
KLM
PROJECT TEAM MEMBERS

CHECK
BRZ

ENGINEER SEAL

BRIAN R. ZACHER — STATE OF WASHINGTON — 15409 — PROFESSIONAL ENGINEER — 04/30/25

SEATTLE DCI / OPCD APPROVAL STAMP

TITLE
TRUSS ELEVATIONS

PROJECT NO.
S23219 / UW 206756
DATE
APRIL 30, 2025

SHEET NUMBER
S6.12
GMP SET

© 2024 MITHUN, INC.

ORIGINAL SHEET SIZE 30" x 42"

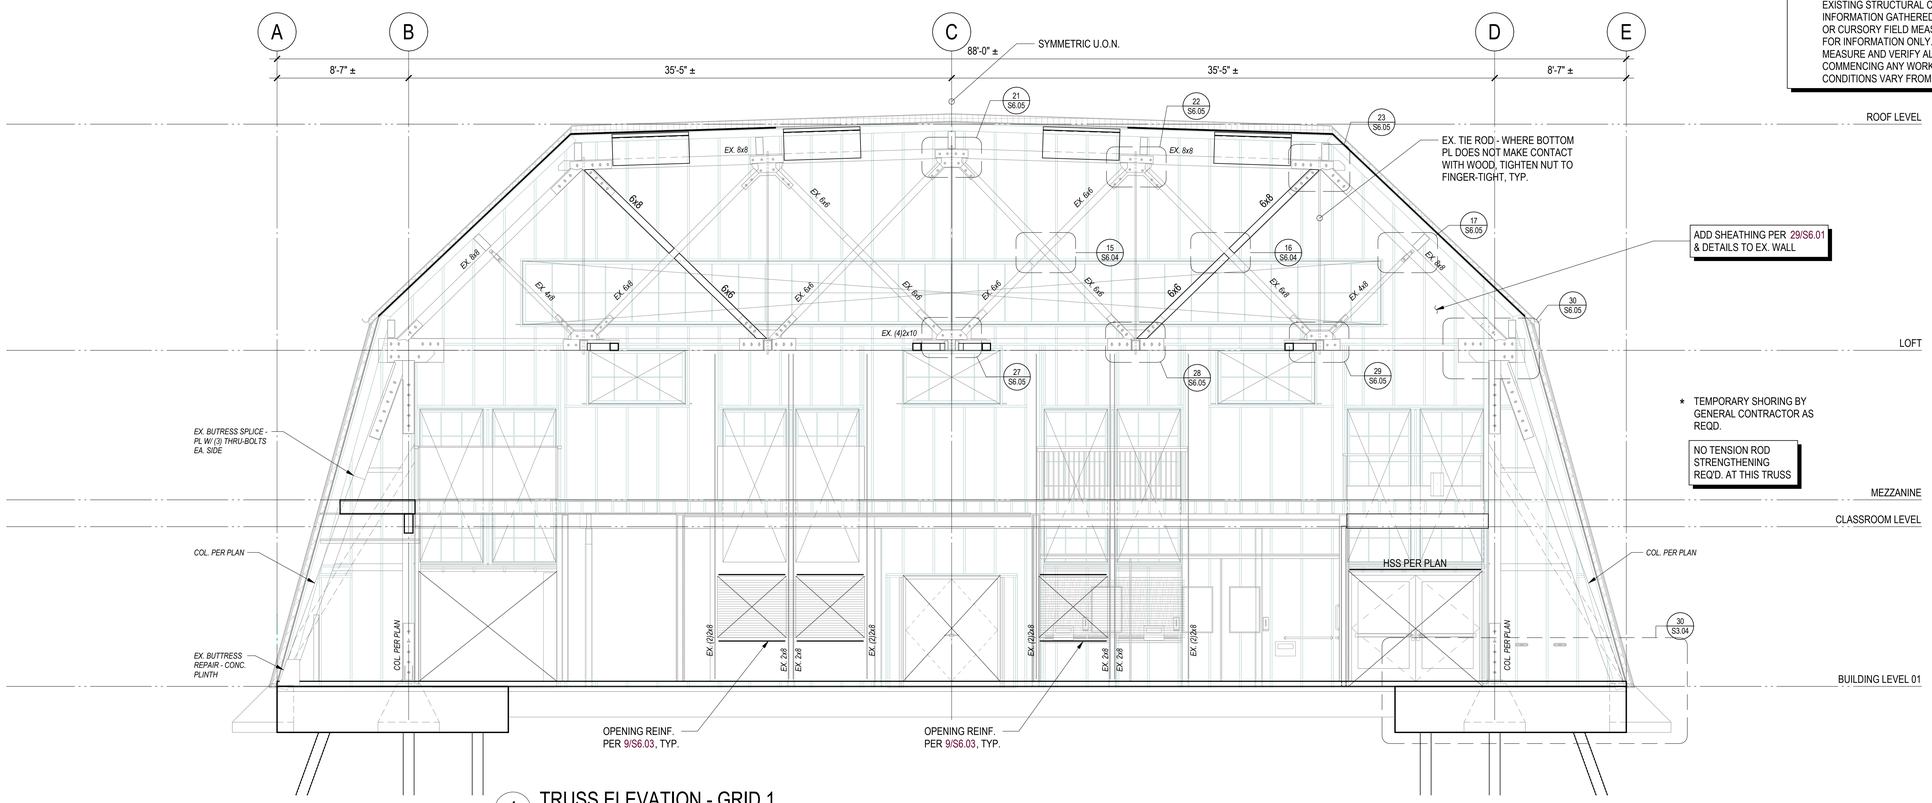

1 TRUSS ELEVATION - GRID 1
1/4" = 1'-0"

NOTE: ALL DIMENSIONS, ELEVATIONS, AND LOCATIONS OF EXISTING STRUCTURAL COMPONENTS ARE BASED ON INFORMATION GATHERED FROM ORIGINAL DRAWINGS OR CURSORY FIELD MEASUREMENTS AND ARE SHOWN FOR INFORMATION ONLY. CONTRACTOR SHALL FIELD MEASURE AND VERIFY ALL CONDITIONS PRIOR TO COMMENCING ANY WORK. NOTIFY ENGINEER WHERE CONDITIONS VARY FROM THOSE SHOWN.

MITHUN

SEATTLE / Pier 56, 1201 Alaskan Way, #200
Seattle, WA 98101 / 206.623.3344

SAN FRANCISCO / 585 Howard Street, #300
California, CA 94105 / 415.956.0688

LOS ANGELES / 5837 Adams Blvd
Culver City, CA 90232 / 323.937.2150

mithun.com

Sellen
COUGHLIN PORTER LUNDEEN

801 SECOND AVENUE, SUITE 900
SEATTLE, WA 98104

(206) 343-0460 www.cplinc.com

PROJECT
ASUW SHELL HOUSE RENOVATION

LOCATION
3655 WALLA WALLA ROAD NE SEATTLE, WA 98195

PREPARED FOR
UNIVERSITY OF WASHINGTON

UNIVERSITY of WASHINGTON

THE NEXT 100 YEARS

NO.	DATE	REVISION

PARTNER IN CHARGE
BRZ
PROJECT MANAGER
RHC
PROJECT ENGINEER
SEU, JOK
PROJECT DESIGNER
KLM
PROJECT TEAM MEMBERS

CHECK
BRZ

ENGINEER SEAL

BRIAN R. ZACHER — STATE OF WASHINGTON — 23409 — PROFESSIONAL ENGINEER — 04/30/25

SEATTLE DCI / OPCD APPROVAL STAMP

TITLE
TRUSS ELEVATIONS

PROJECT NO.
S23219 / UW 206756
DATE
APRIL 30, 2025

SHEET NUMBER
S6.13
GMP SET

ORIGINAL SHEET SIZE 30" x 42"

© 2024 MITHUN, INC.

4/30/2025 1:10:41 PM

Your use of the electronic/hard media or transferred files shall constitute an acceptance the following:
The Electronic Documents are not Contract Documents and are not to be used as such. They are developed for the sole purpose of fulfilling the obligations set forth in the Owner/Architect Agreement. These electronic files may be shared for convenience, for information only and may not be relied upon for construction or quantity take-offs. Accordingly, Mithun, Inc. makes no representations as to the accuracy of this information. If for any reason a conflict exists between information contained herein and the stamped set of construction documents, that information on the stamped documents is to be interpreted as correct.
Use of electronic media is at the user's own risk. Mithun, Inc. specifically disclaims any responsibility for the completeness, accuracy or usability of electronic media. The recipient agrees, to the fullest extent permitted by law, to indemnify, and hold Mithun, Inc. its shareholders and employees, harmless from and against any claim, liability, demands, losses, damages, penalties or cost (including attorney's fees and defense costs, whether or not a suit is filed) arising out of any unauthorized use, reuse or modification or in any way connected with, the incompatibility, readability, or durability of the information contained herein by the recipient or any person or entity that acquires or obtains this information thereon from the recipient without written authorization from Mithun, Inc.
Autodesk Docs://23219 - ASUW Shell House Restoration/ASUW_Shell House_Brz_R24.rvt

4/30/2025 1:10:45 PM

Your use of the attached/enclosed media or transferred files shall constitute an acceptance the following
The Electronic Documents have been created by MITHUN for the sole purpose of fulfilling the obligations set forth in the Owner/Architect Agreement. These electronic files may be shared for convenience, but information only and may not be relied upon for construction or quantity take-offs. Accordingly, MITHUN, Inc. makes no representations as to the accuracy of this information. If for any reason a conflict exists between information contained herein and the stamped set of construction documents, the information on the stamped documents is to be interpreted as correct.
Use of this electronic media is subject to the following terms: To indemnify and hold MITHUN, Inc. its shareholders and employees, harmless from and against any claim, liability, demands, losses, damages, penalties or cost (including attorney's fees and defense costs, whether or not a suit is filed) arising or allegedly arising out of any unauthorized use, reuse or modification or in any way connected with the incompatibility, readability, or durability of the information contained herein by the recipient or any person or entity that acquires or obtains this information thereon from the recipient without written authorization from MITHUN, Inc.
The recipient agrees, to the fullest extent permitted by law, to indemnify and hold MITHUN, Inc. its shareholders and employees, harmless from and against any claim, liability, demands, losses, damages, penalties or cost (including attorney's fees and defense costs, whether or not a suit is filed) arising or allegedly arising out of any unauthorized use, reuse or modification or in any way connected with the incompatibility, readability, or durability of the information contained herein by the recipient or any person or entity that acquires or obtains this information thereon from the recipient without written authorization from MITHUN, Inc.
Autodesk Docs://23219 - ASUW Shell House Restoration/ASUW Shell House_Rev_R24.rvt

NOTE: ALL DIMENSIONS, ELEVATIONS, AND LOCATIONS OF EXISTING STRUCTURAL COMPONENTS ARE BASED ON INFORMATION GATHERED FROM ORIGINAL DRAWINGS OR CURSORY FIELD MEASUREMENTS AND ARE SHOWN FOR INFORMATION ONLY. CONTRACTOR SHALL FIELD MEASURE AND VERIFY ALL CONDITIONS PRIOR TO COMMENCING ANY WORK. NOTIFY ENGINEER WHERE CONDITIONS VARY FROM THOSE SHOWN.

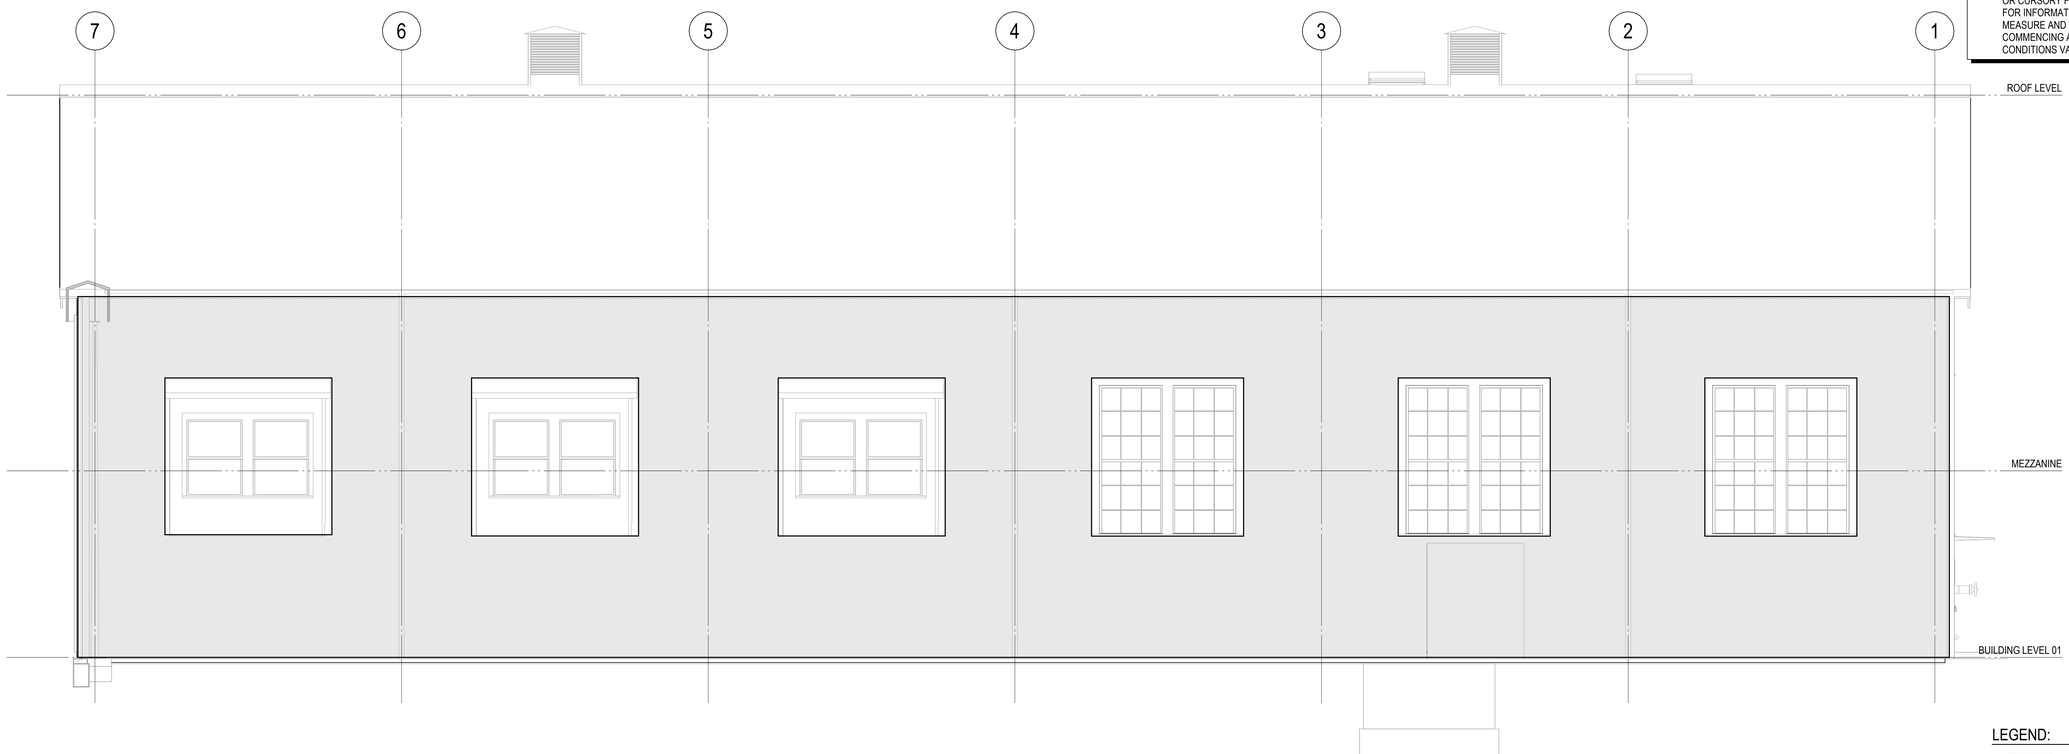

1 EL-E
1/4" = 1'-0"

LEGEND:

PLYWOOD SHEATHING & CONN. PER 29/S6.01

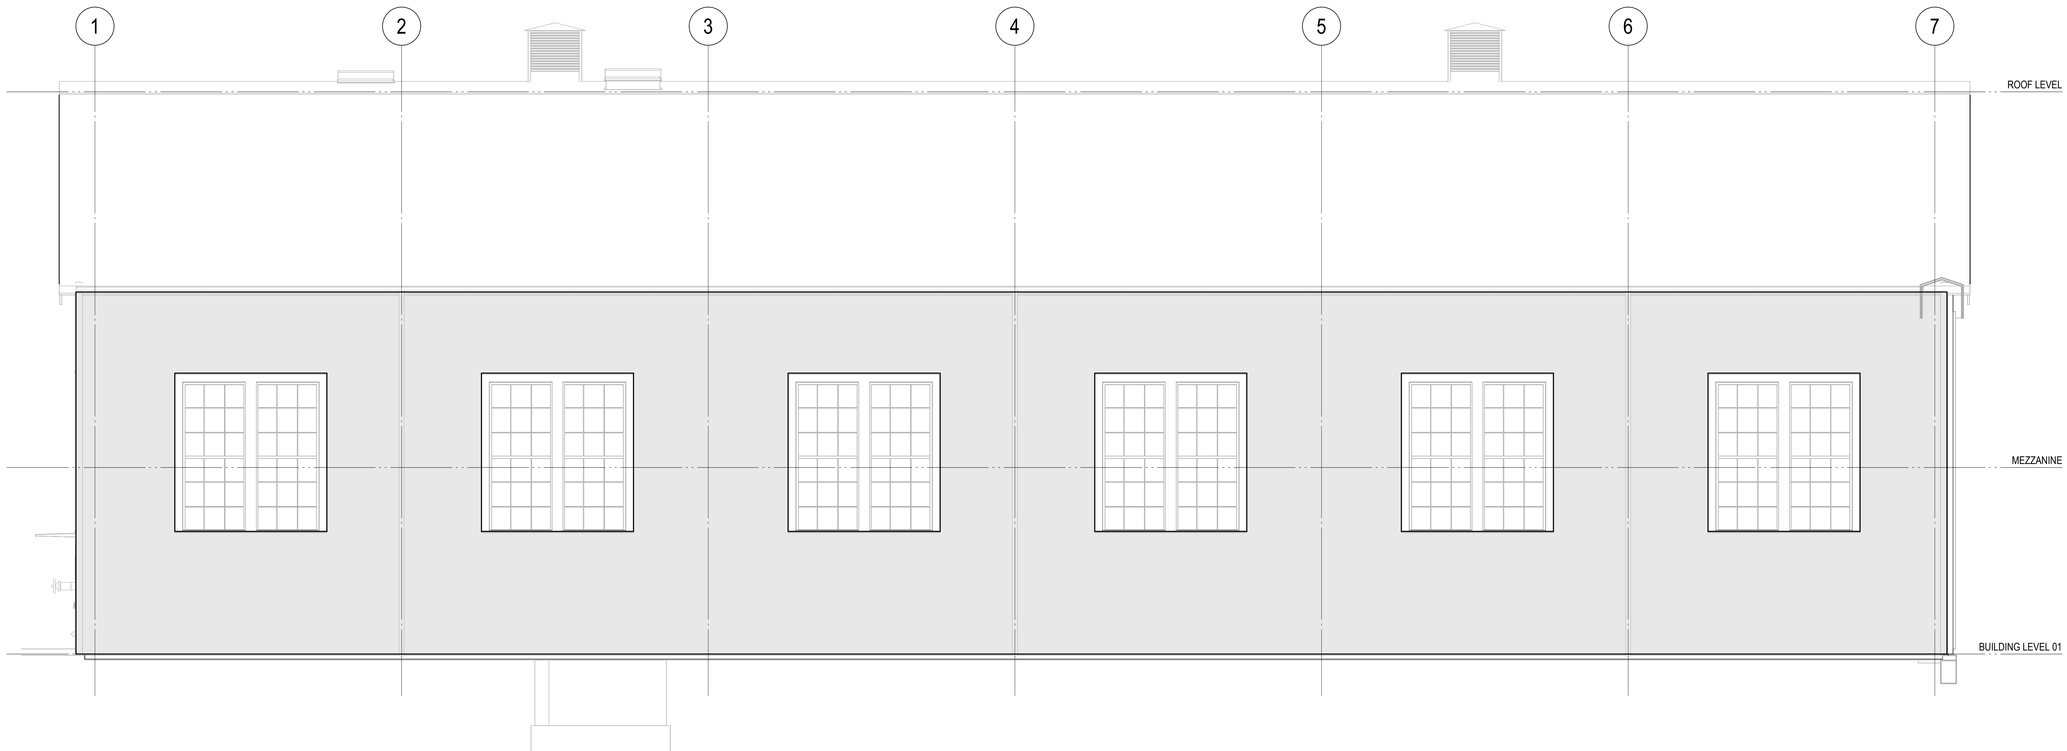

2 EL-A
1/4" = 1'-0"

MITHUN

SEATTLE / Pier 56, 1201 Alaskan Way, #200
Seattle, WA 98101 / 206.623.3344

SAN FRANCISCO / 585 Howard Street, #300
California, CA 94105 / 415.956.0688

LOS ANGELES / 9837 Adams Blvd
Culver City, CA 90232 / 323.937.2150

mithun.com

Sellen
COUGHLIN PORTER LUNDEEN

801 SECOND AVENUE, SUITE 900
SEATTLE, WA 98104

(206) 343-0460 www.cplinc.com

PROJECT
ASUW SHELL HOUSE RENOVATION

LOCATION
3655 WALLA WALLA ROAD NE SEATTLE, WA 98195

PREPARED FOR
UNIVERSITY OF WASHINGTON

UNIVERSITY of WASHINGTON

THE NEXT 100 YEARS

NO.	DATE	REVISION

PARTNER IN CHARGE
BRZ
PROJECT MANAGER
RHC
PROJECT ENGINEER
SEU, JOK
PROJECT DESIGNER
KLM
PROJECT TEAM MEMBERS

CHECK
BRZ

ENGINEER SEAL

BRIAN R. ZACKEY
STATE OF WASHINGTON
53469
REGISTERED PROFESSIONAL ENGINEER
04/30/25

SEATTLE DCI / OPCD APPROVAL STAMP

TITLE
EXTERIOR ELEVATIONS

PROJECT NO.
S23219 / UW 206756
DATE
APRIL 30, 2025

SHEET NUMBER
S6.14
GMP SET

© 2024 MITHUN, INC.

ORIGINAL SHEET SIZE 30" x 42"

4/30/2025 11:57:22 AM

Your use of the attached/enclosed media or transferred files shall constitute an acceptance the following
Any Electronic Documents have been delivered to you at your request for your convenience only. They are developed for the sole purpose of fulfilling the obligations set forth in the Owner/Architect Agreement. These electronic files may be altered for convenience, but information only and may not be relied upon for construction or quality take-offs. Accordingly, MithUn, Inc. makes no representations as to the accuracy of this information. If for any reason a conflict exists between information contained herein and the stamped set of construction documents, the information on the stamped documents is to be interpreted as correct.
All of the information contained herein is the property of MithUn, Inc. and is protected by all applicable copyright laws. The recipient agrees, to the fullest extent permitted by law, to defend, indemnify, and hold MithUn, Inc. its shareholders and employees harmless from and against any claim, liability, deficiency, loss, damages, penalties or cost (including attorney's fees and defense costs, whether or not a suit is filed) arising or allegedly arising out of any unauthorized use, reuse or modification or in any way connected with, the incompatibility, readability, or suitability of the information contained herein by the recipient or any person or entity that acquires or obtains the information thereon from the recipient without written authorization from MithUn, Inc.
Adobe Docs (707218) - AUW Shell House Renovation/SD/M Shell House_MD1.rvt

GENERAL LEGEND

SYMBOL	DESCRIPTION
1	NOTE CALLOUT
M1.01 / 1	DETAIL CALLOUT - NUMBER ON TOP DENOTES DETAIL NUMBER - NUMBER ON BOTTOM DENOTES SHEET DETAIL IS SHOWN
M1.01 / 1	MECHANICAL EQUIPMENT CALLOUT, SEE MECHANICAL PLANS FOR EXACT LOCATION AND REQUIREMENTS
M1.01 / 1	SECTION CALLOUT
	POINT OF CONNECTION
	POINT OF DISCONNECTION
	NEW LINEWORK
	EXISTING LINEWORK
	DEMOLITION LINEWORK
	DIRECTION OF FLOW
10'Ø CD-1 100 CFM	DIFFUSER LABEL - NECK SIZE AND DIFFUSER TYPE - CUBIC FEET PER MINUTE

DUCTWORK LEGEND

SYMBOL	DESCRIPTION
16"x12"	SHEET METAL DUCT
16"x12"	HIDDEN SHEET METAL DUCT
16"x12" (1"L)	INTERNALLY INSULATED SHEET METAL DUCT CLEAR INSIDE DIMENSION SHOWN, LINER THICKNESS IN PARENTHESIS
	STANDARD BRANCH FOR SUPPLY AND RETURN
	ROUND ELBOW DOWN
	ROUND ELBOW UP
8"	RECTANGULAR TO ROUND TRANSITION
	FLEXIBLE DUCT
FC	FLEX CONNECTION
BDD	BACK DRAFT DAMPER
FD	FIRE DAMPER
FSD	COMBINATION FIRE AND SMOKE DAMPER
M	MOTORIZED DAMPER
	BALANCING DAMPER
	SUPPLY DIFFUSER: 2-WAY/3-WAY/4-WAY
	GRILLE: RETURN/EXHAUST
UP DN	SUPPLY AIR DUCT SECTION
UP DN	RETURN AIR DUCT SECTION
UP DN	EXHAUST AIR DUCT SECTION
UC	UNDERCUT DOOR
TG	TRANSFER GRILLE OR LOUVER
DG	DOOR GRILLE OR LOUVER
	SINGLE DUCT VAV BOX WITH REHEAT COIL
	SINGLE DUCT VAV BOX WITHOUT REHEAT COIL
	FILTER
	HUMIDIFIER DISPERSION GRID
	LOUVER
AD	ACCESS DOOR OR ACCESS PANEL (AP) IN DUCTWORK
1" 2"	STATIC PRESSURE CHANGE TAG
	TURNING VANES (RECTANGULAR)

PIPING LEGEND

SYMBOL	DESCRIPTION
4" CHWR	NEW PIPING (SIZE-SERVICE)
(E) 4" CHWR	EXISTING PIPING (SIZE-SERVICE)
	ELBOW FACING AWAY FROM VIEWER
	ELBOW FACING TOWARD VIEWER
	TEE FACING AWAY FROM VIEWER
	TEE FACING TOWARD VIEWER
	PIPE CAP
	TRANSITION, ASYMMETRIC
	TRANSITION, SYMMETRIC
	EXPANSION JOINT (COMPENSATOR)
	PIPE GUIDE
	PIPE ANCHOR
	UNION, SCREWED
	DRAIN, FUNNEL
	PUMP
	BALL VALVE
	BALL VALVE W/ ACTUATOR
	BUTTERFLY VALVE
	BUTTERFLY VALVE W/ ACTUATOR
	GATE VALVE
	GATE VALVE W/ ACTUATOR
	GLOBE VALVE
	GLOBE VALVE W/ ACTUATOR
	THREE-WAY VALVE
	THREE-WAY VALVE W/ ACTUATOR
	CHECK VALVE, SWING
	CHECK VALVE, SPRING LOADED
	MULTI-PURPOSE VALVE
	FLOW MEASURING AND BALANCING VALVE
	HOSE BIBB VALVE
	LOCK SHIELD MANUAL VALVE
	PLUG VALVE
	PRESSURE REGULATOR
	STRAINER, Y-TYPE
	STRAINER WITH HOSE CONNECTION
	PRESSURE GAUGE WITH SHUTOFF COCK
	PRESSURE GAUGE WITH SNUBBER AND SHUTOFF COCK
	SELF-SEALING PRESSURE AND TEMPERATURE TAP
	THERMOMETER
	THERMOWELL
FM	FLOW METER
FL	FLOW REGULATOR AND FLOW LIMITING VALVE
PSD	PUMP SUCTION DIFFUSER
VB	VACUUM BREAKER
	AIR VENT, AUTOMATIC
	FLEXIBLE CONNECTION
	COMBINATION FLEX-VANE STRAIGHTENER
	SAFETY OR RELIEF VALVE
T	STEAM TRAP
S	AIR SEPARATOR

CONTROL LEGEND

SYMBOLS	DESCRIPTION
XX	DDC PHYSICAL POINT
XX	SENSOR
XX	SWITCH
COMM	COMMUNICATION GATEWAY CONNECTION TO DDC
ECM	ELECTRONICALLY COMMUTATED MOTOR
VFD	VARIABLE FREQUENCY DRIVE
	ELECTRONIC 3-WAY VALVE
	ELECTRONIC 2-WAY VALVE
	ELECTRONIC BUTTERFLY VALVE
	DAMPER WITH ACTUATOR, OPPOSED BLADE
	DAMPER WITH ACTUATOR, PARALLEL BLADE
C C	COOLING COIL
H C	HEATING COIL
	AIR FILTER BANK
TS	AVERAGING AIR TEMPERATURE SENSOR
	FIELD CONTROL WIRING
	FIELD POWER WIRING

ABBREVIATIONS

ABBREVIATION	DESCRIPTION
(E)	EXISTING
AAV	AUTOMATIC AIR VENT
AFF	ABOVE FINISHED FLOOR
AHU	AIR HANDLING UNIT
AP	ACCESS PANEL
APD	AIR PRESSURE DROP
BD	BLOWDOWN
BDD	BACK DRAFT DAMPER
BFC	BELOW FINISHED CEILING
BFP	BACK FLOW PREVENTER
BHP	BREAK HORSEPOWER
BLDG	BUILDING
BOB	BOTTOM OF BEAM
BOP	BOTTOM OF PIPE
BTU	BRITISH THERMAL UNIT
C02	CARBON DIOXIDE
CFM	CUBIC FEET PER MINUTE
CHWR	CHILLED WATER RETURN
CHWS	CHILLED WATER SUPPLY
CI	CAST IRON
CL	CENTER LINE
CP	CONDENSATE PUMP
CT	COOLING TOWER
CU	CONDENSING UNIT
CV	CONSTANT VOLUME BOX
CWFR	CONDENSER WATER FILTER RETURN
CWFS	CONDENSER WATER FILTER SUPPLY
CWR	CONDENSER WATER RETURN
CWS	CONDENSER WATER SUPPLY
DB	DRY BULB
DEG	DEGREES
DIA	DIAMETER
DL	DOOR LOUVER
DN	DOWN
DX	DIRECT EXPANSION
EA	EACH
EAT	ENTERING AIR TEMPERATURE
EC	ELECTRICAL CONTRACTOR
EFF	EFFICIENCY
EL	ELEVATION
ESP	EXTERNAL STATIC PRESSURE
EWT	ENTERING WATER TEMPERATURE
FD	FIRE DAMPER
FG	FILTER GRILLE
FLA	FULL LOAD AMPS
FLR	FLOOR
FOB	FLAT ON BOTTOM
FOT	FLAT ON TOP
FPI	FINS PER INCH
FPM	FEET PER MINUTE
FSD	FIRE SMOKE DAMPER
FT	FEET OR FOOT
FX	FLEXIBLE CONNECTION
GA	GAUGE
GALV	GALVANIZED
GC	GENERAL CONTRACTOR
GPH	GALLONS PER HOUR
GPM	GALLONS PER MINUTE
HB	HOSE BIBB
HD	HEAD
HHWR	HEATING HOT WATER RETURN
HHWS	HEATING HOT WATER SUPPLY
HP	HEAT PUMP
HP	HORSEPOWER
HT	HEIGHT
HZ	HERTZ
ID	INSIDE DIAMETER
IN	INCHES
KW	KILOWATTS
LAT	LEAVING AIR TEMPERATURE
LBS	POUNDS
LF	LINEAR FEET
LWT	LEAVING WATER TEMPERATURE
MAX	MAXIMUM
MBH	THOUSAND BTU PER HOUR
MC	MECHANICAL CONTRACTOR
MCA	MINIMUM CIRCUIT AMPS
MH	MANHOLE
MIN	MINIMUM
MOCP	MAXIMUM OVERLOAD CIRCUIT PROTECTION
NFA	NET FREE AREA
NIC	NOT IN CONTRACT
NPSHR	NET POSITIVE SUCTION HEAD REQUIRED
OA	OUTSIDE AIR
OAT	OUTSIDE AIR TEMPERATURE
OBD	OPPOSED BLADE DAMPER
OC	ON CENTER
OCC	OCCUPANCY
OD	OUTSIDE DIAMETER
PD	PRESSURE DROP
PERF	PERFORATED
PH	PHASE
POD	POINT OF DISCONNECT
PR	PRESSURE RELIEF
PRV	PRESSURE REDUCING VALVE
PSID	POUNDS PER SQUARE INCH DIFFERENTIAL
PSIG	POUNDS PER SQUARE INCH GAUGE
PVC	POLYVINYL CHLORIDE
RA	RETURN AIR
RF	RETURN FAN
RLA	RATED LOAD AMPS
RPM	REVOLUTIONS PER MINUTE
SA	SUPPLY AIR
SF	SUPPLY FAN
SPEC	SPECIFICATION
SS	STAINLESS STEEL
STD	STANDARD
TAD	TRANSFER AIR DUCT
TDH	TOTAL DYNAMIC HEAD
TEFC	TOTALLY ENCLOSED FAN COOLED
TSP	TOTAL STATIC PRESSURE
TYP	TYPICAL
UC	UNDERCUT
V	VOLTS
VAV	VARIABLE AIR VOLUME
VD	VOLUME DAMPER
VFD	VARIABLE FREQUENCY DRIVE
VTR	VENT THRU ROOF
W/	WITH
W/O	WITHOUT
WB	WET BULB
WC	WATER COLUMN
WG	WATER GAUGE
WPD	WATER PRESSURE DROP
WT	WEIGHT
°F	DEGREES FAHRENHEIT

IN THE EVENT ABBREVIATIONS NOT MENTIONED HEREIN ARE USED, REFERENCE WILL BE MADE TO ANSI Y1.1, MILITARY STANDARD ABBREVIATIONS AND OTHER STANDARD INDUSTRY CONVENTIONS.

CONTROL ABBREVIATIONS

ABBREVIATION	DESCRIPTION
A	ALARM
AFMS	AIRFLOW MONITORING STATIONS
AI	ANALOG INPUT
AO	ANALOG OUTPUT
CS	CURRENT SWITCH
DI	DIGITAL INPUT
DO	DIGITAL OUTPUT
DP	DIFFERENTIAL PRESSURE
FM	FLOW METER
FS	FLOW SWITCH
HOA	HANDS-OFF-AUTO
KW	KILOWATTS
LA	LEVEL ALARM
MOD	MOTOR OPERATED DAMPER
NC	NORMALLY CLOSED
NO	NORMALLY OPEN
PS	PRESSURE SWITCH
PT	PRESSURE TRANSMITTER
RH	RELATIVE HUMIDITY
S	STATUS
SC	SPEED CONTROL
SI	SPEED INDICATOR
SP	SETPOINT
SS	START/STOP
T	TEMPERATURE
TI	TEMPERATURE INDICATOR
VA	DAMPER/VALVE ACTUATOR
VP	VELOCITY PRESSURE
VSH	VIBRATION SWITCH
ZC	CLOSED END SWITCH
ZI	POSITION INDICATOR
ZO	OPEN END SWITCH

IN THE EVENT ABBREVIATIONS NOT MENTIONED HEREIN ARE USED, REFERENCE WILL BE MADE TO ANSI Y1.1, MILITARY STANDARD ABBREVIATIONS AND OTHER STANDARD INDUSTRY CONVENTIONS.

GENERAL NOTES

1. ALL WORK SHALL COMPLY WITH UW FACILITIES MECHANICAL DESIGN STANDARDS (JULY 2021 EDITION), THE 2021 EDITIONS OF THE SEATTLE BUILDING CODE, SEATTLE MECHANICAL CODE, SEATTLE PLUMBING CODE, SEATTLE ENERGY CODE, AND OTHER APPLICABLE FEDERAL, STATE, OR LOCAL CODES AS ADOPTED AND ENFORCED BY THE LOCAL JURISDICTION. IN CASE THE PLANS SHOW MORE STRINGENT REQUIREMENTS, THE PLANS SHALL GOVERN THE DESIGN, YET NOTHING ON THE DESIGN DOCUMENTS SHALL BE INTERPRETED AS AUTHORITY TO VIOLATE CODE(S) OR REGULATION(S).
2. WHERE USED, THE TERM "PROVIDE" SHALL MEAN "FURNISH AND INSTALL".
3. IN THE EVENT OF A CONFLICT OR INCONSISTENCY BETWEEN ITEMS INDICATED ON DRAWINGS AND SPECIFICATIONS WITH CODE REQUIREMENTS, THE MORE STRINGENT STANDARD SHALL PREVAIL.
4. CARE SHALL BE EXERCISED TO MINIMIZE ANY INCONVENIENCE OR DISTURBANCE TO OTHER AREAS OF THE BUILDING WHICH ARE TO REMAIN IN OPERATION. ISOLATE WORK AREAS TO KEEP DUST AND DIRT WITHIN THE CONSTRUCTION AREA.
5. NO PIPING, EQUIPMENT, ETC. SHALL BE REMOVED, DISCONNECTED OR SHUT DOWN WITHOUT PRIOR REVIEW WITH THE OWNER TO CONFIRM THAT AREAS TO REMAIN IN OPERATION WILL NOT BE AFFECTED. IF ANY AREAS NOT WITHIN THE SCOPE OF WORK ARE AFFECTED BY ANY SHUTDOWN, REMOVAL OR DISCONNECTION, SUFFICIENT ADVANCE NOTICE MUST BE GIVEN TO THE OWNER INDICATING WHICH AREAS WILL BE AFFECTED, WHEN THE PROPOSED SHUTDOWN WILL OCCUR, AND FOR HOW LONG A PERIOD OF TIME.
6. THE ARRANGEMENT OF EQUIPMENT AND PIPING SHOWN ON THE DRAWINGS IS BASED UPON INFORMATION AVAILABLE TO THE ENGINEER AT THE TIME OF DESIGN AND IS NOT INTENDED TO SHOW EXACT DIMENSIONS. THIS CONTRACTOR SHALL VERIFY ALL DIMENSIONS AT THE SITE MAKING FIELD MEASUREMENTS AND SHOP DRAWINGS NECESSARY FOR FABRICATION OR ERECTION OF HVAC SYSTEMS. MAKE ALLOWANCE FOR BEAMS, PIPES AND OTHER OBSTRUCTIONS IN BUILDING CONSTRUCTION. CHECK DRAWINGS SHOWING WORK OF OTHER TRADES AND CONSULT WITH THE OWNER'S REPRESENTATIVE IN THE EVENT OF POTENTIAL INTERFERENCE. SHOP DRAWINGS SHALL BE MINIMUM 1/4" = 1'-0" SCALE, INDICATING FITTINGS, SIZES, WELDS AND CONFIGURATIONS AND SUBMITTED TO ENGINEER FOR REVIEW.
7. THIS CONTRACTOR SHALL COORDINATE THEIR WORK WITH ALL OTHER TRADES PRIOR TO FABRICATION, PURCHASE AND/OR INSTALLATION OF ALL WORK.
8. EXISTING MATERIALS THAT ARE REMOVED SHALL NOT BE REUSED IN NEW SYSTEMS, EXCEPT WHERE INDICATED AS BEING RELOCATED.
9. ALL EQUIPMENT SHALL BE INSTALLED IN STRICT COMPLIANCE WITH THE MANUFACTURERS WRITTEN INSTRUCTIONS.
10. THIS CONTRACTOR SHALL NOT BORE, NOTCH, CUT, OR PENETRATE INTO A STRUCTURAL MEMBER WITHOUT WRITTEN APPROVAL FROM A DESIGNATED STRUCTURAL ENGINEER AND THE OWNER. THE CONTRACTOR SHALL NOT DRILL INTO TRUSSES. THE SIZE AND LOCATION REQUIREMENTS OF DRILLING STUDS IS PER STRUCTURAL. ANY VARIANCE FROM THE DRAWINGS SHALL BE REVIEWED WITH STRUCTURAL PRIOR TO ON SITE DRILLING.
11. ALL PIPE ELBOWS SHALL BE LONG RADIUS UNLESS OTHERWISE SPECIFICALLY NOTED ON THE DRAWINGS.
12. INSTALL MANUAL VOLUME DAMPERS WITHIN DUCT BRANCHES TO BALANCE AIRFLOW CFM. ON INSULATED DUCTS, MOUNT DAMPER REGULATOR ON 2" STAND-OFF BRACKET TO CLEAR INSULATION.
13. MATERIALS EXPOSED WITHIN DUCTS OR PLENUMS SHALL NONCOMBUSTIBLE OR SHALL HAVE A FLAME SPREAD INDEX NOT TO EXCEED 25 AND A SMOKE-DEVELOPED INDEX NOT TO EXCEED 50, WHERE TESTED AS AS A COMPOSITE PRODUCT IN ACCORDANCE WITH ASTM E84 OR UL 723. PLASTIC PIPING INSTALLED IN PLENUMS SHALL BE TESTED IN ACCORDANCE WITH ALL REQUIREMENTS OF ASTM E84 OR UL 723. MOUNTING METHODS, SUPPORTS AND SAMPLE SIZES OF MATERIALS FOR TESTING THAT ARE NOT SPECIFIED IN ASTM E84 OR UL 723 SHALL BE PROHIBITED.
14. COORDINATE ACCESS TO EQUIPMENT WITH WORK OF OTHER TRADES. PROVIDE DUCT ACCESS DOORS AND CEILING ACCESS DOORS TO ALLOW ACCESS FOR FILTER CHANGEOUT, CONTROLS ACCESS AND ACCESS TO SERVICE/REMOVE COMPONENTS INCLUDING, BUT NOT LIMITED TO, FANS, PULLEYS, SHEAVES, BELTS, ETC.
15. PROJECT SCOPE OF WORK: THIS PROJECT INVOLVES THE RENOVATION OF AN EXISTING SINGLE STORY, ASSEMBLY OCCUPANCY BUILDING. REVISIONS INCLUDE ADDING HEATING, COOLING AND VENTILATION TO THE BUILDING.

SHEET INDEX

SHEET	DESCRIPTION
M0.01	GENERAL NOTES, LEGEND, ABBREVIATIONS AND SHEET INDEX
M0.02	MECHANICAL NOTES
M0.03	ACOUSTIC REPORT
M2.21	MECHANICAL PLANS- LEVEL 01
M2.22	MECHANICAL PLANS- MEZZANINE
M2.23	MECHANICAL PLANS- ROOF
M3.11	MECHANICAL SECTIONS & ISOMETRICS
M3.12	MECHANICAL SECTIONS & ISOMETRICS
M3.13	MECHANICAL SECTIONS & ISOMETRICS
M4.11	ENLARGED MECHANICAL PLAN
M5.01	MECHANICAL DETAILS
M5.02	MECHANICAL DETAILS
M6.01	MECHANICAL SCHEDULES
M8.01	MECHANICAL CONTROLS
M8.02	MECHANICAL CONTROLS

MITHUN

SEATTLE / Pier 56, 1201 Alaskan Way, #200
Seattle, WA 98101 / 206.623.3344

SAN FRANCISCO / 595 Howard Street, #300
California, CA 94105 / 415.956.0688

LOS ANGELES / 5837 Adams Blvd
Culver City, CA 90232 / 323.937.2150

mithun.com

Sellen P2S ENG
P2S INC
Address: 1201 3rd Ave #3000, Seattle WA 98101
Phone: 206.448.1611
Project Manager: Peter Soane, PE
P2S Project # 21.0

Auburn Mechanical
When performance counts!

PROJECT
ASUW SHELL HOUSE RENOVATION

LOCATION
3655 WALLA WALLA RD NE
SEATTLE, WA 98195

PREPARED FOR
UNIVERSITY OF WASHINGTON

UNIVERSITY of WASHINGTON

PHSKC STAMP

ROGER PETER QUALE — STATE OF WASHINGTON — 48200 — REGISTERED PROFESSIONAL ENGINEER — 4/30/2025

NO.	DATE	REVISION

PARTNER IN CHARGE

PROJECT MANAGER
PS

PROJECT ARCHITECT

PROJECT DESIGNER
PS

PROJECT TEAM MEMBERS
KK

CHECK
DS

TITLE
GENERAL NOTES, LEGEND, ABBREVIATIONS AND SHEET INDEX

PROJECT NO
23J27300 / UW 206756

DATE
4/30/2025

SHEET NUMBER
M0.01

GMP SET

© 2024 MITHUN, INC.

ORIGINAL SHEET SIZE 30" x 42"

4/30/2025 11:57:27 AM

Your use of the attached/enclosed media or transferred files shall constitute an acceptance the following

Any Electronic Documents, Data, and Building Information Models (BIM) and Building Information Modeling (BIM) Deliverables, and the information contained therein, are provided solely for the benefit of the party to which they are addressed, delivered, or transmitted by Mithun, Inc. ("Mithun"). Any Electronic Documents, Data, and BIM Deliverables are not Contract Documents and are not developed for use in construction or for cost estimating purposes. They are developed for the sole purpose of fulfilling the obligations set forth in the Owner/Architect Agreement. These electronic files may be shared for convenience, for information only and may not be relied upon for construction or quantity take-offs. Accordingly, Mithun, Inc. makes no representations as to the accuracy of this information. If for any reason a conflict exists between information contained herein and the stamped and/or construction documents, the information on the stamped documents is to be interpreted as correct.

Any recipient or user of the information contained herein by the recipient or any person or entity that acquires or obtains this information thereon from the recipient without written authorization from Mithun, Inc. or its recipient agrees, to the fullest extent permitted by law, to defend, indemnify, and hold Mithun, Inc., its shareholders and employees, harmless from and against any claim, liability, clearance, losses, damages, penalties or cost (including attorney's fees and defense) costs, whether or not a suit is filed, arising or allegedly arising out of any unauthorized use, reuse or modification or in any way connected with, the incompatibility, readability, or durability of the information contained herein.

Current Docs (2021)\26_ASUW Shell House Renovation\02LM Shell House_MEP.rvt

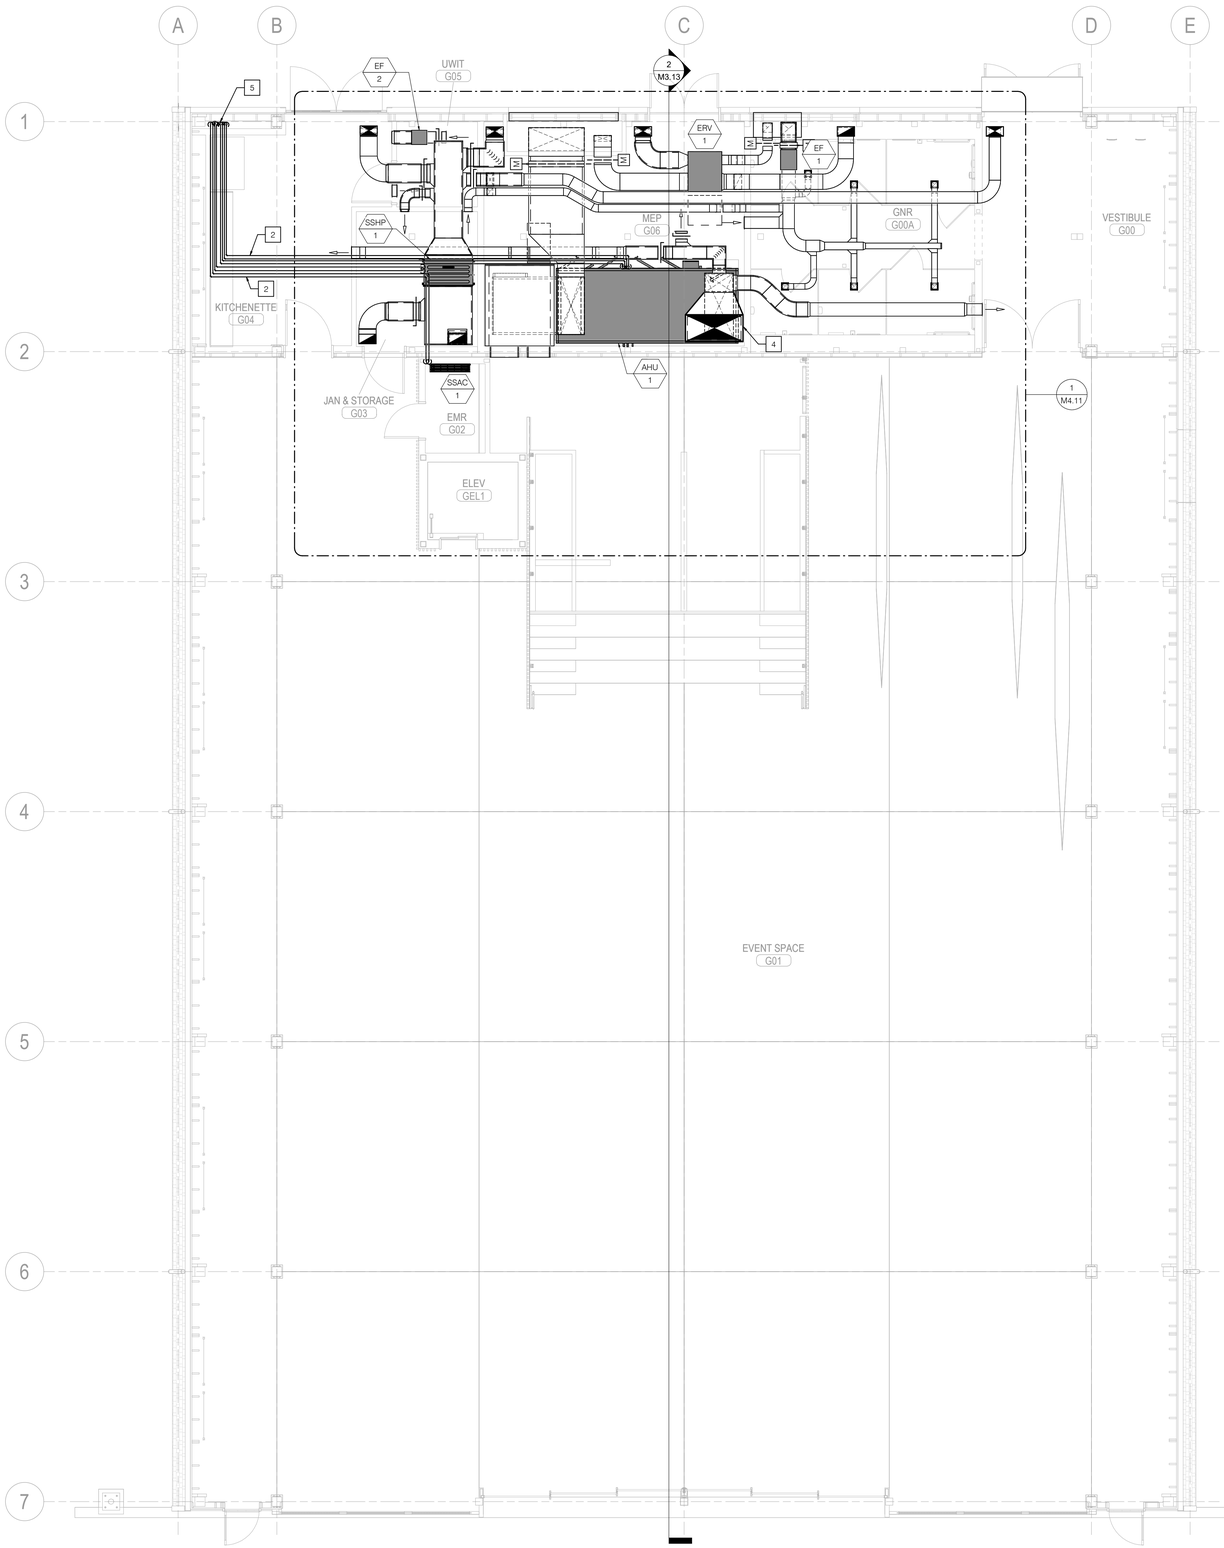

2 MECHANICAL GROUND FLOOR

SCALE: 3/16" = 1'-0"

GENERAL NOTES:

1. PROVIDE FLEXIBLE CONNECTIONS (PIPING, CONDUIT, ETC.) TO OUTDOOR HEAT PUMPS "HP-X" AND CONDENSING UNITS "SSCU-X".

SHEET KEYNOTES:

1. FURNISH AND INSTALL REFRIGERANT LIQUID AND SUCTION PIPING IN UTILIDOR. PROVIDE METAL JACKET OR PVC JACKET OVER PIPE INSULATION. FOR PIPE SIZES, REFER TO EQUIPMENT SCHEDULE. FOR PIPE INSULATION, REFER TO TABLE ON SHEET M0.02.
2. REFRIGERANT PIPING. FOR PIPE SIZES, REFER TO EQUIPMENT SCHEDULES.
3. REFERENCE DETAIL 6/M5.01 FOR MOUNTING. MOUNT OUTDOOR UNIT ON NEOPRENE VIBRATION ISOLATION PADS. SUPPORT UNIT MINIMUM 8" ABOVE GRADE.
4. REFERENCE SHEET M2.22 FOR CONTINUATION.
5. REFERENCE 1/M2.21 FOR CONTINUATION.
6. REFERENCE 2/M2.21 FOR CONTINUATION.
7. ROUTE REFRIGERANT PIPING IN TWO 8" DIAMETER SLEEVES THROUGH PLANTER.
8. ROUTE REFRIGERANT PIPING UP IN PIPE CHASE HOUSING. REFERENCE DETAIL 1/M5.02.
9. PROVIDE MECHANICAL UTILIDOR ("OLDCASTLE PRECAST 2110 TRENCH 2x1'). CUT SECTIONS TO FIT AS NEEDED.

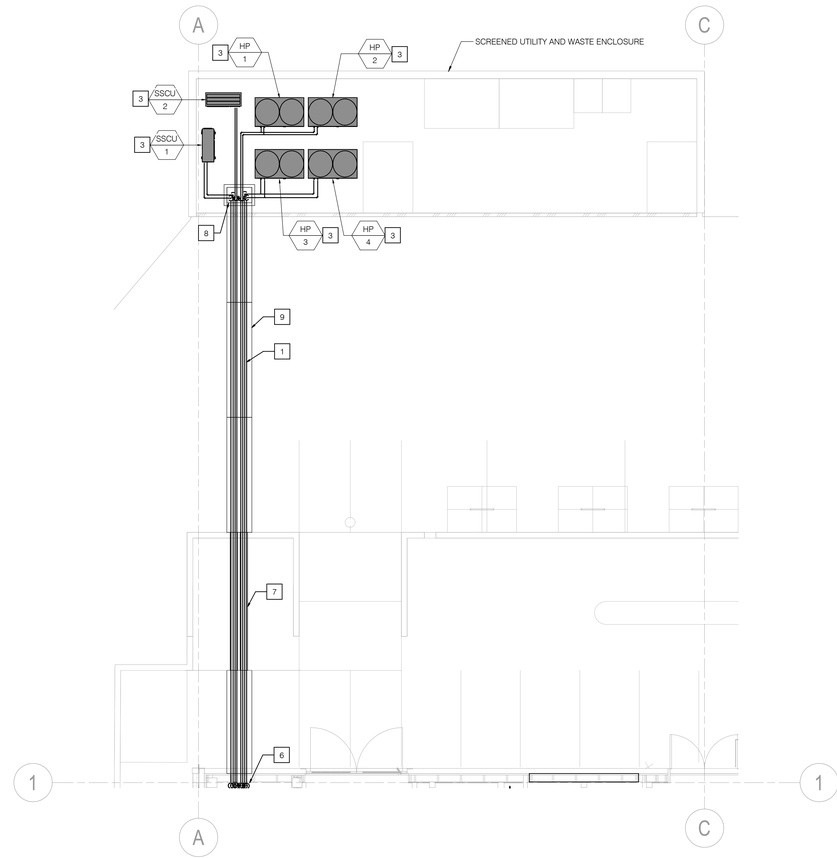

1 MECHANICAL OUTDOOR ENCLOSURE

SCALE: 3/16" = 1'-0"

MITHUN

SEATTLE / Pier 56, 1201 Alaskan Way, #200
Seattle, WA 98101 / 206.623.3344

SAN FRANCISCO / 585 Howard Street, #300
California, CA 94105 / 415.956.0688

LOS ANGELES / 5837 Adams Blvd
Culver City, CA 90232 / 323.937.2150

mithun.com

Sellen P2S ENG

P2S INC.
Address: 1201 3rd Ave #3000, Seattle WA 98101
Phone: 206.448.1611
Project Manager, Peter Soane, PE
P2S Project # 24-0001

Auburn Mechanical
When performance counts

PROJECT
ASUW SHELL HOUSE RENOVATION

LOCATION
3655 WALLA WALLA RD NE SEATTLE, WA 98195

PREPARED FOR
UNIVERSITY OF WASHINGTON

UNIVERSITY of WASHINGTON

PHSKC STAMP

ROBERT PETER SOANE — STATE OF WASHINGTON — 48200 — REGISTERED PROFESSIONAL ENGINEER — 4/30/2025

NO.	DATE	REVISION

PARTNER IN CHARGE

PROJECT MANAGER
PS
PROJECT ARCHITECT

PROJECT DESIGNER
PS
PROJECT TEAM MEMBERS
KK
CHECK
DS

TITLE
MECHANICAL PLANS- LEVEL 01

PROJECT NO.
2327300 / UW 206756
DATE
4/30/2025

SHEET NUMBER
M2.21
GMP SET

© 2024 MITHUN, INC.

ORIGINAL SHEET SIZE 30" x 42"

4/30/2025 11:57:29 AM

You or one of the attached/enclosed media or transferred files shall constitute an acceptance the following
Any Electronic Documents that are not Contract Documents are not developed for use in construction or for cost estimating purposes. They are developed for the sole purpose of fulfilling the obligations set forth in the Owner/Architect Agreement. These electronic files may be shared for convenience, for information only and may not be relied upon for construction or quantity take-offs. Accordingly, Mithun, Inc. makes no representations as to the accuracy of this information. If for any reason a conflict exists between information contained herein and the stamped set of construction documents, the information on the stamped documents is to be interpreted as correct.
Use of this information constitutes agreement by the recipient to indemnify and hold Mithun, Inc. its shareholders and employees harmless from and against any claim, liability, demands, losses, damages, penalties or cost (including attorney's fees and defense costs, whether or not a suit is filed) arising or allegedly arising out of any unauthorized use, reuse or modification of or in any way connected with, the incompatibility, readability, or usability of the information contained herein by the recipient or any person or entity that acquires or obtains this information thereon from the recipient without written authorization from Mithun, Inc.
The recipient agrees to the fullest extent permitted by law, to defend, indemnify, and hold Mithun, Inc. its shareholders and employees harmless from and against any claim, liability, demands, losses, damages, penalties or cost (including attorney's fees and defense costs, whether or not a suit is filed) arising or allegedly arising out of any unauthorized use, reuse or modification of or in any way connected with, the incompatibility, readability, or usability of the information contained herein by the recipient or any person or entity that acquires or obtains this information thereon from the recipient without written authorization from Mithun, Inc.
J:\2327300_ASUW Shell House Renovation\500 Shell House_MEP\Arch\

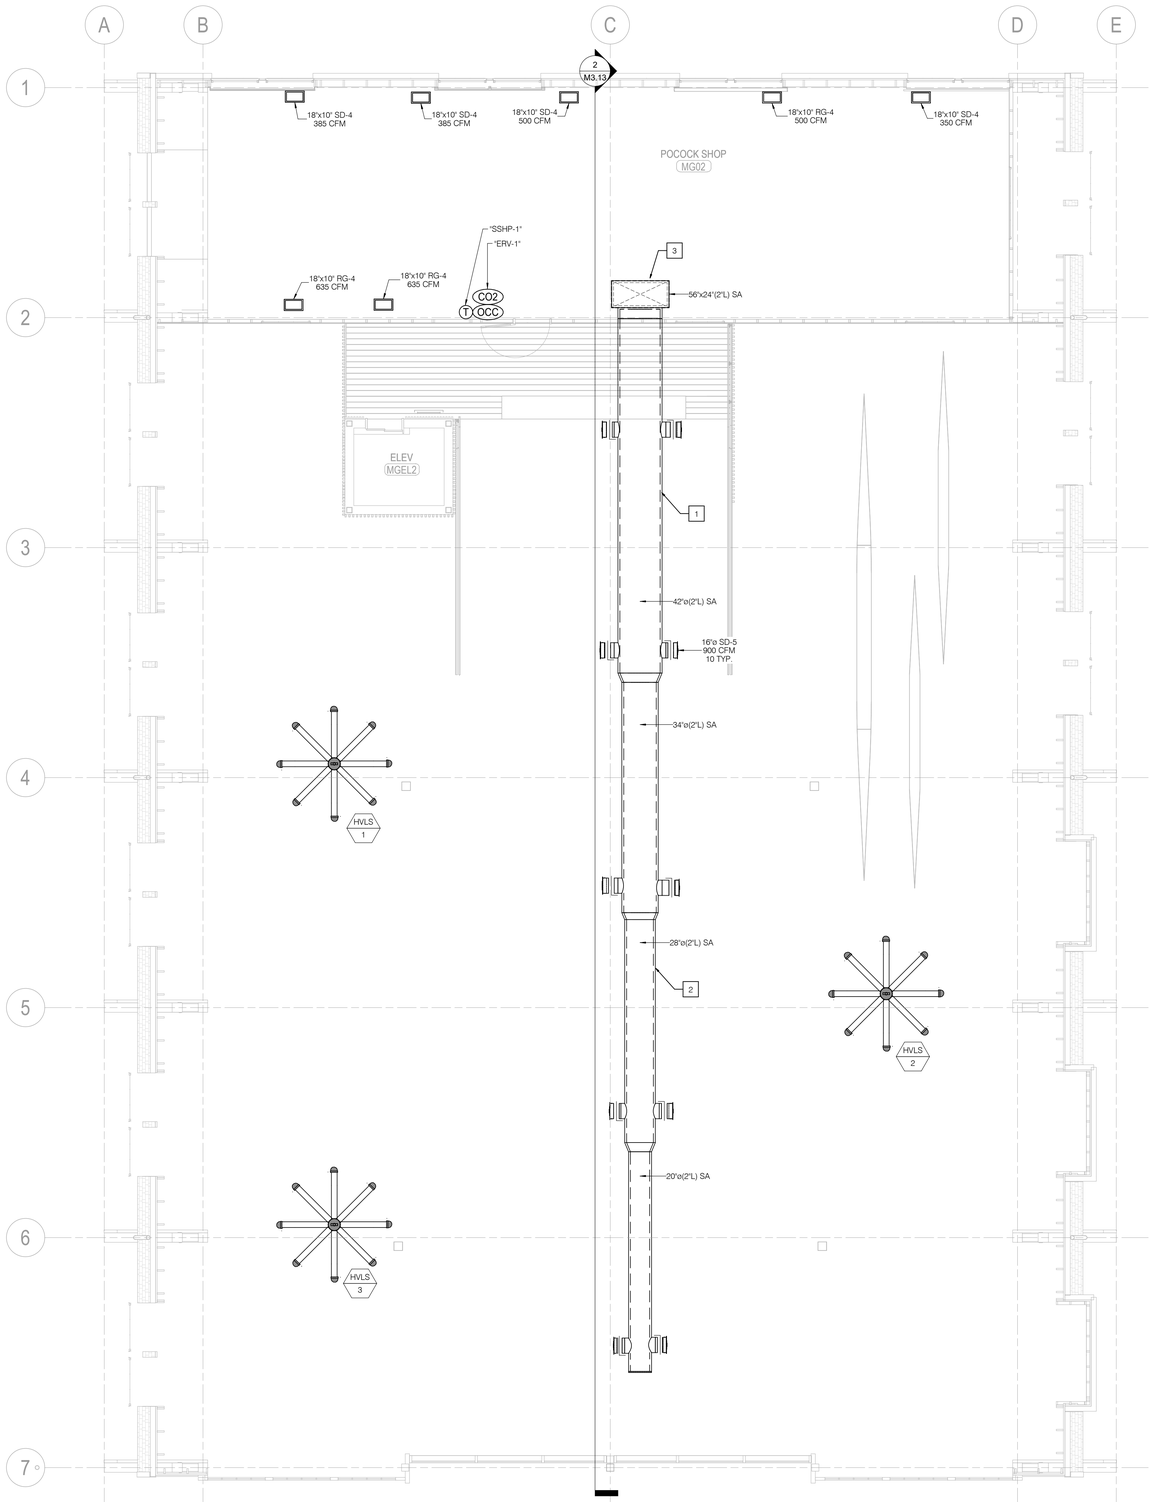

1 MECHANICAL MEZZANINE

SCALE: 3/16" = 1'-0"

GENERAL NOTES:

1. MOUNT SENSORS (THERMOSTATS, OCC SENSORS, CO2 SENSORS) WITH TOP OF BOX 4'-0"AFF. ADJACENT TO LIGHT SWITCH (COORDINATE EXACT LOCATION WITH ARCHITECTURAL).

SHEET KEYNOTES:

1 PROVIDE 2" THICK INTERNAL FIBERGLASS DUCT LINER AS INDICATED.

2 LOCATION OF DUCT STATIC PRESSURE SENSOR.

3 PROVIDE TURNING VANES AT TOP OF VERTICAL 56"x24" SA DUCT. REFERENCE SHEET 1/M4.11 FOR CONTINUATION.

MITHUN

SEATTLE / Pier 56, 1201 Alaskan Way, #200
Seattle, WA 98101 / 206.623.3344

SAN FRANCISCO / 585 Howard Street, #300
California, CA 94105 / 415.956.0688

LOS ANGELES / 5837 Adams Blvd
Culver City, CA 90232 / 323.937.2150

mithun.com

Sellen P2S ENG

P2S INC.
Address: 1201 3rd Ave #3000, Seattle WA 98101
Phone: 206.448.1611
Project Manager: Peter Soane, PE
P2S Project # 25-0

Auburn Mechanical
When performance counts

PROJECT
ASUW SHELL HOUSE RENOVATION

LOCATION
3655 WALLA WALLA RD NE SEATTLE, WA 98195

PREPARED FOR
UNIVERSITY OF WASHINGTON

UNIVERSITY of WASHINGTON

PHSKC STAMP

ROBERT PETER SOANE — STATE OF WASHINGTON — 48200 — REGISTERED PROFESSIONAL ENGINEER — 4/30/2025

NO.	DATE	REVISION

PARTNER IN CHARGE

PROJECT MANAGER
PS
PROJECT ARCHITECT

PROJECT DESIGNER
PS
PROJECT TEAM MEMBERS
KK
CHECK
DS

TITLE
MECHANICAL PLANS-MEZZANINE

PROJECT NO
2327300 / UW 206756
DATE
4/30/2025

SHEET NUMBER
M2.22
GMP SET

© 2024 MITHUN, INC.

ORIGINAL SHEET SIZE 36" x 48"

4/30/2025 11:57:31 AM

Your use of the attached/encoded media or transferred files shall constitute an acceptance the following
Any Electronic Documents, Data, Building Information Models and CAD drawings provided by Mithun to the recipient of this transmittal ("Recipient") are provided solely for the benefit of Recipient and for the limited purpose of fulfilling the obligations set forth in the Owner/Architect Agreement. These electronic files may be shared for convenience, for information only and may not be relied upon for construction or quantity take-offs. Accordingly, Mithun, Inc. makes no representations as to the accuracy of this information. If for any reason a conflict exists between information contained herein and the stamped and/or construction documents, the information on the stamped documents is to be interpreted as correct.
Recipient agrees, to the fullest extent permitted by law, to indemnify and hold Mithun, Inc., its shareholders and employees harmless from and against any claim, liability, damages, losses, penalties or cost (including attorney's fees and defense) costs, whether or not a suit is filed, arising or allegedly arising out of any unauthorized use, reuse or modification or in any way connected with, the incompatibility, readability, or durability of the information contained herein by the recipient or any person or entity that acquires or obtains this information thereon from the recipient without written authorization from Mithun, Inc.
The recipient agrees, to the fullest extent permitted by law, to defend, indemnify, and hold Mithun, Inc., its shareholders and employees harmless from and against any claim, liability, damages, losses, penalties or cost (including attorney's fees and defense) costs, whether or not a suit is filed, arising or allegedly arising out of any unauthorized use, reuse or modification or in any way connected with, the incompatibility, readability, or durability of the information contained herein by the recipient or any person or entity that acquires or obtains this information thereon from the recipient without written authorization from Mithun, Inc.
J:\Active Docs (2021)\06_ASUW Shell House Renovation\05\M\ Shell House_M2.rvt

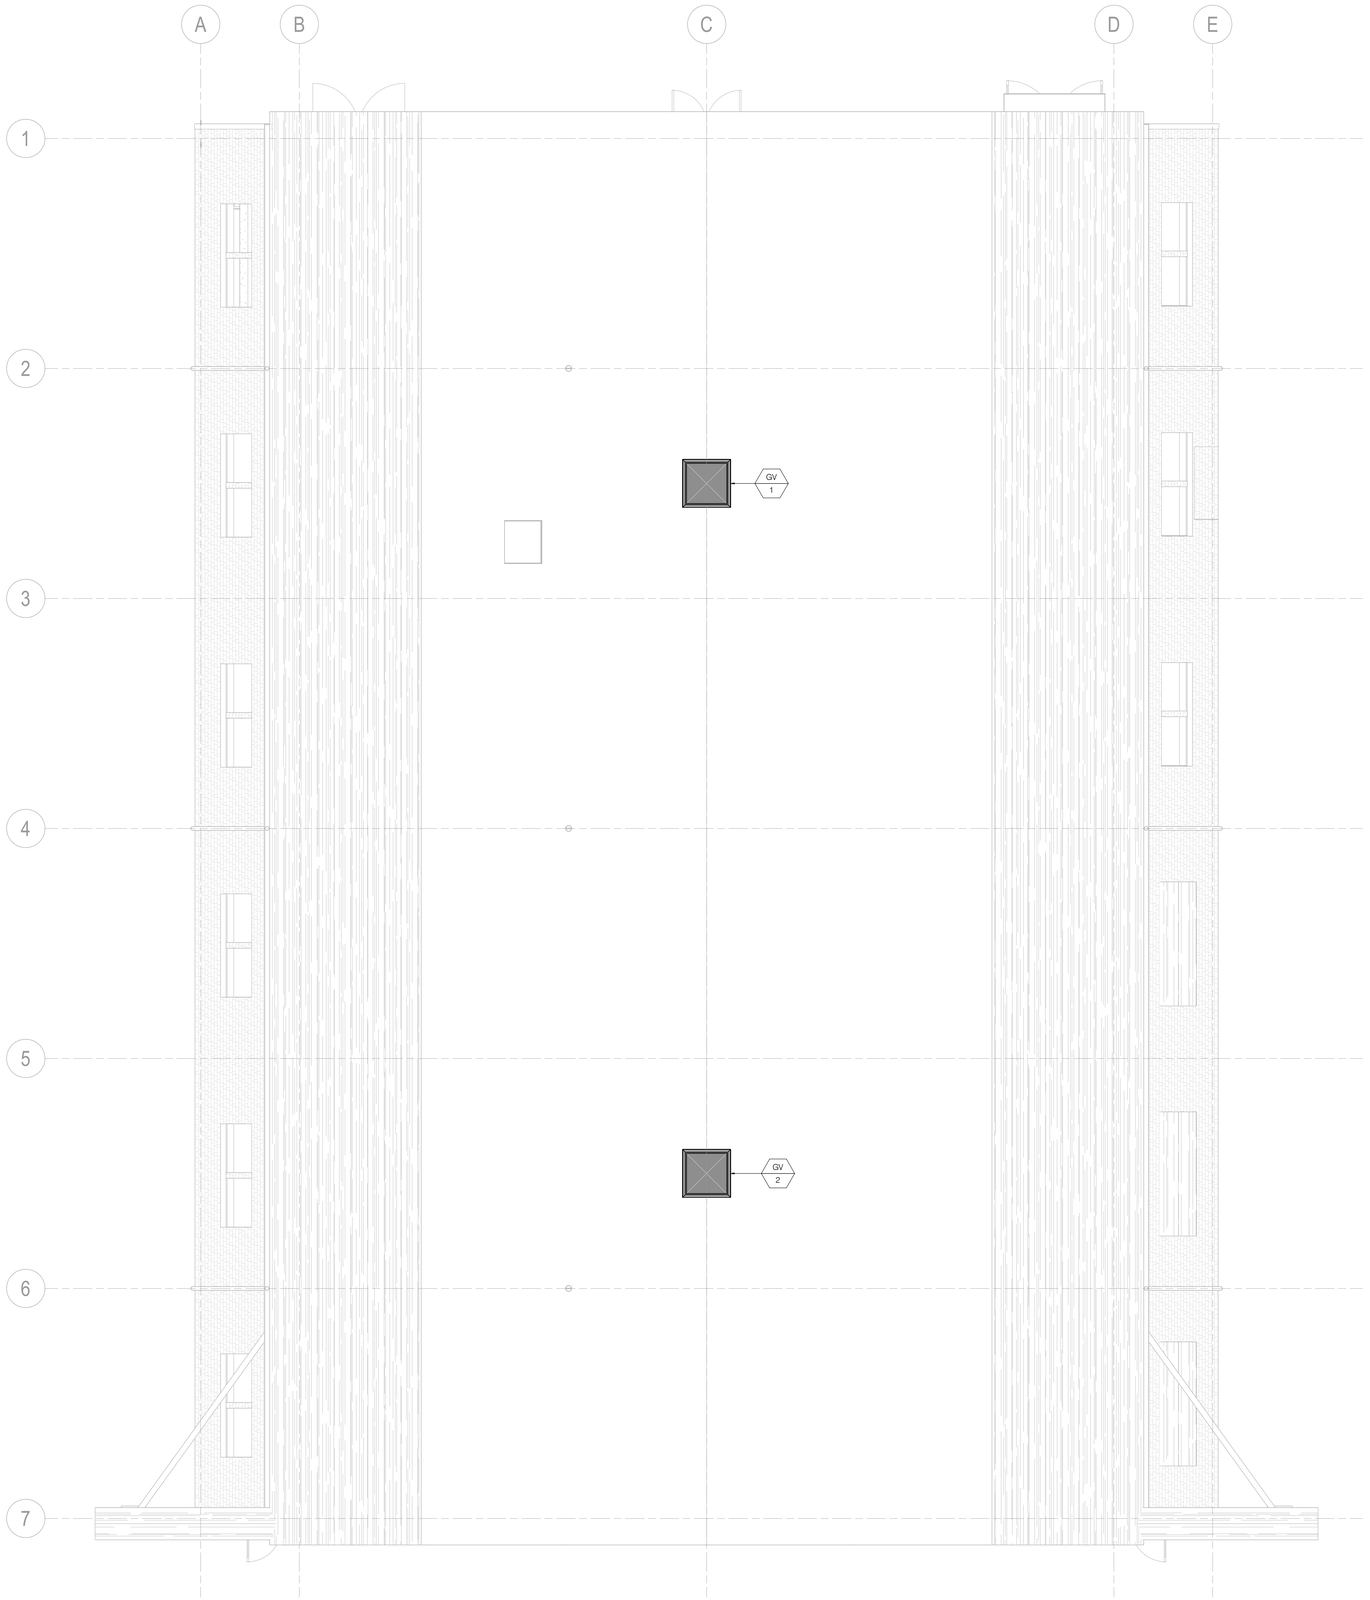

1 MECHANICAL ROOF
SCALE: 3/16" = 1'-0"

GENERAL NOTE

1. ROOF COVERAGE CALCULATION: 34.72 sq ft / 6184.77 sq ft * 100 = 0.56%

MITHUN

SEATTLE / Pier 56, 1201 Alaskan Way, #200
Seattle, WA 98101 / 206.623.3344

SAN FRANCISCO / 585 Howard Street, #300
California, CA 94105 / 415.956.0688

LOS ANGELES / 5837 Adams Blvd
Culver City, CA 90232 / 323.937.2150

mithun.com

Sellen P2S ENG

P2S INC
Address: 1201 3rd Ave #3000, Seattle WA 98101
Phone: 206.448.1611
Project Manager, Peter Soane, PE
P2S Project # 25-0

Auburn Mechanical
When performance counts

PROJECT
ASUW SHELL HOUSE RENOVATION

LOCATION
3655 WALLA WALLA RD NE SEATTLE, WA 98195

PREPARED FOR
UNIVERSITY OF WASHINGTON

UNIVERSITY of WASHINGTON

PHSKC STAMP

ROBERT PETER SOANE — STATE OF WASHINGTON — 48300 — REGISTERED PROFESSIONAL ENGINEER — 4/30/2025

NO.	DATE	REVISION

PARTNER IN CHARGE

PROJECT MANAGER
PS
PROJECT ARCHITECT

PROJECT DESIGNER
PS
PROJECT TEAM MEMBERS
KK
CHECK
DS

TITLE
MECHANICAL PLANS-ROOF

PROJECT NO
2327300 / UW 206756
DATE
4/30/2025

SHEET NUMBER
M2.23
GMP SET

© 2024 MITHUN, INC.

ORIGINAL SHEET SIZE 30" x 42"

4/30/2025 11:57:34 AM

Your use of the attached/enclosed media or transferred files shall constitute an acceptance the following

Any electronic documents, files or media applies to the A/E Standard Agreement between Owner and Architect (collectively "Agreement") and the information contained herein is governed by the Agreement. These electronic files may be shared for convenience, for information only and may not be relied upon for construction or quantity take-offs. Accordingly, Mithun, Inc. makes no representations as to the accuracy of this information. If for any reason a conflict exists between information contained herein and the stamped set of construction documents, the information on the stamped documents is to be interpreted as correct.

Unauthorized use of this information contained herein by the recipient or any person or entity that acquires or obtains this information thereon from the recipient without written authorization from Mithun, Inc. is prohibited. The recipient agrees, to the fullest extent permitted by law, to indemnify, and hold Mithun, Inc. its shareholders and employees, harmless from and against any costs, liability, damages, losses, penalties, or cost (including attorney's fees and defense costs, whether or not a suit is filed) arising out of any unauthorized use, reuse or modification or in any way connected with, the incompatibility, readability, or durability of the information contained herein.

J:\2023\2327300 - ASUW Shell House Preservation\05 Shell House - MEP\Revit

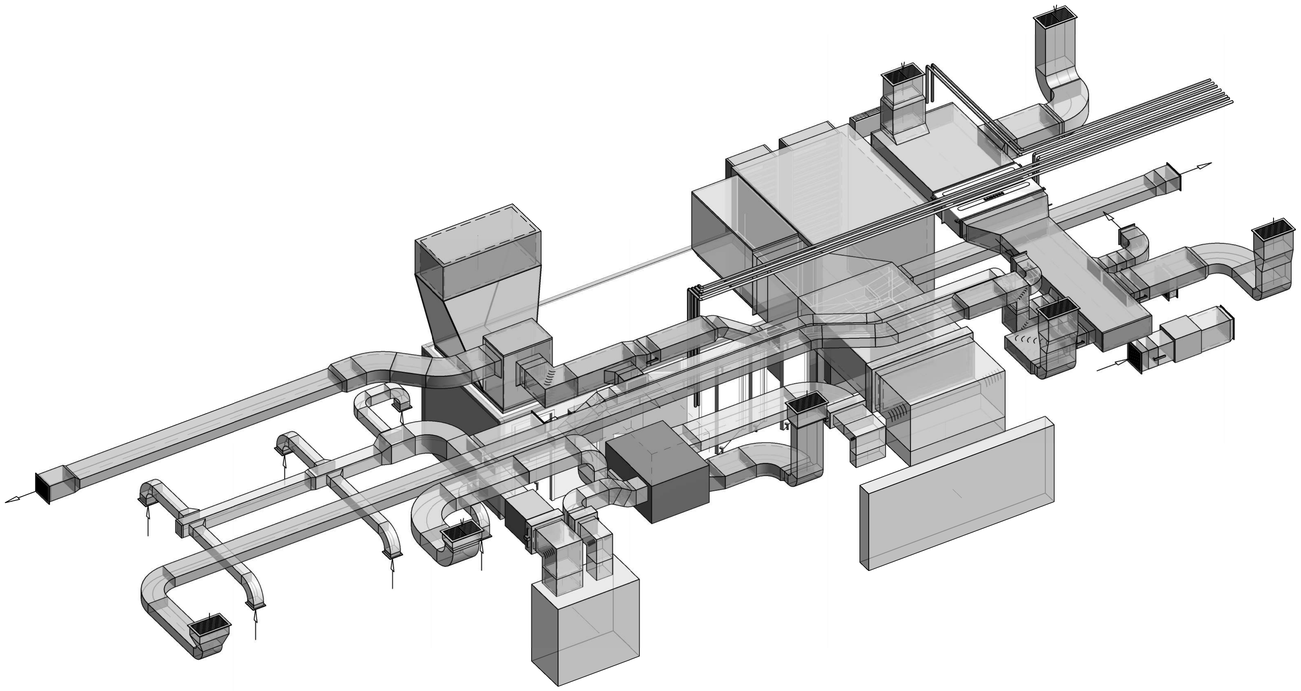

2 MECHANICAL ISOMETRIC - HVAC SYSTEM

SCALE: NONE

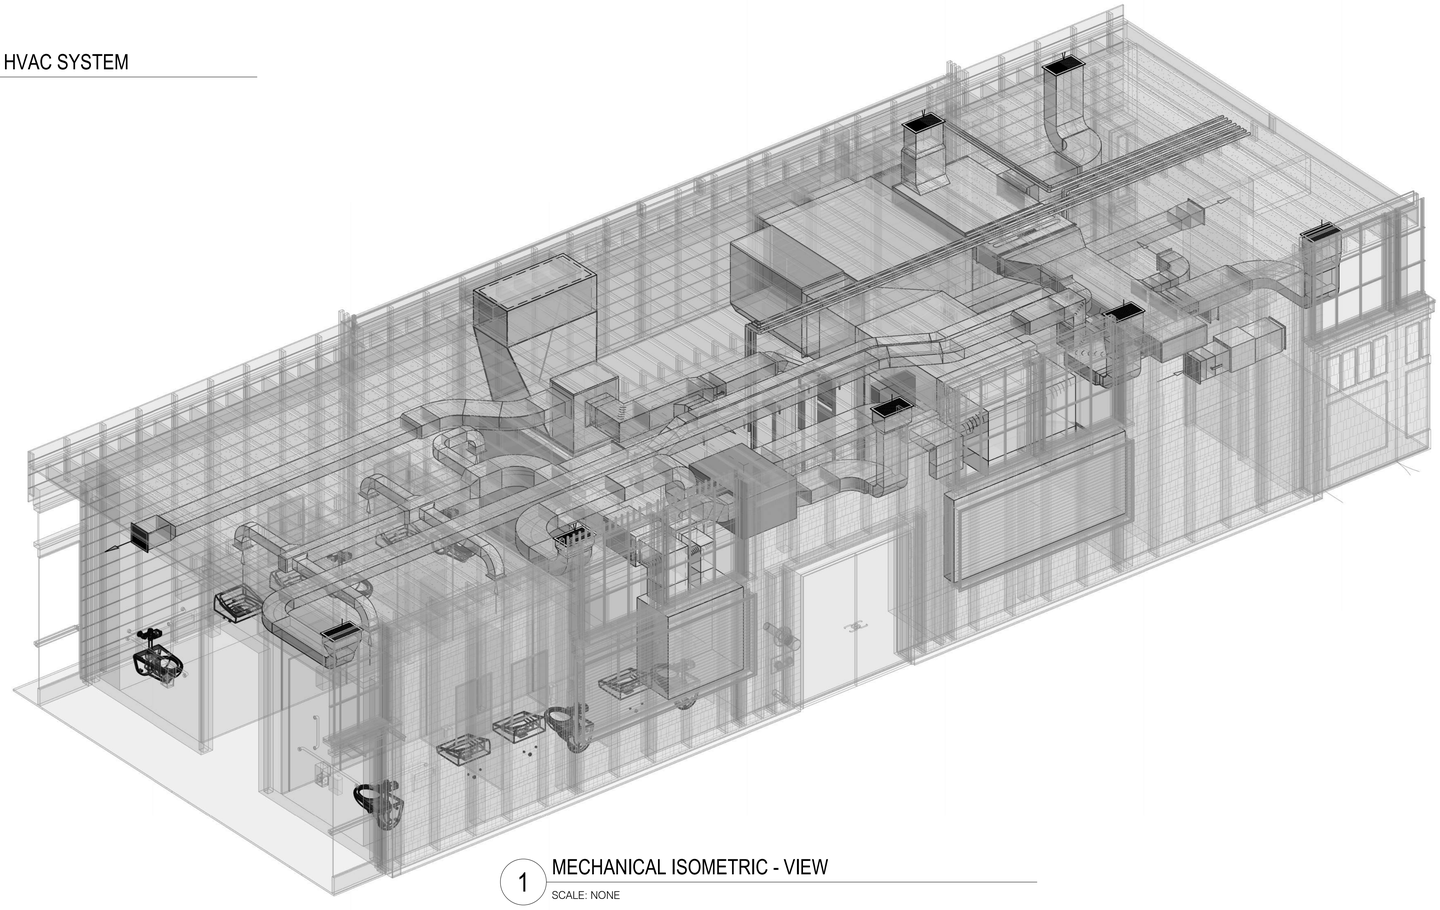

1 MECHANICAL ISOMETRIC - VIEW

SCALE: NONE

MITHUN

SEATTLE / Pier 56, 1201 Alaskan Way, #200
Seattle, WA 98101 / 206.623.3344

SAN FRANCISCO / 585 Howard Street, #300
California, CA 94105 / 415.956.0688

LOS ANGELES / 5837 Adams Blvd
Culver City, CA 90232 / 323.937.2150

mithun.com

Sellen P2S ENG

P2S INC
Address: 1201 3rd Ave #3000, Seattle WA 98101
Phone: 206.448.1611
Project Manager, Peter Sloane, PE
P2S Project # 25-0

Auburn Mechanical
When performance counts

PROJECT
ASUW SHELL HOUSE RENOVATION

LOCATION
3655 WALLA WALLA RD NE SEATTLE, WA 98195

PREPARED FOR
UNIVERSITY OF WASHINGTON

UNIVERSITY of WASHINGTON

PHSKC STAMP

ROBERT PETER SLOANE
STATE OF WASHINGTON
48309
REGISTERED PROFESSIONAL ENGINEER
4/30/2025

NO.	DATE	REVISION

PARTNER IN CHARGE

PROJECT MANAGER
PS
PROJECT ARCHITECT

PROJECT DESIGNER
PS
PROJECT TEAM MEMBERS
KK
CHECK
DS

TITLE
MECHANICAL SECTIONS & ISOMETRICS

PROJECT NO
2327300 / UW 206756
DATE
4/30/2025

SHEET NUMBER
M3.11
GMP SET

© 2024 MITHUN, INC.

ORIGINAL SHEET SIZE 30" x 42"

4/30/2025 11:57:38 AM

Your use of the attached/enclosed media or transferred files shall constitute an acceptance the following
Any Electronic Documents, Data, Information, Building Information Models and CAD Drawings (collectively, "Electronic Documents") are developed for the sole purpose of fulfilling the obligations set forth in the Owner/Architect Agreement. These electronic files may be shared for convenience, for information only and may not be relied upon for construction or quantity take-offs. Accordingly, Mithun, Inc. makes no representations as to the accuracy of this information. If for any reason a conflict exists between information contained herein and the stamped set of construction documents, the information on the stamped documents is to be interpreted as correct.
In addition, Mithun, Inc. makes no representations as to the compatibility, readability, or usability of the information contained herein by the recipient or any person or entity that acquires or obtains this information hereon from the recipient without written authorization from Mithun, Inc.
The recipient agrees, to the fullest extent permitted by law, to indemnify and hold Mithun, Inc., its shareholders and employees, harmless from and against any claim, liability, clearance, losses, damages, payment of cost (including attorney's fees and defense costs, whether or not a suit is filed) arising or allegedly arising out of any unauthorized use, reuse or modification or in any way connected with, the incompatibility, readability, or the inaccuracy of this information, if for any reason a conflict exists.

J:\2300s\2327300 - ASUW Shell House Renovation\05 Shell House - MEP\Revit

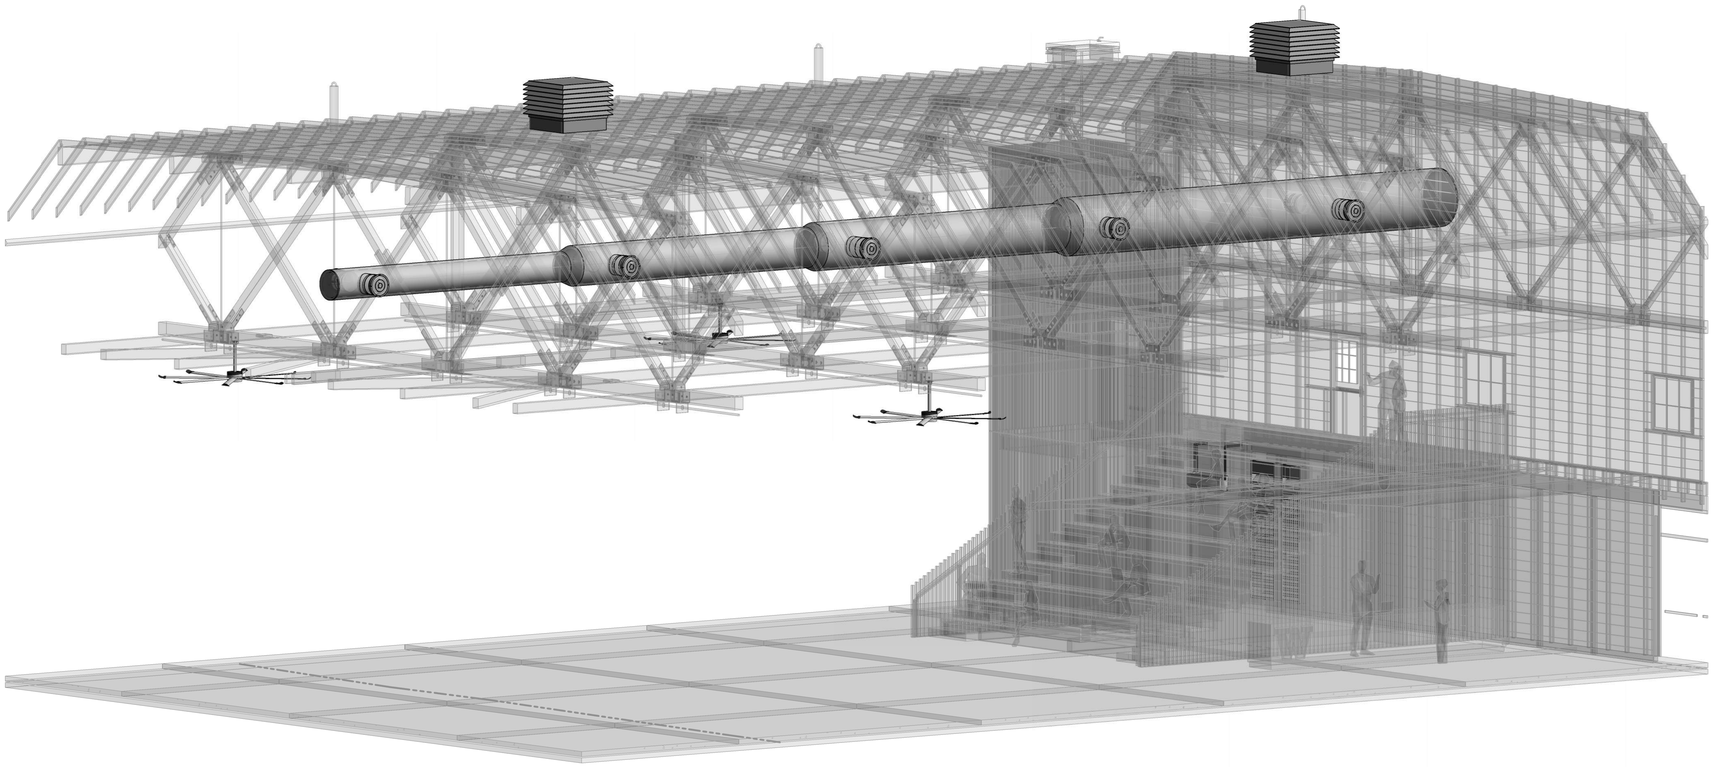

1 MECHANICAL ISOMETRIC - HANGAR SPACE

SCALE: NONE

MITHUN

SEATTLE / Pier 56, 1201 Alaskan Way, #200
Seattle, WA 98101 / 206.623.3344

SAN FRANCISCO / 585 Howard Street, #300
California, CA 94105 / 415.956.0688

LOS ANGELES / 5837 Adams Blvd
Culver City, CA 90232 / 323.937.2150

mithun.com

Sellen P2S ENG

P2S INC.
Address: 1201 3rd Ave #3000, Seattle WA 98101
Phone: 206.448.1611
Project Manager, Peter Soame, PE
P2S Project # 25-0001

Auburn Mechanical
When performance counts

PROJECT
ASUW SHELL HOUSE RENOVATION

LOCATION
3655 WALLA WALLA RD NE SEATTLE, WA 98195

PREPARED FOR
UNIVERSITY OF WASHINGTON

UNIVERSITY of WASHINGTON

PHSKC STAMP

ROBERT PETER QUALE — STATE OF WASHINGTON — 48309 — REGISTERED PROFESSIONAL ENGINEER — 4/30/2025

NO.	DATE	REVISION

PARTNER IN CHARGE

PROJECT MANAGER
PS
PROJECT ARCHITECT

PROJECT DESIGNER
PS
PROJECT TEAM MEMBERS
KK
CHECK
DS

TITLE
MECHANICAL SECTIONS & ISOMETRICS

PROJECT NO
2327300 / UW 206756
DATE
4/30/2025

SHEET NUMBER
M3.12
GMP SET

© 2024 MITHUN, INC.

ORIGINAL SHEET SIZE 30" x 42"

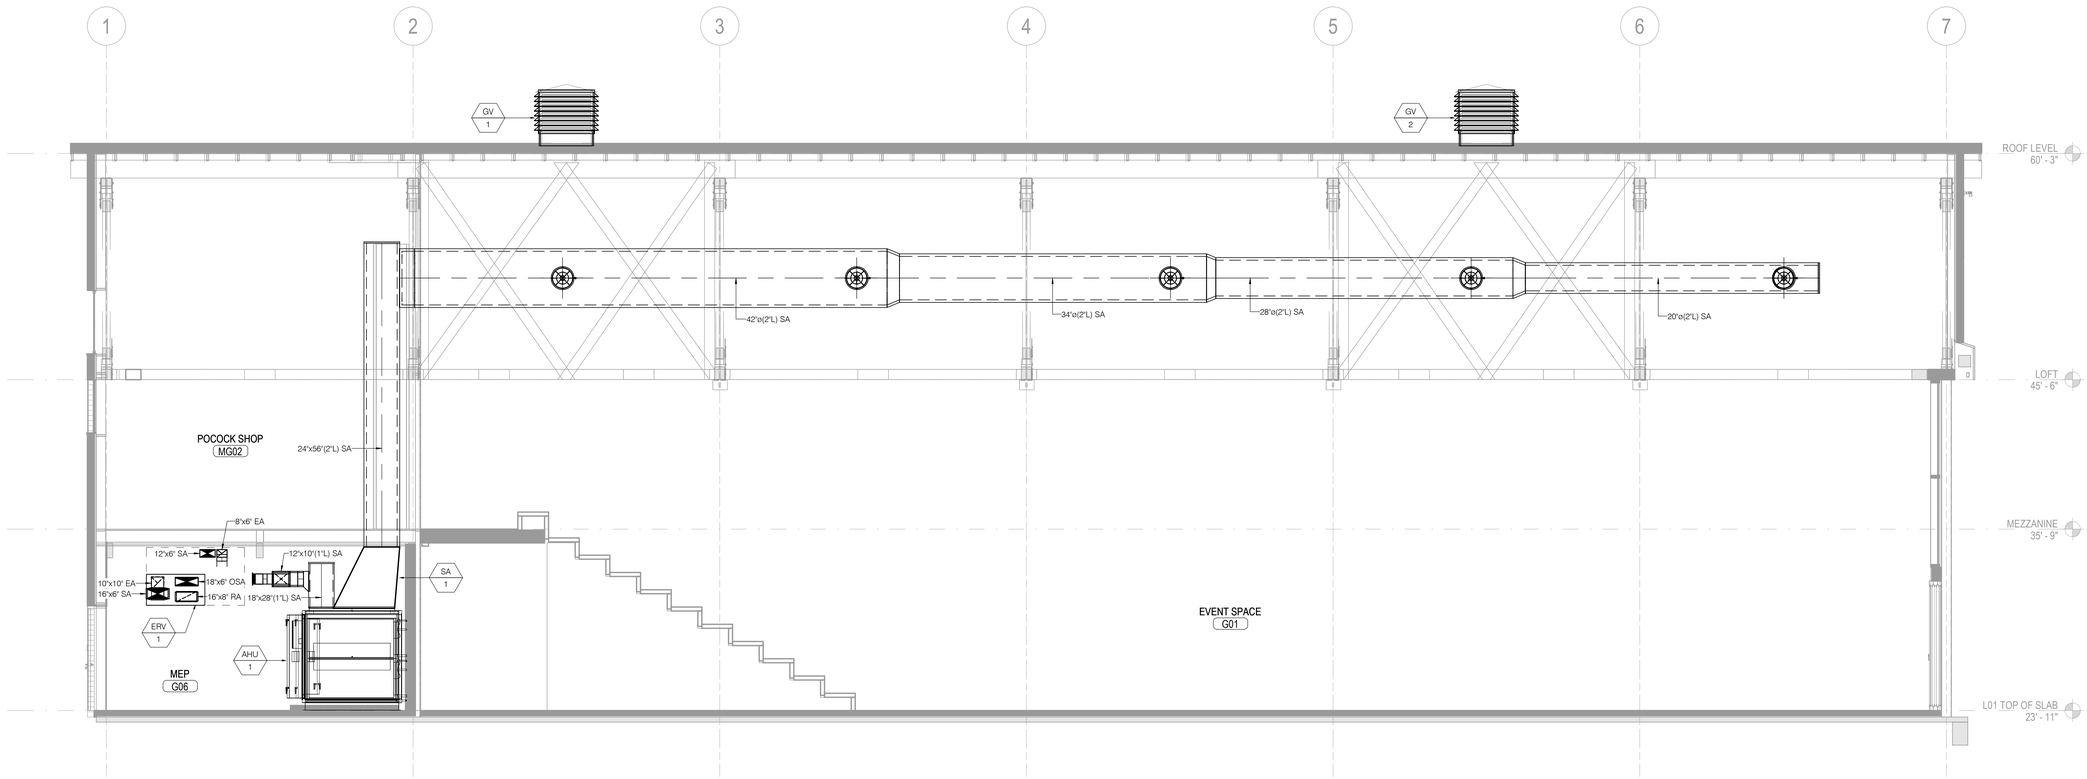

2 MECHANICAL SECTION - BUILDING NORTH-SOUTH

SCALE: 1/4" = 1'-0"

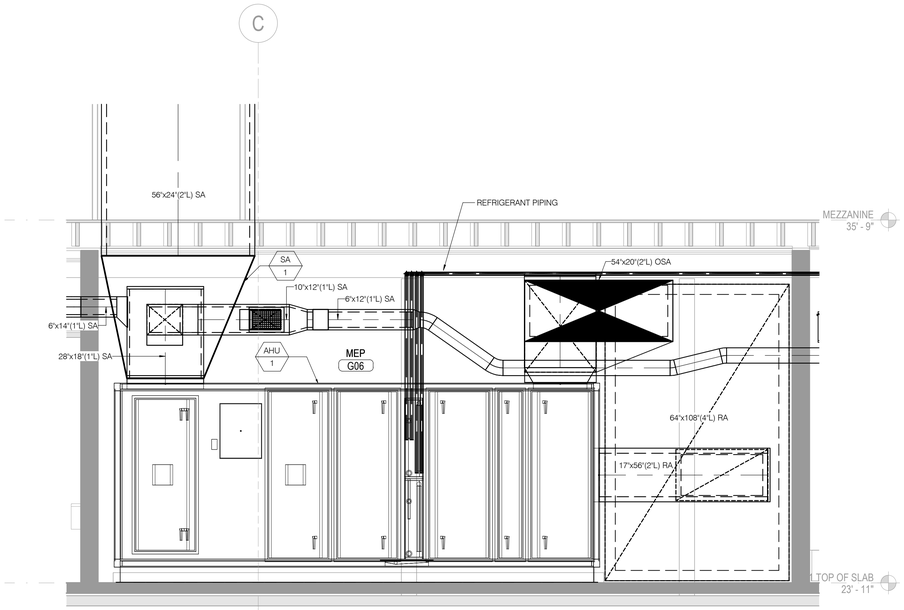

1 MECHANICAL SECTION - AHU

SCALE: 1/2" = 1'-0"

MITHUN

SEATTLE / Pier 56, 1201 Alaskan Way, #200
Seattle, WA 98101 / 206.623.3344

SAN FRANCISCO / 585 Howard Street, #300
California, CA 94105 / 415.956.0688

LOS ANGELES / 5837 Adams Blvd
Culver City, CA 90232 / 323.937.2150

mithun.com

Sellen P2S ENG

P2S INC.
Address: 1201 3rd Ave #3000, Seattle WA 98101
Phone: 206.448.1811
Project Manager, Peter Soane, PE
P2S Project # 25-0001

Auburn Mechanical
When performance counts

PROJECT
ASUW SHELL HOUSE RENOVATION

LOCATION
3655 WALLA WALLA RD NE SEATTLE, WA 98195

PREPARED FOR
UNIVERSITY OF WASHINGTON

UNIVERSITY of WASHINGTON

PHSKC STAMP

ROGER PETER OAKE
STATE OF WASHINGTON
48309
REGISTERED PROFESSIONAL ENGINEER
4/30/2025

NO.	DATE	REVISION

PARTNER IN CHARGE

PROJECT MANAGER
PS
PROJECT ARCHITECT

PROJECT DESIGNER
PS
PROJECT TEAM MEMBERS
KK
CHECK
DS

TITLE
MECHANICAL SECTIONS & ISOMETRICS

PROJECT NO.
2327300 / UW 206756
DATE
4/30/2025

SHEET NUMBER
M3.13
GMP SET

© 2024 MITHUN, INC.

ORIGINAL SHEET SIZE 30" x 42"

4/30/2025 11:57:41 AM

Your use of the attached/enclosed media or transferred files shall constitute an acceptance the following
Any Electronic Documents, Data and Media provided by Mithun, Inc. and anything contained therein (collectively, the "Electronic Documents") are instruments of service of Mithun, Inc. ("Mithun") pursuant to Mithun's then current information provided hereto/therein.
Any Electronic Documents are provided solely for the convenience of the recipient and for the limited purpose of facilitating the obligations set forth in the Owner/Architect Agreement. These electronic files may be shared for convenience, for information only and may not be relied upon for construction or quantity take-offs. Accordingly, Mithun, Inc. makes no representations as to the accuracy of this information. If for any reason a conflict exists between information contained herein and the stamped and/or construction documents, the information on the stamped documents is to be interpreted as correct.
Any Electronic Documents are provided "as is" without warranty of any kind, either express or implied, including without limitation any warranties regarding their quality, accuracy, completeness, performance, fitness for a particular purpose, merchantability, or ability to meet any particular standard. Mithun, Inc. disclaims any and all liability for any errors, omissions, inaccuracies or other defects in the Electronic Documents, whether or not they are caused by negligence or lack of care.
The recipient agrees, to the fullest extent permitted by law, to defend, indemnify, and hold Mithun, Inc., its shareholders and employees, harmless from and against any claim, liability, damages, losses, fines, penalties or cost (including attorney's fees and defense) costs, whether or not it is a fault arising or allegedly arising out of any unauthorized use, reuse or modification or in any way connected with, the incompatibility, readability, or durability of the Electronic Documents with any hardware or software.
Unless Docu-Copy#2196 - A3/36 Shell House Renovation/A3/36 Shell House_M3.dwg

4/30/2025 11:57:44 AM

Your use of the attached/enclosed media or transferred files shall constitute an acceptance the following
Any Electronic Documents, Data, Drawings, Specifications, Models, Content, Product Embedded Information or other work products expressed in digital form (collectively, the "Electronic Documents") prepared by Mithun, Inc. and its consultants (collectively, "Mithun") are for the sole purpose of fulfilling the obligations set forth in the Owner/Architect Agreement. These electronic files may be altered for convenience, but information only and may not be relied upon for construction or quantity take-offs. Accordingly, Mithun, Inc. makes no representations as to the accuracy of this information. If for any reason a conflict exists between information contained herein and the stamped set of construction documents, the information on the stamped documents is to be interpreted as correct.
Any Electronic Documents, Data, Drawings, Specifications, Models, Content, Product Embedded Information or other work products expressed in digital form (collectively, the "Electronic Documents") prepared by Mithun, Inc. and its consultants (collectively, "Mithun") are for the sole purpose of fulfilling the obligations set forth in the Owner/Architect Agreement. These electronic files may be altered for convenience, but information only and may not be relied upon for construction or quantity take-offs. Accordingly, Mithun, Inc. makes no representations as to the accuracy of this information. If for any reason a conflict exists between information contained herein and the stamped set of construction documents, the information on the stamped documents is to be interpreted as correct.
Unauthorized use of the information contained herein by the recipient or any person or entity that acquires or obtains the information thereon from the recipient without written authorization from Mithun, Inc. is prohibited. The recipient agrees, to the fullest extent permitted by law, to indemnify and hold Mithun, Inc. its shareholders and employees, harmless from and against any claim, liability, clearance, losses, damages, payment of court (including attorney's fees and defense costs, whether or not a suit is filed) arising out of any unauthorized use, reuse or modification or in any way connected with, the incompatibility, readability, or durability of the information contained herein.
J:\2023 Docs\2327300_ASUW Shell House Renovation\05 Shell House_M\Cloud

GENERAL NOTES:

1. MOUNT SENSORS (THERMOSTATS, OCC SENSORS, CO2 SENSORS) WITH TOP OF BOX 4'-0"AFF, ADJACENT TO LIGHT SWITCH (COORDINATE EXACT LOCATION WITH ARCHITECTURAL).
2. PROVIDE FLEXIBLE CONNECTIONS (PIPING, DUCTWORK, CONDUIT, ETC.) TO INDOOR AIR HANDLER "AHU-1". EXHAUST FAN "EF-1", DOAS UNIT "ERV-1", AND FAN COIL "SSHP-1".
3. MOUNT EXHAUST FAN "EF-1", DOAS UNIT "ERV-1", AND FAN COIL "SSHP-1" FROM STRUCTURE WITH NEOPRENE VIBRATION ISOLATORS. SEE DETAIL 1/M5.01.

SHEET KEYNOTES:

1. REFRIGERANT PIPING. FOR PIPE SIZES, REFER TO EQUIPMENT SCHEDULES.
2. PROVIDE DDC PANEL (120V/1PH POWER). MOUNT ON RETURN PLENUM BOX.
3. REFERENCE 1/M2.22 FOR CONTINUATION. DUCT UP TO GRILLE IN MEZZANINE FLOOR. PROVIDE OPPOSED BLADE DAMPER IN DUCT RISE.
4. FAN COIL RETURN AIR FILTER BOX.
5. PROVIDE 1" THICK INTERNAL FIBERGLASS DUCT LINER AS INDICATED.
6. PROVIDE 2" THICK INTERNAL FIBERGLASS DUCT LINER AS INDICATED.
7. REFER TO ARCHITECTURAL PLANS FOR LOUVER TYPES AND DETAILS.
8. OUTSIDE AIR PLENUM BOX. REFER TO ARCHITECTURAL PLANS FOR DETAILS.
9. 64"x108" RETURN AIR PLENUM BOX WITH 4" INTERNAL LINING. SEE DETAIL 6/M5.01.
10. REFERENCE 1/M2.22 FOR CONTINUATION. DUCT UP TO GRILLE IN MEZZANINE FLOOR.
11. REFERENCE 1/M2.22 FOR CONTINUATION.
12. EXHAUST AIR PLENUM BOX IN PLUMBING CHASE.

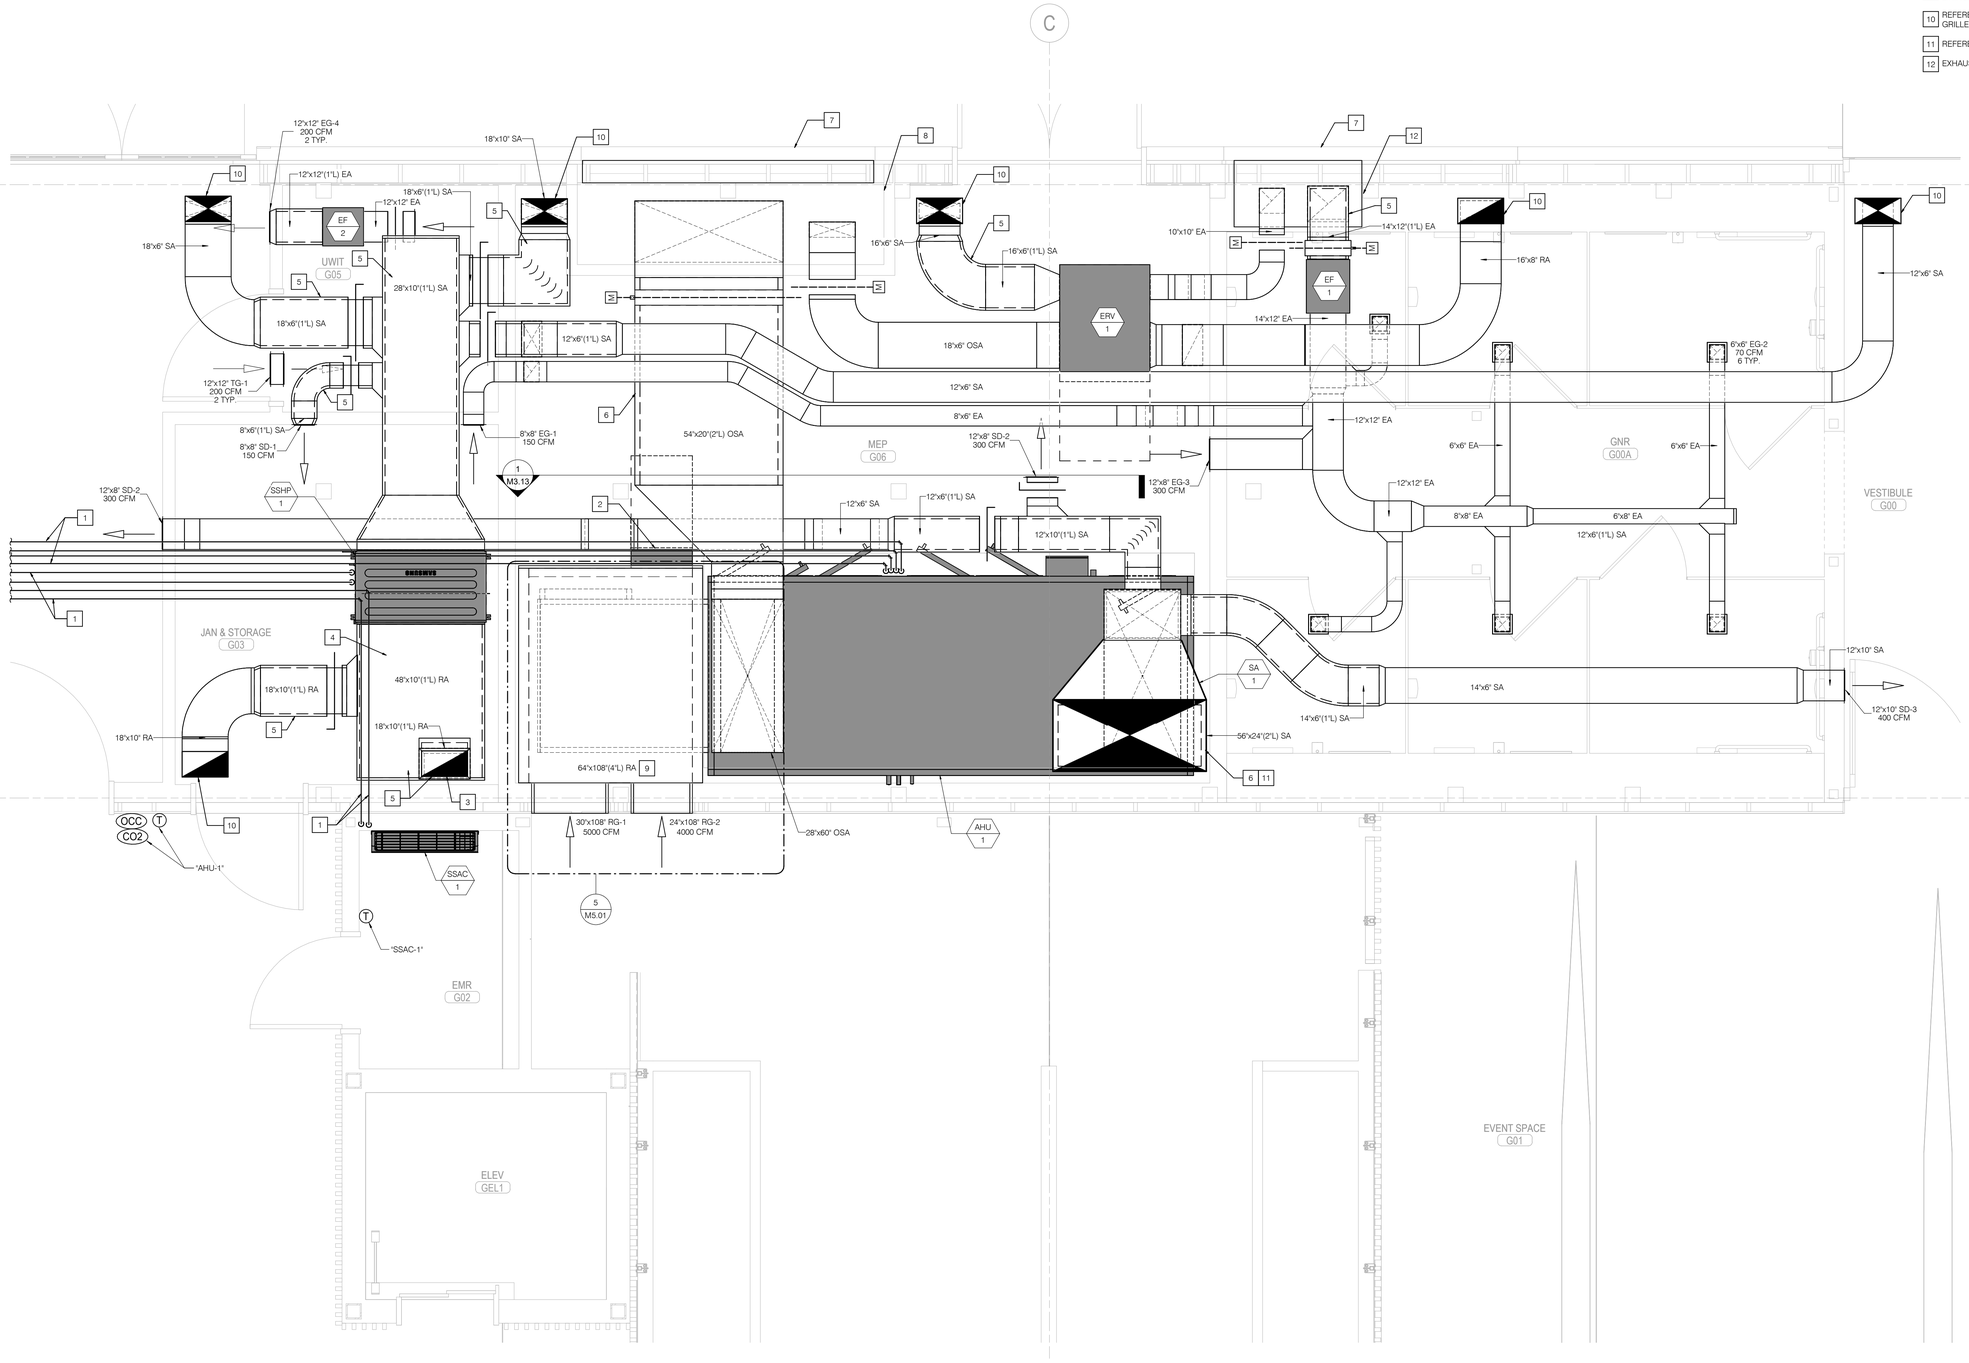

1 MECHANICAL ENLARGED PLAN- LEVEL 01

SCALE: 1/2" = 1'-0"

MITHUN

SEATTLE / Pier 56, 1201 Alaskan Way, #200
Seattle, WA 98101 / 206.623.3344

SAN FRANCISCO / 585 Howard Street, #300
California, CA 94105 / 415.956.0688

LOS ANGELES / 5837 Adams Blvd
Culver City, CA 90232 / 323.937.2150

mithun.com

Sellen P2S ENG

P2S INC.
Address: 1201 3rd Ave #3000, Seattle WA 98101
Phone: 206.448.1611
Project Manager: Peter Soane, PE
P2S Project # 23-0001

Auburn Mechanical
When performance counts!

PROJECT
ASUW SHELL HOUSE RENOVATION

LOCATION
3655 WALLA WALLA RD NE
SEATTLE, WA 98195

PREPARED FOR
UNIVERSITY OF WASHINGTON

UNIVERSITY of WASHINGTON

PHSKC STAMP

ROBERT PETER SOANE — STATE OF WASHINGTON — 48308 — REGISTERED PROFESSIONAL ENGINEER — 4/30/2025

NO.	DATE	REVISION

PARTNER IN CHARGE

PROJECT MANAGER
PS
PROJECT ARCHITECT

PROJECT DESIGNER
PS
PROJECT TEAM MEMBERS
KK
CHECK
DS

TITLE
ENLARGED MECHANICAL PLAN

PROJECT NO
2327300 / UW 206756
DATE
4/30/2025

SHEET NUMBER
M4.11
GMP SET

© 2024 MITHUN, INC.

ORIGINAL SHEET SIZE 30" x 42"

4/30/2025 11:57:45 AM

Your use of the attached/accessed media or transferred files shall constitute an acceptance the following
Any Electronic Documents, Data, Information, Models and CAD drawings provided by Mithun, its Sub-consultants and Vendors are for the sole purpose of fulfilling the obligations set forth in the Owner/Architect Agreement. These electronic files may be shared for convenience, for information only and may not be relied upon for construction or quantity take-offs. Accordingly, Mithun, Inc. makes no representations as to the accuracy of this information. If for any reason a conflict exists between information contained herein and the stamped and/or construction documents, the information on the stamped documents is to be interpreted as correct.
In addition, you agree to indemnify and hold Mithun, its subconsultants and employees harmless from and against any claim, liability, damages, losses, penalties or cost (including attorney's fees and defense) costs, whether or not a suit is filed, arising or allegedly arising out of any unauthorized use, reuse or modification or in any way connected with, the incompatibility, readability, or durability of the information contained herein by the recipient or any person or entity that acquires or obtains this information thereon from the recipient without written authorization from Mithun, Inc.
The recipient agrees, to the fullest extent permitted by law, to defend, indemnify and hold Mithun, Inc. its shareholders and employees harmless from and against any claim, liability, damages, losses, penalties or cost (including attorney's fees and defense) costs, whether or not a suit is filed, arising or allegedly arising out of any unauthorized use, reuse or modification or in any way connected with, the incompatibility, readability, or durability of the information contained herein by the recipient or any person or entity that acquires or obtains this information thereon from the recipient without written authorization from Mithun, Inc.
J:\Active Docs (2021)\06 - ASUW Shell House Renovation\05\M\01 Shell House - M01.vwx

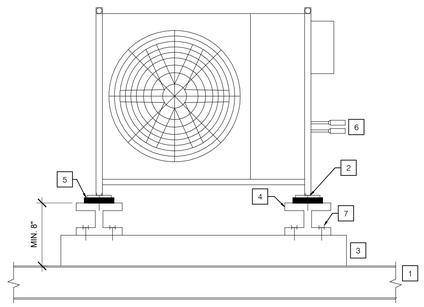

NOTES

1. 4" HIGH OUTDOOR ENCLOSURE CONCRETE PAD.
2. (2) 3/8" DIA HILTI KB-TZ2 BOLTS EACH SIDE (4 TOTAL) 2" MIN. EMBED (ICC ESR-4266).
3. 4" HIGH CONCRETE EQUIPMENT PAD. SEE STRUCTURAL PLANS FOR DETAIL.
4. STRUCTURAL H BEAM. FURNISHED AND INSTALLED BY MECHANICAL CONTRACTOR.
5. NEOPRENE PAD WITH STEEL BEARING PLATE. VIBREX ICPG-EQ OR ENGINEER APPROVED EQUAL
6. CONNECT REFRIGERANT LINES TO CONDENSING UNIT USING FLEXIBLE REFRIGERANT LINE CONNECTOR.
7. (4) 3/8" DIA HILTI KB-TZ2 BOLTS EACH SIDE (8 TOTAL) 2" MIN. EMBED (ICC ESR-4266).

6 CONDENSING UNIT MOUNTING

SCALE: NONE

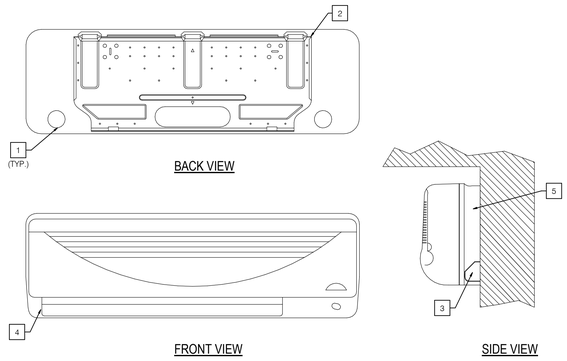

NOTES

1. 2-1/2" DIA. KNOCKOUT PANELS FOR REFRIGERANT, DRAIN, POWER AND SIGNAL LINES.
2. MOUNTING BRACKET. MOUNT TO WOOD STUDS.
3. WALL SLEEVE
4. AUTO AIRSWEEP LOUVER.
5. PROVIDE STUD BACKING FOR ANCHORAGE.

4 WALL MOUNTED FAN COIL

SCALE: NONE

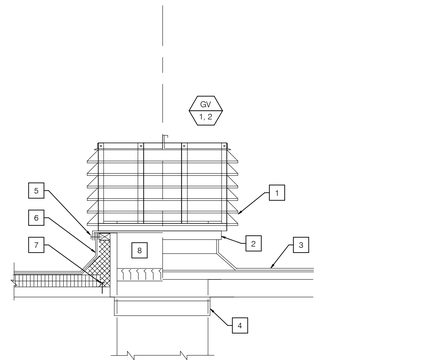

NOTES

1. 1/2" STAINLESS STEEL BIRD SCREEN
2. MIN. 18 GAGE PRE-FAB CURB WITH NAILER AND INSULATION
3. ROOF, SEE ARCHITECTURAL DRAWINGS.
4. 36"x36" ROOF OPENING.
5. SECURE VENT TO CURB WITH (2) #10 SHEET METAL FASTENERS.
6. RUN FLASHING UP UNDER VENT BASE.
7. ANCHOR CURB TO ROOF DECK WITH #10 SHEET METAL SCREWS AT 12" ON CENTER.
8. CLASS 1 MOTORIZED DAMPER

2 GRAVITY VENT MOUNTING - PENTHOUSE TYPE

SCALE: NONE

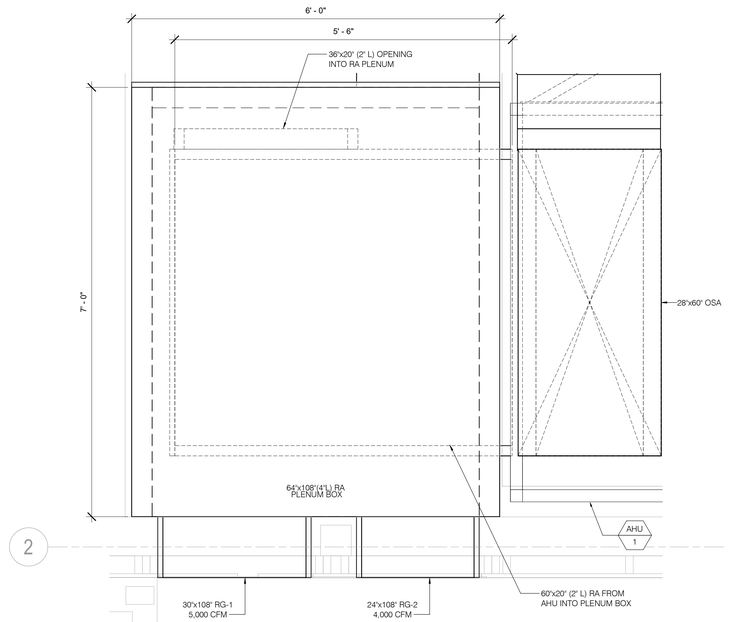

5 AHU RETURN PLENUM BOX

SCALE: 1" = 1'-0"

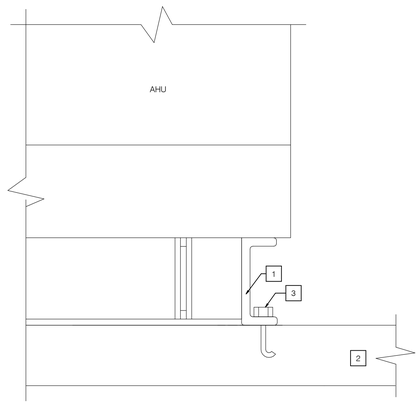

NOTES

1. UNIT BASE CHANNEL PROVIDE BY MANUFACTURER AS PART OF THE AHU.
2. 4" HIGH EQUIPMENT PAD. SEE STRUCTURAL DRAWINGS FOR DETAIL.
3. ANCHOR BOLT

3 AHU MOUNTING

SCALE: NONE

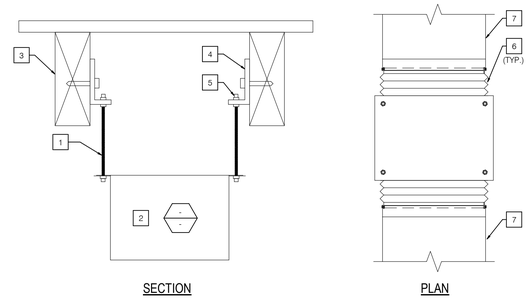

NOTES

1. (4) 3/8" DIA THREADED ROD HANGERS WITH NEOPRENE ISOLATORS.
2. PROVIDE FACTORY CONDENSATE PUMP WITH BUILT-IN CHECK VALVE. SEE PLUMBING FLOOR PLANS FOR CONDENSATE DRAIN PIPING (ONLY APPLIES TO SSHP-1)
3. WOOD BEAM
4. TOLCO FIG. 58 THREADER SIDE BEAM BRACKET
5. 3/8" DIA. MIN. LAG SCREW
6. FLEXIBLE CONNECTION
7. DUCTWORK. SEE FLOOR PLANS FOR SIZE.

1 SUSPENDED EQUIPMENT SUPPORT

SCALE: NONE

MITHUN

SEATTLE / Pier 56, 1201 Alaskan Way, #200
Seattle, WA 98101 / 206.623.3344

SAN FRANCISCO / 585 Howard Street, #300
California, CA 94105 / 415.956.0688

LOS ANGELES / 5837 Adams Blvd
Culver City, CA 90232 / 323.937.2150

mithun.com

Sellen P2S ENG

P2S INC.
Address: 1201 3rd Ave #3000, Seattle WA 98101
Phone: 206.448.1811
Project Manager: Peter Soane, PE
P2S Project # 24-0111

Auburn Mechanical
When performance counts!

PROJECT
ASUW SHELL HOUSE RENOVATION

LOCATION
3655 WALLA WALLA RD NE SEATTLE, WA 98195

PREPARED FOR
UNIVERSITY OF WASHINGTON

UNIVERSITY of WASHINGTON

PHSKC STAMP

NO.	DATE	REVISION

PARTNER IN CHARGE

PROJECT MANAGER
PS
PROJECT ARCHITECT

PROJECT DESIGNER
PS
PROJECT TEAM MEMBERS
KK
CHECK
DS

TITLE
MECHANICAL DETAILS

PROJECT NO.
2327300 / UW 206756
DATE
4/30/2025

SHEET NUMBER
M5.01
GMP SET

© 2024 MITHUN, INC.

ORIGINAL SHEET SIZE 30" x 42"

4/30/2025 11:57:45 AM

Your use of the attached/encoded media or transferred files shall constitute an acceptance the following
Any Electronic Documents, Data, Building Information Models and CAD drawings provided by Mithun, Inc. ("Mithun") are for the benefit of Mithun's client ("Client") and are not to be relied upon by any other person or entity. They are developed for the sole purpose of fulfilling the obligations set forth in the Owner/Architect Agreement. These electronic files may be altered for convenience, but information only and may not be relied upon for construction or quantity take-offs. Accordingly, Mithun, Inc. makes no representations as to the accuracy of this information. If for any reason a conflict exists between information contained herein and the stamped and/or construction documents, the information on the stamped documents is to be interpreted as correct.
Unauthorized use of, modification to, or reliance on these electronic files, in whole or in part, for any purpose other than that for which they were prepared is prohibited, and any such use, modification or reliance is at the recipient's sole risk and without liability to Mithun, Inc. The recipient agrees, to the fullest extent permitted by law, to indemnify and hold Mithun, Inc, its shareholders and employees harmless from and against any claim, liability, clearance, losses, damages, penalties or cost (including attorney's fees and defense) costs, whether or not a suit is filed, arising or allegedly arising out of any unauthorized use, reuse or modification or in any way connected with, the incompatibility, readability, or durability of the information contained in these electronic files.
J:\2300s Docs\2327300 - ASUW Shell House Renovation\05 CAD Shell House - MEP.rvt

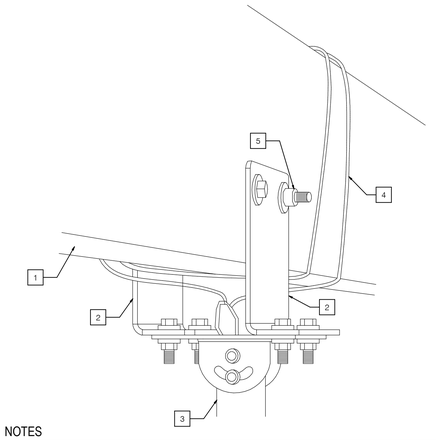

NOTES

1. WOOD BEAM
2. L BRACKET
3. EXTENSION TUBE. ALLOW EXTENSION TUBE TO HANG FREELY AND BALANCE ITSELF, AND THEN TIGHTEN.
4. SAFETY CABLE
5. 1/2-13 OR M12 GR 8 BOLT, WASHER AND NYLOCK NUT.

2 HVLS FAN MOUNTING DETAIL

SCALE: NONE

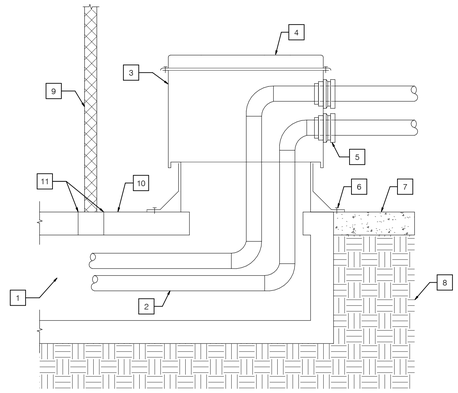

NOTES

1. UTILIDOR
2. REFRIGERANT PIPING
3. ALUMINUM PIPE CHASE HOUSING
4. REMOVABLE ALUMINUM LID
5. PIPE SEAL
6. FLANGE, FASTEN TO CONCRETE SLAB
7. UTILITY ENCLOSURE CONCRETE PAD
8. UNDISTURBED SOIL OR COMPACTED FILL.
9. UTILITY AND WASTE ENCLOSURE FENCE
10. UTILIDOR TRENCH LID
11. CUT UTILIDOR TRENCH LID TO ENABLE LIFTING OF TRENCH LID PIECES OUTSIDE AND INSIDE OF ENCLOSURE.

1 UTILIDOR PIPE CHASE HOUSING DETAIL

SCALE: NONE

MITHUN

SEATTLE / Pier 56, 1201 Alaskan Way, #200
Seattle, WA 98101 / 206.623.3344

SAN FRANCISCO / 585 Howard Street, #300
California, CA 94105 / 415.956.0688

LOS ANGELES / 5837 Adams Blvd
Culver City, CA 90232 / 323.937.2150

mithun.com

Sellen P2S ENG

P2S INC.
Address: 1201 3rd Ave #3000, Seattle WA 98101
Phone: 206.448.1811
Project Manager: Peter Sloane, PE
P2S Project # 23-0001

Auburn Mechanical
When performance counts

PROJECT
ASUW SHELL HOUSE RENOVATION

LOCATION
3655 WALLA WALLA RD NE SEATTLE, WA 98195

PREPARED FOR
UNIVERSITY OF WASHINGTON

UNIVERSITY of WASHINGTON

PHSKC STAMP

ROBERT PETER SLOANE — STATE OF WASHINGTON — 48300 — REGISTERED PROFESSIONAL ENGINEER — 4/30/2025

NO.	DATE	REVISION

PARTNER IN CHARGE

PROJECT MANAGER
PS
PROJECT ARCHITECT

PROJECT DESIGNER
PS
PROJECT TEAM MEMBERS
KK
CHECK
DS

TITLE
MECHANICAL DETAILS

PROJECT NO.
2327300 / UW 206756
DATE
4/30/2025

SHEET NUMBER
M5.02
GMP SET

© 2024 MITHUN, INC.

ORIGINAL SHEET SIZE 30" x 42"

4/30/2025 11:57:49 AM

Your use of the attached/enclosed media or transferred files shall constitute an acceptance the following
Any Electronic Documents that are provided by MITHUN are not developed for use in construction or for cost estimating purposes. They are developed for the sole purpose of fulfilling the obligations set forth in the Owner/Architect Agreement. These electronic files may be shared for convenience, for information only and may not be relied upon for construction or quantity take-offs. Accordingly, Mithun, Inc. makes no representations as to the accuracy of this information. If for any reason a conflict exists between information contained herein and the stamped set of construction documents, the information on the stamped documents is to be interpreted as correct.
All information contained in this media is the property of MITHUN unless otherwise noted. Any unauthorized use, modification, or reproduction is prohibited. The recipient agrees, to the fullest extent permitted by law, to indemnify and hold Mithun, Inc. its shareholders and employees, harmless from and against any costs, liability, damages, losses, penalties or cost (including attorney's fees and defense costs, whether or not a suit is filed) arising or allegedly arising out of any unauthorized use, reuse or modification or in any way connected with, the incompatibility, readability, or durability of the information contained herein by the recipient or any person or entity that acquires or obtains the information thereon from the recipient without written authorization from Mithun, Inc.
J:\2023 Docs (2327300 - ASUW Shell House Replacement)\00 Shell House - ARCH.rvt

LEGEND

SYMBOL	DESCRIPTION
-	NOTE CALLOUT
-	PLUMBING FIXTURE CALLOUT, SEE PLUMBING PLANS FOR EXACT LOCATION AND REQUIREMENTS
- -	EQUIPMENT CALLOUT, SEE PLUMBING PLANS FOR EXACT LOCATION AND REQUIREMENTS
- -	SECTION CALLOUT
	POINT OF CONNECTION
	POINT OF DISCONNECTION
4" CHWR	NEW PIPE (SIZE-SERVICE)
	EXISTING PIPE/EQUIPMENT
	DEMOLISHED PIPE/EQUIPMENT
	SANITARY VENT
	DOMESTIC HOT WATER RETURN
	DOMESTIC HOT WATER SUPPLY
	DOMESTIC COLD WATER
	VALVE AT DROP
	VALVE AT RISE
	ELBOW DOWN
	PIPE TEE UP & DOWN OR ELBOW UP
	PIPE TEE DOWN
	PIPE TEE UP
	BALL VALVE
	BALANCING VALVE
	PRESSURE REDUCING VALVE
	CHECK VALVE, SWING
	STRAINER, Y-TYPE
FM	FLOW METER
	BACKFLOW PREVENTER
	HOSE BIBB
	FLOOR DRAIN
	FLOOR SINK, 1/2 GRATE
	AREA DRAIN / INDUSTRIAL RECEPTOR
	SHUT-OFF VALVE IN YARDBOX
	FLOOR CLEANOUT
	CLEANOUT TO GRADE
	WALL CLEANOUT
	WATER HAMMER ARRESTOR
	TRAP PRIMER

ABBREVIATIONS

ABBREVIATION	DESCRIPTION
@	AT
A/C	ABOVE CEILING
ABV	ABOVE
AD	AREA DRAIN
AFF	ABOVE FINISHED FLOOR
AFG	ABOVE FINISHED GRADE
AFSR	AUTOMATIC FIRE SPRINKLER RISER
B/F	BELOW FLOOR
B/G	BELOW GRADE
BEL	BELOW
BFP	BACKFLOW PREVENTER
BTM	BOTTOM
BV	BALL VALVE
CI	CAST IRON
CIP	CAST IRON PIPE
CLG	CEILING
COTG	CLEAN-OUT TO GRADE
CU	CUBIC
DEPT	DEPARTMENT
DF	DRINKING FOUNTAIN
DIA	DIAMETER
DN	DOWN
DS	DOWNSPOUT
DWG	DRAWING(S)
EQUIP	EQUIPMENT
EWC	ELECTRICAL WATER COOLER
EXIST / (E)	EXISTING
F/A	FROM ABOVE
F/B	FROM BELOW
FCO	FLOOR CLEAN-OUT
FD	FLOOR DRAIN
FF	FINISHED FLOOR
FM	FORCE MAIN
FS	FLOOR SINK
FT	FEET
GPM	GALLONS PER MINUTE
GPR	GAS PRESSURE REGULATOR
H&CW	HOT AND COLD WATER
H/L	HIGH LEVEL
HDR	HEADER
IN	INCHES
L or LAV	LAVATORY
MAX	MAXIMUM
MIN	MINIMUM
MTD	MOUNTED
NTS	NOT TO SCALE
OS & Y	OPEN SCREW AND YOKE
POC	POINT OF CONNECTION
POD	POINT OF DISCONNECTION
PSI	POUNDS PER SQUARE INCH
RD	ROOF DRAIN
RI & C	ROUGH-IN AND CONNECT
SOV	SHUT-OFF VALVE
SQ	SQUARE
SS	SERVICE SINK
T/A	TO ABOVE
T/B	TO BELOW
TP	TRAP PRIMER
TYP	TYPICAL
U	URINAL
UG	UNDERGROUND
UON	UNLESS OTHERWISE NOTED
VTR	VENT THRU ROOF
W/	WITH
WC	WATER CLOSET
WCO	WALL CLEAN-OUT
WH	WATER HEATER
WHA	WATER HAMMER ARRESTOR

PIPE SYSTEM ABBREVIATIONS

ABBREVIATION	DESCRIPTION
CD	CONDENSATE DRAIN
CW	DOMESTIC COLD WATER
F	FIRE PROTECTION WATER SUPPLY
HW	DOMESTIC HOT WATER
HWR	DOMESTIC HOT WATER RETURN
S	SANITARY
PS	SANITARY (PUMPED)
SD	STORM DRAIN
V	VENT

GENERAL NOTES

1. ALL WORK SHALL COMPLY WITH UW FACILITIES MECHANICAL DESIGN STANDARDS (JULY 2021 EDITION), THE 2021 SEATTLE CODES (BUILDING, PLUMBING ,ENERGY), AND OTHER APPLICABLE FEDERAL, STATE, OR LOCAL CODES AS ADOPTED AND ENFORCED BY THE LOCAL JURISDICTION. IN CASE THE PLANS SHOW MORE STRINGENT REQUIREMENTS, THE PLANS SHALL GOVERN THE DESIGN. YET NOTHING ON THE DESIGN DOCUMENTS SHALL BE INTERPRETED AS AUTHORITY TO VIOLATE CODE(S) OR REGULATION(S).
2. SUBMISSION OF BID IN CONNECTION WITH THIS WORK SHALL IMPLY THAT THE BIDDER HAS EXAMINED THE JOB SITE UNDER WHICH THE CONTRACTOR WILL BE OBLIGATED TO OPERATE UNDER THIS CONTRACT. NO EXTRA CHARGE WILL BE ALLOWED FOR FAILURE OF ANY BIDDER TO EXAMINE THE SITE PRIOR TO BID.
3. WHERE USED, THE TERM "PROVIDE" SHALL MEAN "FURNISH AND INSTALL".
4. IN THE EVENT OF A CONFLICT OR INCONSISTENCY BETWEEN ITEMS INDICATED ON DESIGN PLANS / SPECIFICATIONS WITH CODE REQUIREMENTS, THE MORE STRINGENT STANDARD SHALL PREVAIL.
5. CONTRACTOR SHALL COORDINATE HIS WORK WITH ALL OTHER TRADES PRIOR TO FABRICATION, PURCHASE AND/OR INSTALLATION OF ALL WORK.
6. CONTRACTOR SHALL FURNISH LABOR, MATERIALS, EQUIPMENT, AND TRANSPORTATION AS REQUIRED TO PROPERLY INSTALL ALL PLUMBING SYSTEMS OR RELATED COMPONENTS AS INDICATED ON PLANS AND SPECIFIED HEREIN.
7. CONTRACTOR SHALL DOCUMENT AND RELAY ANY MAJOR DEVIATIONS FROM THE DESIGN DOCUMENTS, AND ATTAIN APPROVAL FROM THE MECHANICAL ENGINEER BEFORE PROCEEDING. AS-BUILT COPIES SHALL BE PROVIDED INDICATING ALL CHANGES / DEVIATIONS MADE DURING CONSTRUCTION. CONTRACTOR SHALL PROVIDE COMPLETED AS-BUILT DRAWINGS IN THE LATEST VERSION OF AUTOCAD OR REVIT.
8. NO PIPING, EQUIPMENT, ETC. SHALL BE REMOVED, DISCONNECTED OR SHUT DOWN WITHOUT PRIOR REVIEW WITH THE FACILITY TO CONFIRM THAT AREAS TO REMAIN IN OPERATION WILL NOT BE AFFECTED. IF ANY AREAS NOT WITHIN THE SCOPE OF WORK ARE AFFECTED BY ANY SHUTDOWN, REMOVAL OR DISCONNECTION, SUFFICIENT ADVANCE NOTICE MUST BE GIVEN TO THE FACILITY INDICATING WHICH AREAS WILL BE AFFECTED, WHEN THE PROPOSED SHUTDOWN WILL OCCUR, AND FOR HOW LONG A PERIOD OF TIME.
9. THE ARRANGEMENT OF EQUIPMENT AND PIPING SHOWN ON THE DRAWINGS IS BASED UPON INFORMATION AVAILABLE TO THE ENGINEER AT THE TIME OF DESIGN AND IS NOT INTENDED TO SHOW EXACT DIMENSIONS PECULIAR TO A SPECIFIC MANUFACTURER. THE DRAWINGS ARE, IN PART, DIAGRAMMATIC AND SOME FEATURES OF THE ILLUSTRATED EQUIPMENT INSTALLATION MAY REQUIRE REVISION TO MEET ACTUAL EQUIPMENT INSTALLATION REQUIREMENTS. STRUCTURAL SUPPORTS, FOUNDATIONS, CONNECTED PIPING, VALVES, PIPE SUPPORTS AND ELECTRICAL CONDUIT SPECIFIED MAY HAVE TO BE ALTERED OR ADDITIONAL ITEMS REQUIRED TO ACCOMMODATE THE EQUIPMENT PROVIDED. NO ADDITIONAL PAYMENT WILL BE MADE FOR SUCH REVISIONS, ALTERATIONS AND / OR ADDITIONS.
10. PIPING THROUGH FIRE RATED WALLS SHALL BE PER U.L. FIRE RESISTANCE SYSTEM NO. W1001. SEE ARCHITECTURAL PLANS FOR ALL WALL LOCATIONS.
11. ALL VALVES, TRAP PRIMERS, WATER HAMMER ARRESTERS OR OTHER EQUIPMENT SHOWN IN WALLS OR ABOVE NON-ACCESSIBLE CEILINGS SHALL BE INSTALLED BEHIND AN ACCESS PANEL.
12. ALL CONNECTIONS TO EXISTING SERVICES SHALL BE MADE SUCH THAT INTERRUPTION TIME WILL BE AS SHORT AS POSSIBLE. THE CONTRACTOR SHALL GIVE THE OWNER'S REPRESENTATIVE SUFFICIENT NOTICE OF SUCH INTERRUPTION AND THE ACTUAL SHUT DOWN TIME SHALL BE AT A TIME DESIGNATED BY THE OWNER'S REPRESENTATIVE.
13. ALL VALVES, UNIONS, ETC. TO BE SAME SIZE AS LINE SIZE UNLESS OTHERWISE INDICATED ON DRAWINGS.
14. UNIONS SHALL BE PROVIDED AND INSTALLED AFTER EACH SCREW-TYPE VALVE AND PRIOR TO EQUIPMENT CONNECTIONS.
15. ALL SOIL, WASTE, STORM DRAIN, AND VENT PIPING SHALL SLOPE AT 2% UNLESS OTHERWISE INDICATED.
16. BEFORE FABRICATION OR INSTALLATION, THE CONTRACTOR SHALL VERIFY EXACT LOCATIONS OF ALL EQUIPMENT AND FIXTURES. EXACT ROUGH-IN LOCATIONS AND REQUIREMENTS SHALL BE COORDINATED IN FIELD.
17. VERIFY WITH ARCHITECTURAL DRAWINGS FOR EXACT LOCATIONS OF ALL FLOOR DRAINS AND FLOOR SINKS.
18. PROVIDE AND INSTALL WATER HAMMER ARRESTORS IN THE FOLLOWING LOCATIONS (ONLY NON-FERROUS ARRESTORS MAY BE INSTALLED IN ANY WATER SYSTEM):
    A. WATER LINES TO LAVATORY HEADERS, WATER CLOSET AND URINAL HEADERS, SERVICE SINKS, KITCHEN SINKS, WASH FOUNTAINS, DRINKING FOUNTAINS, LABORATORIES WITH MEDICAL TYPE FAUCETS AND ON WASH SINKS HAVING 3 OR MORE STATIONS AND ALL OTHER QUICK CLOSING FIXTURE SUCH AS CLOTHES WASHERS, AS CLOSE TO FIXTURE AS POSSIBLE.
    B. BETWEEN LAST 2 FIXTURES WHEN 3 OR MORE FIXTURES, OTHER THAN THOSE LISTED IN "A" ABOVE, ARE SERVED BY A COMMON HEADER.
    C. WHEN ARRESTOR SHALL BE INSTALLED IN WALL OR FURRING, FURNISH WITH AN ACCESS PLATE LARGE ENOUGH TO PERMIT REMOVAL OF ARRESTOR. ACCESS PLATE SHALL BE A MINIMUM OF 2 INCHES LARGER IN EACH DIRECTION THAN ARRESTOR AND MINIMUM 12" X 12".
19. CLEANOUTS SHALL BE PROVIDED PER 2021 SPC SECTION 707.0 AND TO THE FOLLOWING LOCATIONS:
    A. AT EACH BASE OF ROOF DRAIN DOWNSPOUTS.
    B. AT EACH BASE OF WASTE STACK.
    C. AT EVERY 100 FT OF STRAIGHT RUN OF HORIZONTAL PIPING.
    D. AT EACH AGGREGATE HORIZONTAL CHANGE IN DIRECTION EXCEEDING ONE HUNDRED THIRTY-FIVE (135) DEGREES.
    E. AT EACH HORIZONTAL DRAINAGE PIPE UPPER TERMINAL.
    F. ABOVE EACH URINAL.
    G. BELOW EACH SINK.
20. UNLESS SPECIFIED ON STRUCTURAL DRAWINGS, ANY ALTERATION OR MODIFICATIONS TO STRUCTURAL ELEMENTS BY CUTTING, DRILLING, BORING, BRACING, WELDING ETC. SHALL HAVE WRITTEN APPROVAL BY THE STRUCTURAL ENGINEER PRIOR TO START WORK. THE CONTRACTOR SHALL NOT DRILL INTO TRUSSES. THE SIZE AND LOCATION REQUIREMENTS OF DRILLING STUDS IS PER STRUCTURAL. ANY VARIANCE FROM THE DRAWINGS SHALL BE REVIEWED WITH STRUCTURAL PRIOR TO ON SITE DRILLING.

SHEET INDEX

SHEET	DESCRIPTION
P0.01	GENERAL NOTES, LEGEND, ABBREVIATIONS AND SHEET INDEX
P0.02	PLUMBING NOTES AND CODE INFO
P2.20	PLUMBING PLANS- FOUNDATION
P2.21	PLUMBING PLANS- LEVEL 01
P2.22	PLUMBING PLANS- MEZZANINE
P3.11	PLUMBING ENLARGED PLANS
P3.12	PLUMBING ENLARGED PLANS
P4.11	PLUMBING ISOMETRICS
P5.01	PLUMBING DETAILS
P6.01	PLUMBING SCHEDULES
P7.01	PLUMBING DIAGRAMS
P7.02	PLUMBING DIAGRAMS
P7.03	PLUMBING DIAGRAMS

MITHUN

SEATTLE / Pier 56, 1201 Alaskan Way, #200
Seattle, WA 98101 / 206.623.3344

SAN FRANCISCO / 585 Howard Street, #300
California, CA 94105 / 415.956.0688

LOS ANGELES / 5837 Adams Blvd
Culver City, CA 90232 / 323.937.2150

mithun.com

Sellen P2S ENG
P2S INC.
Address: 1201 3rd Ave #3000, Seattle WA 98101
Phone: 206.448.1611
Project Manager, Peter Soane, PE
P2S Project # 24-0001

Auburn Mechanical
When performance counts!

PROJECT
ASUW SHELL HOUSE RENOVATION

LOCATION
3655 WALLA WALLA RD NE
SEATTLE, WA 98195

PREPARED FOR
UNIVERSITY OF WASHINGTON

UNIVERSITY of WASHINGTON

PHSKC STAMP

ROBERT PETER SOANE — STATE OF WASHINGTON — 45030 — REGISTERED PROFESSIONAL ENGINEER — 4/30/2025

NO.	DATE	REVISION

PARTNER IN CHARGE

PROJECT MANAGER
PS
PROJECT ARCHITECT

PROJECT DESIGNER
PS
PROJECT TEAM MEMBERS
KK
CHECK
DS

TITLE
GENERAL NOTES, LEGEND, ABBREVIATIONS AND SHEET INDEX

PROJECT NO
2327300 / UW 206756

DATE
4/30/2025

SHEET NUMBER
P0.01

GMP SET

© 2024 MITHUN, INC.

ORIGINAL SHEET SIZE: 30" x 42"

Your use of the attached/enclosed media or transferred files shall constitute an acceptance the following
Any Electronic Documents, Data, Drawings and Building Information Models and CAD drawings provided by Mithun to its client. This document pertains to the electronic data file and is limited to the exhibit of the paper. The provided Mithun one control information presented therewithin.
Any Electronic Documents, Data, Drawings and Building Information Models and CAD drawings are not Contract Documents and are not developed for use in construction or for cost estimating purposes. They are developed for the sole purpose of fulfilling the obligations set forth in the Owner/Architect Agreement. These electronic files may be shared for convenience, for information only and may not be relied upon for construction or quantity take-offs. Accordingly, Mithun, Inc. makes no representations as to the accuracy of this information. If for any reason a conflict exists between information contained herein and the stamped set of construction documents, the information on the stamped documents is to be interpreted as correct.
All of the information contained herein is the property of Mithun, Inc. and is protected by copyright and other intellectual property rights including any common law, statutory or proprietary. The recipient of this information shall not copy, use or modify this information without the prior written authorization of Mithun, Inc.
The recipient agrees, to the fullest extent permitted by law, to defend, indemnify, and hold Mithun, Inc., its shareholders and employees, harmless from and against any claim, liability, clearance, losses, damages, penalties or cost (including attorney's fees and defense) costs, whether or not a suit is filed, arising or allegedly arising out of any unauthorized use, reuse or modification or in any way connected with, the incompatibility, readability, or durability of the information contained herein by the recipient or any person or entity that acquires or obtains this information thereon from the recipient without written authorization from Mithun, Inc.
J:\Active Docs\2327300 - ASUW Shell House Renovation\05 CAD Shell House - MEP.rvt

4/30/2025 11:57:51 AM

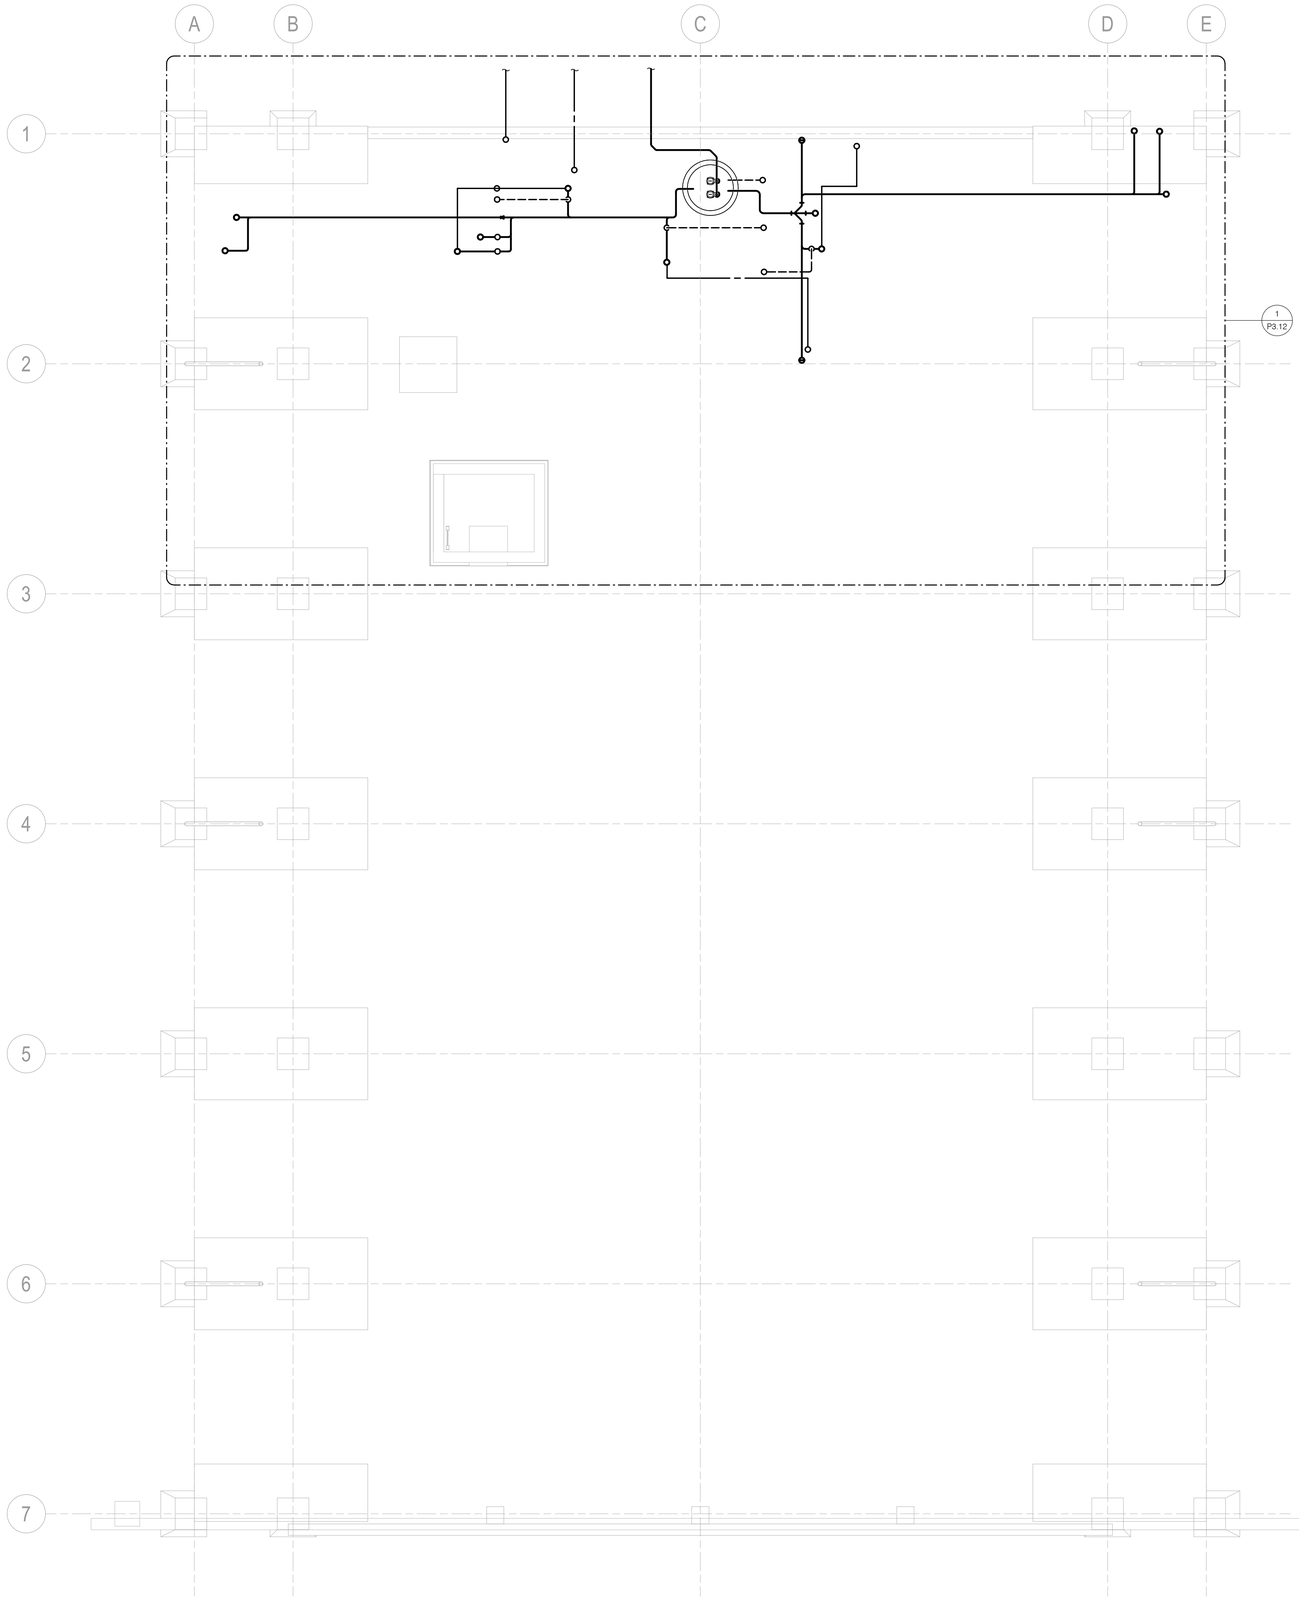

GENERAL NOTES:

1. SLOPE ALL SANITARY SEWER AT 2% SLOPE UNLESS INDICATED OTHERWISE.
2. SLOPE ALL CONDENSATE PIPING AT 1% UNLESS INDICATED OTHERWISE.
3. REFER TO P7.0X SHEETS FOR PLUMBING DIAGRAMS.
4. SLOPE UNDERGROUND SANITARY VENT PIPING AT 2% SLOPE UNLESS INDICATED OTHERWISE.
5. PER JULY 2021 UW FACILITIES MECHANICAL DESIGN STANDARDS (SECTION M "WASTE AND DRAINS"- DESIGN CRITERIA # 10 (PAGE 39)), AND INPUT FROM GEOTECHNICAL ENGINEER, BURIED GRAVITY FLOW PIPE (SANITARY WASTE AND VENT, TRAP PRIMER, METHANE VENT) LOCATED BELOW THE STRUCTURAL SLAB SHALL BE HUNG FROM THE SLAB.

1 PLUMBING FOUNDATION PLAN
SCALE: 3/16" = 1'-0"

MITHUN

SEATTLE / Pier 56, 1201 Alaskan Way, #200
Seattle, WA 98101 / 206.623.3344

SAN FRANCISCO / 585 Howard Street, #300
California, CA 94105 / 415.956.0688

LOS ANGELES / 5837 Adams Blvd
Culver City, CA 90232 / 323.937.2150

mithun.com

Sellen P2S ENG
P2S INC.
Address: 1201 3rd Ave #3000, Seattle WA 98101
Phone: 206.448.1811
Project Manager, Peter Soane, PE
P2S Project # 25-0001

Auburn Mechanical
When performance counts

PROJECT
ASUW SHELL HOUSE RENOVATION

LOCATION
3655 WALLA WALLA RD NE SEATTLE, WA 98195

PREPARED FOR
UNIVERSITY OF WASHINGTON

UNIVERSITY of WASHINGTON

PHSKC STAMP

ROBERT PETER SOANE — STATE OF WASHINGTON — 46200 — REGISTERED PROFESSIONAL ENGINEER — 4/30/2025

NO.	DATE	REVISION

PARTNER IN CHARGE

PROJECT MANAGER
PS
PROJECT ARCHITECT

PROJECT DESIGNER
PS
PROJECT TEAM MEMBERS
KK
CHECK
DS

TITLE
PLUMBING PLANS-FOUNDATION

PROJECT NO.
2327300 / UW 206756
DATE
4/30/2025

SHEET NUMBER
P2.20
GMP SET

© 2024 MITHUN, INC.

ORIGINAL SHEET SIZE 30" x 42"

4/30/2025 11:57:53 AM

Your use of the attached/encoded media or transferred files shall constitute an acceptance of the following
Any Electronic Documents or Data, as defined in the AIA B-series and C-series documents, shall be governed by the terms of the Agreement between Owner and Architect, including the boilerplate provisions contained therein. Any reuse or modification of these Electronic Documents or Data by any party other than Architect shall be at the user's sole risk and without liability or legal exposure to Architect, and user shall indemnify and hold harmless Architect from all claims, damages, losses, and expenses including attorneys' fees arising out of or resulting therefrom. Any such reuse or modification without the prior written consent of Architect will be unauthorized and improper. Any Electronic Documents or Data are not Contract Documents and are not developed for use in construction or for cost estimating purposes. They are developed for the sole purpose of fulfilling the obligations set forth in the Owner/Architect Agreement. These electronic files may be altered for convenience, but information only and may not be relied upon for construction or quantity take-offs. Accordingly, Mithun, Inc. makes no representations as to the accuracy of this information. If for any reason a conflict exists between information contained herein and the approved set of construction documents, the information on the approved documents is to be interpreted as correct.
Building Information Models and CAD drawings are not Contract Documents and are not developed for use in construction or for cost estimating purposes. They are developed for the sole purpose of fulfilling the obligations set forth in the Owner/Architect Agreement. These electronic files may be altered for convenience, but information only and may not be relied upon for construction or quantity take-offs. Accordingly, Mithun, Inc. makes no representations as to the accuracy of this information. If for any reason a conflict exists between information contained herein and the approved set of construction documents, the information on the approved documents is to be interpreted as correct.
All rights reserved. The ideas and designs incorporated in these documents, including but not limited to, the architectural works contained herein, are the property of Mithun, Inc. and may not be used in whole or in part without the express permission of Mithun, Inc.
The recipient agrees, to the fullest extent permitted by law, to defend, indemnify, and hold Mithun, Inc. its shareholders and employees, harmless from any against any claim, liability, shortcuts, losses, damages, penalties or cost (including attorney's fees and defense) costs, whether or not a suit is filed, arising or alleged arising out of any unauthorized use, reuse or modification or in any way connected with, the incompatibility, readability, or usability of the information contained herein by the recipient or any person or entity that acquires or obtains this information thereon from the recipient without written authorization from Mithun, Inc.
J:\2300 Docs\2327300_ASUW Shell House Renovation\Arch\Shell House_MEP.rvt

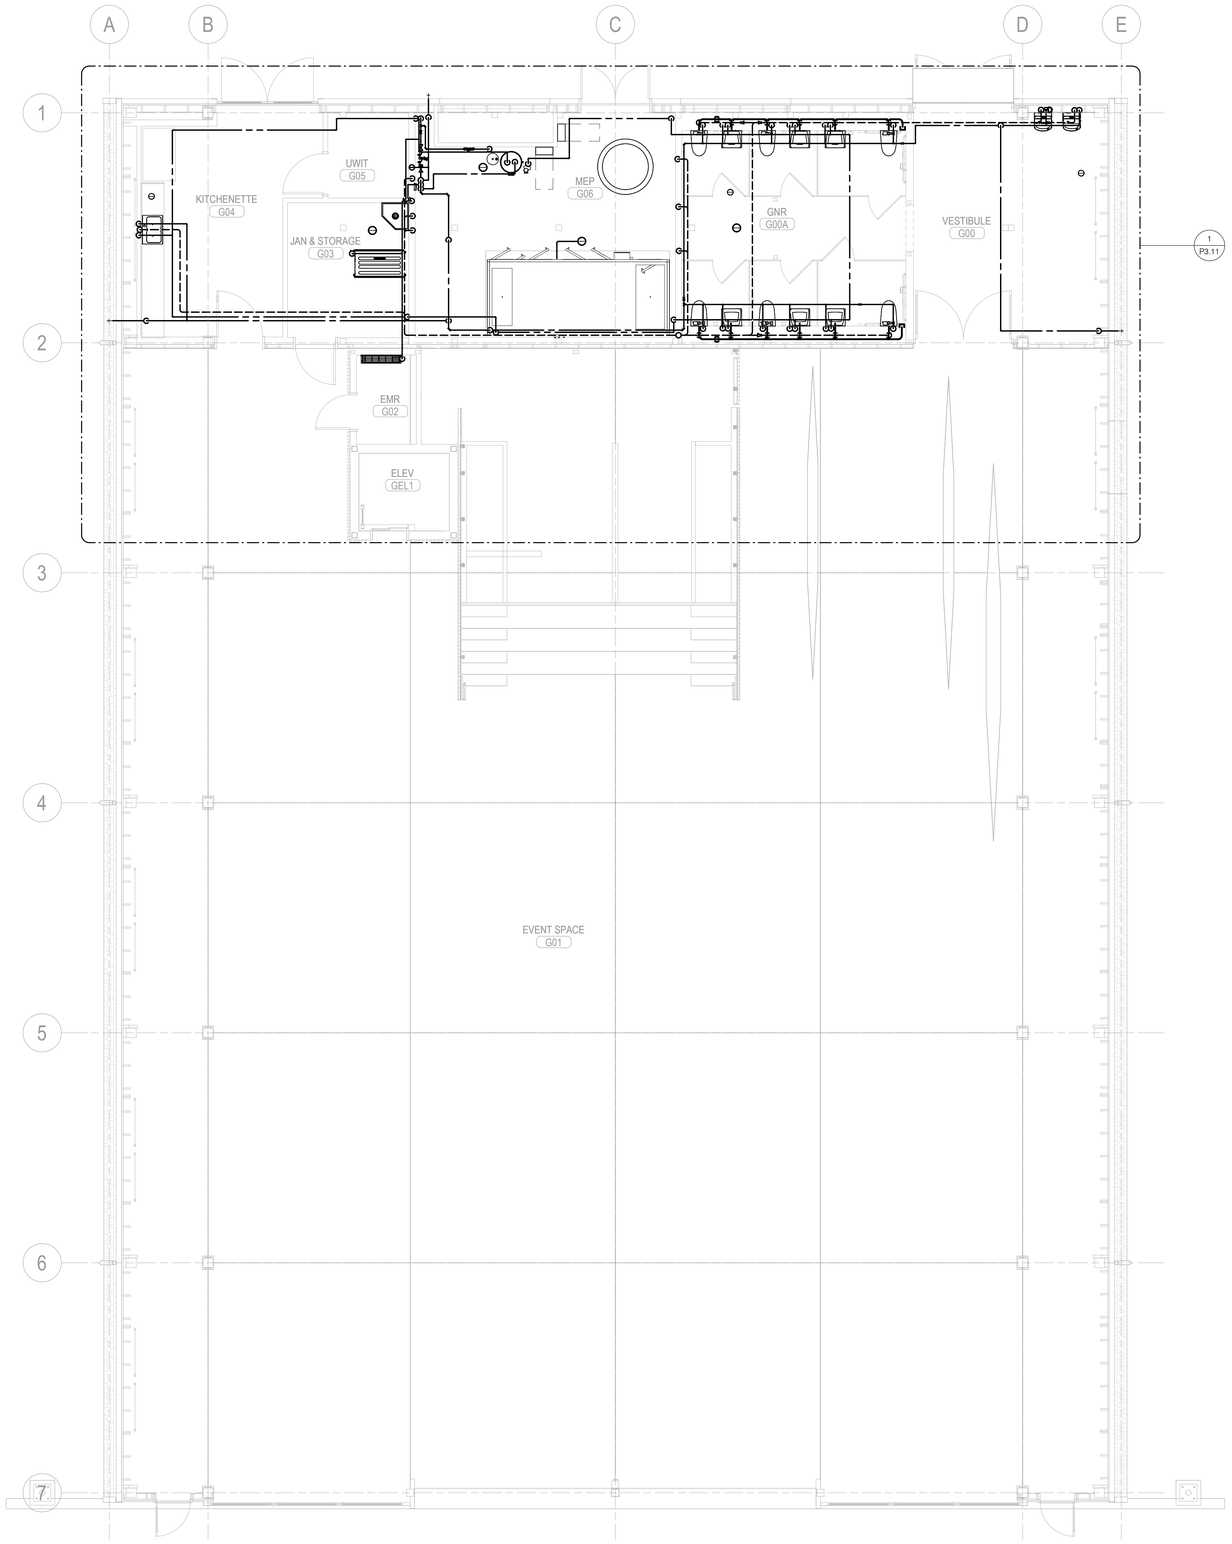

1 PLUMBING GROUND PLAN

SCALE: 3/16" = 1'-0"

GENERAL NOTES:

1. SLOPE ALL SANITARY SEWER AT 2% SLOPE UNLESS INDICATED OTHERWISE.
2. SLOPE ALL CONDENSATE PIPING AT 1% UNLESS INDICATED OTHERWISE.
3. REFER TO P7.0X SHEETS FOR PLUMBING DIAGRAMS.

MITHUN

SEATTLE / Pier 56, 1201 Alaskan Way, #200
Seattle, WA 98101 / 206.623.3344

SAN FRANCISCO / 585 Howard Street, #300
California, CA 94105 / 415.956.0688

LOS ANGELES / 5837 Adams Blvd
Culver City, CA 90232 / 323.937.2150

mithun.com

Sellen P2S ENG

P2S INC.
Address: 1201 3rd Ave #3000, Seattle WA 98101
Phone: 206.448.1611
Project Manager, Peter Soane, PE
P2S Project # 2327300

Auburn Mechanical
When performance counts

PROJECT
ASUW SHELL HOUSE RENOVATION

LOCATION
3655 WALLA WALLA RD NE SEATTLE, WA 98195

PREPARED FOR
UNIVERSITY OF WASHINGTON

UNIVERSITY of WASHINGTON

PHSKC STAMP

ROBERT PETER SOANE — STATE OF WASHINGTON — 48300 — REGISTERED PROFESSIONAL ENGINEER — 4/30/2025

NO. DATE REVISION

PARTNER IN CHARGE

PROJECT MANAGER
PS
PROJECT ARCHITECT

PROJECT DESIGNER
PS
PROJECT TEAM MEMBERS
KK
CHECK
DS

TITLE
PLUMBING PLANS-LEVEL 01

PROJECT NO.
2327300 / UW 206756
DATE
4/30/2025

SHEET NUMBER
P2.21
GMP SET

© 2024 MITHUN, INC.

ORIGINAL SHEET SIZE 30" x 42"

4/30/2025 11:57:54 AM

Your use of the attached/encoded media or transferred files shall constitute an acceptance the following
Any Electronic Documents, Data, Building Information Models and CAD drawings provided by Mithun to the recipient ("Recipient") are provided solely for the benefit of Recipient and may not be relied upon for construction or quantity take-offs. Accordingly, Mithun, Inc. makes no representations as to the accuracy of this information. If for any reason a conflict exists between information contained herein and the stamped and/or construction documents, the information on the stamped documents is to be interpreted as correct.
All information, including but not limited to text, graphics, and images contained herein is the property of Mithun, Inc. or Mithun, Inc.'s licensors. Mithun, Inc. owns all copyrights in the information. Recipient may not claim any proprietary rights in the information. Recipient may not make any reproduction, retransmission, dissemination, or other use of the information. Recipient will not remove, conceal, or alter any boilerplate contained within the information. Recipient will indemnify, defend, and hold Mithun, Inc. its shareholders and employees harmless from and against any claim, liability, obligation, damages, penalties or cost (including attorney's fees and defense costs, whether or not a suit is filed) arising or allegedly arising out of any unauthorized use, reuse or modification or in any way connected with, the incompatibility, readability, or durability of the information contained herein by the recipient or any person or entity that acquires or obtains the information thereon from the recipient without written authorization from Mithun, Inc.
The recipient agrees, to the fullest extent permitted by law, to defend, indemnify, and hold Mithun, Inc. its shareholders and employees harmless from and against any claim, liability, obligation, damages, penalties or cost (including attorney's fees and defense costs, whether or not a suit is filed) arising or allegedly arising out of any unauthorized use, reuse or modification or in any way connected with, the incompatibility, readability, or durability of the information contained herein by the recipient or any person or entity that acquires or obtains the information thereon from the recipient without written authorization from Mithun, Inc.
Control Docs 2021/36 - ASUW Shell House Renovation/ASUW Shell House_MEP.rvt

GENERAL NOTES:

1. REFER TO P7.0X SHEETS FOR PLUMBING DIAGRAMS.
2. VENTS SHALL TERMINATE A MINIMUM OF 10' ABOVE ROOFLINE (PER 2021 SPC SECTION 906.1 & 906.7), AND A MINIMUM OF 10FT FROM OUTSIDE AIR INTAKES (PER 2021 SPC SECTION 906.2).

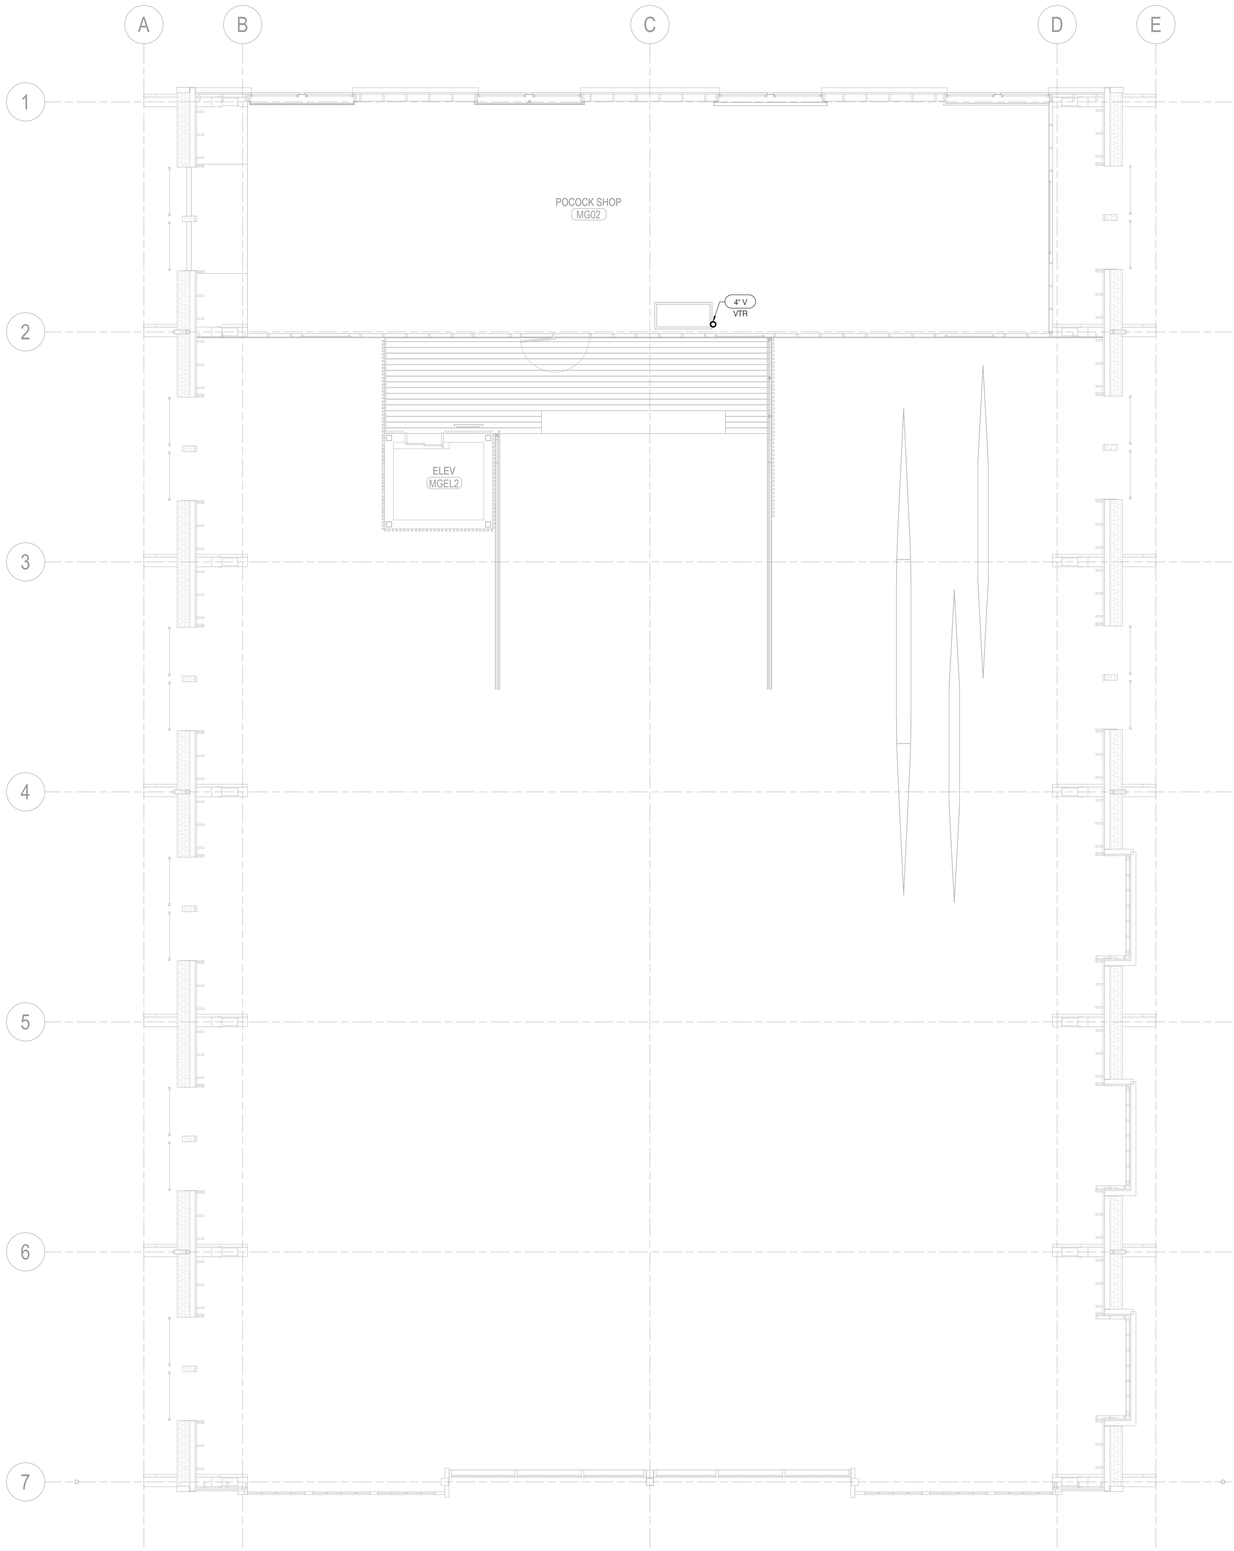

1 PLUMBING MEZZANINE
SCALE: 3/16" = 1'-0"

MITHUN
SEATTLE / Pier 56, 1201 Alaskan Way, #200
Seattle, WA 98101 / 206.623.3344
SAN FRANCISCO / 585 Howard Street, #300
California, CA 94105 / 415.956.0688
LOS ANGELES / 5837 Adams Blvd
Culver City, CA 90232 / 323.937.2150
mithun.com
Sellen P2S ENG
P2S INC.
Address: 1201 3rd Ave #3000, Seattle WA 98101
Phone: 206.448.1811
Project Manager, Peter Soane, PE
P2S Project # 21-0001
Auburn Mechanical
When performance counts

PROJECT
ASUW SHELL HOUSE RENOVATION

LOCATION
3655 WALLA WALLA RD NE SEATTLE, WA 98195

PREPARED FOR
UNIVERSITY OF WASHINGTON

UNIVERSITY of WASHINGTON

PHSKC STAMP

ROBERT PETER SOANE — STATE OF WASHINGTON — 46000 — REGISTERED PROFESSIONAL ENGINEER — 4/30/2025

NO.	DATE	REVISION

PARTNER IN CHARGE

PROJECT MANAGER
PS
PROJECT ARCHITECT

PROJECT DESIGNER
PS
PROJECT TEAM MEMBERS
KK
CHECK
DS

TITLE
PLUMBING PLANS-MEZZANINE

PROJECT NO.
2327300 / UW 206756
DATE
4/30/2025

SHEET NUMBER
P2.22
GMP SET

© 2024 MITHUN, INC.

ORIGINAL SHEET SIZE 30" x 42"

4/30/2025 11:57:57 AM

You can of the attached/enclosed media or transferred files shall constitute an acceptance the following
The Electronic Documents are being delivered pursuant to the AIA Document A133 and AIA Document A201 and Exhibit A, Mithun, for the project. The Information stored in the files shall be for the duration of the project. They are provided to Mithun copyrighted information owned by Mithun.
The Electronic Documents may contain errors, omissions, inconsistencies, or ambiguities. Recipient shall be responsible for reviewing and verifying the Electronic Documents before relying on them. Recipient shall notify Mithun, Inc. of any errors, omissions, inconsistencies, or ambiguities that Recipient may discover. Any verification, review, or approval by Recipient of the Electronic Documents shall not relieve Recipient of any responsibility for errors, omissions, inconsistencies, or ambiguities in the Electronic Documents. Building Information Models and CAD drawings are not Contract Documents and are not developed for use in construction or for cost estimating purposes. They are developed for the sole purpose of fulfilling the obligations set forth in the Owner/Architect Agreement. These electronic files may be shared for convenience, for information only and may not be relied upon for construction or quantity take-offs. Accordingly, Mithun, Inc. makes no representations as to the accuracy of this information. If for any reason a conflict exists between information contained herein and the stamped sets or construction documents, the information on the stamped documents is to be interpreted as correct.
Any unauthorized use, modification, or misuse of the Electronic Documents is at the recipient's sole risk and without liability to Mithun, Inc. The recipient agrees to indemnify and hold Mithun, Inc. and its shareholders and employees, harmless from and against any claim, liability, demands, losses, damages, penalties or cost (including attorney's fees and defense costs, whether or not a suit is filed) arising in part or in whole out of any unauthorized use, re-use or modification or in any way connected with, the incompatibility, readability, or usability of the information contained herein by the recipient or any person or entity that acquires or obtains the information thereon from the recipient without written authorization from Mithun, Inc.

Autodesk Docs://2327300 - 2023 Shell House Renovation/S24 Shell House_MEP.rvt

GENERAL NOTES:

1. SLOPE ALL SANITARY SEWER AT 2% SLOPE UNLESS INDICATED OTHERWISE.
2. SLOPE ALL CONDENSATE PIPING AT 1% UNLESS INDICATED OTHERWISE.
3. REFER TO P7.0X SHEETS FOR PLUMBING DIAGRAMS. SEE PLUMBING DIAGRAMS FOR PIPING VALVES AND ACCESSORIES.
4. VENTS SHALL TERMINATE A MINIMUM OF 10' ABOVE ROOFLINE (PER 2021 SPC SECTION 906.1 & 906.7), AND A MINIMUM OF 10FT FROM OUTSIDE AIR INTAKES (PER 2021 SPC SECTION 906.2).
5. STORMWATER IS BY GUTTERS (BY ARCHITECTURAL).

SHEET KEYNOTES:

1. SLOPE PIPING ALONG ANGLED EXTERIOR WALL.
2. 4"V PER 2021 SPC SECTION 904.1 (REQUIRED CROSS SECTIONAL AREA).
3. SUMP PUMP SP-1 CONTROL PANEL WITH AUDIBLE AND VISUAL ALARM. PUMP IS POWERED FROM CONTROL PANEL.
4. DOMESTIC WATER METER FLOW DISPLAY (120V/1PH POWER). MOUNT APPROXIMATELY 2'-0"AFF. FOR ADDITIONAL INFORMATION, REFER TO "DOMESTIC WATER METER SCHEDULE" ON SHEET P6.01 AND DIAGRAM 1/P7.01.
5. PROVIDE TRAP PRIMER FITTING ON LAVATORY WASTE OUTLET ("SIOUX CHIEF TRAP PRIMER TAILPIECE", OR EQUAL).
6. PROVIDE 1/2" TRAP PRIMER LINE OFF FLUSH VALVE ("PPP FVP-1VB FLUSH VALVE PRIMER", OR EQUAL). SEE FLOOR BELOW FOR TRAP PRIMER PIPE ROUTING.
7. PROVIDE 1/2" AUTOMATIC TRAP PRIMER VALVE ("PPP P2-500 TRAP PRIMER VALVE", OR EQUAL). SEE FLOOR BELOW FOR TRAP PRIMER PIPE ROUTING.
8. ROUTE DRAIN PIPING TO JANITOR'S FLOOR SINK AND DISCHARGE VIA AIR GAP.
9. IRRIGATION CONTROL PANEL (BY LANDSCAPE).
10. REFER TO BUILDING DOMESTIC WATER SERVICE DIAGRAM 1/P7.01.
11. REFER TO DOMESTIC HOT WATER DIAGRAM 2/P7.01.
12. IRRIGATION VALVING ASSEMBLY. REFER TO DIAGRAM 3/P7.01.
13. ROUTE CONDENSATE DRAIN PIPING TO JANITOR'S FLOOR SINK AND DISCHARGE VIA AIR GAP. CONDENSATE DRAIN PIPING SIZED PER THE 2021 SPC TABLE 814.3 "MINIMUM CONDENSATE PIPE SIZE." 3/4" CONDENSATE PIPE CAN SERVE UP TO 20 TONS OF COOLING CAPACITY. CONDENSATE DRAIN PIPING SERVES 5.5 TONS OF COOLING CAPACITY.
14. ROUTE AHU DX COIL CONDENSATE DRAIN PIPING TO FLOOR DRAIN. CONDENSATE DRAIN PIPING SIZED PER THE 2021 SPC TABLE 814.3 "MINIMUM CONDENSATE PIPE SIZE." 1" CONDENSATE PIPE CAN SERVE 21-40 TONS OF COOLING CAPACITY. CONDENSATE DRAIN PIPING SERVES 28 TONS OF COOLING CAPACITY.

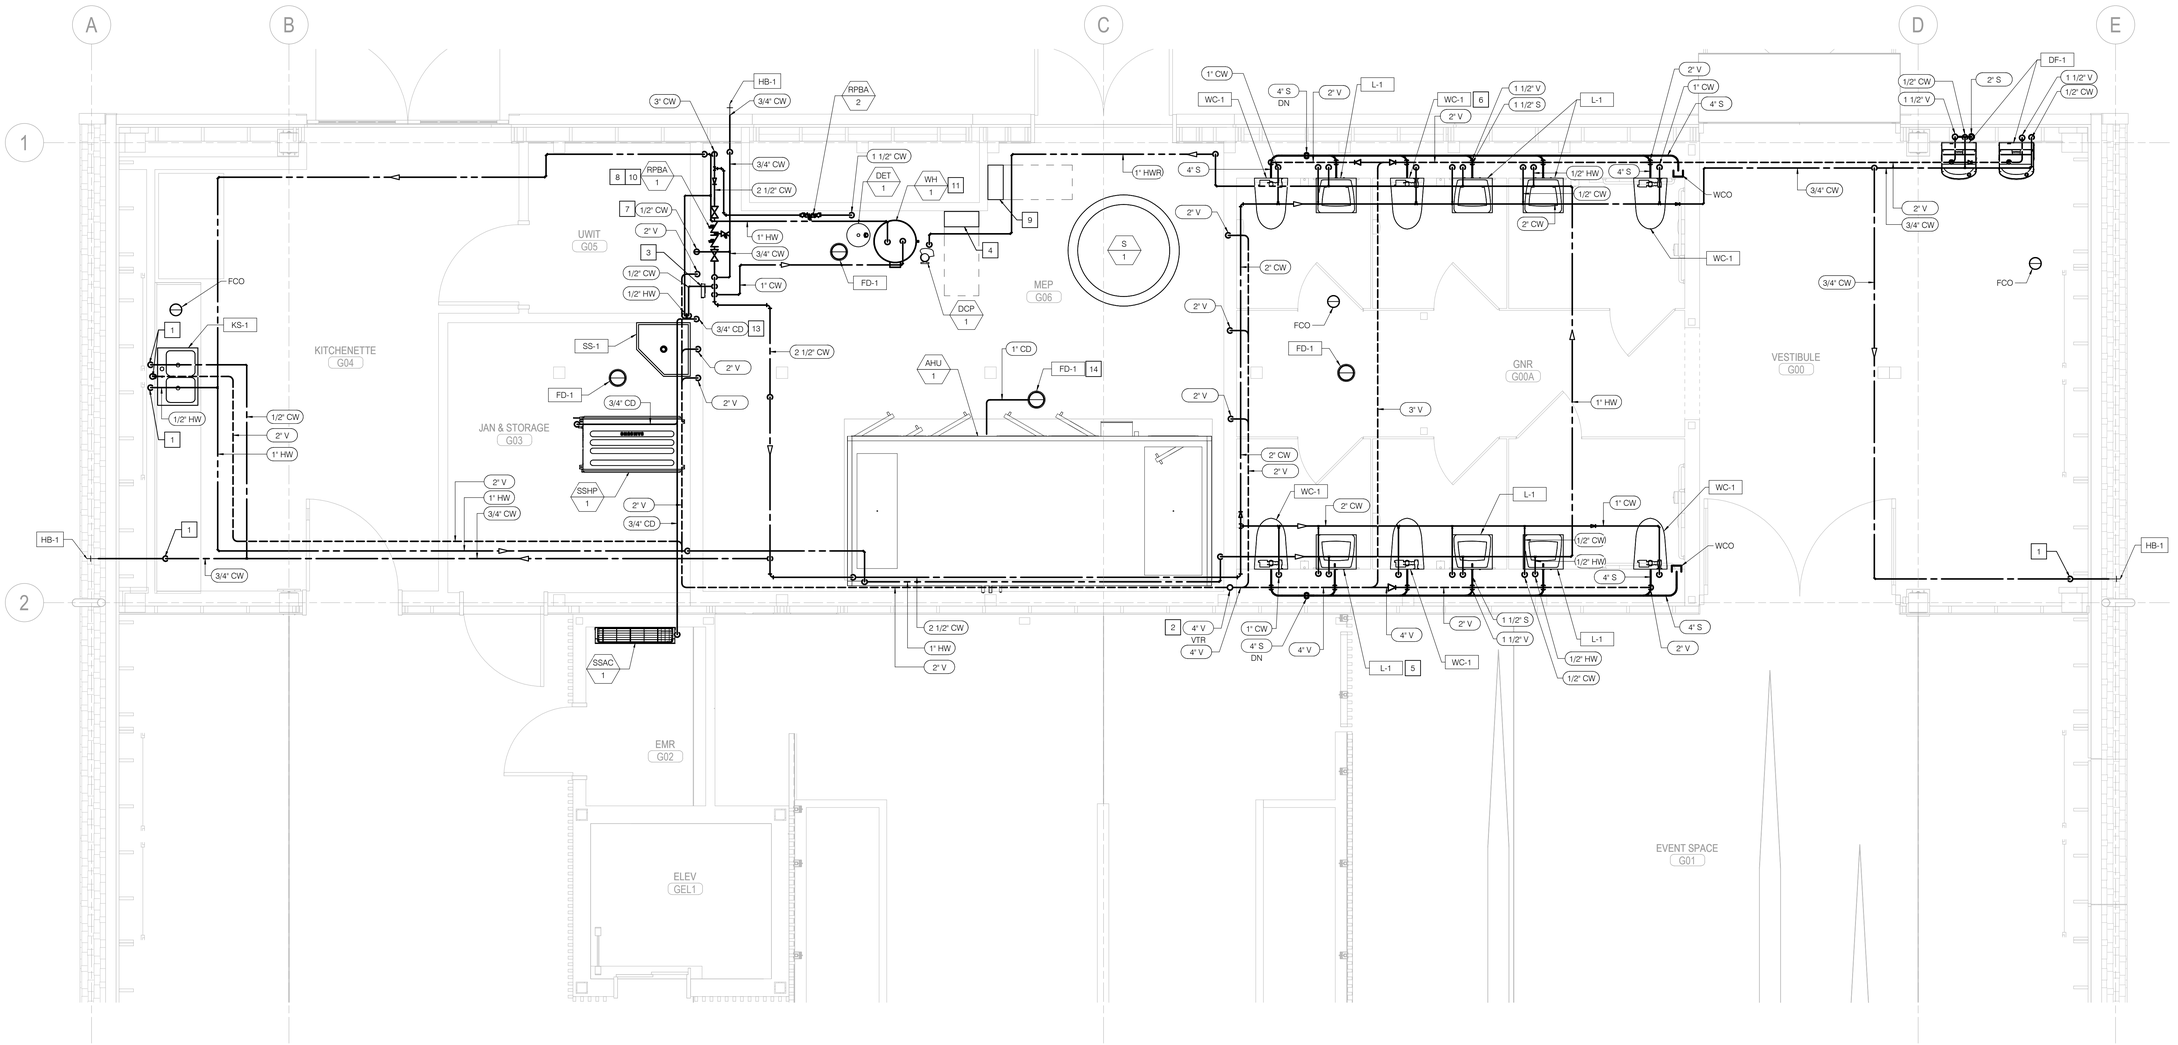

1 PLUMBING ENLARGED PLAN- LEVEL 01

SCALE: 3/8" = 1'-0"

MITHUN

SEATTLE / Pier 56, 1201 Alaskan Way, #200
Seattle, WA 98101 / 206.623.3344

SAN FRANCISCO / 585 Howard Street, #300
California, CA 94105 / 415.956.0688

LOS ANGELES / 5837 Adams Blvd
Culver City, CA 90232 / 323.937.2150

mithun.com

Sellen P2S ENG
P2S INC.
Address: 1201 3rd Ave #3000, Seattle WA 98101
Phone: 206.448.1811
Project Manager: Peter Soane, PE
P2S Project # 21-0001

Auburn Mechanical
When performance counts!

PROJECT
ASUW SHELL HOUSE RENOVATION

LOCATION
3655 WALLA WALLA RD NE SEATTLE, WA 98195

PREPARED FOR
UNIVERSITY OF WASHINGTON

UNIVERSITY of WASHINGTON

PHSKC STAMP

ROBERT PETER SOANE — STATE OF WASHINGTON — 48309 — REGISTERED PROFESSIONAL ENGINEER — 4/30/2025

NO.	DATE	REVISION

PARTNER IN CHARGE

PROJECT MANAGER
PS
PROJECT ARCHITECT

PROJECT DESIGNER
PS
PROJECT TEAM MEMBERS
KK
CHECK
DS

TITLE
PLUMBING ENLARGED PLANS

PROJECT NO.
2327300 / UW 206756
DATE
4/30/2025

SHEET NUMBER
P3.11
GMP SET

© 2024 MITHUN, INC.

ORIGINAL SHEET SIZE 36" x 42"

4/30/2025 11:57:58 AM

Your use of the attached/recorded media or transferred files shall constitute an acceptance the following

Any Electronic Documents made available by MITHUN are not intended for use in construction or for cost estimating purposes. They are developed for the sole purpose of fulfilling the obligations set forth in the Owner/Architect Agreement. These electronic files may be shared for convenience, for information only and may not be relied upon for construction or quantity take-offs. Accordingly, MithUn, Inc. makes no representations as to the accuracy of this information. If for any reason a conflict exists between information contained herein and the stamped set or construction documents, the information on the stamped documents is to be interpreted as correct.

Any electronic media or transferred files shall be used at the recipient's own risk and without any liability to MithUn, Inc. The recipient agrees, to the fullest extent permitted by law, to indemnify and hold MithUn, Inc. its shareholders and employees harmless from and against any claim, liability, damages, losses, damages, judgment of cost (including attorney's fees and defense costs, whether or not a suit is filed) arising or allegedly arising out of any unauthorized use, reuse or modification or in any way connected with, the incompatibility, readability, or suitability of the information contained herein by the recipient or any person or entity that acquires or obtains the information thereon from the recipient without written authorization from MithUn, Inc.

J:\Jobs\2023\2327300_UW Shell House Renovation\05\00 Shell House - MEP.rvt

GENERAL NOTES:

1. SLOPE ALL SANITARY SEWER AT 2% SLOPE UNLESS INDICATED OTHERWISE.
2. SLOPE ALL CONDENSATE PIPING AT 1% UNLESS INDICATED OTHERWISE.
3. REFER TO P7.0X SHEETS FOR PLUMBING DIAGRAMS.
4. SLOPE UNDERGROUND SANITARY VENT PIPING AT 2% SLOPE UNLESS INDICATED OTHERWISE.
5. PER JULY 2021 UW FACILITIES MECHANICAL DESIGN STANDARDS (SECTION M "WASTE AND DRAINS"- DESIGN CRITERIA #10 (PAGE 39)), AND INPUT FROM GEOTECHNICAL ENGINEER, BURIED GRAVITY FLOW PIPE (SANITARY WASTE AND VENT, TRAP PRIMER, METHANE VENT) LOCATED BELOW THE STRUCTURAL SLAB SHALL BE HUNG FROM THE SLAB. REFERENCE DETAIL 5/P5.01.

SHEET KEYNOTES:

1. VENT REQUIRES HORIONTAL OFFSET BELOW GRADE. THIS IS DUE TO: (#1) THE LOCATION OF THE PLUMBING FIXTURE (LOCATED PER COORDINATION BETWEEN PLUMBING ENGINEER AND ARCHITECT), (#2) LOCATION OF CLOSEST WALLS (LOCATED BY ARCHITECT), (#3) ROUTING OF WASTE MAIN PIPING TO AVOID STRUCTURAL FOOTING/PILECAP/COMPONENT PENETRATIONS (LOCATED BY STRUCTURAL), AND (#4) EFFICIENT ROUTING OF SANTARY SEWER MAIN PIPING TO MINIMIZE PIPE DEPTH FROM SLOPING AND TO CONNECT TO SEWER MAIN IN STREET (AS COORDINATED WITH CIVIL ENGINEER). THIS IS COMPLIANT WITH THE "UNLESS PROHIBITED BY STRUCTURAL CONDITIONS" PORTION OF THE 2021 SPC SECTION "905.3 VENT PIPE RISE".
2. PER INPUT FROM GEOTECHNICAL ENGINEER, SOIL LIQUEFACTION-INDUCED SETTLEMENT IS ESTIMATED TO RANGE UP TO 8 INCHES ACROSS THE SITE FOR THE DESIGN-LEVEL EARTHQUAKE. CONTRACTOR SHALL PROVIDE SEGMENT (MIN. 1FT) OF FLEXIBLE PIPE BETWEEN SLAB SUPPORTED WASTE PIPING AND DIRECT BURIED WASTE PIPING (OUTSIDE OF BUILDING FOOTPRINT).
3. FLOOR DRAIN SERVED BY TRAP PRIMER LINE, AS INDICATED.
4. SEE CIVIL FOR CONTINUATION.
5. REFER TO DETAIL 1/P5.01.
6. ROUTE SANITARY PIPING 1' 6" BELOW GRADE THROUGH STRUCTURAL FOOTING.

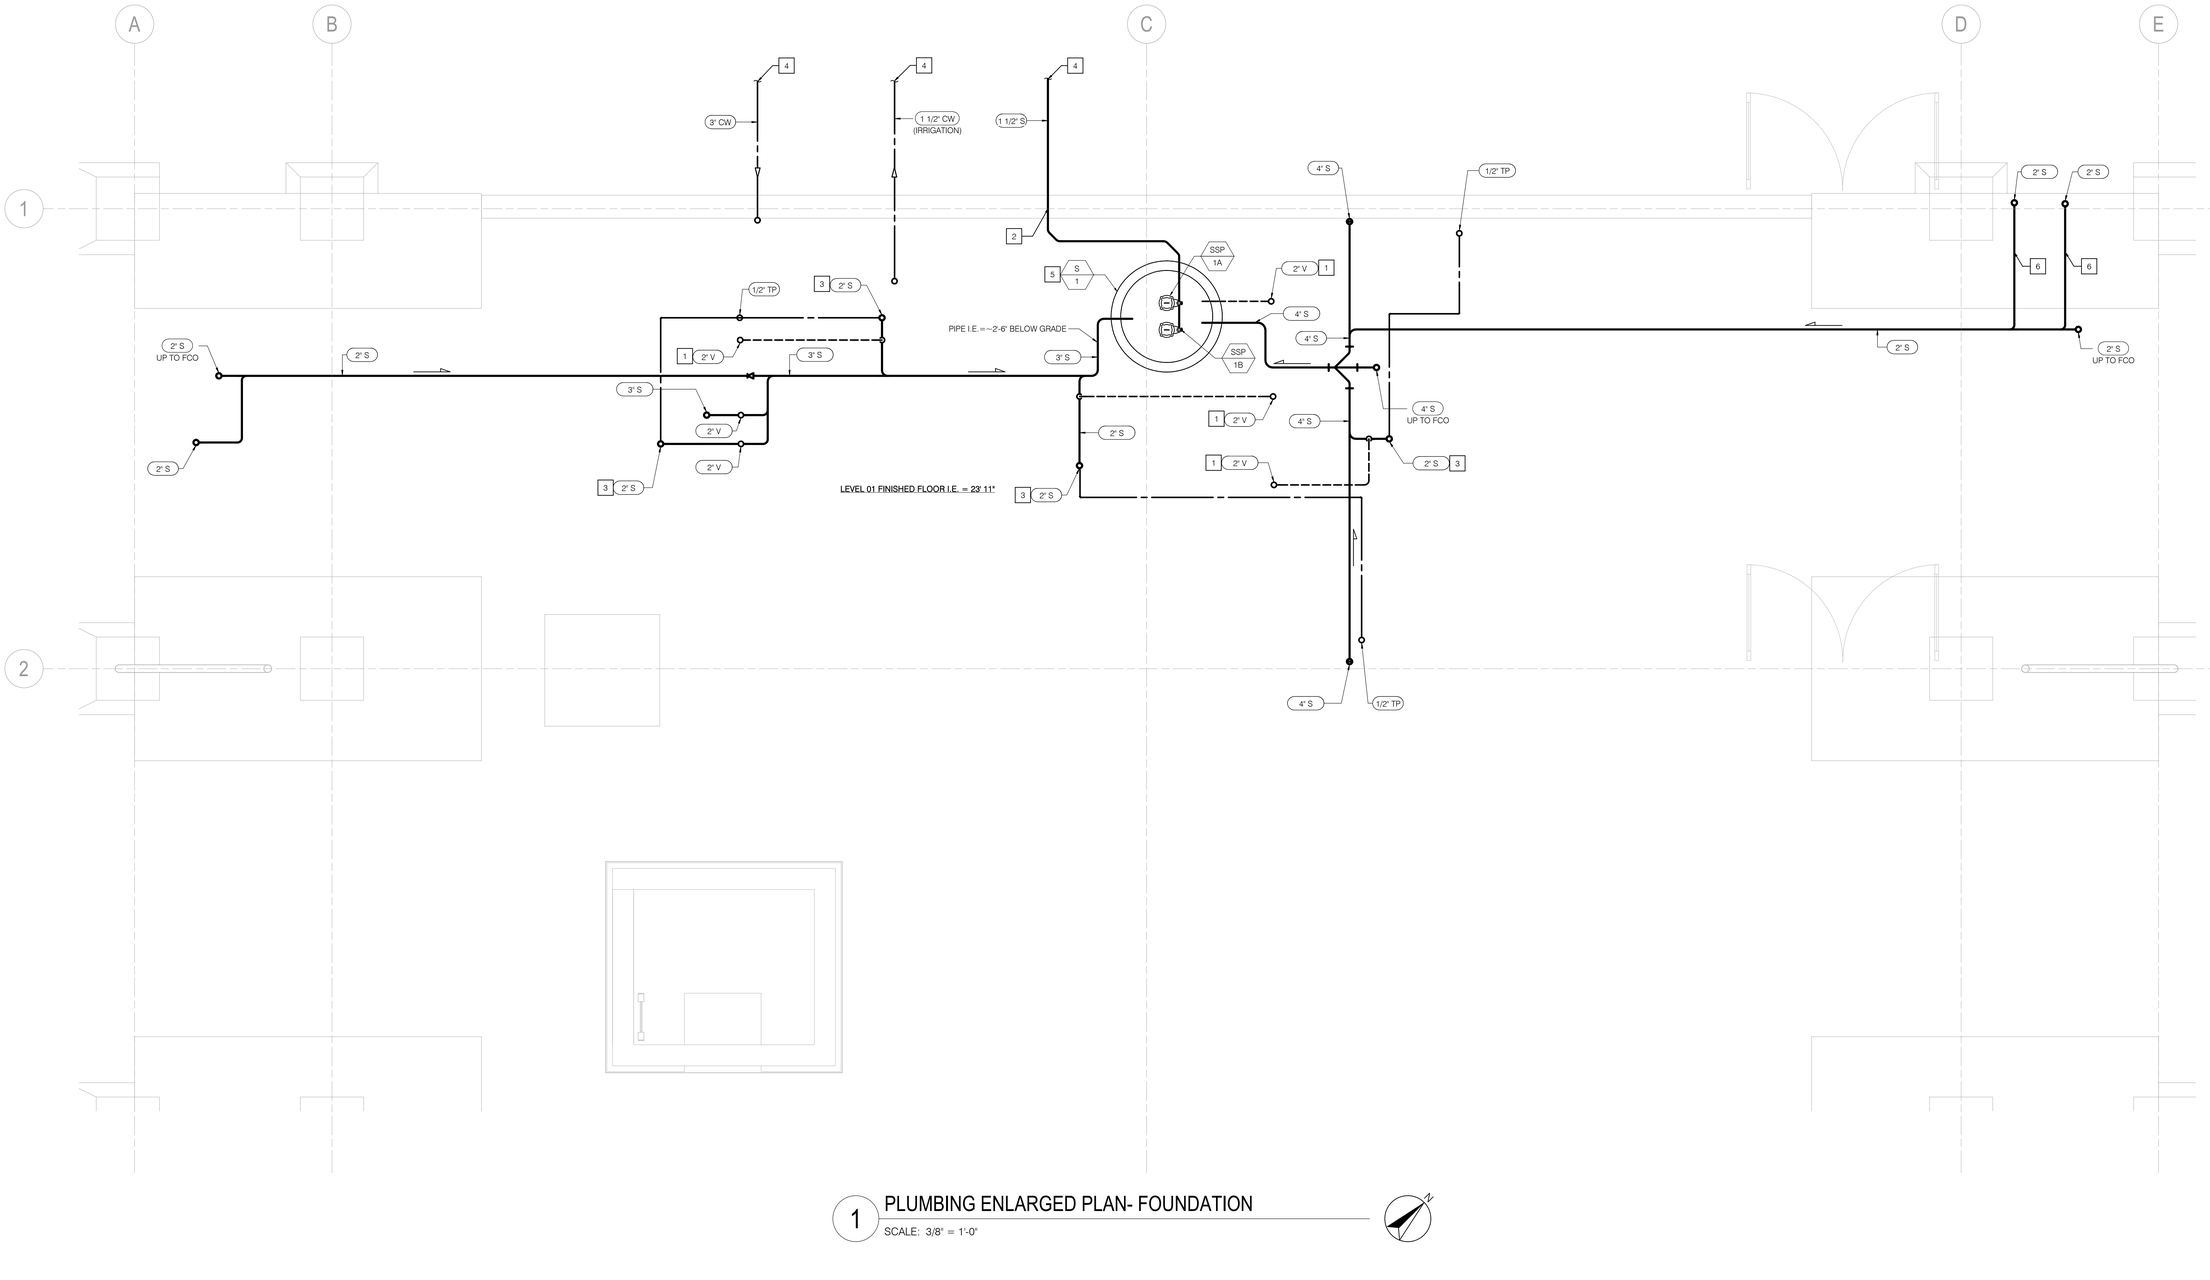

1 PLUMBING ENLARGED PLAN- FOUNDATION

SCALE: 3/8" = 1'-0"

MITHUN

SEATTLE / Pier 56, 1201 Alaskan Way, #200
Seattle, WA 98101 / 206.623.3344

SAN FRANCISCO / 585 Howard Street, #300
California, CA 94105 / 415.956.0688

LOS ANGELES / 5837 Adams Blvd
Culver City, CA 90232 / 323.937.2150

mithun.com

Sellen P2S ENG

P2S INC.
Address: 1201 3rd Ave #3000, Seattle WA 98101
Phone: 206.448.1611
Project Manager: Peter Soane, PE
P2S Project # 23-0001

Auburn Mechanical
When performance counts!

PROJECT
ASUW SHELL HOUSE RENOVATION

LOCATION
3655 WALLA WALLA RD NE SEATTLE, WA 98195

PREPARED FOR
UNIVERSITY OF WASHINGTON

UNIVERSITY of WASHINGTON

PHSKC STAMP

ROBERT PETER QUALE — STATE OF WASHINGTON — 48200 — REGISTERED PROFESSIONAL ENGINEER — 4/30/2025

NO.	DATE	REVISION

PARTNER IN CHARGE

PROJECT MANAGER
PS
PROJECT ARCHITECT

PROJECT DESIGNER
PS
PROJECT TEAM MEMBERS
KK
CHECK
DS

TITLE
PLUMBING ENLARGED PLANS

PROJECT NO.
2327300 / UW 206756
DATE
4/30/2025

SHEET NUMBER
P3.12
GMP SET

© 2024 MITHUN, INC.

ORIGINAL SHEET SIZE 30" x 42"

4/30/2025 11:58:01 AM

Your use of the attached/enclosed media or transferred files shall constitute an acceptance the following:
Any electronic documents that are provided by Mithun, Inc. ("Mithun") are subject to the Terms of Service provided to you by Mithun. The information provided by Mithun may not be relied upon for construction or quantity take-offs. Accordingly, Mithun, Inc. makes no representations as to the accuracy of this information. If for any reason a conflict exists between information contained herein and the stamped set of construction documents, the information on the stamped set of construction documents is to be interpreted as correct.
The recipient agrees, to the fullest extent permitted by law, to indemnify and hold Mithun, Inc. its shareholders and employees, harmless from and against any claim, liability, demands, losses, damages, penalties or cost (including attorney's fees and defense costs, whether or not a suit is filed) arising or allegedly arising out of any unauthorized use, reuse or modification or in any way connected with, the incompatibility, readability, or durability of the information contained herein by the recipient or any person or entity that acquires or obtains this information thereon from the recipient without written authorization from Mithun, Inc.
Any electronic documents that are provided by Mithun, Inc. ("Mithun") are subject to the Terms of Service provided to you by Mithun. The information provided by Mithun may not be relied upon for construction or quantity take-offs. Accordingly, Mithun, Inc. makes no representations as to the accuracy of this information. If for any reason a conflict exists between information contained herein and the stamped set of construction documents, the information on the stamped set of construction documents is to be interpreted as correct.
The recipient agrees, to the fullest extent permitted by law, to indemnify and hold Mithun, Inc. its shareholders and employees, harmless from and against any claim, liability, demands, losses, damages, penalties or cost (including attorney's fees and defense costs, whether or not a suit is filed) arising or allegedly arising out of any unauthorized use, reuse or modification or in any way connected with, the incompatibility, readability, or durability of the information contained herein by the recipient or any person or entity that acquires or obtains this information thereon from the recipient without written authorization from Mithun, Inc.
These electronic files may be altered for convenience, but information only and may not be relied upon for construction or quantity take-offs. Accordingly, Mithun, Inc. makes no representations as to the accuracy of this information. If for any reason a conflict exists
They are developed for the sole purpose of fulfilling the obligations set forth in the Owner/Architect Agreement.
are developed for use in construction or for cost estimating purposes.

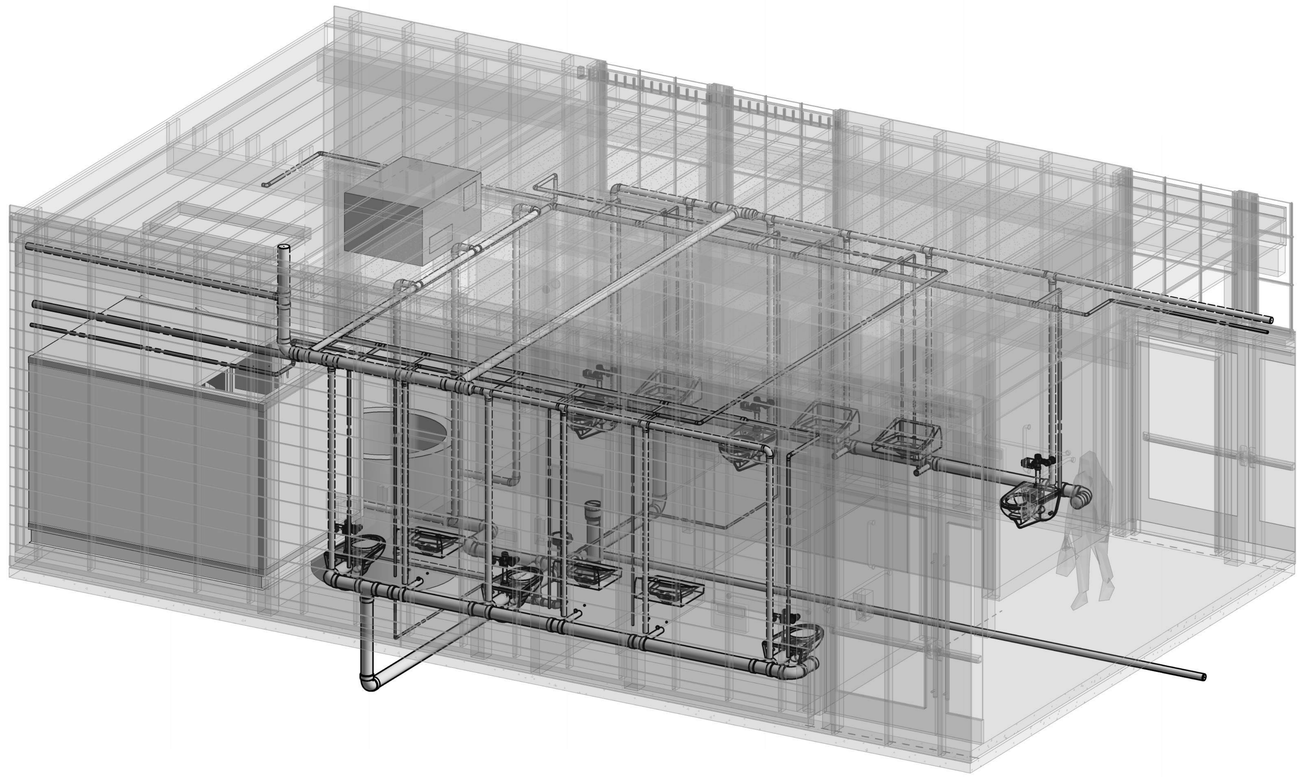

2 PLUMBING ISOMETRIC- RESTROOM

SCALE: NONE

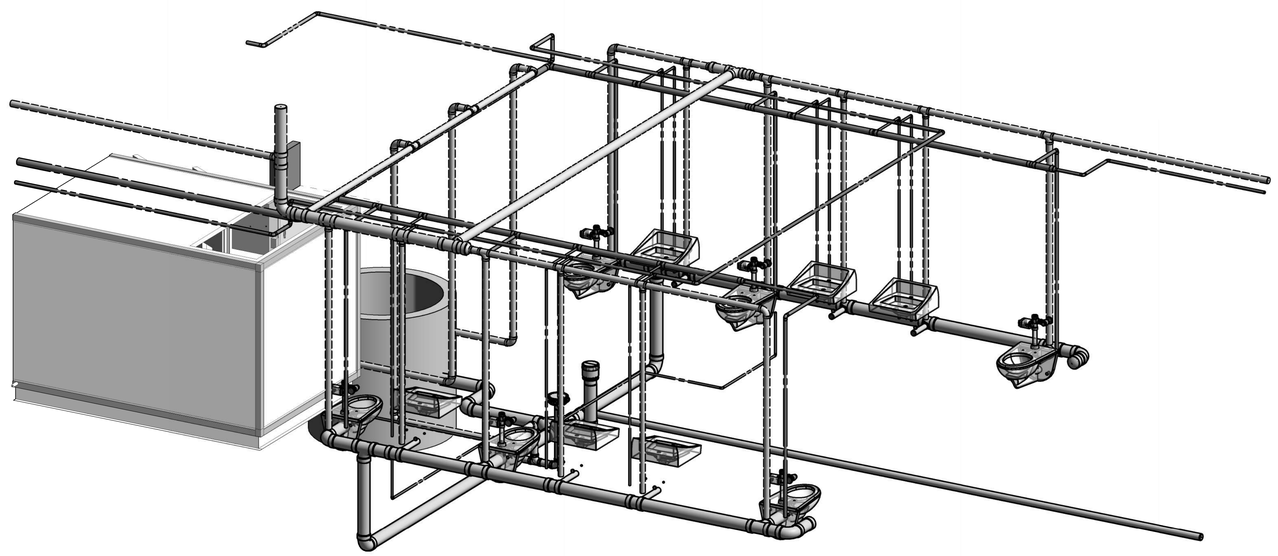

1 PLUMBING ISOMETRIC- PLUMBING SYSTEM

SCALE: NONE

MITHUN

SEATTLE / Pier 56, 1201 Alaskan Way, #200
Seattle, WA 98101 / 206.623.3344

SAN FRANCISCO / 585 Howard Street, #300
California, CA 94105 / 415.956.0688

LOS ANGELES / 5837 Adams Blvd
Culver City, CA 90232 / 323.937.2150

mithun.com

Sellen P2S ENG

P2S INC.
Address: 1201 3rd Ave #3000, Seattle WA 98101
Phone: 206.448.1811
Project Manager: Peter Sloane, PE
P2S Project # 23-0

Auburn Mechanical
When performance counts!

PROJECT
ASUW SHELL HOUSE RENOVATION

LOCATION
3655 WALLA WALLA RD NE SEATTLE, WA 98195

PREPARED FOR
UNIVERSITY OF WASHINGTON

UNIVERSITY of WASHINGTON

PHSKC STAMP

ROBERT PETER SLOANE — STATE OF WASHINGTON — 48309 — REGISTERED PROFESSIONAL ENGINEER — 4/30/2025

NO.	DATE	REVISION

PARTNER IN CHARGE

PROJECT MANAGER
PS
PROJECT ARCHITECT

PROJECT DESIGNER
PS
PROJECT TEAM MEMBERS
KK
CHECK
DS

TITLE
PLUMBING ISOMETRICS

PROJECT NO.
2327300 / UW 206756
DATE
4/30/2025

SHEET NUMBER
P4.11
GMP SET

© 2024 MITHUN, INC.

ORIGINAL SHEET SIZE: 30" x 42"

Autodesk Docs://2327300 - ASUW Shell House Renovation/ASUW Shell House_MEP.rvt

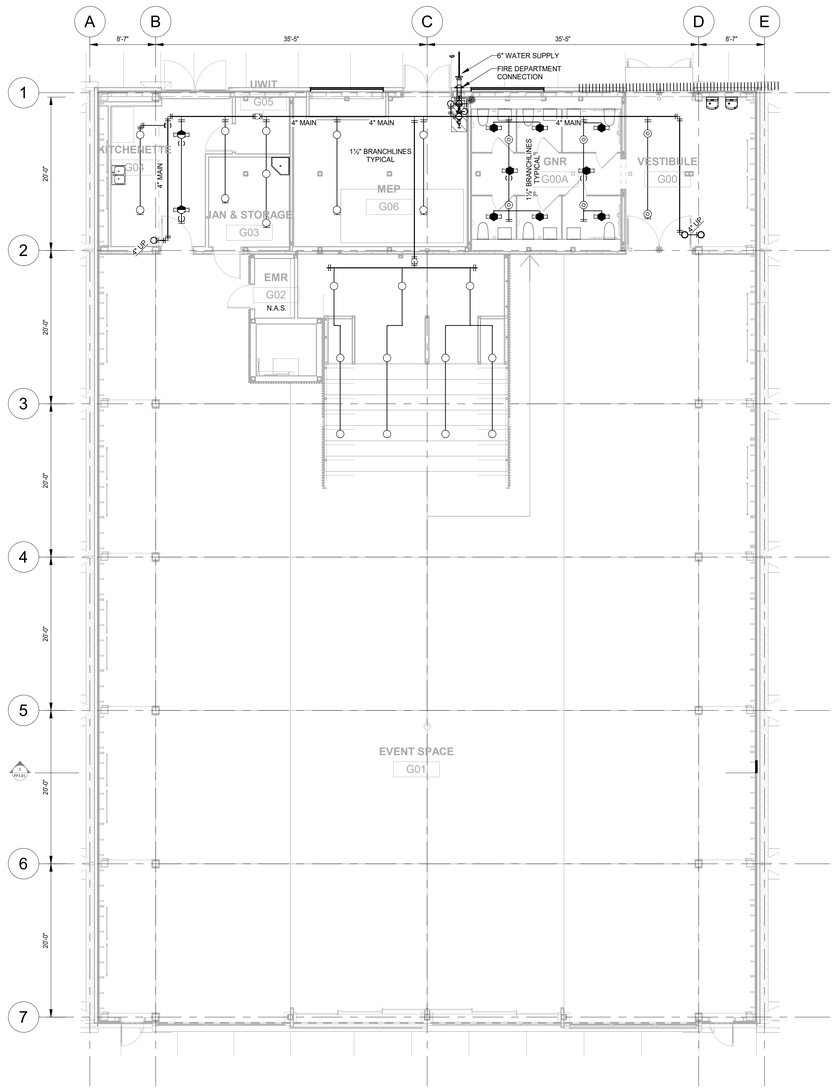

1 FIRST FLOOR - FIRE SPRINKLER PLAN
1/8" = 1'-0"

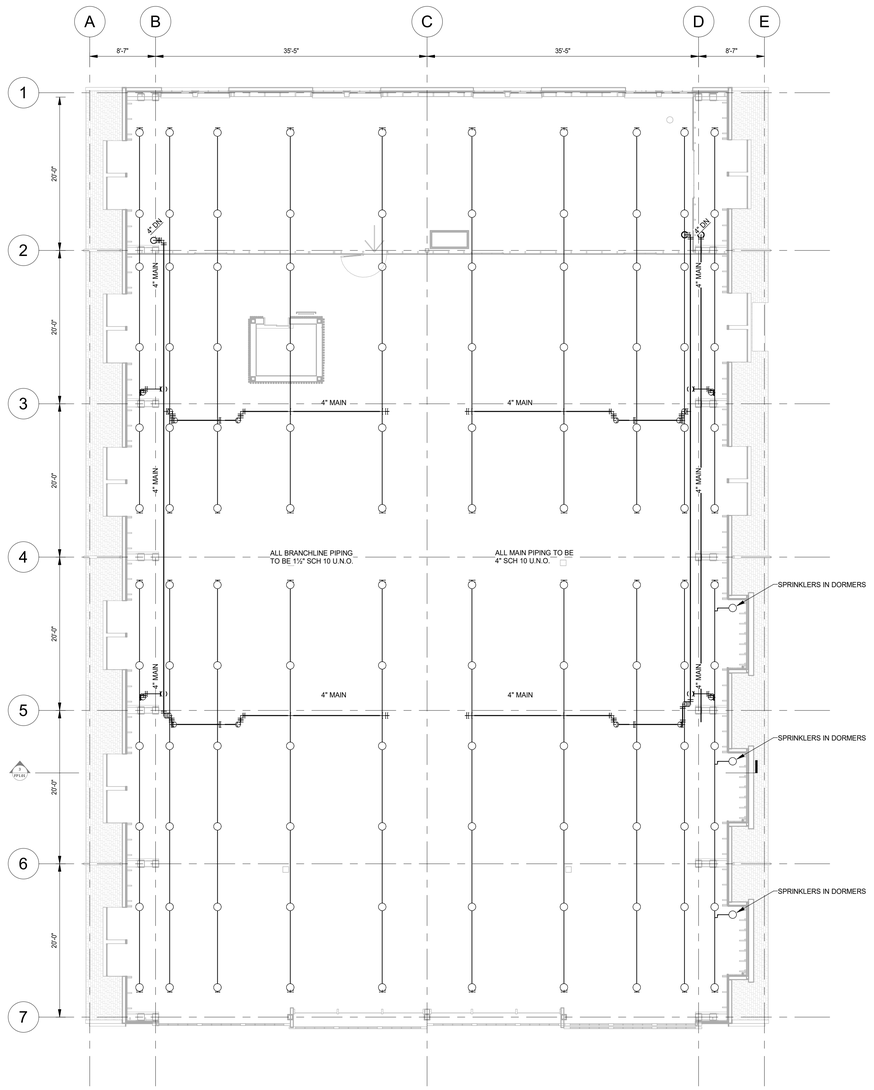

4 ROOF - FIRE SPRINKLER PLAN
1/8" = 1'-0"

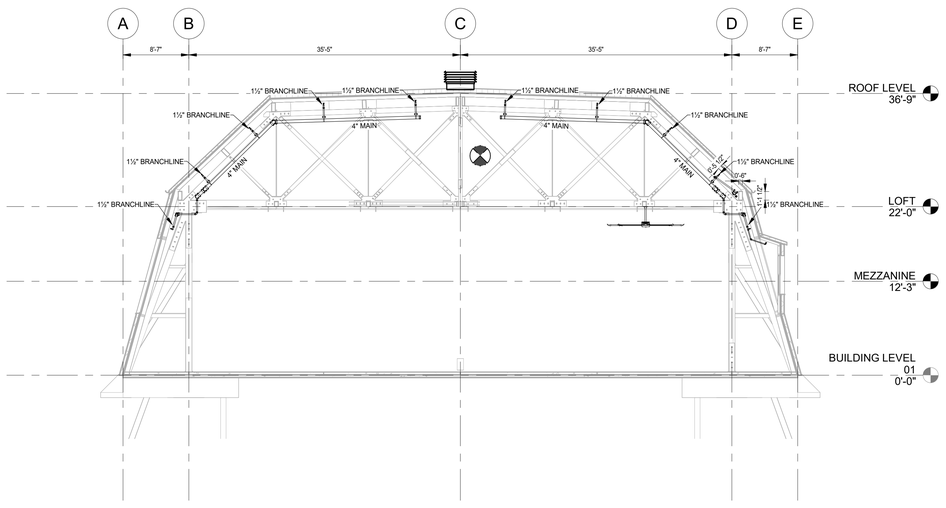

3 SHELL HOUSE BUILDING SECTION
1/8" = 1'-0"

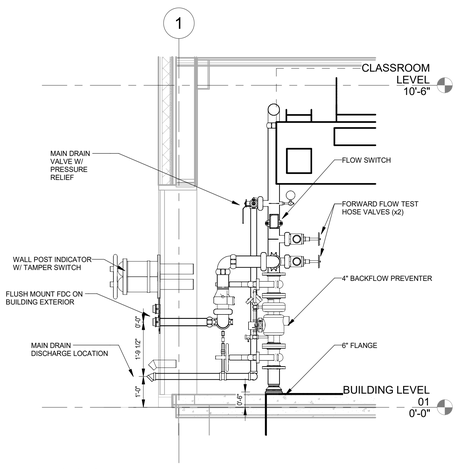

2 RISER SECTION
1/2" = 1'-0"

GENERAL NOTES

1. ALL MATERIAL AND EQUIPMENT IS TO BE NEW UL AND / OR FM APPROVED.
2. PIPING DIMENSIONS ARE CENTER TO CENTER EXCEPT RISERS AND DIMENSIONS SHOWN THUSLY (X-X) WHICH ARE END OF PIPE TO END OF PIPE.
3. EARTHQUAKE BRACING SHALL BE PROVIDED IN ACCORDANCE WITH NFPA PANPHLET NO. 13 2016 EDITION. SEE DETAILS ON CORRESPONDING SHEETS.
4. PIPE HANGERS AND METHODS OF HANGING IS TO BE IN ACCORDANCE WITH NFPA PAMPHLET NO. 13, 2016 EDITION.
5. PIPING SHALL BE IN ACCORDANCE WITH NFPA PAMPHLET NO. 13, 2016 EDITION. SCHEDULE 10 & 40 BLACK PIPE AT WET SYSTEMS.
6. JOINING OF PIPE & FITTINGS, THREADED, WELDED, AND GROOVED, SHALL BE IN ACCORDANCE WITH NFPA PAMPHLET NO. 13 2016 EDITION.
7. OWNER IS TO PROVIDE ADEQUATE HEAT IN AREAS PROTECTED BY A WET PIPE SPRINKLER SYSTEM TO PREVENT WATER IN PIPES FROM FREEZING.
8. ALL WIRING OF ELECTRICAL DEVICES IS TO BE PROVIDED BY OTHERS.
9. PAINTING OF PIPE & EQUIPMENT (IF REQUIRED) IS TO BE BY OTHERS.
10. FURRING OF PIPE & EQUIPMENT (IF REQUIRED) IS TO BE BY OTHERS.
11. SPRINKLER SYSTEM SHALL OPERATE INSIDE BUILDING ALARM SYSTEM THROUGHOUT PREMISES; COORDINATED WITH FIRE ALARM CONTRACTOR.

SPRINKLER HEAD SCHEDULE

	MANUF.	MODEL	HEAD WRENCH	SPRINKLER SIN#	TYPE	THREAD SIZE	K FACTOR	ESCH. FINISH	TEMP.
	RELIABLE	F1FR56	W2	RA1425	Q.R. UPRIGHT				155 °F
◐	RELIABLE	G5-56	W3	RA3411	CONCEALED PENDENT	1/2"	5.6	T.B.D.*	165 °F
○	RELIABLE	F1FR56	W2	RA1425	Q.R. UPRIGHT	1/2"	5.6	BRONZE	155 °F
◎	RELIABLE	F1FR56	W2	RA1425	Q.R. SPRIG UP	1/2"	5.6	BRONZE	155 °F

* FINISH COLOR TO BE COORDINATED WITH DESIGN TEAM

PATRIOT FIRE PROTECTION INC.
2707 70TH AVENUE EAST
TACOMA, WA 98424
WWW.PATRIOTFIRE.COM
MAIN:(253) 926-2290
FAX:(253)922-6150

Lic no. PATRIFP099CF

GENERAL NOTES

1. ALL MATERIAL AND EQUIPMENT TO BE NEW AND UL LISTED OR FM APPROVED.
2. PIPE DIMENSIONS ARE CENTER TO CENTER EXCEPT RISERS & DIMENSIONS SHOWN THUSLY (X-X) WHICH ARE END TO END.
3. EARTHQUAKE BRACING SHALL BE PROVIDED IN ACCORDACE WITH NFPA PAMPHLET NO. 13, 2016 EDITION.
4. PIPE HANGERS AND METHOD OF HANGING TO BE IN ACCRODANCE WITH NFPA PAMPHLET NO. 13, 2016 EDITION.
5. PIPING SHALL BE IN ACCORDANCE WITH NFPA PAMPHLET NO. 13, 2016 EDITION.
6. JOINING OF PIPE AND FITTINGS, THREADED & WELDED, SHALL BE IN ACCORDANCE WITH NFPA NO. 13, 2016 EDITION.
7. OWNER TO PROVIDE ADEQUATE HEAT IN AREAS PROTECTED BY A WET PIPE SPRINKLER SYSTEM TO PREVENT WATER IN PIPES FROM FREEZING.
8. ALL WIRING OF ELECTRICAL DEVICES (IF REQUIRED) TO BE PROVIDED BY OTHERS.
9. PAINTING OF PIPE & EQUIPMENT (IF REQUIRED) TO BE PROVIDED BY OTHERS.
10. FURRING OF PIPE & EQUIPMENT (IF REQUIRED) TO BE PROVIDED BY OTHERS.

ASUW SHELL HOUSE
3655 WALLA WALLA RD NE
SEATTLE, WA 98195

STATE CERTIFICATION

SPRINKLER TEMP. RATING

	HEAT RANGE	CLASSIFICATION
○	135°-170°F	Ordinary
⊖	175°-225°F	Intermediate
⊜	250°-300°F	High
◍	325°-375°F	Extra High
◉	500°+F	Ultra High

DESIGNER	DANIEL PRICE-ORTIZ
EMAIL	DANIEL.PRICE-ORTIZ@PATRIOTFIRE.COM
JOB NO.	11-2441
CONTRACTOR	PATRIOT FIRE PROTECTION INC.
	2707 70TH AVE E. TACOMA, WA 98424
SITE CONTACT	STETSON CALE

Revision Schedule

Revision	Date	Issued by	Description
	6/7/24		30% DESIGN DOCUMENTS
	9/27/24		60% DESIGN DOCUMENTS
	3/24/25		PERMIT SET
	4/30/25		GMP SET

SHEET NUMBER
FP1.01
SHEET NAME
FIRE SPRINKLER PLAN

4/30/2025 12:38:40 PM

Your use of the attached/received media or transferred files shall constitute an acceptance of the following
Any Electronic Documents that are provided by MITHUN to you or your agents, employees, consultants, contractors, subcontractors, vendors, or suppliers (collectively, "you") are provided "AS IS" and without any warranty as to their performance, merchantability, or fitness for any particular purpose.

Your use of the attached/enclosed media or transferred files shall constitute an acceptance for following
Any Electronic Documents that have been supplied by Mithun are for the sole purpose of fulfilling the obligations set forth in the Owner/Architect Agreement. These electronic files may be shared for convenience, for information only and may not be relied upon for construction or quantity take-offs. Accordingly Mithun, Inc. makes no representations as to the accuracy of this information. If for any reason a conflict exists between information contained herein and the stamped bid or construction documents, the information on the stamped documents is to be interpreted as correct.
Use of these electronic files is limited to the project listed herein. Any reuse without written verification or adaptation by Mithun, Inc. for the specific purpose intended will be at user's sole risk and without liability or legal exposure to Mithun, Inc. The recipient agrees, to the fullest extent permitted by law, to indemnify and hold Mithun, Inc., its shareholders and employees, harmless from and against any claim, liability, demands, losses, damages, portfolios or cost (including attorney's fees and defense) costs, whether or not a suit is filed, arising out of any unauthorized use, reuse or modification or in any way connected with, the incompatibility, readability, or durability of the information contained herein.

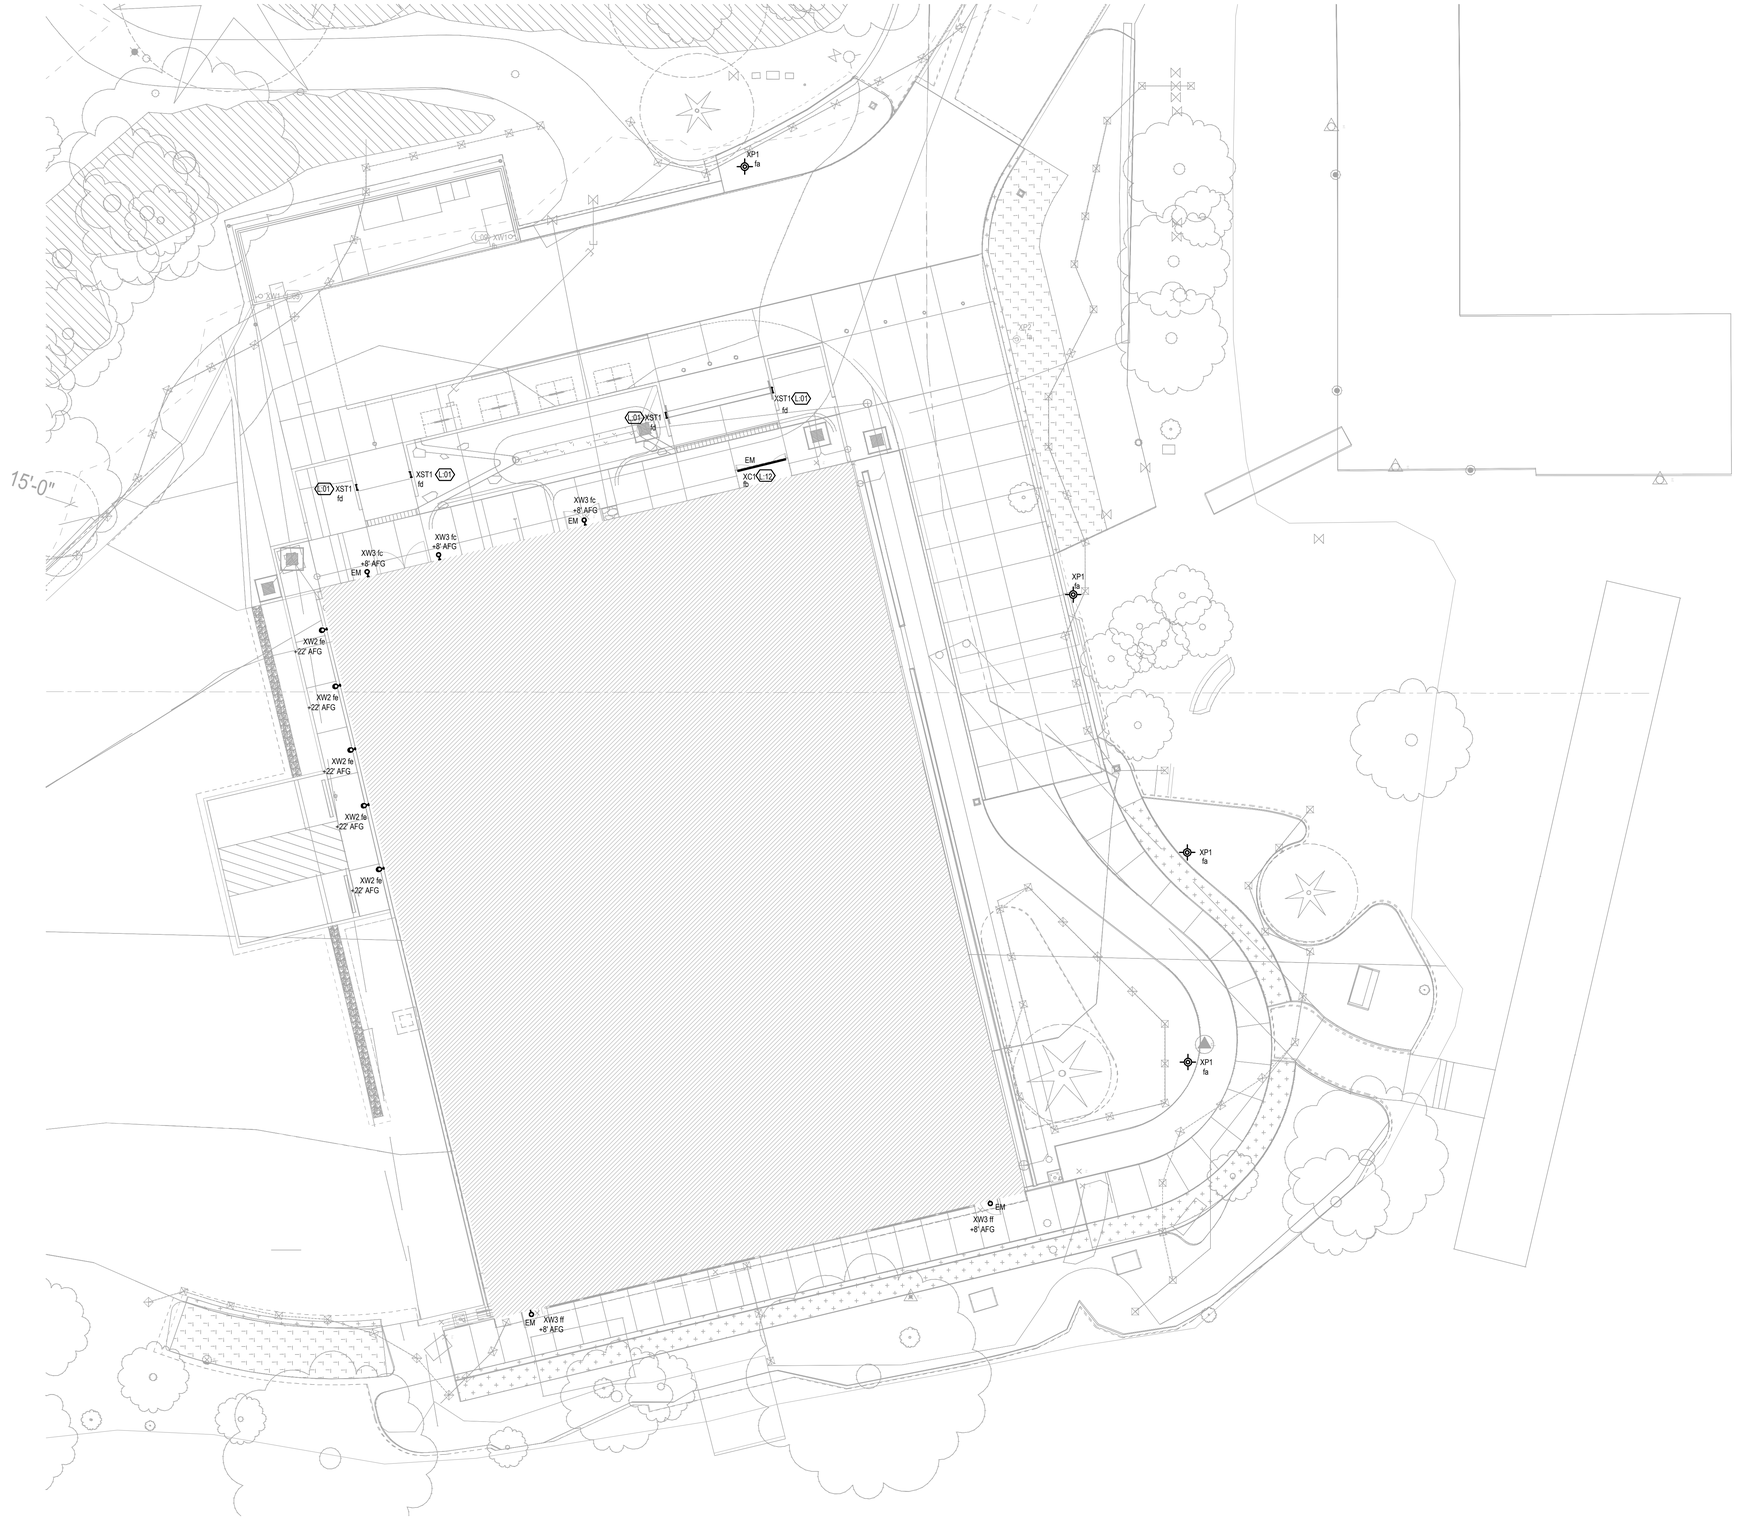

E1.02 /,*+7,1* 6,7(3/$1
SCALE: 1" = 10'-0"

GENERAL NOTES

1. REFER TO LIGHTING PLANS FOR ADDITIONAL ALTERNATE LIGTHING.
2. REFER TO LIGHTING CONTROL SCHEDULE IN LIGHTING PLANS FOR LIGHTING CONTROL FOR ALL EXTERIOR FIXTURES.
3. ALL NORMAL EXTERIOR FIXTURES ARE CIRCUITED TO PCD-N1-N01-26. ALL EM EXTERIOR FIXTURES ARE CIRCUITED TO INV-1-1.

KEY NOTES

.01 XST1 INSTALLED AT 15" ABOVE FINISHED GRADE TO CENTER OF LUMINAIRE.

.09 MOUNTING FOR UTILITY AND WASTE ENCLOSURE TO BE COORDINATED WITH THE DESIGN OF THE ENCLOSURE. INSTALL AT 6'-0" AFG. COORDINATE LOCATION ON SITE WITH LANDSCAPE ARCHITECT.

.12 INSTALL ON UNDERSIDE OF CANOPY IN STRAIGHT DOWN POSITION. REMOTE DRIVER REQUIRED. LOCATE ON INTERIOR OF BUILDING IN ACCESSIBLE, VENTILATED LOCATION. COORDINATE WITH ARCHITECT PRIOR TO ROUGH-IN.

EXTERIOR LIGHTING CONTROL INTENT

ALL EXTERIOR LIGHTING SHALL BE CONTROLLED PER 2021 SEATTLE ENERGY CODE REQUIREMENTS.

1. DAYLIGHT SHUTOFF.
2. FAÇADE/LANDSCAPE LIGHTING SHUTOFF (N/A).
3. LIGHTING SETBACK THAT REDUCES WATTAGE BY MINIMUM 50% DURING ANY PERIOD WHEN NO ACTIVITY HAS BEEN DETECTED FOR 15 MINUTES OR MORE.
4. EXTERIOR TIME-SWITCH.

1"=10'-0" 0 5 10 20 30

ORIGINAL SHEET SIZE 30" x 42"

MITHUN
SEATTLE / Pier 56, 1201 Alaskan Way, #200
Seattle, WA 98101 / 206.623.3344
SAN FRANCISCO / 595 Howard Street, #300
California, CA 94105 / 415.956.0688
LOS ANGELES / 5837 Adams Blvd
Culver City, CA 90232 / 323.937.2150
mithun.com

Sellen

COFFMAN ENGINEERS
1101 Second Ave, Suite 400
Seattle, WA 98101
ph 206.623.2717
www.coffman.com

PRIME ELECTRIC

PROJECT
ASUW SHELL HOUSE RENOVATION

LOCATION
3655 WALLA WALLA RD SEATTLE, WA 98195

PREPARED FOR
UNIVERSITY OF WASHINGTON

UNIVERSITY of WASHINGTON

REGISTERED PROFESSIONAL ENGINEER ROBERT M. MCCULLOUGH STATE OF WASHINGTON 40805
4/30/2025

NO.	DATE	REVISION

PARTNER IN CHARGE
BRM
PROJECT MANAGER
JM
PROJECT ARCHITECT
PROJECT DESIGNER
JM
PROJECT TEAM MEMBERS
RMF
CHECK
BRM

TITLE
LIGHTING SITE PLAN

PROJECT NO.
240256 / UW 206756
DATE
4/25/2025

SHEET NUMBER
E1.02

© 2024 MITHUN, INC.

GENERAL NOTES

C %
< >
>& < > 7 <
< 7
> 7 <
7 7 >
0 7
=
7>
7
I
=

Keynote Legend	
=",<'(9"	=",+1," "G.

	5
	7

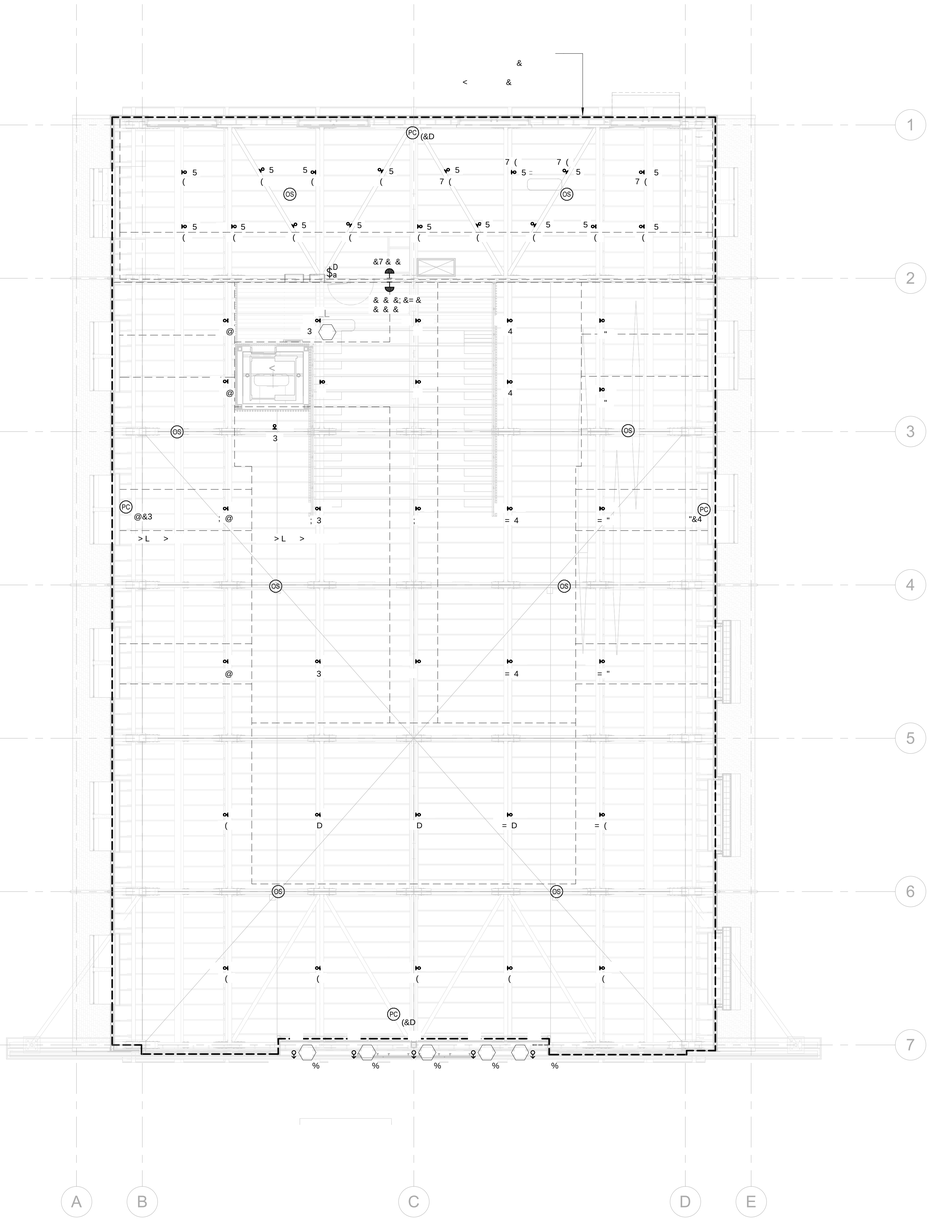

4 SHOP LEVEL LIGHTING PLAN
1/8" = 1'-0"

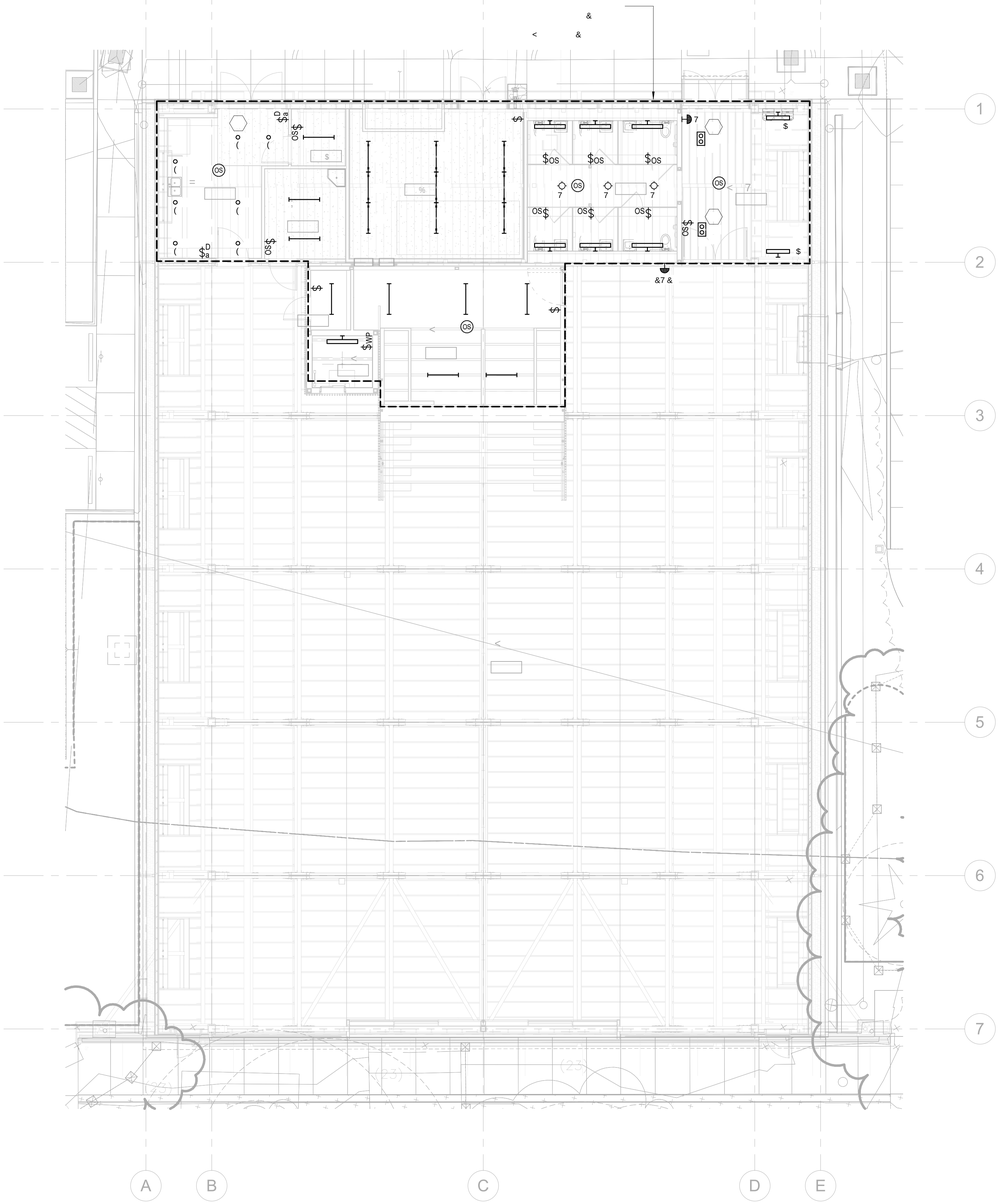

3 GROUND FLOOR LIGHTING PLAN
1/8" = 1'-0"

MITHUN

PRIME ELECTRIC

$ C %C $

5

4/30/2025 12:46:39 PM

Your use of the attached/accessed media or transferred files shall constitute an acceptance of the following:
Any Electronic Documents, Data, Building Information Models and CAD drawings provided by Mithun, to the extent that they contain information not contained in the Contract Documents, are not Contract Documents and are not developed for use in construction or for cost estimating purposes. They are developed for the sole purpose of fulfilling the obligations set forth in the Owner/Architect Agreement. These electronic files may be shared for convenience, for information only and may not be relied upon for construction or quantity take-offs. Accordingly, Mithun, Inc. makes no representations as to the accuracy of this information. If for any reason a conflict exists between information contained herein and the stamped and/or construction documents, the information on the stamped documents is to be interpreted as correct.
Mithun, Inc. retains all rights in its drawings, models, and other documents prepared by its employees and consultants, including all copyrights and other property rights therein. The recipient agrees to indemnify Mithun, Inc. (and its employees and consultants) against any and all claims, damages, losses, and expenses, including attorney's fees and defense costs, arising out of or resulting from the recipient's unauthorized use, reuse or modification of, or any way connected with, the incompatibility, inaccuracy, or unsuitability of the information contained herein. The recipient agrees, to the fullest extent permitted by law, to defend, indemnify, and hold Mithun, Inc. its shareholders and employees harmless from any claim or liability for injury or loss arising from the recipient's unauthorized use, reuse or modification of, or any way connected with, the incompatibility, inaccuracy, or unsuitability of the information contained herein. The recipient agrees, to the fullest extent permitted by law, to defend, indemnify, and hold Mithun, Inc. its shareholders and employees harmless from and against any claim, liability, demands, losses, damages, penalties or cost including attorney's fees and defense costs, whether or not a suit is filed, arising or alleged, out of any unauthorized use, reuse or modification of, or any way connected with, the incompatibility, inaccuracy, or unsuitability of the information contained herein.
Autodesk Docs://2023/0_ASUW Shell House Renovation/ASUW Shell House_E10C_R24.rvt

GENERAL NOTES

1. REFER TO ARCHITECTURAL DRAWINGS FOR FINAL DEVICE MOUNTING HEIGHTS AND LOCATIONS.

2. AV LOCATIONS SHOWN FOR REFERENCE ONLY. ELECTRICAL CONTRACTOR TO PROVIDE PATHWAY, LV SYSTEM GROUNDING AND ROUGH-IN FOR LOW VOLTAGE SYSTEMS. REFER TO AV AND TELECOM DRAWINGS FOR REQUIREMENTS. CONTRACTOR TO COORDINATE THE FINAL LOCATION OF ALL LV SYSTEM DEVICES WITH AV AND ARCHITECTURAL DRAWINGS PRIOR TO DEVICE OR PATHWAY ROUGH-IN.

3. REFER TO SHEET E6.01 FOR MECHANICAL EQUIPMENT CONNECTION SCHEDULE. CIRCUITING OF MECHANICAL EQUIPMENT IS PROVIDED IN THE SCHEDULE.

4. REFER TO AV DRAWINGS FOR ALL CONTROLS WIRING AND DEVICES FOR AV EQUIPMENT.

5. REFER TO 1/E701 FOR DETAIL ON PENETRATIONS THROUGH ACOUSTIC PARTITIONS.

Keynote Legend

Key Value	Keynote Text
301	EXTEND EXISTING SERVICE PATHWAY TO NEW MAIN SERVICE PANEL. REFER TO ONE-LINE.
302	PROVIDE ROUGH-IN FOR FUTURE KITCHEN UNDER BASE BID. PROVIDE DEVICES AND WIRING UNDER ALTERNATE BID.
304	TRANSFORMER TO BE LOCATED A MINIMUM OF 12" FROM COMBUSTIBLE SURFACES. PROVIDE WITH MINIMUM CLASS 155 INSULATION.
305	EXTEND EXISTING TELECOM PATHWAY TO NEW UWIT ROOM.
306	PROVIDE ABOVE COUNTER SWITCH AND WIRING FOR CONTROL OF GARBAGE DISPOSAL
307	PROVIDE BUSSMAN POWER MODULE SWITCH (PMS).

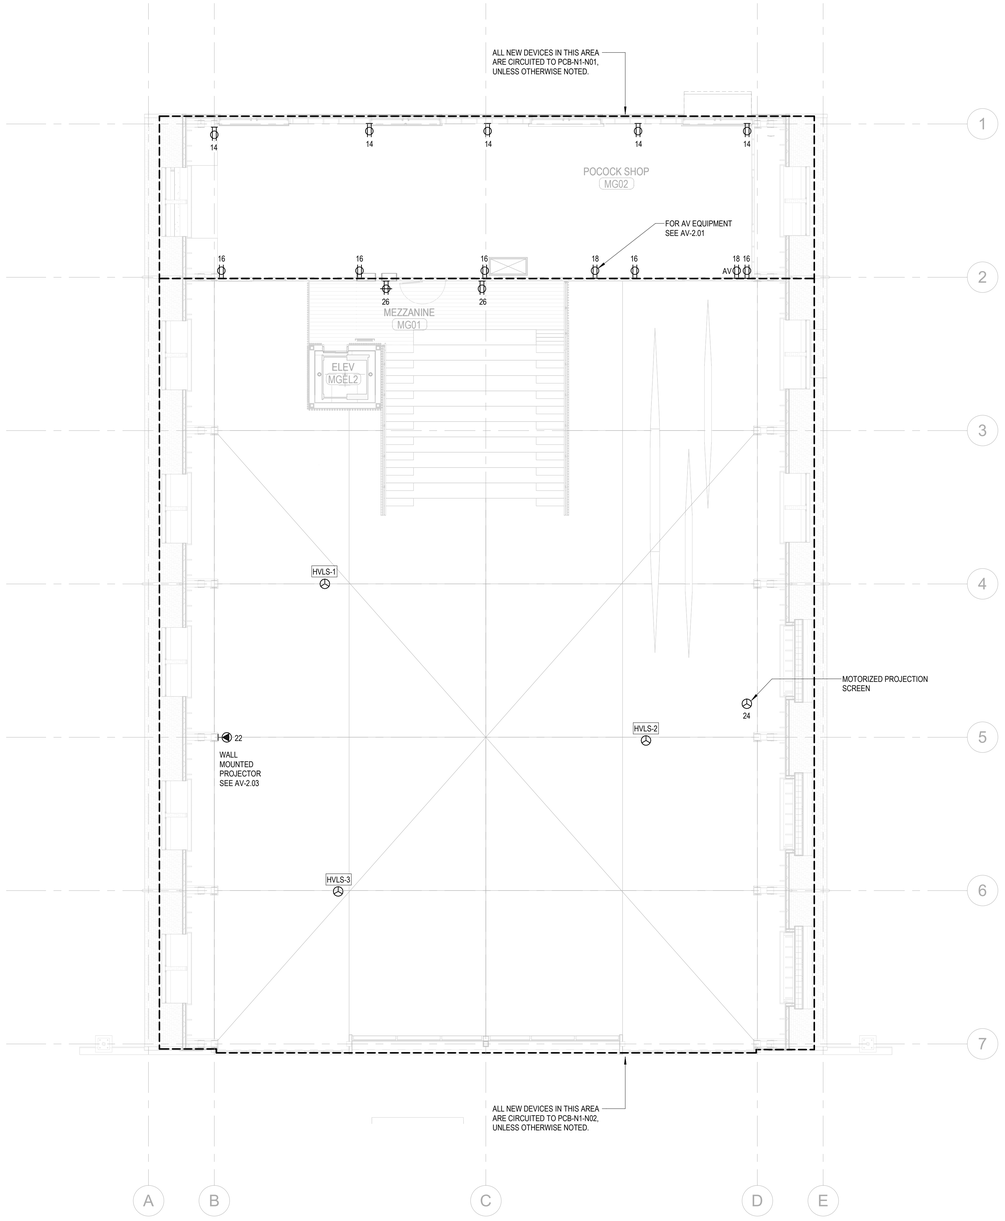

2 SHOP LEVEL POWER PLAN
1/8" = 1'-0"

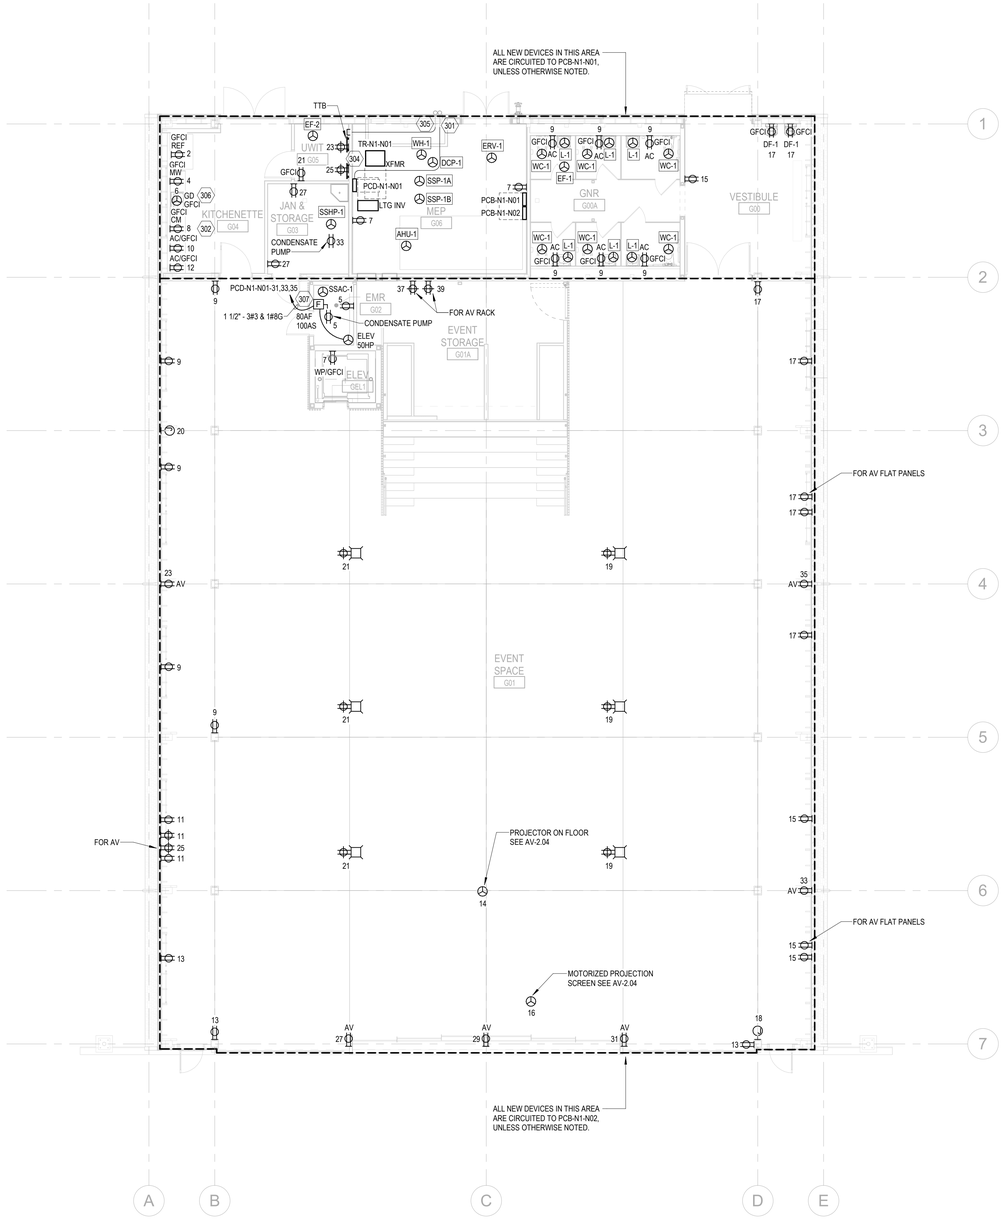

1 GROUND FLOOR POWER PLAN
1/8" = 1'-0"

MITHUN

SEATTLE / Pier 56, 1201 Alaskan Way, #200
Seattle, WA 98101 / 206.623.3344

SAN FRANCISCO / 585 Howard Street, #300
California, CA 94105 / 415.956.0688

LOS ANGELES / 5837 Adams Blvd
Culver City, CA 90232 / 323.937.2150

mithun.com

Sellen

COFFMAN ENGINEERS
1101 Second Ave, Suite 400
Seattle, WA 98101
ph 206.623.2717
www.coffman.com

PRIME ELECTRIC

PROJECT
ASUW SHELL HOUSE RENOVATION

LOCATION
3655 WALLA WALLA RD SEATTLE, WA 98195

PREPARED FOR
UNIVERSITY OF WASHINGTON

UNIVERSITY of WASHINGTON

ROBERT M. JEWELL LICENSED ARCHITECT STATE OF WASHINGTON 4/30/25 REGISTERED PROFESSIONAL ARCHITECT

4/30/2025 12:46:39 PM

NO.	DATE	REVISION

PARTNER IN CHARGE
BRM
PROJECT MANAGER
JM
PROJECT ARCHITECT

PROJECT DESIGNER
JM
PROJECT TEAM MEMBERS
RMF
CHECK
BRM

TITLE
POWER PLANS

PROJECT NO.
240256 / UW 206756
DATE
4/25/2025

SHEET NUMBER
E3.01
GMP SET

© 2024 MITHUN, INC.

ORIGINAL SHEET SIZE 30" x 42"

Your use of the attached/enclosed media or transferred files shall constitute an acceptance the following
Any Electronic Documents that are not developed for use in construction or for cost estimating purposes. They are developed for the sole purpose of fulfilling the obligations set forth in the Owner/Architect Agreement. These electronic files may be altered for convenience, for information only and may not be relied upon for construction or quantity take-offs. Accordingly, MithUn, Inc. makes no representations as to the accuracy of this information. If for any reason a conflict exists between information contained herein and the stamped AIA or construction documents, the information on the stamped documents is to be interpreted as correct.
All information contained herein is the property of MithUn, Inc. and is protected by copyright and other intellectual property rights including any common law, statutory or proprietary rights. The reproduction of this information (digital and hard copy use or modification of this data for any other purpose without the prior written authorization of MithUn, Inc.
The recipient agrees, to the fullest extent permitted by law, to defend, indemnify, and hold MithUn, Inc. its shareholders and employees harmless from and against any claim, liability, damages, losses, damages, penalties or cost (including attorney's fees and defense costs, whether or not a suit is filed) arising or allegedly arising out of any unauthorized use, reuse or modification or in any way connected with, the incompatibility, readability, or usability of the information contained herein by the recipient or any person or entity that acquires or obtains this information thereon from the recipient without written authorization from MithUn, Inc.
Autodesk Docs://2327300_AGW Shell House Renovations_Lighting_AGW_2025r22.rvt

4/30/2025 1:21:19 PM

CIRCUITS
EMERGENCY NORMAL

LUMINAIRES

EMERGENCY	NORMAL	
N/A		LUMINAIRE IDENTIFICATION, SEE LUMINAIRES SCHEDULE
N/A		LOWER-CASE LETTER(S) NEAR LUMINAIRE DENOTE SWITCH LEG(S)
		RECESSED RECTANGULAR LUMINAIRE, DRAWN TO SCALE
		SURFACE MOUNTED RECTANGULAR LUMINAIRE, DRAWN TO SCALE
		RECESSED VOLUMETRIC LUMINAIRE, DRAWN TO SCALE
		STRIP LUMINAIRE, LENGTH TO SCALE
		WALL MOUNTED RECTANGULAR LUMINAIRE, LENGTH TO SCALE (NUMBER OF MOUNTING POINTS WILL VARY WITH THE LUMINAIRE LENGTH AND ARE NOT INDICATED.)
		RECESSED DOWNLIGHT LUMINAIRE
		SURFACE MOUNTED CEILING LUMINAIRE
		PENDANT MOUNTED LUMINAIRE
		LINEAR PENDANT MOUNTED LUMINAIRE, LENGTH TO SCALE (NUMBER OF MOUNTING POINTS WILL VARY WITH THE LUMINAIRE LENGTH AND ARE NOT INDICATED.)
		WALL MOUNTED LUMINAIRE
		WALL MOUNTED VERTICALLY ORIENTED LUMINAIRE
		WALL MOUNTED RECESSED LINEAR LUMINAIRE, LENGTH TO SCALE
	N/A	EXIT SIGN, FILLED SIDES INDICATE ILLUMINATED ANNOTATION, ARROWS INDICATE DIRECTIONAL GRAPHICS
	N/A	WALL MOUNTED EXIT SIGN, FILLED SIDES INDICATE ILLUMINATED ANNOTATION, ARROWS INDICATE DIRECTIONAL GRAPHICS
	N/A	EXIT SIGN WITH EMERGENCY BATTERY PACK
	N/A	WALL MOUNTED EXIT SIGN WITH EMERGENCY BATTERY PACK
	N/A	EMERGENCY BATTERY PACK, NUMBER OF LAMPS NOT INDICATED
	N/A	WALL MOUNTED EMERGENCY BATTERY PACK, NUMBER OF LAMPS NOT INDICATED
	N/A	EMERGENCY WITH REMOTE BATTERY PACK, NUMBER OF LAMPS NOT INDICATED
	N/A	WALL MOUNTED EMERGENCY WITH REMOTE BATTERY PACK, NUMBER OF LAMPS NOT INDICATED
		RECESSED LINEAR WALL WASH LUMINAIRE, LENGTH TO SCALE
		LINEAR PENDANT MOUNTED WALL WASH LUMINAIRE, LENGTH TO SCALE
		RECESSED WALL WASH LUMINAIRE
		SURFACE MOUNTED WALL WASH LUMINAIRE
		PENDANT MOUNTED WALL WASH LUMINAIRE
		RECESSED ACCENT LUMINAIRE
		SURFACE MOUNTED ACCENT LUMINAIRE
		PENDANT MOUNTED ACCENT LUMINAIRE
		MONOPOINT LUMINAIRE
N/A		TRACK LIGHTING
N/A		CONTINUOUS SOURCE LUMINAIRE, PATH AS INDICATED
		MULTI-LAMP ACCENT LUMINAIRE, NUMBER OF LAMPS NOT INDICATED
		WALL MOUNTED MULTI-LAMP ACCENT LUMINAIRE, NUMBER OF LAMPS NOT INDICATED
		OVERCOUNTER TASK LUMINAIRE
		UNDERCABINET TASK LUMINAIRE
		FIBER OPTIC REMOTE SOURCE
		STEP LUMINAIRE
		ILLUMINATED SIGN
		WALL MOUNTED ILLUMINATED SIGN
		NIGHT LIGHT
		WALL MOUNTED STROBE LIGHT

WORK DEFINITION

- NEW WORK
- EXISTING
- REMOVE EXISTING
- REMOVE EXISTING ELECTRICAL EQUIPMENT
- FUTURE
- TEMPORARY, AS NOTED
- KEY NOTE
- EQUIPMENT IDENTIFICATION

LIGHTING CONTROLS

- SINGLE POLE SWITCH
- INDICATES WIRELESS CONTROL
- INDICATES BATTERY POWER
- LOWER-CASE LETTER(S) NEAR SWITCH DENOTE SWITCH LEG(S)
- DOUBLE POLE SWITCH
- THREE-WAY SWITCH
- FOUR-WAY SWITCH
- DIMMER SWITCH
- KEY OPERATED SWITCH
- MOMENTARY CONTACT LOW VOLTAGE SWITCH
- OCCUPANCY SENSOR SWITCH
- SWITCH WITH PILOT LIGHT
- PHOTOCELL SWITCH
- TIMER SWITCH
  - COMBINATIONS OF THE ABOVE DESIGNATIONS MAY BE USED
- LOW VOLTAGE CONTROL STATION, # INDICATES STATION IDENTIFICATION
- DIMMING SYSTEM CONTROL PANEL
- EMERGENCY LIGHTING CONTROL UNIT
- LIGHTING CONTROL PANEL
  COMBINATION OCCUPANCY/PHOTO SENSOR SWITCH, CEILING MOUNTED
- OCCUPANCY SENSOR SWITCH, CEILING MOUNTED
- PARTITION SENSOR CONTROL
- PHOTO SENSOR CONTROL
- PHOTO SENSOR CONTROL, CEILING MOUNTED
- RELAY
- LOW VOLTAGE TRANSFORMER

SITE/LANDSCAPE/GARAGE LUMINAIRES

LIGHTING STANDARD: LUMINAIRE, POLE, AND BASE

CIRCUITS
EMERGENCY NORMAL

- POST TOP LUMINAIRE
- ILLUMINATED BOLLARD
- IN-GROUND LUMINAIRE
- ADJUSTABLE IN-GROUND LUMINAIRE
- PENDANT MOUNTED GARAGE LUMINAIRE
- PENDANT MOUNTED SHIELDED GARAGE LUMINAIRE, LINES INDICATE NUMBER AND POSITION OF SHIELD(S)
- SURFACE MOUNTED GARAGE LUMINAIRE
- SURFACE MOUNTED SHIELDED GARAGE LUMINAIRE, LINES INDICATE NUMBER AND POSITION OF SHIELD(S)
- WALL PACK

ABBREVIATIONS

#/C	MULTI-CONDUCTOR, # INDICTATES QUANTITY
(D)	DEMOLISH
(E)	EXISTING
(N)	NEW
(R)	EXISTING TO BE RELOCATED
1/C	SINGLE CONDUCTOR
A	AMPS
A/C	AIR CONDITIONING UNIT
AC	ALTERNATING CURRENT
ACH	ABOVE COUNTER HEIGHT
ACT	ACOUSTICAL CEILING TILE
ADA	AMERICANS WITH DISABILITIES ACT
ADJ	ADJUSTABLE
AF	AMP FRAME
AFC	ABOVE FINISHED CEILING
AFCI	ARC FAULT CIRCUIT INTERRUPTER
AFF	ABOVE FINISHED FLOOR
AFG	ABOVE FINISHED GRADE
AHJ	AUTHORITY HAVING JURISDICTION
AHU	AIR HANDLING UNIT
AIC	AMPERE INTERRUPTING CAPACITY
AL	ALUMINUM
ALD	ASSISTED LISTENING DEVICE
ALT	ALTERNATE
ARCH	ARCHITECTURAL
AS	AMP SWITCH
AT	AMP TRIP
ATS	AUTOMATIC TRANSFER SWITCH
AUTO	AUTOMATIC
AV	AUDIO VISUAL
AVG	AVERAGE
AWG	AMERICAN WIRE GAUGE
BC	BONDING CONDUCTOR
BCU	BARE COPPER
BFC	BELOW FINISHED CEILING
BFG	BELOW FINISHED GRADE
BKR	BREAKER
BLDG	BUILDING
BOF	BOTTOM OF FIXTURE
BOH	BACK OF HOUSE
BTM	BOTTOM
C	CONDUIT
C/W	COMPLETE WITH
CAP	CAPACITY
CATV	COMMUNITY ANTENNA TELEVISION
CB	CIRCUIT BREAKER
CCTV	CLOSED CIRCUIT TELEVISION
CEC	CANADIAN ELECTRIC CODE
CFOI	CONTRACTOR FURNISHED, OWNER INSTALLED
CIRC	CIRCULATING
CKT	CIRCUIT
CL	CENTERLINE
CLG	CEILING
CM	CEILING MOUNTED
CMU	CONCRETE MASONRY UNIT
CO	CONDUIT ONLY
COMM	COMMUNICATIONS
CONC	CONCRETE
CONN	CONNECTION
CONST	CONSTRUCTION
CONT	CONTINUOUS
CONTR	CONTRACTOR
CPT	CONTROL POWER TRANSFORMER
CPU	CENTRAL PROCESSING UNIT
CR	CRITICAL BRANCH
CT	CURRENT TRANSFORMERS
CTR	CENTER
CU	COPPER
CUH	CABINET UNIT HEATER
D	DEDICATED
DALI	DIGITAL ADDRESSABLE LIGHTING INTERFACE
DC	DIRECT CURRENT
DET	DETAIL
DIA	DIAMETER
DIM	DIMENSION
DISC	DISCONNECT
DIV	DIVISION
DL	DAMP LOCATION
DMX	DIGITAL MULTIPLEX
DMX-RDM	DIGITAL MULTIPLEX REMOTE DEVICE MANAGEMENT
DN	DOWN
DP	DISTRIBUTION PANEL
DPDT	DOUBLE POLE, DOUBLE THROW
DPR	DAMPER
DPST	DOUBLE POLE, SINGLE THROW
DWG	DRAWING
DWH	DOMESTIC WATER HEATER
EA	EACH
EC	ELECTRICAL CONTRACTOR
EF	EXHAUST FAN
ELEC	ELECTRICAL
ELEV	ELEVATOR
EM	EMERGENCY
EM GEN	EMERGENCY GENERATOR
EMT	ELECTRICAL METALLIC TUBING
ENCL	ENCLOSURE
EP	ELECTRIC-PNEUMATIC
EPO	EMERGENCY POWER OFF
EQ	EQUIPMENT BRANCH
EQUIP	EQUIPMENT

ABBREVIATIONS

ETD	EMERGENCY TRANSFER DEVICE
EWC	ELECTRIC WATER COOLER
EXH	EXHAUST
EXP	EXPLOSION PROOF
EXTER	EXTERIOR
F&I	FURNISHED AND INSTALLED
FA	FIRE ALARM
FAA	FIRE ALARM ANNUNCIATOR
FACP	FIRE ALARM CONTROL PANEL
FB	FLOOR BOX
FCU	FAN COIL UNIT
FLR	FLOOR
FLUOR	FLUORESCENT
FO	FIBER (FIBRE) OPTIC
FOH	FRONT OF HOUSE
FP	FIRE PROTECTION
FPC	FORWARD PHASE CONTROL
FS	FUSIBLE SWITCH
FSCS	FIRE FIGHTER SMOKE CONTROL STATION
FU	FUSE
FVNR	FULL VOLTAGE NON REVERSING
FVR	FULL VOLTAGE REVERSING
G, GND	GROUND
G/Y	GREEN YELLOW
GA	GAUGE
GAL	GALLONS
GC	GENERAL CONTRACTOR
GEN	GENERATOR
GFI, GFCI	GROUND FAULT (CIRCUIT) INTERRUPTER
H	HOT CONDUCTOR
HC	HORIZONTAL CROSS CONNECT
HD	HAND DRYER
HFF	HANDS FREE FIXTURE
HH	HANDHOLE
HID	HIGH INTENSITY DISCHARGE
HK	HOUSE KEEPING PAD
HM	HORIZONTALLY MOUNTED
HOA	HAND-OFF-AUTO
HOR	HORIZONTAL
HP	HORSEPOWER
HT	HEIGHT
HTG	HEATING
HV	HIGH VOLTAGE
HVCB	HIGH VOLTAGE CIRCUIT BREAKER
HW	HOT WATER
HZ	HERTZ
IC	INTERMEDIATE CROSS CONNECT
ID	INSIDE DIAMETER
IDF	INTERMEDIATE DISTRIBUTION FRAME
IG	ISOLATED GROUND
IMC	INTERMEDIATE METAL CONDUIT
INST	INSTANTANEOUS
IP	INTERNET PROTOCOL
JB	JUNCTION BOX
K	KIRK KEY INTERLOCK
KAIC	KILO-AMPS INTERRUPTING CAPACITY
KV	KILOVOLT
KVA	KILOVOLT-AMPERES
KW	KILOWATT
LED	LIGHT EMITTING DIODE
LR	LEGALLY REQUIRED
LS	LIFE SAFETY BRANCH
LSIG	LONG TIME, SHORT TIME, INSTANTANEOUS, GROUND FAULT
LTG	LIGHTING
LV	LOW VOLTAGE
MAU	MAKE UP AIR UNIT
MAX	MAXIMUM
MC	METAL CLAD CABLE
MCA	MINIMUM CIRCUIT AMPS
MCB	MAIN CIRCUIT BREAKER
MCC	MOTOR CONTROL CENTER
MCCB	MOLDED CASE CIRCUIT BREAKER
MCP	MOTOR CIRCUIT PROTECTOR
MCT	MAIN CROSS CONNECT
MDF	MAIN DISTRIBUTION FRAME
MDP	MAIN DISTRIBUTION PANEL
MECH	MECHANICAL
MET	MAIN EARTHING TERMINAL
MFR	MANUFACTURER
MH	MANHOLE
MIN	MINIMUM
MISC	MISCELLANEOUS
MLO	MAIN LUG ONLY
MM	MULTIMODE FIBER (FIBRE) OPTIC STRAND
MSB	MAIN SWITCHBOARD
MTD	MOUNTED
MTG	MOUNTING
MTS	MAIN TERMINAL SPACE
MV	MEDIUM VOLTAGE
MVCB	MEDIUM VOLTAGE CIRCUIT BREAKER
MW	MICROWAVE OVEN
N	NEUTRAL
NAC	NOTIFICATION APPLIANCE CIRCUIT
NC	NORMALLY CLOSED
NEC	NATIONAL ELECTRIC CODE
NEMA	NATIONAL ELECTRICAL MANUFACTURERS ASSOCIATION

ABBREVIATIONS

NIC	NOT IN CONTRACT
NL	NIGHT LIGHT
NO	NORMALLY OPEN
NTS	NOT TO SCALE
OC	ON CENTER
OD	OUTSIDE DIAMETER
OFCI	OWNER FURNISHED, CONTRACTOR INSTALLED
OFE	OWNER FURNISHED EQUIPMENT
OH	OVERHEAD
OL	OVERLOAD
OS	OCCUPANCY SENSOR, OPTIONAL STANDBY
OSP	OUTSIDE PLANT
P	POLE
PA	PUBLIC ADDRESS
PB	PULL BOX
PD	PUNCHDOWN
PF	POWER FACTOR
PNL	PANEL
POE	POINT OF ENTRANCE
POS	POINT OF SERVICE
PR	PAIR
PT	POTENTIAL TRANSFORMERS
PTS	PNEUMATIC TUBE STATION
PTZ	PAN/TILT/ZOOM
PV	PHOTOVOLTAIC
PVC	POLYVINYL CHLORIDE
PWR	POWER
RA	RETURN AIR
REC	RECESSED
RECP	RECEPTACLE
REQD	REQUIRED
REX	REQUEST TO EXIT
RM	ROOM
RNC	RIGID NON-METALLIC CONDUIT
RO	RACEWAY ONLY
RPC	REVERSE PHASE CUT
RSC, RGS	RIGID STEEL CONDUIT
SCCR	SHORT CIRCUIT CURRENT RATING
SEC	SECURITY
SECT	SECTION
SIM	SIMILAR
SM	SINGLE MODE FIBER OPTIC STRAND
SMR	SURFACE MOUNTED RACEWAY
SPD	SURGE PROTECTED DEVICE
SPDT	SINGLE POLE DOUBLE THROW
SPECS	SPECIFICATIONS
SPST	SINGLE POLE SINGLE THROW
SS	STAINLESS STEEL
ST	SHUNT TRIP
STD	STANDARD
SW	SWITCH
SWBD	SWITCHBOARD
SWGR	SWITCHGEAR
SYS	SYSTEM
TBB	TELECOMMUNICATIONS BACKBONE
TC	TEMPERATURE CONTROL OR TERMINAL CABINET
TE	TELECOMMUNICATIONS ENCLOSURE
TELE	TELEPHONE
TELECOM	TELECOMMUNICATIONS
TEMP	TEMPERATURE
TERM	TERMINAL
TGB	TELECOMMUNICATIONS GROUND BAR
TMGB	TELECOMMUNICATIONS MAIN GROUND BAR
TOF	TOP OF FIXTURE
TP	TAMPER RESISTANT
TR	TELECOMMUNICATIONS ROOM
TSP	TWISTED SHIELDED PAIR
TSTAT	THERMOSTAT
TTB	TELECOM TERMINAL BOARD
TV	TELEVISION
TYP	TYPICAL
UG	UNDERGROUND
UH	UNIT HEATER
UNO	UNLESS NOTED OTHERWISE
UNV	UNIVERSAL VOLTAGE
UPS	UNINTERRUPTIBLE POWER SUPPLY
USB	UNIVERSAL SERIAL BUS
UTP	UNSHIELDED TWISTED PAIR
UV	UNIT VENTILATOR
V	VOLTS
VA	VOLT-AMPS
VAV	VARIABLE AIR VOLUME
VC	VOLUME CONTROL
VDT	VISUAL DISPLAY TERMINAL
VERT	VERTICAL
VFD	VARIABLE FREQUENCY DRIVE
VIF	VERIFY IN FIELD
VOL	VOLUME
VT	VAPOR TIGHT
W	WIRE, WATT
WAP	WIRELESS ACCESS POINT
WG	WIREGUARD
WL	WET LOCATION
WP	WEATHERPROOF
WT	WATERTIGHT
XFMR	TRANSFORMER
Ø, PH	PHASE

PROJECT NOTES

1. THE ELECTRICAL CONTRACTOR SHALL OBTAIN ALL NECESSARY PERMITS FROM AUTHORITIES HAVING JURISDICTION AND PAY ALL ASSOCIATED FEES.
2. LOCATE JUNCTION AND PULL BOXES AS REQUIRED TO ALLOW ACCESS AFTER EQUIPMENT AND APPURTENANCES ARE INSTALLED. COORDINATE EXACT LOCATIONS WITH THE OTHER TRADES. COORDINATE LOCATIONS AND ELEVATIONS OF ELECTRICAL DEVICES WITH DRAWINGS AND OTHER TRADES PRIOR TO INSTALLATION.
3. PROTECT PERMANENT BUILDING FINISHES FROM DAMAGE DURING CONSTRUCTION PERIOD. PROVIDE PLYWOOD OR SIMILAR MATERIAL UNDER EQUIPMENT OR MATERIALS STORED ON FLOORS, AND IN AREAS WHERE CONSTRUCTION MAY DAMAGE FINISHES. SURFACES OR FINISHES DAMAGED DURING CONSTRUCTION SHALL BE REPLACED AT THE COST OF THE CONTRACTOR AT FAULT.
4. CONTRACTORS SHALL COORDINATE LOCATIONS OF FIXTURES AND ELECTRICAL DEVICES INSTALLED IN OR ON THE CEILING WITH ARCHITECTURAL REFLECTED CEILING PLAN. CEILING MOUNTED ELECTRICAL DEVICES SHALL BE MOUNTED IN THE CENTER OF THE CEILING TILES, UNLESS OTHERWISE NOTED.
5. WHERE DIRECTED TO USE OR RETAIN EXISTING CIRCUITS, AND THE CIRCUIT NUMBERS DIFFER FROM THE DRAWING, UPDATE DIRECTORIES AND RECORD DRAWINGS.
6. PROPERLY SUPPORT PER CODE LOW VOLTAGE CABLING NOT IN CONDUIT. IN AREAS SUCH AS CORRIDORS DESIGNATED FOR NEW CEILINGS AND FINISHES, SUPPORT EXISTING ELECTRICAL DEVICES AND EQUIPMENT IN AND ABOVE THE CEILING, INCLUDING CONDUIT AND CABLING. PROVIDE PROPER PERMANENT SUPPORT AS NEEDED TO COMPLY WITH CODE AND TAKE WEIGHT OFF CEILING SUPPORTS. REMOVE AND REINSTALL ELECTRICAL DEVICES AND EQUIPMENT AS NEEDED FOR PAINTING, WALL COVERINGS, CEILINGS, AND FINISH WORK. REFER TO ARCHITECTURAL DRAWINGS. LOW VOLTAGE CABLING LOCATED IN EXPOSED STRUCTURE (CEILING) AREAS SHALL BE INSTALLED IN CONDUIT (OR CABLE TRAY, IF APPLICABLE) AND ROUTED TIGHT TO DECK. INSTALLATIONS NOT IN COMPLIANCE WITH THIS REQUIREMENT SHALL BE REMOVED AND REINSTALLED AT CONTRACTOR'S EXPENSE.
7. WHERE PROJECT PHASING IS INDICATED IN ANY PART OF THE WORKING DOCUMENT PACKAGE, ELECTRICAL CONTRACTOR IS TO PLAN WORK SO AS TO FACILITATE SUCH PHASING.
8. FOR BRANCH CIRCUITS OVER 75' (25 METERS) IN LENGTH (TOTAL ONE WAY) FROM THE PANEL, THE ELECTRICAL CONTRACTOR SHALL CALCULATE THE VOLTAGE DROP AND PROVIDE AN APPROPRIATE CONDUCTOR SIZE TO ACHIEVE NO MORE THAN 3% MAXIMUM ALLOWABLE VOLTAGE DROP.
9. DO NOT SCALE THE DRAWINGS. BECAUSE OF THE SCALE OF THE DRAWINGS, IT IS NOT POSSIBLE TO INDICATE ALL OFFSETS, FITTINGS OR OTHER SIMILAR ITEMS WHICH MAY BE REQUIRED TO MAKE A COMPLETE OPERATING SYSTEM. CAREFULLY INVESTIGATE CONDITIONS AFFECTING WORK AND INSTALL WORK IN SUCH MANNER THAT INTERFERENCES BETWEEN PIPES, CONDUITS, DUCTS, EQUIPMENT, ARCHITECTURAL AND STRUCTURAL FEATURES SHALL BE AVOIDED.

DRAWING INDEX

NO.	DRAWING NAME
EL0.00	LEGEND AND ABBREVIATIONS
ELD1.01	LIGHTING DEMOLITION PLANS
EL0.01	LIGHTING SITE PLAN - BASE DESIGN
EL0.02	LIGHTING SITE PLAN - VALUE ADD
EL1.01	LIGHTING PLANS - BASE DESIGN
EL2.01	LIGHTING PLANS - VALUE ADD
EL3.00	LIGHTING SECTION VIEWS
EL5.01	SITE LIGHTING ILLUMINANCE CALCULATIONS
EL5.02	INTERIOR LIGHTING ILLUMINANCE CALCULATIONS
EL6.00	LIGHTING SCHEDULES

MITHUN

SEATTLE / Pier 56, 1201 Alaskan Way, #200
Seattle, WA 98101 / 206.623.3344

SAN FRANCISCO / 585 Howard Street, #300
California, CA 94105 / 415.956.0688

LOS ANGELES / 5837 Adams Blvd
Culver City, CA 90232 / 323.937.2150

mithun.com

Sellen

Stantec

PROJECT
ASUW SHELL HOUSE RENOVATION

LOCATION
3655 WALLA WALLA RD NE
SEATTLE, WA 98195

PREPARED FOR
UNIVERSITY OF WASHINGTON

UNIVERSITY of WASHINGTON

NO. DATE REVISION

PARTNER IN CHARGE

PROJECT MANAGER
SRG

PROJECT ARCHITECT

PROJECT DESIGNER
NT

PROJECT TEAM MEMBERS
IA

CHECK

TITLE
LEGEND AND ABBREVIATIONS

PROJECT NO.
2327300 / UW 206756

DATE
04/30/2025

SHEET NUMBER
EL0.00

GMP SET

ORIGINAL SHEET SIZE: 30" x 42"

© 2024 MITHUN, INC.

4/30/2025 1:21:22 PM

Your use of the attached/enclosed media or transferred files shall constitute an acceptance of the following
The Electronic Documents that are delivered to you by MITHUN, a WA and Washington limited liability corporation (collectively, "Mithun") are prepared and furnished in accordance with written instructions issued by Mithun's client. Building Information Models and CAD drawings are not Contract Documents and are not developed for use in construction or by cost estimating purposes. They are developed for the sole purpose of fulfilling the obligations set forth in the Owner/Architect Agreement. These electronic files may be shared for convenience, for information only and may not be relied upon for construction or quantity take-offs. Accordingly, Mithun, Inc. makes no representations as to the accuracy of this information. If for any reason a conflict exists between information contained herein and the stamped set of construction documents, the information on the stamped documents is to be interpreted as correct.
Mithun, Inc. retains all ownership and intellectual property rights including any common law, statutory or copyrights. This recipient of this information shall not copy, use or modify this information without the prior written authorization of Mithun, Inc.
The recipient agrees, to the fullest extent permitted by law, to indemnify and hold Mithun, Inc. its shareholders and employees, harmless from and against any claim, liability, demands, losses, damages, penalties or cost (including attorney's fees and defense costs), whether or not a suit is filed, arising in or allegedly arising out of any unauthorized use, reuse or modification or in any way connected with, the incompatibility, readability, or durability of the information contained herein.
Autodesk Docs://23270D_ASUW Shell House Replacement_Lighting_ASUW_2025DD.rvt

GENERAL NOTES

1. REFER TO ELECTRICAL DRAWINGS FOR CIRCUITING. LIGHTING DRAWINGS TAKE PRECEDENCE OVER ELECTRICAL DRAWINGS FOR LAYOUT, LUMINAIRE SCHEDULE, AND MOUNTING NOTES. ALERT LIGHTING DESIGNER, ELECTRICAL ENGINEER, OR ARCHITECT WITH CONFLICTS OR QUESTIONS.
2. REFER TO ELECTRICAL DRAWINGS FOR EMERGENCY LIGHTING.
3. WALL LIGHT MOUNTING HEIGHTS INDICATED ARE TO BOTTOM OF THE FIXTURE HOUSING. INSTALL JUNCTION BOXES ACCORDINGLY, TO MAINTAIN THE HEIGHT INDICATED.
4. LUMINAIRES SHOWN IN THE BASE DESIGN SHEETS ARE TO BE PROVIDED IN BOTH THE BASE DESIGN AND THE VALUE-ADD DESIGN. THE VALUE-ADD SHEETS SHOW THE BASE DESIGN LUMINAIRES IN A SCREENED LINEWEIGHT, WHILE THE VALUE-ADD LIGHTING IS SHOWN IN A BLACK LINEWEIGHT. BOTH THE BASE LIGHTING AND THE VALUE-ADD LIGHTING ARE INTENDED TO PROVIDE A COMPLETE LIGHTING DESIGN, ON THE VALUE-ADD SHEETS.
5. SEE SHEET E16.00 FOR LIGHTING ZONE CONTROL INTENT.
6. DRILLING OF TRUSSES IS NOT ALLOWED. SIZE AND LOCATION REQUIREMENTS OF DRILLING STUDS IS PER STRUCTURAL. ANY VARIANCE OTHER THAN WHAT IS NOTED ON THE DOCUMENTS MUST BE REVIEWED WITH STRUCTURAL PRIOR TO DRILLING.
7. MAXIMUM FOOTCANDLE TARGET AT WATER'S EDGE IS 0.2 FC.

(#) KEY NOTES

L:01 XST1 INSTALLED AT 15" ABOVE FINISHED GRADE TO CENTER OF LUMINAIRE.

L:09 MOUNTING FOR UTILITY AND WASTE ENCLOSURE TO BE COORDINATED WITH THE DESIGN OF THE ENCLOSURE. INSTALL AT 6'-0" AFG. COORDINATE LOCATION ON SITE WITH LANDSCAPE ARCHITECT.

L:12 INSTALL ON UNDERSIDE OF CANOPY IN STRAIGHT DOWN POSITION. REMOTE DRIVER REQUIRED. LOCATE ON INTERIOR OF BUILDING IN ACCESSIBLE, VENTILATED LOCATION. COORDINATE WITH ARCHITECT PRIOR TO ROUGH-IN.

L:20 WIRELESS ACCESS POINT PROVIDED BY UNIVERSITY OF WASHINGTON I.T. DEPARTMENT. PRE-DRILLED HOLE AT 12' AFG FOR ATTACHMENT. POLE BASE PLATE TO PROVIDE ADEQUATE SPACE FOR ADDITIONAL 1" PATHWAY FOR WAP CABLING FROM FOUNDATION UP THROUGH POLE.

EXTERIOR LIGHTING CONTROL INTENT

ALL EXTERIOR LIGHTING SHALL BE CONTROLLED PER 2021 SEATTLE ENERGY CODE REQUIREMENTS. REFER TO ELECTRICAL DRAWINGS FOR LIGHTING CONTROLS.

1. DAYLIGHT SHUTOFF.
2. FAÇADE/LANDSCAPE LIGHTING SHUTOFF (N/A).
3. LIGHTING SETBACK THAT REDUCES WATTAGE BY MINIMUM 50% DURING ANY PERIOD WHEN NO ACTIVITY HAS BEEN DETECTED FOR 15 MINUTES OR MORE.
4. EXTERIOR TIME-SWITCH.

1 LIGHTING SITE PLAN

EL0.01 1" = 10'-0"

0 5' 10' 20' 30'
1" = 10'

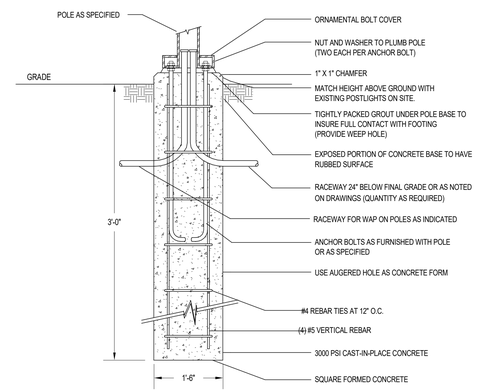

2 POLE BASE DETAIL

EL0.01 NTC

MITHUN

SEATTLE / Pier 56, 1201 Alaskan Way, #200
Seattle, WA 98101 / 206.623.3344

SAN FRANCISCO / 595 Howard Street, #300
California, CA 94105 / 415.956.0688

LOS ANGELES / 5837 Adams Blvd
Culver City, CA 90232 / 323.937.2150

mithun.com

Sellen
Stantec

PROJECT
ASUW SHELL HOUSE RENOVATION

LOCATION
3655 WALLA WALLA RD NE
SEATTLE, WA 98195

PREPARED FOR
UNIVERSITY OF WASHINGTON

UNIVERSITY of WASHINGTON

NO. DATE REVISION

PARTNER IN CHARGE

PROJECT MANAGER
SRG
PROJECT ARCHITECT

PROJECT DESIGNER
NT
PROJECT TEAM MEMBERS
IA
CHECK

TITLE
LIGHTING SITE PLAN - BASE DESIGN

PROJECT NO.
2327300 / UW 206756
DATE
04/30/2025

SHEET NUMBER
EL0.01
GMP SET

ORIGINAL SHEET SIZE 30" x 42"

© 2024 MITHUN, INC.

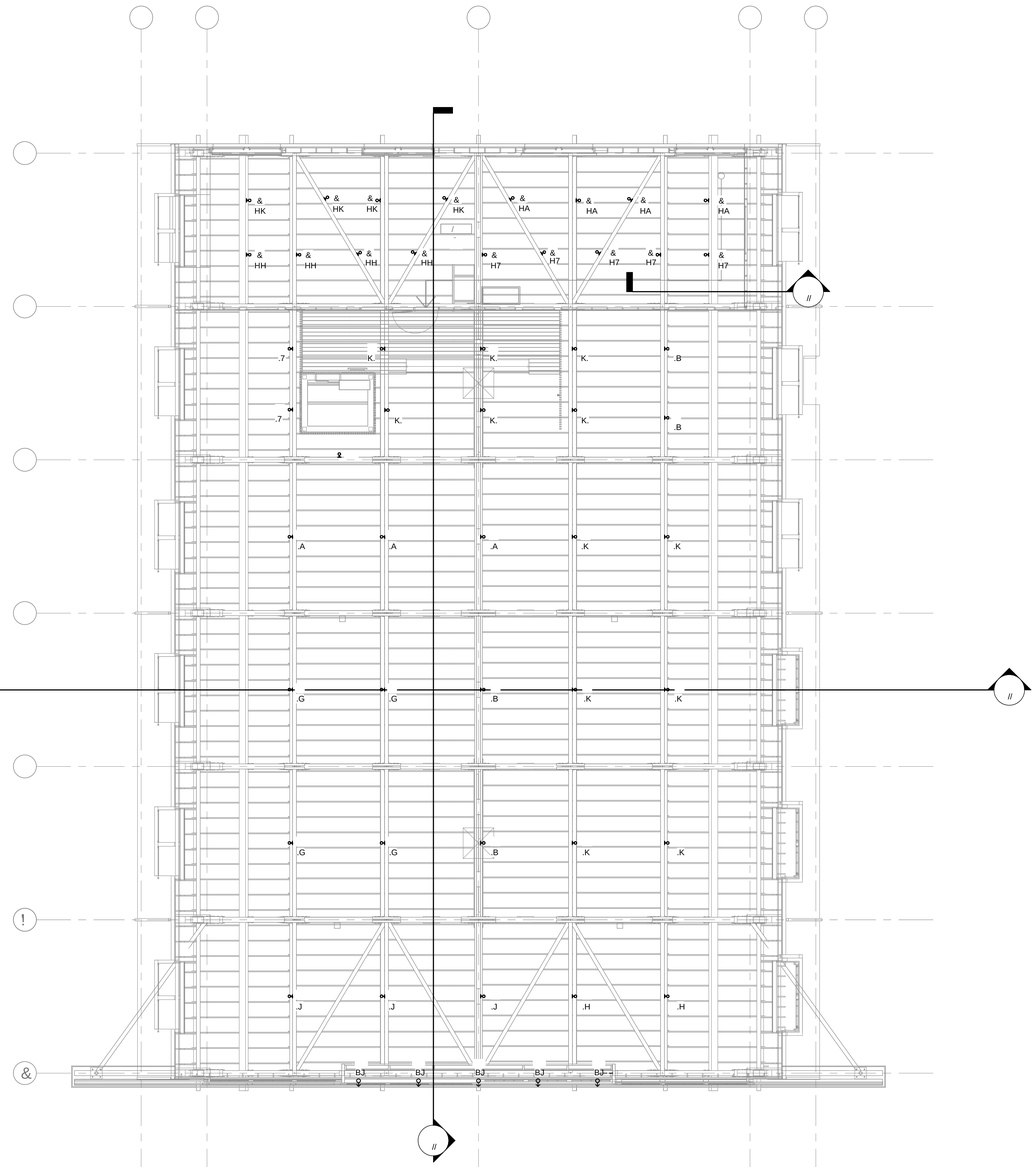

1

-'Q R %,/Q

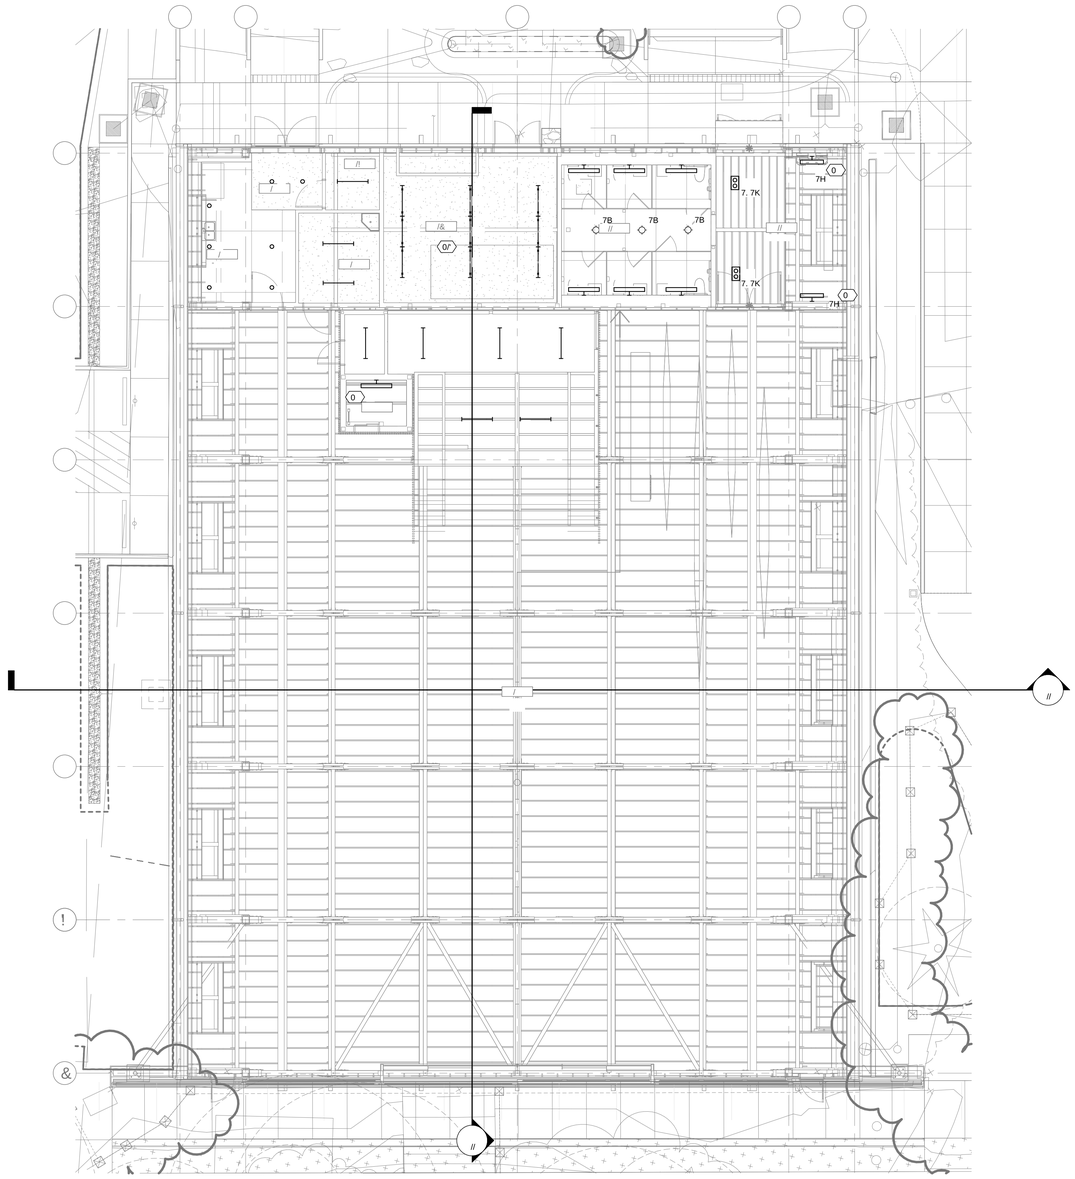

1

-'Q R %,/Q

MITHŪN

Stantec

(866

& ::<:6

9

1

#(#7($$ #$8768

$% ($ #$#6

/

* #$#% &

MITHŪN

F

; 678 ! / 9.:;< .= 1 //
7.>>97 +/ - .!/ !

- " ?@.8A >877> 1 //
.96B78<6. + / - +!.//"

- ' & A.C: 9DA
E9D78 6>= +/ - + & /

!

Stantec

(866

& :;<:6

9

#(#7($$ #$8768

$% ($ #$#6

//

* #$#% &

??B
!%, +Q

%, /Q

))
%, Q

/
/!%, /Q

//
-Q R %,/Q

??B
!%, +Q

%, /Q

))
%, Q
/!%, !Q

/
/!%, /Q

//
-Q R %,/Q

9

??B
!%, +Q

%, /Q

))
%, Q
/!%, !Q

/
/!%, /Q

//
-Q R %,/Q

4/30/2025 1:24:35 PM

Your use of the attached/enclosed media or transferred files shall constitute an acceptance the following
Any electronic documents, data, drawings, specifications, and other media provided by Mithun (collectively referred to as the "Electronic Documents") are not Contract Documents and are not developed for use in construction or for cost estimating purposes. They are developed for the sole purpose of fulfilling the obligations set forth in the Owner/Architect Agreement. These electronic files may be shared for convenience, for information only and may not be relied upon for construction or quantity take-offs. Accordingly, Mithun, Inc. makes no representations as to the accuracy of this information. If for any reason a conflict exists between information contained herein and the stamped set of construction documents, the information on the stamped documents is to be interpreted as correct.
All information contained herein is the property of Mithun, Inc. and is protected by copyright. Unauthorized use, reproduction, or distribution is prohibited.
The recipient agrees, to the fullest extent permitted by law, to indemnify and hold Mithun, Inc. its shareholders and employees, harmless from and against any claim, liability, demands, losses, damages, penalties or cost (including attorney's fees and defense costs, whether or not a suit is filed) arising out of any unauthorized use, reuse or modification or in any way connected with, the incompatibility, reliability, or durability of the information contained herein by the recipient or any person or entity that acquires or obtains the information thereon from the recipient without written authorization from Mithun, Inc.
Autodesk Docs://2023/0_ASUW Shell House Restoration/arc_Lighting_ASUW_R23.rvt

1 EL5.01 **LIGHTING SITE PLAN**
1" = 10'-0"

0 5' 10' 20' 30'
1" = 10'

GENERAL NOTES

1. REFER TO ELECTRICAL DRAWINGS FOR CIRCUITING. LIGHTING DRAWINGS TAKE PRECEDENCE OVER ELECTRICAL DRAWINGS FOR LAYOUT, LUMINAIRE SCHEDULE, AND MOUNTING NOTES. ALERT LIGHTING DESIGNER, ELECTRICAL ENGINEER, OR ARCHITECT WITH CONFLICTS OR QUESTIONS.
2. REFER TO ELECTRICAL DRAWINGS FOR EMERGENCY LIGHTING.
3. WALL LIGHT MOUNTING HEIGHTS INDICATED ARE TO BOTTOM OF THE FIXTURE HOUSING. INSTALL JUNCTION BOXES ACCORDINGLY, TO MAINTAIN THE HEIGHT INDICATED.
4. LUMINAIRES SHOWN IN THE BASE DESIGN SHEETS ARE TO BE PROVIDED IN BOTH THE BASE DESIGN AND THE VALUE-ADD DESIGN. THE VALUE-ADD SHEETS SHOW THE BASE DESIGN LUMINAIRES IN A SCREENED LINEWEIGHT, WHILE THE VALUE-ADD LIGHTING IS SHOWN IN A BLACK LINEWEIGHT. BOTH THE BASE LIGHTING AND THE VALUE-ADD LIGHTING ARE INTENDED TO PROVIDE A COMPLETE LIGHTING DESIGN, ON THE VALUE-ADD SHEETS.
5. SEE SHEET E16.00 FOR LIGHTING ZONE CONTROL INTENT.
6. DRILLING OF TRUSSES IS NOT ALLOWED. SIZE AND LOCATION REQUIREMENTS OF DRILLING STUDS IS PER STRUCTURAL. ANY VARIANCE OTHER THAN WHAT IS NOTED ON THE DOCUMENTS MUST BE REVIEWED WITH STRUCTURAL PRIOR TO DRILLING.
7. MAXIMUM FOOTCANDLE TARGET AT WATER'S EDGE IS 0.2 FC.

KEY NOTES

EXTERIOR LIGHTING CONTROL INTENT

ALL EXTERIOR LIGHTING SHALL BE CONTROLLED PER 2021 SEATTLE ENERGY CODE REQUIREMENTS. REFER TO ELECTRICAL DRAWINGS FOR LIGHTING CONTROLS.

1. DAYLIGHT SHUTOFF:
2. FAÇADE/LANDSCAPE LIGHTING SHUTOFF (N/A).
3. LIGHTING SETBACK THAT REDUCES WATTAGE BY MINIMUM 50% DURING ANY PERIOD WHEN NO ACTIVITY HAS BEEN DETECTED FOR 15 MINUTES OR MORE.
4. EXTERIOR TIME-SWITCH.

MITHUN

SEATTLE / Pier 56, 1201 Alaskan Way, #200
Seattle, WA 98101 / 206.623.3344

SAN FRANCISCO / 595 Howard Street, #300
California, CA 94105 / 415.956.0688

LOS ANGELES / 5837 Adams Blvd
Culver City, CA 90232 / 323.937.2150

mithun.com

Sellen

Stantec

PROJECT
ASUW SHELL HOUSE RENOVATION

LOCATION
3655 WALLA WALLA RD NE
SEATTLE, WA 98195

PREPARED FOR
UNIVERSITY OF WASHINGTON

UNIVERSITY of WASHINGTON

NO.	DATE	REVISION

PARTNER IN CHARGE

PROJECT MANAGER
SRG
PROJECT ARCHITECT

PROJECT DESIGNER
NT
PROJECT TEAM MEMBERS
IA
CHECK

TITLE
SITE LIGHTING ILLUMINANCE CALCULATIONS

PROJECT NO
2327300 / UW 206756
DATE
04/30/2025

SHEET NUMBER
EL5.01
GMP SET

© 2024 MITHUN, INC.

ORIGINAL SHEET SIZE 36" x 42"

Your use of the attached/enclosed media or transferred files shall constitute an acceptance the following
The Electronic Documents are prepared for the sole purpose of facilitating the obligations set forth in the Owner/Architect Agreement. These electronic files may be shared for convenience, for information only and may not be relied upon for construction or quantity take-offs. Accordingly, Mithun, Inc. makes no representations as to the accuracy of this information. If for any reason a conflict exists between information contained herein and the stamped set of construction documents, the information on the stamped documents is to be interpreted as correct.
All information contained herein is the property of Mithun, Inc. and is protected by copyright. Any unauthorized use, including but not limited to, reuse or modification or in any way connected with, the incompatibility, readability, or durability of the information contained herein by the recipient or any person or entity that acquires or obtains this information thereon from the recipient without written authorization from Mithun, Inc.
The recipient agrees, to the fullest extent permitted by law, to indemnify, and hold Mithun, Inc. its shareholders and employees, harmless from and defend any claim, liability, demands, losses, damages, penalties or cost (including attorney's fees and defense costs, whether or not a suit is filed) arising in or allegedly arising out of any unauthorized use, reuse or modification or in any way connected with, the incompatibility, readability, or durability of the information contained herein by the recipient or any person or entity that acquires or obtains this information thereon from the recipient without written authorization from Mithun, Inc.
Autodesk Docs://2327300 - ASUW Shell House Restoration - Lighting - ASUW_SHR50850.rvt

4/30/2025 1:24:48 PM

GENERAL NOTES

1. REFER TO ELECTRICAL DRAWINGS FOR CIRCUITING. LIGHTING DRAWINGS TAKE PRECEDENCE OVER ELECTRICAL DRAWINGS FOR LAYOUT, LUMINAIRE SCHEDULE, AND MOUNTING NOTES. ALERT LIGHTING DESIGNER, ELECTRICAL ENGINEER, OR ARCHITECT WITH CONFLICTS OR QUESTIONS.
2. REFER TO ELECTRICAL DRAWINGS FOR EMERGENCY LIGHTING.
3. WALL LIGHT MOUNTING HEIGHTS INDICATED ARE TO BOTTOM OF THE FIXTURE HOUSING. INSTALL JUNCTION BOXES ACCORDINGLY, TO MAINTAIN THE HEIGHT INDICATED.
4. LUMINAIRES SHOWN IN THE BASE DESIGN SHEETS ARE TO BE PROVIDED IN BOTH THE BASE DESIGN AND THE VALUE-ADD DESIGN. THE VALUE-ADD SHEETS SHOW THE BASE DESIGN LUMINAIRES IN A SCREENED LINEWEIGHT, WHILE THE VALUE-ADD LIGHTING IS SHOWN IN A BLACK LINEWEIGHT. BOTH THE BASE LIGHTING AND THE VALUE-ADD LIGHTING ARE INTENDED TO PROVIDE A COMPLETE LIGHTING DESIGN, ON THE VALUE-ADD SHEETS.
5. SEE SHEET EL6.00 FOR LIGHTING ZONE CONTROL INTENT.
6. DRILLING OF TRUSSES IS NOT ALLOWED. SIZE AND LOCATION REQUIREMENTS OF DRILLING STUDS IS PER STRUCTURAL. ANY VARIANCE OTHER THAN WHAT IS NOTED ON THE DOCUMENTS MUST BE REVIEWED WITH STRUCTURAL PRIOR TO DRILLING.
7. MAXIMUM FOOTCANDLE TARGET AT WATER'S EDGE IS 0.2 FC.

KEY NOTES

INTERIOR LIGHTING CONTROL INTENT

ALL INTERIOR LIGHTING SHALL BE CONTROLLED PER 2021 SEATTLE ENERGY CODE REQUIREMENTS. REFER TO ELECTRICAL DRAWINGS FOR LIGHTING CONTROLS.

1. OCCUPANCY SENSORS WHERE REQUIRED.
2. TIME SWITCH CONTROLS.
3. MANUAL CONTROLS.
4. DIMMING CONTROLS.
5. DAYLIGHT RESPONSIVE CONTROLS.
6. SEPARATE LIGHTING CONTROLS FOR DISPLAY AND ACCENT LIGHTING THAT IS IN ADDITION TO GENERAL LIGHTING.
7. AREA CONTROLS.

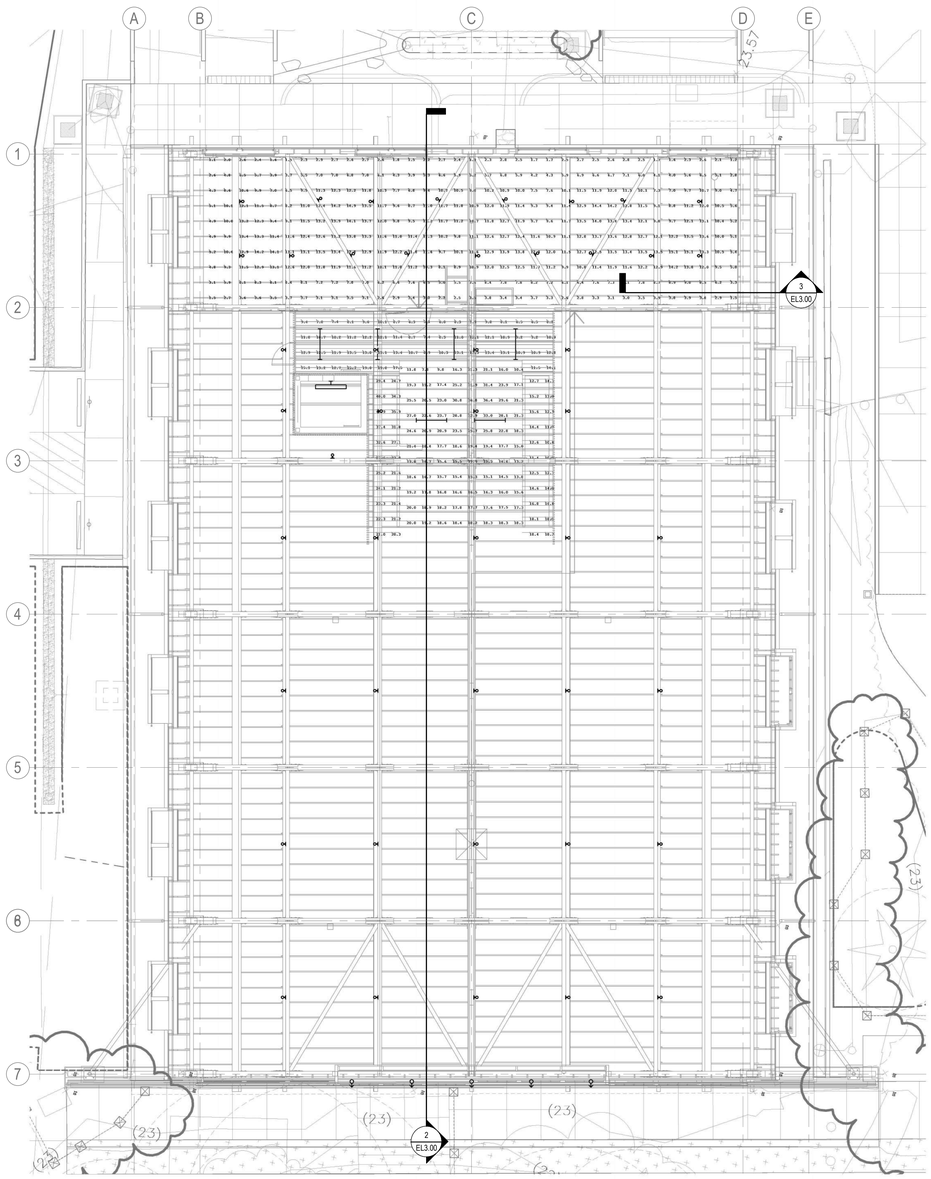

4 EL5.02 **LIGHTING - SHOP LEVEL**
1/8" = 1'-0"

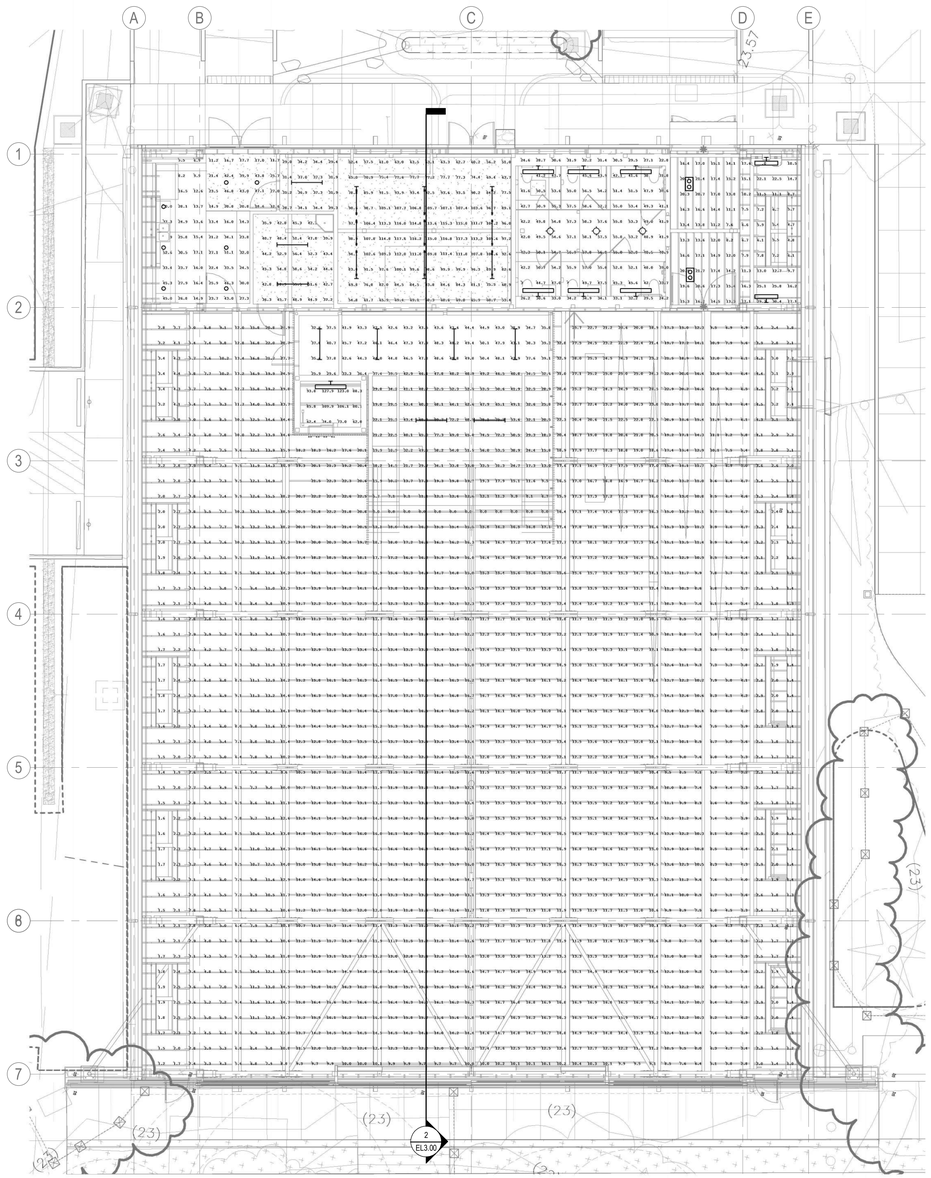

2 EL5.02 **LIGHTING - GROUND FLOOR**
1/8" = 1'-0"

MITHUN

SEATTLE / Pier 56, 1201 Alaskan Way, #200
Seattle, WA 98101 / 206.623.3344

SAN FRANCISCO / 585 Howard Street, #300
California, CA 94105 / 415.956.0688

LOS ANGELES / 5837 Adams Blvd
Culver City, CA 90232 / 323.937.2150

mithun.com

Sellen

Stantec

PROJECT
ASUW SHELL HOUSE RENOVATION

LOCATION
3655 WALLA WALLA RD NE
SEATTLE, WA 98195

PREPARED FOR
UNIVERSITY OF WASHINGTON

UNIVERSITY of WASHINGTON

NO.	DATE	REVISION

PARTNER IN CHARGE

PROJECT MANAGER
SRG
PROJECT ARCHITECT

PROJECT DESIGNER
NT
PROJECT TEAM MEMBERS
IA
CHECK

TITLE
INTERIOR LIGHTING ILLUMINANCE CALCULATIONS

PROJECT NO.
2327300 / UW 206756
DATE
04/30/2025

SHEET NUMBER
EL5.02
GMP SET

ORIGINAL SHEET SIZE 36" x 42"

© 2024 MITHUN, INC.

4/30/2025 12:49 PM

Your use of the attached/enclosed media or transferred files shall constitute an acceptance the following
Any Electronic Document is the property of MITHUN and is protected by copyright and other intellectual property laws. Electronic Documents are provided solely for the benefit of the party to which they are addressed ("Recipient") and only for purposes authorized by MITHUN. Recipient shall not alter or modify the Electronic Documents and shall not remove any proprietary notices contained therein. Recipient shall not assign, sell, sublicense, or otherwise transfer the Electronic Documents to any other party without the prior written consent of MITHUN. Recipient shall not use the Electronic Documents for any purpose not expressly permitted by this Boilerplate and agrees that any unauthorized use of the Electronic Documents is a material breach of this Boilerplate. Recipient shall indemnify, defend, and hold harmless MITHUN from and against any and all claims, damages, losses, liabilities, costs, and expenses (including reasonable attorneys' fees) arising out of or relating to Recipient's unauthorized use, modification, or distribution of the Electronic Documents. Nothing in this Boilerplate shall be construed to grant Recipient any ownership rights in the Electronic Documents, which remain the exclusive property of MITHUN.
Electronic Documents are provided "as is" and "as available" without warranty of any kind, whether express or implied, including but not limited to warranties of merchantability, fitness for a particular purpose, or non-infringement. MITHUN does not warrant that the Electronic Documents will be error-free, complete, or accurate, or that they will meet Recipient's requirements or expectations. Recipient assumes all risks associated with the use of the Electronic Documents, including but not limited to risks related to data loss, system failure, or reliance on the accuracy or completeness of the Electronic Documents.
Building Information Models and CAD drawings are not Contract Documents and are not developed for use in construction or for cost estimating purposes. They are developed for the sole purpose of fulfilling the obligations set forth in the Owner/Architect Agreement. These electronic files may be shared for convenience, for information only and may not be relied upon for construction or quantity take-offs. Accordingly, MithUn, Inc. makes no representations as to the accuracy of this information. If for any reason a conflict exists between information contained herein and the stamped and/or construction documents, the information on the stamped documents is to be interpreted as correct.
All or part of the information contained herein may be protected by copyright, intellectual property rights (including but not limited to trade secret rights) and/or other proprietary rights (including but not limited to patent rights). The recipient of this information shall not copy, use or modify this information without the prior written authorization of MithUn, Inc.
The recipient agrees, to the fullest extent permitted by law, to defend, indemnify, and hold MithUn, Inc. its shareholders and employees harmless from and against any claim, liability, damages, penalties or cost (including attorney's fees and defense) costs, whether or not a suit is filed, arising or allegedly arising out of any unauthorized use, reuse or modification or in any way connected with, the incompatibility, readability, or durability of the Autodesk Docs://2022/00_ASUW Shell House Renovation.rvt - 4/30/2025 12:49:11 PM

LUMINAIRE SCHEDULE

TYPE	DESCRIPTION	MANUFACTURER	CATALOG/SERIES #	ALTERNATE MANUFACTURERS	LIGHT SOURCE				INPUT		CONTROL		COMMENTS/NOTES
					TYPE	LUMENS	CCT	CRI	WATTS	VOLTS	TYPE	RANGE	
D1	NOT USED.												
D2	SEMI-RECESSED LENSED DOWNLIGHT FOR SHALLOW CEILINGS, 8" DIAMETER X 0.6" PROJECTION FROM CEILING PLANE X 2-9/16" RECESS DEPTH. DIECAST ALUMINUM TRIM IN STANDARD WHITE FINISH.	DMF LIGHTING	S SERIES	OR EQUAL APPROVED PRIOR TO GMP	LED	1500	3000K	90+	17	UNV	0-10V	0.01	
D3	RECESSED DOWNLIGHT FOR SHALLOW CEILINGS, 4" APERTURE, 3-3/4" RECESS DEPTH. 60-DEGREE WIDE FLOOD DISTRIBUTION. STANDARD TRIM IN FINISH AS SELECTED BY ARCHITECT.	DMF LIGHTING	M SERIES	OR EQUAL APPROVED PRIOR TO GMP	LED	1500	3000K	90+	16.5	UNV	0-10V	0.01	
L1-20 (VALUE-ADD)	SURFACE MOUNTED LINEAR LED TAPELIGHT IN EXTRUDED ALUMINUM CHANNEL, WITH FROSTED LENS AND FIXED CLIP MOUNTING. NOMINAL 0.69" WIDE X 0.3" TALL X LENGTHS PER DRAWINGS. REMOTE DRIVERS.	LUMINII	KENDO S SERIES	OR EQUAL APPROVED PRIOR TO GMP	LED	288/FT	3000K	90+	1.9/FT	UNV	0-10V	0.01	SHOP DRAWINGS REQUIRED FOR REVIEW AND APPROVAL PRIOR TO FABRICATION. REMOTE DRIVER IN ACCESSIBLE, VENTILATED LOCATION. PROVIDE ALL PARTS AND PIECES FOR FULLY FUNCTIONAL, CODE-COMPLIANT LED ASSEMBLY, INCLUDING BUT NOT LIMITED TO MOUNTING CLIPS, FEEDS, CONNECTORS, CABLES, AND DRIVERS AS NOTED.
M1A	SURFACE MOUNTED TWO-LAMP ADJUSTABLE DOWNLIGHT/ACCENT LIGHT WITH MEDIUM 30-DEGREE REFLECTOR, HEX CELL LOUVER AND ONE LINEAR SPREAD LENS ACCESSORY FOR ONE LAMP, AND VERY WIDE 70-DEGREE REFLECTOR, HEX CELL LOUVER AND DIFFUSION LENS FOR THE OTHER LAMP. TWO-CIRCUIT CONTROL FOR INDIVIDUAL CONTROL OF THE TWO LAMPS. SHEET METAL HOUSING NOMINAL 10.17" LONG X 5.12" WIDE X 7.92" DEEP. INTEGRAL DRIVER. FINISH AS SELECTED BY ARCHITECT.	LF ILLUMINATION	SNH-C SERIES	OR EQUAL APPROVED PRIOR TO GMP	LED	2163	3000K	90+	38	UNV	0-10V	0.01	SUITABLE FOR USE WITH SURFACE MOUNTED JUNCTION BOX AND SURFACE CONDUIT. LUMENS LISTED IS PER LAMP. WATTAGE LISTED IS FOR TWO LAMPS TOTAL (WATTAGE PER UNIT).
S1	SURFACE MOUNTED UTILITY STRIP LIGHT, 4' LONG, WITH FROSTED ACRYLIC LENS.	COLUMBIA	MPS SERIES	OR EQUAL APPROVED PRIOR TO GMP	LED	6800	3500K	90+	36.3	UNV	0-10V	0.01	
S1A	SAME AS TYPE S1, EXCEPT PENDANT MOUNTED.	COLUMBIA	MPS SERIES	OR EQUAL APPROVED PRIOR TO GMP	LED	6800	3500K	90+	36.3	UNV	0-10V	0.01	
T1 (VALUE-ADD)	SURFACE MOUNTED SINGLE CIRCUIT TRACK, LENGTHS AS SHOWN ON DRAWINGS. EXTRUDED ALUMINUM WITH COPPER BUS WIRES. FINISH AS SELECTED BY ARCHITECT.	WAC LIGHTING	HT2 SERIES	OR EQUAL APPROVED PRIOR TO GMP	LED	N/A	N/A	N/A	N/A	120	REVERSE PHASE CUT	0.01	PROVIDE UNISTRUT SUPPORTS FOR TRACKS AS INDICATED ON DRAWINGS. PROVIDE ALL COMPONENTS NECESSARY FOR A FULLY FUNCTIONAL, CODE-COMPLIANT TRACK ASSEMBLY, INCLUDING BUT NOT LIMITED TO CONNECTORS, MOUNTING, FEEDS, AND ENDCAPS.
TH1 (VALUE-ADD)	TRACK HEAD NOMINAL 4-1/8" DIAMETER X 7-1/4" HIGH. DIE CAST ALUMINUM CONSTRUCTION, REMOVABLE FRONT CAP WITH CROSS LOUVER FOR GLARE CONTROL FOR EACH, AND ONE LENS ACCESSORY FOR QUANTITIES AS SPECIFIED IN COMMENTS. FOR STAGE AND EXHIBIT LIGHTING IN TWO-STORY SPACE. FINISH AS SELECTED BY ARCHITECT.	WAC LIGHTING	EXTERMINATOR II 1052 SERIES	OR EQUAL APPROVED PRIOR TO GMP	LED	11780	3000K	90+	46	120	REVERSE PHASE CUT	0.01	FOR THE QUANTITY SHOWN ON THE DRAWINGS, PROVIDE (10) WITH 13-DEGREE REFLECTOR AND FROSTED LENS ACCESSORY. FOR THE REMAINING QUANTITY SHOWN ON THE DRAWINGS, PROVIDE ALL WITH 28-DEGREE REFLECTOR, AND HALF WITH SPREAD LENS, HALF WITH BEAM ELONGATING LENS.
TH2 (VALUE-ADD)	TRACK HEAD NOMINAL 2" DIAMETER X 4-1/2" HIGH. DIEC AST ALUMINUM CONSTRUCTION. REMOVABLE FRONT CAP WITH CROSS LOUVER FOR GLARE CONTROL FOR EACH, AND ONE LENS ACCESSORY FOR QUANTITIES AS SPECIFIED IN COMMENTS. PROVIDE ADDITIONAL LENSES (ABOVE THE TOTAL QUANTITY OF TRACK HEADS) AS INDICATED. FOR EXHIBIT LIGHTING IN SINGLE-STORY SPACE. FINISH AS SELECTED BY ARCHITECT.	WAC LIGHTING	EXTERMINATOR II 1014 SERIES	OR EQUAL APPROVED PRIOR TO GMP	LED	3715	3000K	90+	13	120	REVERSE PHASE CUT	0.01	LUMENS LISTED IS FOR 23-DEGREE NARROW FLOOD. 37-DEGREE FLOOD HAS 895 LUMENS/1970 CBCP. FOR THE QUANTITY SHOWN ON THE DRAWINGS, PROVIDE 75% WITH 37-DEGREE REFLECTOR AND FROSTED LENS. PROVIDE 25% OF THE QUANTITY WITH 23-DEGREE REFLECTOR AND FROSTED LENS. PROVIDE ADDITIONAL SPREAD LENSES (QUANTITY 10) AND BEAM ELONGATING LENSES (QUANTITY 10) FOR USE DURING FOCUSING.
W1	SURFACE SIDE-MOUNTED CYLINDER DOWNLIGHT, 4" APERTURE, 5-1/2" DIAMETER, 9" HIGH. CLEAR, SEMI-SPECULAR ALZAK REFLECTOR. INTEGRAL DRIVER. WITH SURFACE MOUNTED JUNCTION BOX COVER FOR USE WITH SURFACE MOUNTED CONDUIT. 50-DEGREE BEAM ANGLE. FINISH AS SELECTED BY ARCHITECT.	GOTHAM LIGHTING	INCITO 4WC SERIES	OR EQUAL APPROVED PRIOR TO GMP	LED	4500	3000K	90+	46.2	UNV	0-10V	0.01	
W1A	SIMILAR TO TYPE W1, EXCEPT 65-DEGREE BEAM SPREAD.	GOTHAM LIGHTING	INCITO 4WC SERIES	OR EQUAL APPROVED PRIOR TO GMP	LED	4500	3000K	90+	46.2	UNV	0-10V	0.01	
W2 (VALUE-ADD)	SURFACE WALL-MOUNTED ASYMMETRIC INDIRECT UPLIGHT NOMINAL 24" WIDE x 8" HIGH X 13-7/8" PROJECTION FROM WALL SURFACE, WITH INTEGRAL DRIVER AND EXTERNAL VISOR FOR GLARE CONTROL. EXTERNAL YOKE WITH INTEGRAL SPLICE COMPARTMENT. MAX CANDELA EMITTED AT 120-DEGREES ABOVE NADIR. FINISH AS SELECTED BY ARCHITECT.	ELLIPTIPAR	S104 SERIES	OR EQUAL APPROVED PRIOR TO GMP	LED	16756	3000K	90+	152	UNV	0-10V	0.01	CONTRACTOR TO CONFIRM MOUNTING REQUIREMENTS PRIOR TO ROUGH-IN.
W3	SURFACE SIDE-MOUNTED CYLINDER DOWNLIGHT, 4" APERTURE, 5-1/2" DIAMETER, 9" HIGH. CLEAR, SEMI-SPECULAR ALZAK REFLECTOR. INTEGRAL DRIVER. WITH SURFACE MOUNTED JUNCTION BOX COVER FOR USE WITH SURFACE MOUNTED CONDUIT. WIDE BEAM ANGLE (1.2 S/MH). FINISH AS SELECTED BY ARCHITECT.	GOTHAM LIGHTING	EVO 4WC SERIES	OR EQUAL APPROVED PRIOR TO GMP	LED	1500	3000K	90+	13.7	UNV	0-10V	0.01	
W4	SURFACE WALL MOUNTED LINEAR VANITY LIGHT WITH SQUARE FROSTED LENS, 3" HIGH X 4' LONG X 3.94" PROJECTION FROM WALL SURFACE. EXTRUDED ALUMINUM HOUSING WITH DIE CAST END CAPS AND FROSTED ACRYLIC LENS. FINISH AS SELECTED BY ARCHITECT.	LITECONTROL	67L-W-D SERIES	OR EQUAL APPROVED PRIOR TO GMP	LED	4000	3000K	90+	34	UNV	0-10V	0.01	
W5	SURFACE WALL MOUNTED LINEAR DIRECT DOWNLIGHT, LENSED, WITH LAMBERTIAN DISTRIBUTION. 4.5" HIGH X 3' LONG X 2.7" PROJECTION FROM WALL SURFACE. MOUNTING WILL BE VIA SURFACE JUNCTION BOX OR DIRECT CONDUIT ENTRY. FINISH AS SELECTED BY ARCHITECT.	LITECONTROL	2L-W-D SERIES	OR EQUAL APPROVED PRIOR TO GMP	LED	1500	3000K	90+	13.5	UNV	0-10V	0.01	
W6 (VALUE-ADD)	SURFACE WALL MOUNTED LINEAR ASYMMETRIC INDIRECT, ASYMMETRIC DIRECT, 4.5" HIGH X 4' LONG X 2.7" PROJECTION FROM WALL SURFACE. MOUNTING WILL BE VIA SURFACE JUNCTION BOX OR DIRECT CONDUIT ENTRY. FINISH AS SELECTED BY ARCHITECT.	LITECONTROL	2L-W-ID SERIES	OR EQUAL APPROVED PRIOR TO GMP	LED	3400	3000K	90+	34.4	UNV	0-10V	0.01	350 LUMENS/FT INDIRECT, 500 LUMENS/FT DIRECT
W7	SURFACE SIDE-MOUNTED CYLINDER DOWNLIGHT, 2" APERTURE, 3-1/8" DIAMETER, 5" HIGH. INTEGRAL DRIVER. WITH SURFACE MOUNTED JUNCTION BOX COVER FOR USE WITH SURFACE MOUNTED CONDUIT. WIDE BEAM ANGLE. FINISH AS SELECTED BY ARCHITECT.	GOTHAM LIGHTING	EVO 2WC SERIES	OR EQUAL APPROVED PRIOR TO GMP	LED	500	3000K	90+	6.3	UNV	0-10V	0.01	
XC1	LOW-PROFILE LINEAR LUMINAIRE SURFACE MOUNTED TO UNDERSIDE OF CANOPY. EXTRUDED ALUMINUM ALLOY HOUSING WITH HIGH-PURITY TEMPERED GLASS LENS, NOMINAL 1.3" WIDE X 2.31" HIGH X 8' LONG. PROVIDE WITH MOUNTING CLIP FOR ATTACHMENT TO STEEL CANOPY AND SNAP-ON BLACK CUBE-CELL LOUVER. LUMINAIRE AND ALL CABLES AND CONNECTORS IP66 RATED FOR USE IN WET LOCATIONS.	KELVIX	AC ZOLO 5 SERIES	OR EQUAL APPROVED PRIOR TO GMP	LED	6400 (800/FT)	3000K	80+	64	UNV	0-10V	0.1	THIS LUMINAIRE IS NOT DLC OR ENERGY STAR LISTED. NO EQUAL AVAILABLE FROM DLC OR ENERGY STAR LISTS. REQUESTING VARIANCE FROM UW. LUMINAIRE REQUIRES REMOTE 24V DRIVER LOCATED IN INTERIOR OF BUILDING, TBD. DIMMING REQUIRED.
XD1	RECESSED ADJUSTABLE ROUND DOWNLIGHT, NOMINAL 2-7/8" DIAMETER X 4-11/16" DEEP. BLACK REFLECTOR. FLAT CUT TRIM TO ALLOW TILTING 0-40 DEGREES. CLEAR, SEMI-SPECULAR REFLECTOR FINISH. SOLITE PATTERN LENS. 15-DEGREE BEAM ANGLE.	GOTHAM	INCITO IC02ADJ SERIES	OR EQUAL APPROVED PRIOR TO GMP	LED	1000	3000K	80+	11.9	UNV	0-10V	0.1	
XP1	PEDESTRIAN SCALE LAMP POST, 22" DIAMETER X 4-3/8" DEEP, ON 18-3/4" TALL ANGLED CANTILEVER STEM. TYPE III DISTRIBUTION. DIECAST ALUMINUM CONSTRUCTION WITH PRISMATIC GLASS LENS. 12' TALL, 4" ROUND STRAIGHT ALUMINUM POLE WITH BOLT COVER. IP66/UL LISTED FOR WET LOCATIONS. FINISH AS SELECTED BY ARCHITECT. PROVIDE 1" DIAMETER HOLE FOR WAP CONNECTION BY OTHERS, WHERE INDICATED ON DRAWINGS. B0-U0-G1	AEC ILLUMINATION	LUMINAIRE: SOLED S SERIES POLE: PLF-H12TH4--TNT2H4-XX	OR EQUAL APPROVED PRIOR TO GMP	LED	4010	3000K	80+	40	UNV	0-10V	0.01	PROVIDE COMPLETE WITH CONCRETE FOUNDATION AND BOLT COVERS PER UNIVERSITY OF WASHINGTON STANDARDS.
XP2	SIMILAR TO XP1 EXCEPT TYPE IV DISTRIBUTION. PROVIDE 1" DIAMETER HOLE FOR WAP CONNECTION BY OTHERS, WHERE INDICATED ON DRAWINGS.	AEC ILLUMINATION	LUMINAIRE: SOLED S SERIES POLE: PLF-H12TH4--TNT2H4-XX	OR EQUAL APPROVED PRIOR TO GMP	LED	3590	3000K	80+	40	UNV	0-10V	0.01	PROVIDE COMPLETE WITH CONCRETE FOUNDATION AND BOLT COVERS PER UNIVERSITY OF WASHINGTON STANDARDS.
XST1	WALL-RECESSED STEPLIGHT NOMINAL 15" LONG X 5.5" TALL X 2.5" RECESS DEPTH. LONG DISTRIBUTION. DIECAST ALUMINUM HOUSING WITH REGRESSED LENS AND RIBBED BAFFLE, FINISH AS SELECTED BY ARCHITECT. UL LISTED FOR USE IN WET LOCATIONS.	HYDREL LIGHTING	STEP13 SERIES	OR EQUAL APPROVED PRIOR TO GMP	LED	386	3000K	80+	11	UNV	0-10V	0.1	THIS LUMINAIRE IS NOT DLC OR ENERGY STAR LISTED. NO EQUAL AVAILABLE FROM DLC OR ENERGY STAR LISTS. REQUESTING VARIANCE FROM UW.
XW1	SURFACE WALL MOUNTED AREA LIGHT SUITABLE FOR DIRECT CONDUIT ENTRY. DIE-CAST ALUMINUM FACTORY-SEALED HOUSING WITH INTEGRAL DRIVER, NOMINAL 6-7/8" WIDE X 7-3/4" HIGH X 4" DEPTH. 20-DEGREE FORWARD-THROW DISTRIBUTION. IP66 RATED FOR USE IN WET LOCATIONS. MANUFACTURER'S STANDARD FINISH AS SELECTED BY ARCHITECT.	WAC LIGHTING	WP-LED119 SERIES	OR EQUAL APPROVED PRIOR TO GMP	LED	1030	3000K	80+	19	UNV	0-10V	0.3	THIS LUMINAIRE IS NOT DLC OR ENERGY STAR LISTED. NO EQUAL AVAILABLE FROM DLC OR ENERGY STAR LISTS. REQUESTING VARIANCE FROM UW. CONTRACTOR TO CONFIRM MOUNTING REQUIREMENTS PRIOR TO ROUGH-IN.
XW2	SURFACE WALL MOUNTED ADJUSTABLE TILT DOWNLIGHT, NOMINAL 9" HIGH X 5-1/2" DIAMETER X 8-1/2" DEPTH AND 4-6/16" APERTURE. CLEAR SEMI-SPECULAR SPUN ALZAK REFLECTOR. LOCKING KNUCKLE FOR AIMING ADJUSTMENT WITH TILT UP TO 40-DEGREES AND DOWN -20 DEGREES, WITH +/- 40-DEGREES LEFT/RIGHT ROTATION FROM VERTICAL. UL LISTED FOR USE IN WET LOCATIONS. MANUFACTURER'S STANDARD FINISH AS SELECTED BY ARCHITECT.	GOTHAM LIGHTING	INCITO 4WTRC SERIES	OR EQUAL APPROVED PRIOR TO GMP	LED	2000	3000K	80+	21.5	UNV	0-10V	0.01	CONTRACTOR TO CONFIRM MOUNTING REQUIREMENTS AND ORDER APPROPRIATE ACCESSORIES.
XW3	SURFACE SIDE-MOUNTED CYLINDER DOWNLIGHT, 4" APERTURE, 5-1/2" DIAMETER, 9" HIGH. INTEGRAL DRIVER. WITH SURFACE MOUNTED JUNCTION BOX COVER. WIDE BEAM ANGLE (1.2 S/MH). FINISH AS SELECTED BY ARCHITECT. UL LISTED FOR WET LOCATIONS.	GOTHAM LIGHTING	EVO4WC SERIES (WET)	OR EQUAL APPROVED PRIOR TO GMP	LED	600	3000K	80+	10	UNV	0-10V	0.01	CONTRACTOR TO CONFIRM MOUNTING REQUIREMENTS AND ORDER APPROPRIATE ACCESSORIES.
XW4 (VALUE-ADD)	SURFACE WALL MOUNTED LINEAR SIGN LIGHT, WALLWASH DISTRIBUTION (OR ASYMMETRIC 30X10, TBD). EXTENDED ARM MOUNT, 12" FROM WALL. PROVIDE VISOR ACCESSORY FOR GLARE CONTROL. 4' FIXTURES CONTINUOUS-MOUNTED. UL LISTED FOR WET LOCATIONS.	LUMENPULSE	LUMENFACADE PURE	OR EQUAL APPROVED PRIOR TO GMP	LED	1820	3000K	80+	15	UNV	0-10V	0.01	THIS LUMINAIRE IS NOT DLC OR ENERGY STAR LISTED. NO EQUAL AVAILABLE FROM DLC OR ENERGY STAR LISTS. REQUESTING VARIANCE FROM UW.

LIGHTING LUMINAIRE SCHEDULE NOTES

1 - ALL LIGHTING MUST BE ENERGY STAR OR DESIGN LIGHTS CONSORTIUM LISTED, PER UNIVERSITY OF WASHINGTON DESIGN STANDARDS. A VARIANCE WILL BE REQUESTED FOR CERTAIN TYPES AS NOTED ABOVE.
2 - ALL INTERIOR LIGHTING MUST BE 90+ CRI FOR LEED TARGETS.
3 - EMERGENCY LIGHTING IS VIA INVERTER.

GENERAL LUMINAIRE SCHEDULE NOTES

A. IF DISCREPANCY EXISTS BETWEEN FIXTURE CATALOG NUMBER AND FIXTURE DESCRIPTION, FIXTURE DESCRIPTION SHALL TAKE PRECEDENCE.

LIGHTING CONTROL SCHEDULE

ZONE ID	ZONE DESCRIPTION	SCENE CONTROL	TIMECLOCK	OCCUPANCY / VACANCY	PHOTOSENSOR	AFTER-HOURS SETBACK	SEQUENCE OF OPERATION
aa (VALUE-ADD)	MAIN SPACE UPLIGHTS	X	X				PHOTOSENSOR SETPOINT: CONTINUOUS DIMMING, 10 FC @ FLOOR
ab	MAIN SPACE DOWNLIGHTS - AREA 1	X	X		X		
ac	MAIN SPACE DOWNLIGHTS - AREA 2	X	X		X		
ad	MAIN SPACE DOWNLIGHTS - AREA 3	X	X		X		
ae	MAIN SPACE DOWNLIGHTS - AREA 4 (STAIR)	X	X		X		
af	MAIN SPACE DOWNLIGHTS - AREA 5	X	X		X		
ag	MAIN SPACE DOWNLIGHTS - AREA 6	X	X		X		
ah	MAIN SPACE DOWNLIGHTS - AREA 7	X	X		X		
ai (VALUE-ADD)	MAIN SPACE WEST EXHIBIT LIGHTING 1	X	X				
aj (VALUE-ADD)	MAIN SPACE WEST EXHIBIT LIGHTING 2	X	X				
ak (VALUE-ADD)	MAIN SPACE WEST EXHIBIT LIGHTING 3	X	X				
al (VALUE-ADD)	MAIN SPACE WEST EXHIBIT LIGHTING 4	X	X				
am (VALUE-ADD)	MAIN SPACE SOUTHEAST DOOR LIGHTING	X	X				
an (VALUE-ADD)	MAIN SPACE SOUTHWEST DOOR LIGHTING	X	X				
ao (VALUE-ADD)	MAIN SPACE EAST EXHIBIT LIGHTING 4	X	X				
ap (VALUE-ADD)	MAIN SPACE EAST EXHIBIT LIGHTING 3	X	X				
aq (VALUE-ADD)	MAIN SPACE EAST EXHIBIT LIGHTING 2	X	X				
ar (VALUE-ADD)	MAIN SPACE EAST EXHIBIT LIGHTING 1	X	X				
as (VALUE-ADD)	MAIN STAGE TRACK LIGHTS	X	X				
ba	MEZZANINE DOWNLIGHTS	X	X		X		PHOTOSENSOR SETPOINT: CONTINUOUS DIMMING, 10 FC @ FLOOR
ca (VALUE-ADD)	LOFT UPLIGHTS	X	X				
cb	LOFT DOWNLIGHTS - NORTHWEST	X	X	X	X		MANUAL ON/AUTOMATIC OFF AFTER 20 MINUTES WITH NO ACTIVITY PHOTOSENSOR SETPOINT:...
cc	LOFT DOWNLIGHTS - SOUTHWEST	X	X	X	X		
cd	LOFT DOWNLIGHTS - NORTHEAST	X	X	X	X		
ce	LOFT DOWNLIGHTS - SOUTHEAST	X	X	X	X		
cf (VALUE-ADD)	LOFT TRACK LIGHTS - WEST	X	X				
cg (VALUE-ADD)	LOFT TRACK LIGHTS - EAST	X	X				
da (VALUE-ADD)	MEZZANINE STEP/BENCH LIGHTS	X	X				
ea	VESTIBULE DOWNLIGHTS	X	X		X		PHOTOSENSOR SETPOINT: CONTINUOUS DIMMING, 10 FC @ FLOOR
eb	VESTIBULE ACCENT LIGHTS	X	X				
ec	VESTIBULE WALLWASHERS	X	X				
ed (VALUE-ADD)	VESTIBULE UPLIGHTS	X	X				
ef	RESTROOM CORRIDOR DOWNLIGHTS	X	X		X		PHOTOSENSOR SETPOINT: CONTINUOUS DIMMING, 10 FC @ FLOOR
GNR G00A (EXCEPT CORRIDOR)	LOCAL SWITCH CONTROL			X			MANUAL ON/AUTOMATIC OFF AFTER 20 MINUTES WITH NO ACTIVITY
VESTIBULE G03 / KITCHEN G04	LOCAL DIMMING CONTROLS			X	X		MANUAL ON/AUTOMATIC OFF AFTER 20 MINUTES WITH NO ACTIVITY PHOTOSENSOR SETPOINT: CONTINUOUS DIMMING, 20 FC @ COUNTERTOP
STORAGE G05	LOCAL SWITCH CONTROL			X			MANUAL ON/AUTOMATIC OFF AFTER 20 MINUTES WITH NO ACTIVITY
STORAGE UNDER MEZZ.	LOCAL SWITCH CONTROL			X			
JANITOR G06	LOCAL SWITCH CONTROL			X			
MEP G07	LOCAL SWITCH CONTROL			X			
ELEV. PIT	LOCAL SWITCH CONTROL			X			
fa	EXTERIOR LAMP POSTS		X		X	X	DIM TO 50% AFTER 15 MINUTES WITH NO ACTIVITY
fb	MAIN ENTRY DOWNLIGHT	X	X		X	X	
fc	SECONDARY ENTRY & ELEC. ROOM EXIT		X		X	X	
fd	STEP LIGHTS		X		X		
fe	ADA PARKING AND PATHWAY		X		X	X	
ff	SOUTH EXIT DOORS	X	X		X	X	
fg	DECK DOWNLIGHTS	X	X		X	X	
fh	TRASH ENCLOSURE LIGHTS		X	X	X	X	
fi (VALUE-ADD)	SIGN LIGHTS	X	X		X	X	AUTOMATIC SHUTOFF 1 HOUR AFTER CLOSING TO 1 HOUR BEFORE OPENING

NOTES:
1. ALL SEQUENCES OF OPERATION SHALL COMPLY WITH 2021 SEATTLE ENERGY CODE.
2. TIMECLOCK CONTROLS SHALL BE COMPLIANT WITH 2021 SEATTLE ENERGY CODE, SECTION C405.2.2

MITHUN

SEATTLE / Pier 56, 1201 Alaskan Way, #200
Seattle, WA 98101 / 206.623.3344

SAN FRANCISCO / 585 Howard Street, #300
California, CA 94105 / 415.956.0688

LOS ANGELES / 5837 Adams Blvd
Culver City, CA 90232 / 323.937.2150

mithun.com

Sellen
Stantec

PROJECT
ASUW SHELL HOUSE RENOVATION

LOCATION
3655 WALLA WALLA RD NE
SEATTLE, WA 98195

PREPARED FOR
UNIVERSITY OF WASHINGTON

UNIVERSITY of WASHINGTON

NO.	DATE	REVISION

PARTNER IN CHARGE

PROJECT MANAGER
SRG
PROJECT ARCHITECT

PROJECT DESIGNER
NT
PROJECT TEAM MEMBERS
IA
CHECK

TITLE
LIGHTING SCHEDULES

PROJECT NO.
2327300 / UW 206756
DATE
04/30/2025

SHEET NUMBER
EL6.00
GMP SET

ORIGINAL SHEET SIZE: 36" x 42"

© 2024 MITHUN, INC.