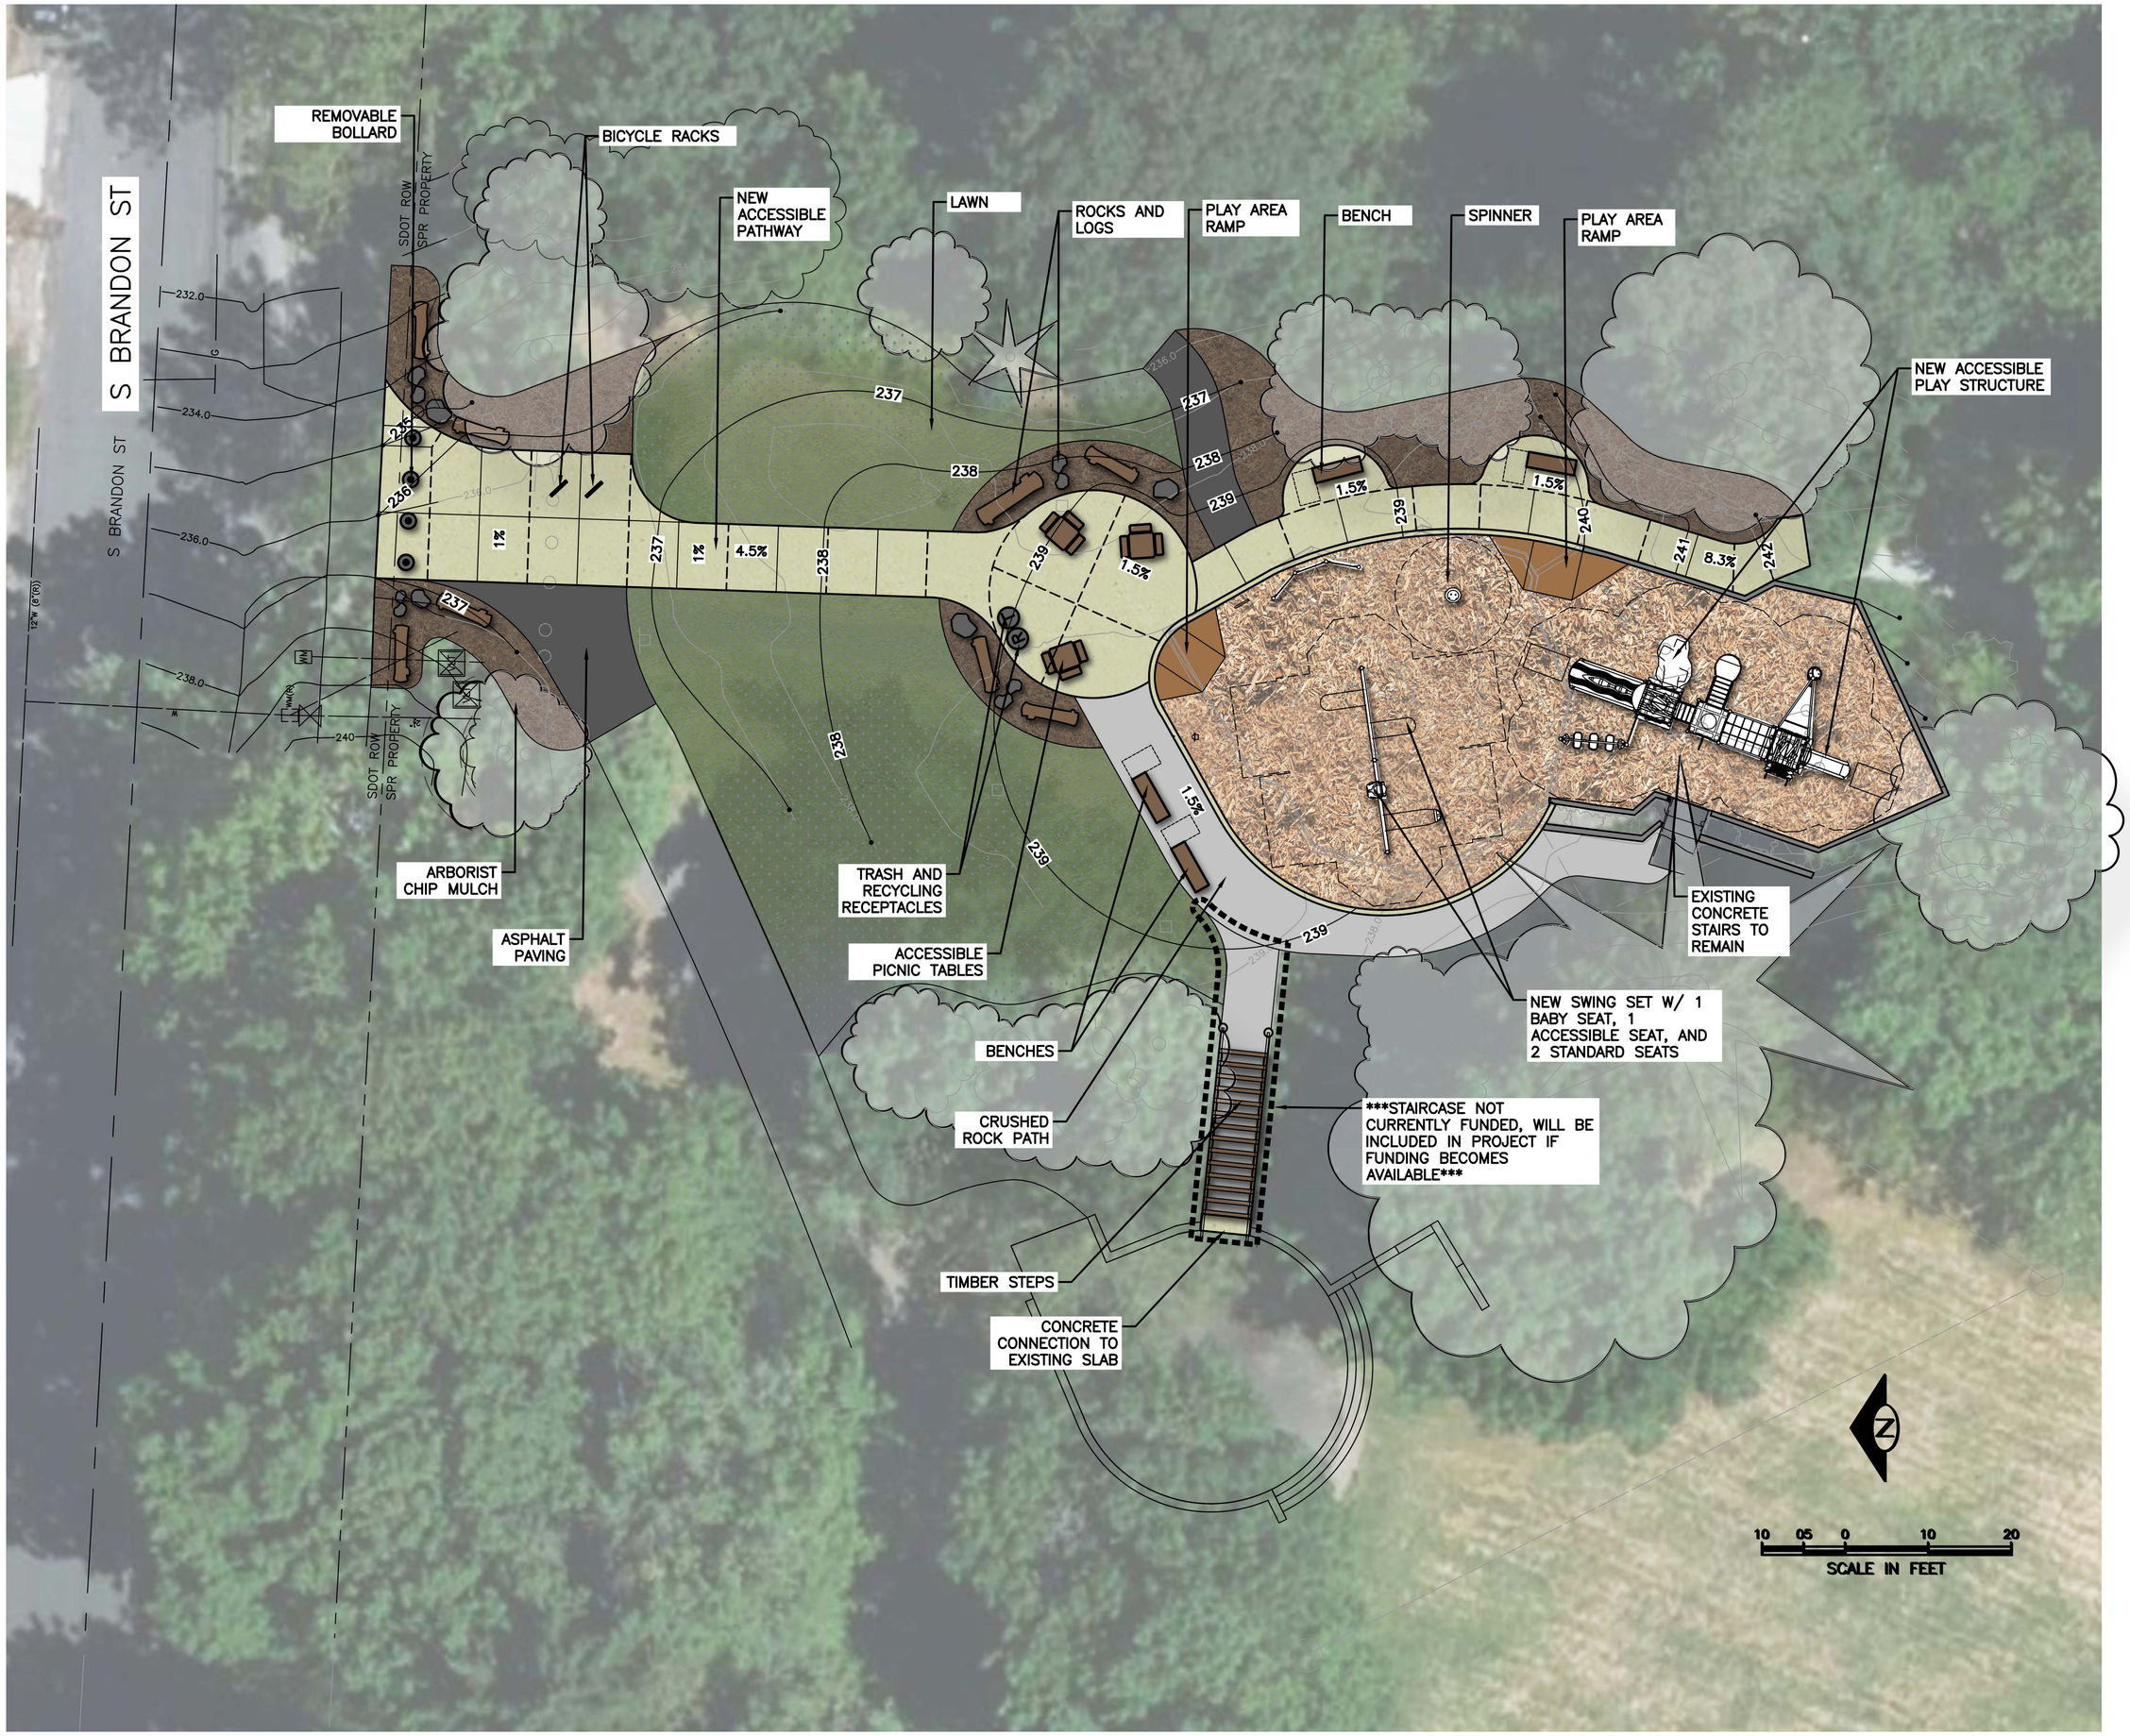
S BRANDON ST
S BRANDON ST
REMOVABLE BOLLARD
BICYCLE RACKS
SDOT ROW
SPR PROPERTY
NEW ACCESSIBLE PATHWAY
LAWN
ROCKS AND LOGS
PLAY AREA RAMP
BENCH
SPINNER
PLAY AREA RAMP
NEW ACCESSIBLE PLAY STRUCTURE
232.0
234.0
236.0
238.0
240
237
238
239
240
241
242
1%
1%
4.5%
1.5%
1.5%
1.5%
1.5%
8.3%
ARBORIST CHIP MULCH
ASPHALT PAVING
TRASH AND RECYCLING RECEPTACLES
ACCESSIBLE PICNIC TABLES
BENCHES
CRUSHED ROCK PATH
TIMBER STEPS
CONCRETE CONNECTION TO EXISTING SLAB
EXISTING CONCRETE STAIRS TO REMAIN
NEW SWING SET W/ 1 BABY SEAT, 1 ACCESSIBLE SEAT, AND 2 STANDARD SEATS
STAIRCASE NOT CURRENTLY FUNDED, WILL BE INCLUDED IN PROJECT IF FUNDING BECOMES AVAILABLE
N
10 05 0 10 20
SCALE IN FEET