Night View Looking Northeast

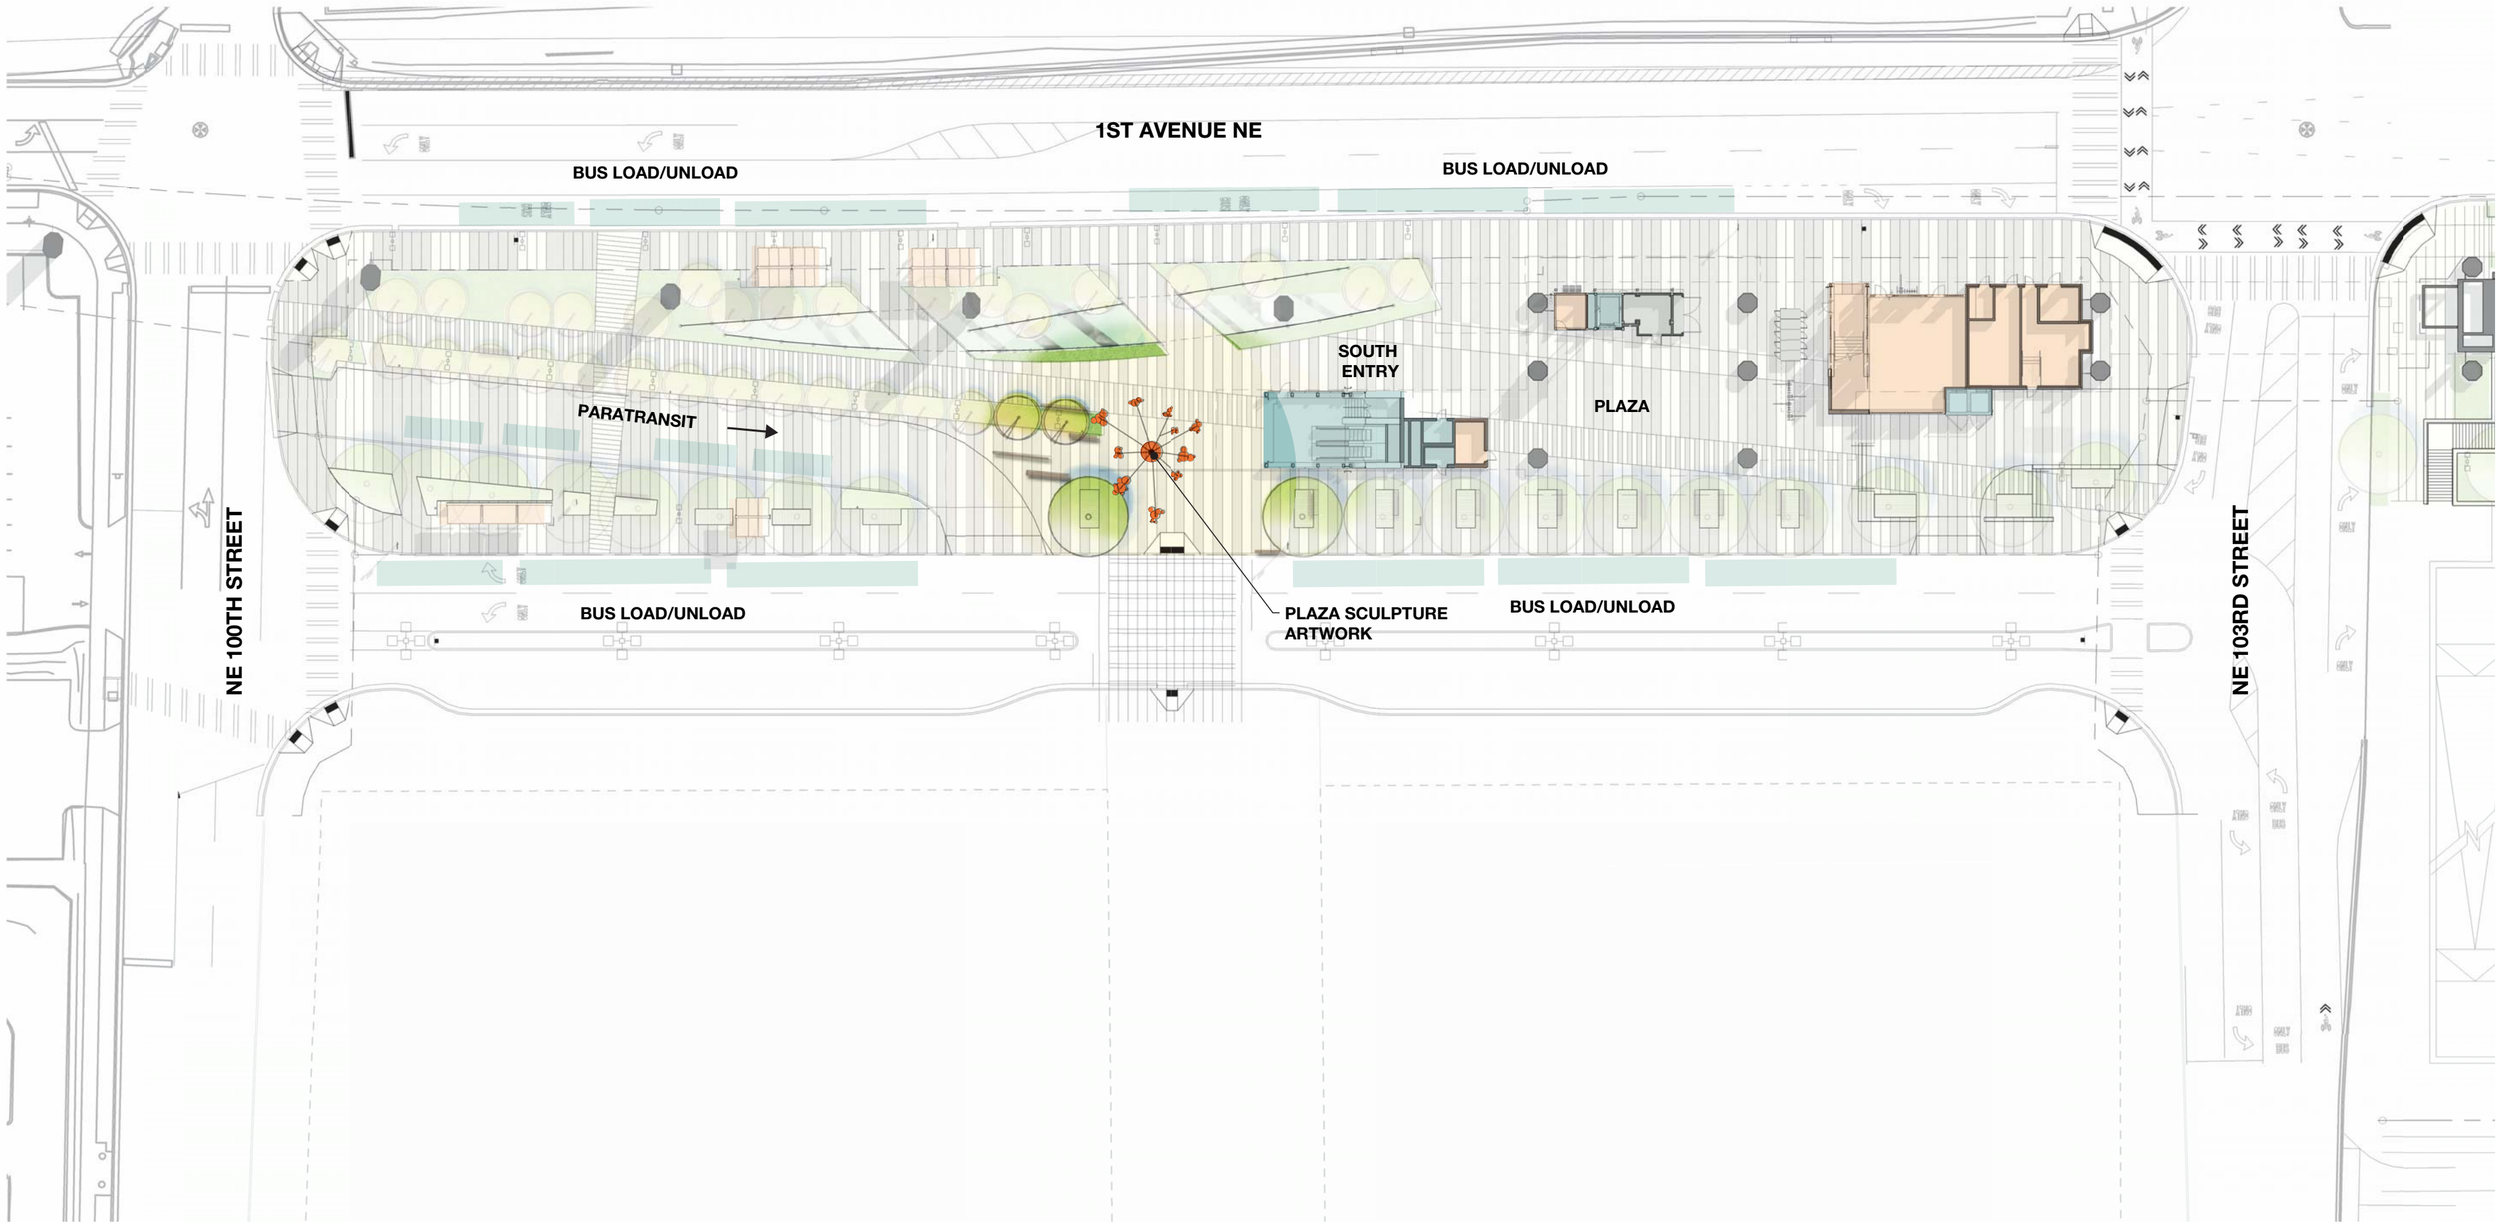

South Plaza

South Plaza Sculpture Art Location

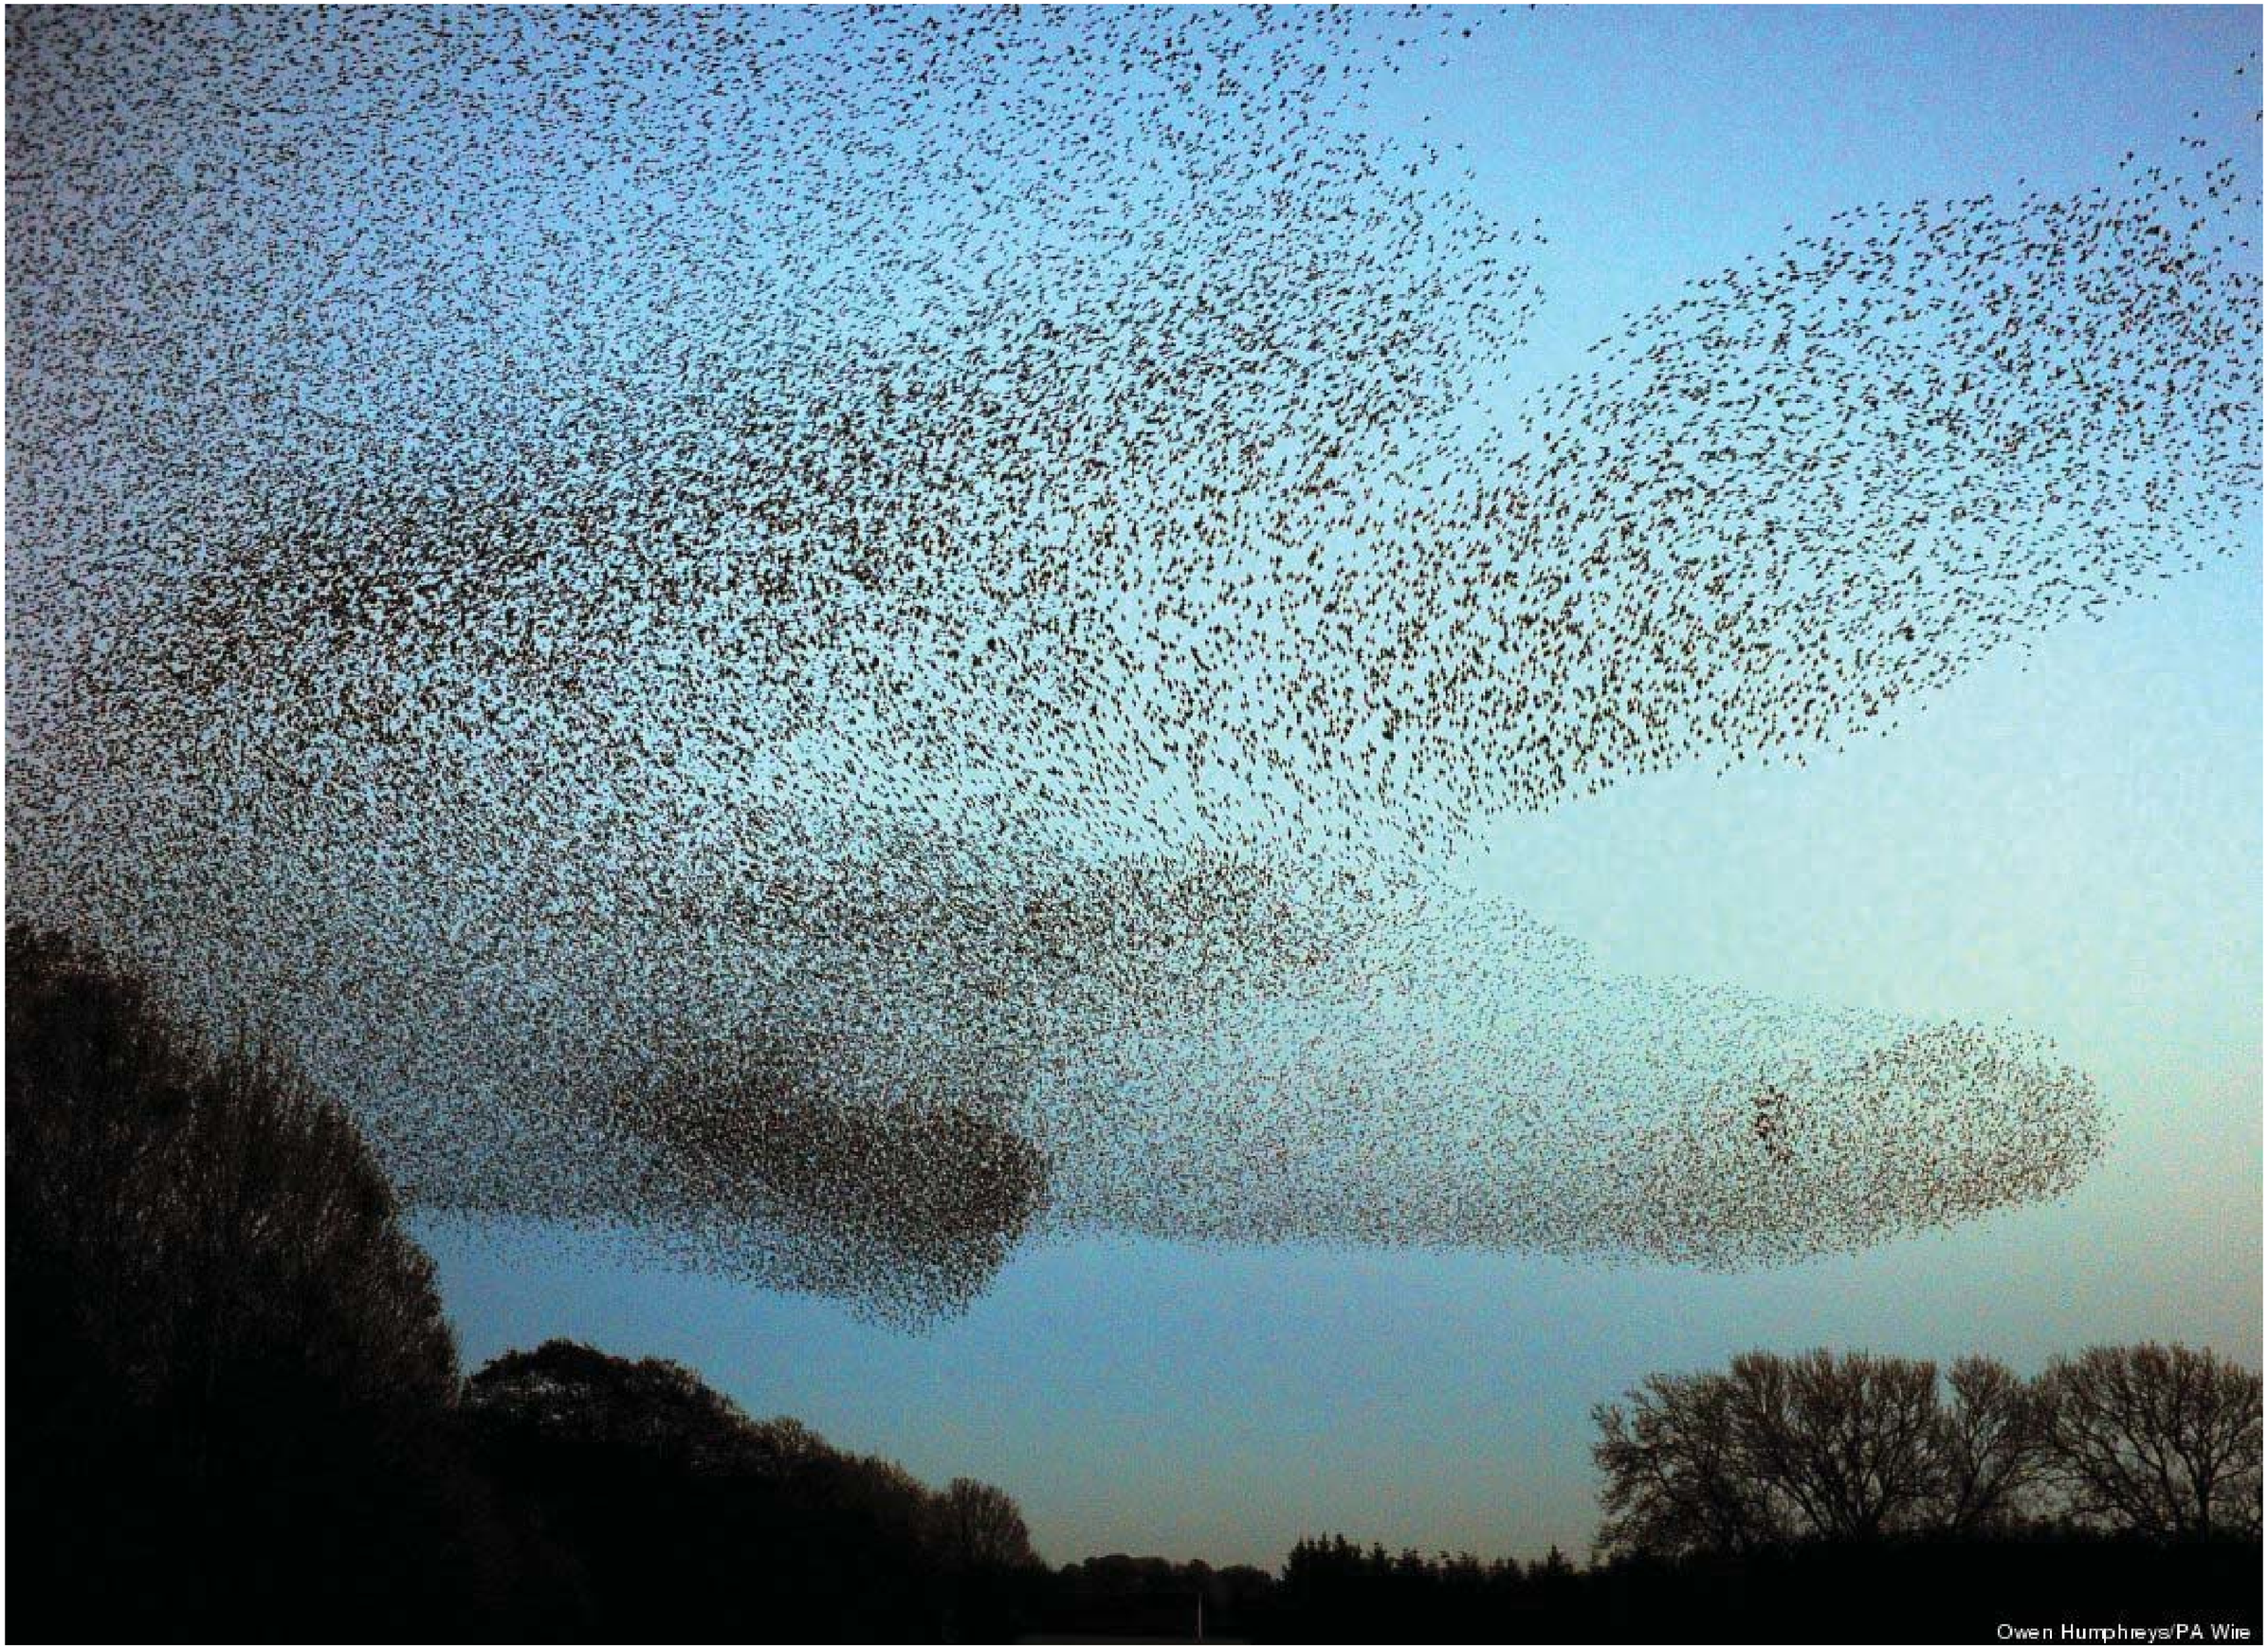
Owen Humphreys/PA Wire

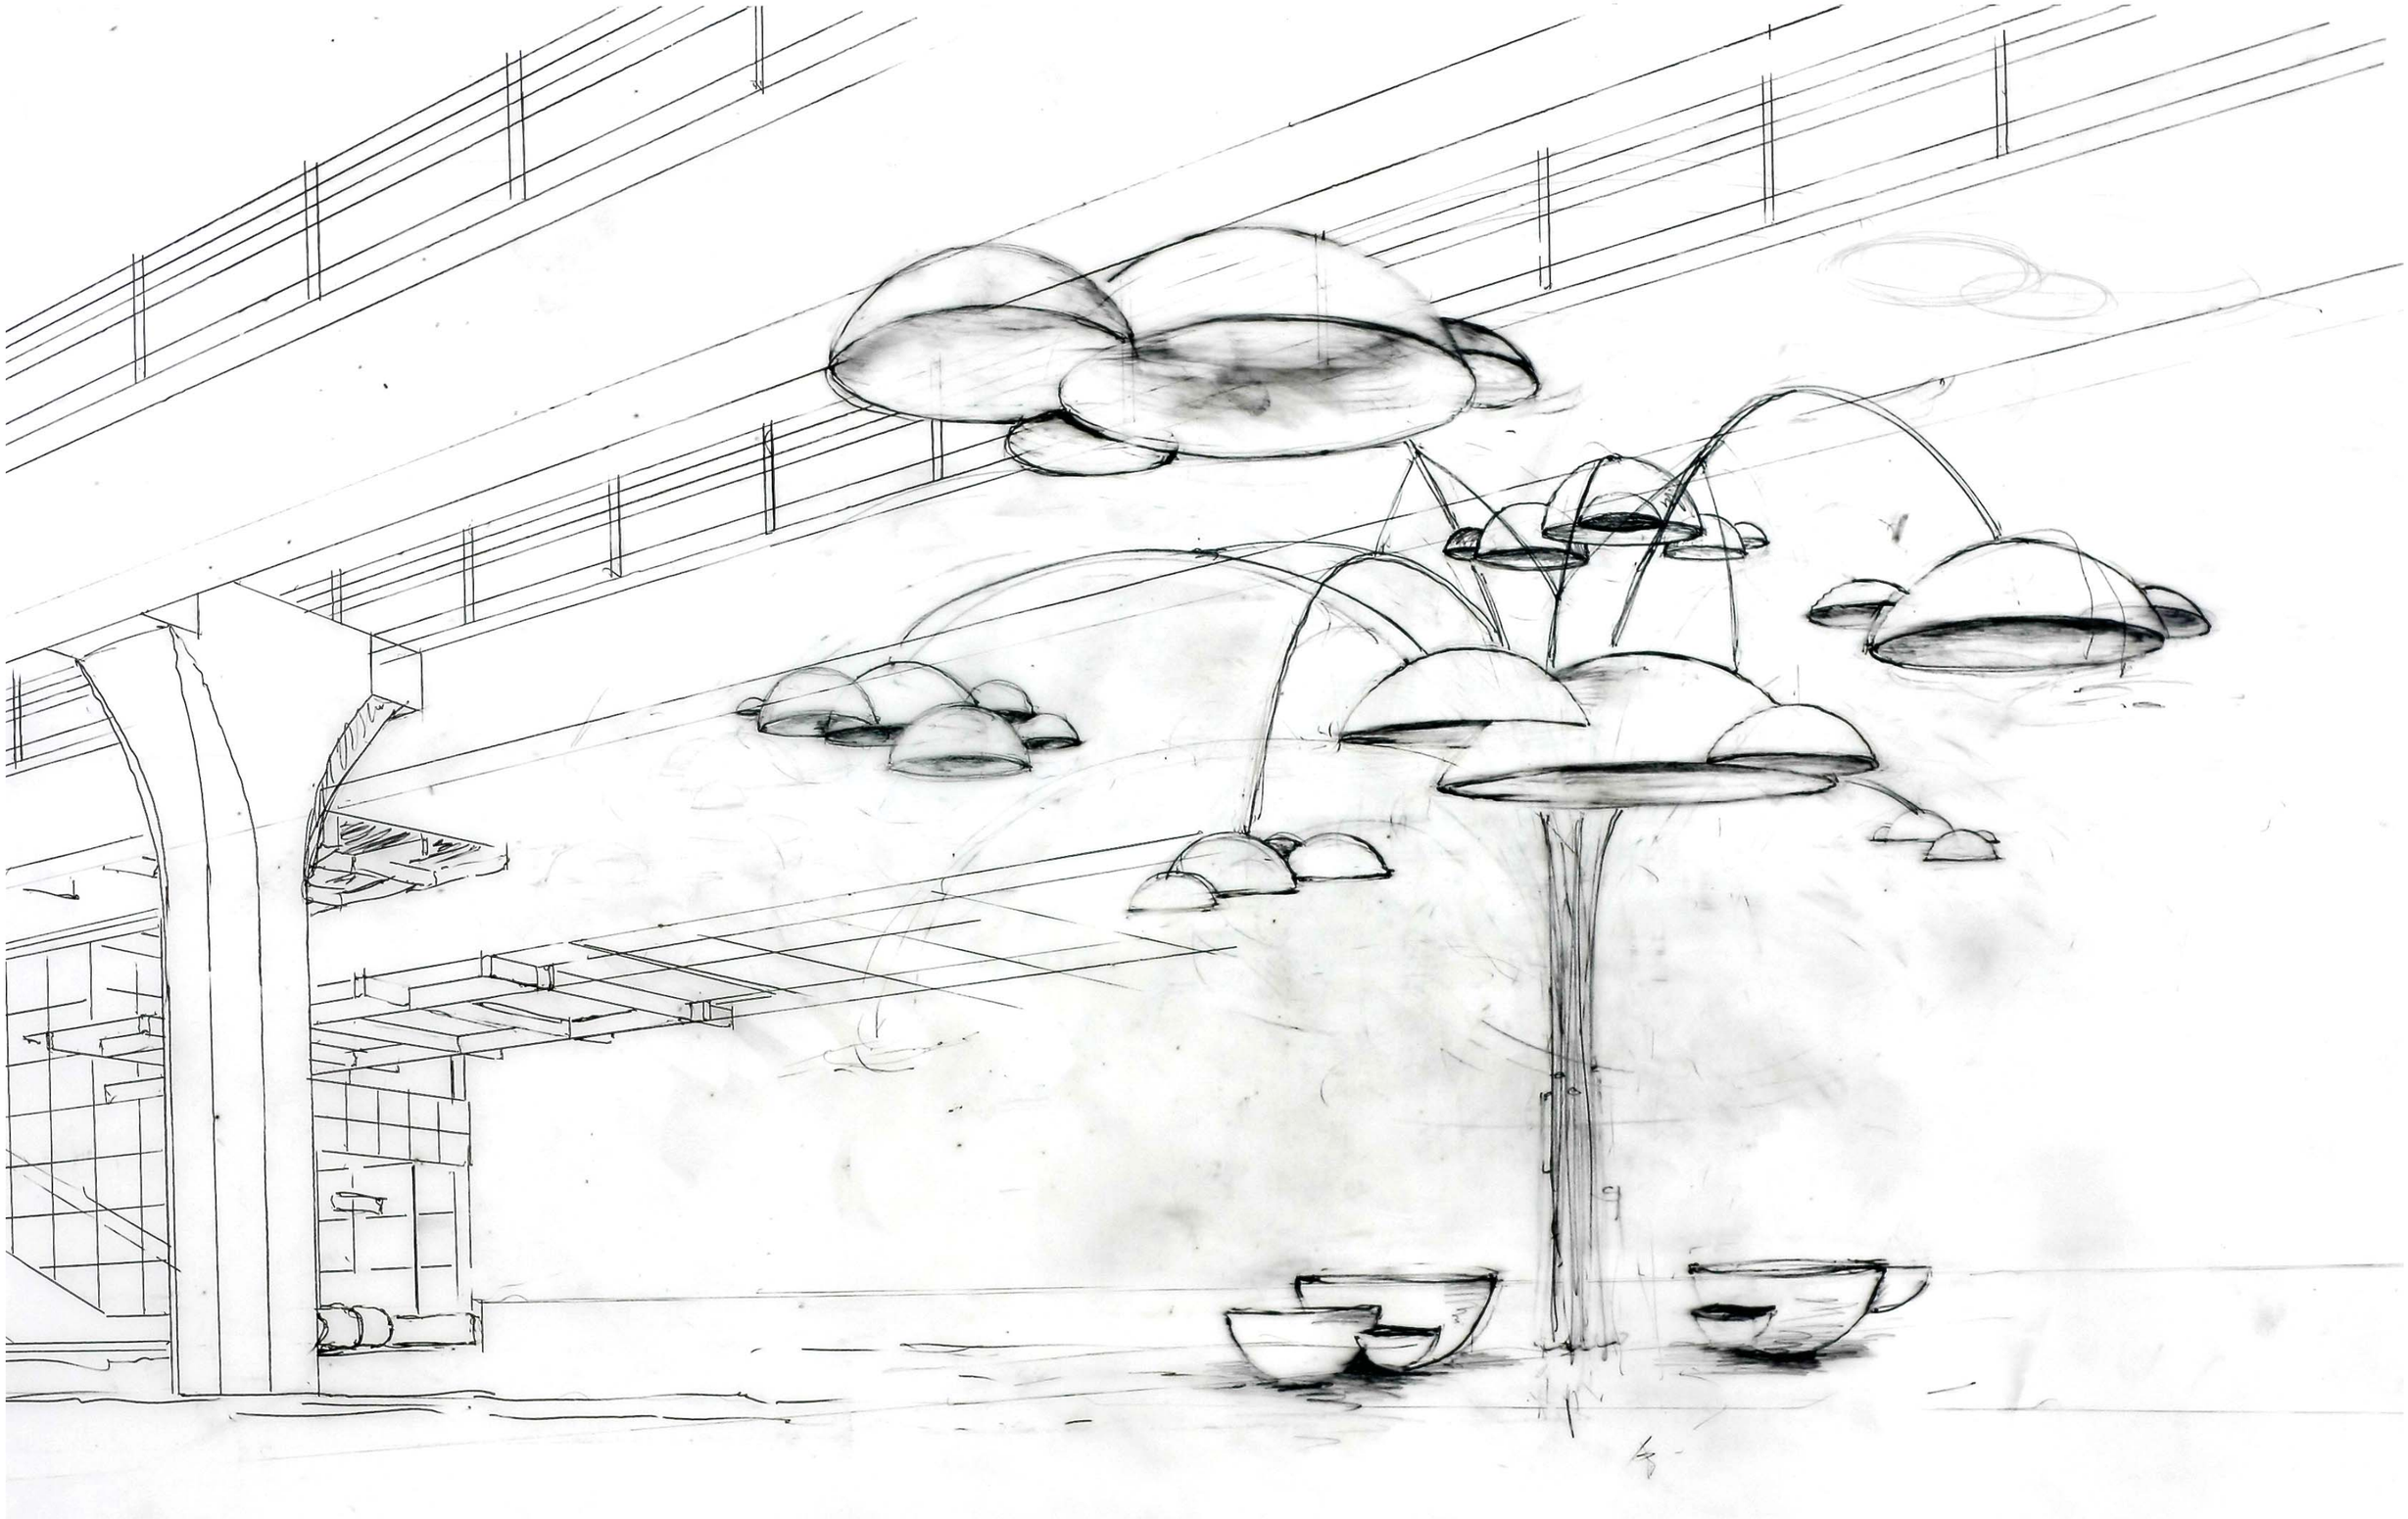

South Station Entry Looking Northwest

South Station Entry Looking Northeast

South Station Entry Looking North

Station Mezzanine Looking South

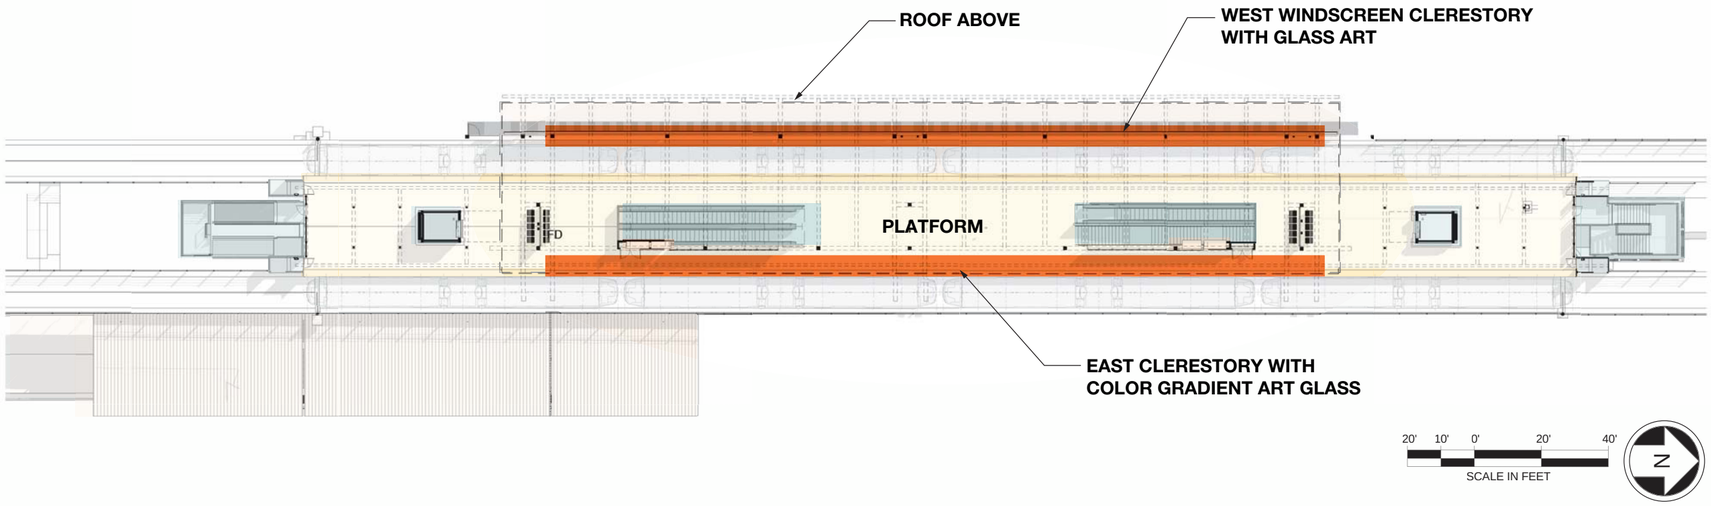

Platform

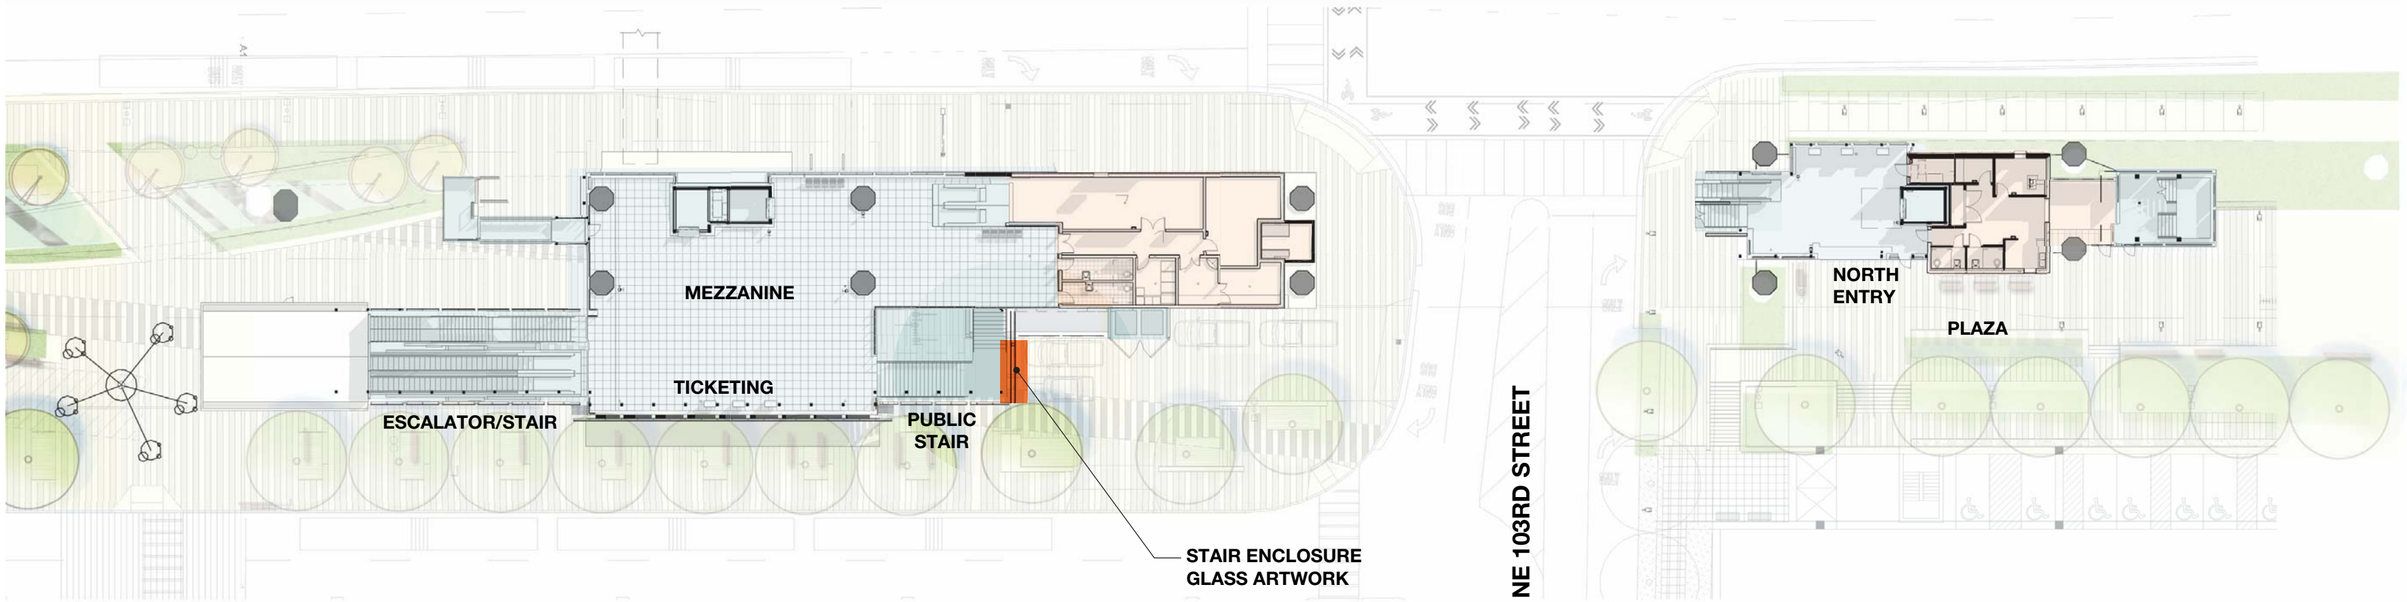

Mezzanine

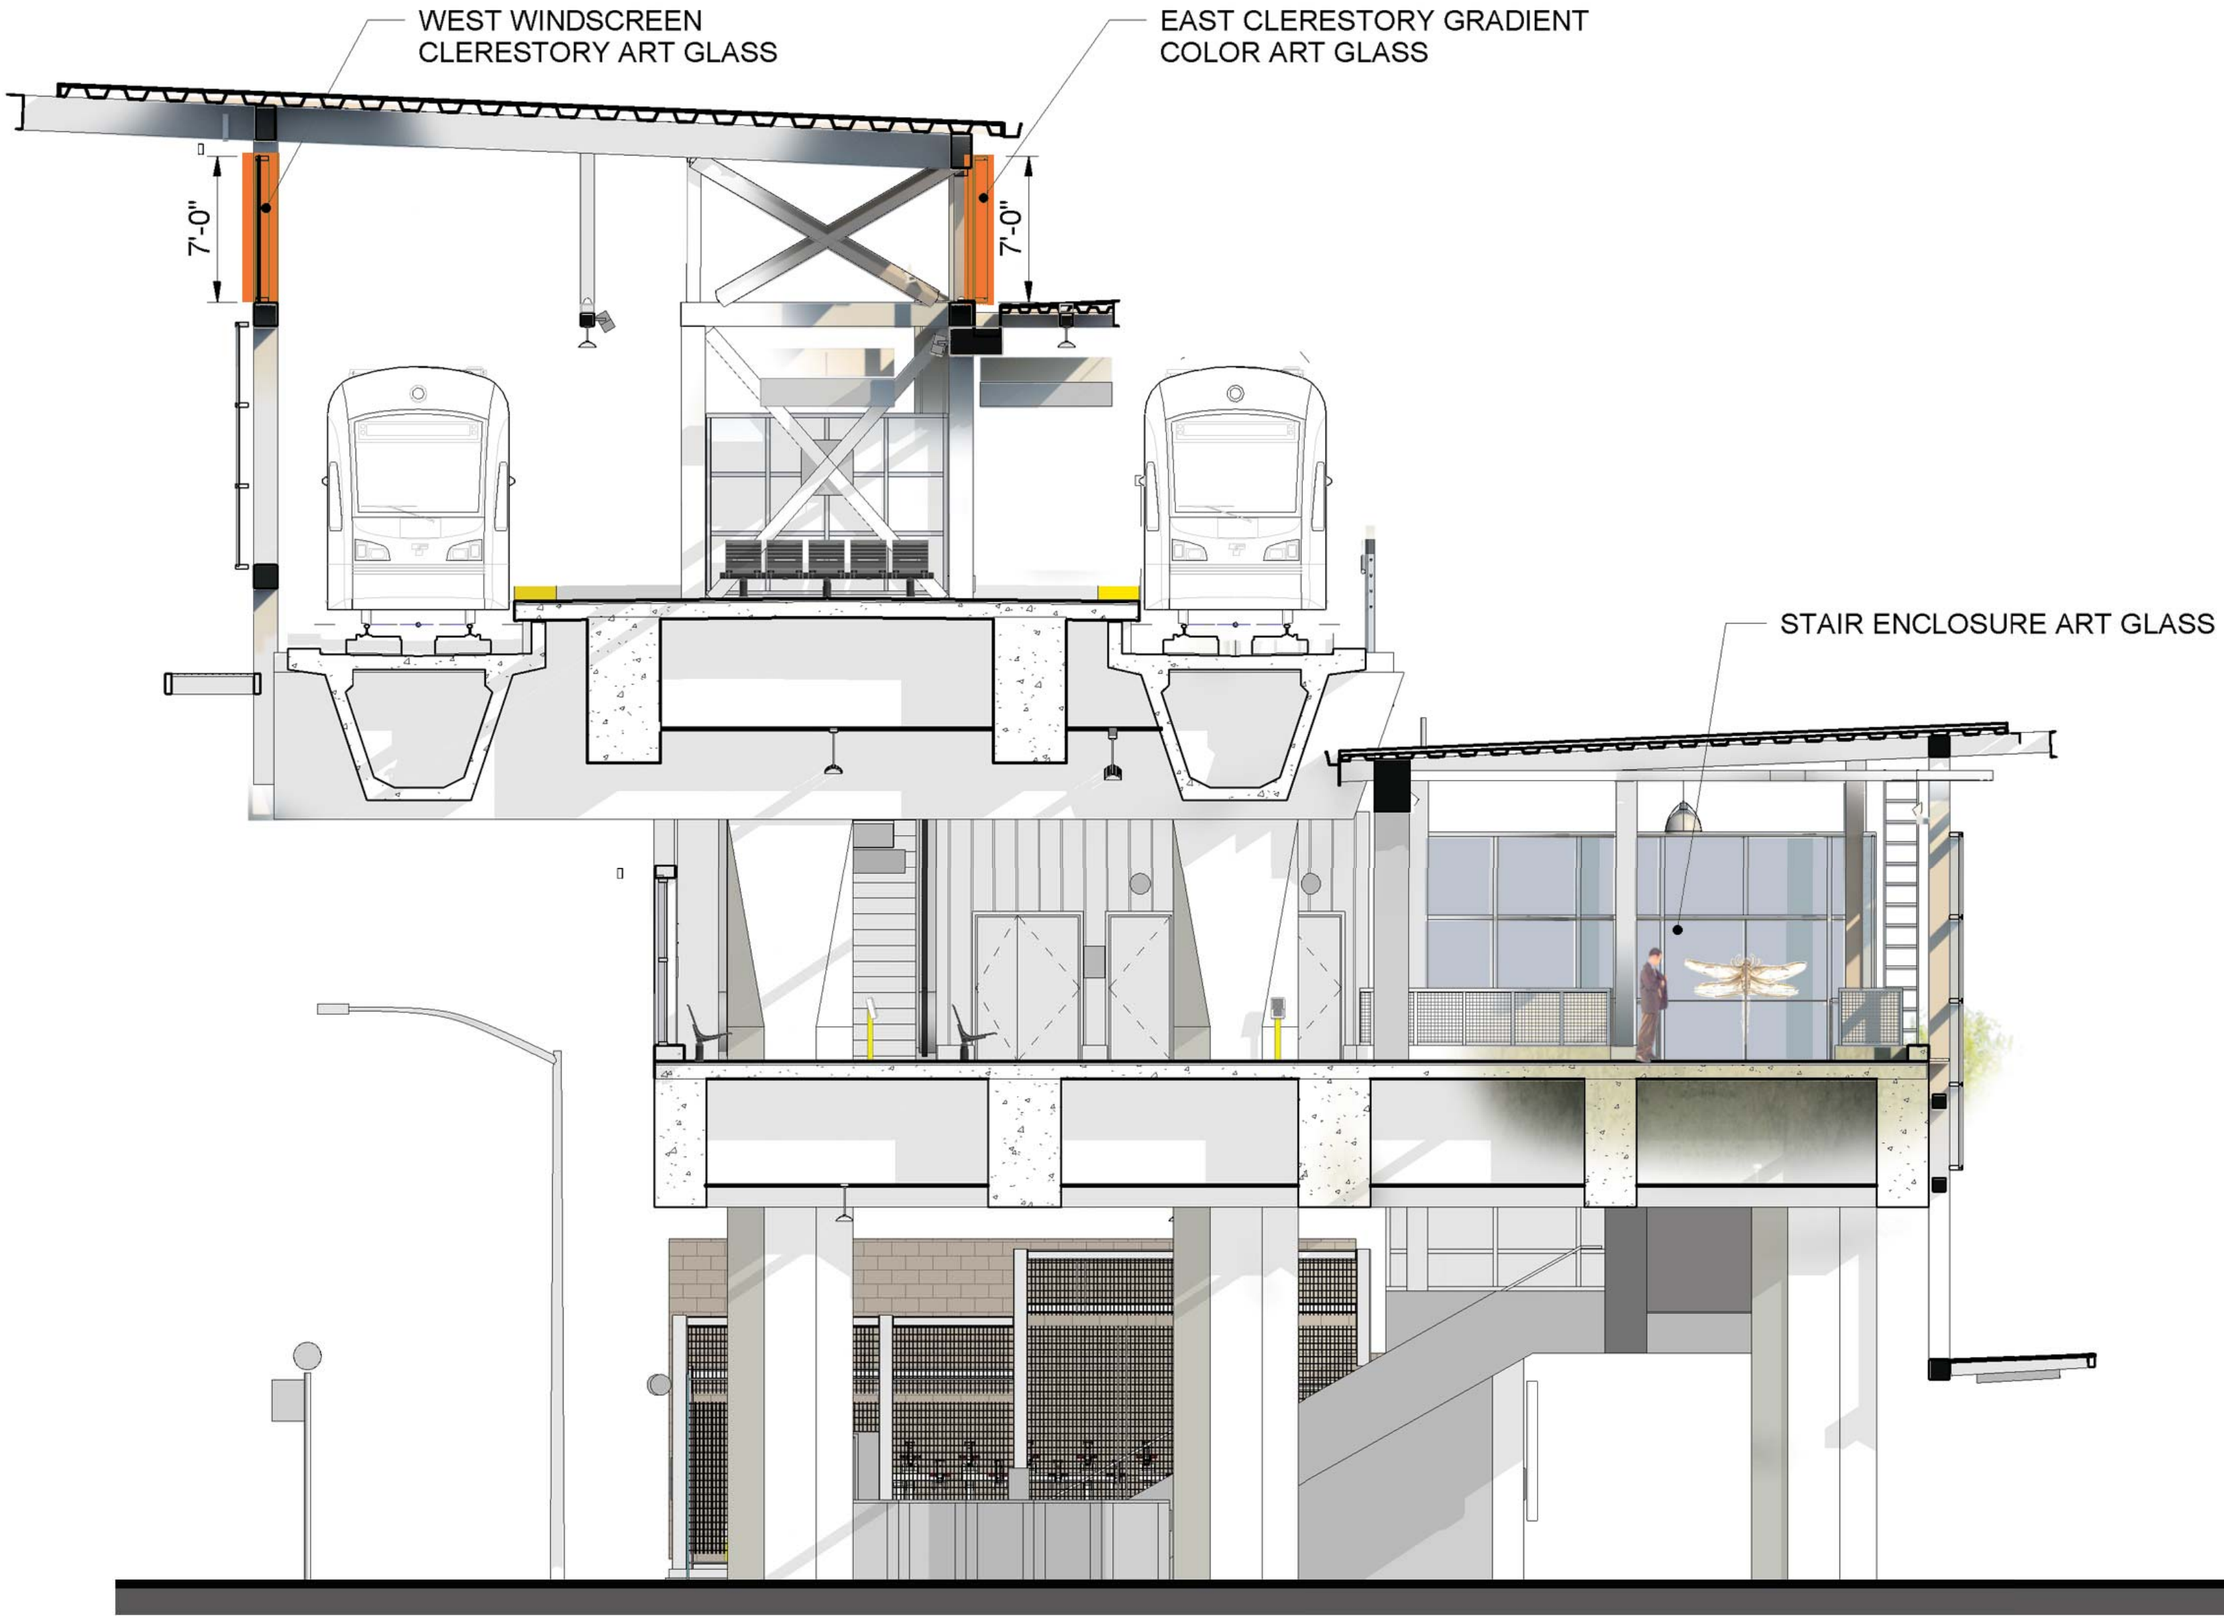

Station Section Locating Glass Art

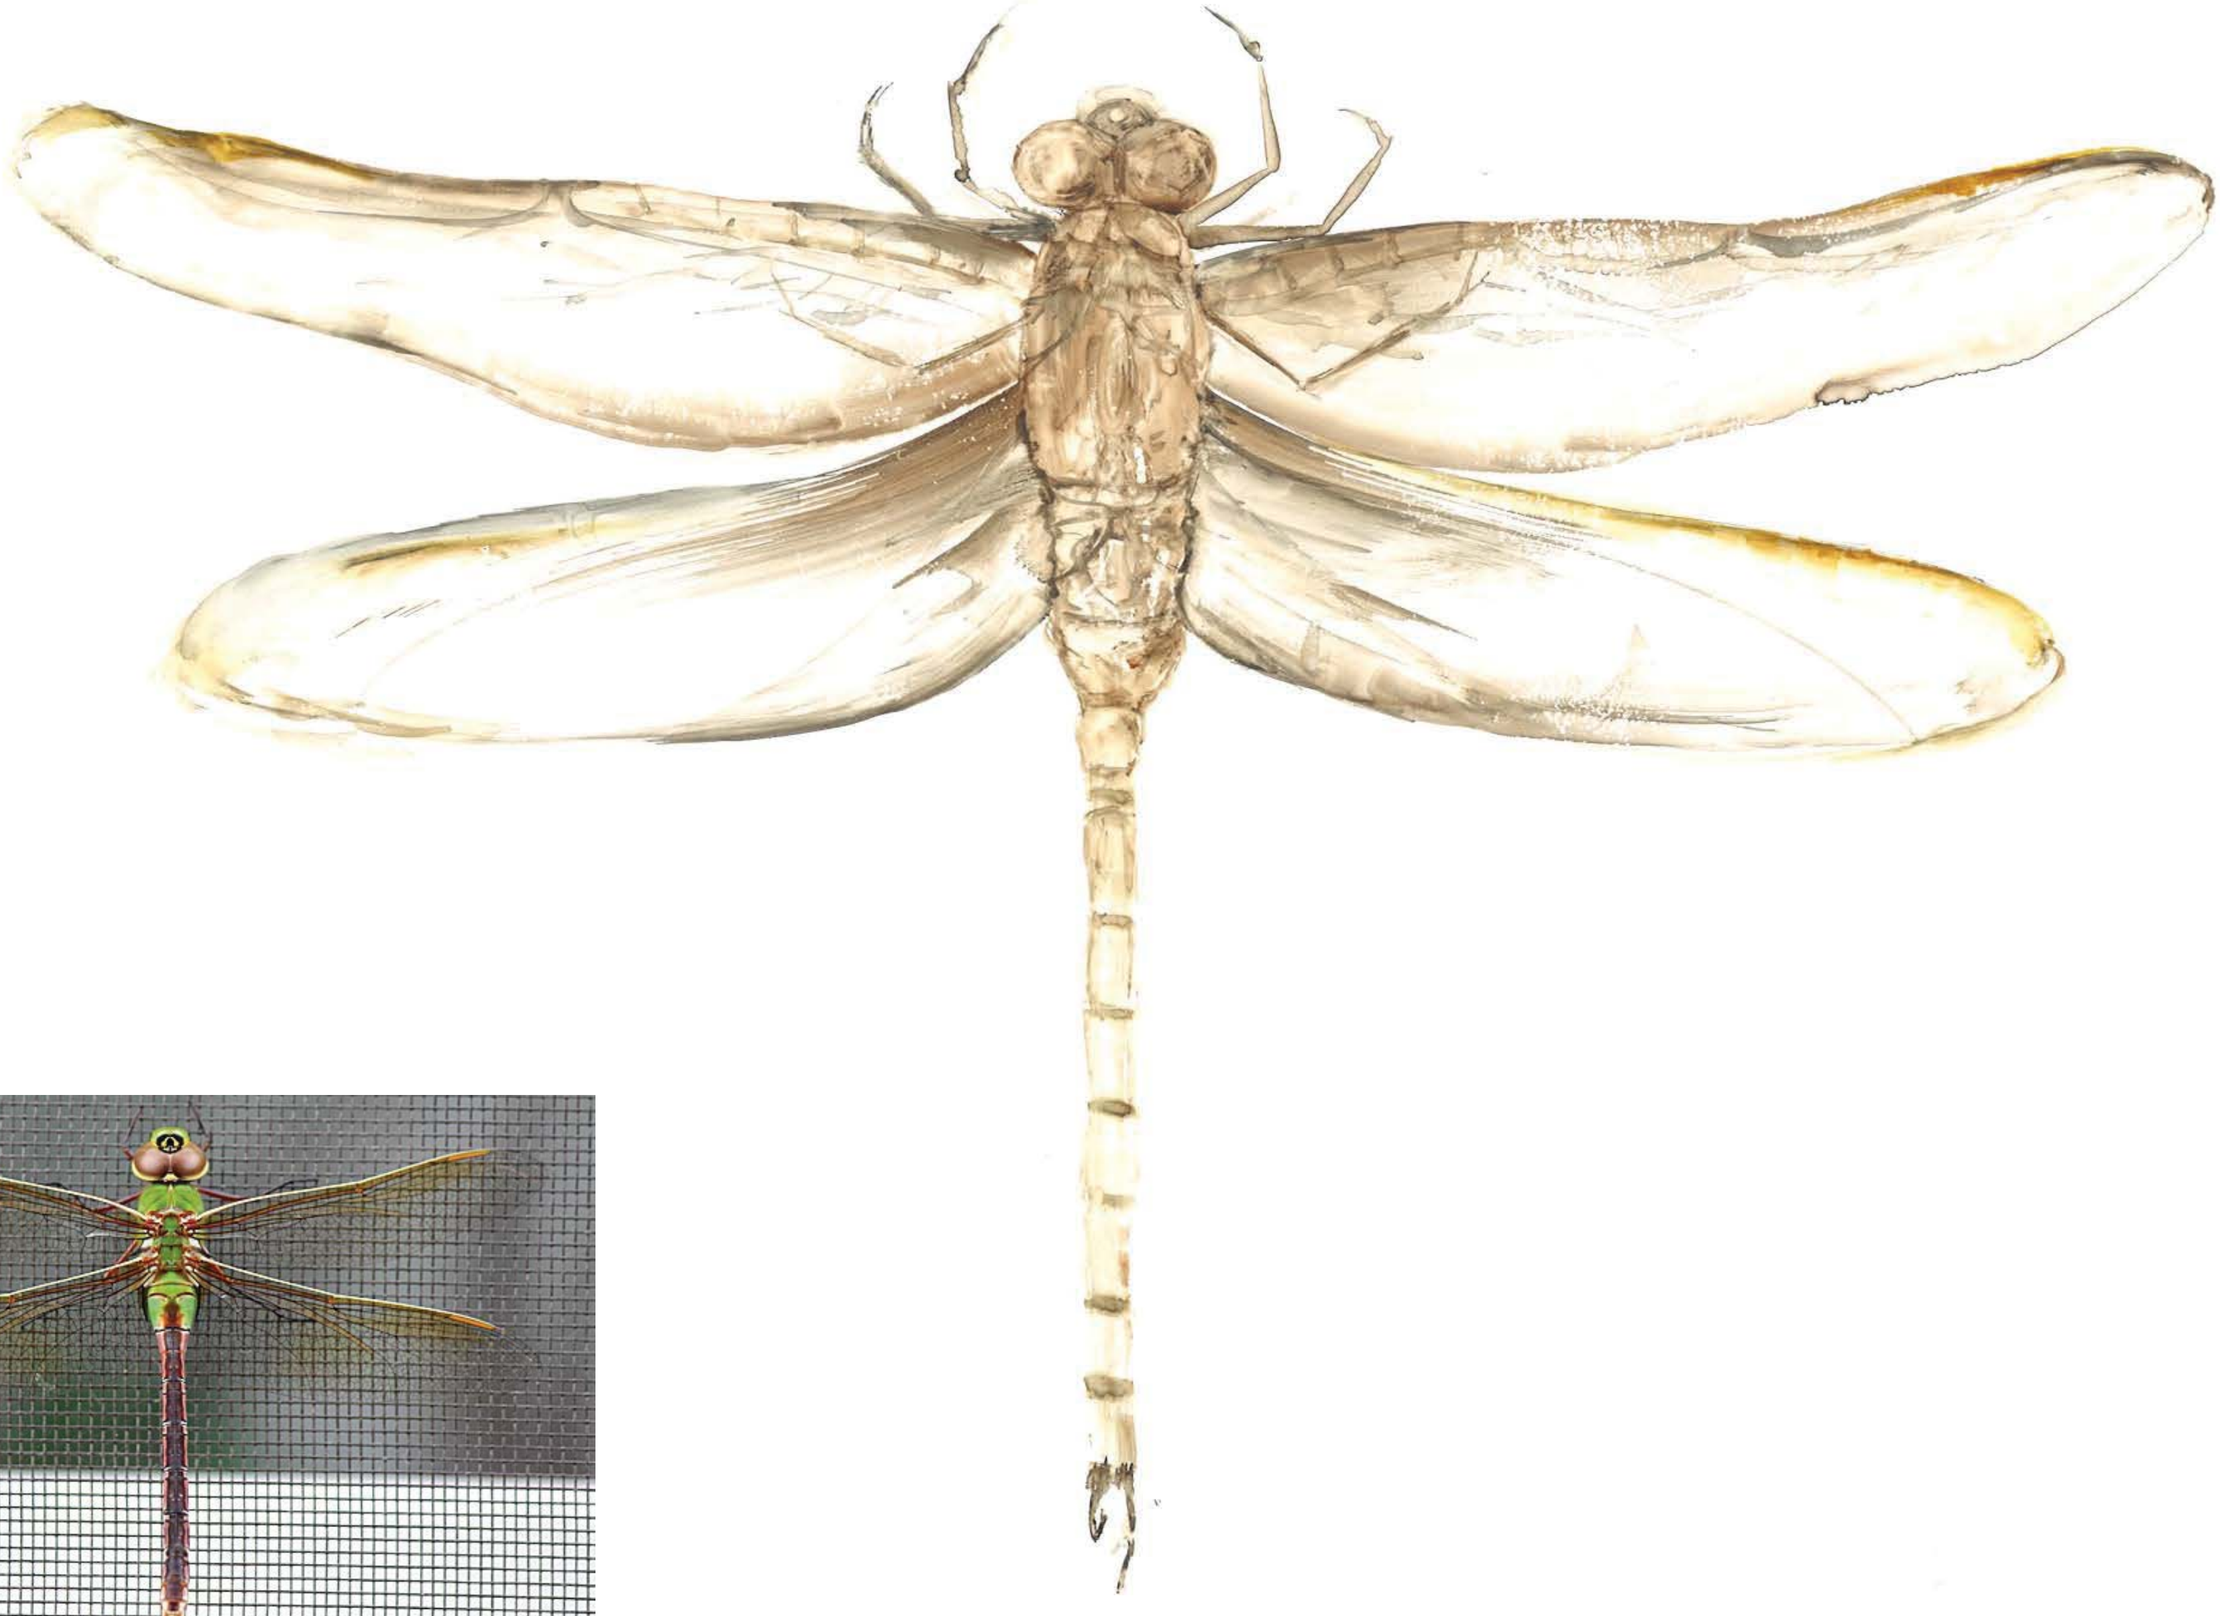

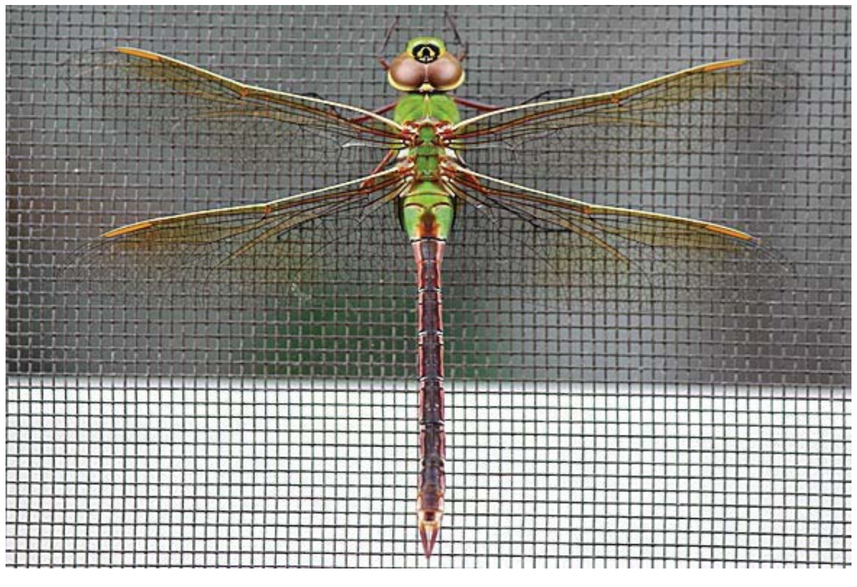

Mezzanine Looking North

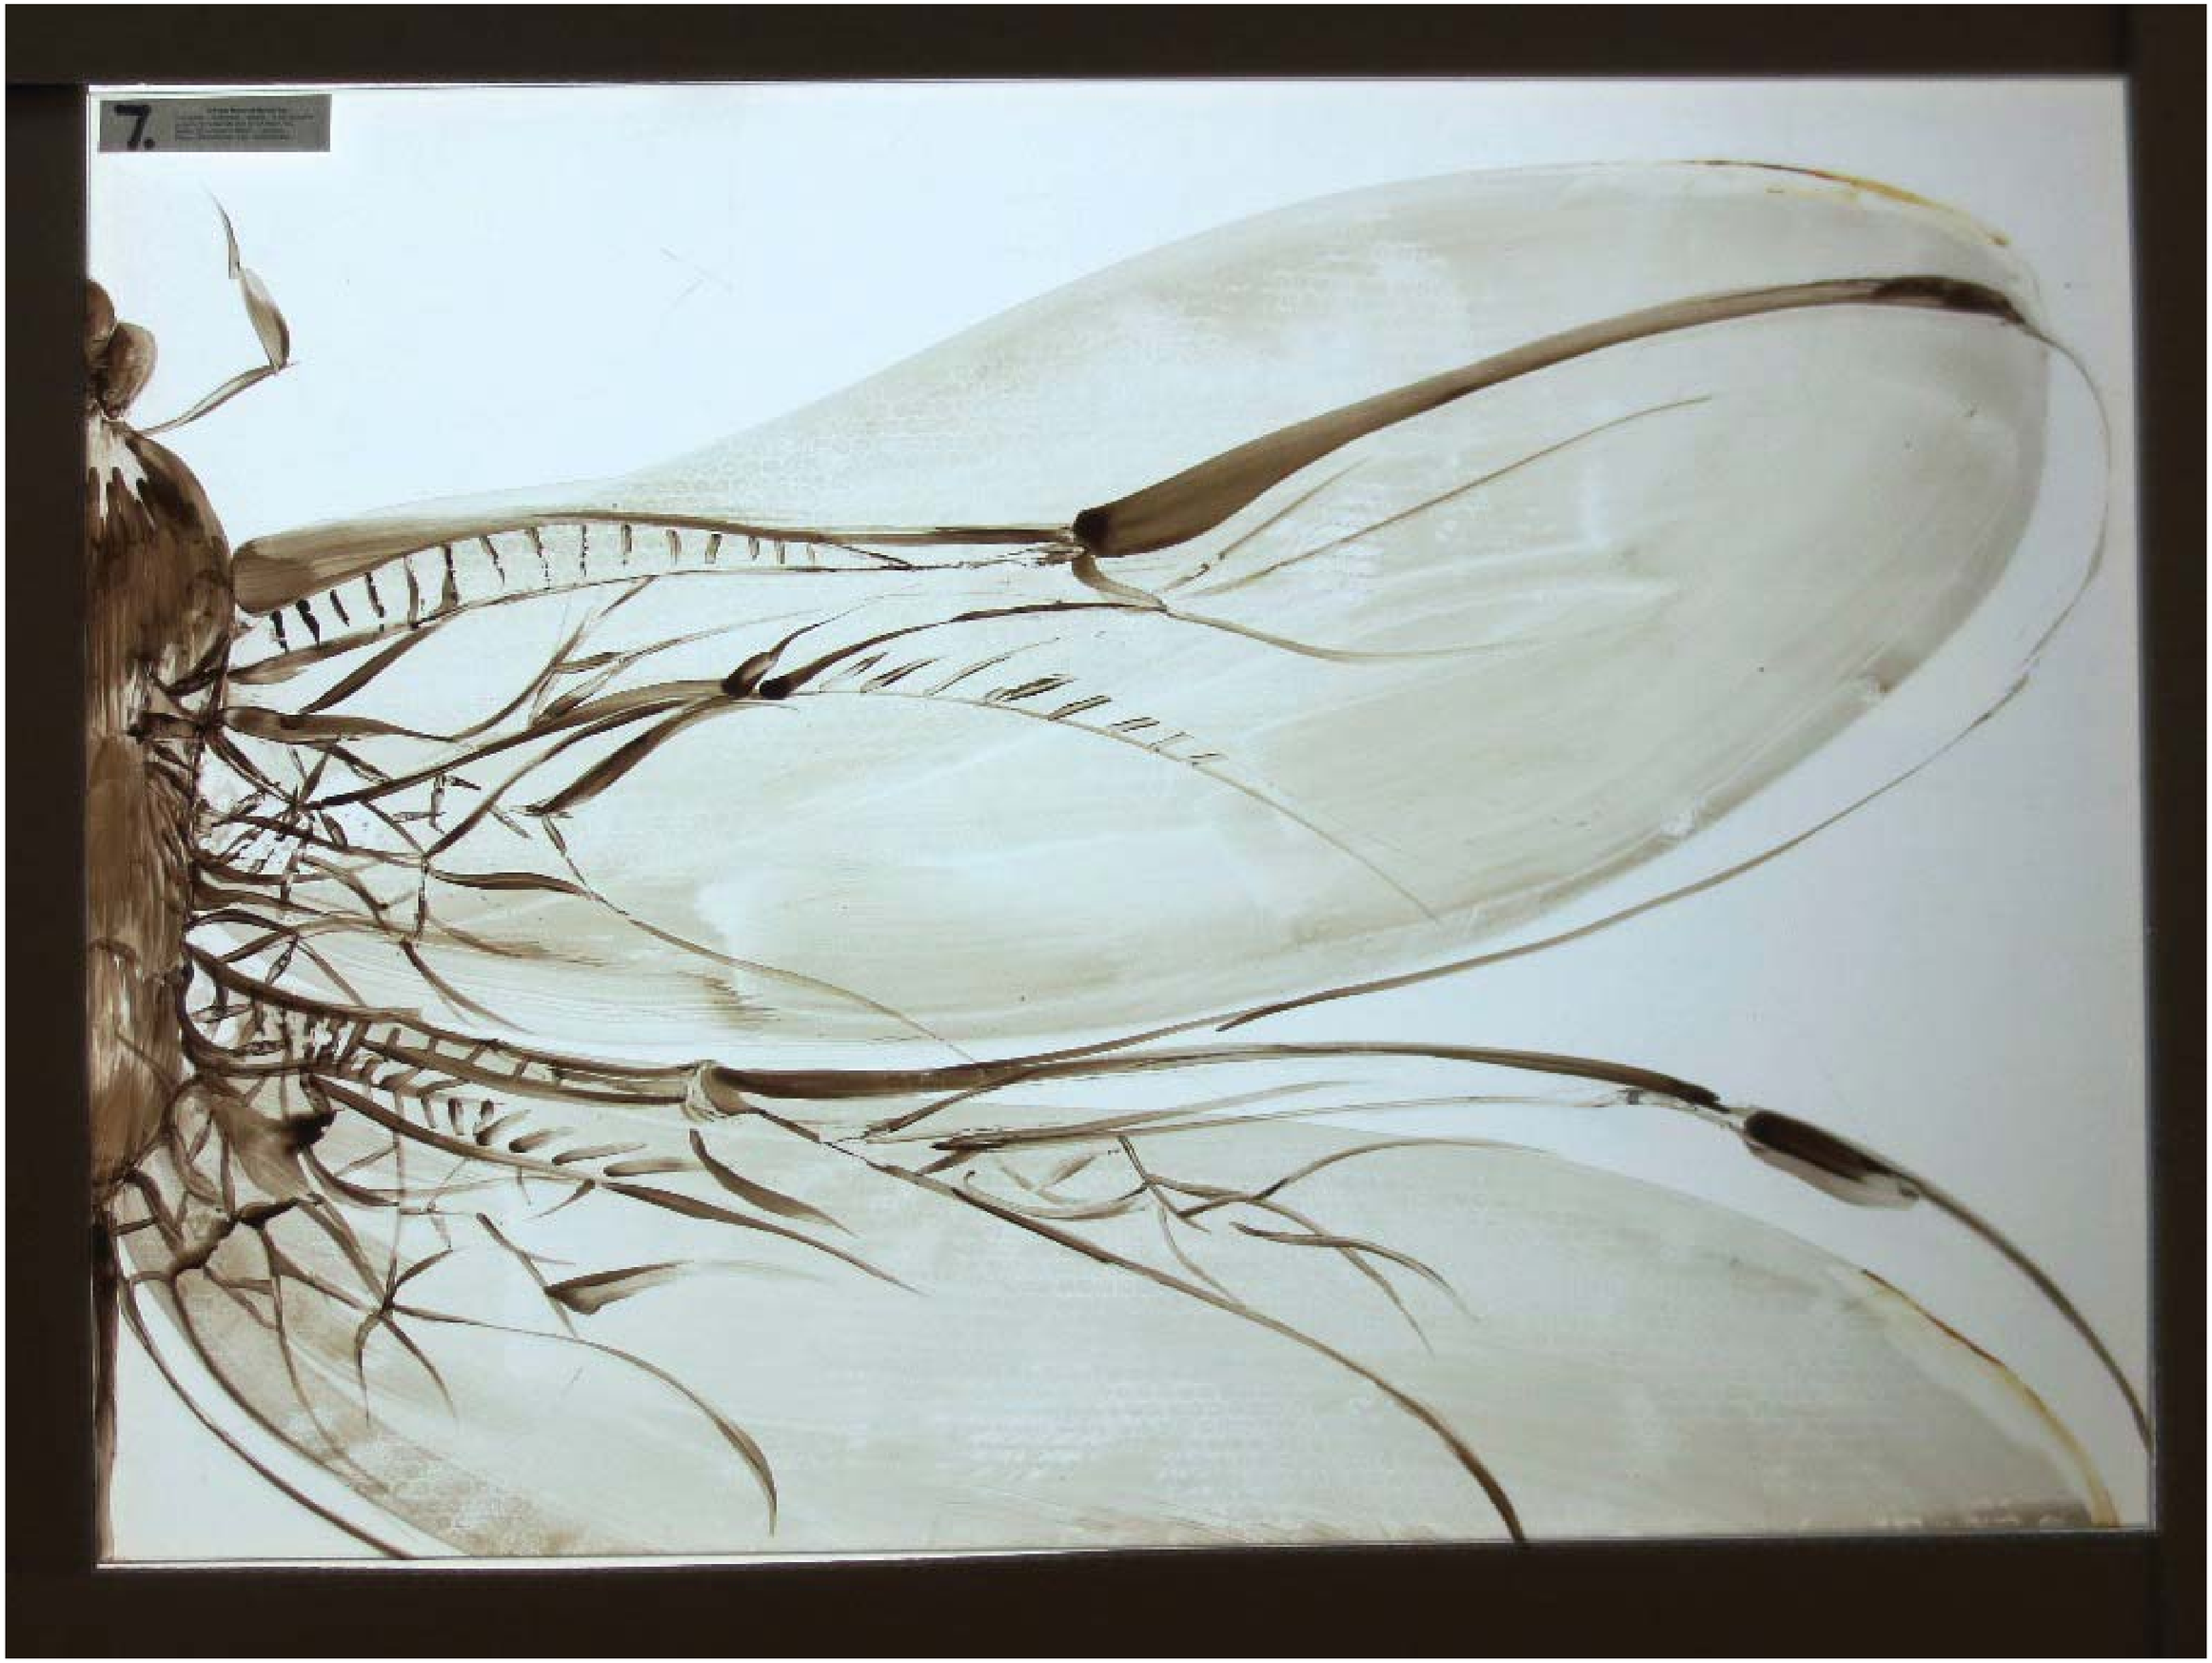
7.

Station Art - Platform Interior Elevation

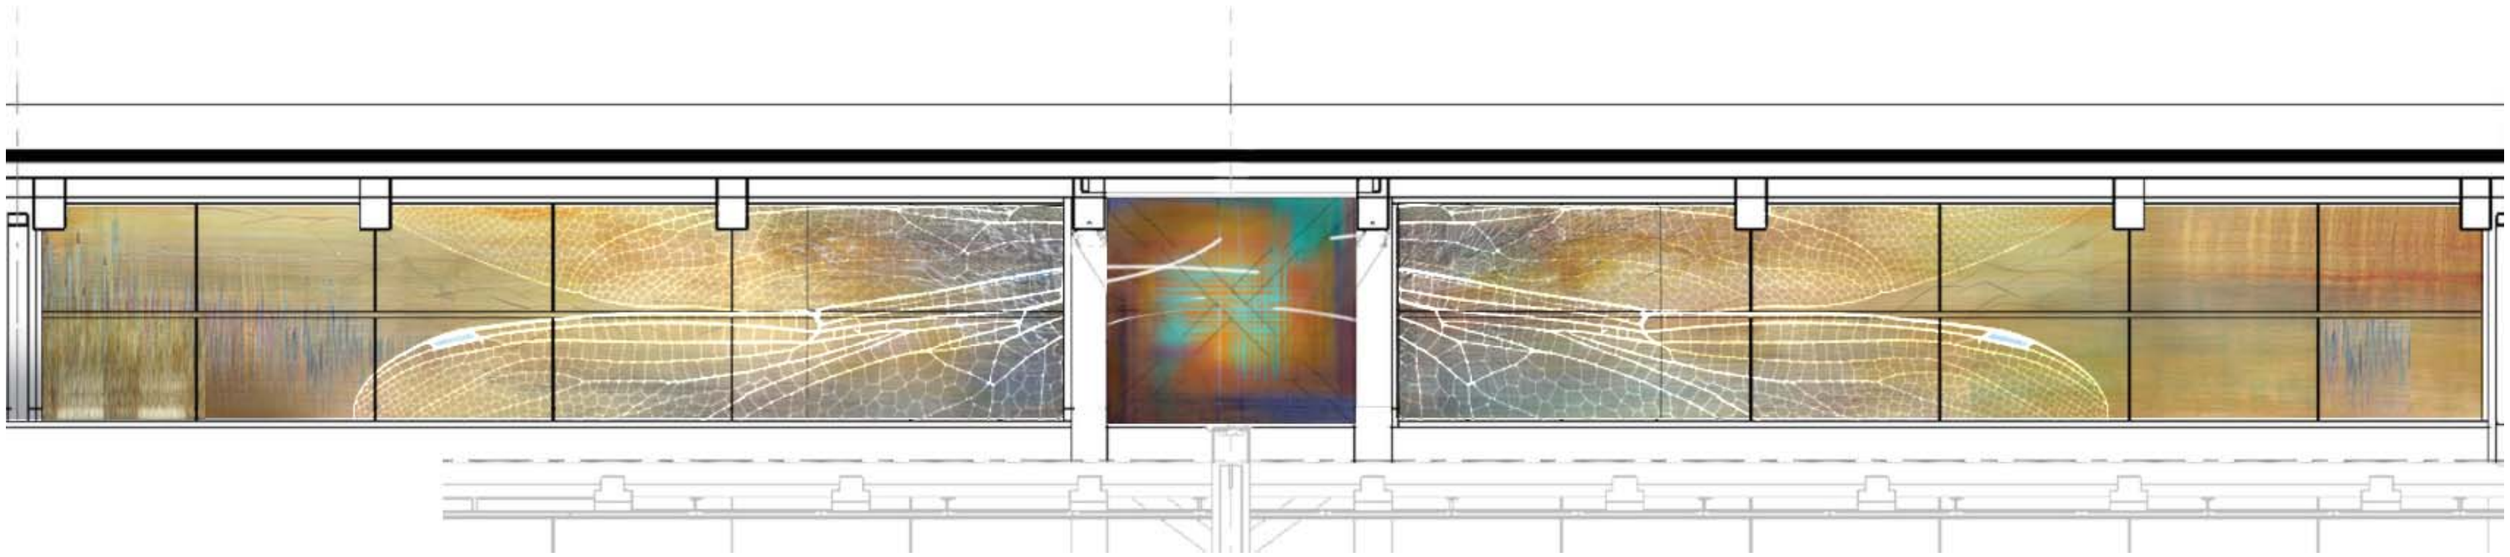

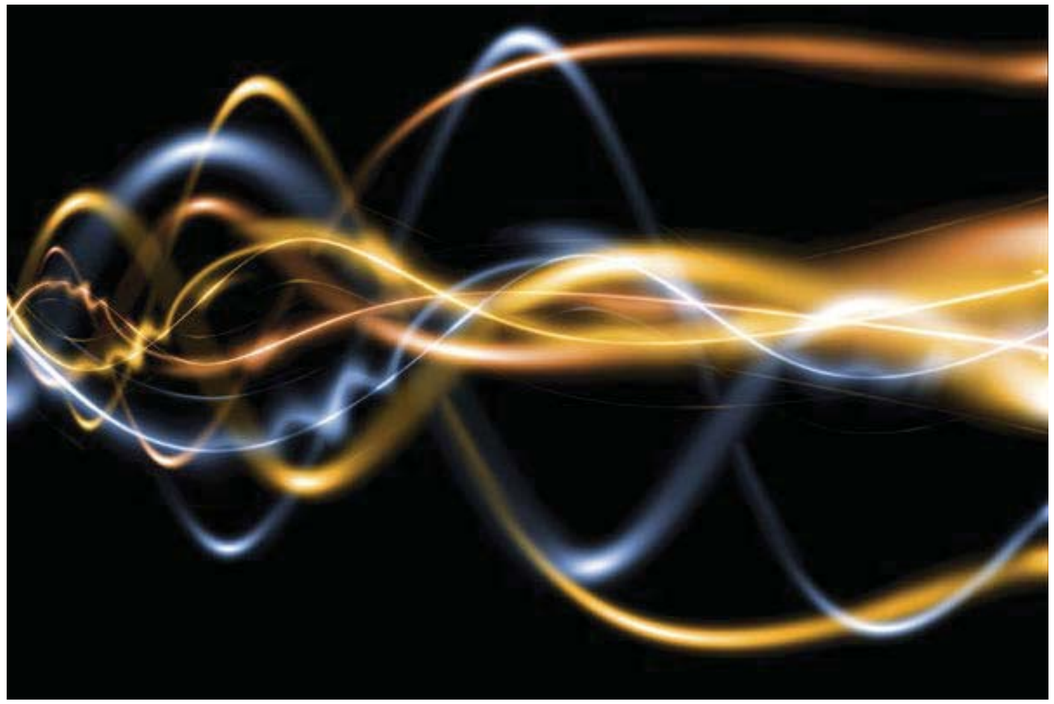

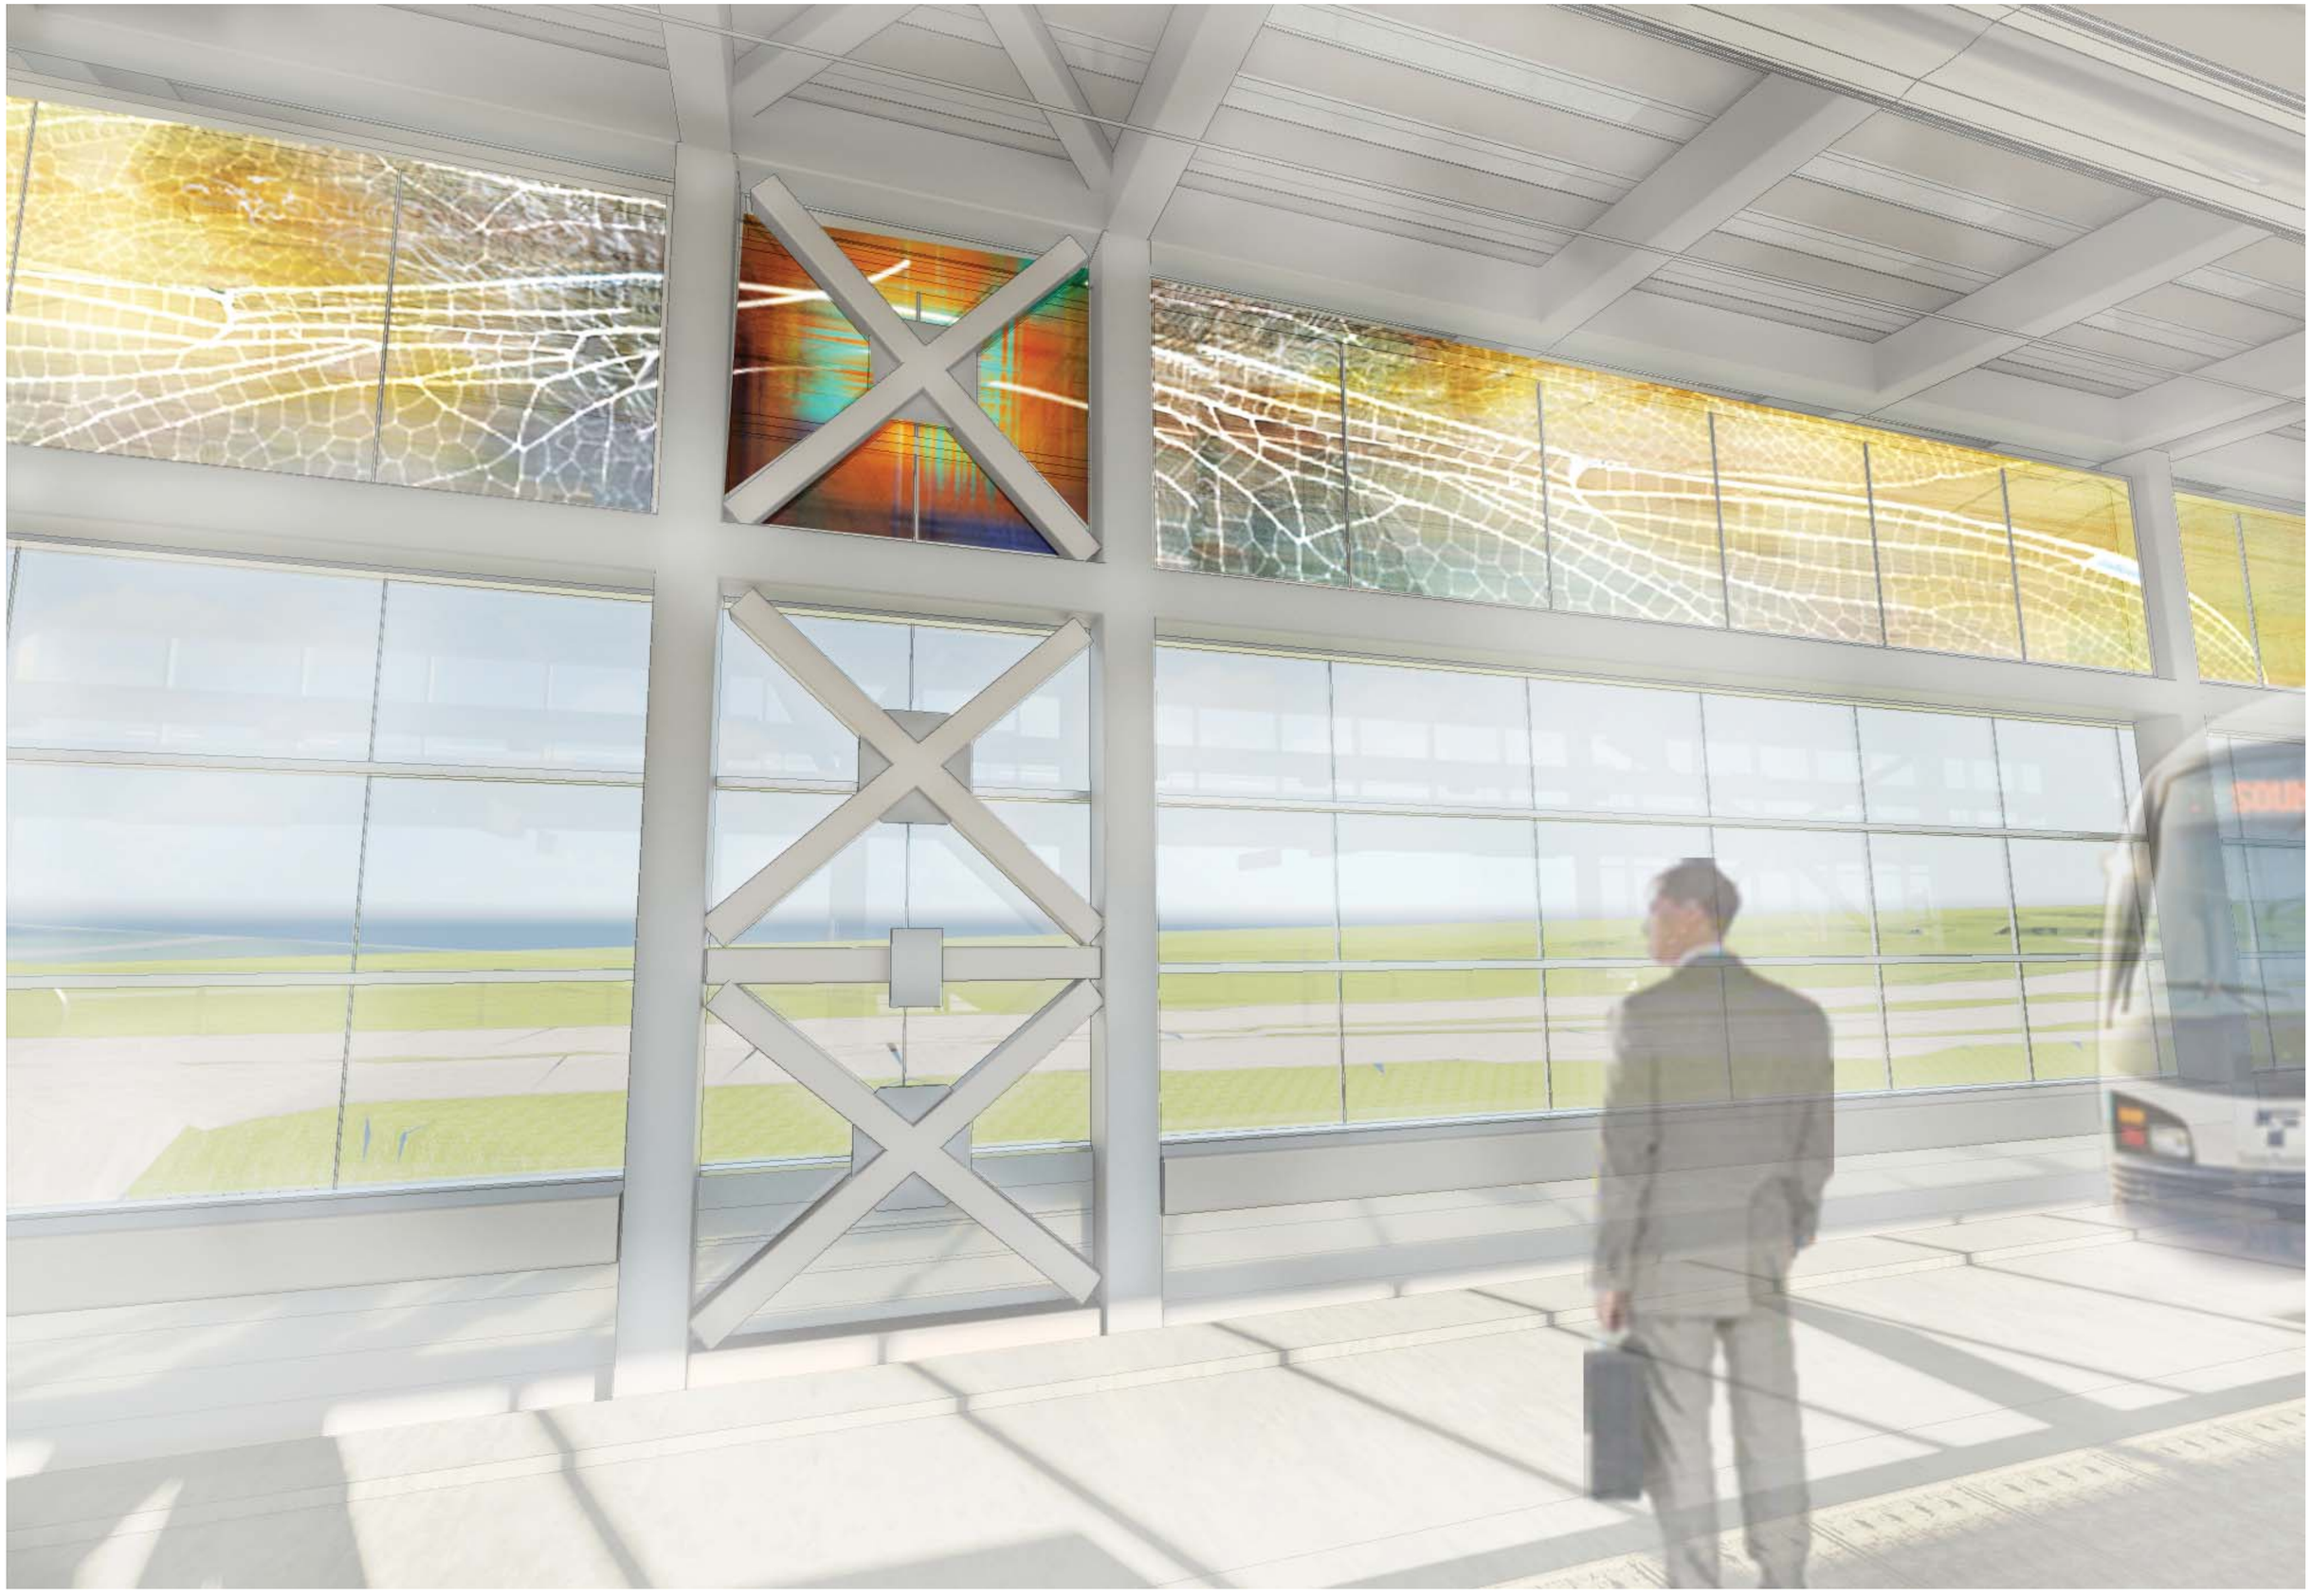

Platform Looking Northwest

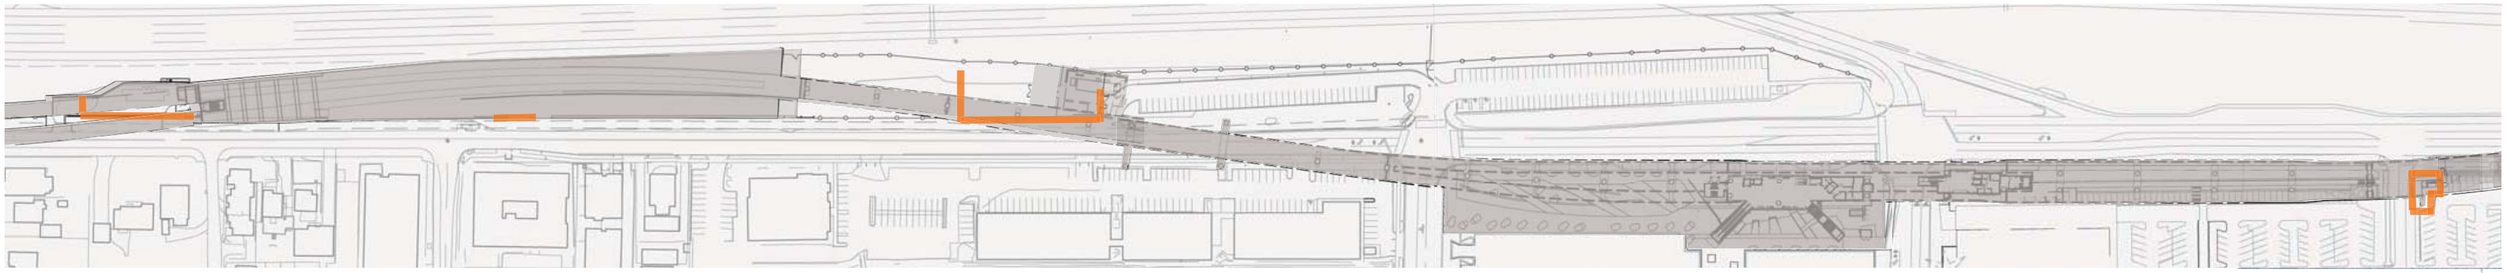

Screen Wall Design - Key Plan

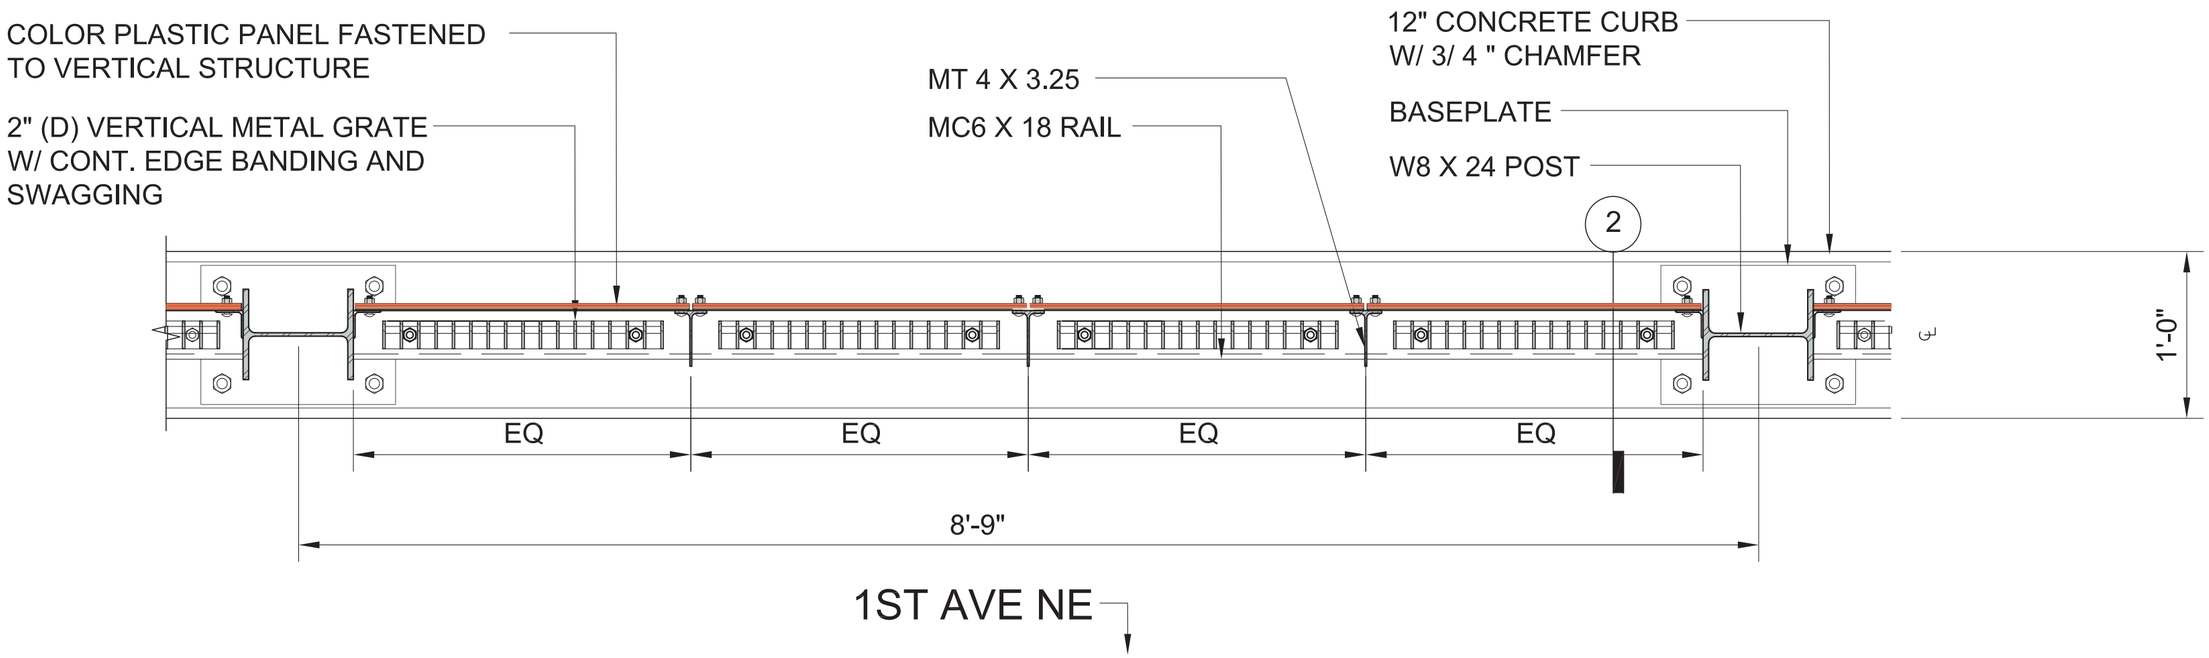

SCREEN WALL PLAN DETAIL

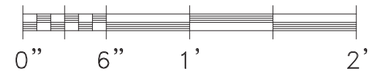

5
L07-LS528

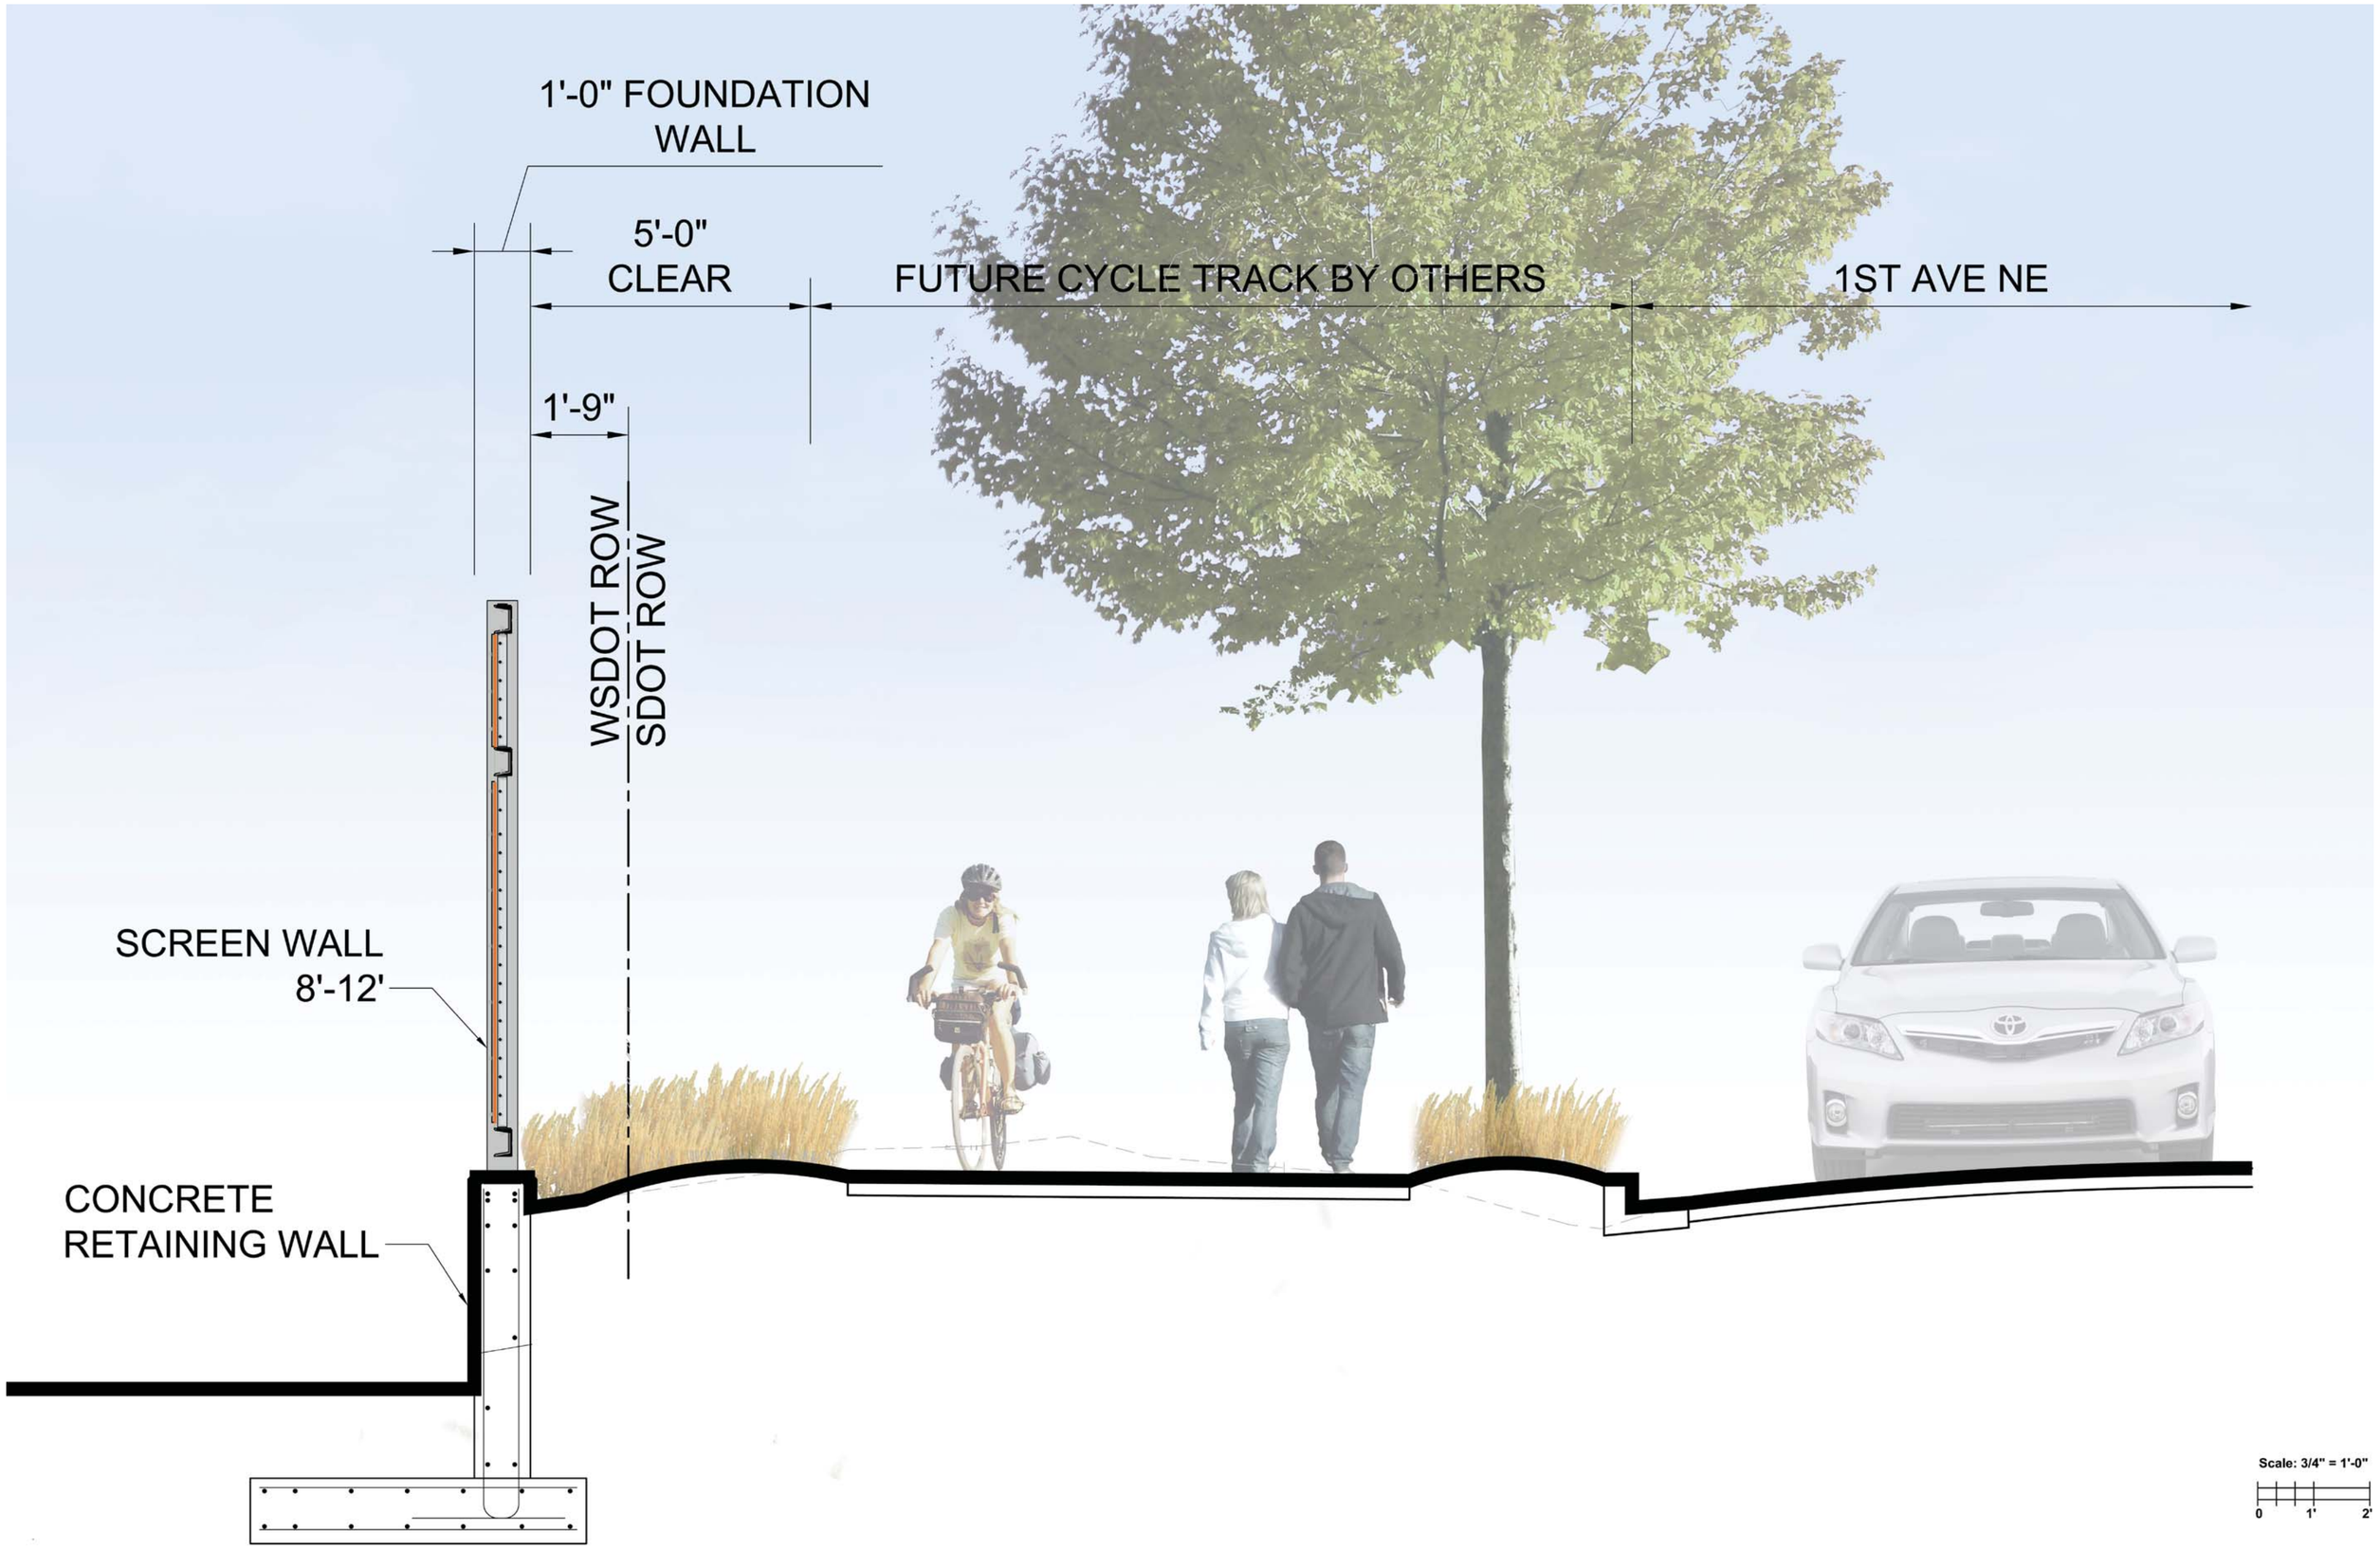

Screen Wall Design

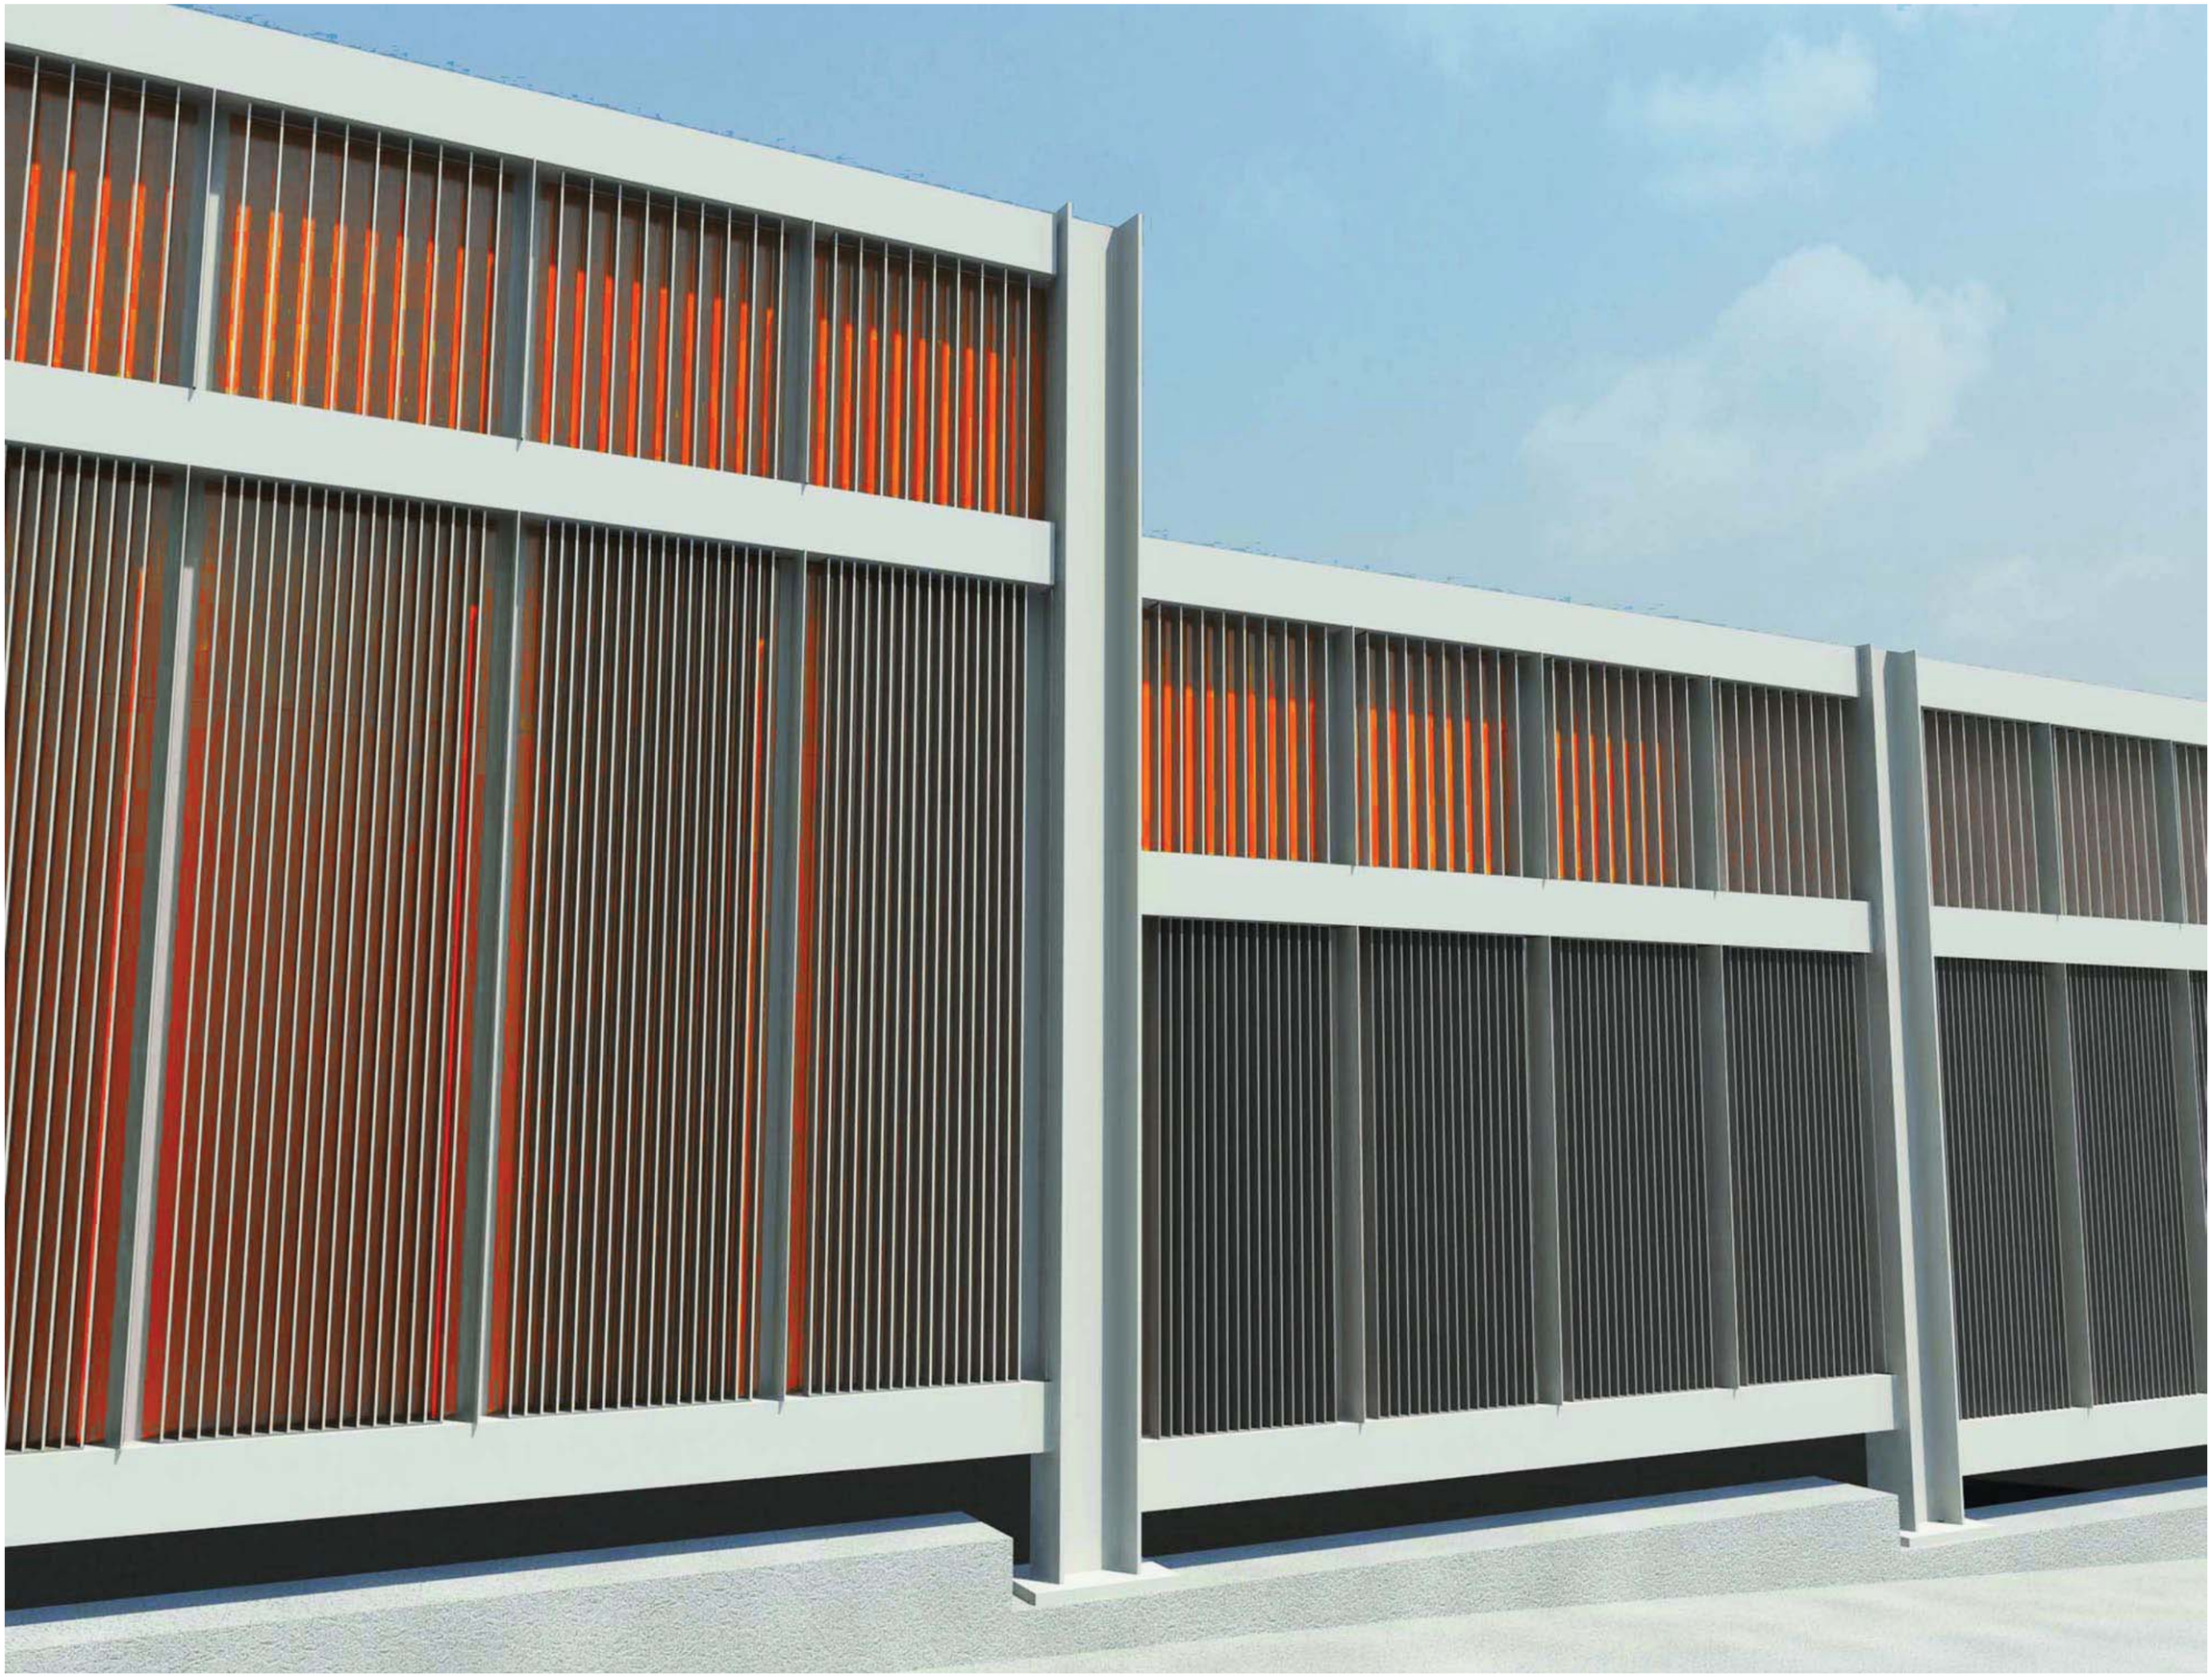

MAPLE LEAF PORTAL SCREEN WALL EAST ELEVATION - SOUTH TPSS
SCALE: 1/4" = 1'-0"

0′ 10′ 20′ A V14_LS001

MAPLE LEAF PORTAL SCREEN WALL EAST ELEVATION - HI RAIL ACCESS
SCALE: 1/4" = 1'-0"

0′ 10′ 20′ A V14_LS001

MAPLE LEAF PORTAL SCREEN WALL EAST ELEVATION - NORTH TPSS
SCALE: 1/4" = 1'-0"

0' 10' 20'

A
V14_LS001

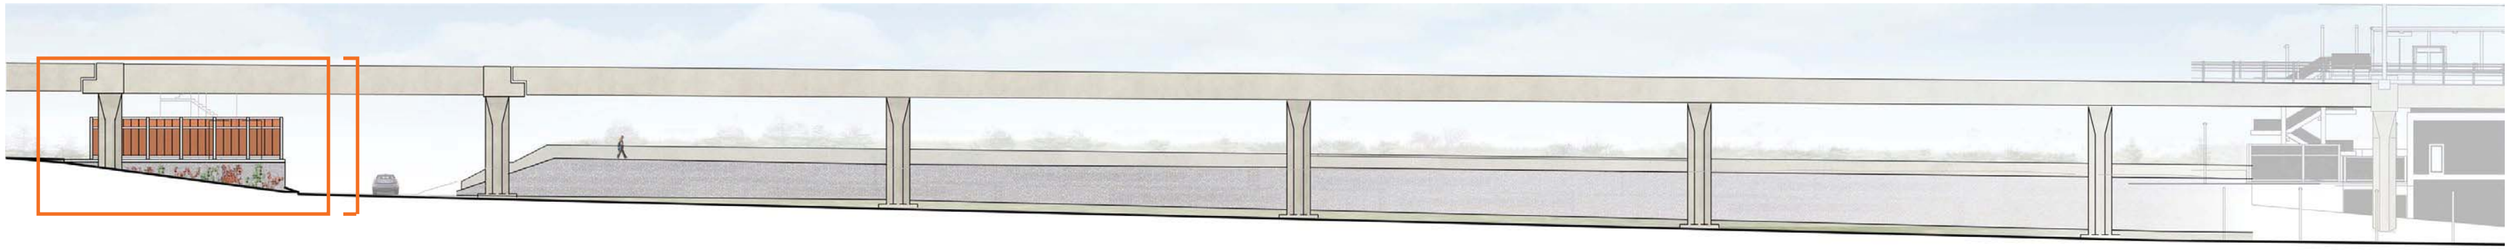

NORTH SIGNAL BUNGALOW - WEST ELEVATION - VIEW FROM 1ST AVE NE

SCALE: 1/4" = 1'-0"

0' 5' 10'

1
L07–LS510

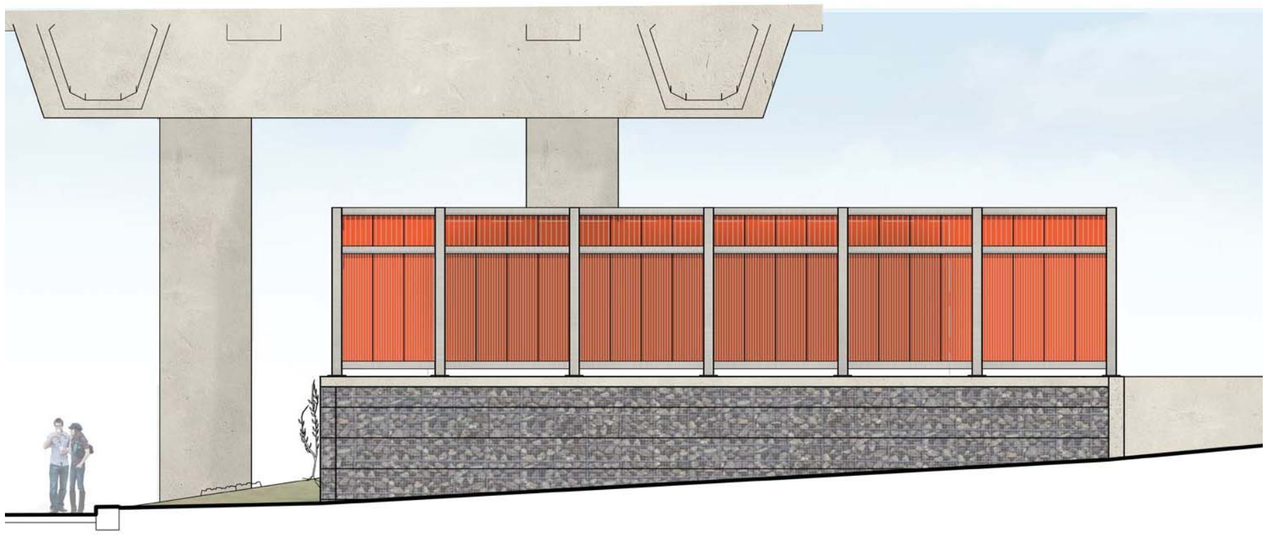

NORTH SIGNAL BUNGALOW - SOUTH ELEVATION - VIEW FROM NE 105TH ST

SCALE: 1/4" = 1'-0"

0' 5' 10'

1
L07–LS510