ROOSEVELT STATION

CONCEPT PLAN

NORTH LINK

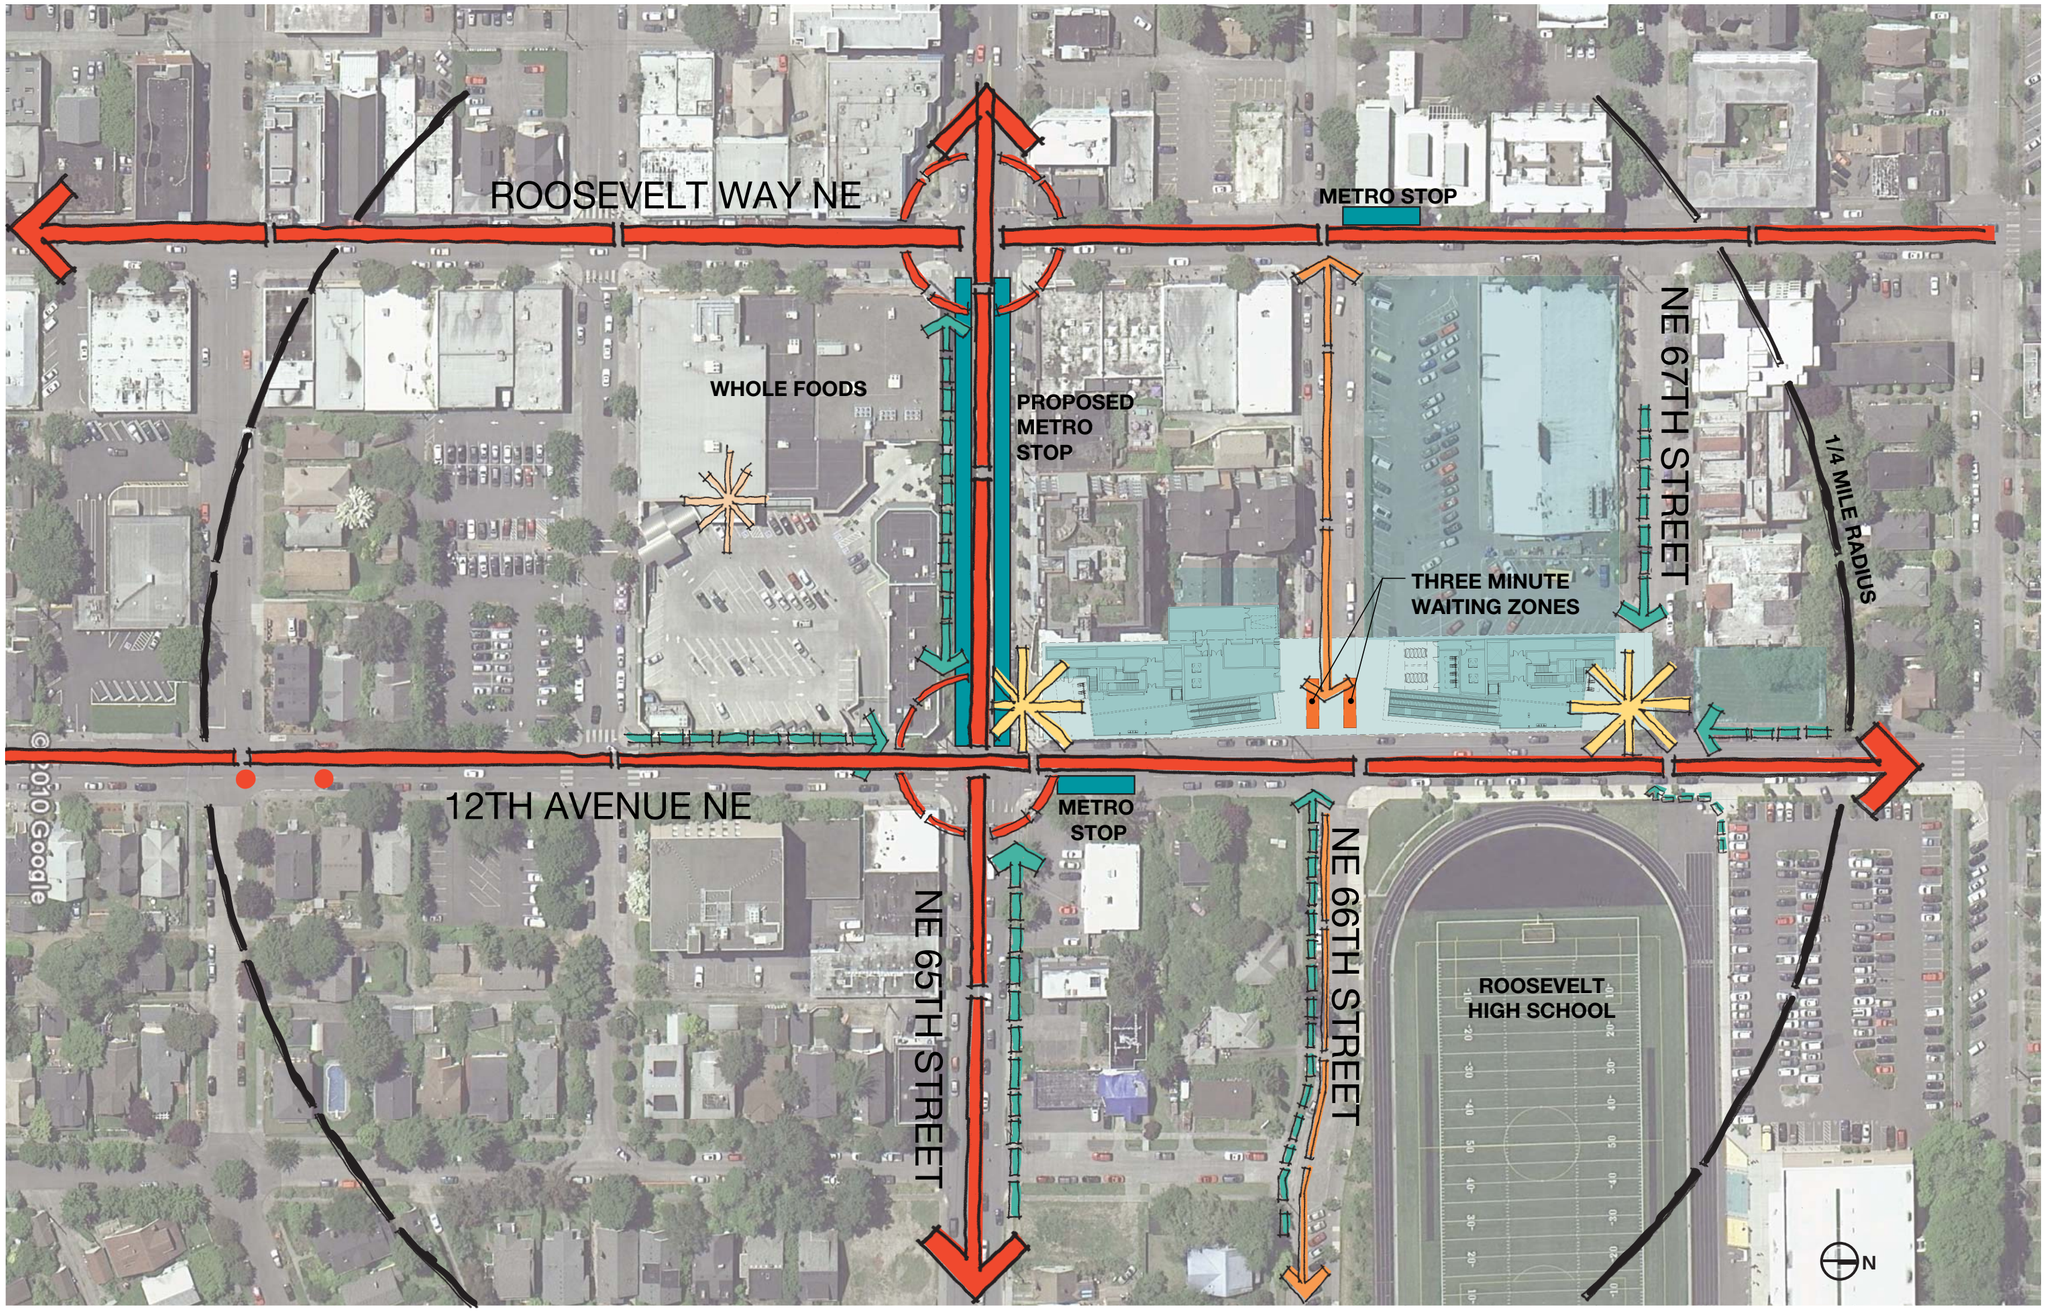

05.2011

JACOBS ASSOCIATES

HEWITT

SOUNDTRANSIT

CENTRAL PUGET SOUND REGIONAL TRANSIT AUTHORITY

ROOSEVELT STATION

ZONING DIAGRAM

NORTH LINK

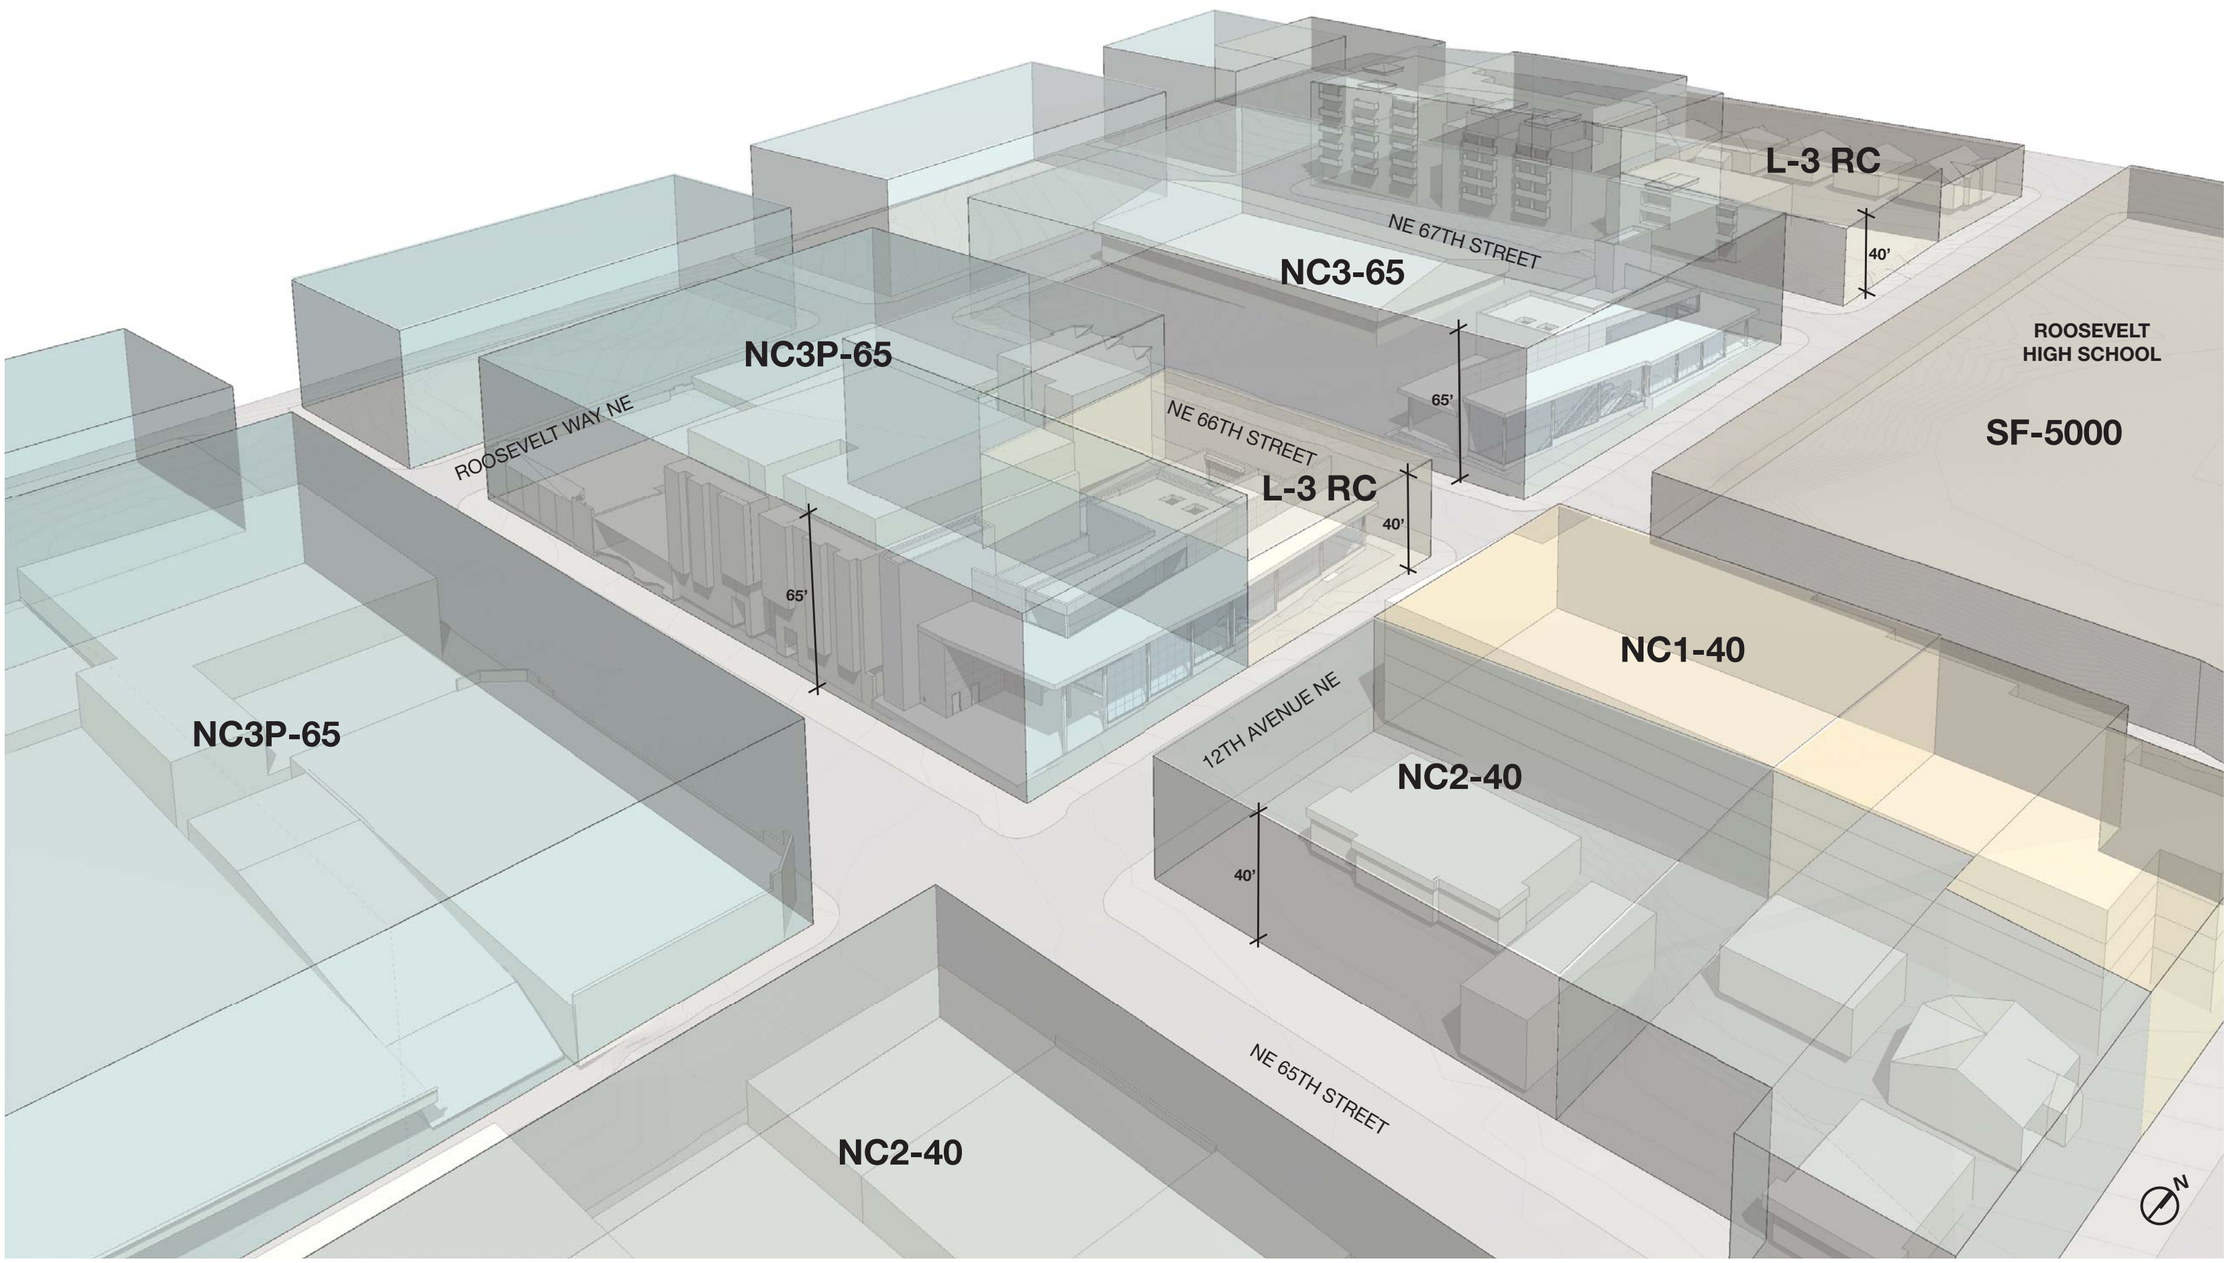

05.2011

JACOBS ASSOCIATES

HEWITT

SOUNDTRANSIT

CENTRAL PUGET SOUND REGIONAL TRANSIT AUTHORITY

ROOSEVELT STATION

GRADE LEVEL PLAN

NORTH LINK

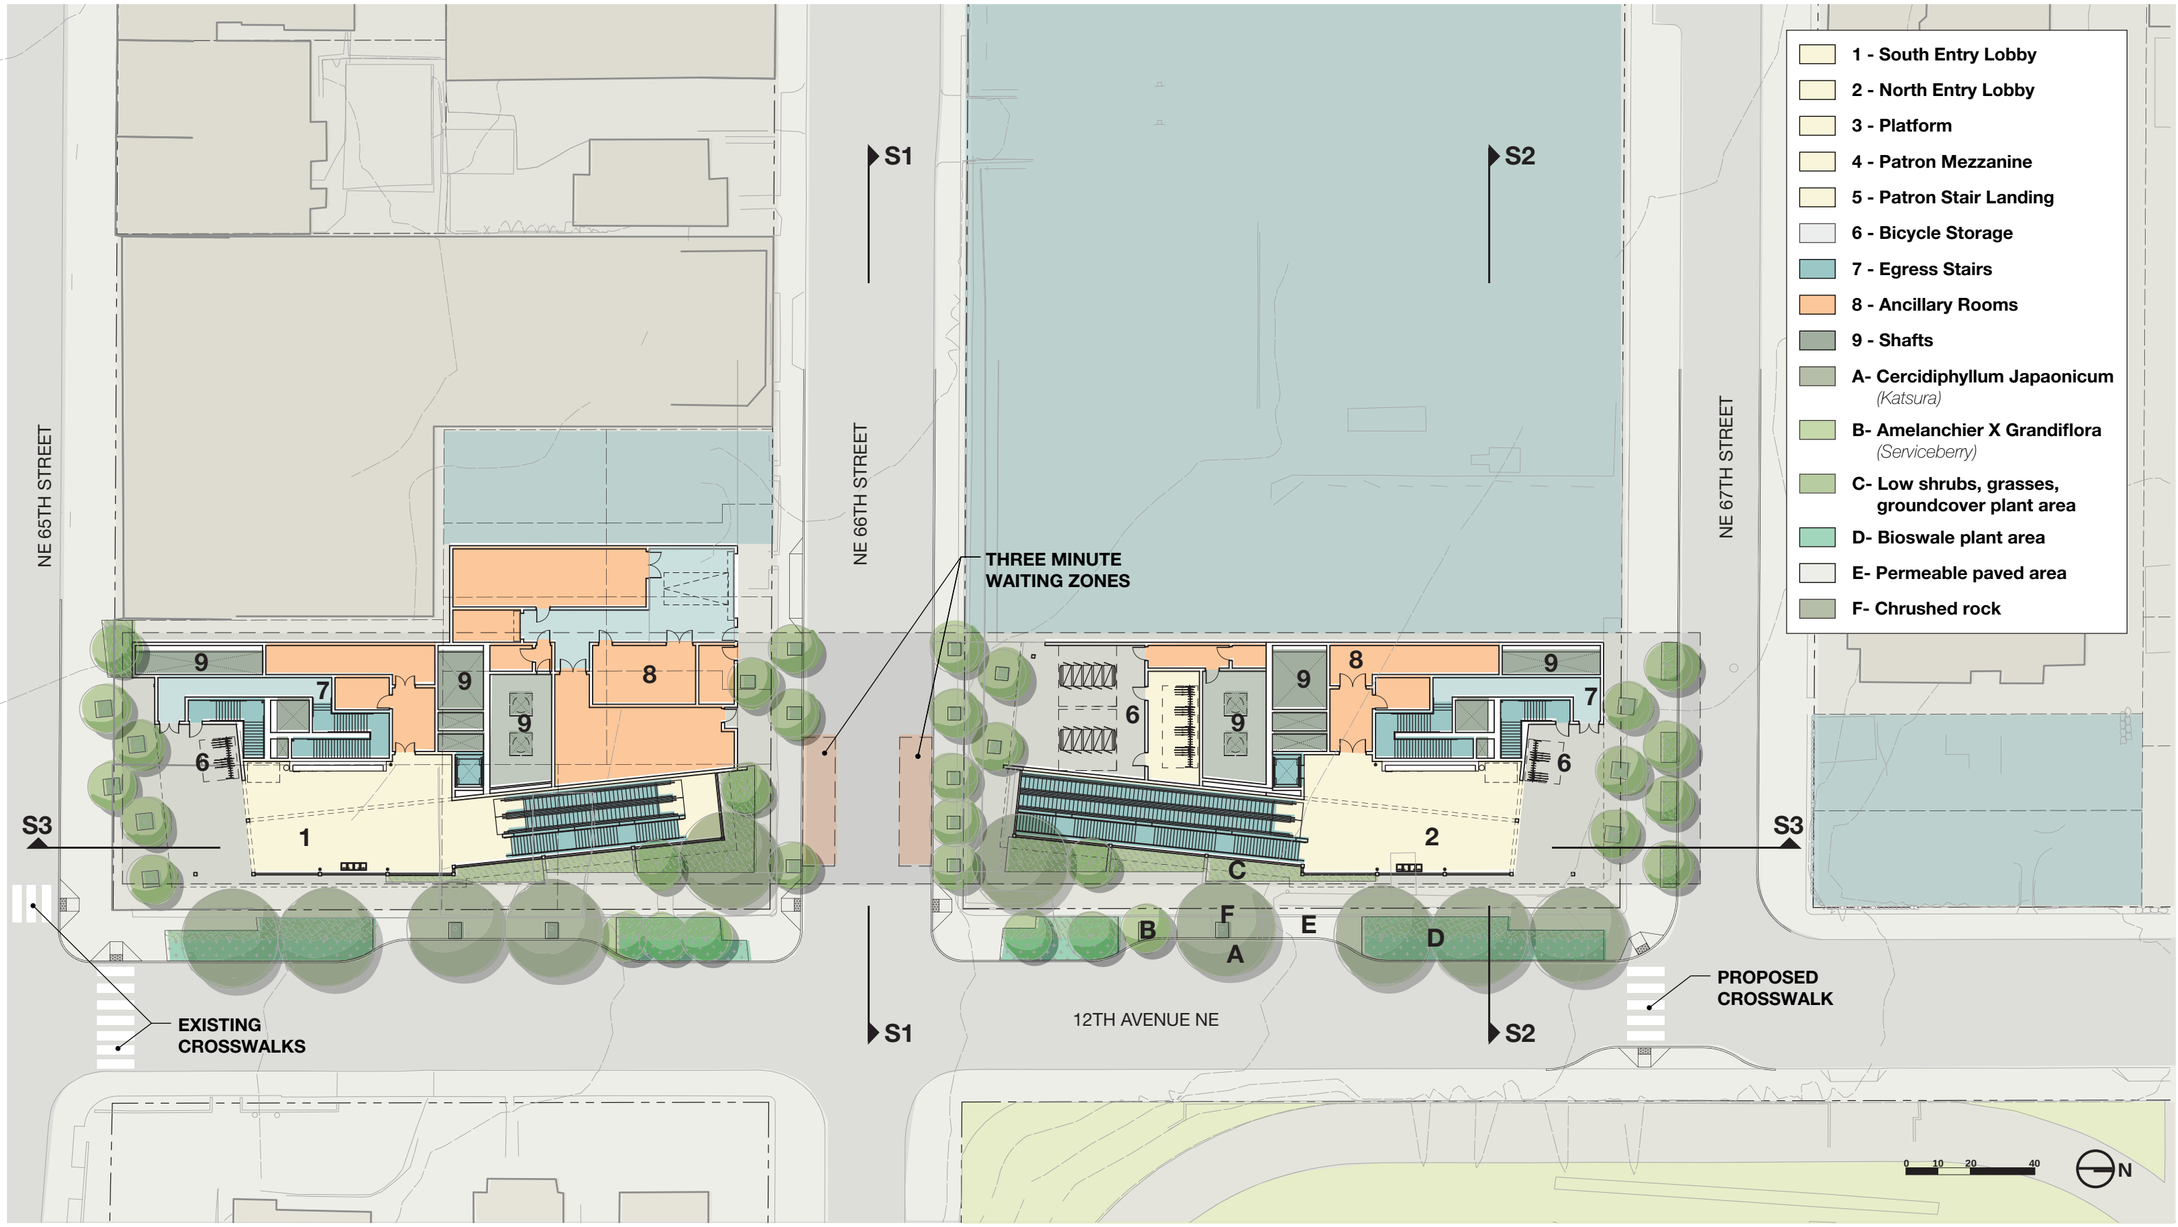

05.2011

JACOBS ASSOCIATES HEWITT SWIFTCOMPANY LLC

SOUNDTRANSIT

CENTRAL PUGET SOUND REGIONAL TRANSIT AUTHORITY

ROOSEVELT STATION

SUBGRADE/MEZZANINE LEVEL PLANS

NORTH LINK

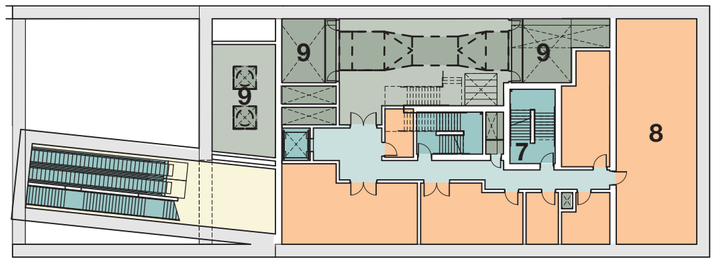

Subgrade Level

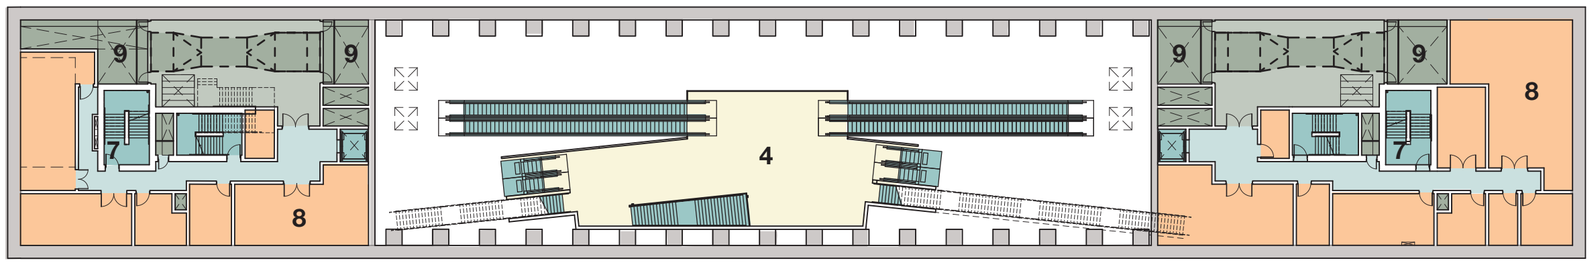

Mezzanine Level

- 1 - South Entry Lobby
- 2 - North Entry Lobby
- 3 - Platform
- 4 - Patron Mezzanine
- 5 - Patron Stair Landing
- 6 - Bicycle Storage
- 7 - Egress Stairs
- 8 - Ancillary Rooms
- 9 - Shafts
- A- Cercidiphyllum Japaonicum *(Katsura)*
- B- Amelanchier X Grandiflora *(Serviceberry)*
- C- Low shrubs, grasses, groundcover plant area
- D- Bioswale plant area
- E- Permeable paved area
- F- Chrushed rock

0 10 20 40

N

05.2011

JACOBS ASSOCIATES HEWITT

SOUNDTRANSIT

CENTRAL PUGET SOUND REGIONAL TRANSIT AUTHORITY

ROOSEVELT STATION

BASEMENT/PLATFORM LEVEL PLANS

NORTH LINK

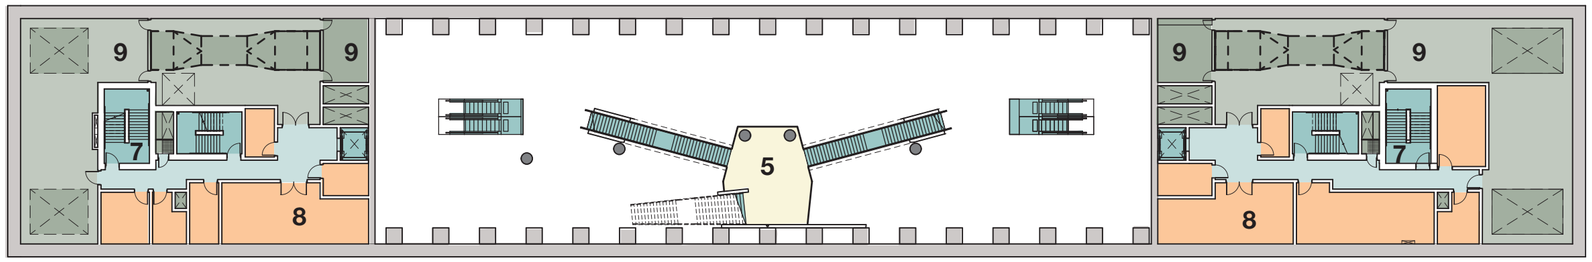

Basement Level

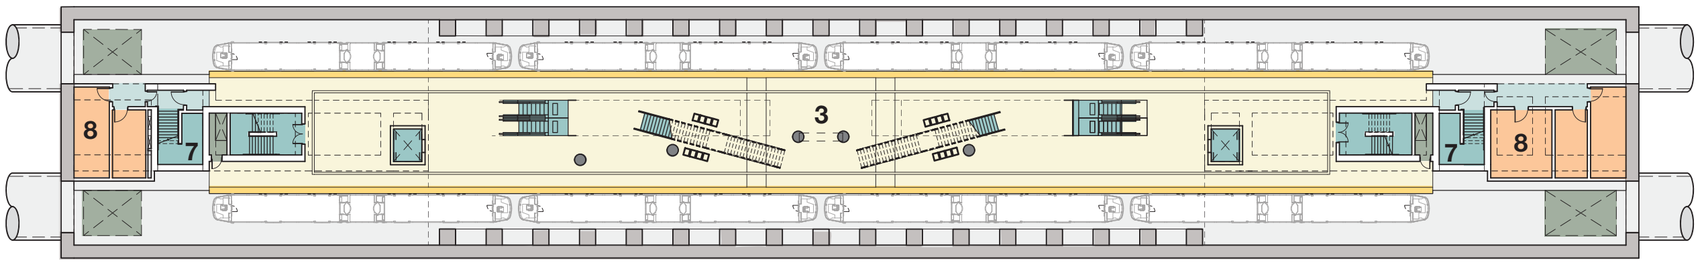

Mezzanine Level

- 1 - South Entry Lobby
- 2 - North Entry Lobby
- 3 - Platform
- 4 - Patron Mezzanine
- 5 - Patron Stair Landing
- 6 - Bicycle Storage
- 7 - Egress Stairs
- 8 - Ancillary Rooms
- 9 - Shafts
- A- Cercidiphyllum Japaonicum *(Katsura)*
- B- Amelanchier X Grandiflora *(Serviceberry)*
- C- Low shrubs, grasses, groundcover plant area
- D- Bioswale plant area
- E- Permeable paved area
- F- Chrushed rock

0 10 20 40

N

05.2011

JACOBS ASSOCIATES

HEWITT

SOUNDTRANSIT

CENTRAL PUGET SOUND REGIONAL TRANSIT AUTHORITY

ROOSEVELT STATION

SECTIONS

NORTH LINK

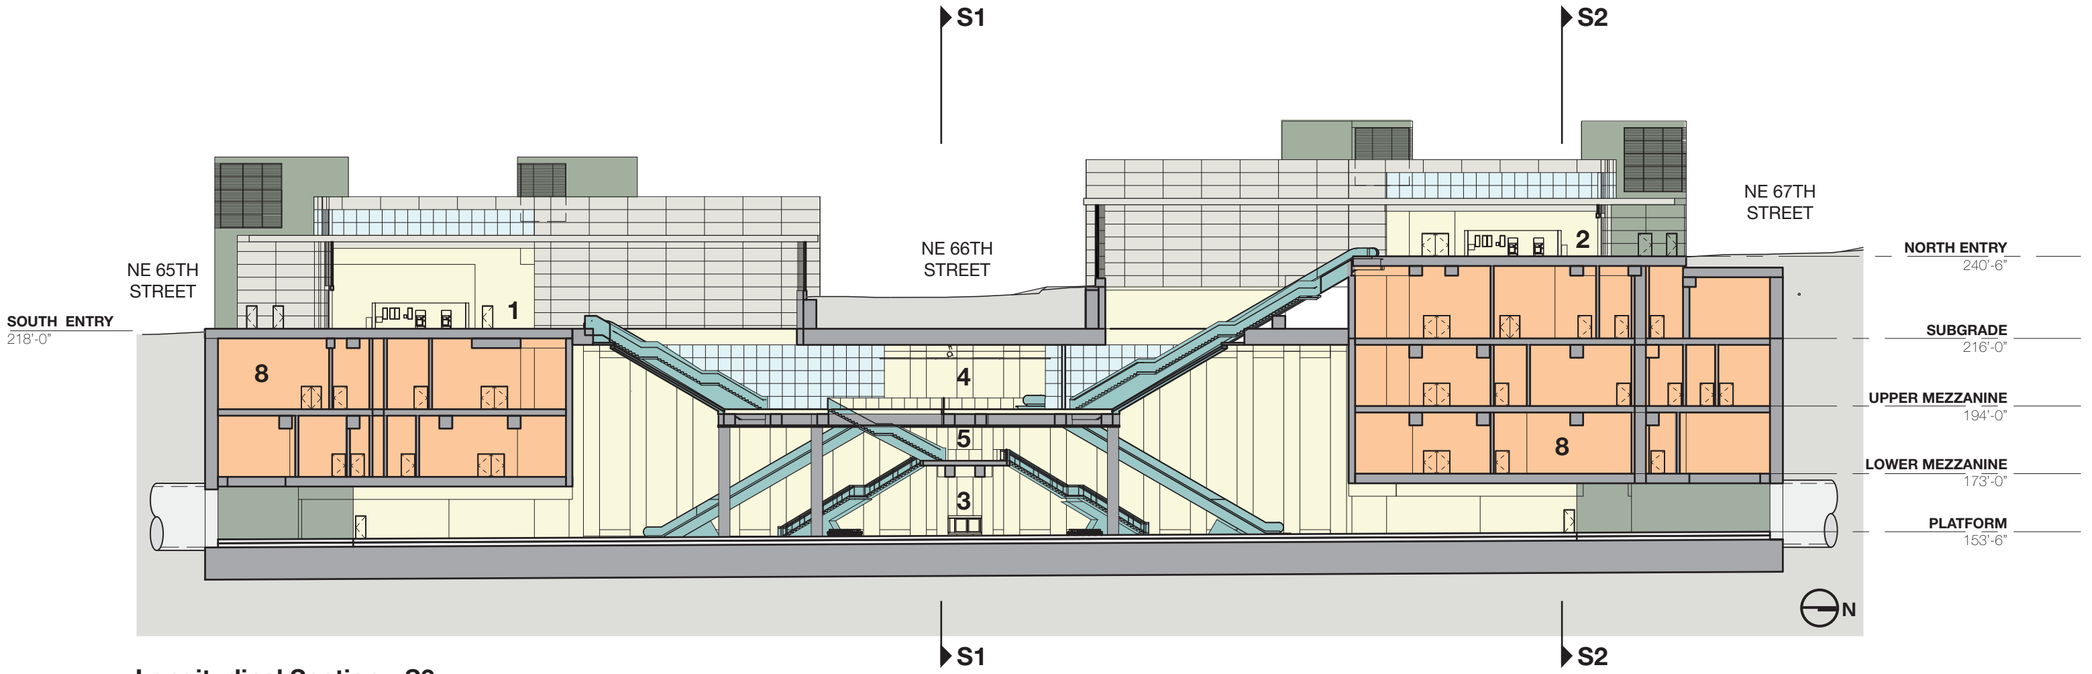

Longitudinal Section - S3

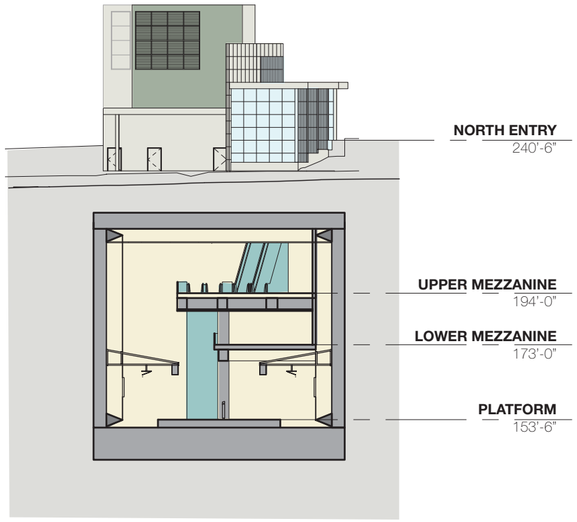

Cross Section - S1

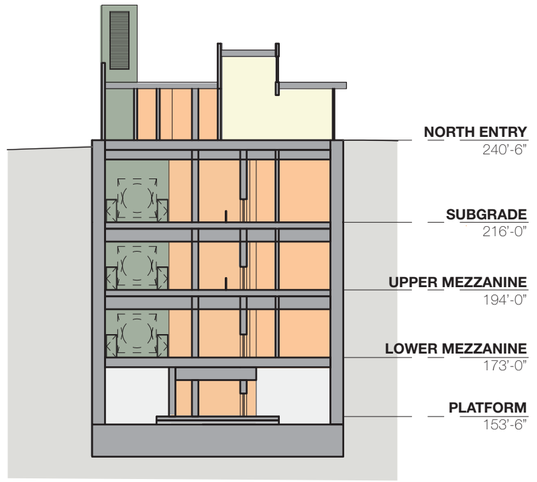

Cross Section - S2

0 10 20 40

- 1 - South Entry Lobby
- 2 - North Entry Lobby
- 3 - Platform
- 4 - Patron Mezzanine
- 5 - Patron Stair Landing
- 6 - Bicycle Storage
- 7 - Egress Stairs
- 8 - Ancillary Rooms
- 9 - Shafts
- A- Cercidiphyllum Japaonicum *(Katsura)*
- B- Amelanchier X Grandiflora *(Serviceberry)*
- C- Low shrubs, grasses, groundcover plant area
- D- Bioswale plant area
- E- Permeable paved area
- F- Chrushed rock

05.2011

JACOBS ASSOCIATES HEWITT SOUNDTRANSIT

CENTRAL PUGET SOUND REGIONAL TRANSIT AUTHORITY

ROOSEVELT STATION

PERSPECTIVE VIEW LOOKING NORTHWEST

NORTH LINK

05.2011

JACOBS ASSOCIATES

HEWITT

SOUNDTRANSIT

CENTRAL PUGET SOUND REGIONAL TRANSIT AUTHORITY

ROOSEVELT STATION

PERSPECTIVE VIEW LOOKING WEST

NORTH LINK

05.2011

JACOBS ASSOCIATES

HEWITT

SOUNDTRANSIT

CENTRAL PUGET SOUND REGIONAL TRANSIT AUTHORITY

ROOSEVELT STATION

PERSPECTIVE VIEW LOOKING SOUTHWEST

NORTH LINK

05.2011

JACOBS ASSOCIATES

HEWITT

SOUNDTRANSIT

CENTRAL PUGET SOUND REGIONAL TRANSIT AUTHORITY