NOTE: INSTALL NEW S.S. FLASHING AROUND CHIMNEY. INSTALL COUNTER FLASHING REGLET AROUND CHIMNEY A MIN. 7" HIGH FROM ROOF MEMBERS. CAULK REGLET. EXTEND MODIFIED BITUMEN FLASHING UP BENEATH COUNTER FLASHING FOR 4" LAP. AT LEAST ELEVATION EXIST. ROOF: INSTALL NEW S.S. CAP FLASHING AS SHOWN IN ELEVATION.

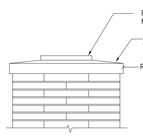

1 CHIMNEY CAP DETAIL
SCALE 1"=1'-0"

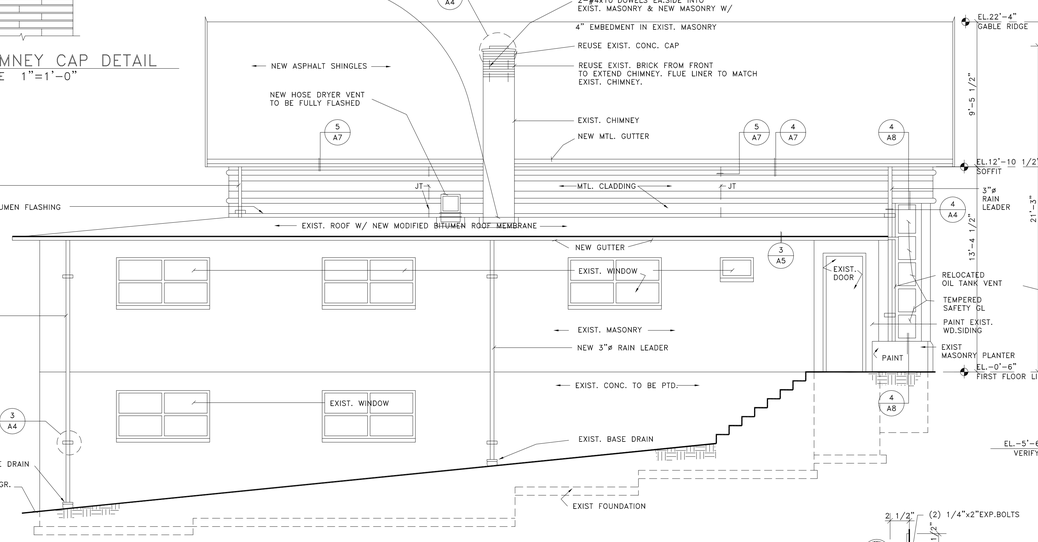

SOUTH ELEVATION
SCALE 1/4"=1'-0"

NOTE: REMOVE EXIST. GABLE LIGHT FIXTURE

O.H. DOOR & STOREFRONT SYSTEM CONTRACTORS NOTE:

SPACING & COORDINATION OF MULLIONS IS CRITICAL. DOOR & WINDOW MULLIONS MUST LINE UP. DIMENSIONS SHOWN ARE CRITICAL. SHOP DRAWING SUBMITTALS MUST INDICATE MULLION SPACING FOR APPROVAL BY ARCHITECT.

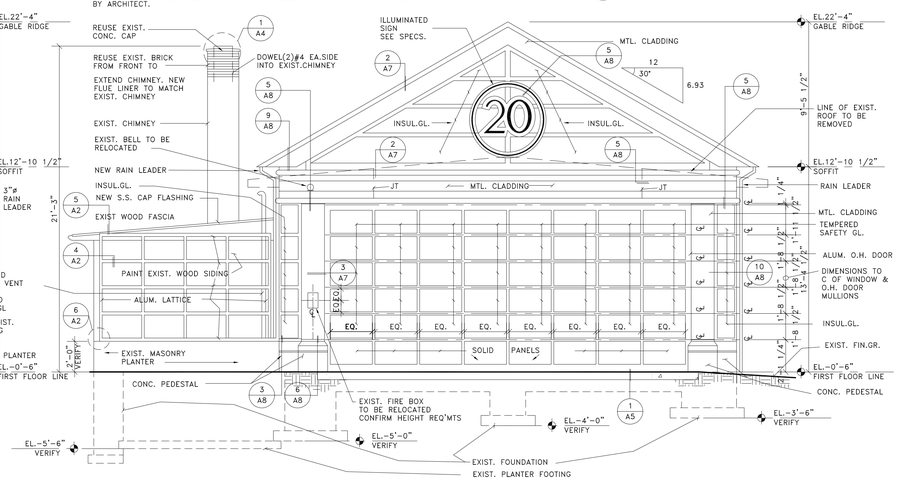

EAST ELEVATION
SCALE 1/4"=1'-0"

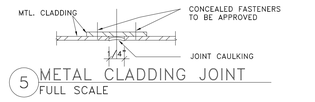

5 METAL CLADDING JOINT
FULL SCALE

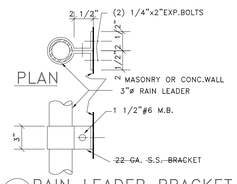

PLAN

3 RAIN LEADER BRACKET
SCALE 1 1/2"=1'-0"

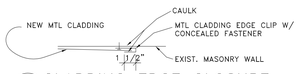

4 CLADDING EDGE CLOSURE
SCALE 1 1/2"=1'-0"

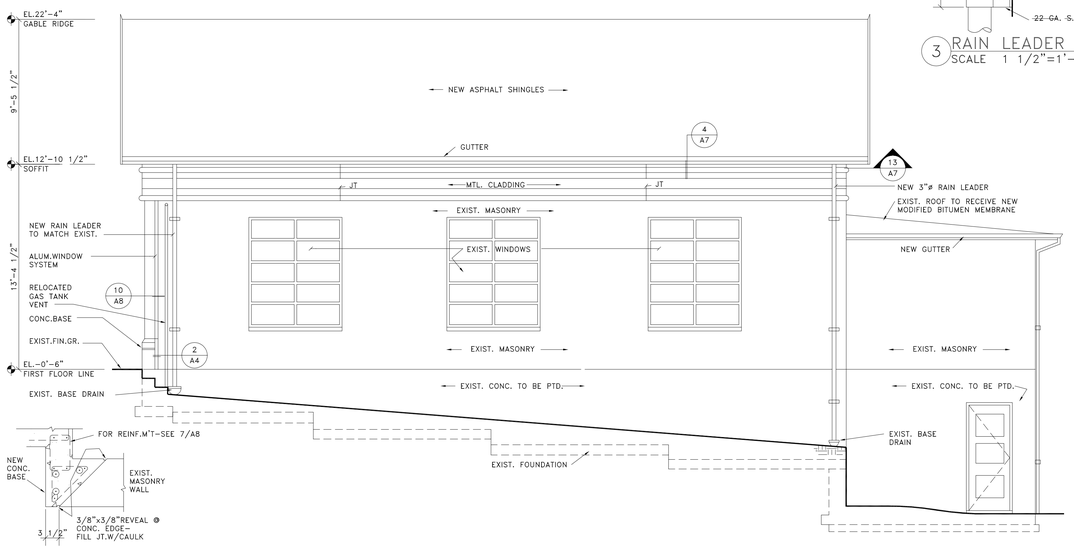

3 CONC.BASE
SCALE 3/4"=1'-0"

NORTH ELEVATION
SCALE 1/4"=1'-0"

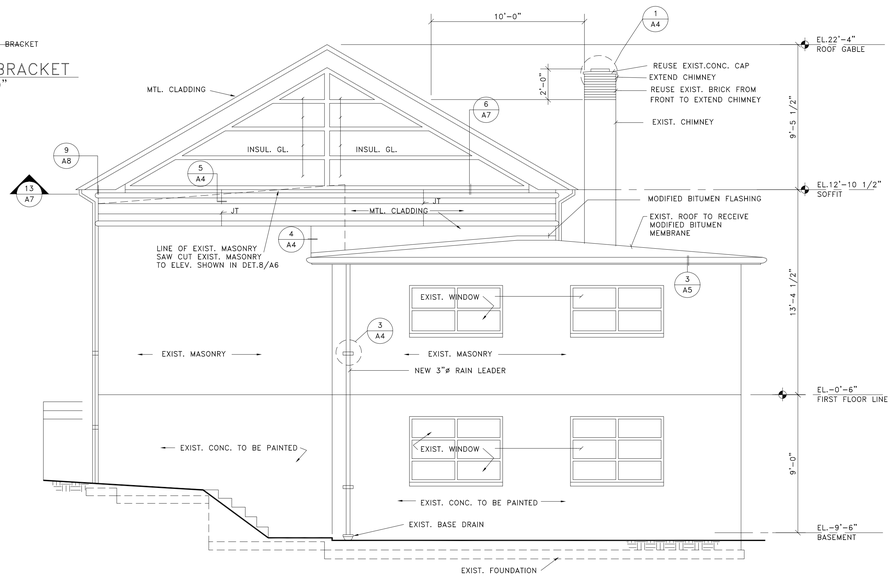

WEST ELEVATION
SCALE 1/4"=1'-0"

NOTE:
TOUCH UP PAINT WORK UNDER EXIST. SOFFIT

KING COUNTY · DEPARTMENT OF · FACILITIES MANAGEMENT · TECHNOLOGY · ARCHITECTURAL SERVICES

APPROVED BY DEPT. OF ADMINISTRATIVE SERVICES ARCHITECTURAL SERVICES DATE

APPROVED FOR ADVERTISING BY THE BOARD OF PUBLIC WORKS SEATTLE, WA. DATE CHAIRMAN ARCHITECTURAL DIRECTOR

REVISIONS: AS BUILT - DEC 87/GG.

PROJECT #: ___ CHK BY: ___
DN BY: ___
SCALE: 1/4"=1'-0"
DATE: 7 - 23 - 86
APPROVED BY: ___

MODIFICATIONS OF
FIRE STATION NO. 20
CITY OF SEATTLE
3209 13TH AVE. W SEATTLE, WA.
ELEVATIONS

KUMATA & ASSOCIATES, ARCHITECTS
1109 WEST SQUAW MAN, SEATTLE, WA. 98119 (206)282-9271

DRAWING FILE INFORMATION
FILENAME:
F20-ELEV.DWG
LAYERS:

DRAWING NO.