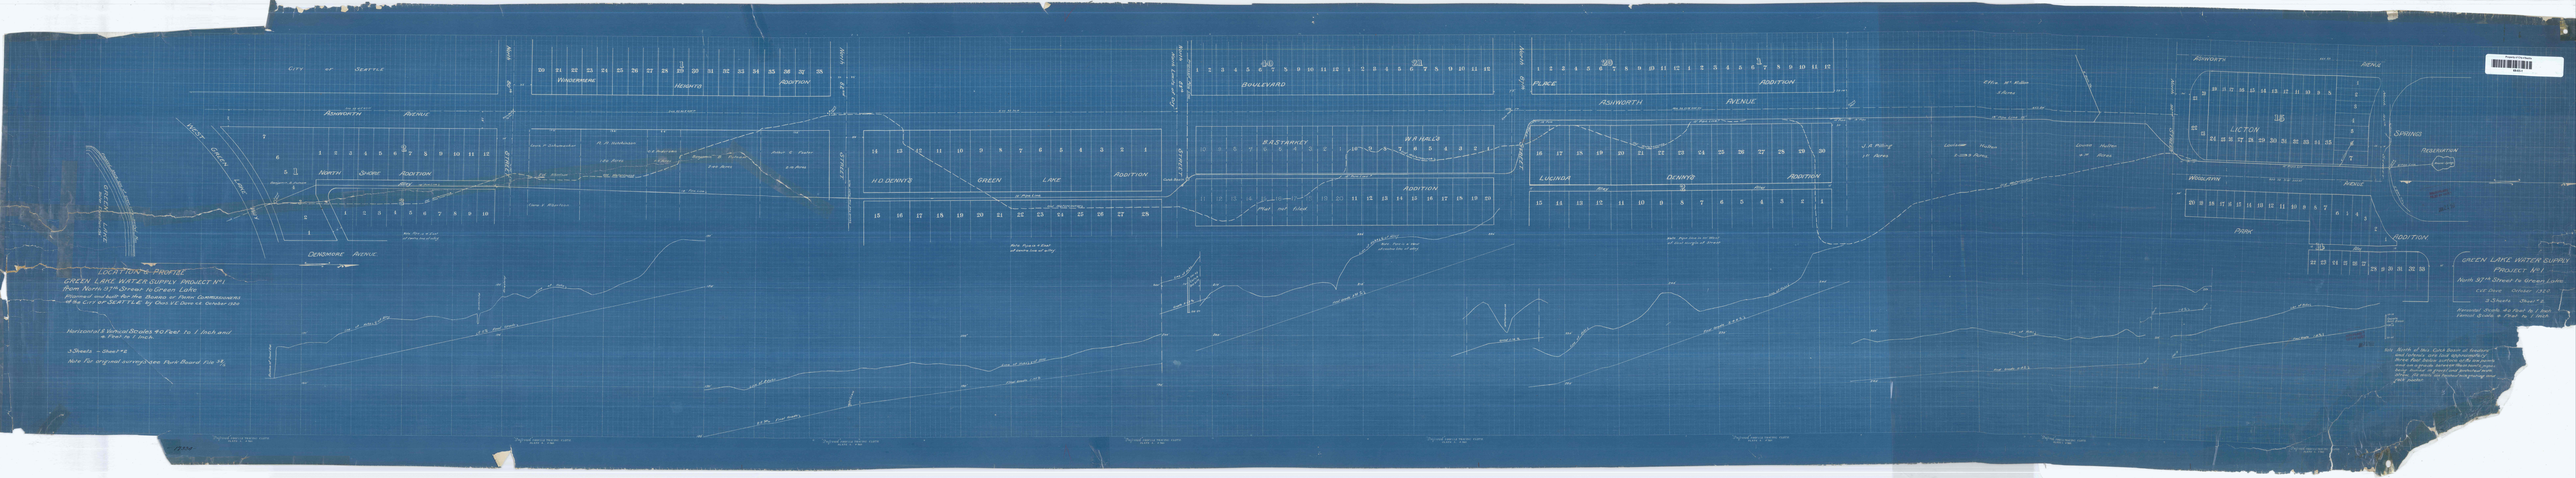
LOCATION & PROFILE
GREEN LAKE WATER SUPPLY PROJECT No 1
From North 37th Street to Green Lake
Planned and built for the Board of Park Commissioners of the City of SEATTLE by Chas H. Dorn C.E. October 1906
Horizontal & Vertical Scales 40 Feet to 1 Inch and 4 Feet to 1 Inch.
3 Sheets — Sheet No
Note for original correspondence Park Board File 39
GREEN LAKE WATER SUPPLY PROJECT No 1
North 37th Street to Green Lake
Chas H. Dorn October 1906
3 Sheets Sheet No
Horizontal Scale 40 Feet to 1 Inch
Vertical Scale 4 Feet to 1 Inch
CITY OF SEATTLE
ASHWORTH AVENUE
WEST GREEN LAKE
GREEN LAKE
NORTH SHORE ADDITION
DENDMORE AVENUE
WOODBRIDGE
HENRITS ADDITION
H.D. DENRITS GREEN LAKE ADDITION
BOULEVARD
PLACE
ASHWORTH AVENUE
ADDITION
B.F. STARKEY
W.R. HALLS
ADDITION
LUCINDA
DENRITS ADDITION
LICTON
SPRINGS
RESERVATION
WOOLSTON AVENUE
PARK
ADDITION