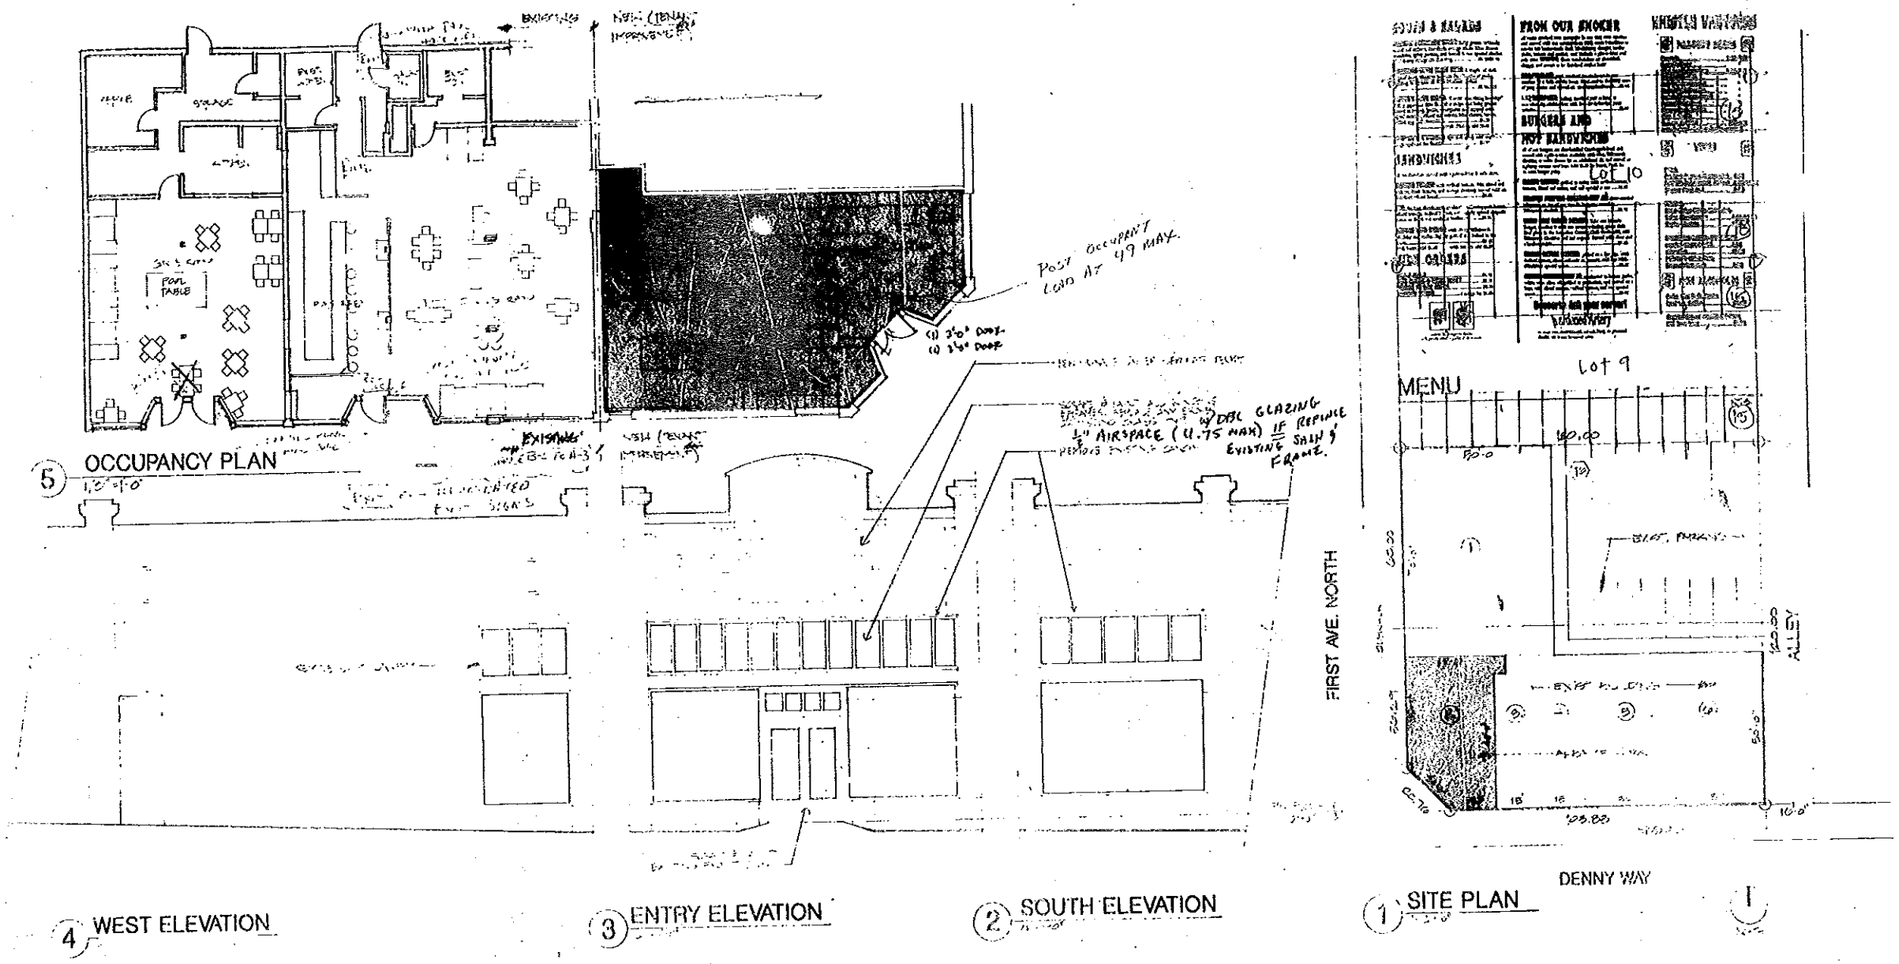

GENERAL NOTES

VICINITY MAP

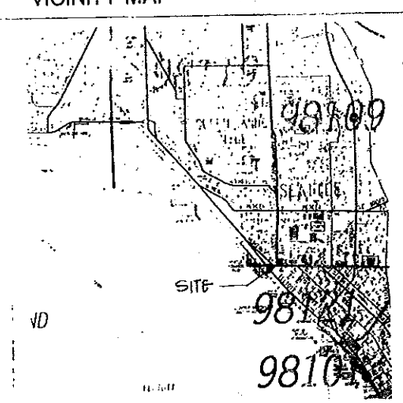

LEGAL DESCRIPTION

PARKING CALCULATIONS

BUILDING AND SITE DATA

A-3 AND B

SHEET INDEX

RECEIVED
AUG 1 5 1998
Dept. of Construction & Land Use

CITY OF SEATTLE
DEPT. OF CONSTRUCTION
AND LAND USE
APPROVED DELIVERY
OCT 0 2 1998

MULVANNY PARTNERSHIP

TINI BIGS

100 DENNY WAY SEATTLE WA.

PROJECT NO. 96-078

SD-1

FINISHES

SHOWROOM/CUSTOMER AREA.
Floor
Linoleum
Walls
Gyp. board w/ enam. paint
Ceiling
Gyp. board w/ enam paint

KITCHEN AND BATHROOM.
Floor
Concrete w/ enam. paint.
Interior Walls
Gyp. board w/ enam. paint
Sink areas + Bathroom Walls
Gyp. Green board w/ enam. paint
Exterior Walls
Lathe + plaster w/ enam. paint
Ceiling
Lathe + plaster w/ enam paint

WALK-IN REFRIDGERATOR
Floor
Concrete w/ enam. paint
Walls + Ceiling
Gyp. Green board w/ enam paint

EQUIPMENT
1 Self service coffee bar
2 Pre-wrapped pastry display case
3 Conference table
4 Model display case
5 Walk-in refridgerator
6 Work bench
7 Decorating Area
8 Reach-in freezer
9 Desk
10 Work bench w/ table top mixers
11 Mixer
12 3 compartment sink
13 Hot water heater
14 Mop sink
15 Hand sink
16 Restroom EXISTING
17 Oven
18 Work bench w/ cake pan storage
19 Flue
20 Shelves
21 Roll-up garage door

Scale: 1/8" = 1'-0"

PLAN NORTH

MORFEY'S CAKE SHOP
110 DENNY
SEATTLE WA 98109
206 283 8557

OWNER: DOUGLAS D. WATKINS

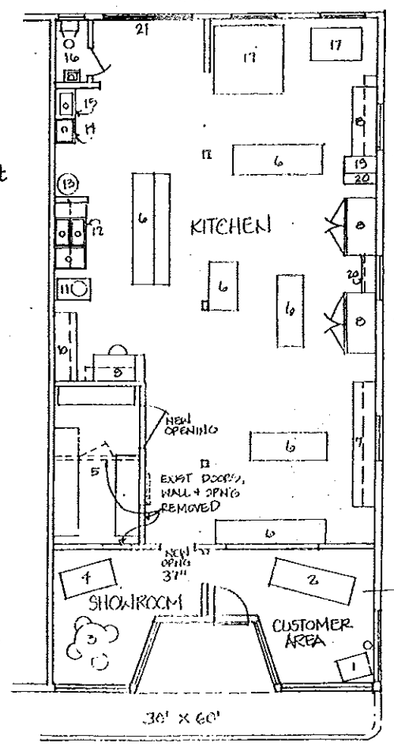

POST SIGN: FOOD TAKE OUT ONLY

PER HEALTH DEPT SEE ATTACHMENT

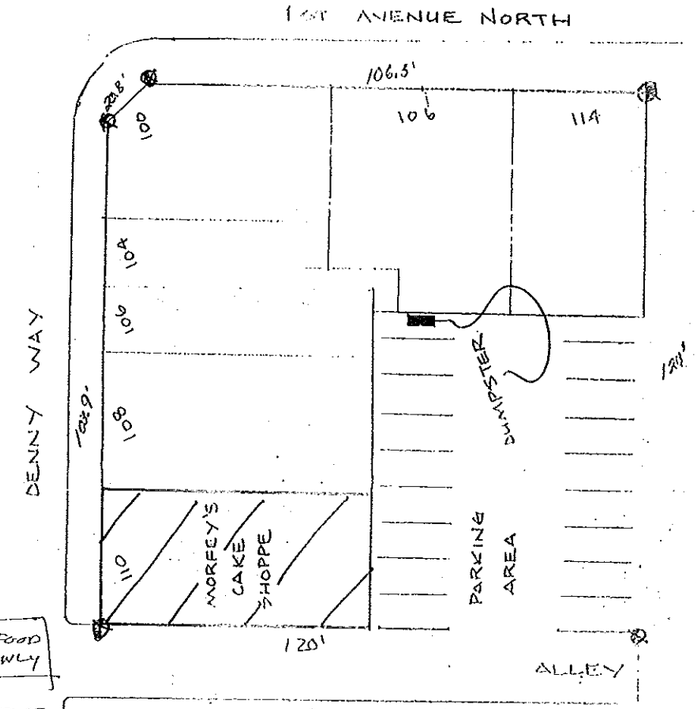

LTS 7&8, BLK 29, D.T. DENNY'S NORTH SEATTLE ADDITION

RECEIVED
NOV 07 1990
Dept. of Construction & Land Use