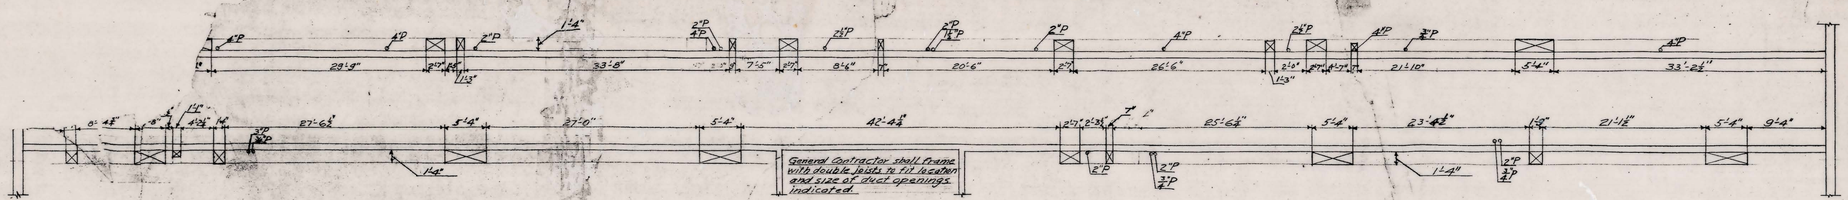

PLAN OF ATTIC
SCALE ¼ INCH = 1 FOOT

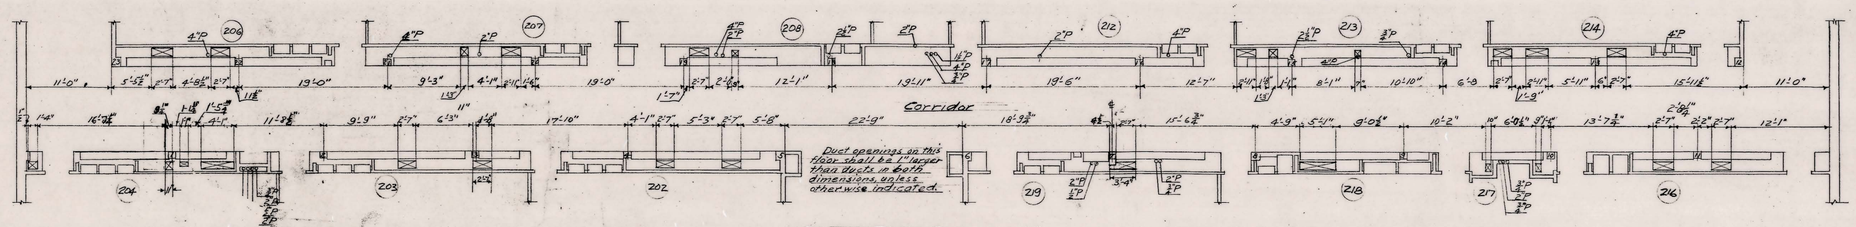

SECOND FLOOR SLAB
SCALE ¼ INCH = 1 FOOT

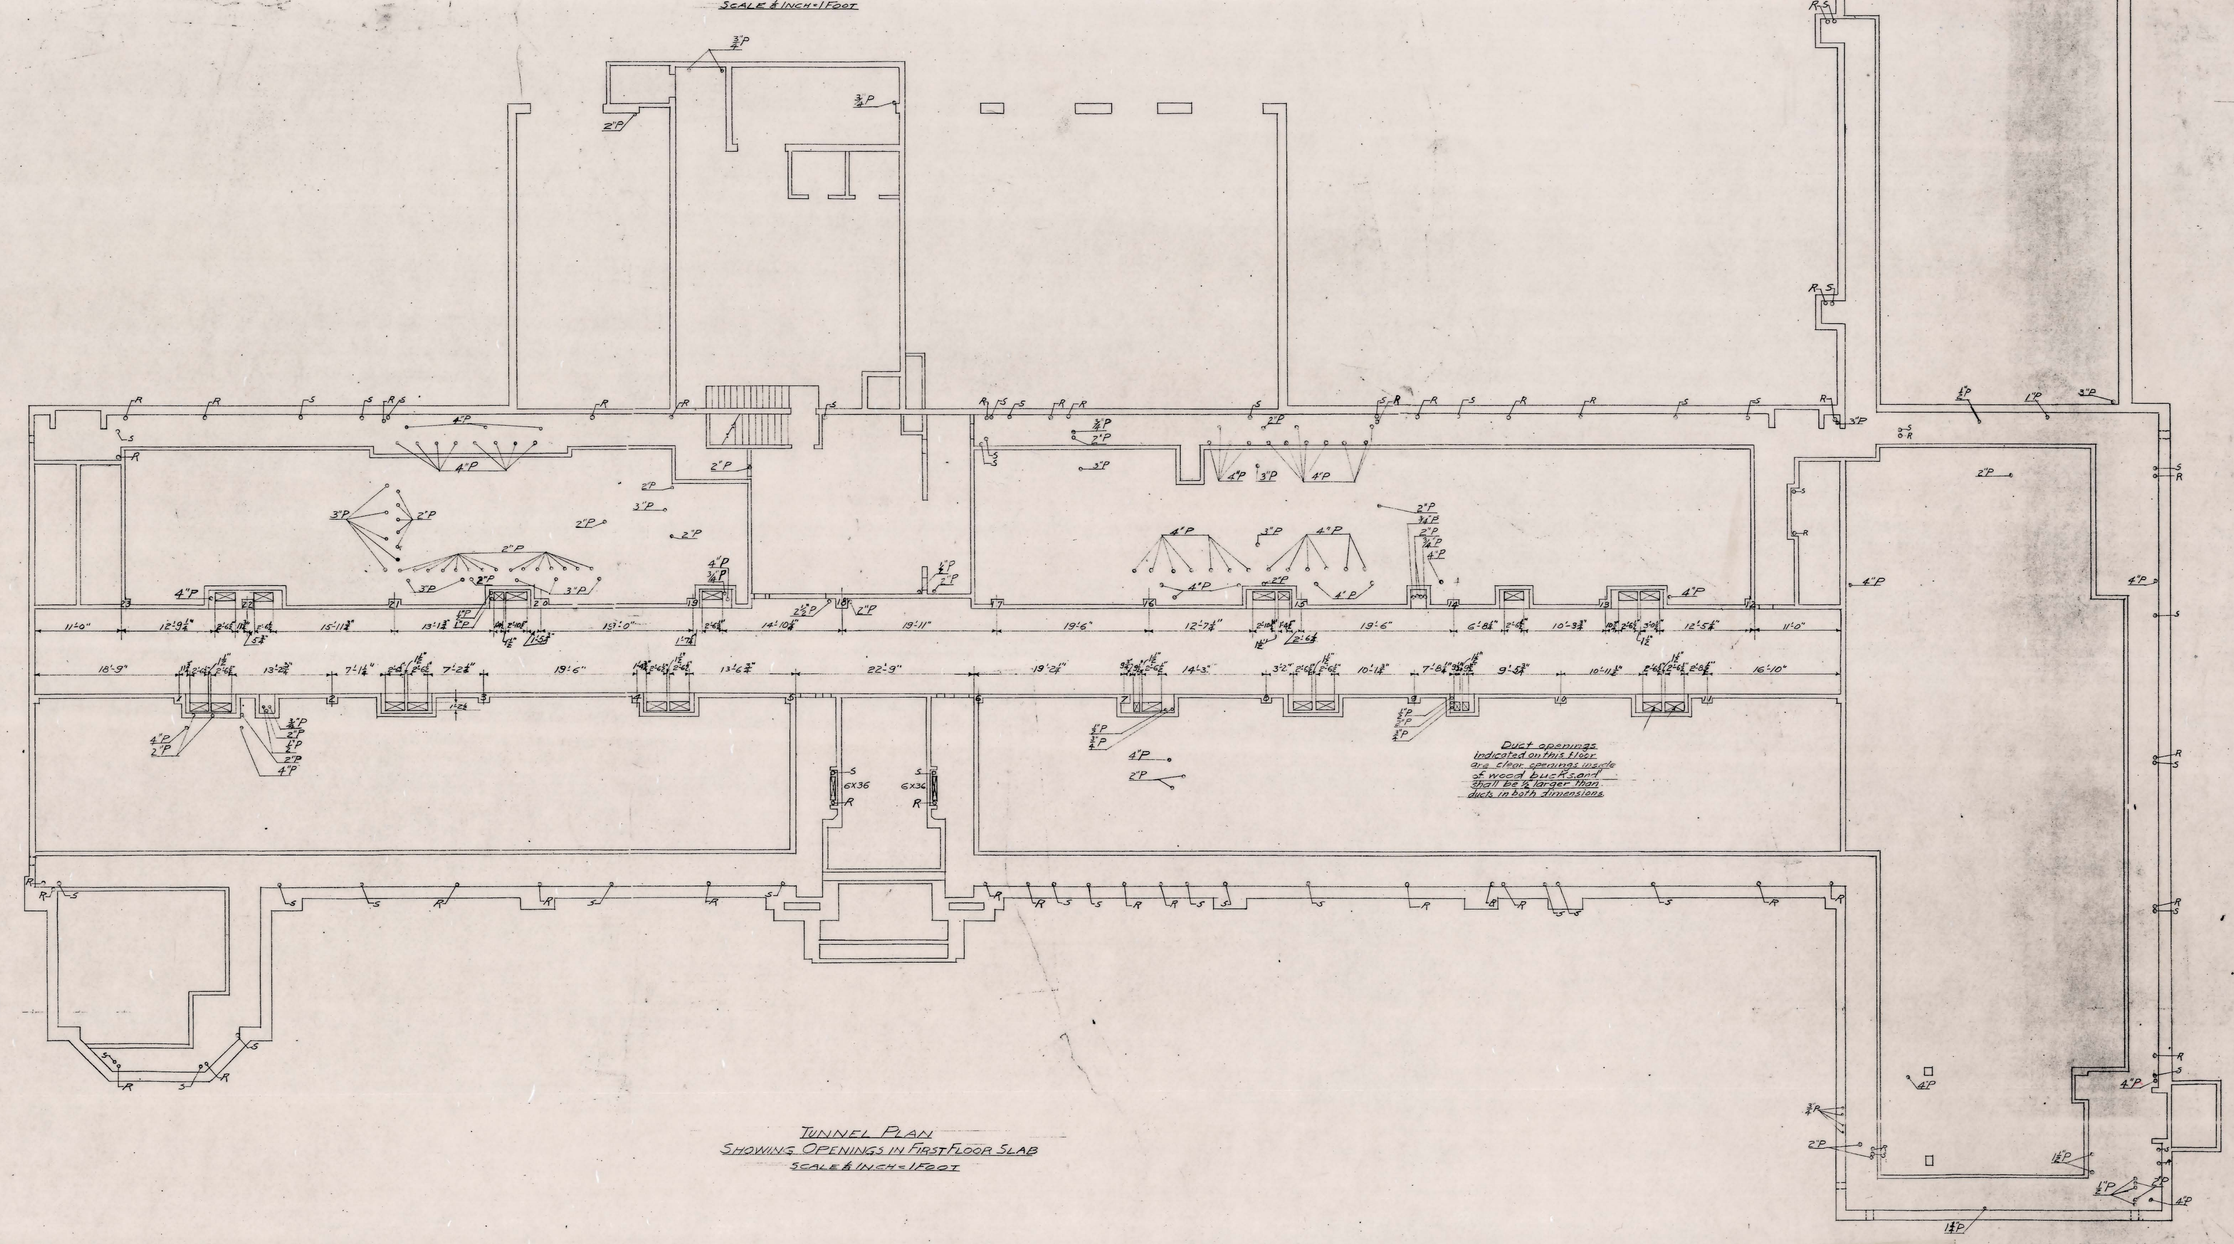

TUNNEL PLAN
SHOWING OPENINGS IN FIRST FLOOR SLAB
SCALE ¼ INCH = 1 FOOT

DANIEL BAGLEY SCHOOL
HEATING & VENTILATING
DUCT OPENINGS & SLEEVES
FIRST-SECOND & ATTIC FLOORS

DATE May 16-1930	SEATTLE SCHOOL DISTRICT NO. 1	SHEET NO.
DRAWN BY A.H.	F. A. NARAMORE, ARCHITECT	1-B
CHECKED BY PMO	810 DEXTER AVENUE SEATTLE, WN	APPROVED

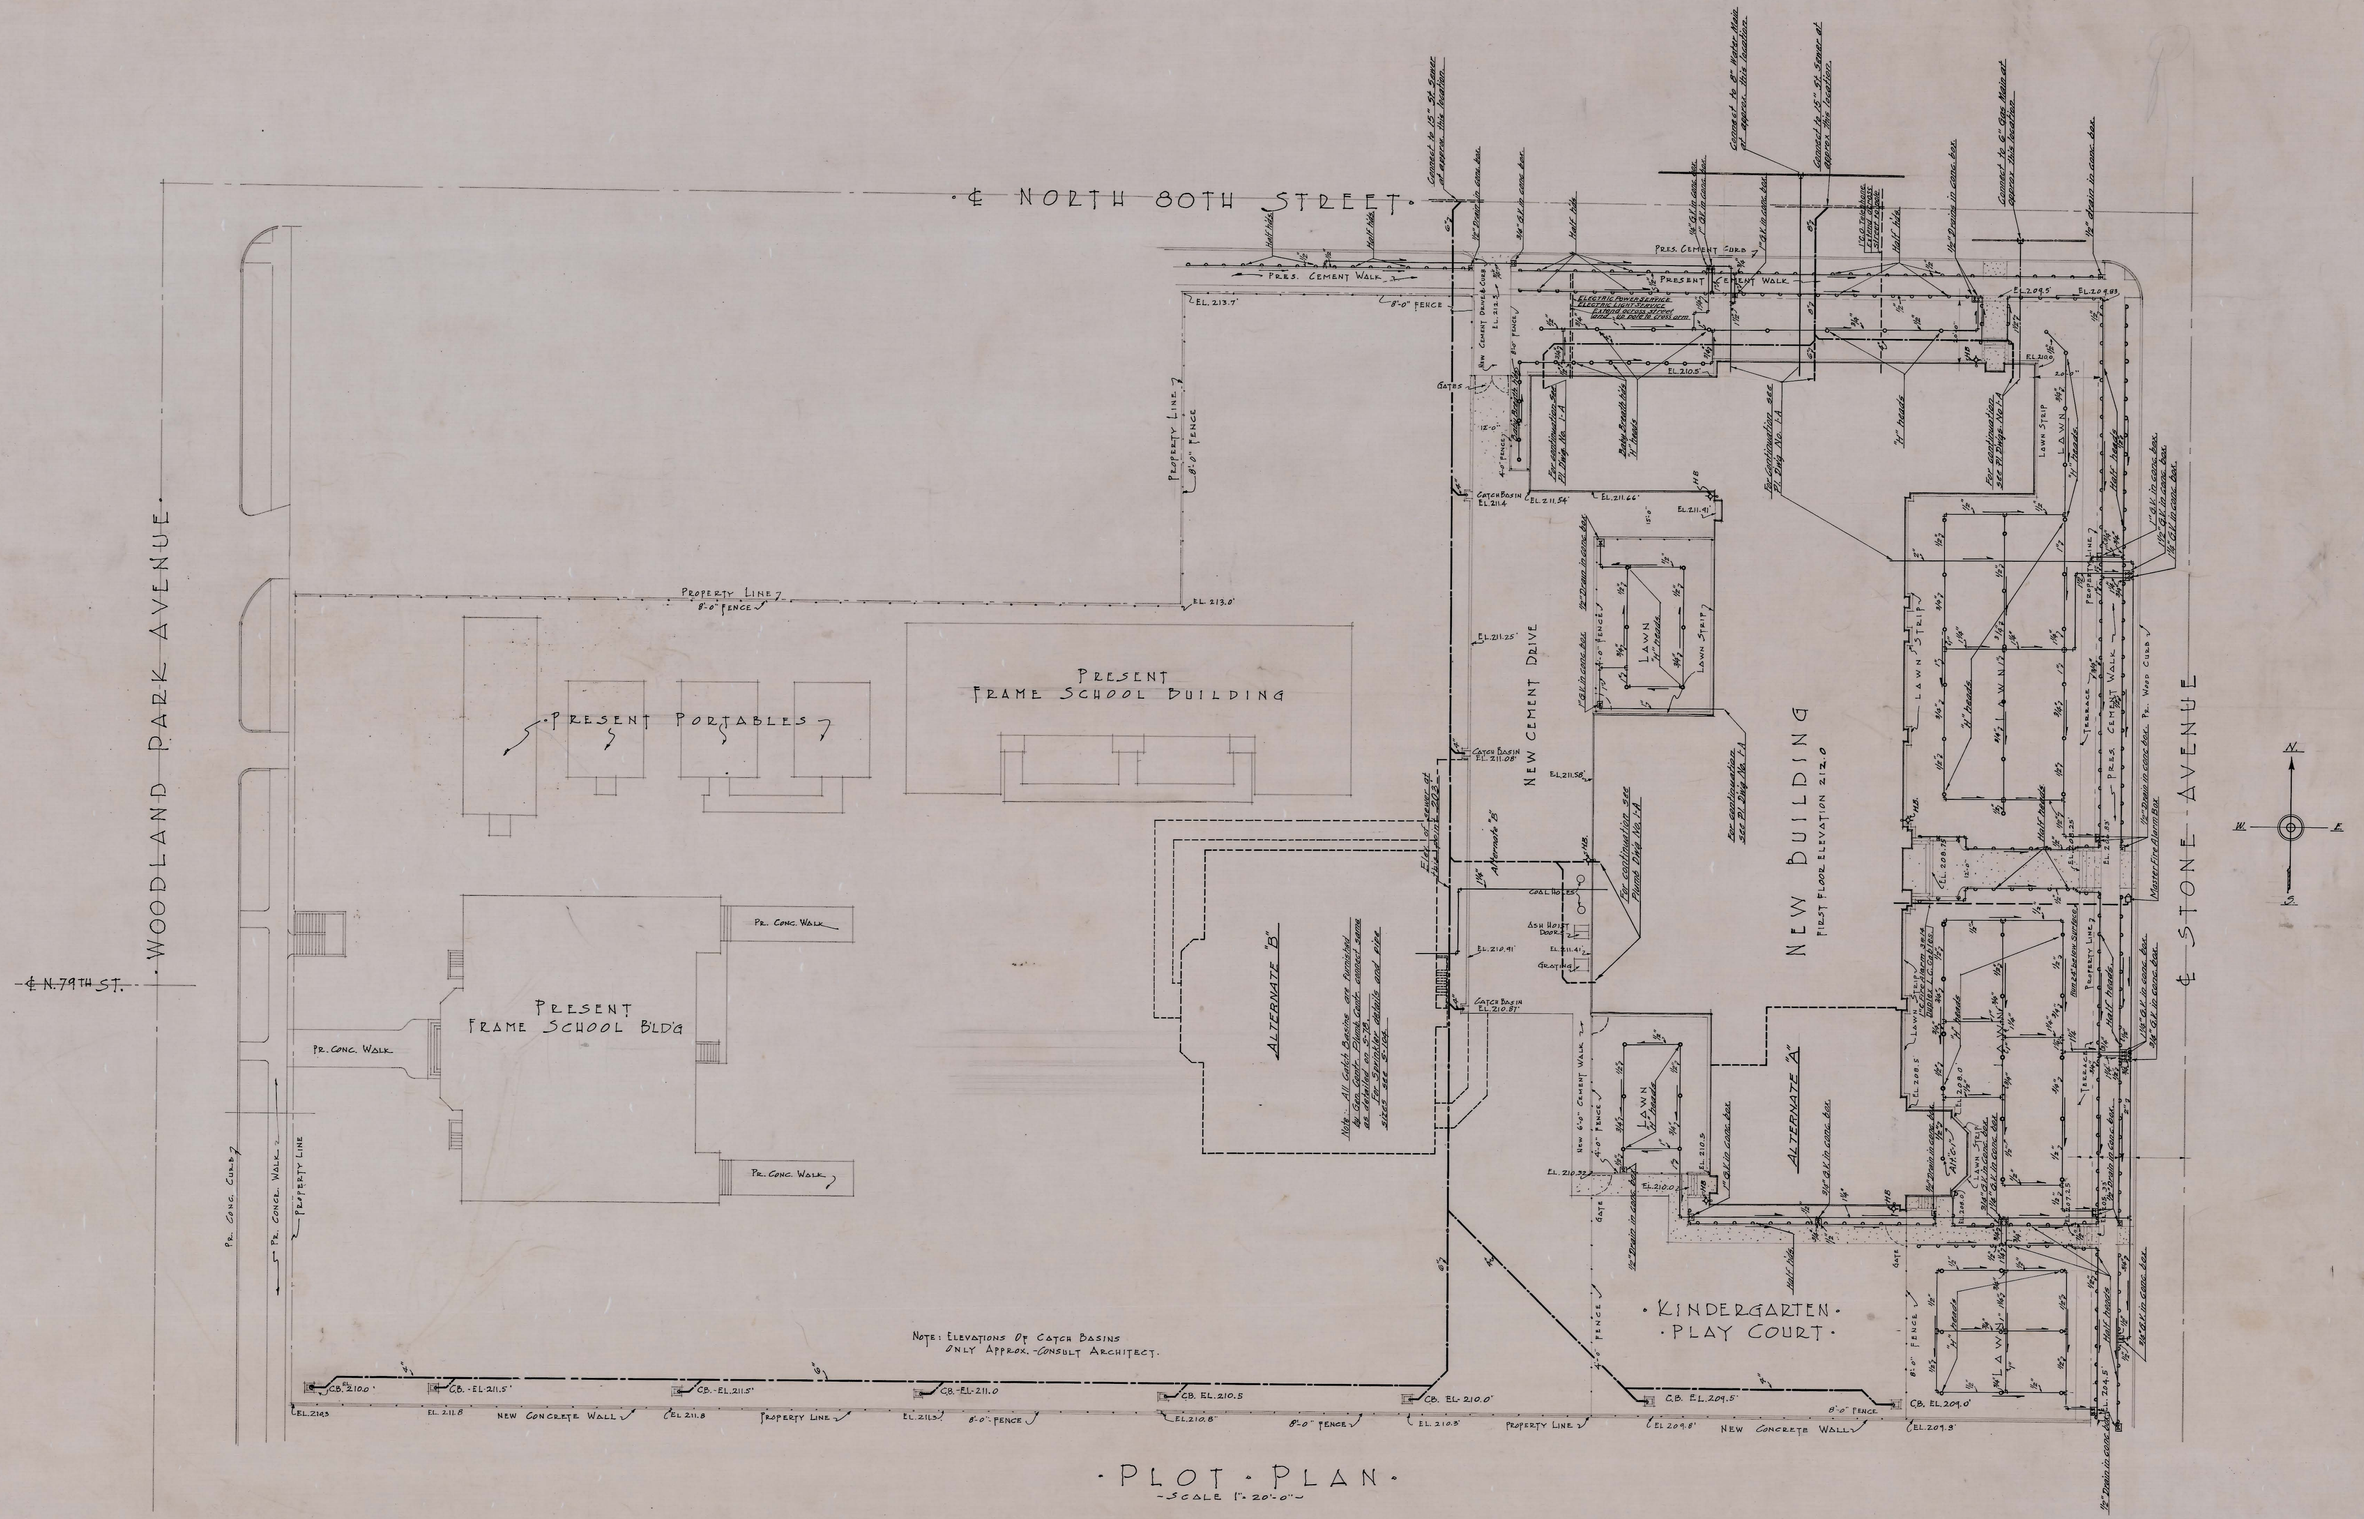

· PLOT · PLAN ·

- SCALE 1" = 20'-0" -

DANIEL BAGLEY SCHOOL		
PLUMBING & ELECTRICAL PLOT PLAN		
DATE: APRIL 2, 1930	SEATTLE SCHOOL DISTRICT NO. 1 F. A. NARAMORE, ARCHITECT 810 DEXTER AVENUE SEATTLE, WN.	SHEET NO. 1
DRAWN BY: K.T.G. - J.M.		
CHECKED BY: F.M.O.		APPROVED BY:

204-0020

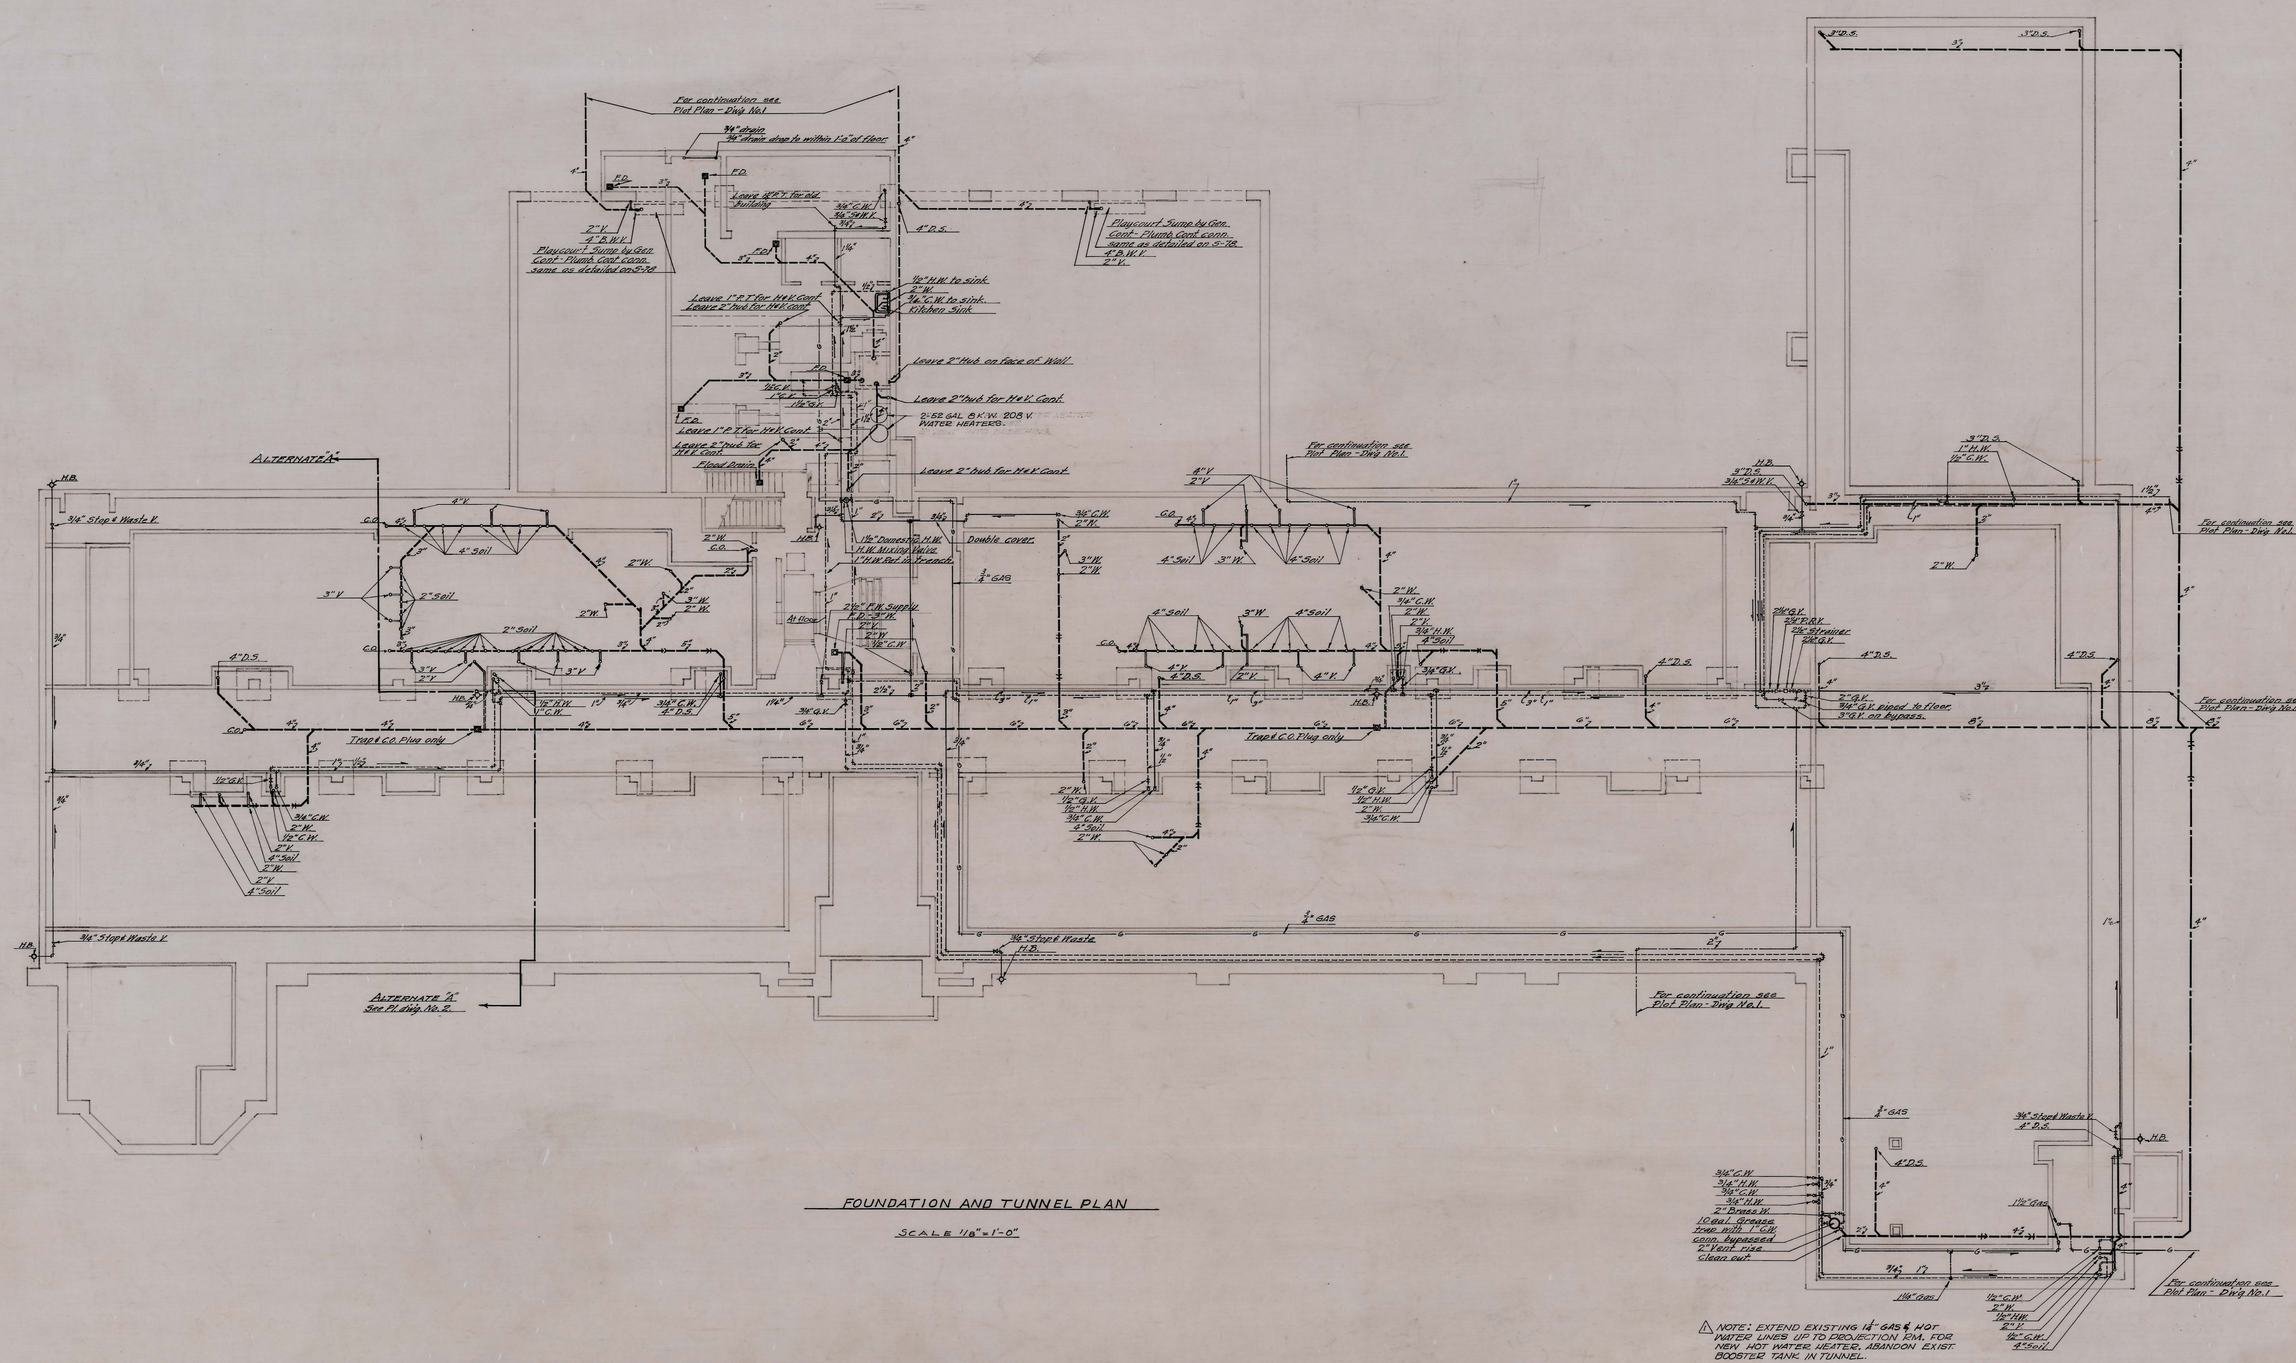

FOUNDATION AND TUNNEL PLAN

SCALE 1/8" = 1'-0"

△1 NOTE: EXTEND EXISTING 1¼" GAS & HOT WATER LINES UP TO PROJECTION RM. FOR NEW HOT WATER HEATER. ABANDON EXIST. BOOSTER TANK IN TUNNEL.

△1 4-27-70 ADDED 1¼" GAS LINE & ELECT. WATER HEATER IN BOILER RM.

DANIEL BAGLEY SCHOOL		
PLUMBING		
TUNNEL PLAN		
DATE APRIL 2-1930	SEATTLE SCHOOL DISTRICT NO. 1 F. A. NARAMORE, ARCHITECT 810 DEXTER AVENUE SEATTLE, WN.	SHEET NO. 1-A
DRAWN BY A.H. - H.T.G.		
CHECKED BY P.M.O.		APPROVED F.A.N.

204-~~0018~~ 00 204

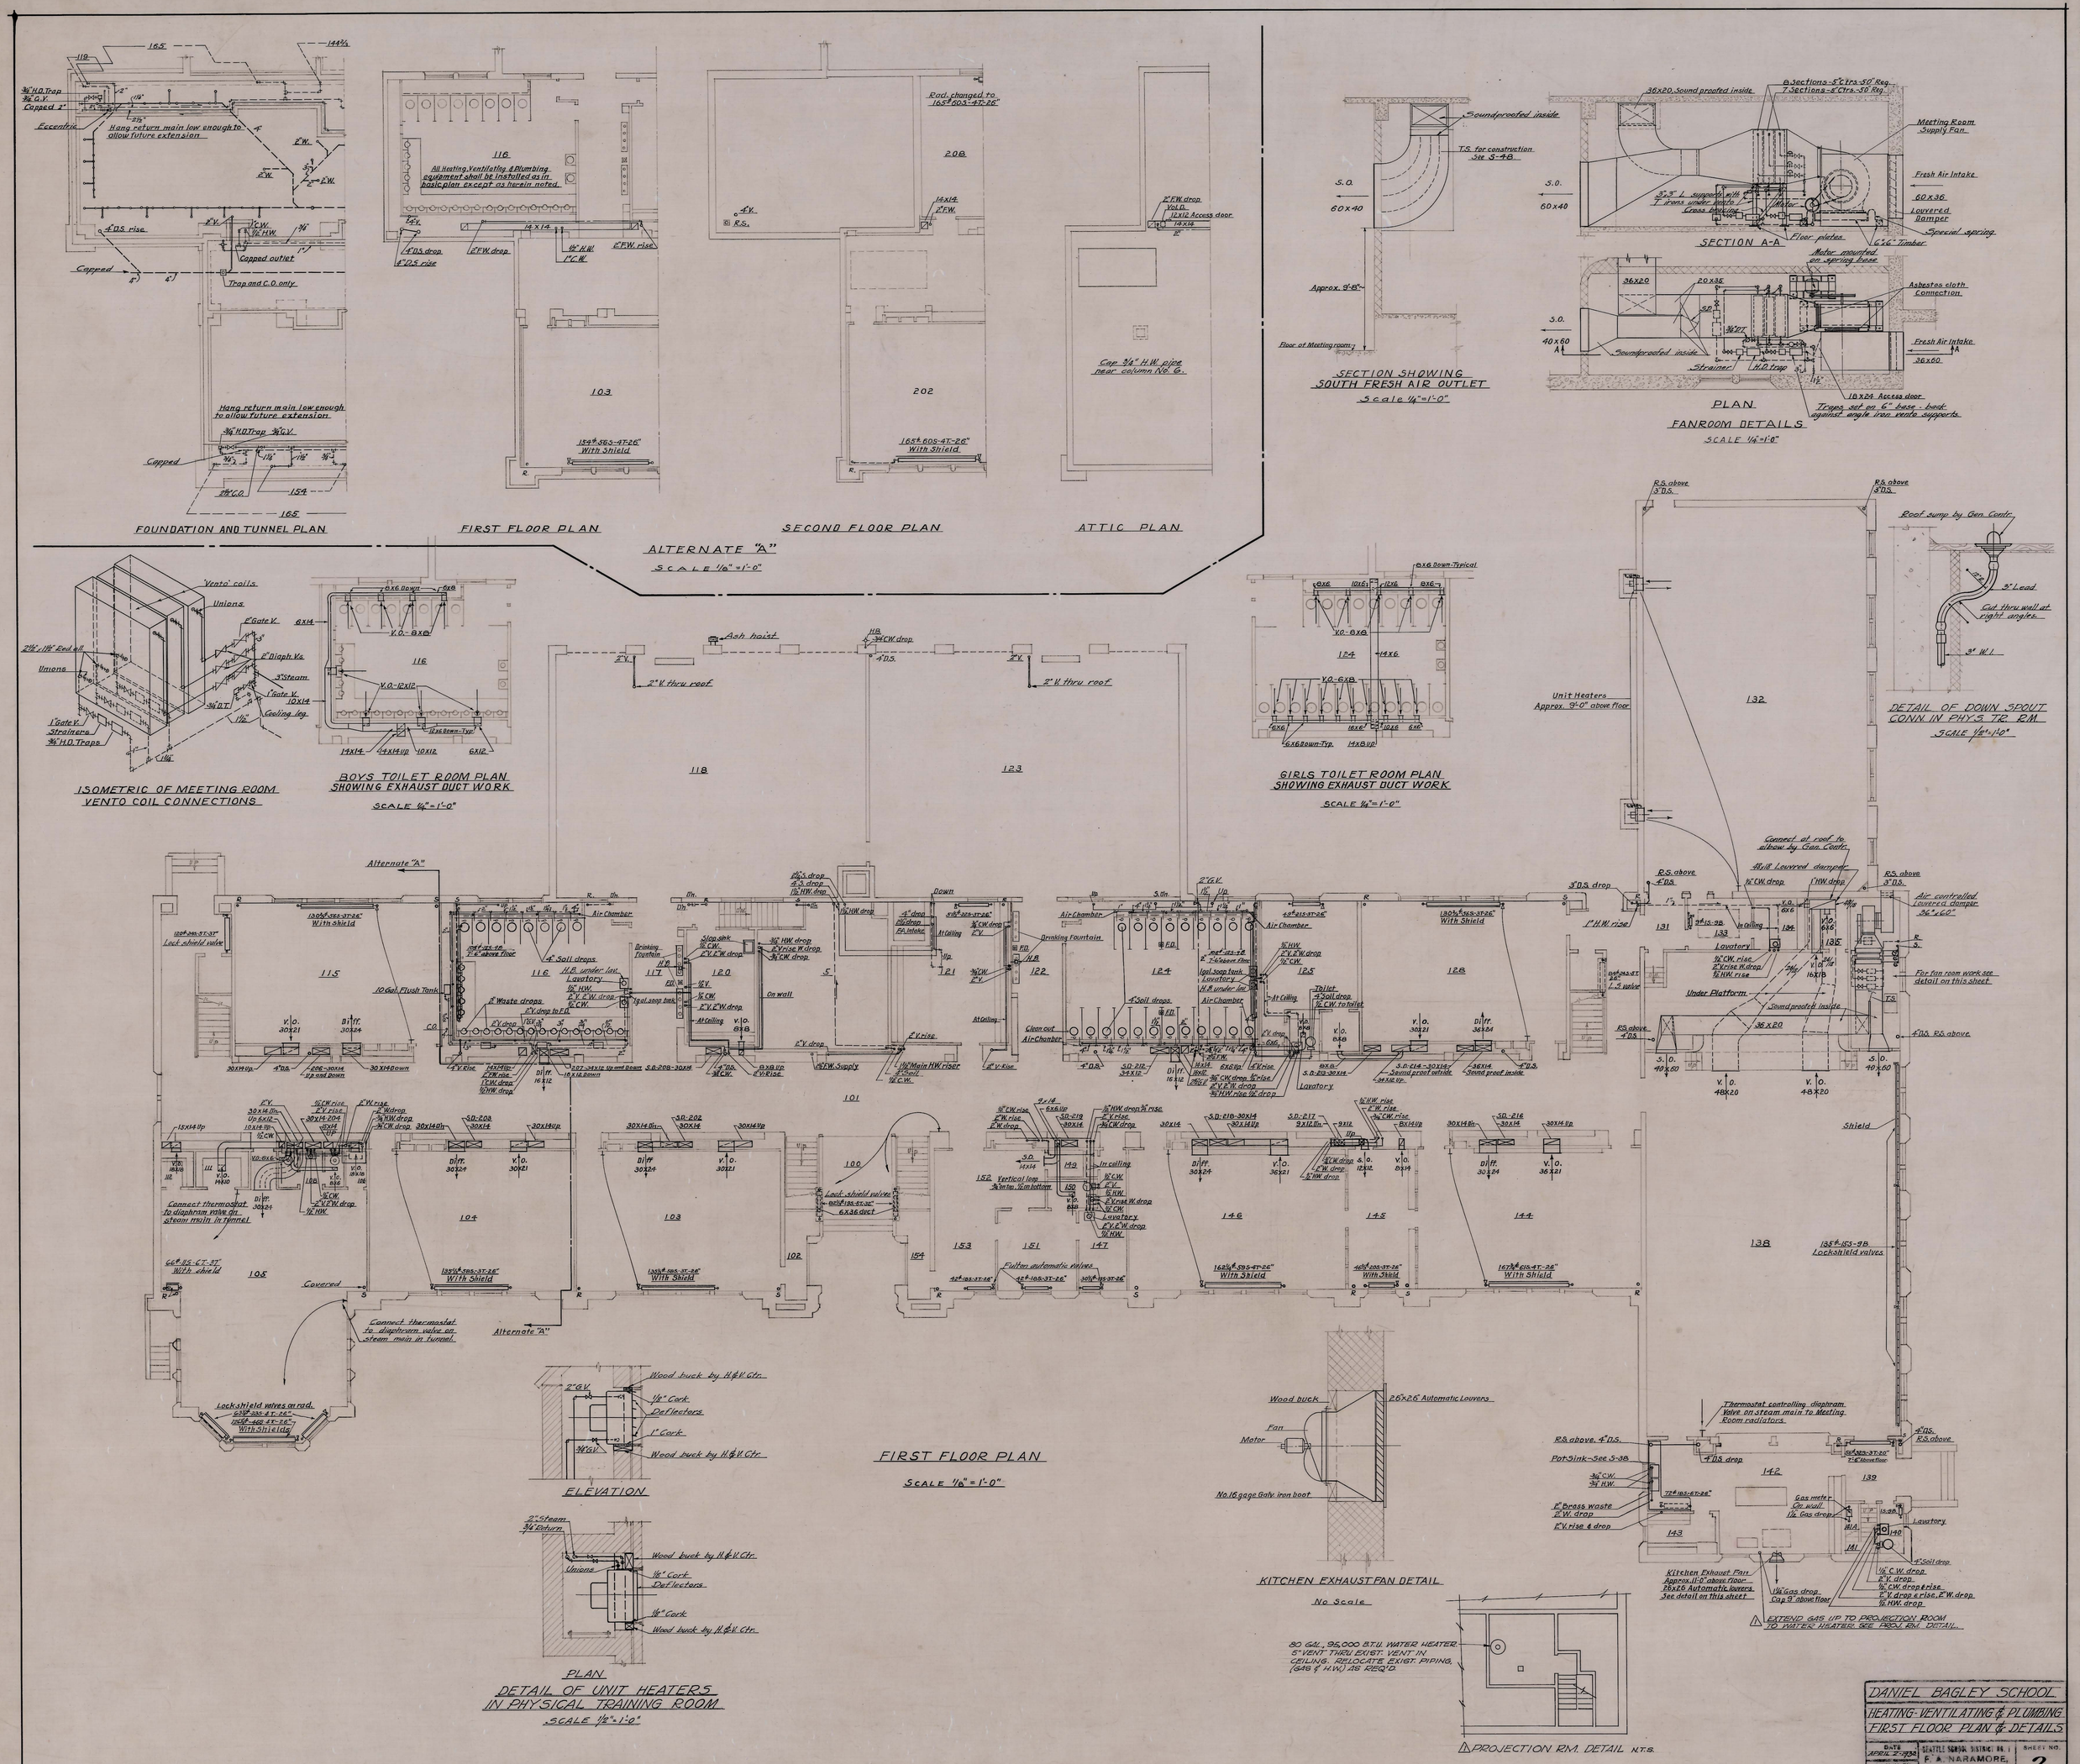
FOUNDATION AND TUNNEL PLAN
FIRST FLOOR PLAN
SECOND FLOOR PLAN
ATTIC PLAN
ALTERNATE "A"
SCALE 1/8" = 1'-0"
SECTION SHOWING SOUTH FRESH AIR OUTLET
Scale 1/4" = 1'-0"
SECTION A-A
PLAN
FANROOM DETAILS
SCALE 1/4" = 1'-0"
ISOMETRIC OF MEETING ROOM VENTO COIL CONNECTIONS
BOYS TOILET ROOM PLAN SHOWING EXHAUST DUCT WORK
SCALE 1/4" = 1'-0"
GIRLS TOILET ROOM PLAN SHOWING EXHAUST DUCT WORK
SCALE 1/4" = 1'-0"
DETAIL OF DOWN SPOUT CONN. IN PHYS. TR. RM.
SCALE 1/2" = 1'-0"
FIRST FLOOR PLAN
SCALE 1/8" = 1'-0"
ELEVATION
PLAN
DETAIL OF UNIT HEATERS IN PHYSICAL TRAINING ROOM
SCALE 1/2" = 1'-0"
KITCHEN EXHAUST FAN DETAIL
No Scale
80 GAL., 95,000 B.T.U. WATER HEATER. 5" VENT THRU EXIST. VENT IN CEILING. RELOCATE EXIST. PIPING, (GAS & H.W.) AS REQ'D.
PROJECTION RM. DETAIL N.T.S.
ADD. PROJECTION RM. DETAIL. 4-27-70
EXTEND GAS UP TO PROJECTION ROOM TO WATER HEATER. SEE PROJ. RM. DETAIL.
DANIEL BAGLEY SCHOOL
HEATING-VENTILATING & PLUMBING
FIRST FLOOR PLAN & DETAILS
DATE APRIL 2-1930
DRAWN BY A.H.-H.T.G.
CHECKED BY P.M.O.
SEATTLE SCHOOL DISTRICT NO. 1
F. A. NARAMORE, ARCHITECT
210 DEXTER AVENUE
SEATTLE, WN.
SHEET NO. 2
APPROVED
204-003

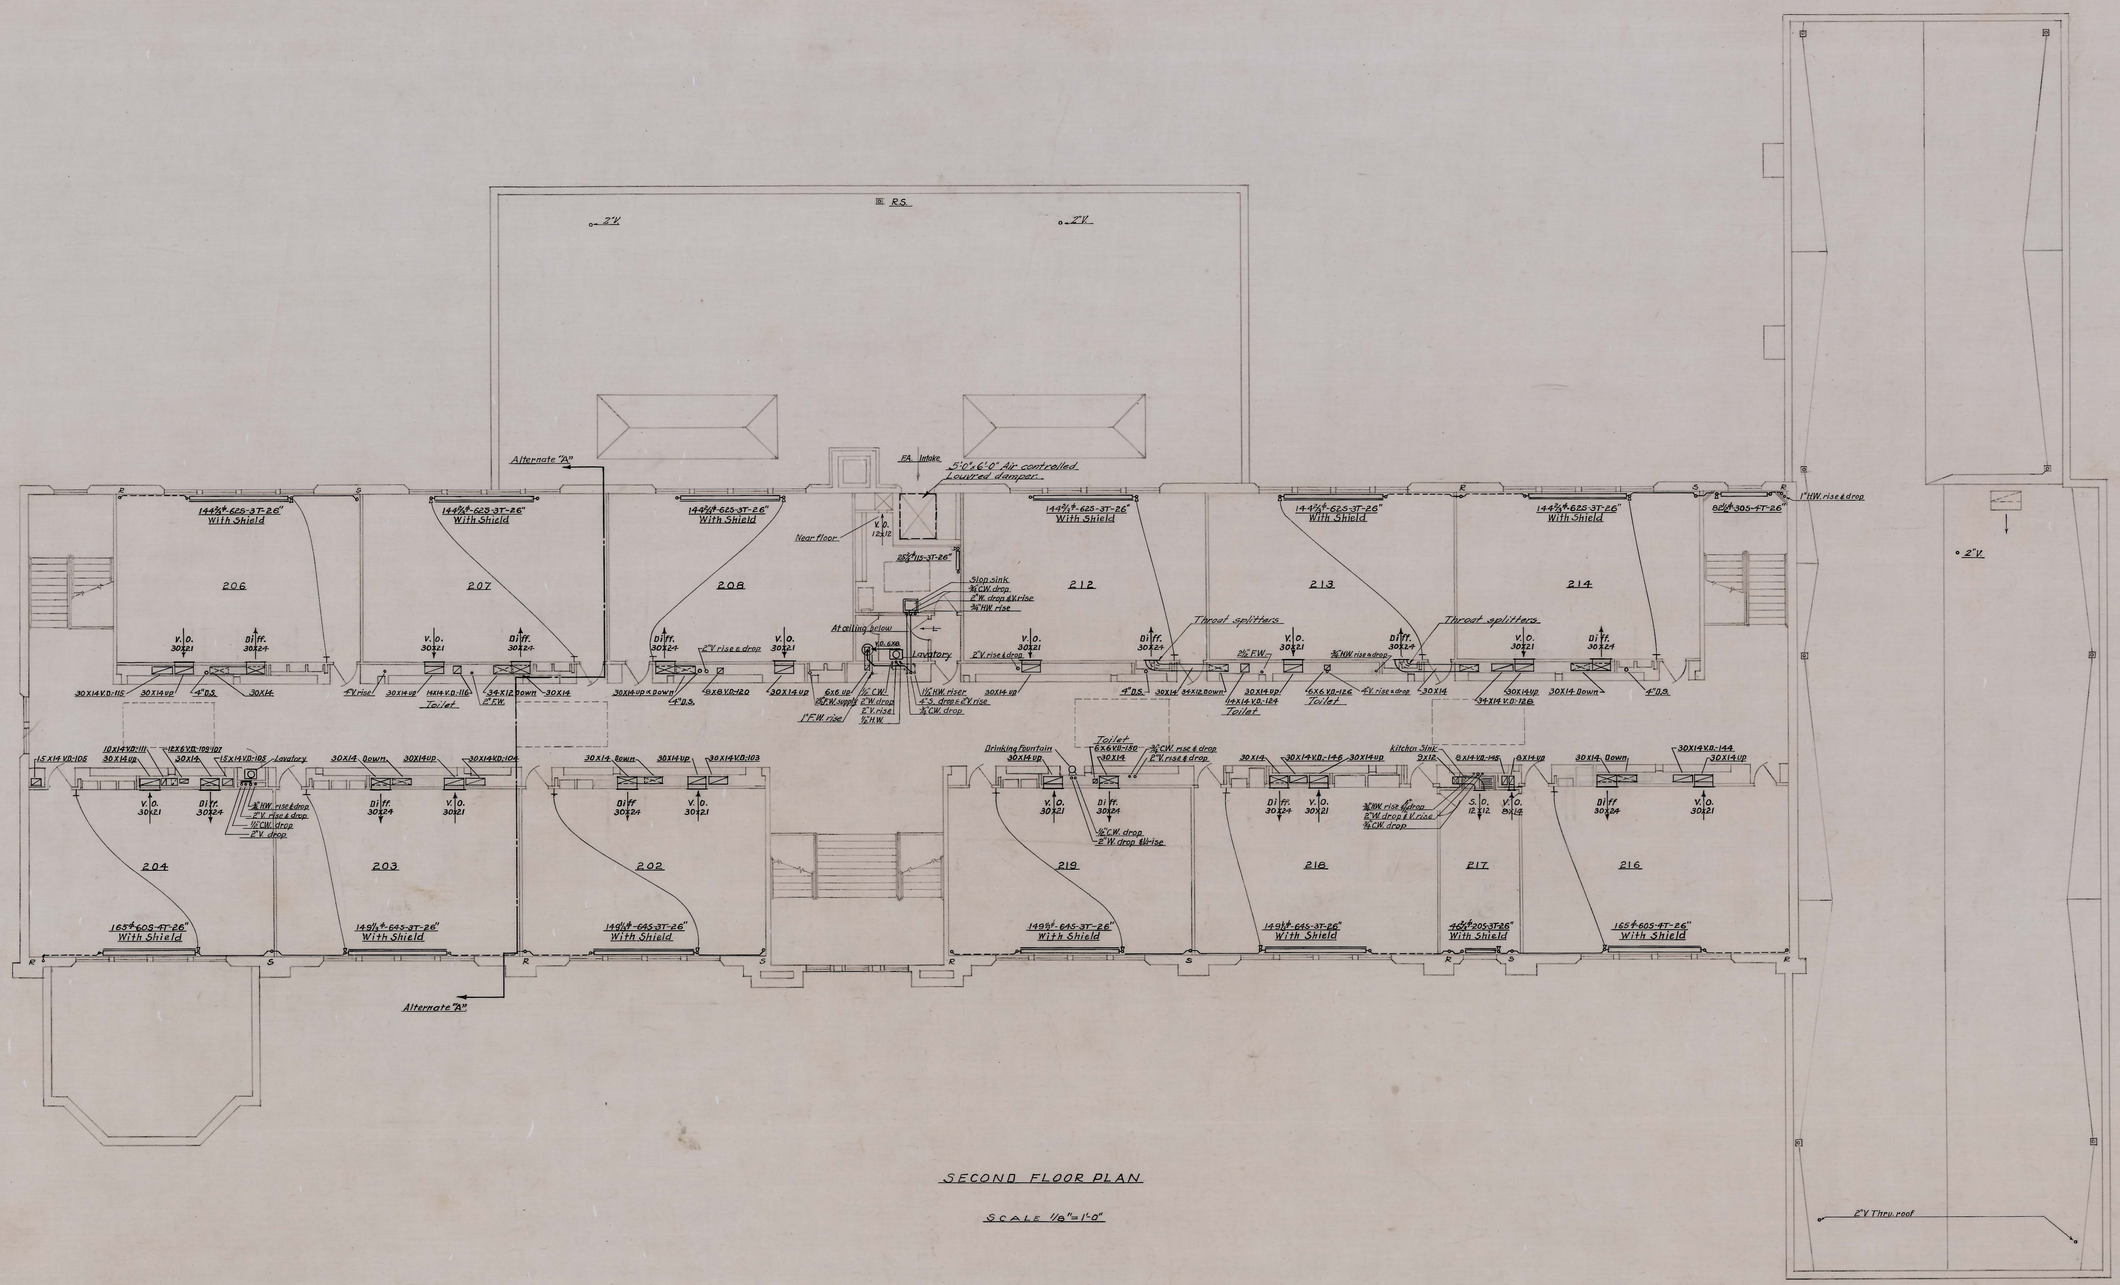

SECOND FLOOR PLAN

SCALE 1/8"=1'-0"

DANIEL BAGLEY SCHOOL		
HEATING-VENTILATING & PLUMBING SECOND FLOOR PLAN		
DATE APRIL 2-1930	SEATTLE SCHOOL DISTRICT NO. 1 F. A. NARAMORE, ARCHITECT 210 DEXTER AVENUE SEATTLE, WN.	SHEET NO. 3
DRAWN BY A.H.		
CHECKED BY P.M.O		APPROVED F.A.N.

204-0018

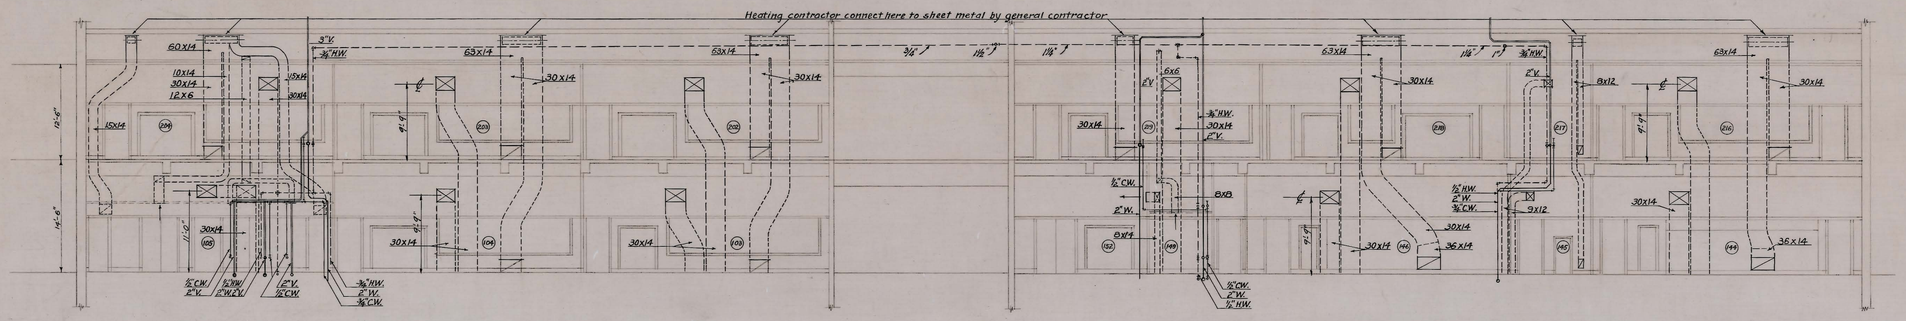

EAST WING-CLASS ROOM SIDE OF BREATHING WALL

SCALE 1/8" = 1'-0"

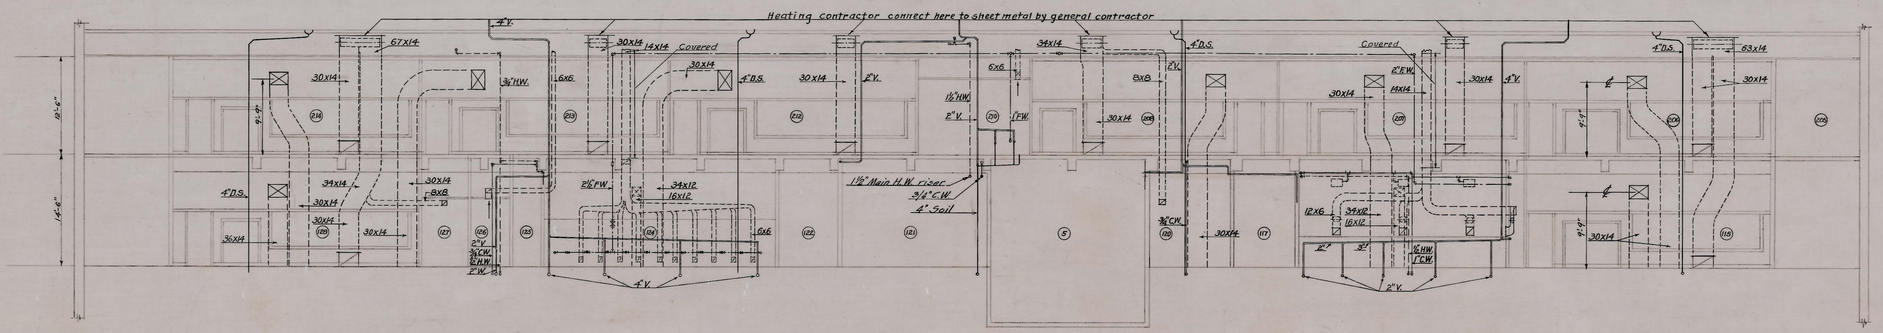

WEST WING CLASS ROOM SIDE OF BREATHING WALL

Scale 1/8" = 1'-0"

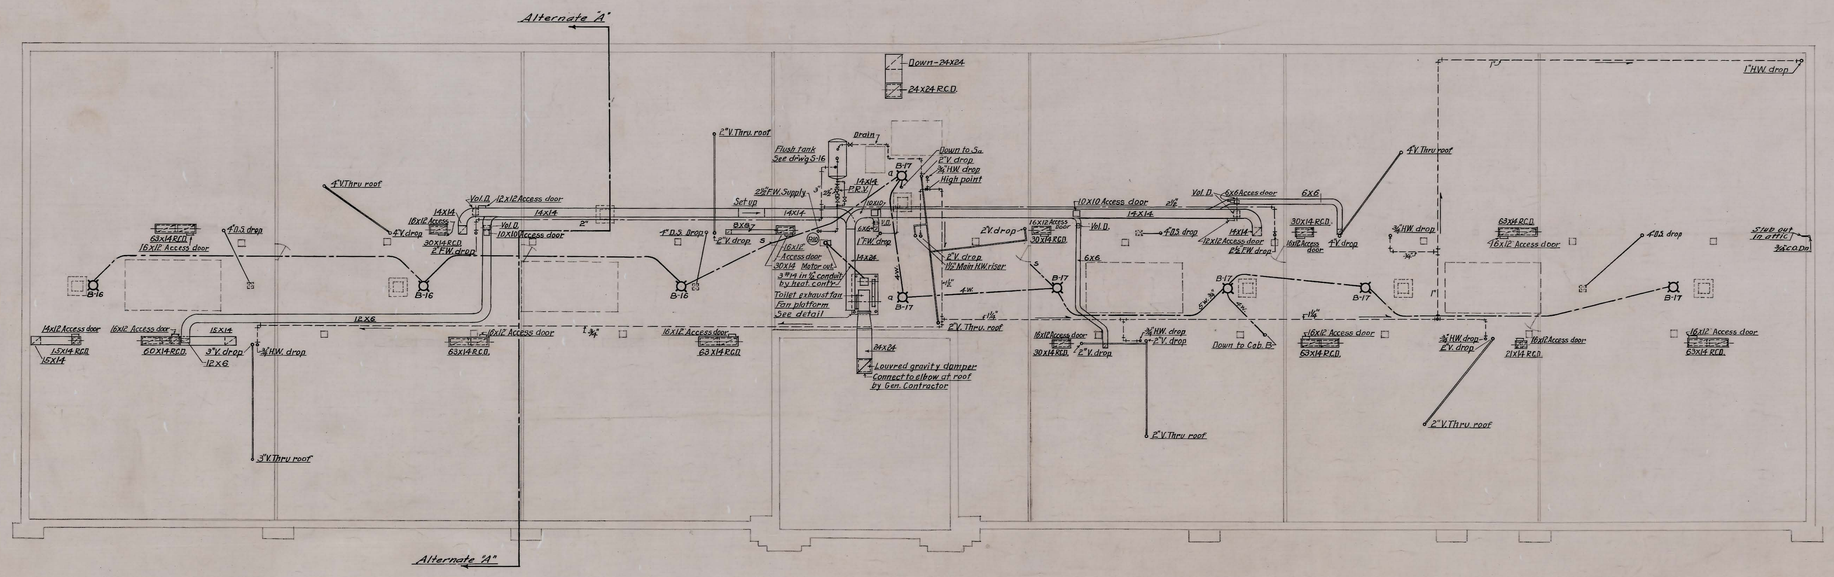

ATTIC

Scale 1/8" = 1'-0"

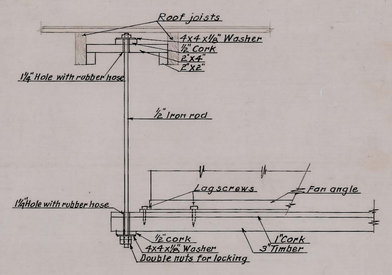

DETAIL SHOWING

TOILET EXHAUST FAN PLATFORM

No Scale

DANIEL BAGLEY SCHOOL		
HEATING-VENTILATING-PLUMBING & ELECTRICAL		
ATTIC PLAN & ELEVATIONS		
DATE APRIL-2-1930	SEATTLE SCHOOL DISTRICT NO. 1 F. A. NARAMORE, ARCHITECT 810 DEXTER AVENUE SEATTLE, WN.	SHEET NO. 4
DRAWN BY A.H.-R.T.-S.M.		
CHECKED BY P.M.O.		APPROVED F.A.M.

204-00 23

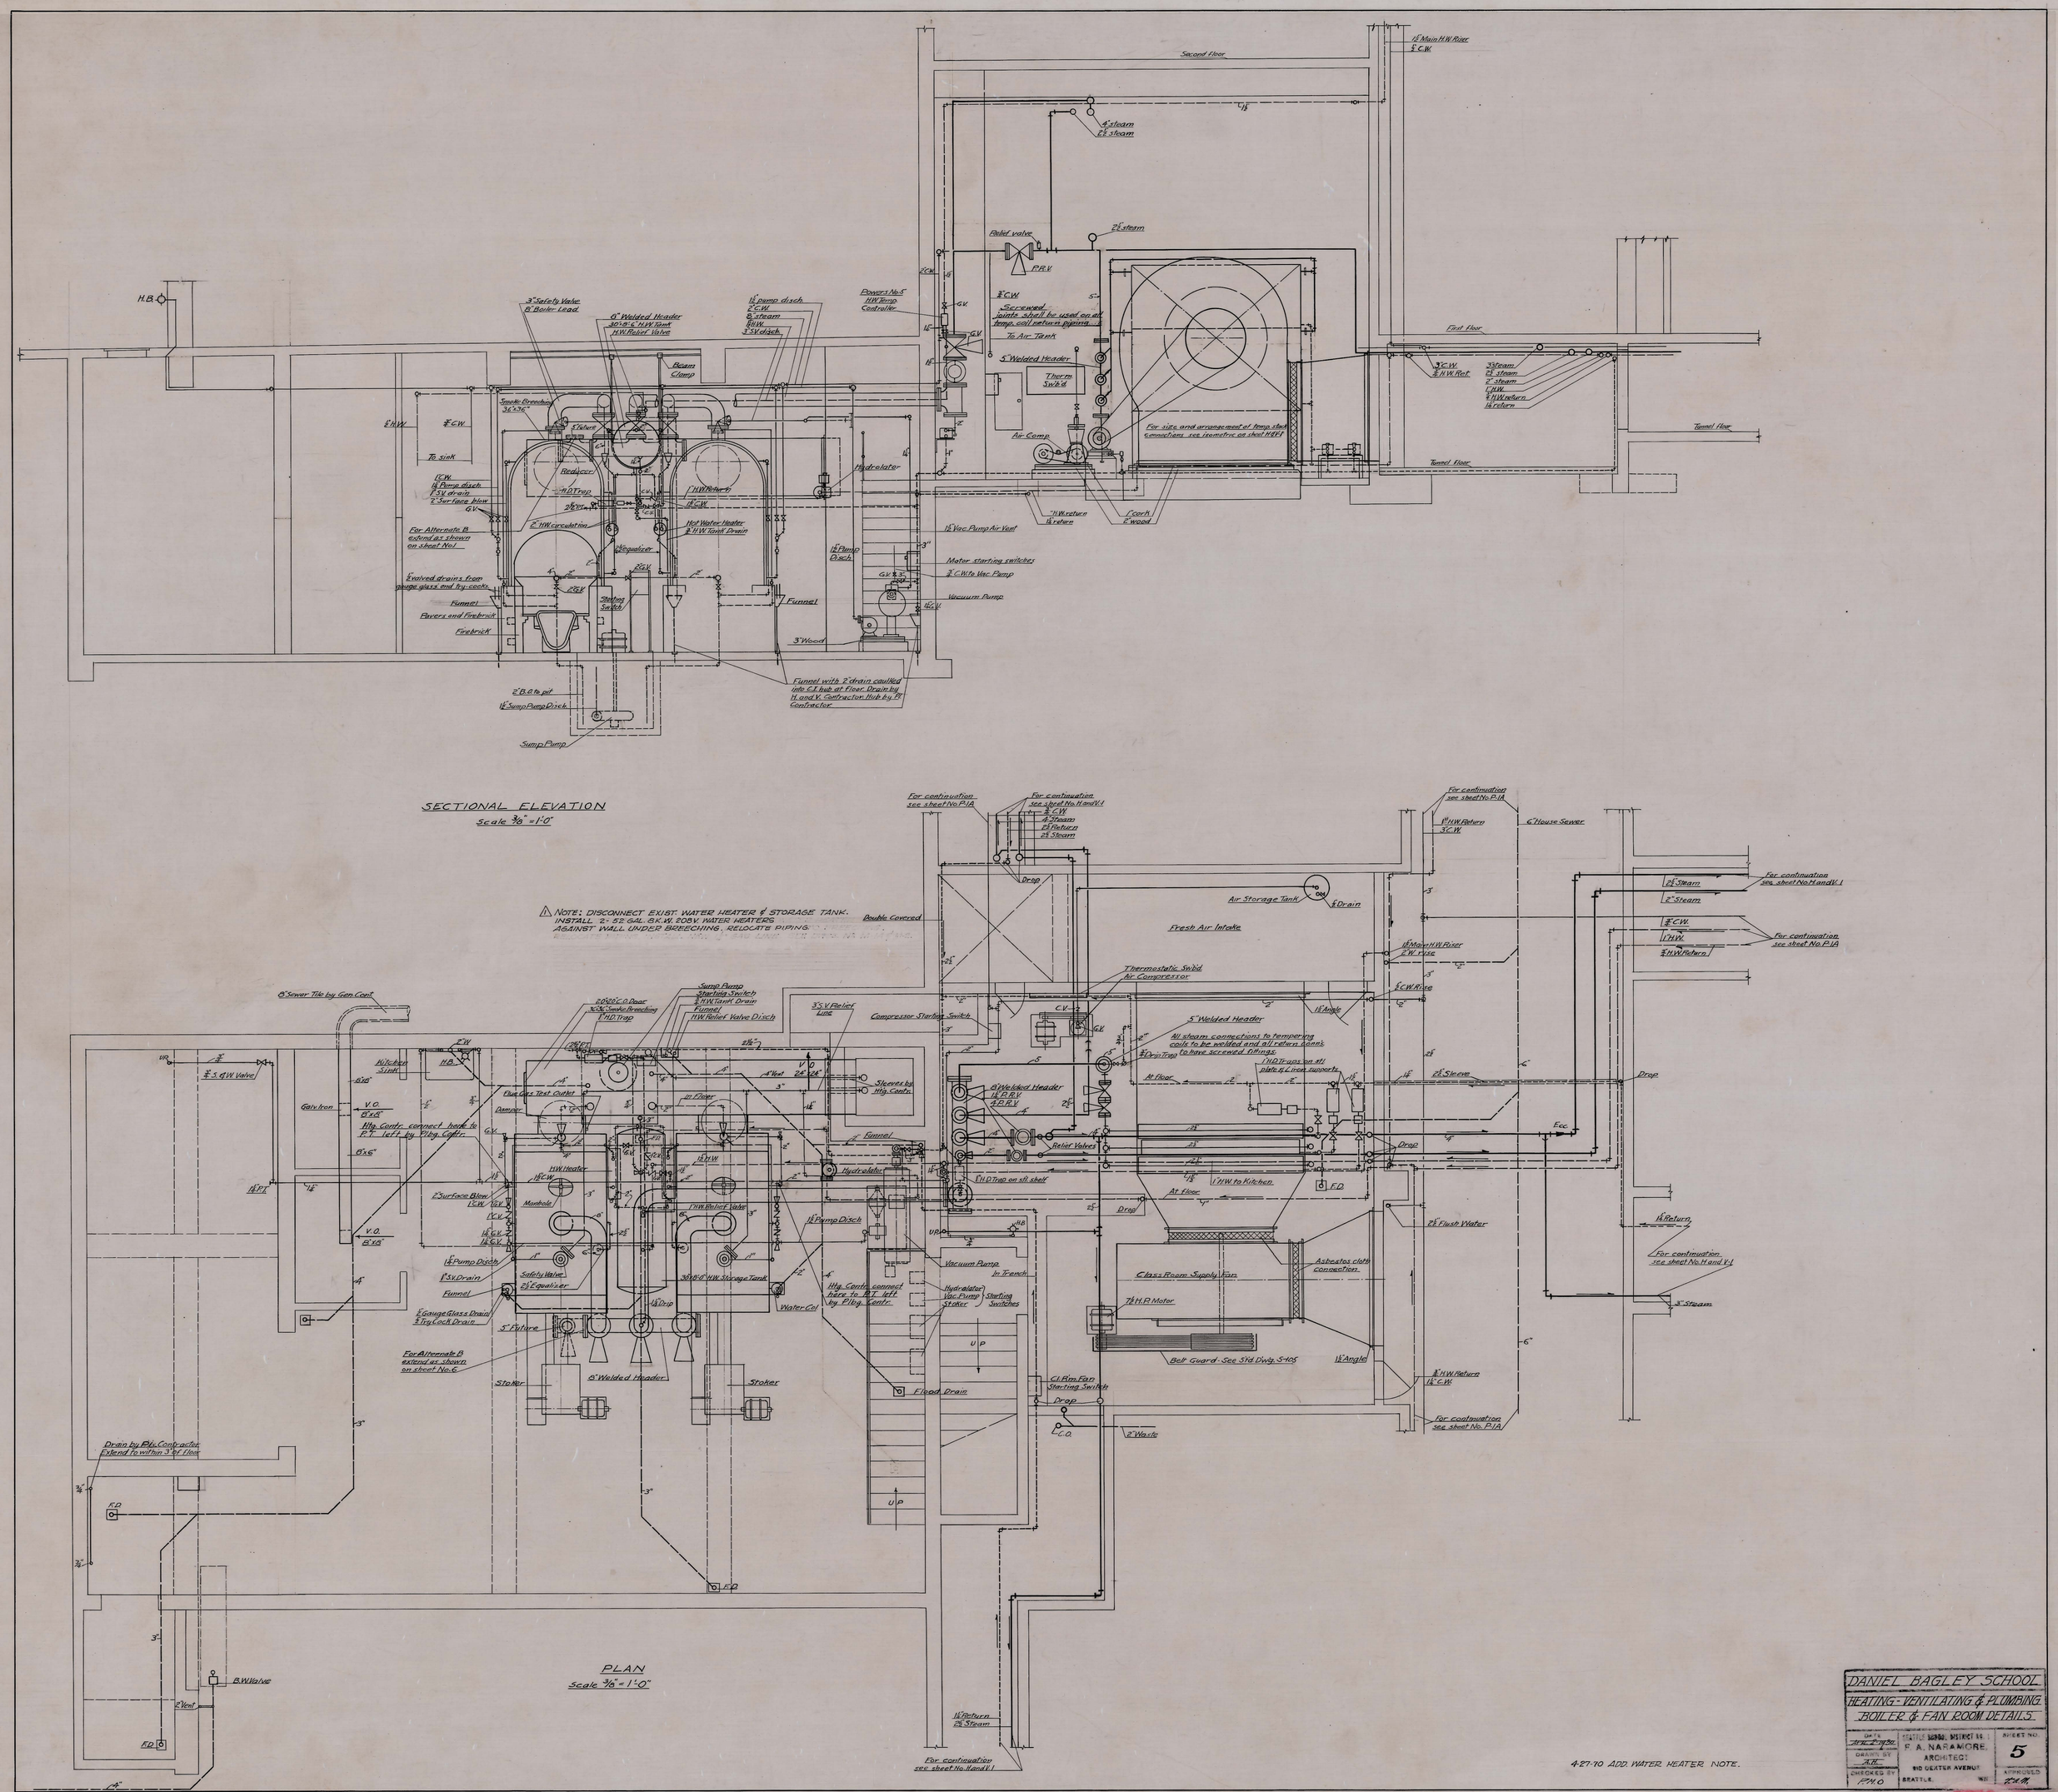
SECTIONAL ELEVATION
Scale 3/8" = 1'-0"
PLAN
Scale 3/8" = 1'-0"
NOTE: DISCONNECT EXIST. WATER HEATER & STORAGE TANK. INSTALL 2-52 GAL. 6 K.W. 208 V. WATER HEATERS AGAINST WALL UNDER BREECHING. RELOCATE PIPING.
Second Floor
First Floor
Tunnel Floor
Fresh Air Intake
Class Room Supply Fan
Air Storage Tank
Thermostatic Swb'd Air Compressor
Compressor Starting Switch
Vacuum Pump
Hydrolator
Funnel
Sump Pump
Relief valve
P.R.V.
Air Comp.
Belt Guard - See Std. Dwg. S-105
Asbestos cloth connection
Flood Drain
Drain by Pls. Contractor Extend to within 3' of floor
4-27-70 ADD. WATER HEATER NOTE.
DANIEL BAGLEY SCHOOL
HEATING - VENTILATING & PLUMBING
BOILER & FAN ROOM DETAILS
SEATTLE SCHOOL DISTRICT No. 1
F. A. NARAMORE, ARCHITECT
810 DEXTER AVENUE
SEATTLE, WASH.
SHEET NO. 5
DRAWN BY A.H.
CHECKED BY F.N.O.
APPROVED
204-00 24 204-07

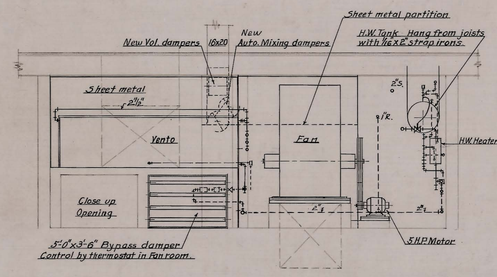

SECTION A-A

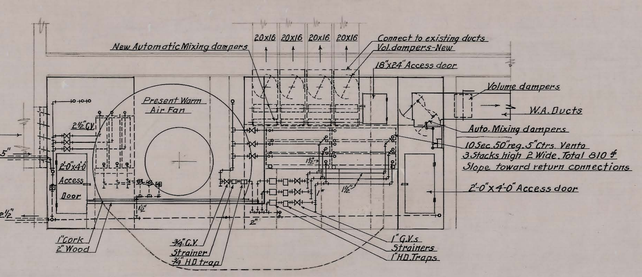

SECTION B-B

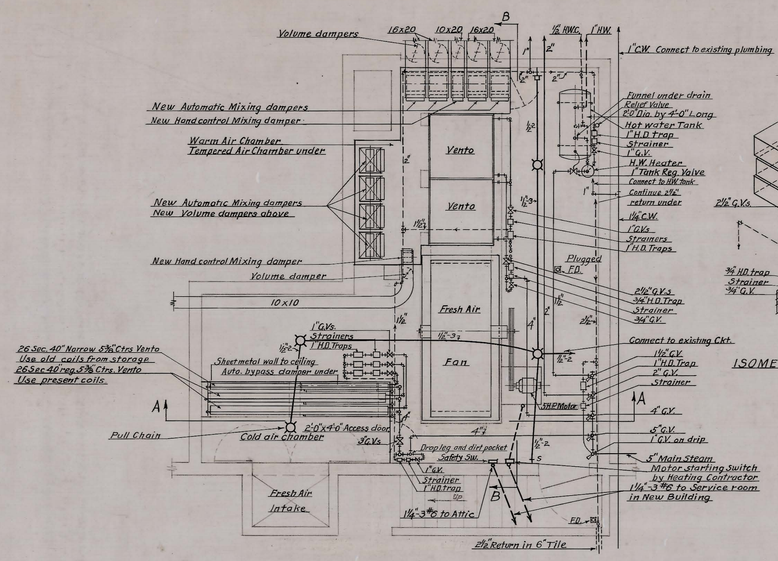

PLAN OF FAN ROOM

Scale 1/4" = 1'-0"

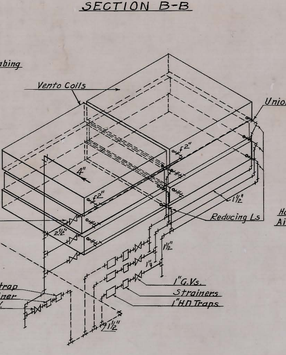

ISOMETRIC OF REHEATING COILS

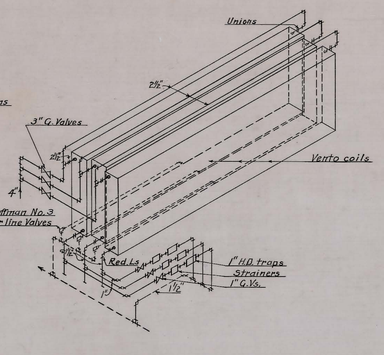

ISOMETRIC OF PREHEATER COILS

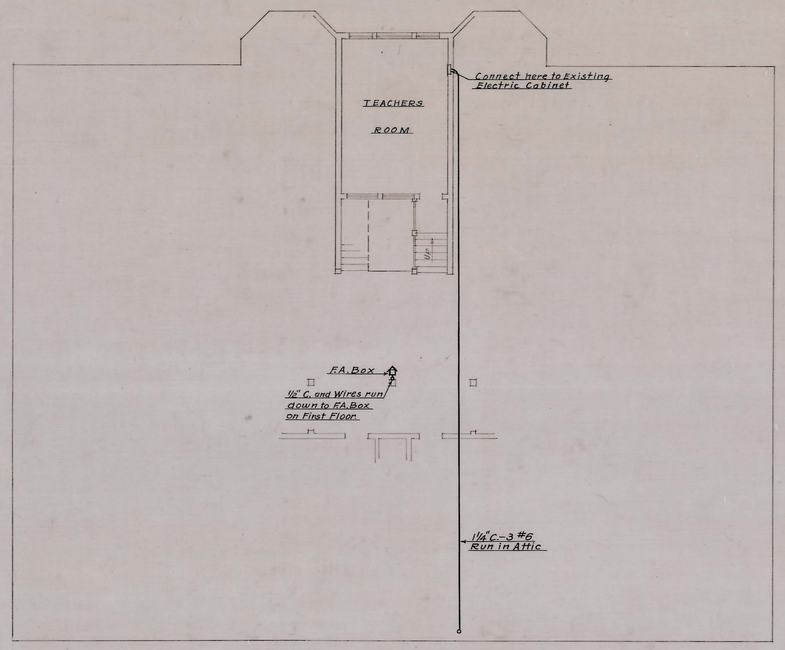

SECOND FLOOR PLAN

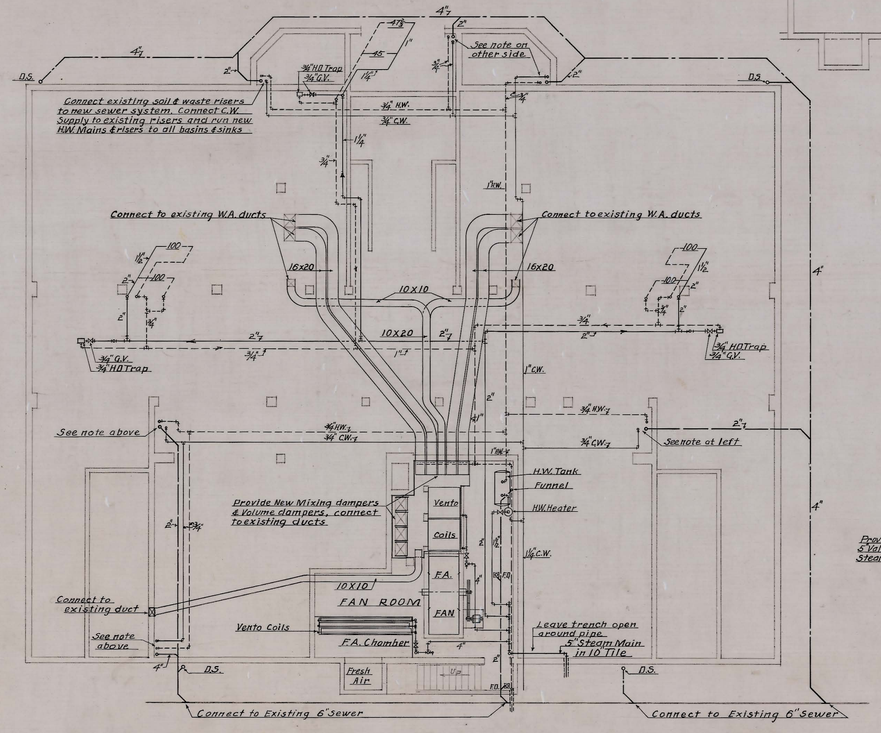

FOUNDATION PLAN

SCALE 1/8" = 1'-0"

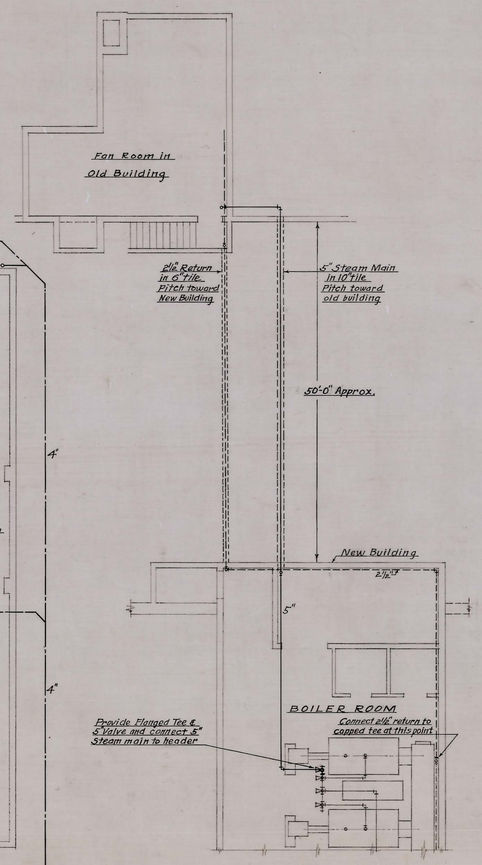

PLOT PLAN SHOWING UNDERGROUND WORK

SCALE 1/8" = 1'-0"

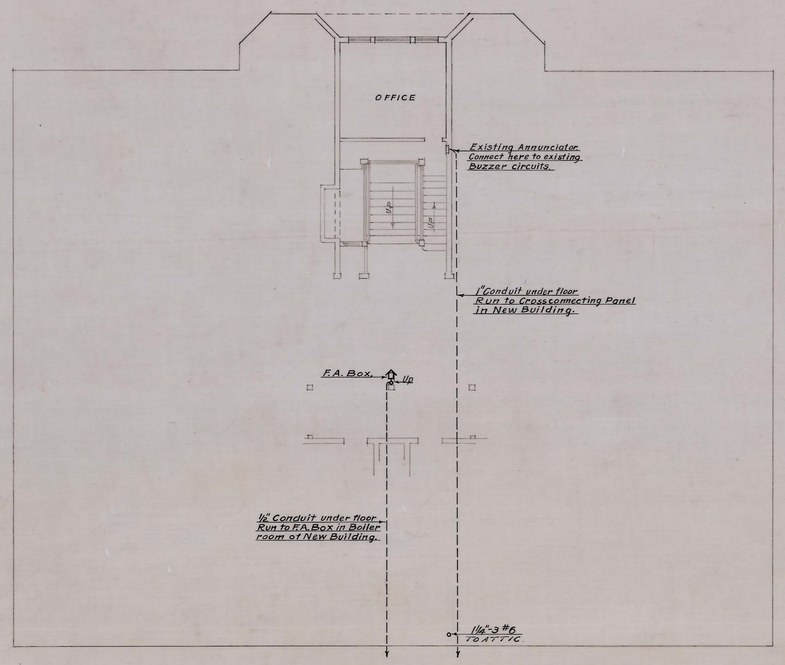

FIRST FLOOR PLAN

DANIEL BAGLEY SCHOOL		
ALTERNATE-B HTNG-PLMG & ELECT. PLANS		
DATE APRIL 11 1930	SEATTLE SCHOOL DISTRICT NO. 1 F. A. NARAMORE, ARCHITECT 810 DEXTER AVENUE SEATTLE, WN.	SHEET NO. 6
DRAWN BY C.D.E.		
CHECKED BY P.M.O.		APPROVED F.A.N.

204-~~2009~~ #25

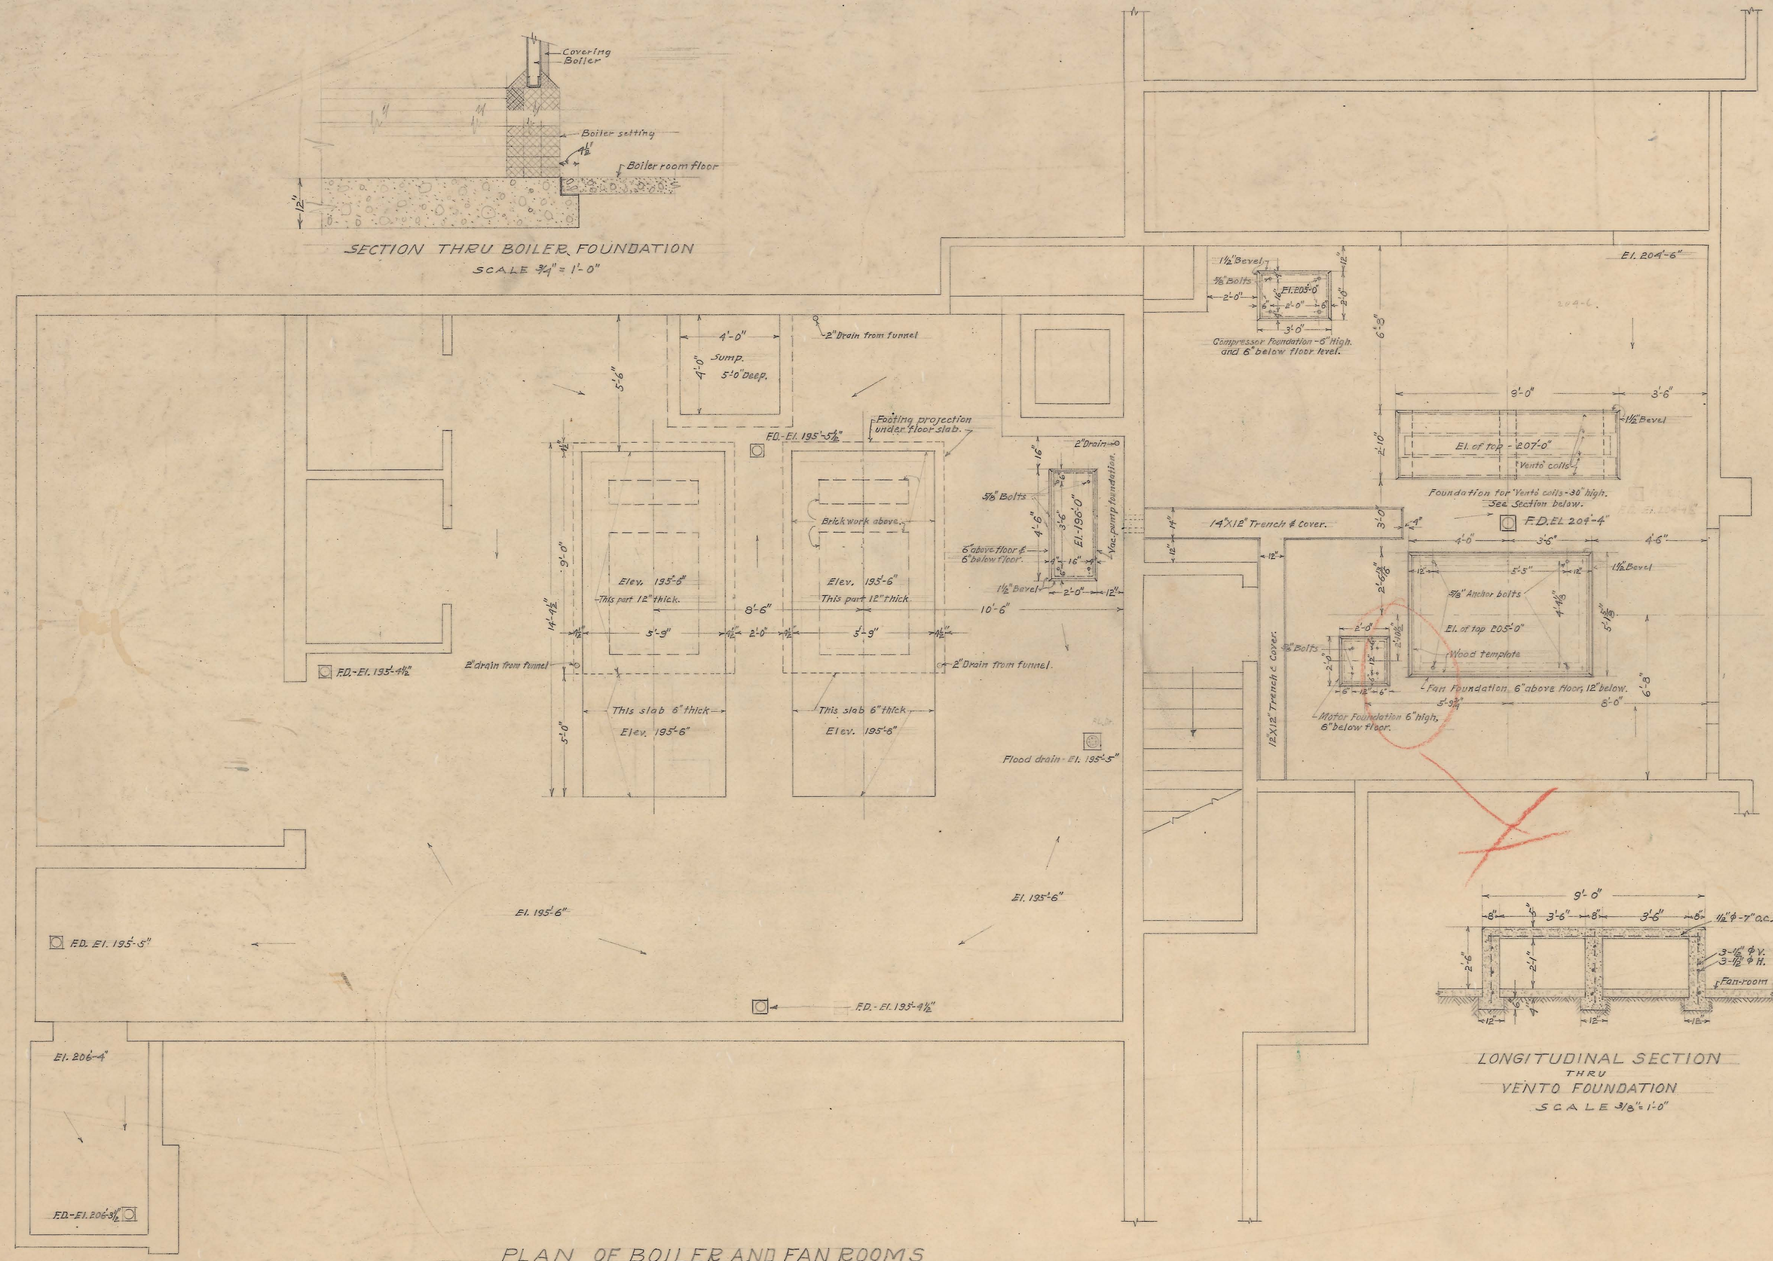

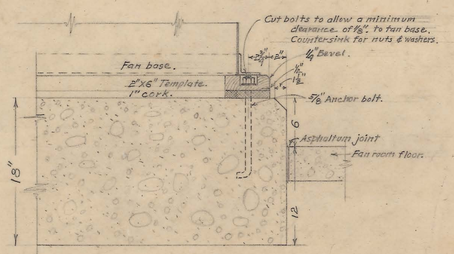

SECTION OF FAN FOUNDATION
SHOWING
ANCHORING AND SOUND INSULATION
SCALE 1 1/2" = 1'-0"

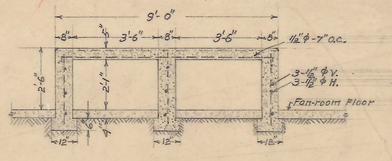

LONGITUDINAL SECTION
THRU
VENTO FOUNDATION
SCALE 3/8" = 1'-0"

DANIEL BAGLEY SCHOOL
HEATING & VENTILATING
FOUNDATION PLAN

DATE 6/15/30	SEATTLE SCHOOL DISTRICT NO. 1	SHEET NO.
DRAWN BY C.G.E.	F. A. NARAMORE, ARCHITECT	9
CHECKED BY P.M.D.	810 DEXTER AVENUE SEATTLE, WN.	APPROVED

204-000 26

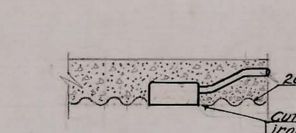

DETAIL #3
OUTLETS IN PIPE TRENCHES

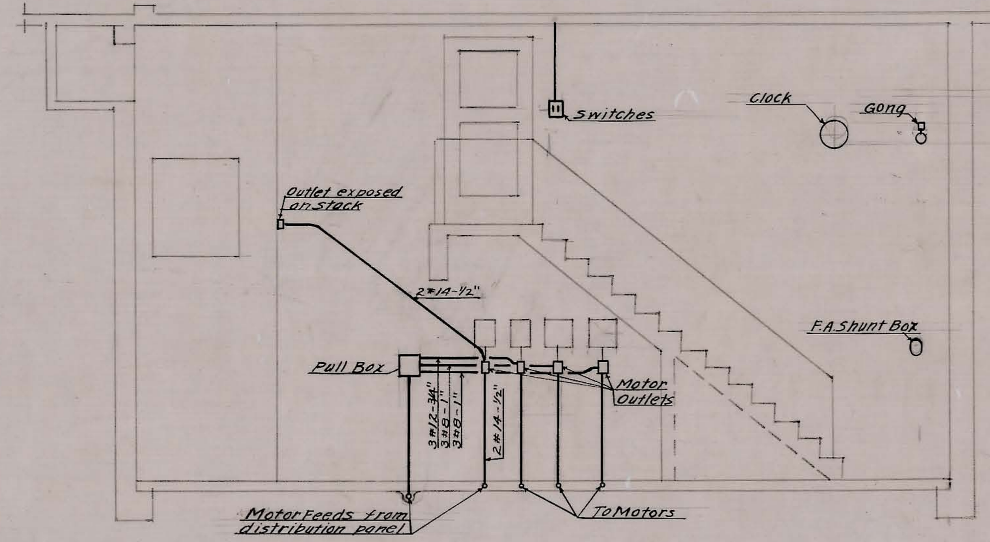

ELEVATION OF EAST WALL OF BOILER ROOM
Scale 1/4"=1'-0"

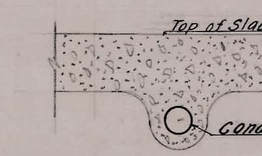

DETAIL #1
LOCATION OF CONDUIT RUN IN FILL

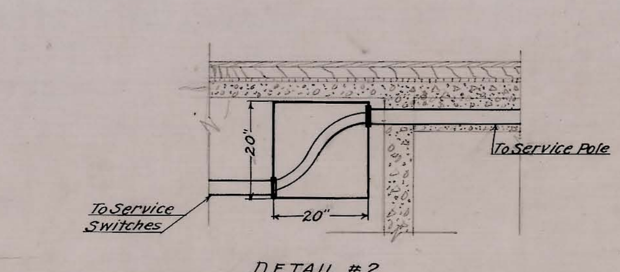

DETAIL #2
SECTION OF PULL BOX IN SERVICE CONDUIT
SCALE 1/2"=1'-0"

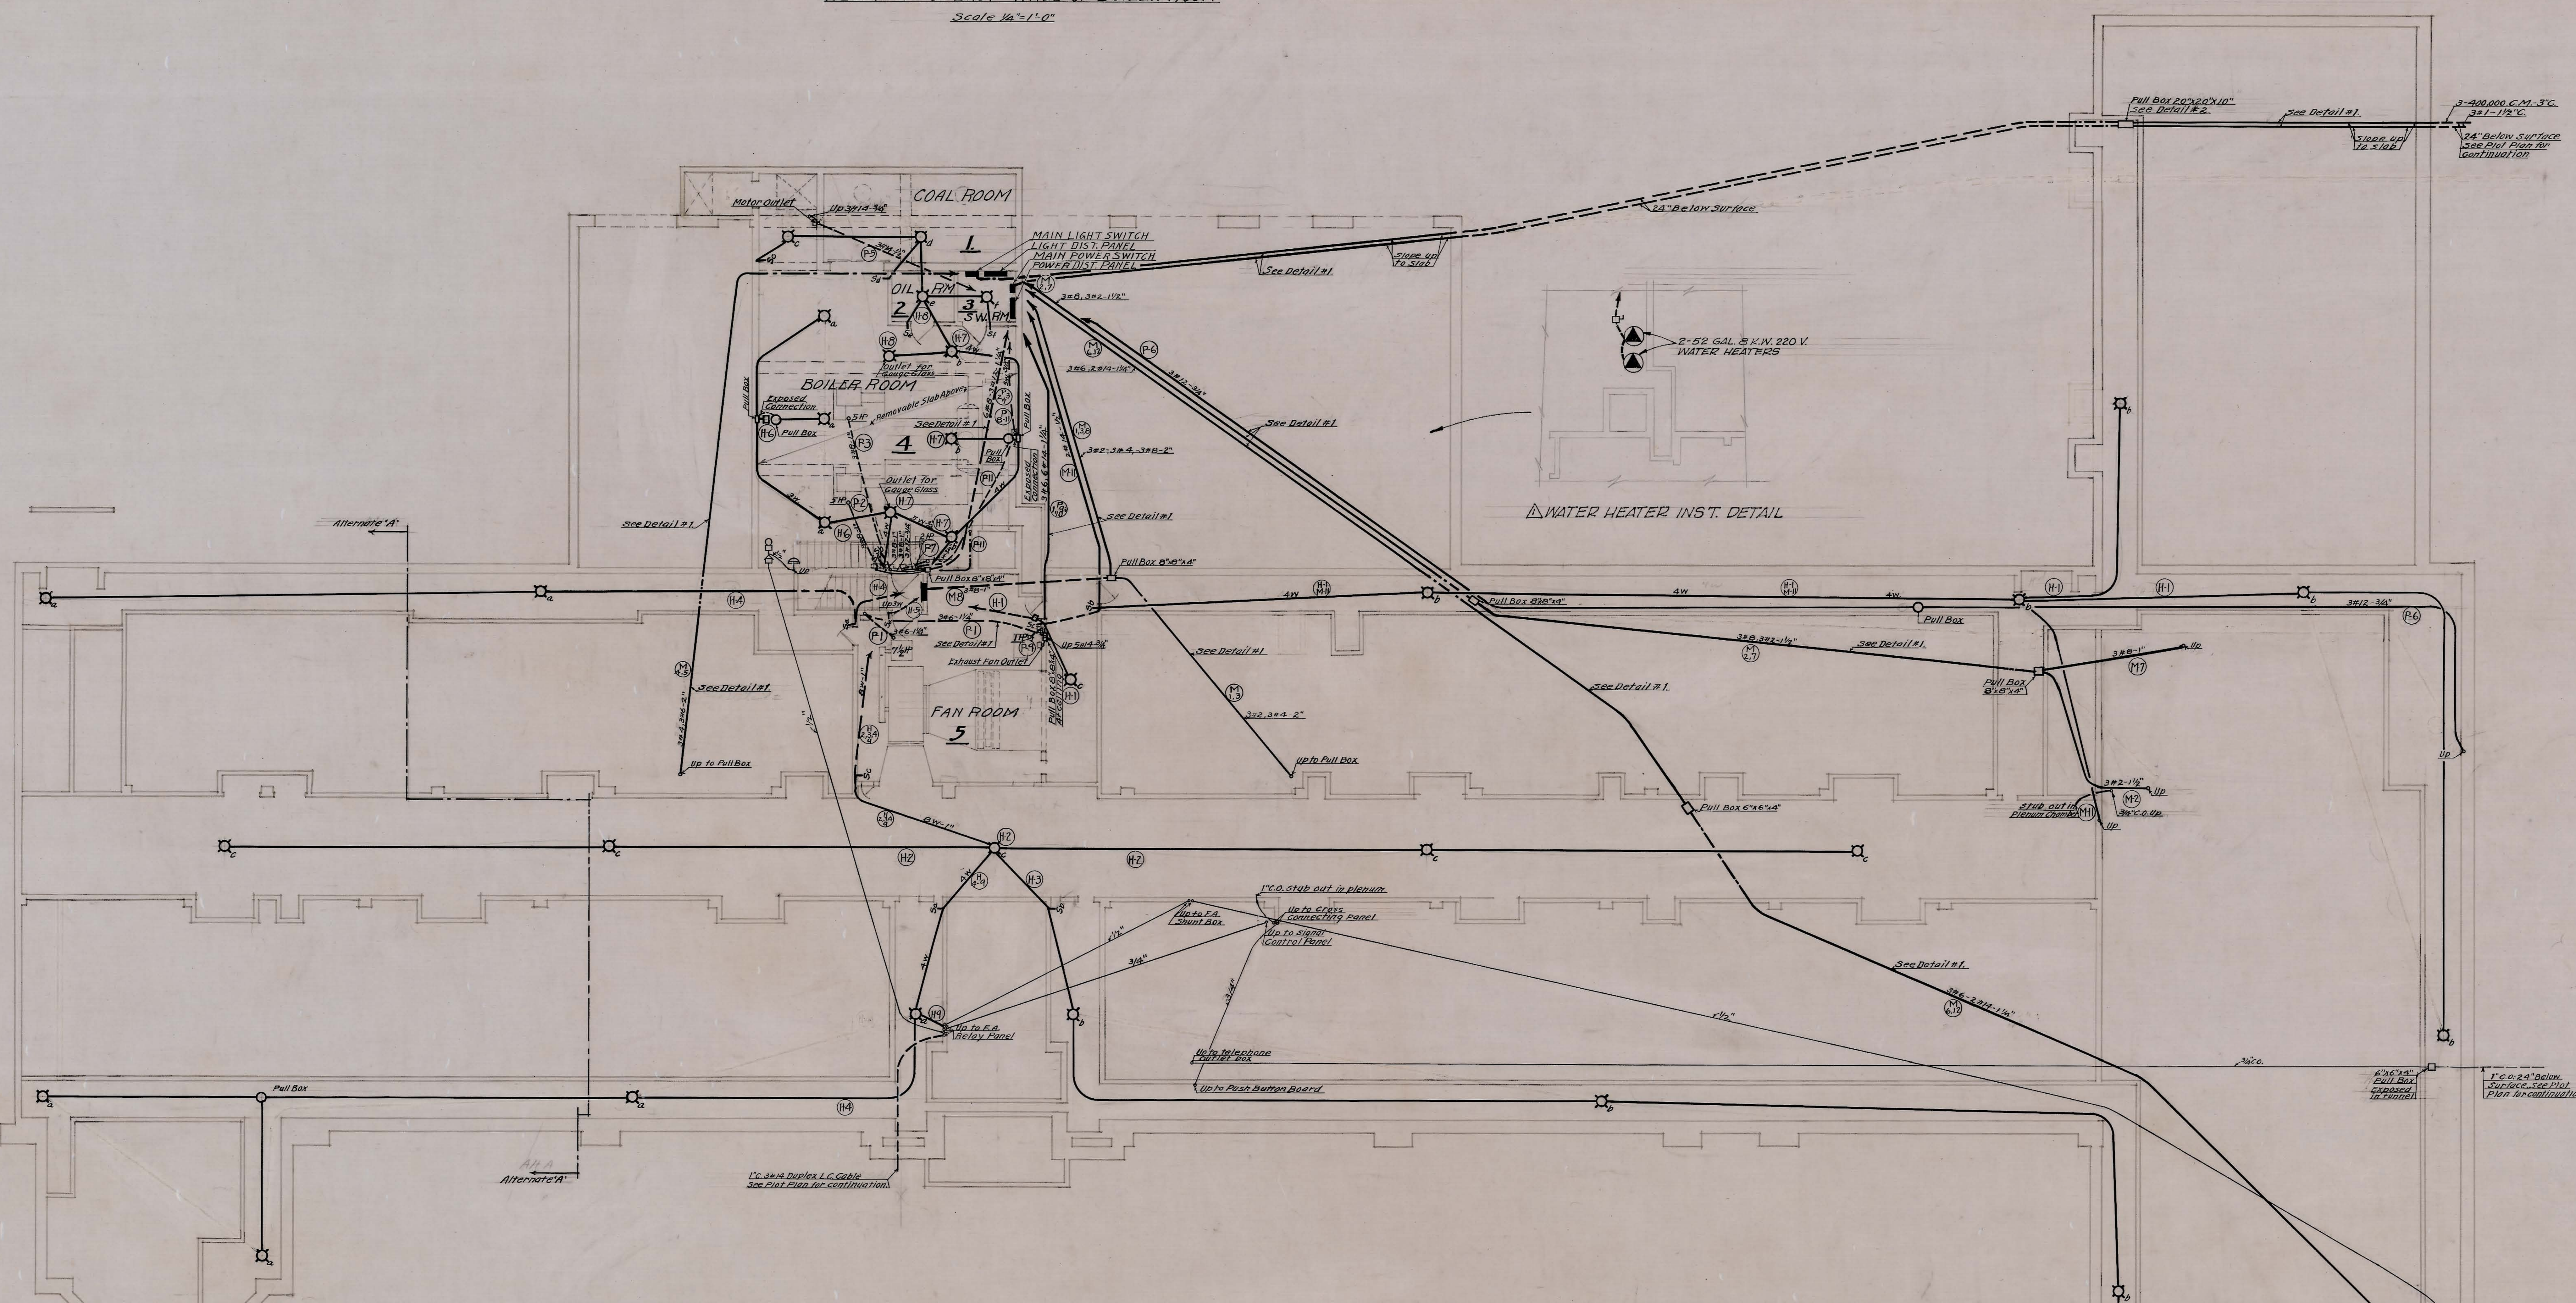

BASEMENT AND TUNNEL PLAN
SCALE-1/8"=1'-0"

△ 5-19-70 ADDED WATER HEATER INS'T. DETAIL.

DANIEL BAGLEY SCHOOL		
ELECTRICAL TUNNEL PLAN & DETAILS		
DATE APRIL 2-1930	SEATTLE SCHOOL DISTRICT NO. 1	SHEET NO. 1-A
DRAWN BY S.M.	F. A. NARAMORE, ARCHITECT	
CHECKED BY P.M.O.	810 DEXTER AVENUE SEATTLE, WN	APPROVED

204-00 27 3

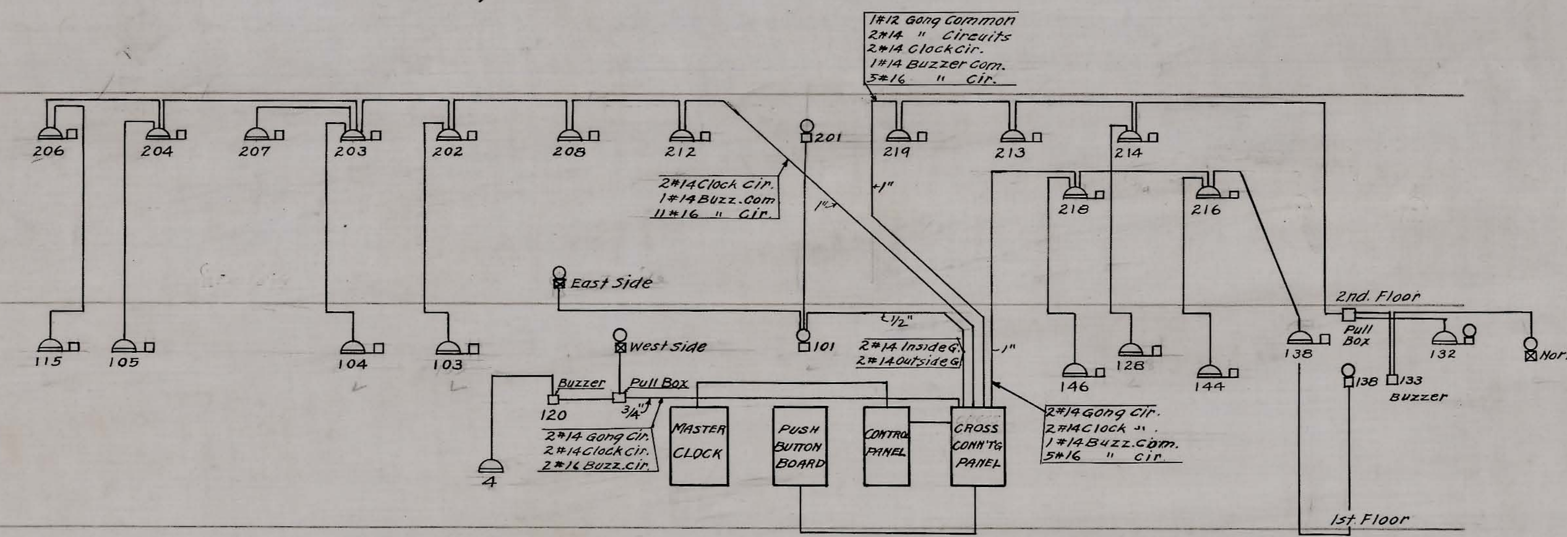

DIAGRAM OF CLOCK AND SIGNAL SYSTEM
NO SCALE

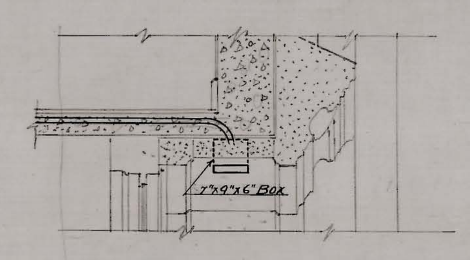

DETAIL #4
SECTION AT ℄ OF FRONT ENTRANCE
SCALE - 1/2" = 1'-0"

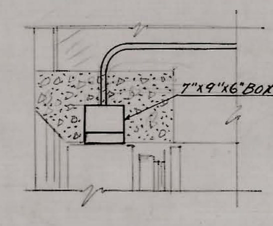

DETAIL #5
NORTH ENTRANCE
SCALE - 1/2" = 1'-0"

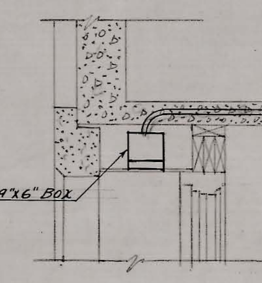

DETAIL #6
WEST ENTRANCES
SCALE - 1/2" = 1'-0"

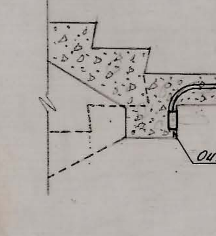

DETAIL #7
EXIT OUTLET IN ROOM-130
SCALE - 1/2" = 1'-0"

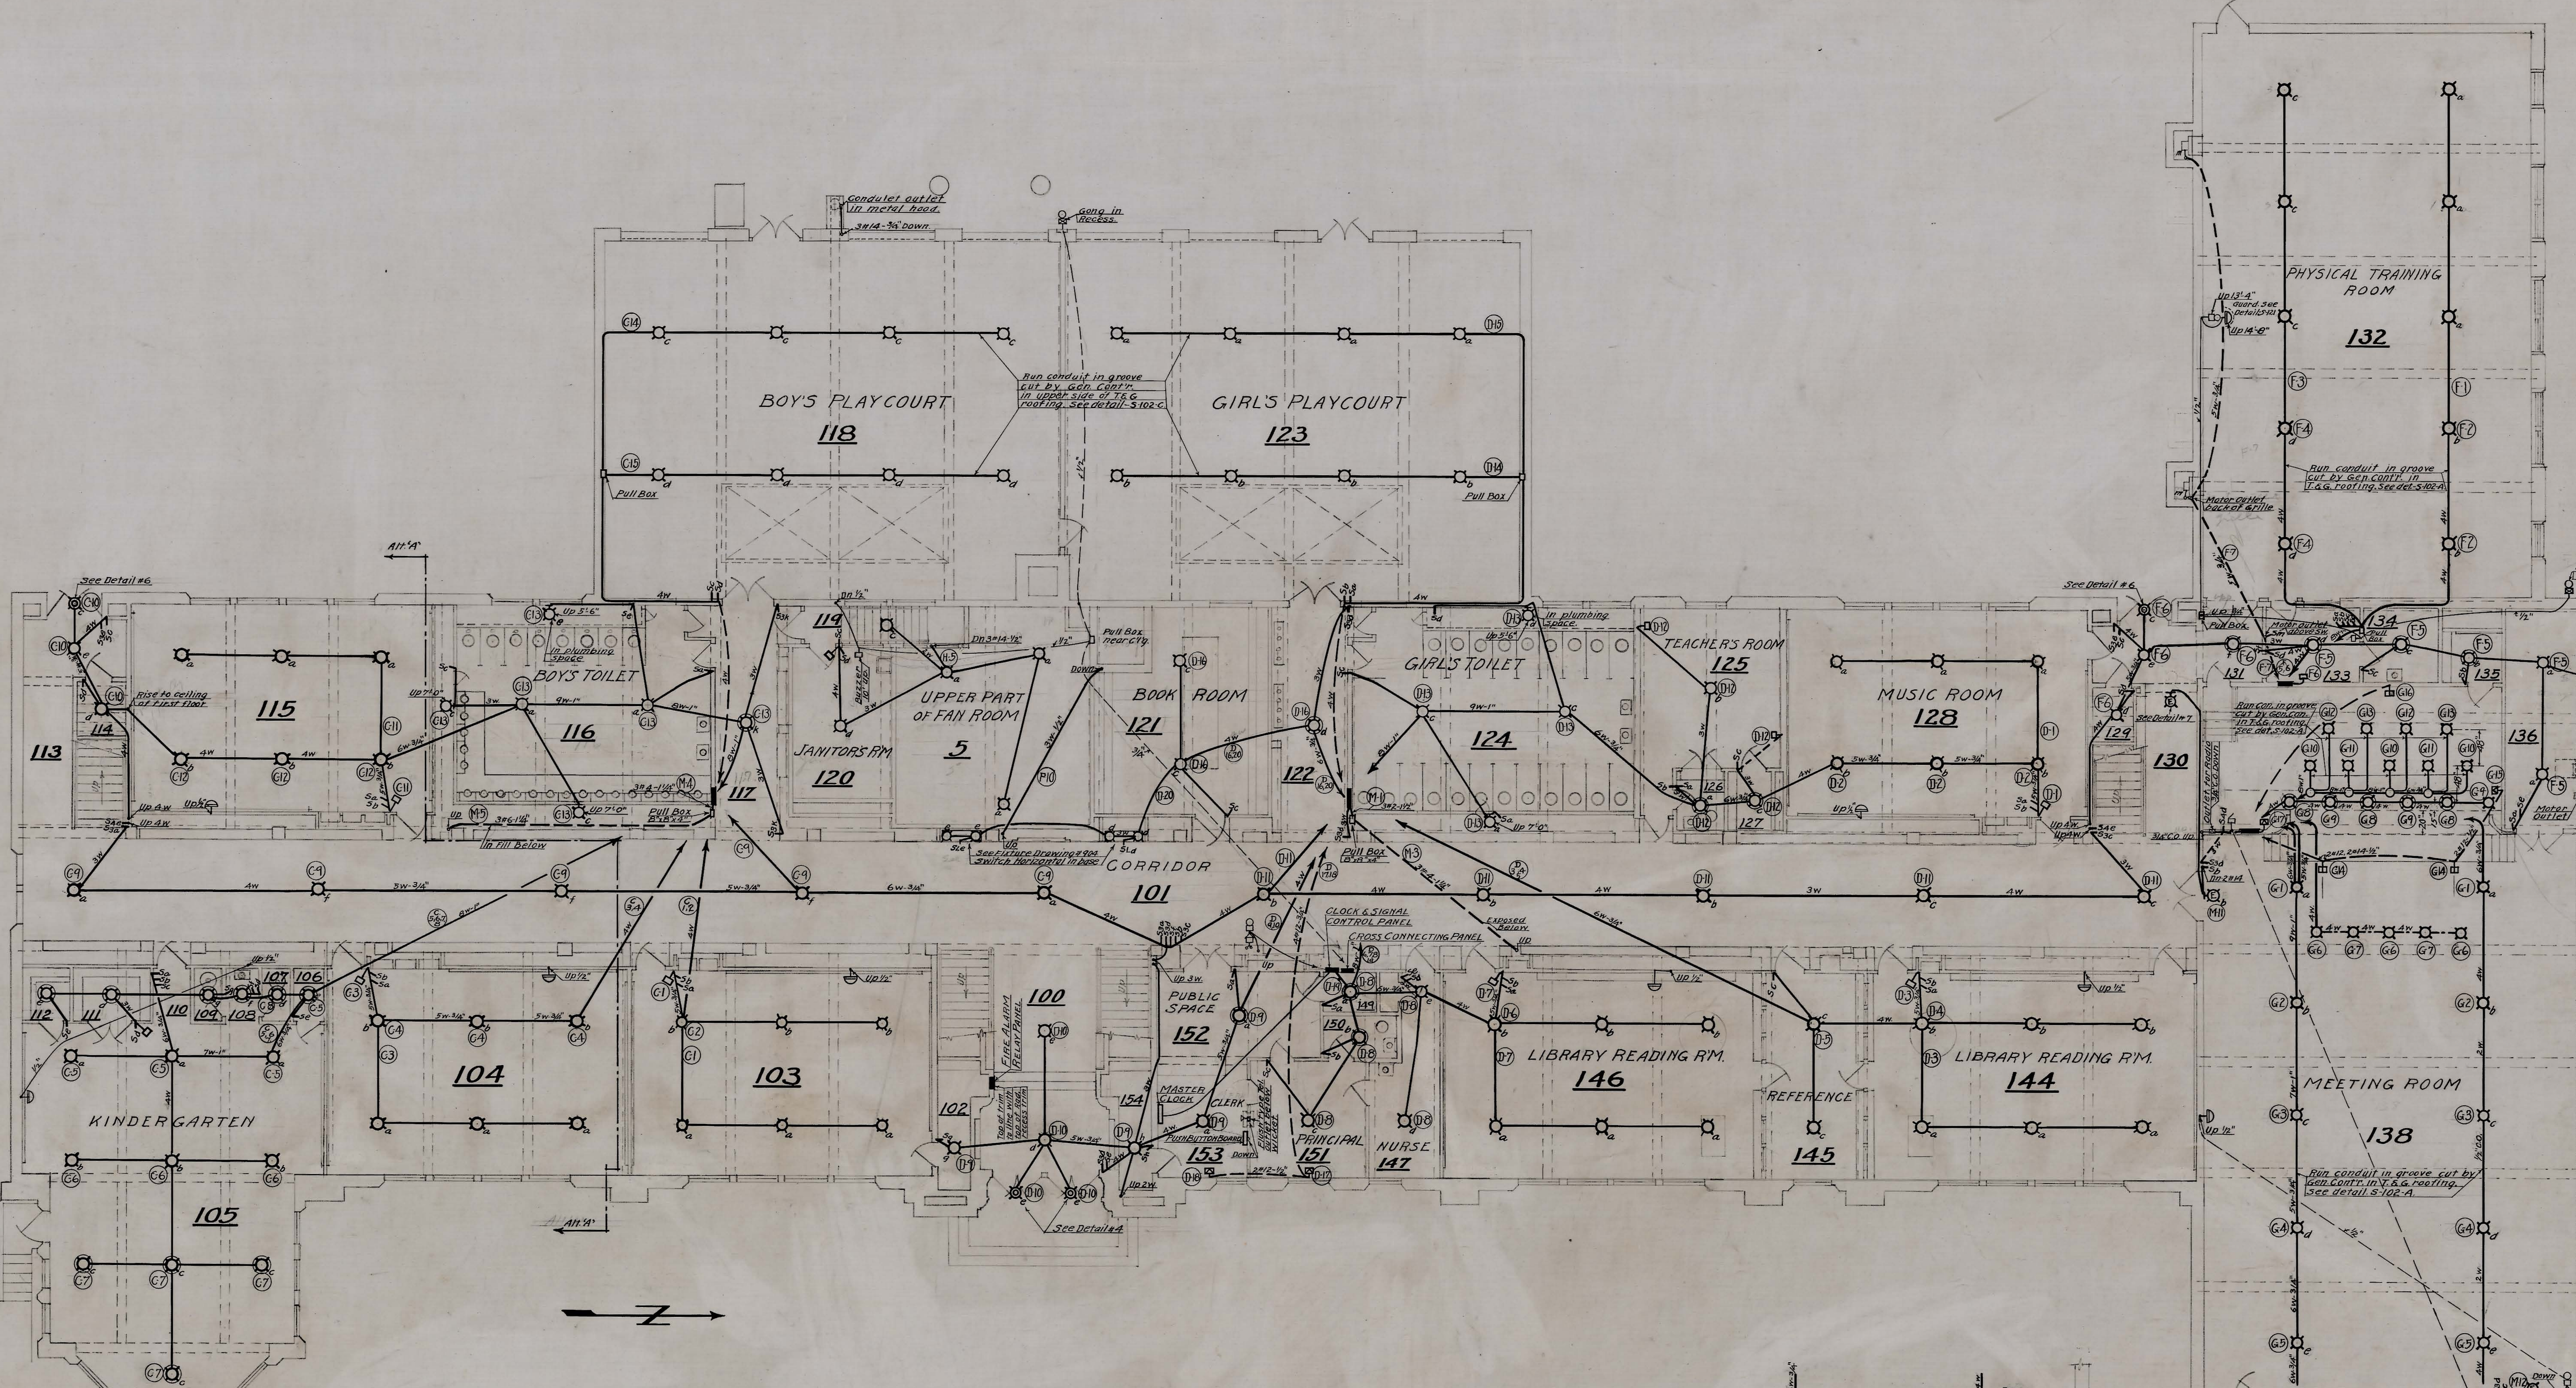

FIRST FLOOR PLAN
SCALE 1/8" = 1'-0"

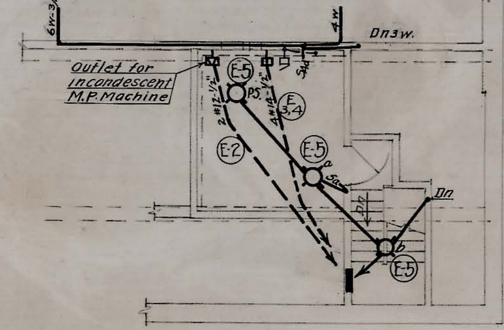

PLAN OF MOVING PICTURE BOOTH
ABOVE KITCHEN

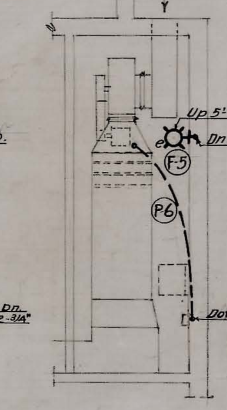

PLAN OF FAN ROOM
ABOVE ROOM #136

DANIEL BAGLEY SCHOOL		
ELECTRICAL FIRST FLOOR PLAN		
DATE APRIL 2-1930	SEATTLE SCHOOL DISTRICT NO. 1	SHEET NO. 2
DRAWN BY S.M.	F. A. NARAMORE, ARCHITECT	
CHECKED BY P.M.O.	810 DEXTER AVENUE SEATTLE, WN.	APPROVED

204-0015 $28

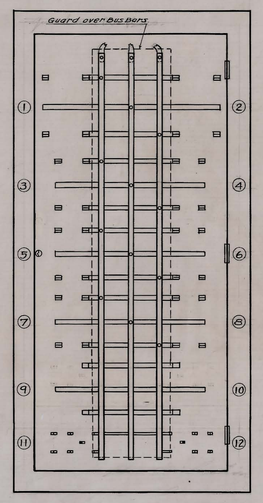

CABINET -M-
MAIN LIGHT DISTRIBUTION PANEL
Scale 1½"=1'-0"

SCHEDULE of CIRCUITS					
CIR. NO.	SERVICE	SIZE BUS	SIZE WIRE	SIZE FUSE	
1	CAB-D-3#2 Wire	100	3#2	90	
2	" -G-3#2 "	100	3#2	80	
3	" -B-3#2 "	60	3#4	60	
4	" -C-3#2 "	60	3#4	60	
5	" -A-3#2 "	60	3#6	50	
6	" -E-3#2 "	60	3#6	40	
7	" -F-3#2 "	60	3#8	30	
8	" -H-3#2 "	60	3#8	40	
9	Spare	60	—	—	
10	Spare	60	—	—	
11	Exit Lights	30	2#14	10	
12	Exit Lights	30	2#14	10	

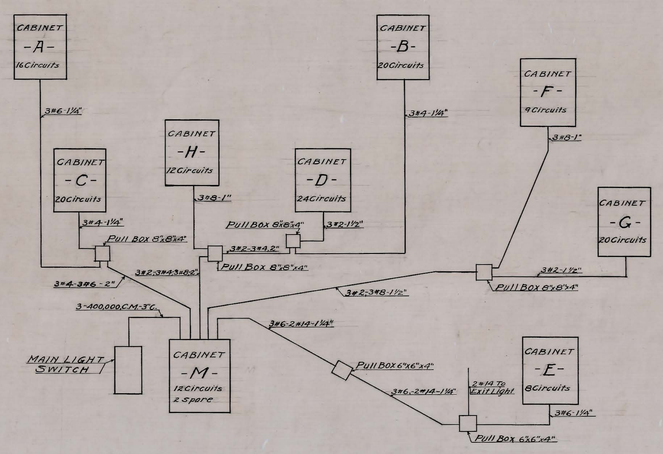

DIAGRAM OF LIGHT DISTRIBUTION SYSTEM
No Scale

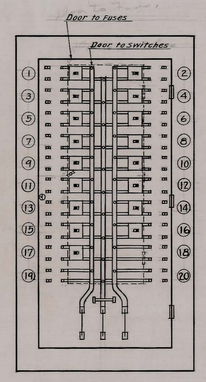

CABINET -G-
Scale 1½"=1'-0"

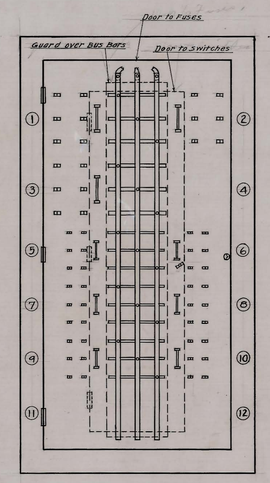

CABINET -P-
POWER DISTRIBUTION PANEL
Scale 1½"=1'-0"

SCHEDULE of CIRCUITS					
CIR. NO.	SERVICE	H.P. of MOTOR	SIZE OF SWITCH	SIZE OF FUSE	FEED WIRES
1	Class Room Supply Fan	7½	60	45	3#6
2	Stoker No. 1	5	60	30	3#8
3	Stoker No. 2	5	60	30	3#8
4	Spare	—	—	—	—
5	Ash Hoist	½	30	7	3#18
6	Meeting Rm. Supply Fan	2	30	15	3#12
7	Vacuum Pump	2	30	15	3#12
8	Sump Pump	1	30	10	3#14
9	Air Compressor	1	30	10	3#14
10	Toilet Exhaust Fan	½	30	7	3#14
11	Spare	—	—	—	—
12	Spare	—	—	—	—

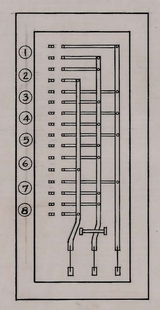

CABINET -E-
CABINET -F- SIMILAR
Scale 1½"=1'-0"

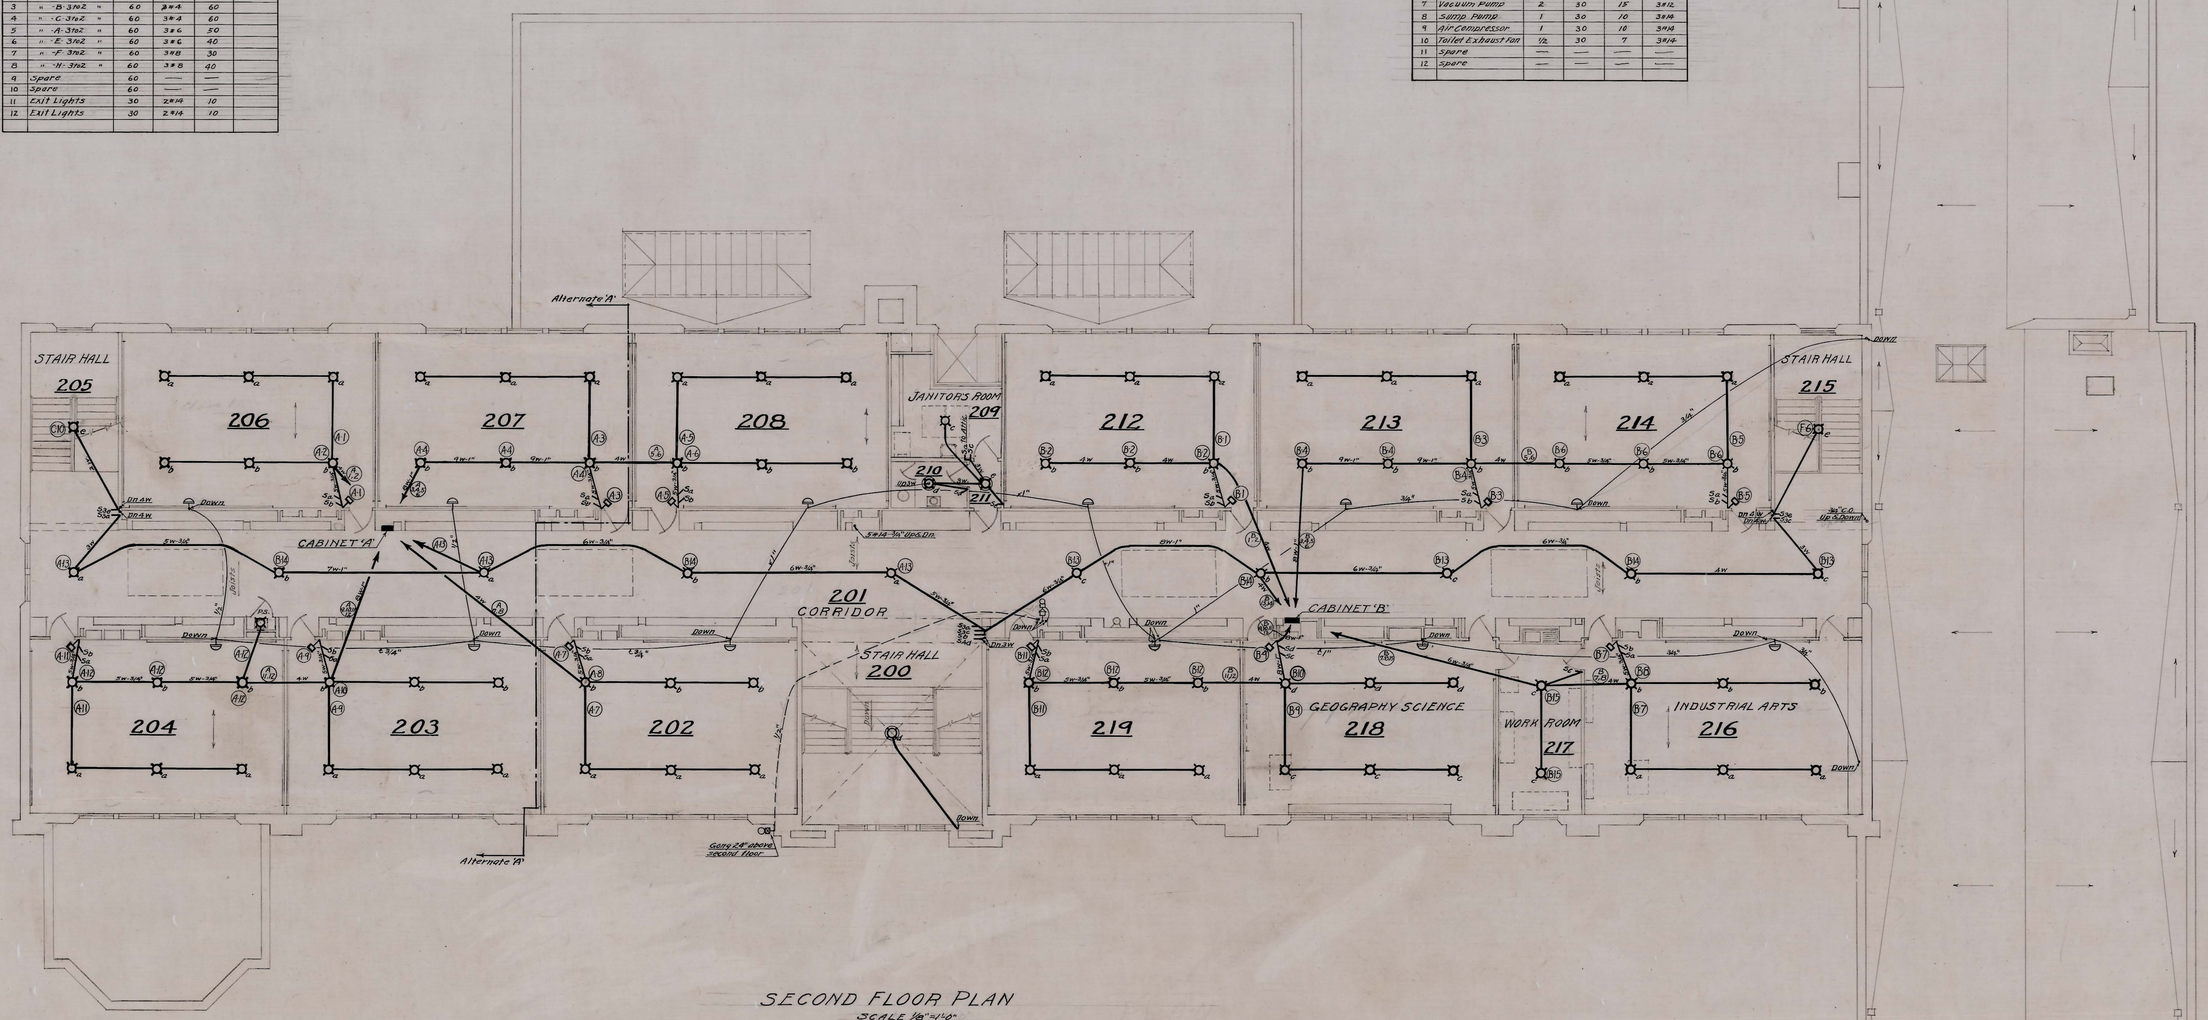

SECOND FLOOR PLAN
SCALE 1/8"=1'-0"

DANIEL BAGLEY SCHOOL		
ELECTRICAL		
SECOND FLOOR PLAN & DET'LS.		
DATE April 2-1930	SEATTLE SCHOOL DISTRICT NO. 1	SHEET NO.
DRAWN BY S.H.	F. A. NARAMORE, ARCHITECT	3
CHECKED BY P.M.O.	810 DEXTER AVENUE SEATTLE, WN.	APPROVED

204-00 29

6'-0"H CEDAR FENCE. (REF: A408) -FENCE ENDS 1'-0" FROM NORTH P.L.

SETBACK

FUTURE SANCTUARY/ AUDITORIUM BY BETHANY COMMUNITY CHURCH

EXISTING SANCTUARY TO REMAIN

OUT IN

665.09' (664.93' CITY) N89°54'02"W

N. 80TH ST.

STONE AVE. N.

S00°23'50"E

SEE LANDSCAPE FOR PLANTS, TYP.

REMOVE EXISTING CHAIN LINK FENCE ALONG NORTH EDGE OF PARKING LOT

REMOVE EXIST. CONCRETE DRIVE & PROVIDE NEW CURB AND GRASS STRIP

STAGGERED 4'-0" VINYL COATED CHAIN LINK PEDESTRIAN FENCE

5'-6" VINYL COATED CHAIN LINK FENCE

PROPOSED 60 PARKING STALLS

EXIST. WOOD BACKSTOP TO BE REMOVED

5'-6" VINYL COATED CHAIN LINK FENCE

(4) EXIST. TETHER BALL POSTS TO BE RELOCATED (TYP.)

EXIST. DECORATIVE BARKED PLAY AREA & 1.5' HIGH WOOD RET. WALL TO BE REMOVED

ADA

ADA

TRUCK DELIVERY 15'-0"x38'-6"

5'-0" GARDEN STRIP PER LANDSCAPE

FLUSH TRANSITION ALONG ASPHALT OVERLAY TO CONC. EDGE FOR ADA ACCESS

3'-0" PEDESTRIAN GATE

(2) 3'-0" SERVICE GATE

EXISTING BAGLEY ELEMENTARY SCHOOL

FOOTPRINT= 25,794 SF

REMOVE EXISTING GATE

6'-0" HIGH (3) SIDED BRICK WALL WITH SWING GATES AT TRASH (REF: 6/A100)

TRASH ENCLOSURE

SEE CIVIL FOR DIMENSIONS AT ASPHALT PARKING AREA, TYP.

PROVIDE ROLLED CONCRETE CURB AND VEHICULAR PAVING AT 20'-0" WIDE GATE OPENING

5'-6" VINYL COATED CHAIN LINK FENCE

5'-6" VINYL COATED CHAIN LINK FENCE

EXIST. CONC. BOLLARD

REMOVE EXIST. SOCCER GOAL AND (2) 3" METAL POSTS

NORTH EDGE OF ASPHALT (BASKETBALL COURT)

6'-0" WIDE RAISED SIDEWALK W/ PERVIOUS PAVEMENT & DRAIN (REF: CIVIL)

8'-0" VINYL COATED CHAIN LINK FENCE

EXIST. ASPHALT

EXIST. ASPHALT

EXIST. BASKETBALL HOOP, TYP.

3'-0" PEDESTRIAN GATE

(2) 10'-0" WIDE x 8'-0" HIGH VEHICULAR SWING GATES W/ LOCK & KNOX BOX FOR FIRE ACCESS

(3) 20'-0" HIGH LIGHT POLES WITH CUT-OFF OPTICS TO REDUCE GLARE – LOCATE SOUTH OF FENCE 1'-6" TO CENTER OF POLE

EXIST. GRASS

3'-0" PEDESTRIAN GATE

EXCAVATE AND REPLACE WITH NEW ASPHALT WALK – EXIST. WOOD RET. WALL TO BE RELOCATED SOUTH 7'-0"

(2) 12'-0" HIGH LIGHT POLES WITH CUT-OFF OPTICS TO REDUCE GLARE ALONG STONE AVE. N.

FUTURE ART PLAZA AREA

EXIST. ASPHALT

EXIST. 5'-6" CHAIN LINK FENCE TO REMAIN

NOTE: END OF SURVEYOR INFORMATION

5'-6" VINYL COATED CHAIN LINK FENCE

8'-0" VINYL COATED CHAIN LINK FENCE

8'-0" VINYL COATED CHAIN LINK FENCE

NOTE: BASED ON OCCUPATION PROPERTY LINES PER ASSESSORS MAP

NEW BACKSTOP TO BE PROVIDED BY G.C., LOCATION TO BE DETERMINED BY SCHOOL

NOTE: THIS AREA OF PLAYGROUND NOT IN SURVEY

1 BAGLEY ELEMENTARY PARKING PLOT PLAN

1" = 20'-0"

0415-sp01.dwg

MILLER HULL

The Miller|Hull Partnership, LLP
Architecture and Planning

Polson Building
71 Columbia
Sixth Floor
Seattle, WA 98104
Phone 206.682.6837
Fax 206.682.5692
Contact: Sian Roberts

Daniel Bagley Elem. School

7821 Stone Avenue North | Seattle, WA 98103

PARKING LOT IMPROVEMENTS

100% CONSTRUCTION DOCUMENTS

Revisions	Date
100% SD/MUP	08/12/05
60% CD/PERMIT	12/19/05
90% CD	02/10/06
PERMIT RESPONSE	04/01/06
100% CD	06/02/06

Issue Date: 06/02/06
Drawn: TR
Checked: SR
M|H Project No.: 0415
Cad File:

BAGLEY PARKING PLOT PLAN

A-001

204-0114N