GRADING PLAN WEBSTER SCHOOL
SEATTLE SCHOOL DISTRICT Nº1 WASH.

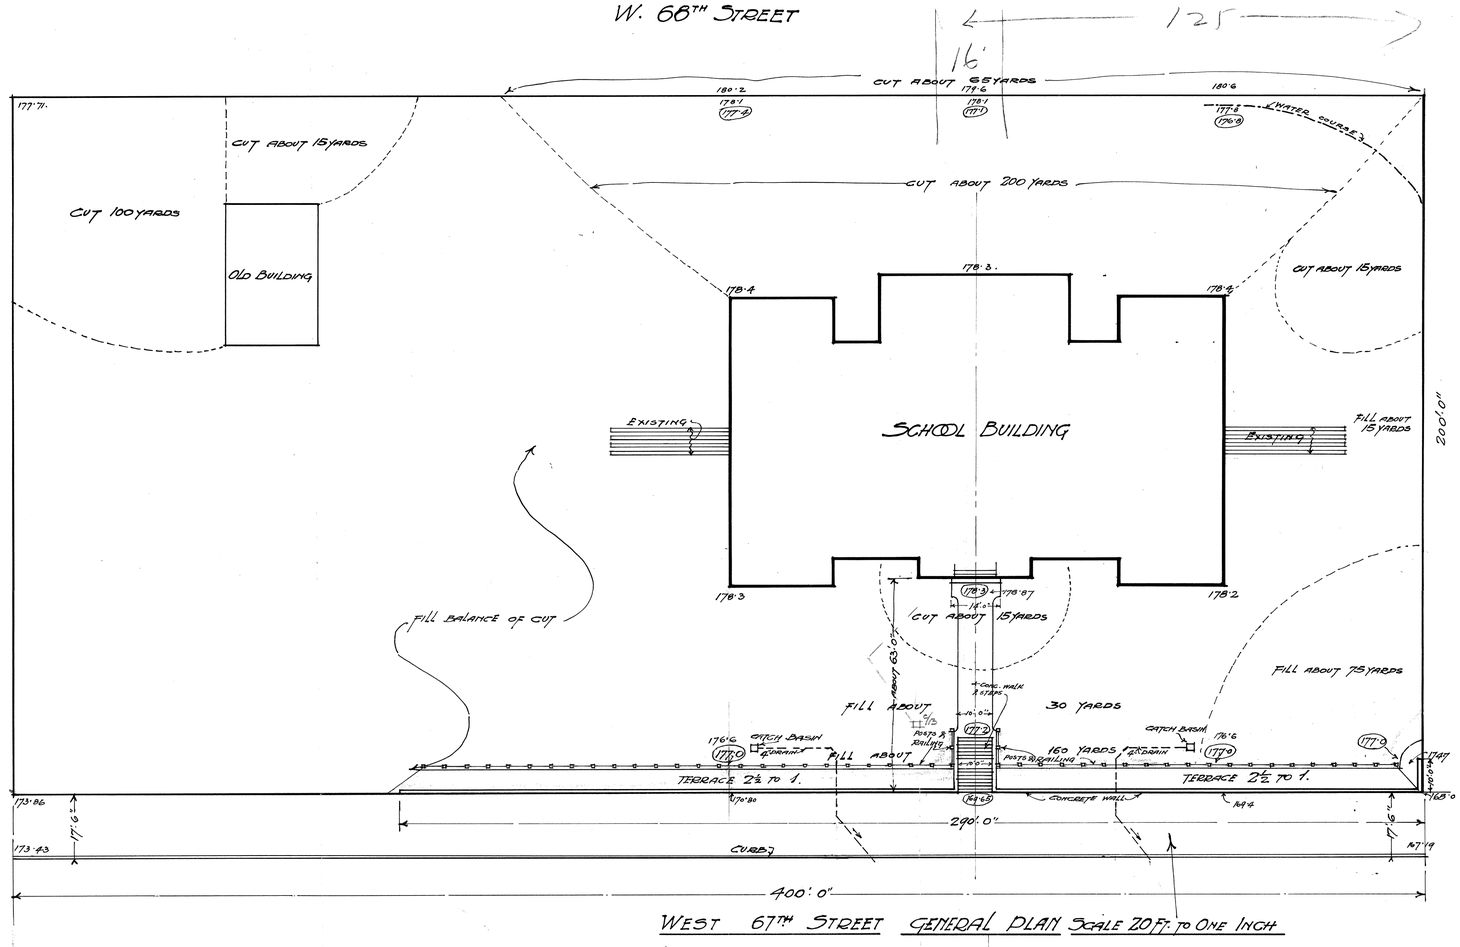

WEST 67TH STREET GENERAL PLAN SCALE 20 FT. TO ONE INCH

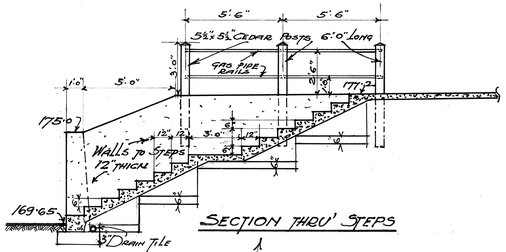

SCALE ¼" = 1'0"

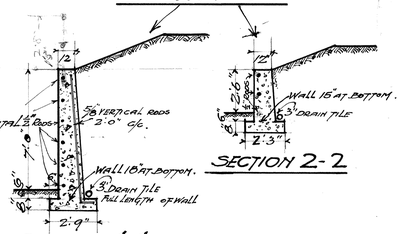

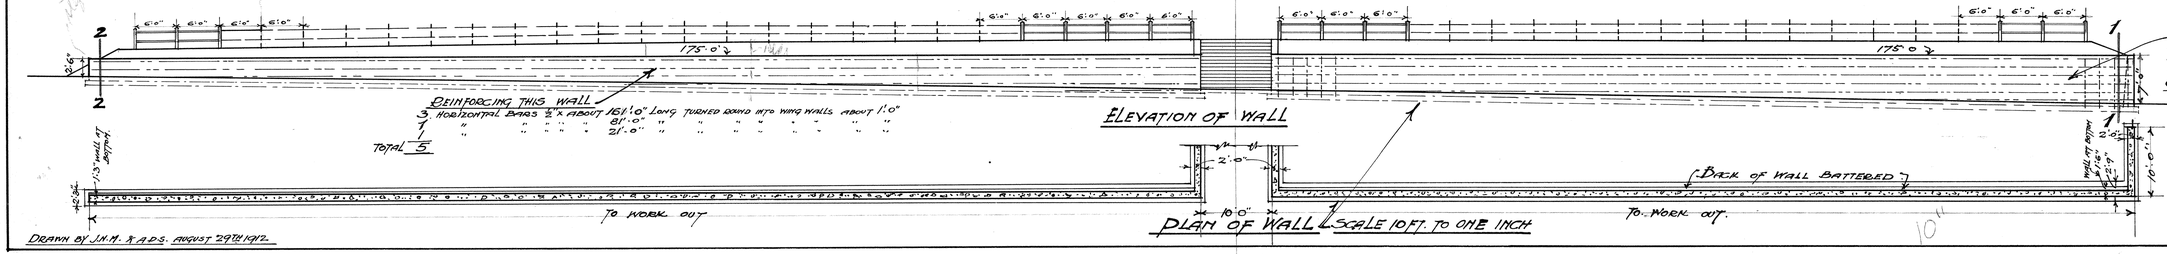

REINFORCING THIS WALL
5 HORIZONTAL BARS ⅝" x ABOUT 135'0" LONG } TOTAL 6
1 " " " " " 77'0" " }
65 VERTICAL " ⅝" AVERAGE 7'3"

EXISTING GRADES SHOWN THUS: 176'6
NEW GRADES " " : 177'0

Charles J. Mayberry

EDGAR BLAIR-ARCHITECT.

DRAWN BY J.N.M. & A.D.S. AUGUST 29TH 1912.

1912 278-0001 WEBSTER

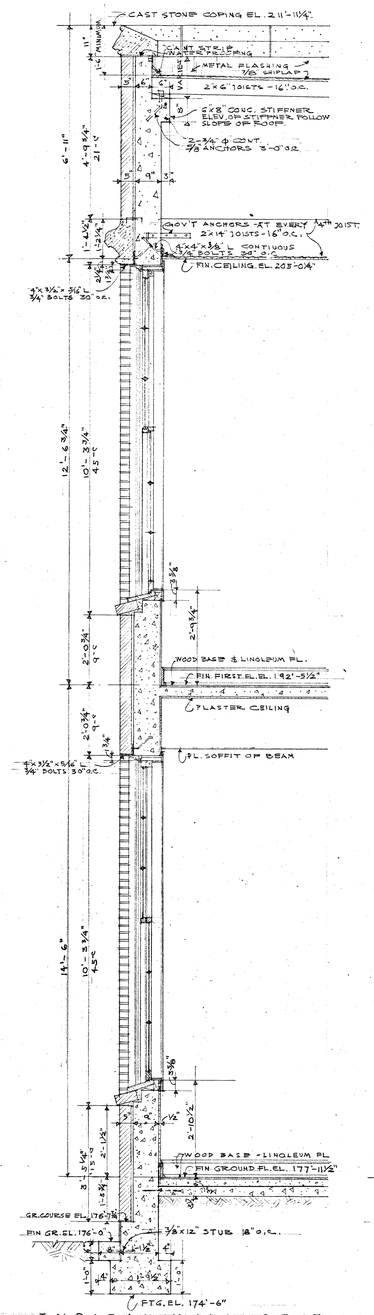

TYPICAL WALL SECT.
SCALE ½" = 1'-0"

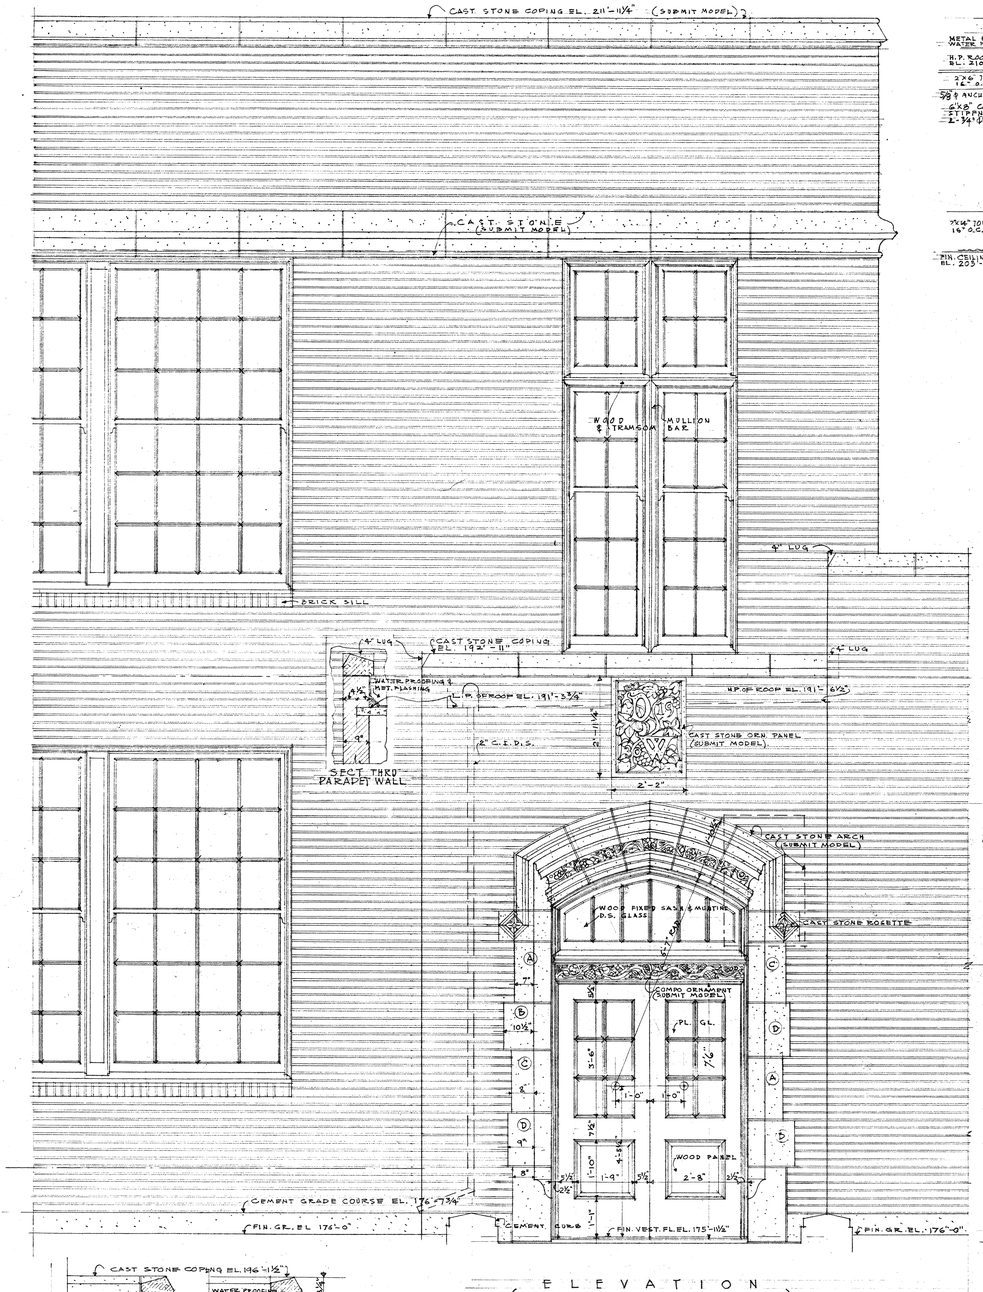

ELEVATION
(WEST ENTRANCE SIMILAR)

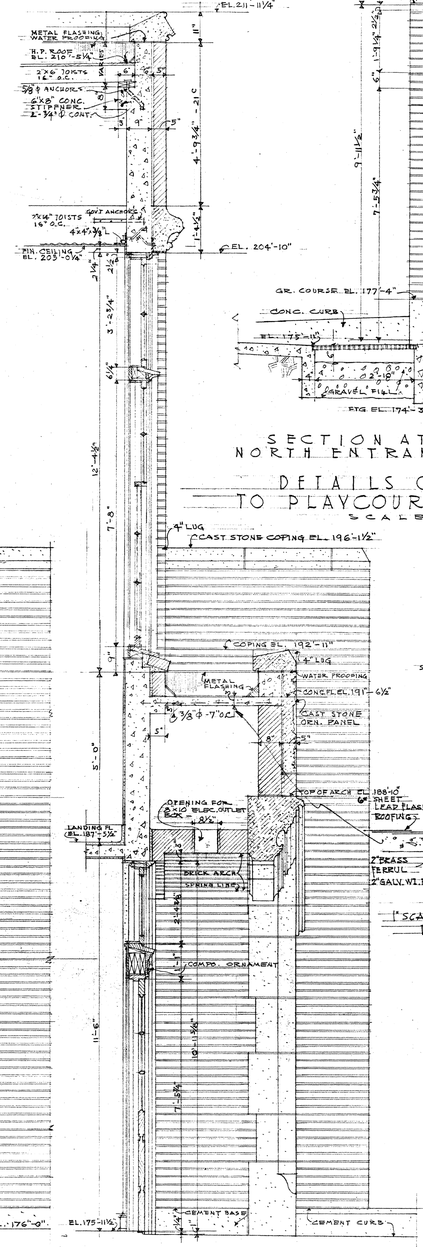

SECTION AT ENTRANCE

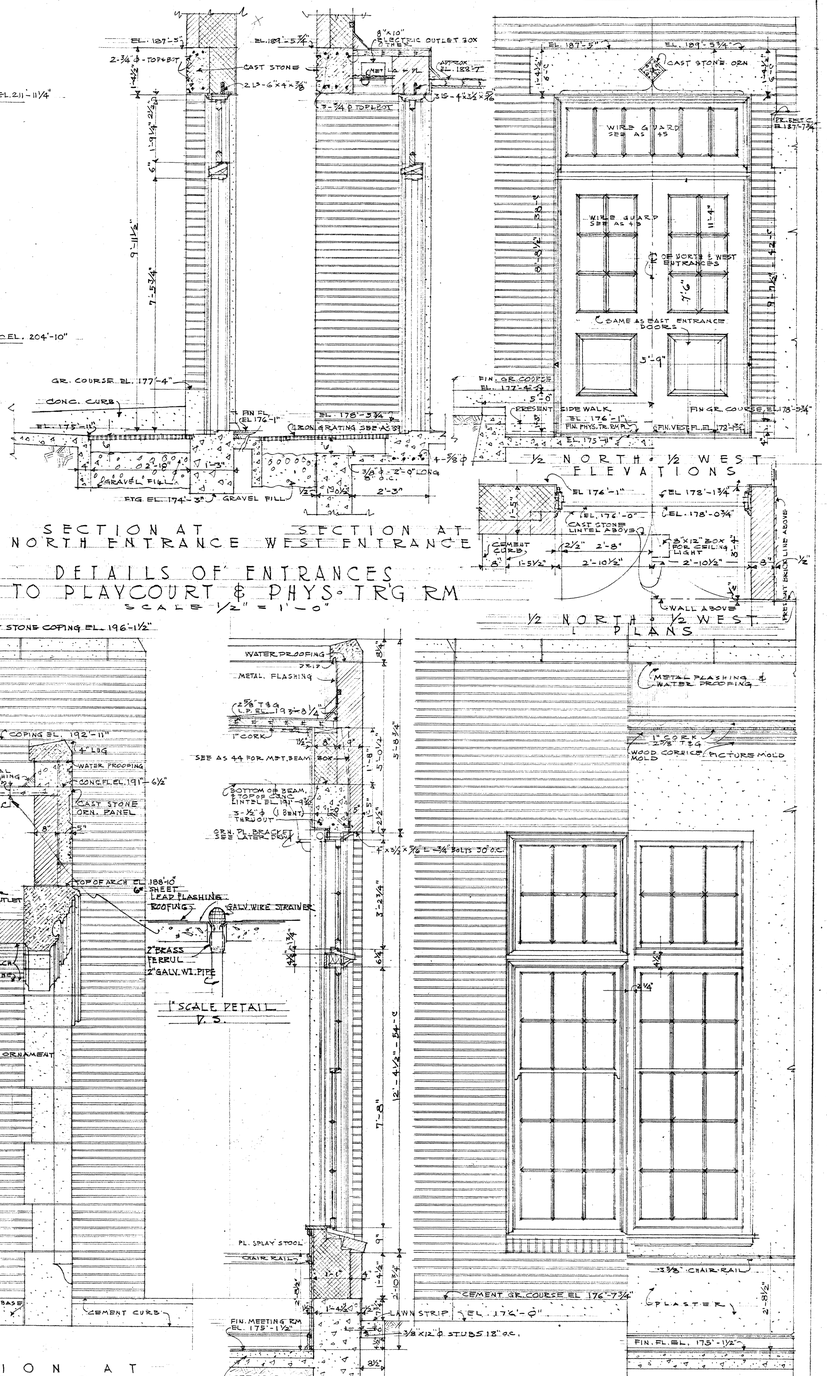

SECTION AT NORTH ENTRANCE — SECTION AT WEST ENTRANCE

DETAILS OF ENTRANCES TO PLAYCOURT & PHYS. TRG RM
SCALE ½" = 1'-0"

DETAILS OF MEETING ROOM WINDOW.
SCALE: ½" = 1'-0"

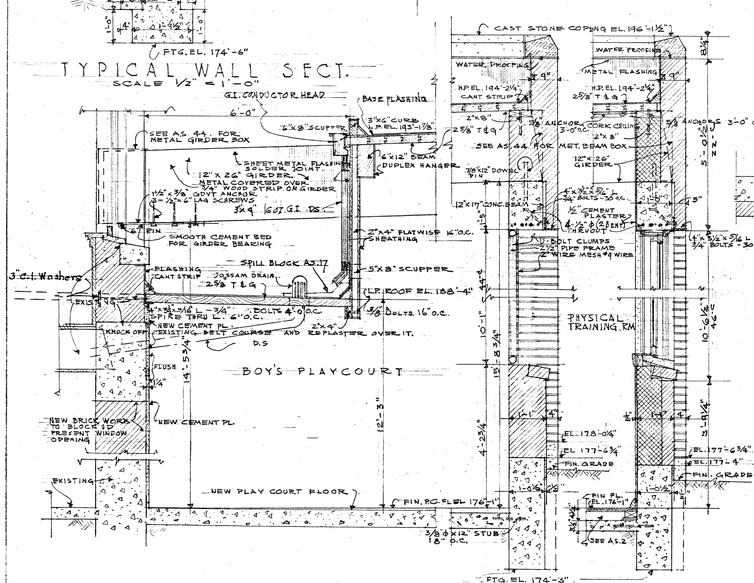

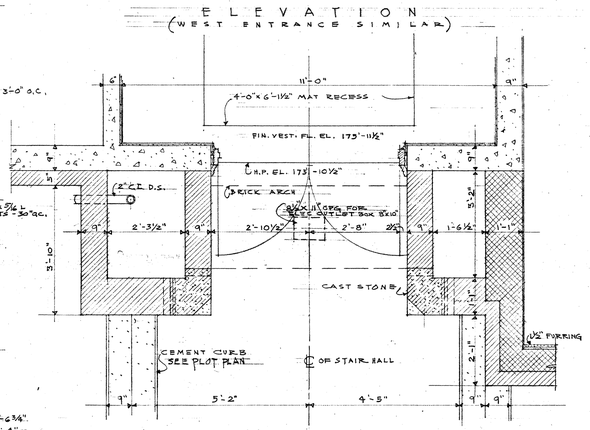

DETAILS OF EAST ENTRANCE
SCALE ½" = 1'-0"

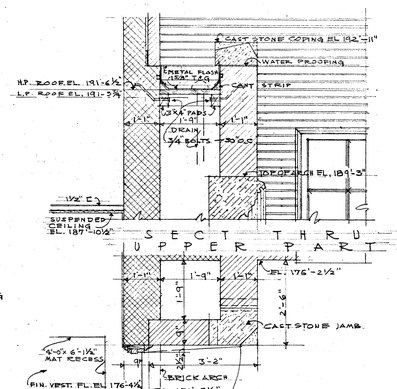

SECTION THRU UPPER PART

DETAILS OF WEST ENTRANCE
SCALE ½" = 1'-0"

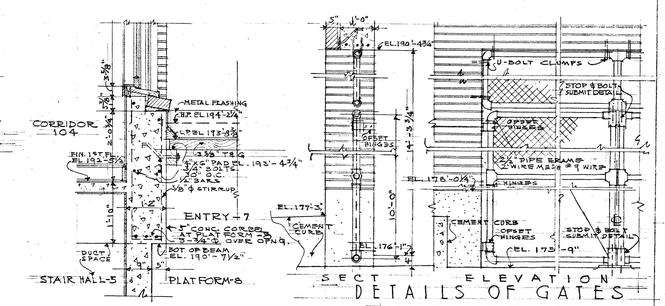

SECT. THRU BEAM-5 ABOVE ENTRY-7 & CONC. CORBEL
SCALE ½" = 1'-0"

DANIEL WEBSTER SCHOOL ADDITION
WALL SECTIONS & ENTRANCES

DATE JAN. 4, 1924	SEATTLE SCHOOL DISTRICT NO. 1	SHEET NO. 8
DRAWN BY T. M.	F. A. NARAMORE, ARCHITECT	
CHECKED BY L. S. S.	810 DEXTER AVENUE SEATTLE, WN.	APPROVED

NOTE:
CONTRACTOR MUST VERIFY ALL MEASUREMENTS AT BUILDING.

278-0019

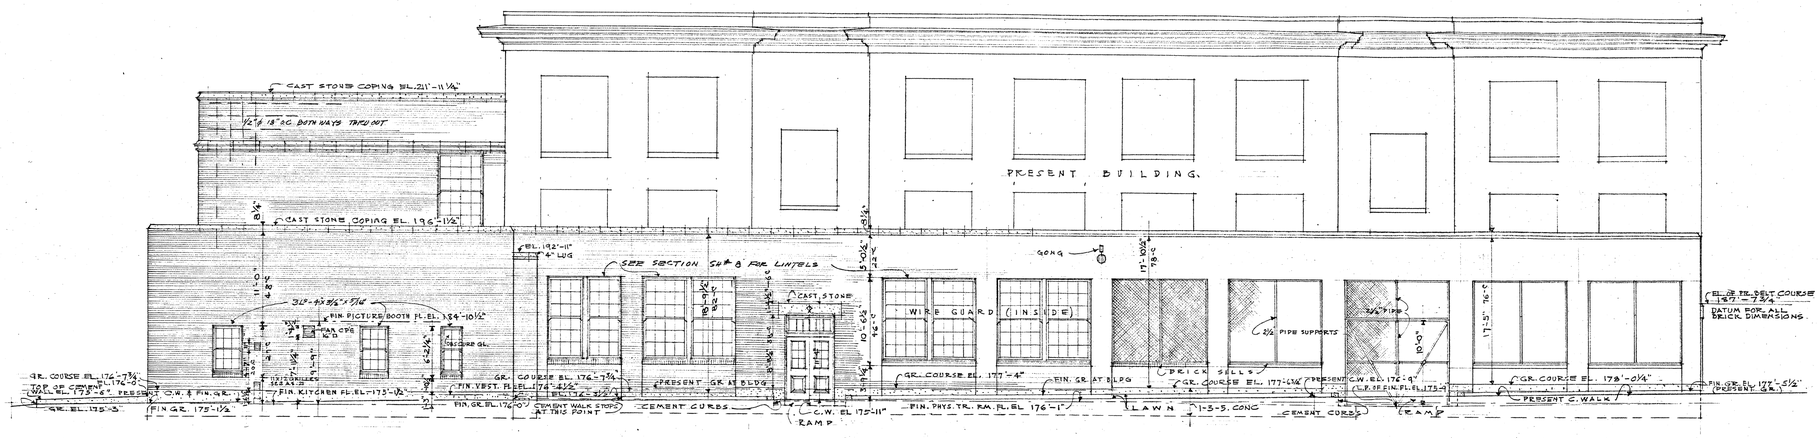

NORTH ELEVATION
SCALE ⅛" = 1'-0"

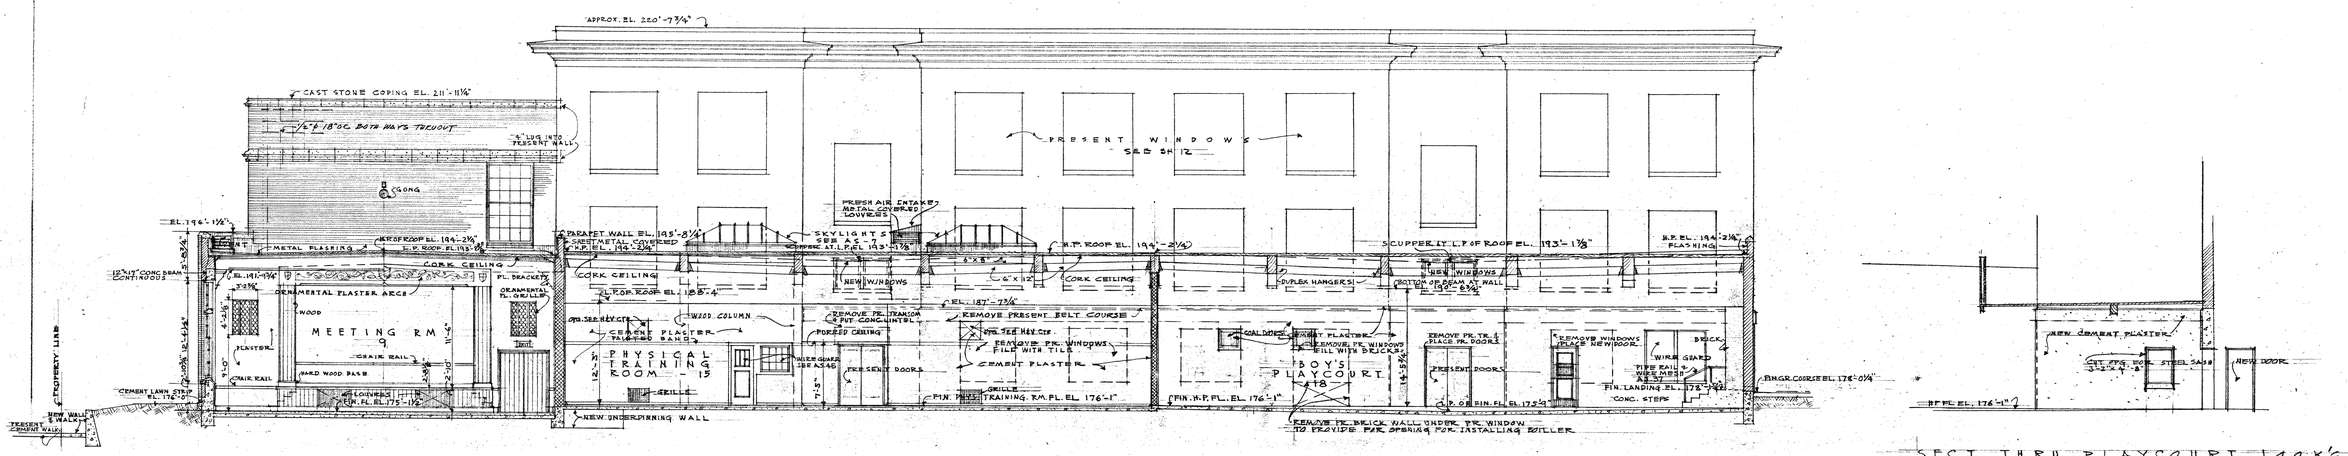

SECTION THRU ADDITION LOOKING TOWARD SOUTH
SCALE ⅛" = 1'-0"

SECT THRU PLAYCOURT LOOK'G TOWARD BOILER ROOM
SCALE ⅛" = 1'-0"

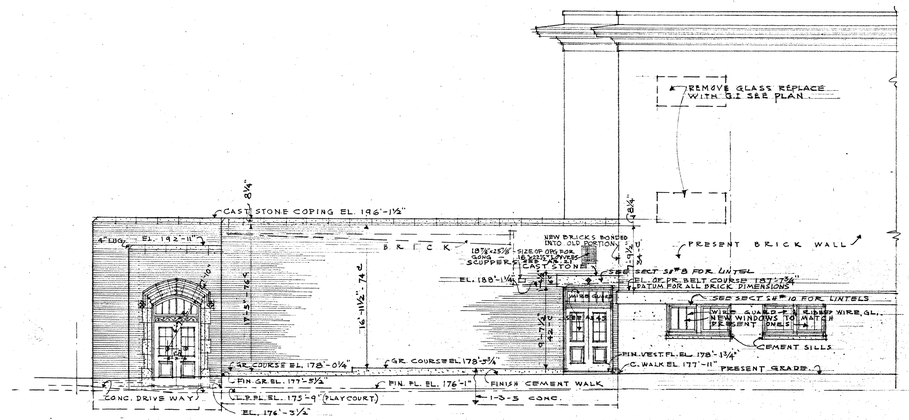

WEST ELEVATION
SCALE ⅛" = 1'-0"

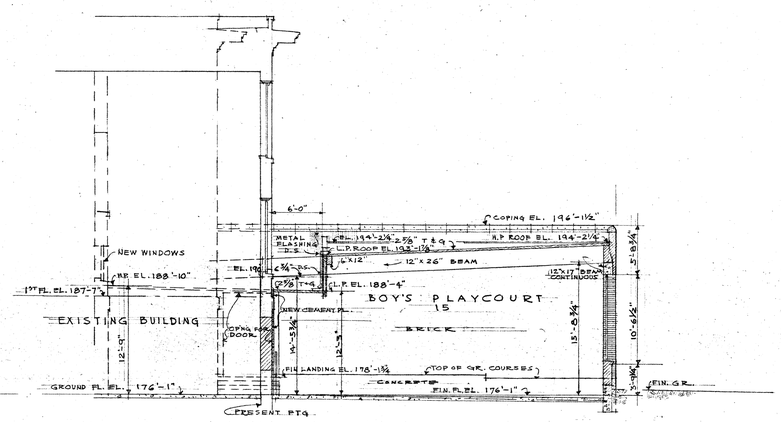

SECT THRU PLAYCOURT LOOKING TOWARD WEST
SCALE ⅛" = 1'-0"

NOTE:
CONTRACTOR MUST VERIFY ALL MEASUREMENTS AT BUILDING.

DANIEL WEBSTER SCHOOL ADDITION
ELEVATIONS & SECTIONS

DATE 1933 JAN. 4, 1934	SEATTLE SCHOOL DISTRICT NO. 1	SHEET NO. 7
DRAWN BY T.M.	F. A. NARAMORE, ARCHITECT	
CHECKED BY F.A.N.	810 DEXTER AVENUE SEATTLE, WN.	APPROVED

278-0020

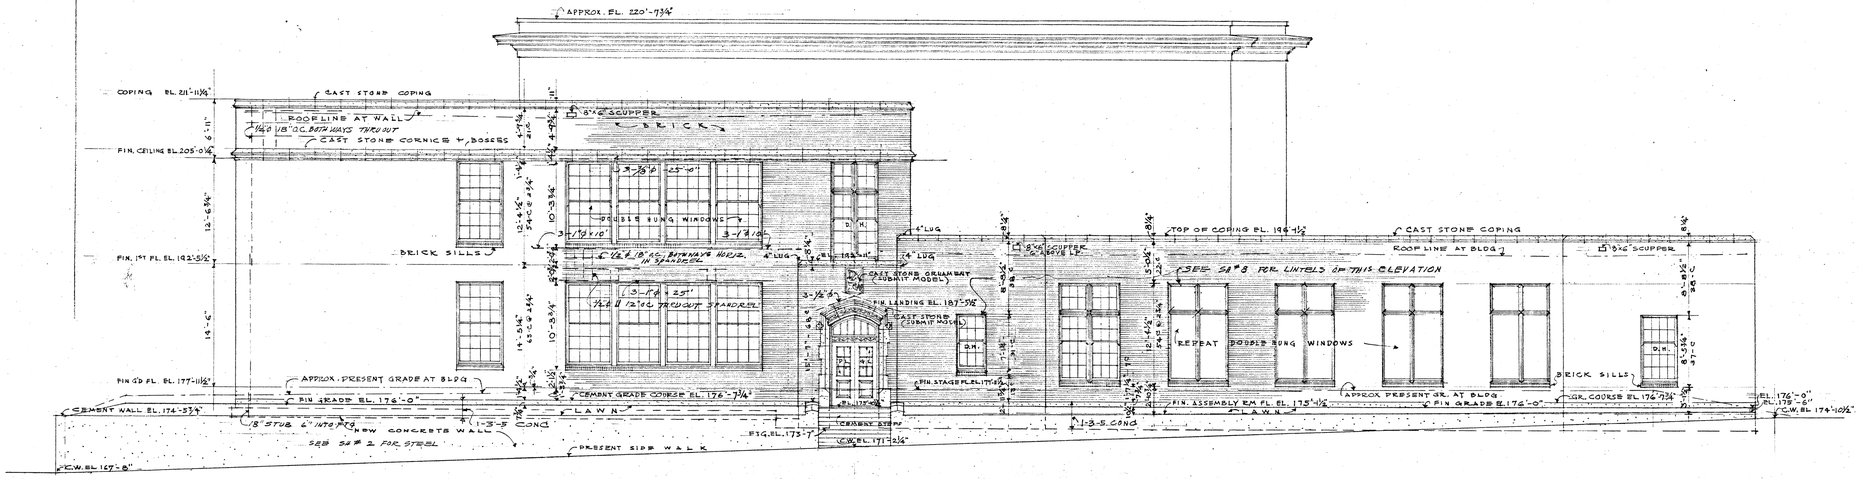

EAST ELEVATION
SCALE ⅛" = 1'-0"

CONC WALL NOTES

All offgs in conc walls to have 2-½ø or their equiv. around all sides unless otherwise noted. Lap 18".
All horiz. steel to lap 30" at corners. Vert steel to lap 24" where spliced at laps.
All side walks and grass strips to be stubbed to wall with ⅞"x12" bars, 18" o.c.
All bars to be tied at intersections with suitable metal ties.
All walls to have at least ½"ø 18" o.c. both ways thruout unless otherwise noted.

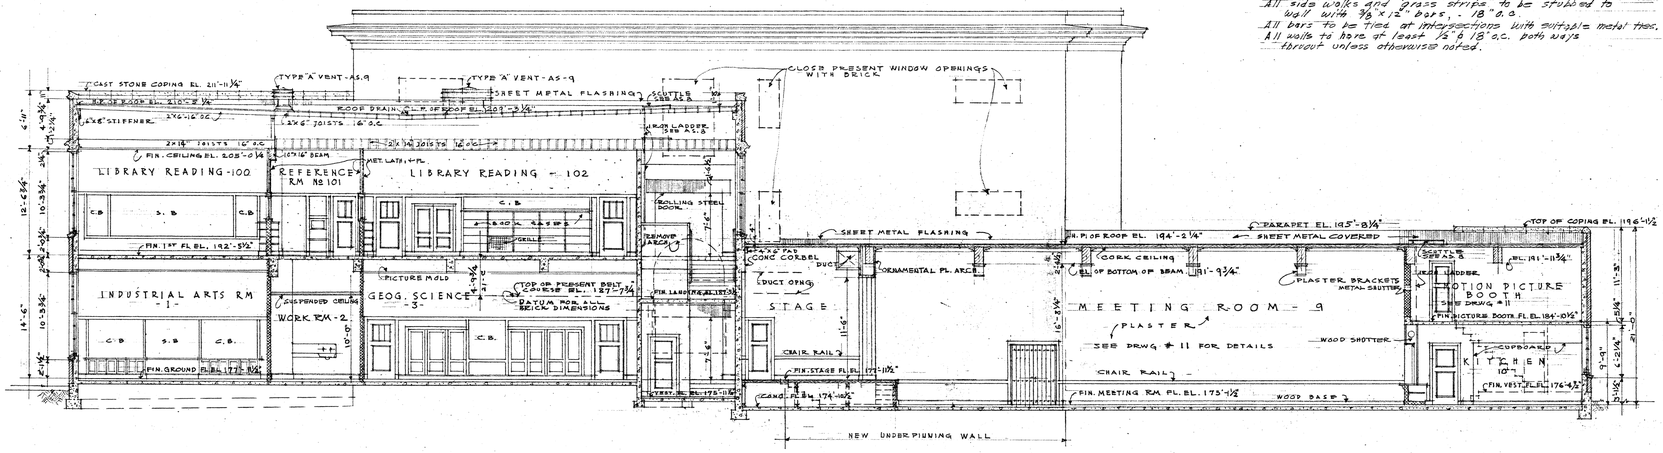

SECTION THRU ADDITION LOOKING TOWARD WEST
SCALE ⅛" = 1'-0"

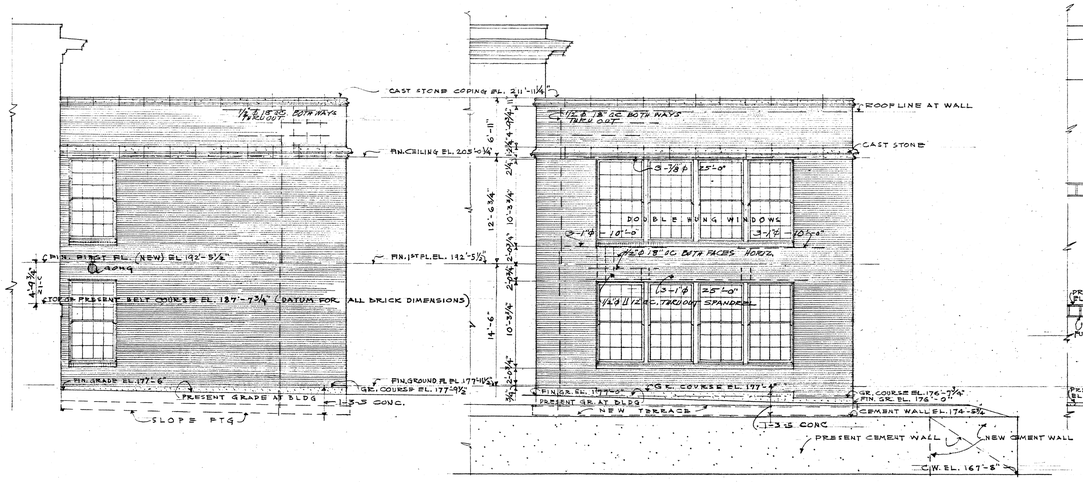

WEST ELEVATION
SCALE ⅛" = 1'-0"

SOUTH ELEVATION
SCALE ⅛" = 1'-0"

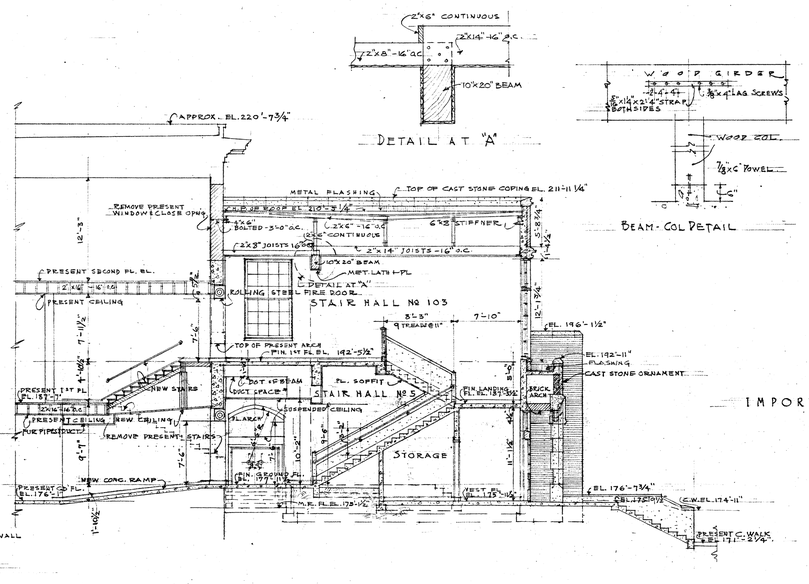

SECT THRU MAIN ENTRANCE & STAIRS
SCALE ⅛" = 1'-0"

IMPORTANT NOTE

All Dimensions Given on Elevations are Approximate only — Contractor shall Check at Bldg - All New Work and Brick Courses Shall Line up With Existing Bldg - Notify Architect of Any Variation Before Begining Work.

NOTE:
CONTRACTOR MUST VERIFY ALL MEASUREMENTS AT BUILDING.

DANIEL WEBSTER SCHOOL ADDITION	
ELEVATIONS & SECTIONS	
DATE 1930 JAN. 4, 1931	SEATTLE SCHOOL DISTRICT NO. 1
DRAWN BY T.M.	F. A. NARAMORE, ARCHITECT
CHECKED BY E.S.S.	810 DEXTER AVENUE SEATTLE, WN.
SHEET NO. 6	APPROVED

278-0021

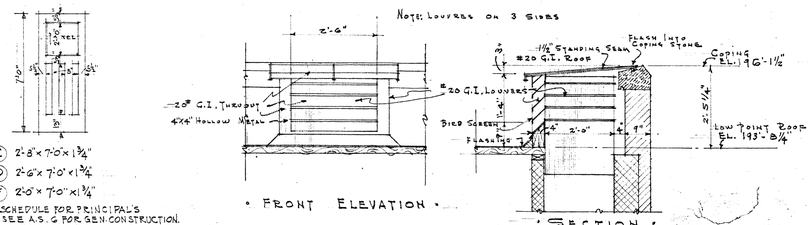

EXHAUST VENT FROM MEETING ROOM

SCALE: ½" = 1'-0"

Ⓒ 2'-8" x 7'-0" x 1¾"
Ⓓ 2'-6" x 7'-0" x 1¾"
Ⓕ 2'-0" x 7'-0" x 1¾"

DOOR SCHEDULE FOR PRINCIPAL'S SUITE. SEE A.S. 6 FOR GEN. CONSTRUCTION. DOORS TO MATCH THOSE IN PRES. BLDG.

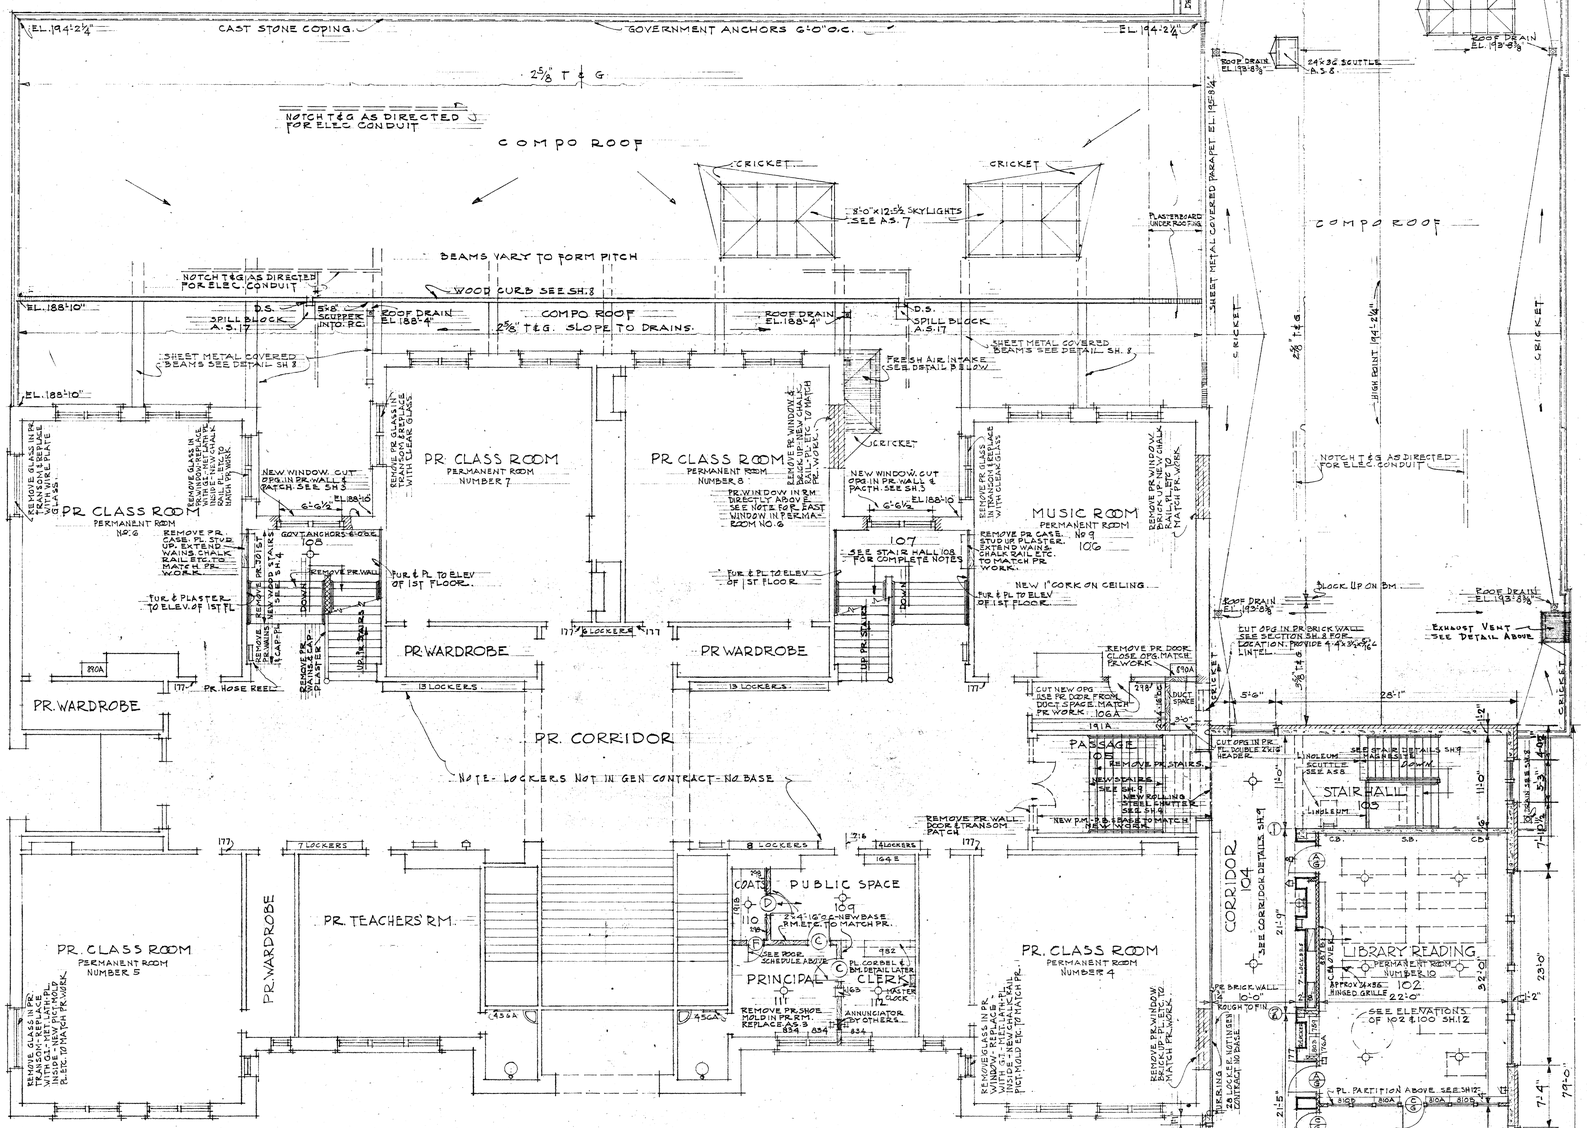

NOTE

FOR CHANGE IN TRANSOMS OF ALL WINDOWS IN PR. BLDG. SEE SH. 12 & SPECIFICATIONS.
NOTES REGARDING CHANGES OF EAST & WEST WINDOWS ON FIRST FLOOR PR. BLDG. SHALL APPLY TO SIMILAR WINDOWS ON SECOND FLOOR PR. BLDG - UNLESS OTHERWISE NOTED.

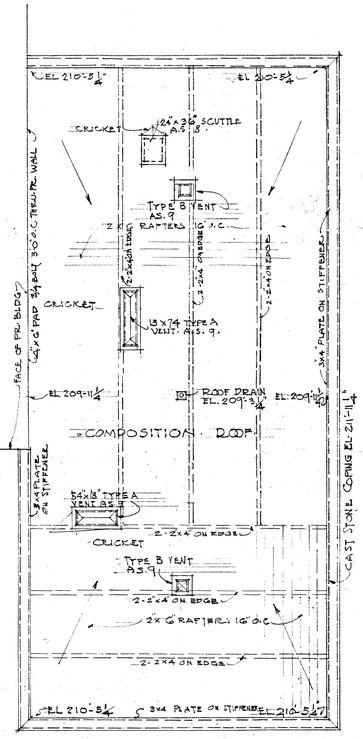

ROOF PLAN

SCALE ⅛"=1'-0"

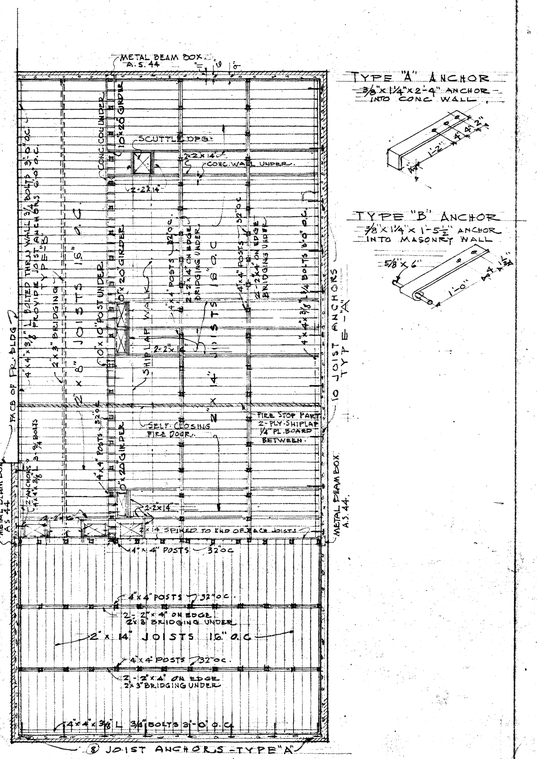

TYPE "A" ANCHOR
⅜"x1¼"x2'-9" ANCHOR INTO CONC. WALL

TYPE "B" ANCHOR
⅜"x1¼"x1'-5" ANCHOR INTO MASONRY WALL

ATTIC PLAN

SCALE ⅛"=1'-0"

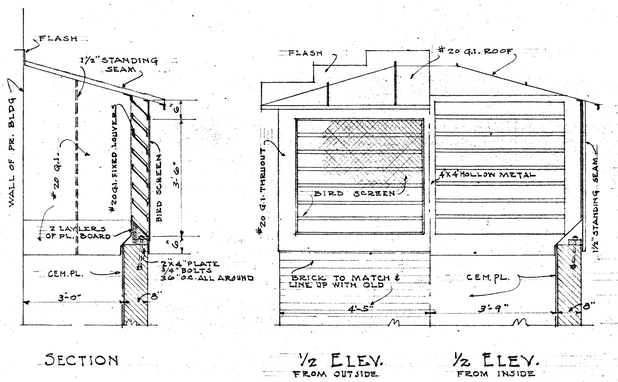

DETAIL OF FRESH AIR INTAKE

SCALE ½"=1'-0"

FIRST FLOOR PLAN

NAME OF ROOM	ROOM NO.	FLOOR	BASE	JAMB CAP	PICT. MOLD	TRIM	WINDOWS	BLACK BD.	CORK BD.	WAINSCOT	WALLS	CEILING	SUSP. CEILING	TYP. ON WOOD	TYP. ON WAINS.	TYP. ON WALLS	TYP. ON CEILS.	MISCELLANEOUS
LIBRARY READING	100	L	F	F	F	F	DH BL	SB	CB	PL	PL	PL	-	BB	ST VN	P 7-4	K	K	
REFERENCE	101	L	F	PB	F	F	DH BL	-	-	PL	PL	PL	-	BB	ST VN	P 7-4	K	K	
LIBRARY READING	102	L	F	F	F	F	DH BL	SB	CB	PL	PL	PL	-	BB	ST VN	P 5-9	K	K	
STAIR HALL	103	MAG	MAG	PB	F	F	DH	-	-	PL	PL	PL	-	BB	ST VN	P 5-9	K	K	
CORRIDOR	104	L	F	PB	F	F	DH	-	-	PL	PL	PL	-	BB	ST VN	P 5-9	K	K	VAINS @ LINE LOCKERS.
PASSAGE	105	M	F	PB	F	F	-	-	-	PL	PL	-	-	BB	ST VN	P	K	K	PATCH FL & BASE
MUSIC ROOM	106	-	-	-	-	-	-	-	-	-	-	CK	-	BB	ST VN	P	K	K	PATCH PL - FL & BASE
STAIR HALL	107	M	F	PB	-	F	H	-	-	PL	PL	-	-	BB	ST VN	P 6-2	K	-	PATCH PL-FL & BASE
STAIR HALL	108	M	F	PB	-	F	H	-	-	PL	PL	-	-	BB	ST VN	P 6-2	K	-	PATCH PL-FL & BASE
PUBLIC SPACE	109	-	F	WCR 2-7	F	F	-	-	-	-	PL	PL	-	BB	ST VN	P	P	K	PATCH PL-FL & BASE
CLOSET	110	-	F	-	-	F	-	-	-	-	PL	PL	-	BB	ST VN	K	K	K	PATCH. PL-FL & BASE
PRINCIPAL	111	-	F	WCR 2-7	F	F	-	-	-	-	PL	PL	-	BB	ST VN	P	P	K	PATCH PL-FL & BASE
CLERK	112	-	F	WCR 2-7	F	F	-	-	-	-	PL	PL	-	BB	ST VN	P	P	K	PATCH PL-FL & BASE
STORE ROOM	106A	-	-	-	-	F	-	-	-	-	PL	PL	-	BB	ST VN	K	K	K	EXTEND BASE P.M. ETC.

FIRST FLOOR PLAN

SCALE ⅛"=1'-0"

NOTE:
CONTRACTOR MUST VERIFY ALL MEASUREMENTS AT BUILDING.

DANIEL WEBSTER SCHOOL ADDITION
FIRST & ATTIC & ROOF PLANS

DATE 1933 JAN 4, 1934
DRAWN BY D.J.
CHECKED BY F.S.S.

SEATTLE SCHOOL DISTRICT NO. 1
F. A. NARAMORE, ARCHITECT
810 DEXTER AVENUE
SEATTLE, WN.

SHEET NO. 5
APPROVED

278-0022

SEE PLOT PLAN FOR WALKS & FENCES.

KEY TO MATERIALS

- BRICK IN SECTION
- CONCRETE IN SECTION
- HOLLOW TILE SECTION
- BEARING TILE IN SECTION
- WOOD IN SECTION - STUD PARTITION
- METAL IN SECTION
- METAL IN ELEVATION
- EXISTING WORK
- REMOVE AS NOTED

KEY TO SYMBOLS

- ELECTRIC OUTLETS CEILING
- ELEC. WALL PLUG
- BUZZER
- BRACKET LIGHT
- EXIT LIGHT
- FLOOR PLUG
- FIRE ALARM
- CLOCK
- SIGNAL GONG
- HOSE BIBB

SCHEDULE OF INTERIOR WORK FINISH ETC.

LEGEND

SYMBOL	EQUIVALENT	SYMBOL	EQUIVALENT	SYMBOL	EQUIVALENT
S S D	SEE SPECIAL DETAIL	CB	CORK BOARD	VN	VARNISH
C	CEMENT	SB	SLATE BLACK BOARD	ST	STAIN
M	MAPLE	CP	CEMENT PLASTER	EN	ENAMEL
F	FIR	PL	PLASTER	P	PAINT
MAG	MAGNESITE	SC	SUSPENDED CEILING	PB	PAINT BAND
L	LINOLEUM	PR.	PRESENT	CWP	COLD WATER PAINT
TER	TERRAZZO	A.S.	ARCHITECTURAL STANDARD	K	KALSOMINE
W.C.R.	WOOD CHAIR-RAIL	CK	CORK	TIN	TIN
A.S.B	ASBESTOS	I.S.M	LARGE SHOE MOLD	MET.	METAL
DH	DOUBLE HUNG	BB	BAUER BARF	NC	METAL COVERED
H	HINGED	NP	NICKEL PLATED	Sht.Gl.	SHEET METAL
SK	SKYLIGHT	BL	BORROWED LIGHT		
CL	CEILING LIGHT	STEEL	STEEL		

GROUND FLOOR PLANS

NAME OF ROOM	ROOM NO.	FLOOR	BASE	WAINSCOT CAP	PICTURE MOLD	TRIM	WINDOWS	BLK BOARDS	CORK BOARDS	WAINSCOT	WALLS	CEILING	SUSP CEIL	FINISH PIPES	FIN ON WOOD	FIN ON WAINS	FIN ON WALLS	FIN ON CEIL.	MISCELLANEOUS
INDUSTRIAL ART	1	L	F	F	F	F	DH	SB	CB	PL	PL	PL	-	BB	P	K	K		
WORK ROOM	2	L	F	PB	F	F	DH	-	-	PL	PL	PL	SSD	BB	ST	K	K		
GEO. SCIENCE	3	L	F	P	F	F	DH	SB	CB	PL	PL	PL	-	BB	ST	K	K		
STORE RM	4	C	C	-	-	F	-	-	-	PL	PL	PL	-	BB	-	-	-		
STAIR HALL	5	MAG	MAG	PB	-	F	-	-	-	PL	PL	PL	-	BB	ST	K	K		
CORRIDOR	6	L	F	PB	F	F	DH	-	-	PL	PL	PL	SC	BB	ST	K	K		WAINS TO LINE WITH LOCKERS
ENTRY	7	MAG	MAG	PB	F	F	-	-	-	PL	PL	PL	SC SSD	DB	ST	K	K		
PLATFORM	8	M	F	-	WCR	F	DH	-	-	PL	PL	PL	SC SSD	BB	ST	P	K	K	
MEETING RM	9	L	F	WCR	F	F	DH	-	-	PL	PL	CK	-	BB	ST	P	K	K	
KITCHEN	10	TER	TER	PB	-	F	DH	-	-	CP	PL	PL	SC	NP	EN	P	P		WAINS WALLS 8'2 TONE WOOD BNS. STAINED ONLY
STORE ROOM	11	TER	TER	PB	-	F	DH	-	-	CP	PL	PL	SC	NP	EN	P	P		
STAIRS	12	F	F	-	-	F	-	-	-	PL	PL	-	-	BB	ST	-	-	P	
TOILET	13	MAG	MAG	PB	-	F	DH	-	-	CP	PL	PL	SC	NP	EN	P	P		
ENTRY	14	MAG	MAG	PB	F	F	-	-	-	PL	PL	PL	SC	BB	ST	K	K	K	
PHYS. TR. ROOM	15	M	LSN	-	SSD	F	DH	-	-	CP	CP	CK	-	BB	ST	K	K	K	PAINT LINES ON PL. & WALL
STORE ROOM	16	C	F	-	SSD	F	-	-	-	PL	PL	-	-	BB	ST	K	K	P	
OFFICE	17	L	F	PB	F	F	BL	-	-	PL	PL	CK	-	BB	ST	K	K	K	
BOYS PLAYCOURT	18	C	-	-	-	F	SSD	-	-	-	-	-	-	BB	P	-	-	P	C.P. ON PR. WALL & NEW TILE WALL PAINT LINES ON PL & WALL
BOYS TOILET	19	-	-	-	-	F	DH BL	-	-	CP GL	PL	-	-	NP	EN	EN	P	P	NEW CEM. FLOOR & PL. NEW TILE WALL. PATCH PRES.
ENTRY	20	-	-	-	-	F	BL	-	-	CP GL	PL	-	-	BB	P	G-2	K	K	
STAIR HALL	21	-	-	-	-	F	-	-	-	PL	PL	-	-	BB	P	G-2	K	K	Patch PL. FL & Base
BOILER ROOM	22	C	-	-	-	MC	STEEL	-	-	-	-	SSD	-	BB	P	CWP	CWP	CWP	C.P. ON NEW TILE & BRICK WALLS
FAN ROOM	23	C	-	-	-	MC	-	-	-	-	-	SSD	-	BB	P	CWP	CWP	CWP	C.P. ON NEW TILE & BRICK WALLS
STAIR HALL	24	-	-	-	-	F	-	-	-	PL	PL	-	-	BB	P	P	K	K	Patch PL. FL. & Base
CHAIR STORAGE	25	C	C	-	-	F	-	-	-	CP	CP	-	-	BB	P	K	K	K	Patch PL
BOOK ROOM	26	C	C	-	-	F	-	-	-	PL	PL	-	-	BB	ST	K	K	K	Patch PL K Back of Shelving
PASSAGE	27	L	F	-	-	F	-	-	-	-	-	PL	SC SSD	BB	ST VN	G-2	K	K	Patch PL.
ENTRY	28	-	-	-	-	F	BL	-	-	CP GL	PL	-	-	BB	P	G-2	K	K	
GIRLS TOILET	29	C	C	-	-	F	BL	-	-	CP GL	PL	-	-	NP	EN	P	P	P	Patch PL. PL New Tile Walls
PICTURE BOOTH	30	C	C	-	-	MC	-	-	-	PL	PL	TIN	-	BB	P	-	-	-	

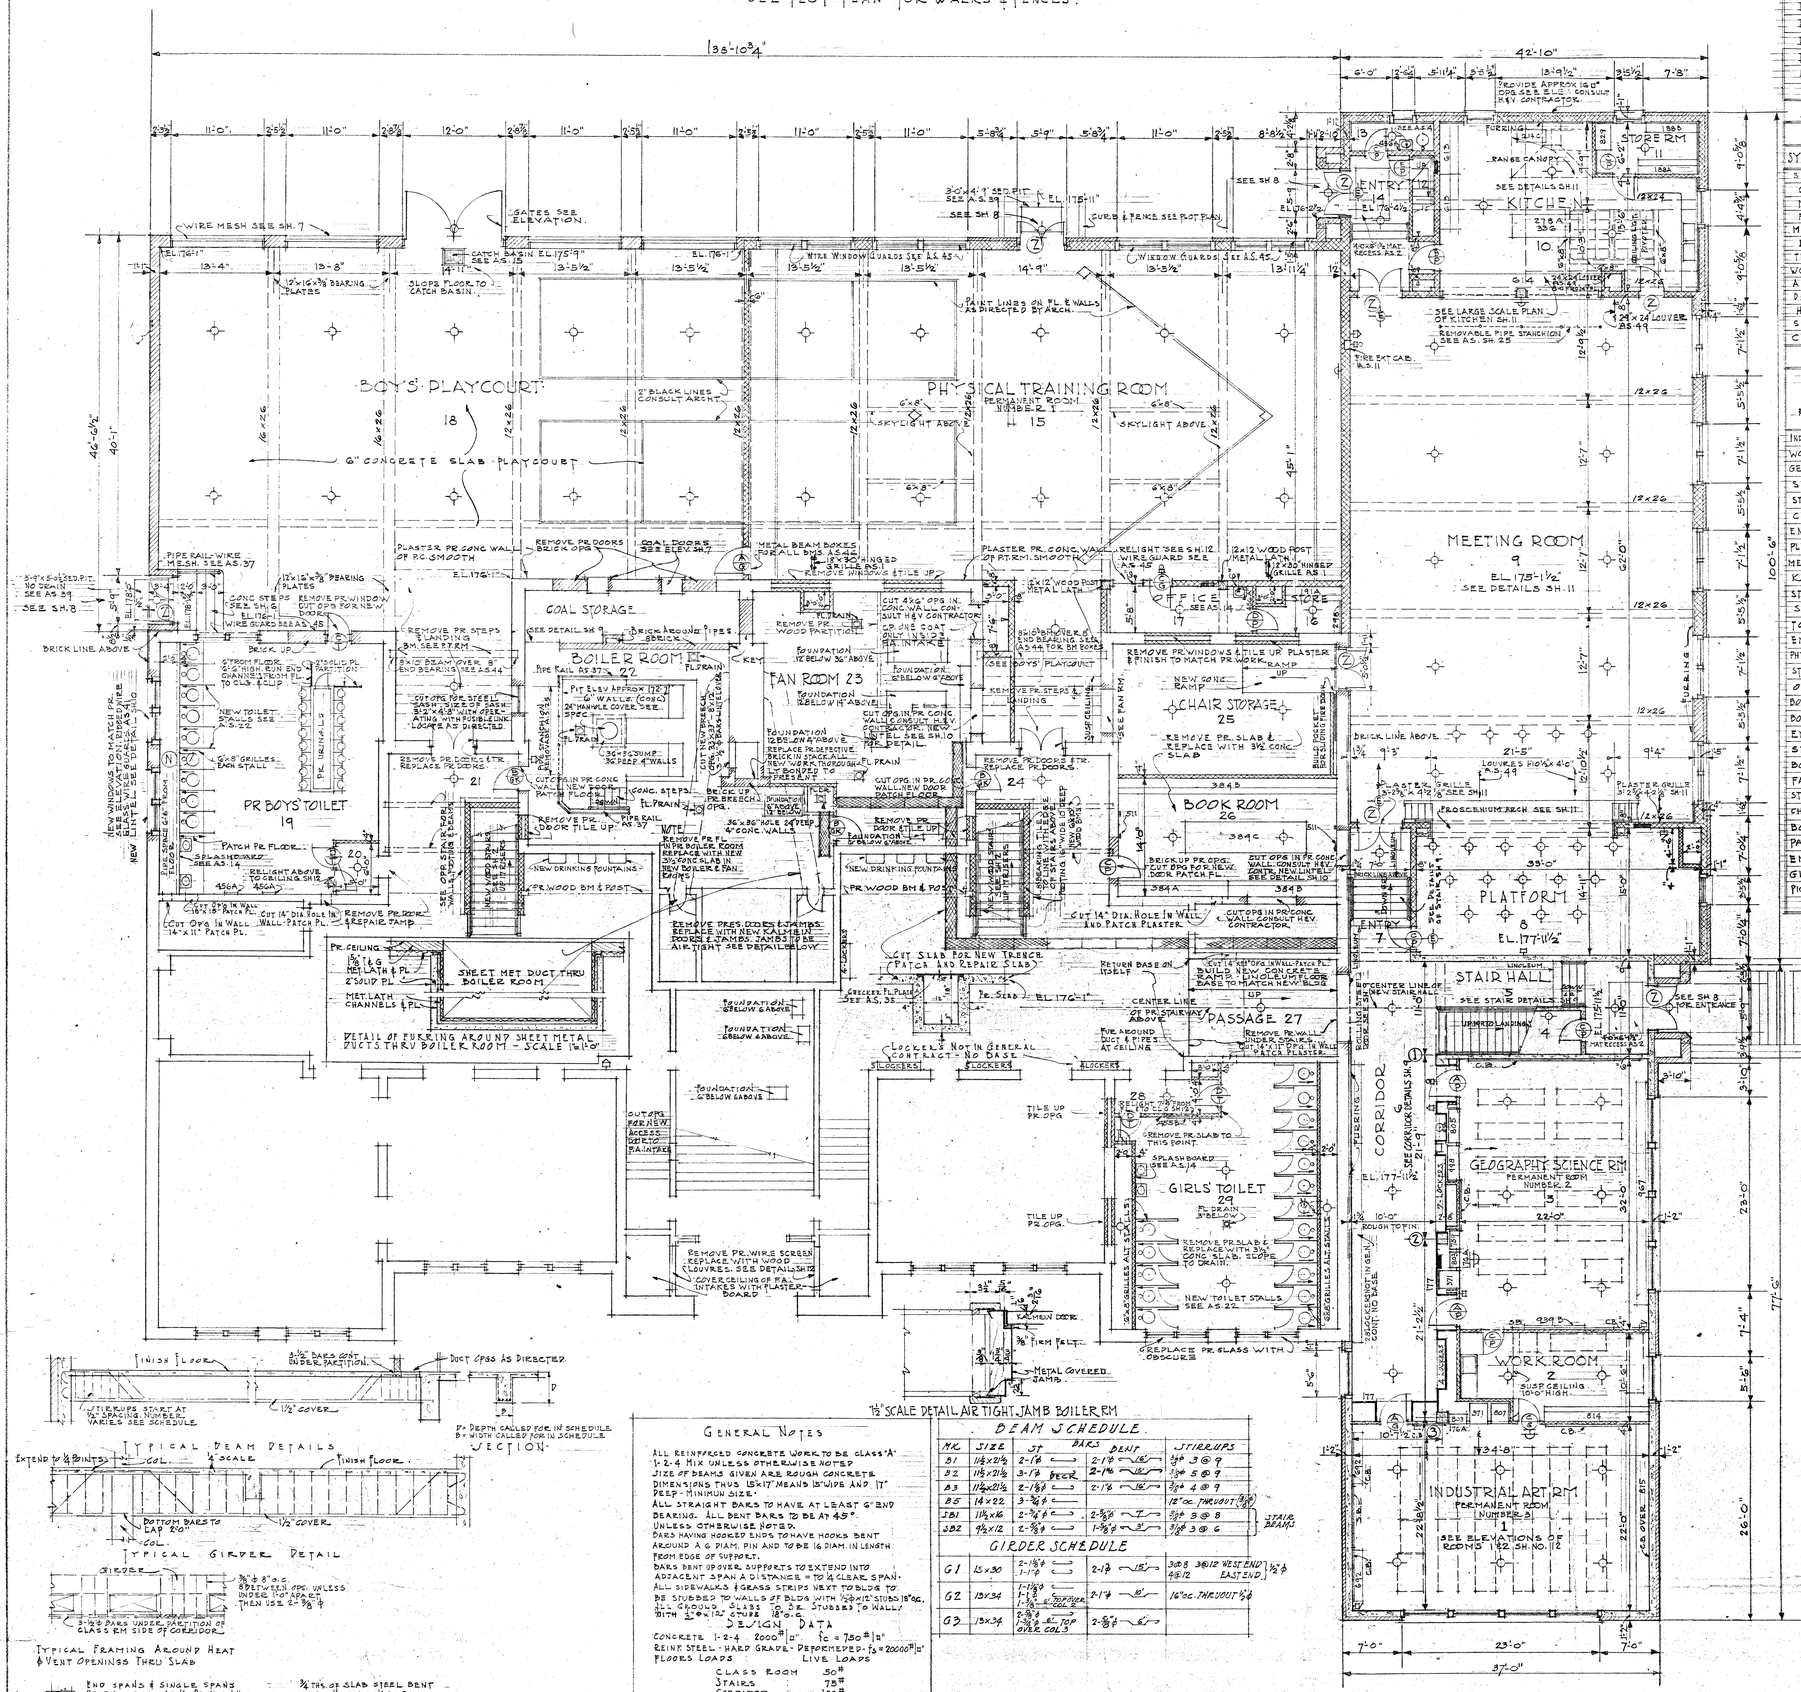

GENERAL NOTES

ALL REINFORCED CONCRETE WORK TO BE CLASS "A" 1-2-4 MIX UNLESS OTHERWISE NOTED.
SIZE OF BEAMS GIVEN ARE ROUGH CONCRETE DIMENSIONS THUS 15"x17" MEANS 15" WIDE AND 17" DEEP - MINIMUM SIZE.
ALL STRAIGHT BARS TO HAVE AT LEAST 6" END BEARING. ALL BENT BARS TO BE AT 45°.
UNLESS OTHERWISE NOTED BARS HAVING HOOKED ENDS TO HAVE HOOKS BENT AROUND A 6 DIAM. PIN AND TO BE 16 DIAM. IN LENGTH FROM EDGE OF SUPPORT.
BARS BENT UP OVER SUPPORTS TO EXTEND INTO ADJACENT SPAN A DISTANCE = TO ½ CLEAR SPAN.
ALL SIDEWALKS & GRASS STRIPS NEXT TO BLDG TO BE STUBBED TO WALLS OF BLDG WITH ½"x12" STUBS 18"OC. ALL GROUND SLABS TO BE STUBBED TO WALL WITH ½"x12" STUBS 18"O.C.

DESIGN DATA

CONCRETE 1-2-4 2000#/□" f_c = 750#/□"
REINF. STEEL - HARD GRADE - DEFORMED - f_s = 20000#/□"
FLOORS LOADS — LIVE LOADS
CLASS ROOM 50#
STAIRS 75#
CORRIDOR 100#
ROOF 25#
FOUNDATIONS - SOIL BEARING 3500#/□'
WOOD FRAMING - DOUGLAS FIR f = 1600#/□"

BEAM SCHEDULE

MK.	SIZE	ST. BARS	DEPT	STIRRUPS
B1	11½x21½	2-1⅛	2-1⅛	⅜ @ 5 @ 9
B2	11½x21½	3-1⅛ BECR	2-1⅛	⅜ @ 5 @ 9
B3	11½x21½	2-1⅛	2-1⅛	⅜ @ 4 @ 9
B5	14x22	3-⅞		12" OC THROUT ⅜
JB1	11½x16	2-⅞	2-⅝	⅜ @ 5 @ 8 (STAIR BEAMS)
SB2	9½x12	2-⅞	1-⅞	⅜ @ 3 @ 6

GIRDER SCHEDULE

G1	15x30	2-1⅜ 1-1⅛	2-1⅞	15"	3@8 3@12 WEST END ½" ⌀ 4@12 EAST END
G2	15x34	1-1⅜ 1-1⅛ 1-⅞	2-1⅞	8"	16"OC THROUT ⅝ ⌀
G3	15x34	2-⅞	2-⅝	6"	

GROUND FLOOR PLAN

SCALE ⅛"=1'0"

NOTE: CONTRACTOR MUST VERIFY ALL MEASUREMENTS AT BUILDING.

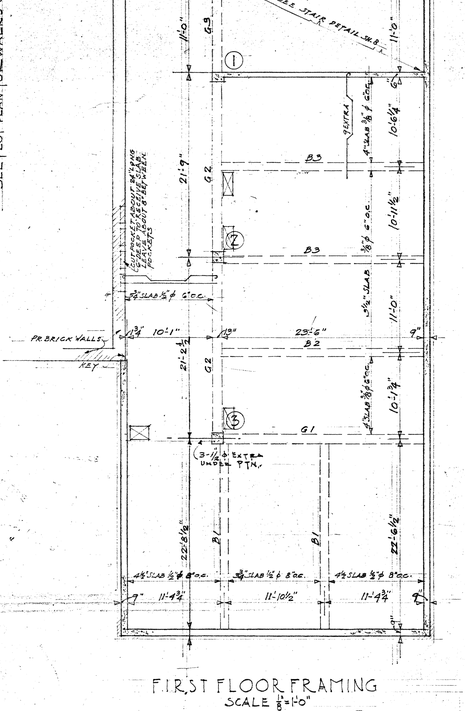

④

DANIEL WEBSTER SCHOOL ADDITION
GROUND FLOOR & FIRST FLOOR F.
DATE JAN. A. 1933
DRAWN BY D. J.
CHECKED BY E. G. S.
SEATTLE SCHOOL DISTRICT NO. 1
F. A. NARAMORE ARCHITECT
810 DEXTER AVE.
SEATTLE.

278-0023

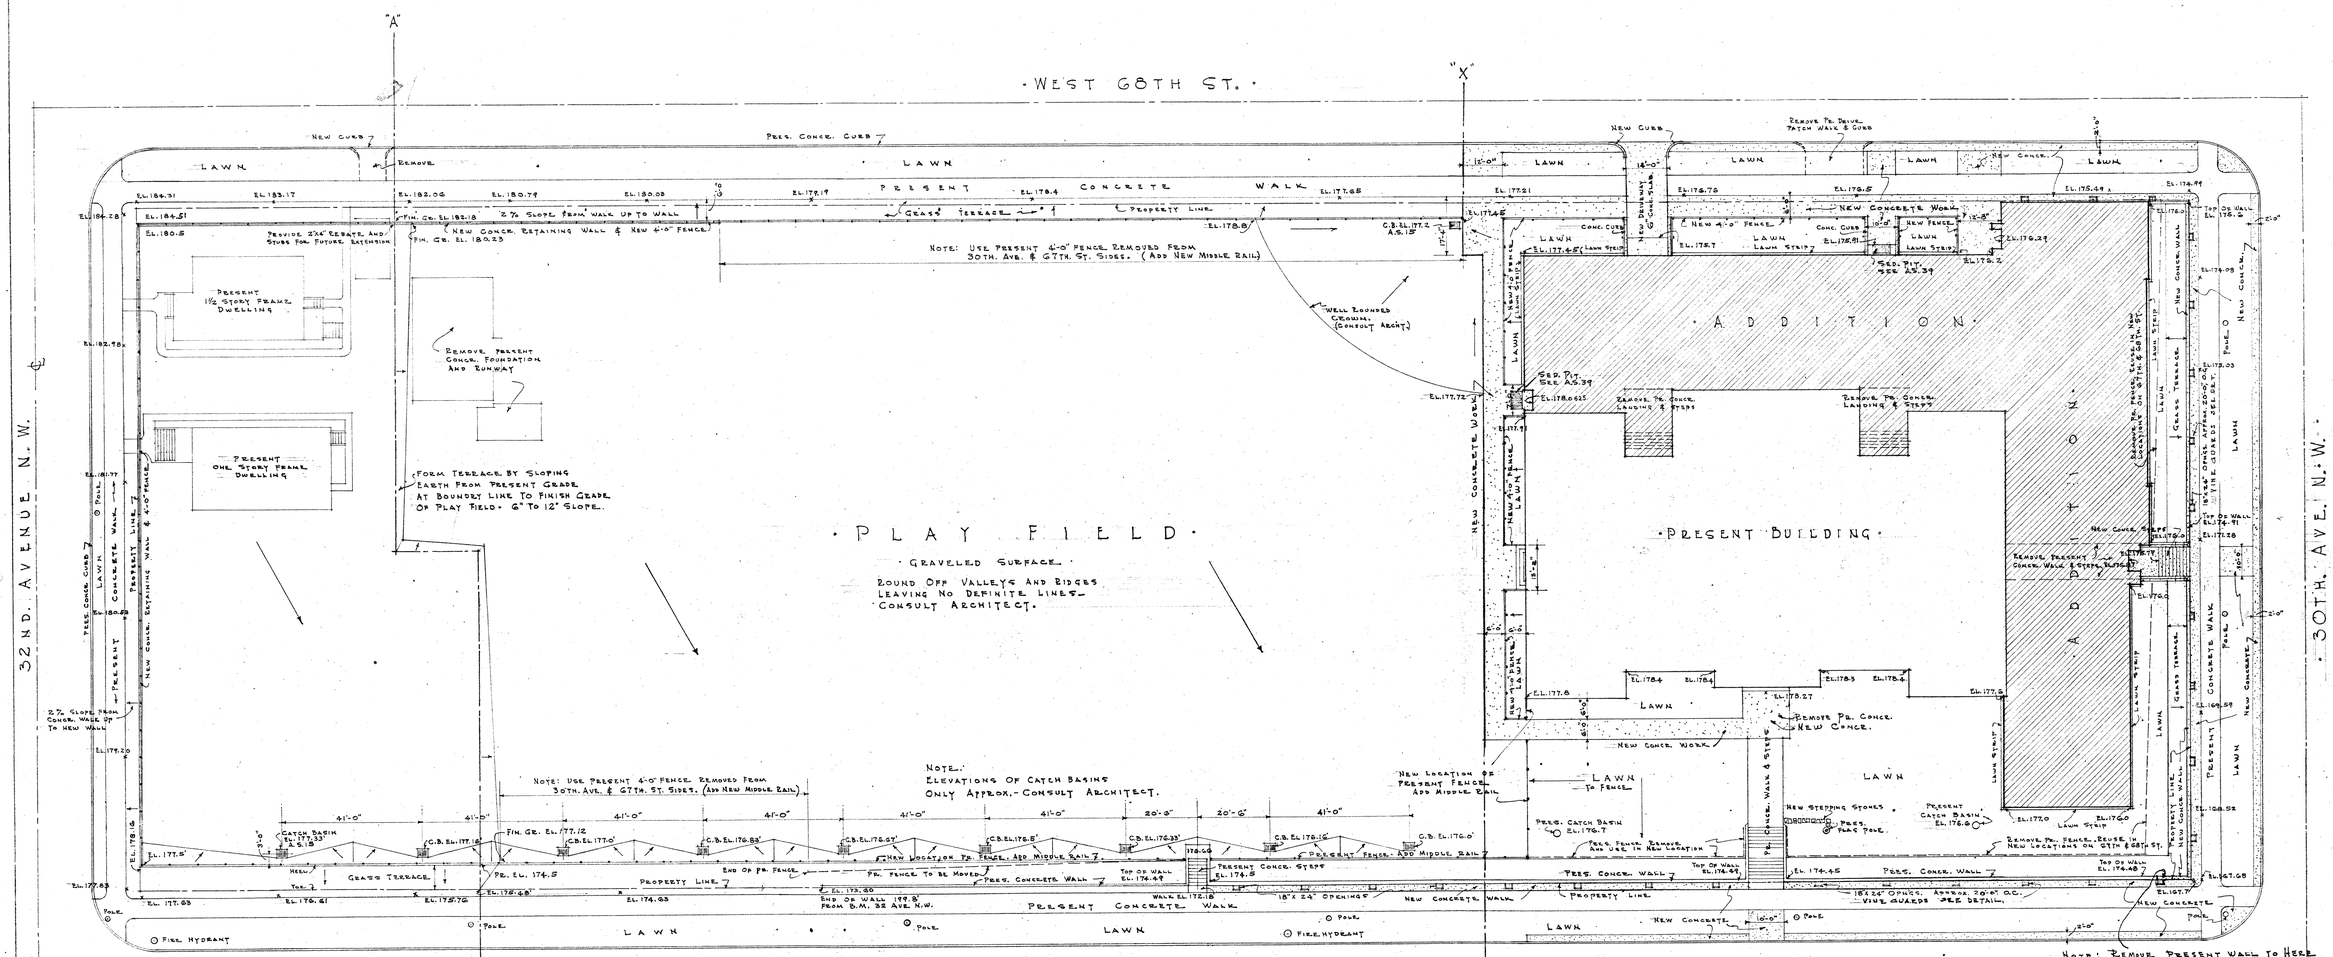

PLOT PLAN

SCALE 1" = 20'-0"

NOTE: ALL WORK WEST OF LINE "A" - "A" NOT INCLUDED IN THIS CONTRACT

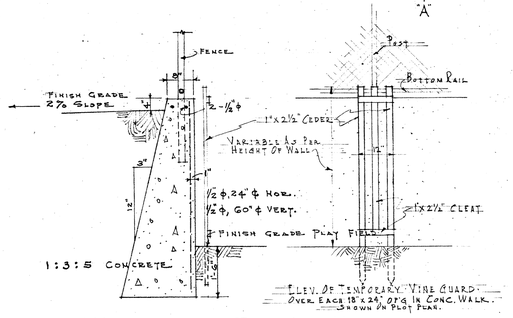

TYPICAL SECTION
RETAINING WALL AT PLAY COURT
RETAINING WALL EAST ELEVATION SIMILAR

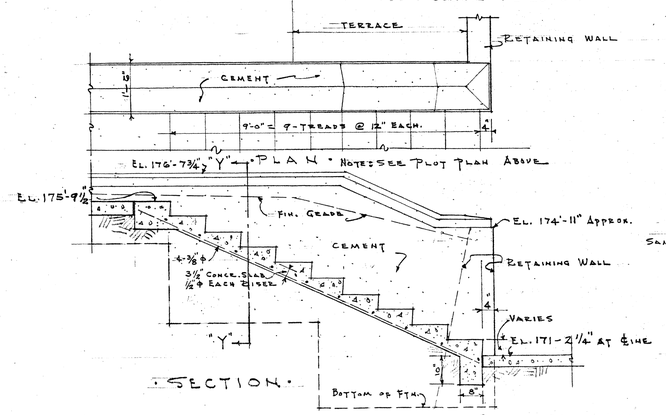

SECTION

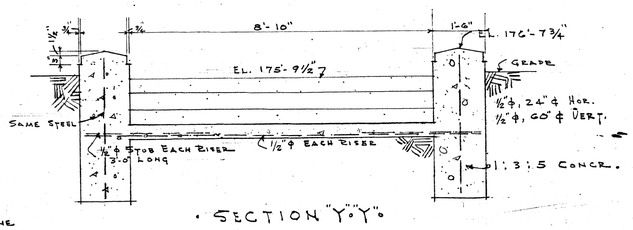

SECTION "Y"-"Y"

DETAILS OF STEPS TO EAST MAIN ENTRANCE

SCALE ½" = 1'-0"

CTOR MUST VERIFY ALL ENTS AT BUILDING.

DANIEL WEBSTER SCHOOL ADDITION

PLOT PLAN

DATE JAN. 4 1932	SEATTLE SCHOOL DISTRICT NO. 1	SHEET NO. 2
DRAWN BY N.P.O.	F. A. NARAMORE, ARCHITECT	
CHECKED BY E.S.J.	810 DEXTER AVENUE SEATTLE, WN.	APPROVED

278-0025

POSITION EDGE OF PRINT ON THIS LINE

WEBSTER SCHOOL

PLANT LIST

CODE	NAME
AZA	AZALEA ALTACLARENCE
BP	BERBERRIS PYGMIA
JW	JUNIPER WILTONI
JC	" COMPACTA
JH	" HETZI
R	RHODODENDRON
RS	" SAPPHIRE
TJ	TERNSTROEMIA JAPONICA
EO	EUONYMUS OREGONENSIS
AEG	ABELIA ED GOUCHER
LC	LEUCOTHOE CATESBEI
PG	PHOTINIA GLABRA
PFR	" FRAZERI
SU	STRANVAESIA UNDULATA
SD	" DAVIDI
ML	MAHONIA LOMARIFOLIO
PD	PINK DOGWOOD
OD	OSMANTHUS DELAVAYI
ER	EUONYMUS RADICANS
AB	ABIES CONCOLOR
PJ	PIERIS JAPONICA
PF	" FORESTI
FB	FASTIGATA BIRCH
SK	SKIMMIA JAPONICA
TB	THUJA BEVERLEYENSIS
CJ	CAMELIA JAPONICA
CS	" SASANGUA
DO	DAPHNE ODORA
KL	KALMIA LATIFOLIO

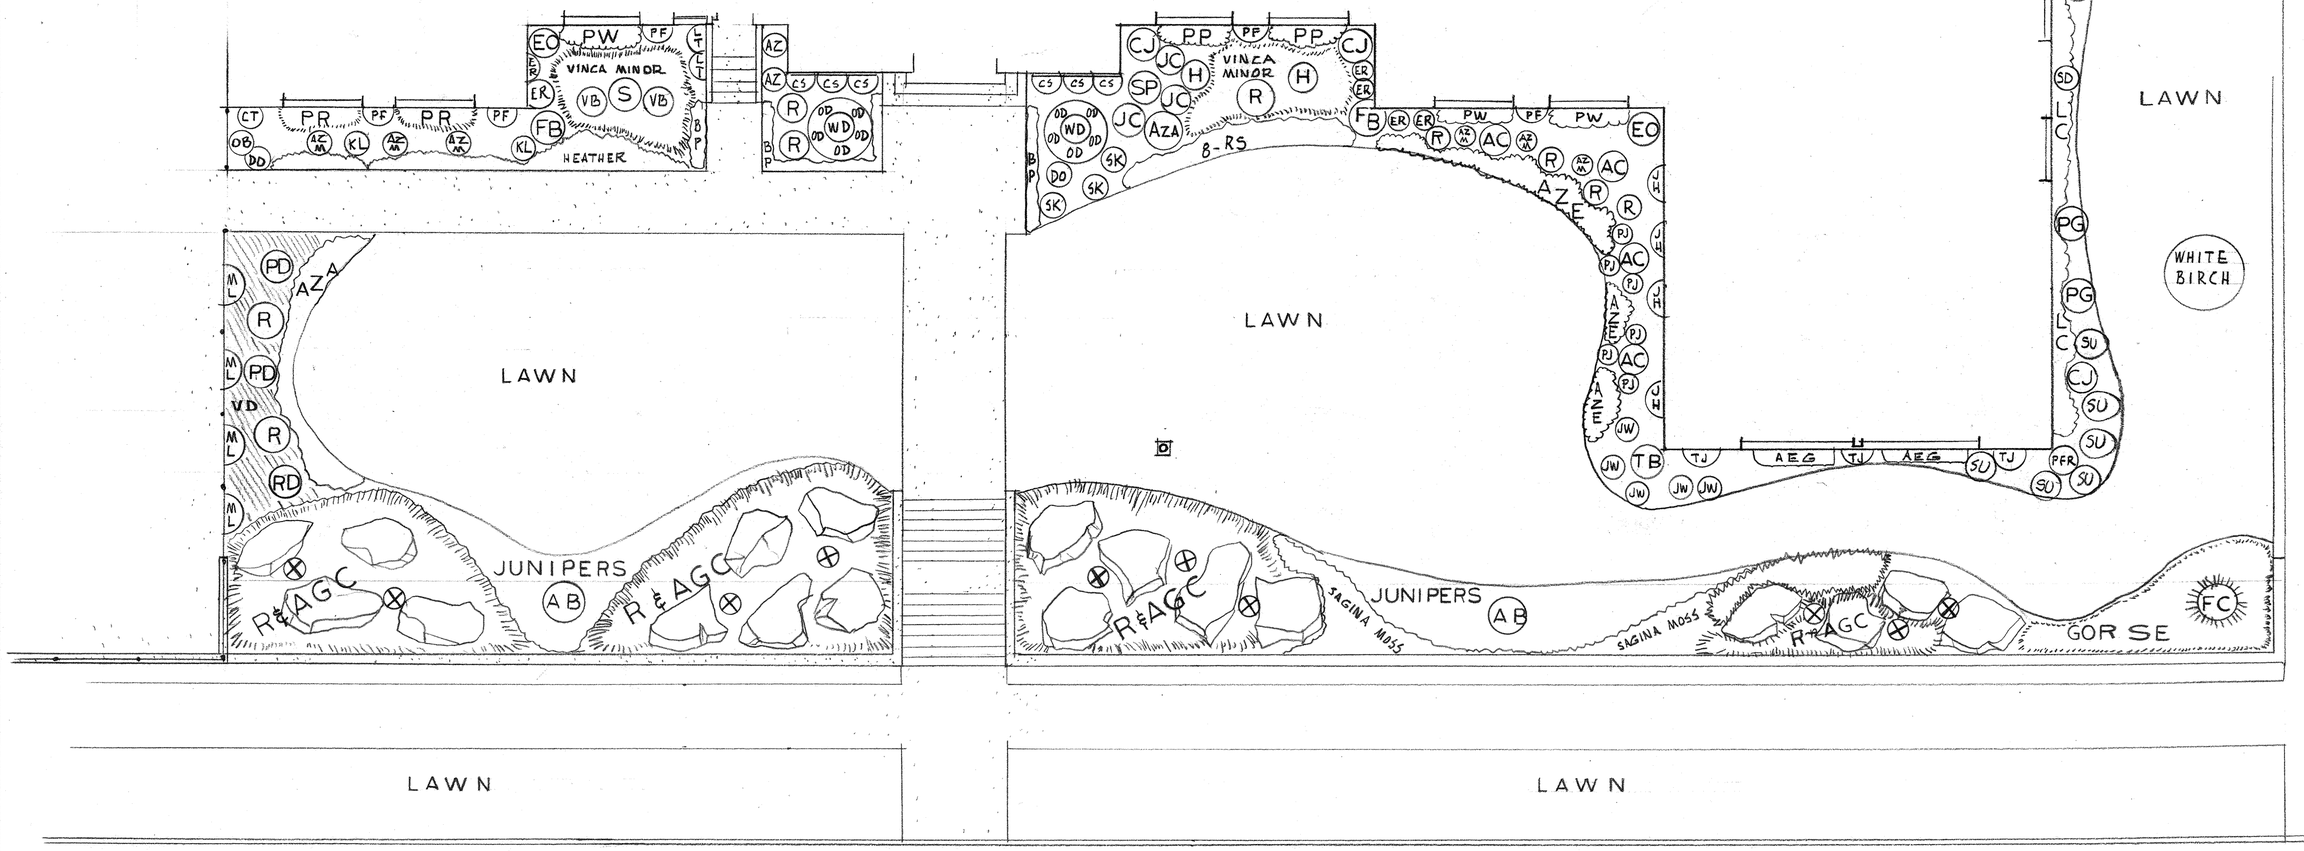

LIST CONTINUED

PP	PERNETTYA PINK
PW	" WHITE
PR	" RED
AZM	AZALEA MOLLIS
CT	CHOIYSA TERNATA
OB	OSMARIA BURKWOODI
SJ	STYRAX JAPONICA
SP	SPRUCE
H	HOPA CRAB
AZE	AZALEA EVERGREEN
VB	VIBURNUM BURKWOODI
LT	LAGUSTRUM TEXANUM
AC	AMANAGAWA CHERRY
R&AGC	ROCKERY + ALPINE GROUND COVER
⊗	MUGHO PINE
VD	VIBURNUM DAVIDI

FRONT YARD PLAN

SCALE 1"=10'-0"

NORTH

ADDRESS 3014 W. 67TH.

WEB STER
ELEMENTARY SCHOOL

LANDSCAPE PLAN

DATE 4-27-66	SEATTLE SCHOOL DISTRICT NO. 1	SHEET No. 1
DRAWN BY W.M.K	MAINTENANCE DEPARTMENT	
CHECKED BY G.W.	W. E. LARSEN, Director	APPROVED OF 2
	810 DEXTER AVENUE	
	SEATTLE — WASHINGTON	

APPROVED DATE

5-3-65

278-0049 FP2

EAST (FRONT) ELEVATION
APPROX. 1/8" = 1'-0"

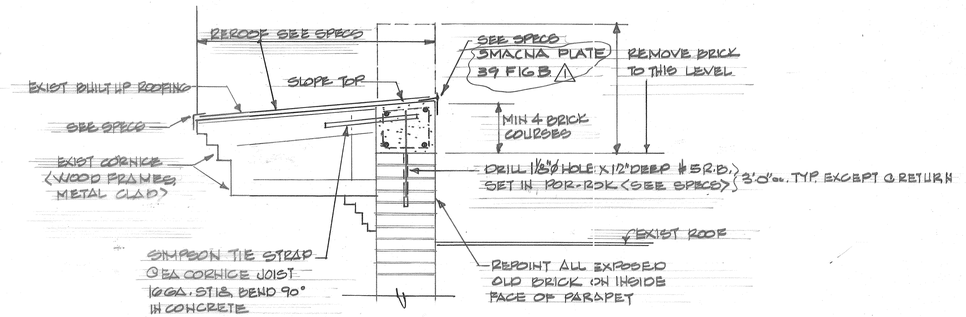

SECTION
3/4" = 1'-0"

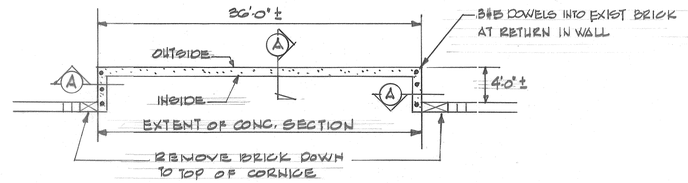

PLAN @ PARAPET
1/8" = 1'-0"

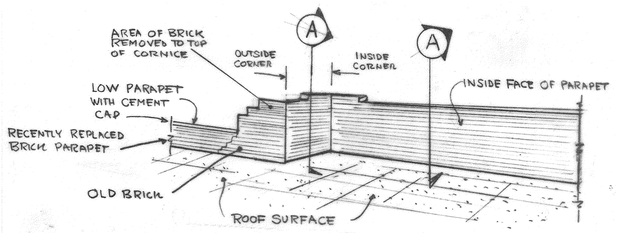

PARTIAL VIEW - INSIDE OF PARAPET
NO SCALE (FROM A PHOTOGRAPH)

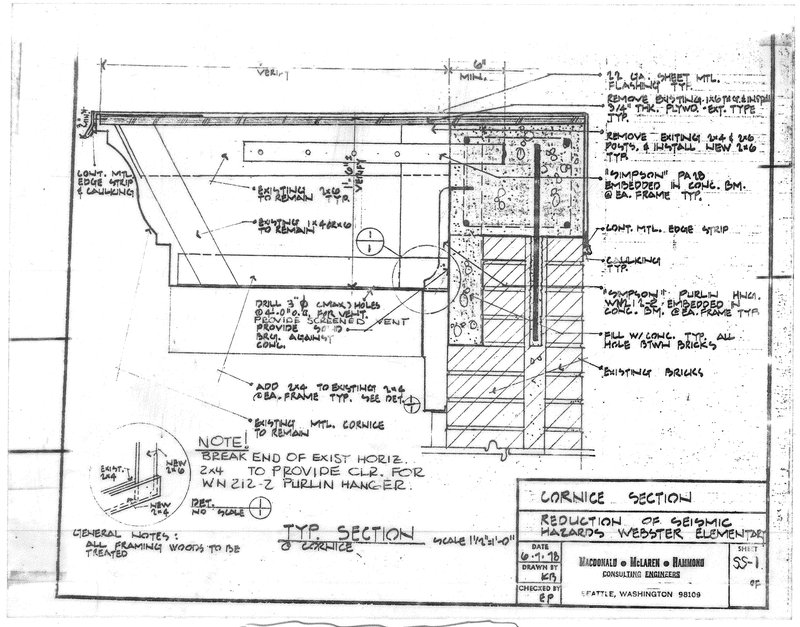

REVISED SECTION (A) (2)

(2) ADDENDUM #2
(1) AS BUILT CONDITION

SOUTH FRONT ELEVATION

REDUCTION OF SEISMIC HAZARDS
WEBSTER ELEMENTARY

SEISMIC IMPROVEMENTS FOR
SEATTLE SCHOOL DIST. #1

DATE 3-29-78	Macdonald • McLaren • Hammond, INC. 622-4580	SHEET GROUP A
DRAWN BY	CONSULTING ENGINEERS	S-2
CHECKED BY RBM	SEATTLE, WASHINGTON	

278-0056