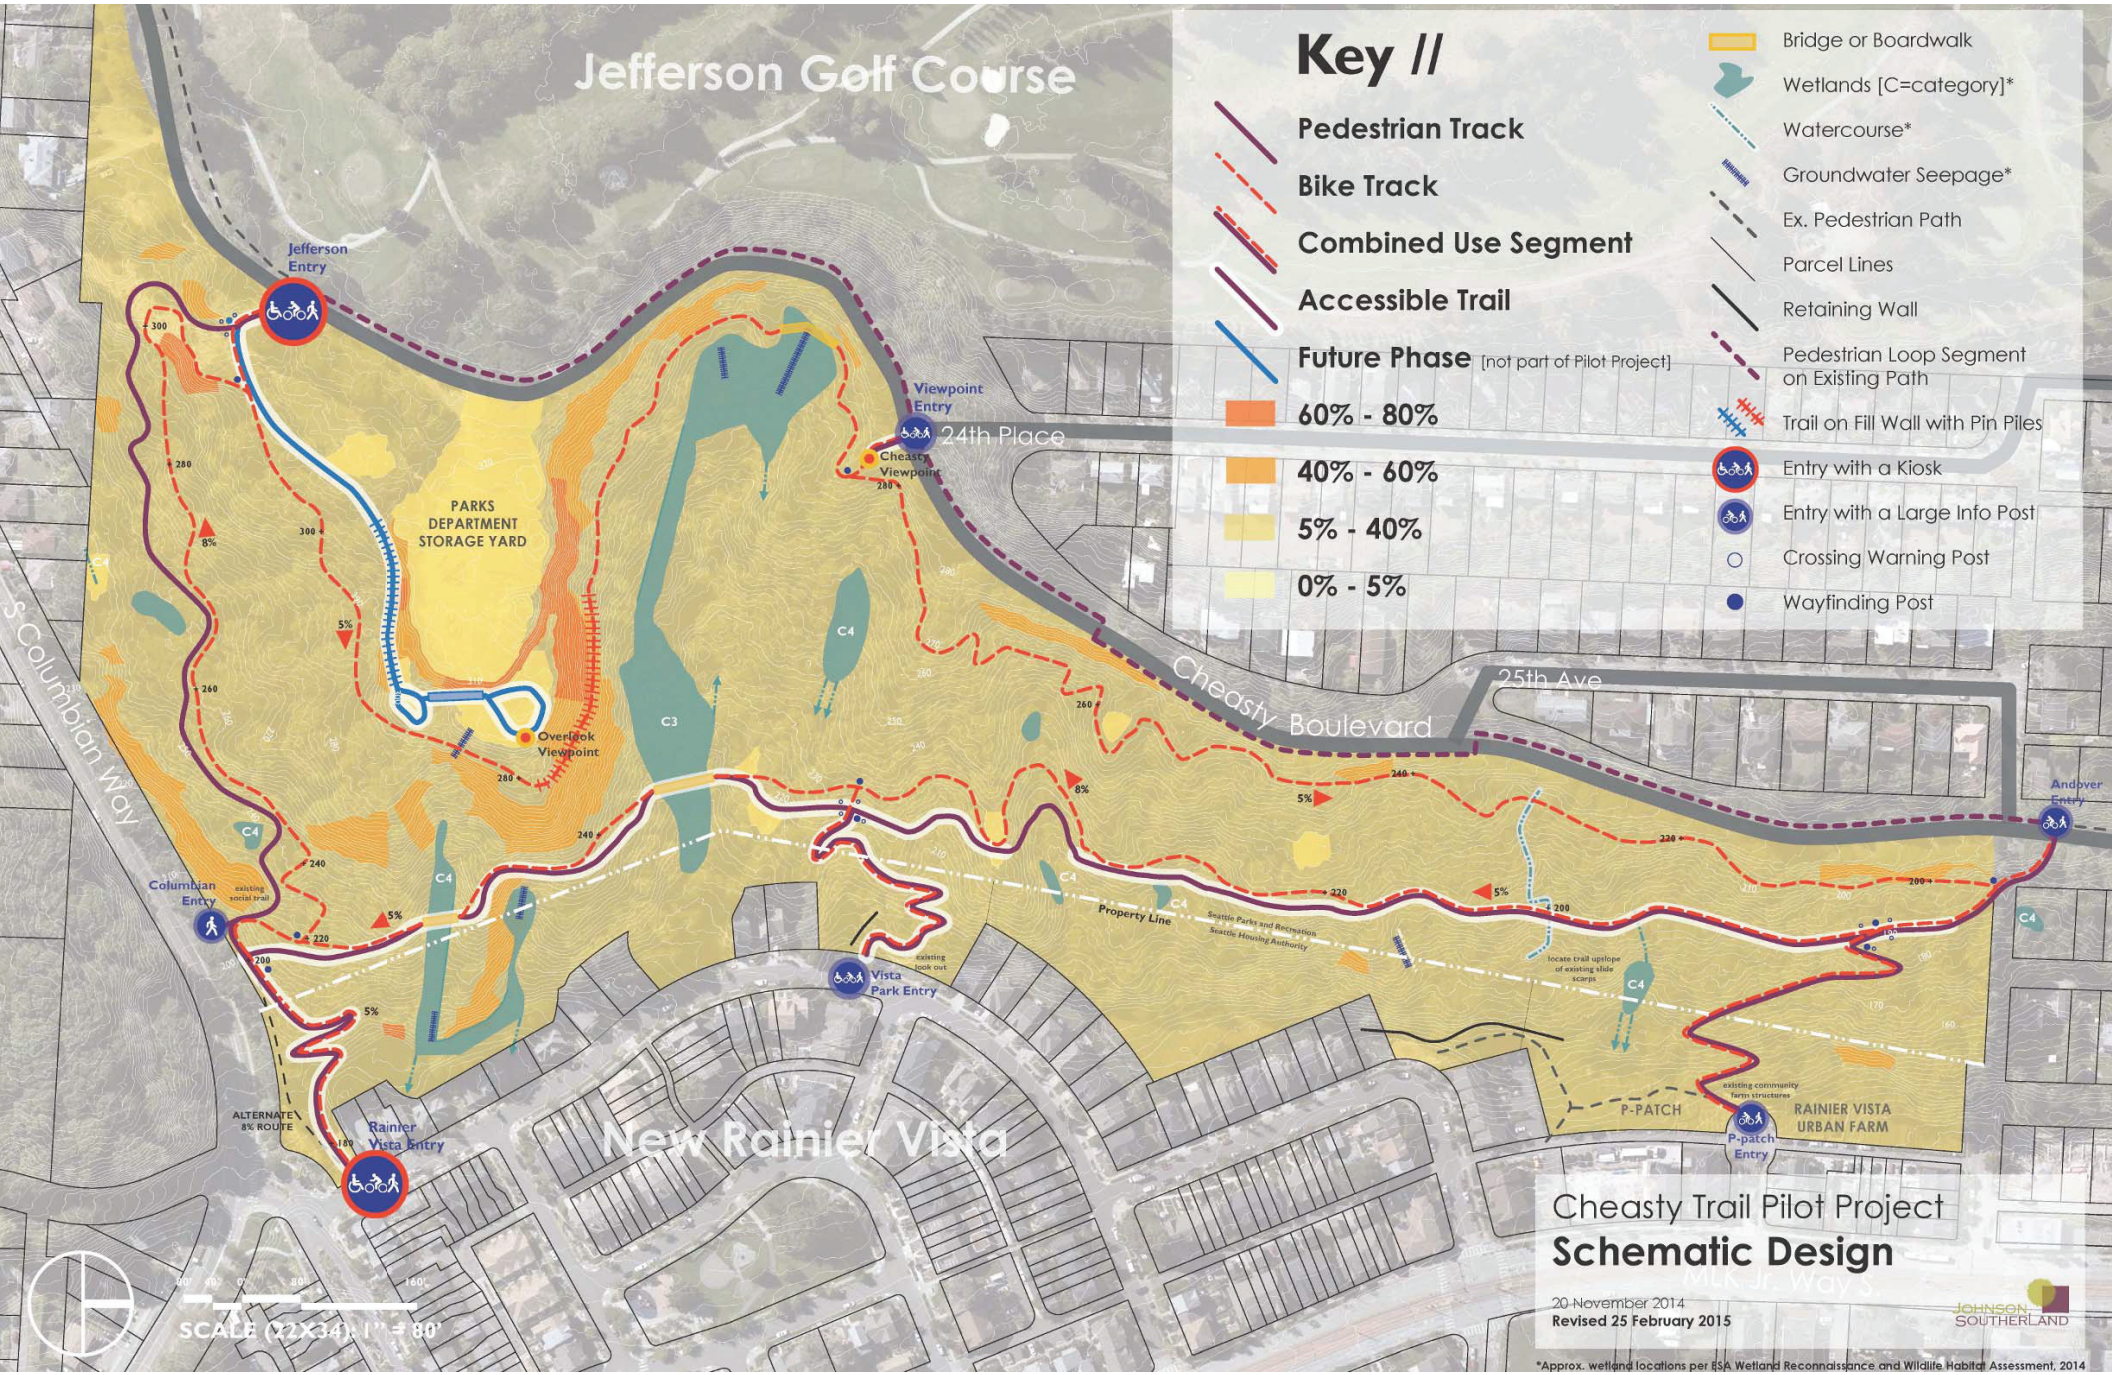
Jefferson Golf Course
Key //
Pedestrian Track
Bike Track
Combined Use Segment
Accessible Trail
Future Phase [not part of Pilot Project]
60% - 80%
40% - 60%
5% - 40%
0% - 5%
Bridge or Boardwalk
Wetlands [C=category]*
Watercourse*
Groundwater Seepage*
Ex. Pedestrian Path
Parcel Lines
Retaining Wall
Pedestrian Loop Segment on Existing Path
Trail on Fill Wall with Pin Piles
Entry with a Kiosk
Entry with a Large Info Post
Crossing Warning Post
Wayfinding Post
Jefferson Entry
Viewpoint Entry
24th Place
Cheasty Viewpoint
PARKS DEPARTMENT STORAGE YARD
Overlook Viewpoint
Cheasty Boulevard
25th Ave
S Columbian Way
Columbian Entry
existing social trail
Vista Park Entry
existing look out
Property Line
Seattle Parks and Recreation
Seattle Housing Authority
locate trail upslope of existing slide scarps
Andover Entry
ALTERNATE 8% ROUTE
Rainier Vista Entry
New Rainier Vista
P-PATCH
existing community farm structures
P-patch Entry
RAINIER VISTA URBAN FARM
MLK Jr Way S
SCALE (22X34): 1" = 80'
Cheasty Trail Pilot Project
Schematic Design
20 November 2014
Revised 25 February 2015
JOHNSON SOUTHERLAND
*Approx. wetland locations per ESA Wetland Reconnaissance and Wildlife Habitat Assessment, 2014