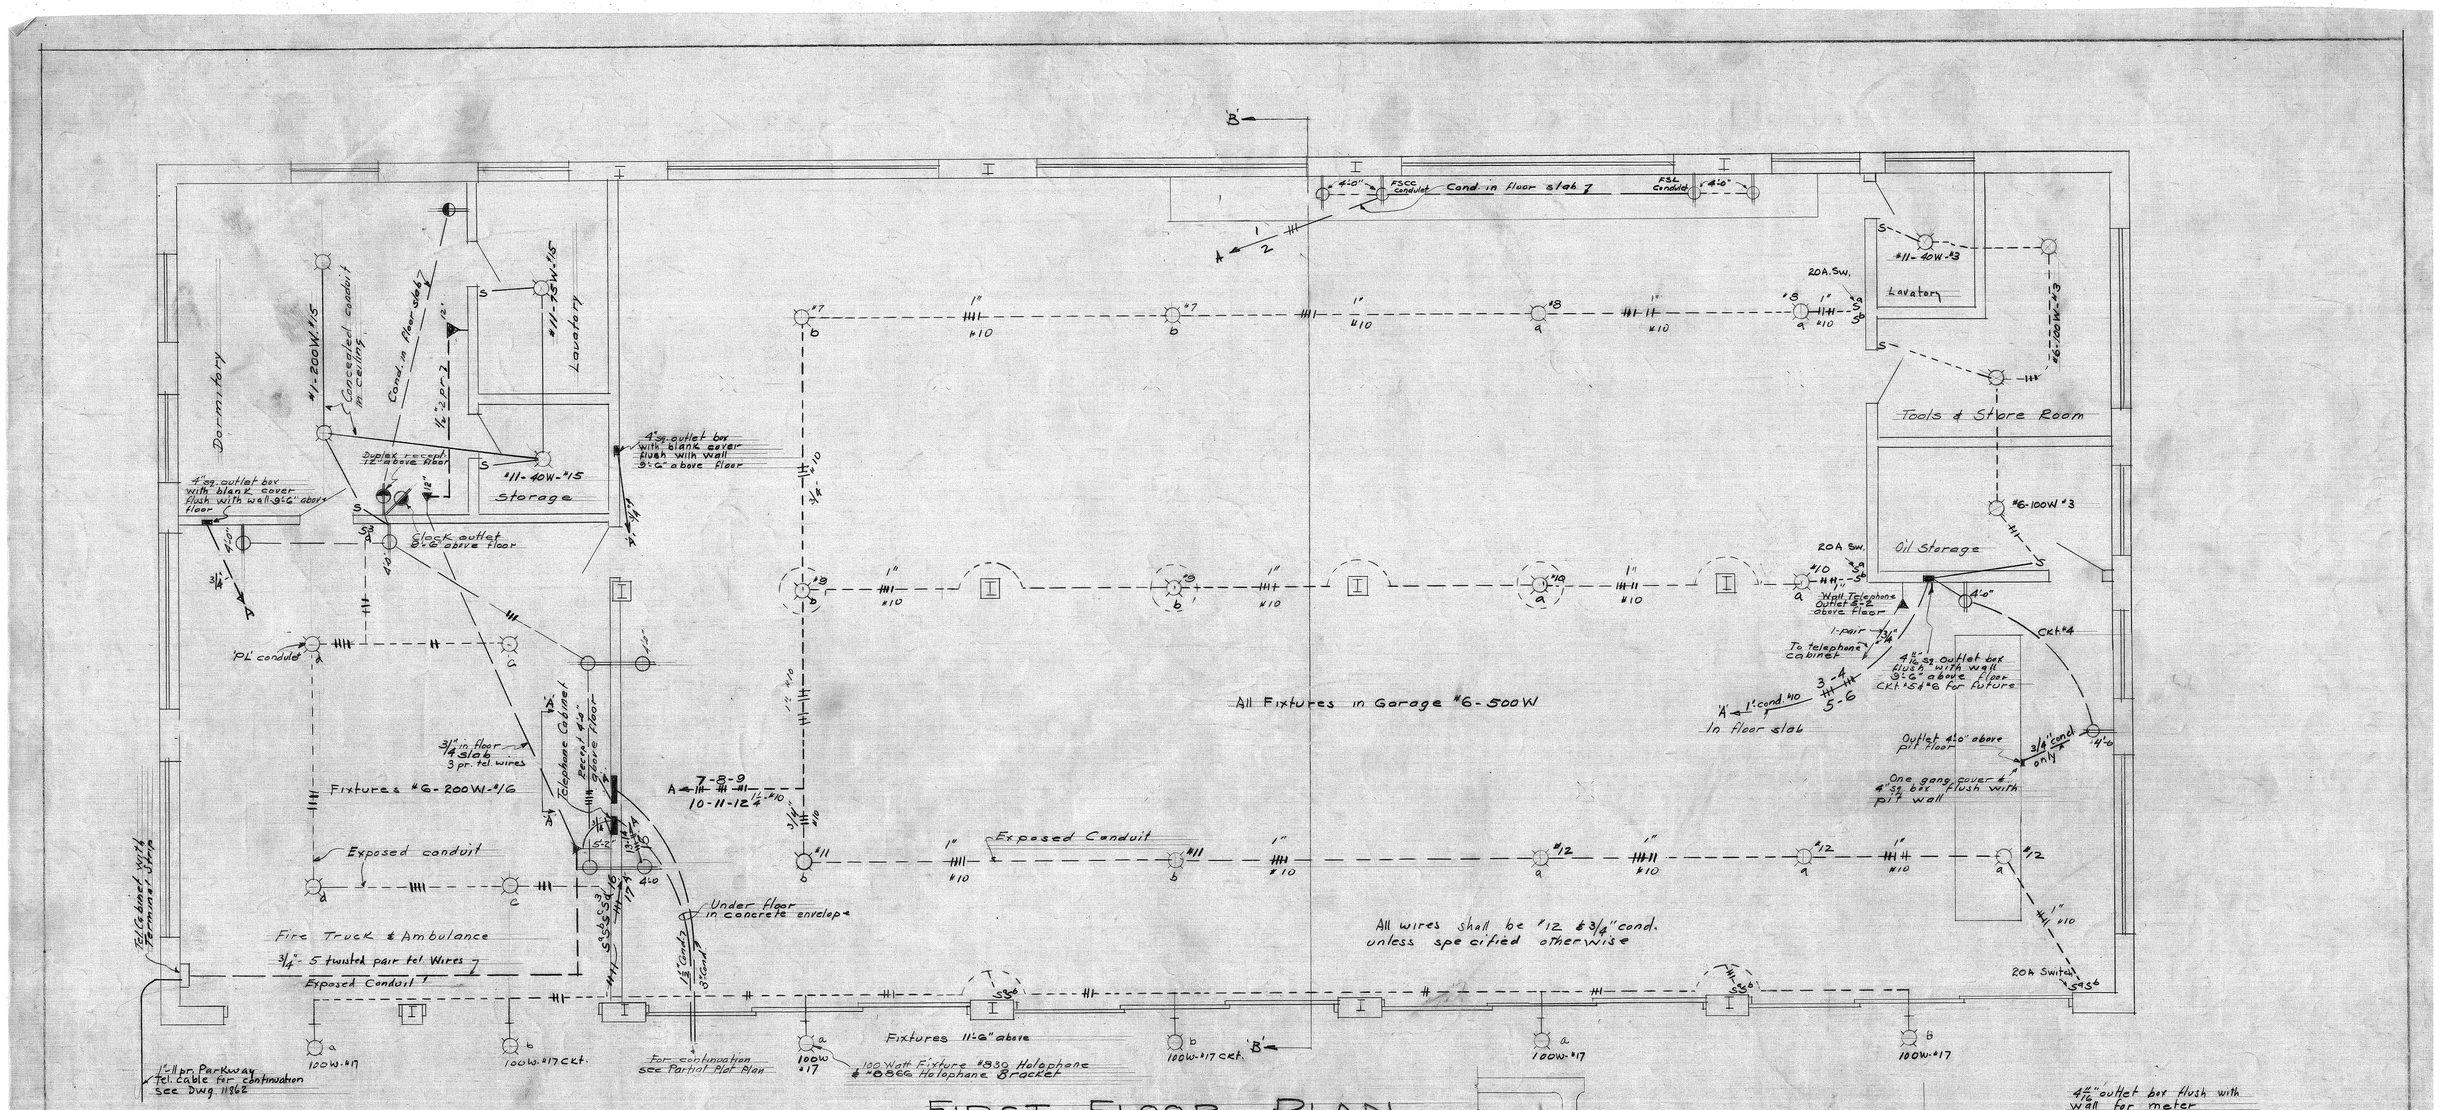

FIRST FLOOR PLAN
Scale 1/4"=1'-0"

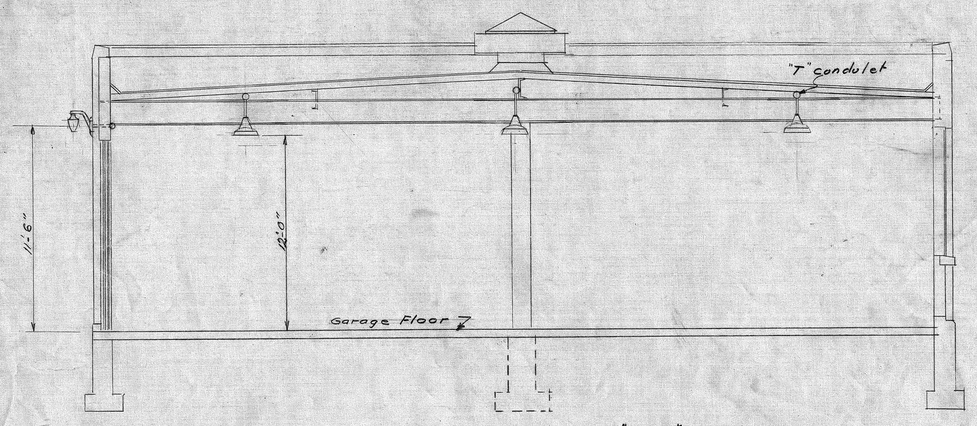

SECTION "B-B"
Scale 1/4"=1'-0"

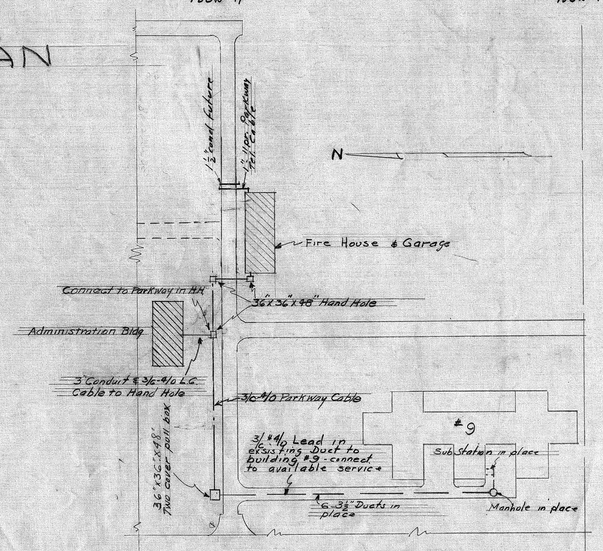

PARTIAL PLOT PLAN
Scale 1"=100'

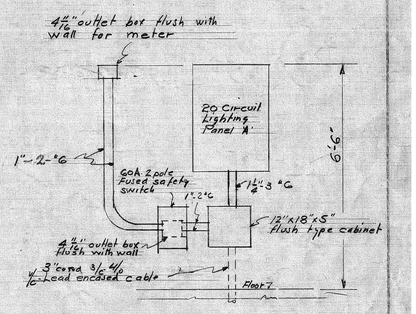

SECTION A-A
Scale-None

Revision	Date	Brief	By
A	10-1-37	Telephone service added	BBL

DRAWN by BB Lezin
TRACED by
CHECKED by
CHIEF DFTMN
IN CHARGE

PUGET SOUND NAVY YARD
BREMERTON WASH
NAVAL AIR STATION
SEATTLE WASH
FIRE HOUSE & GARAGE
ELECTRICAL WORK

Ⓐ L-PWD-10/15/37
Scale as indicated

P.W. DRAWING No. 11061

APPROVED Oct. 8 - 1935
PUBLIC WORKS OFFICER

10.355 KW. Connected Load

52925