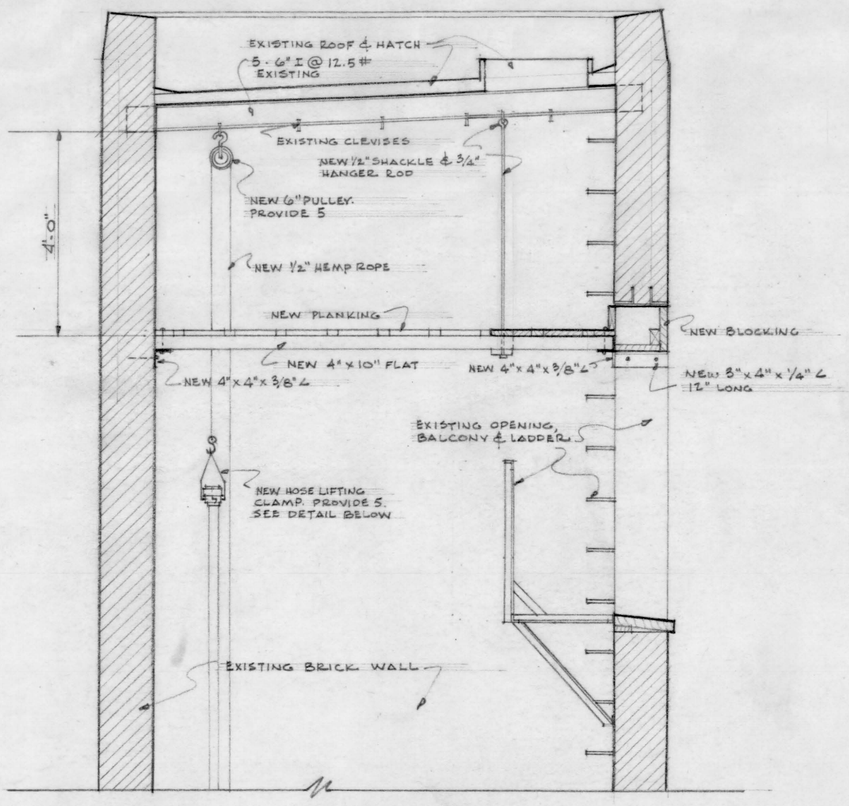

SECTION "A-A" THRU TOWER
SCALE 3/8" = 1'-0"

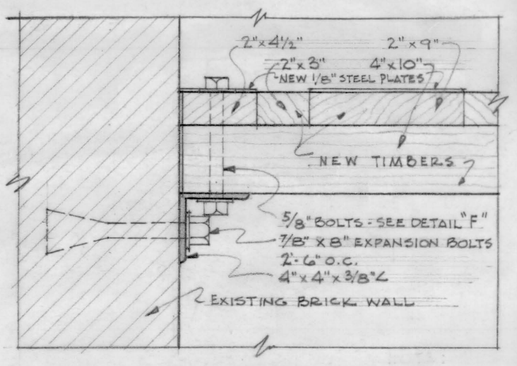

SECTION "B-B"
SCALE 1½" = 1'-0"

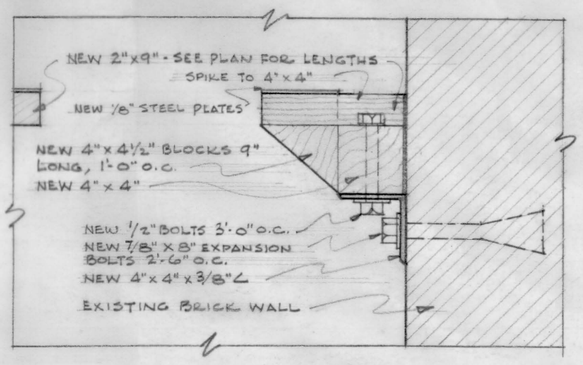

SECTION "C-C"
SCALE 1½" = 1'-0"

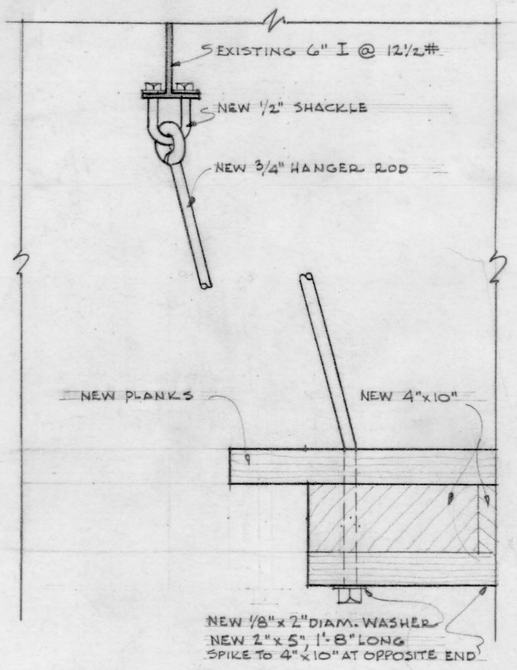

SECTION "D-D"
SCALE 1½" = 1'-0"

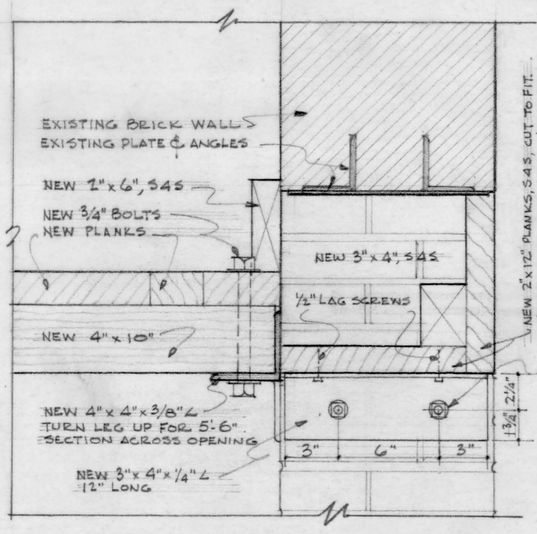

SECTION "E-E"
SCALE 1½" = 1'-0"

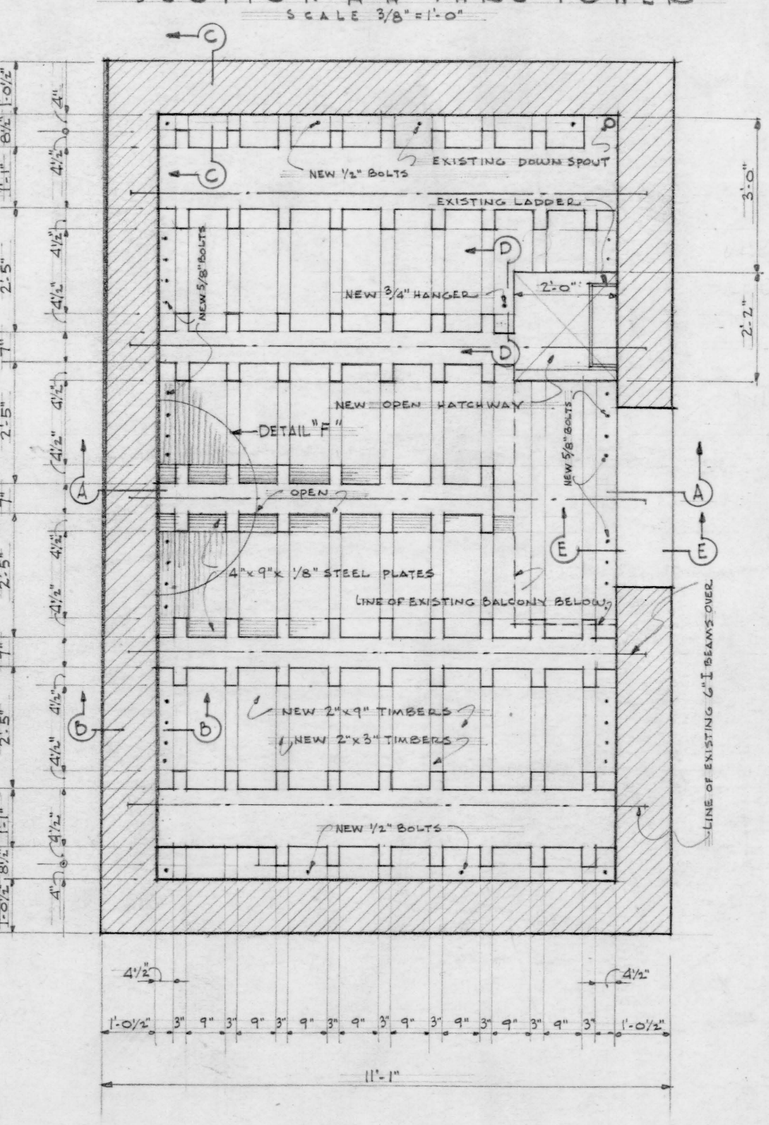

PLAN AT TOP OF TOWER
SCALE 3/8" = 1'-0"

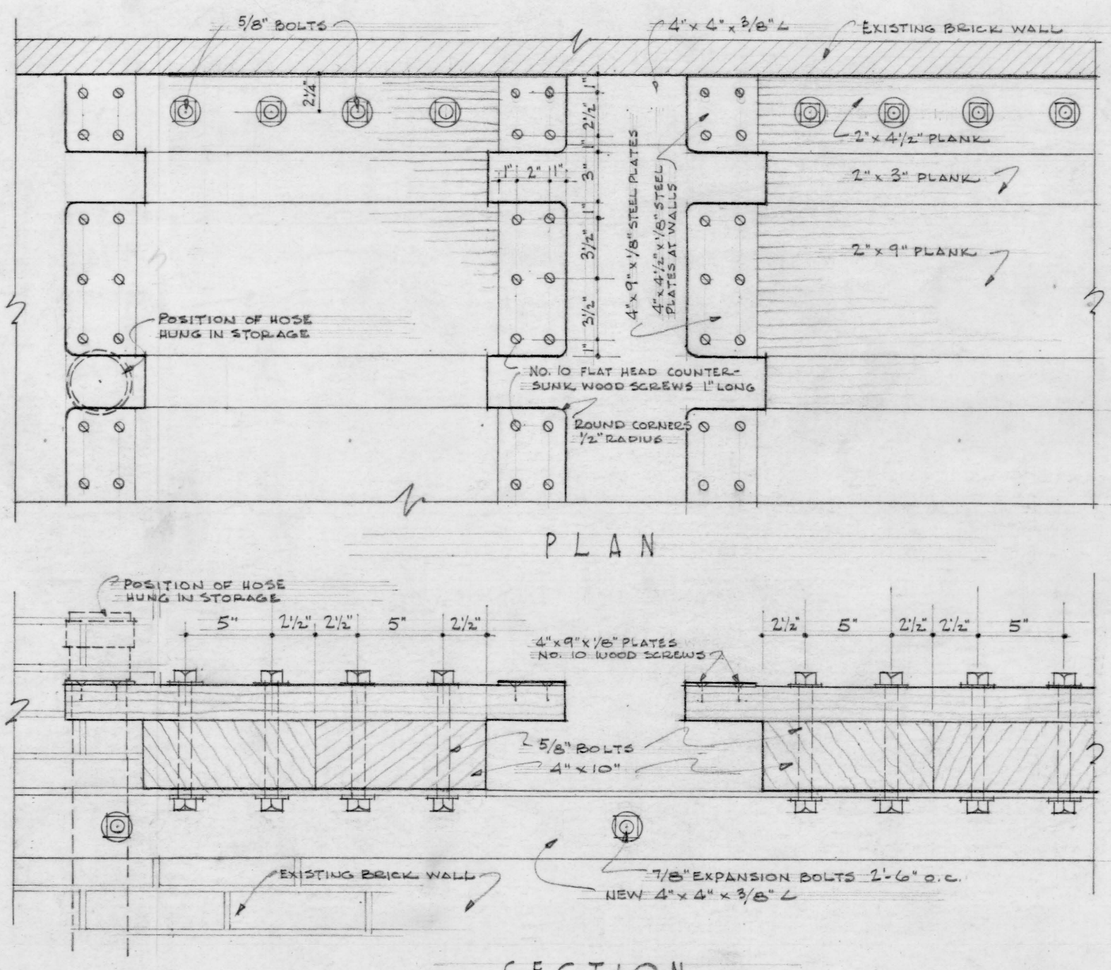

PLAN

SECTION
DETAIL "F" SHOWING PLATFORM
SCALE 1½" = 1'-0"

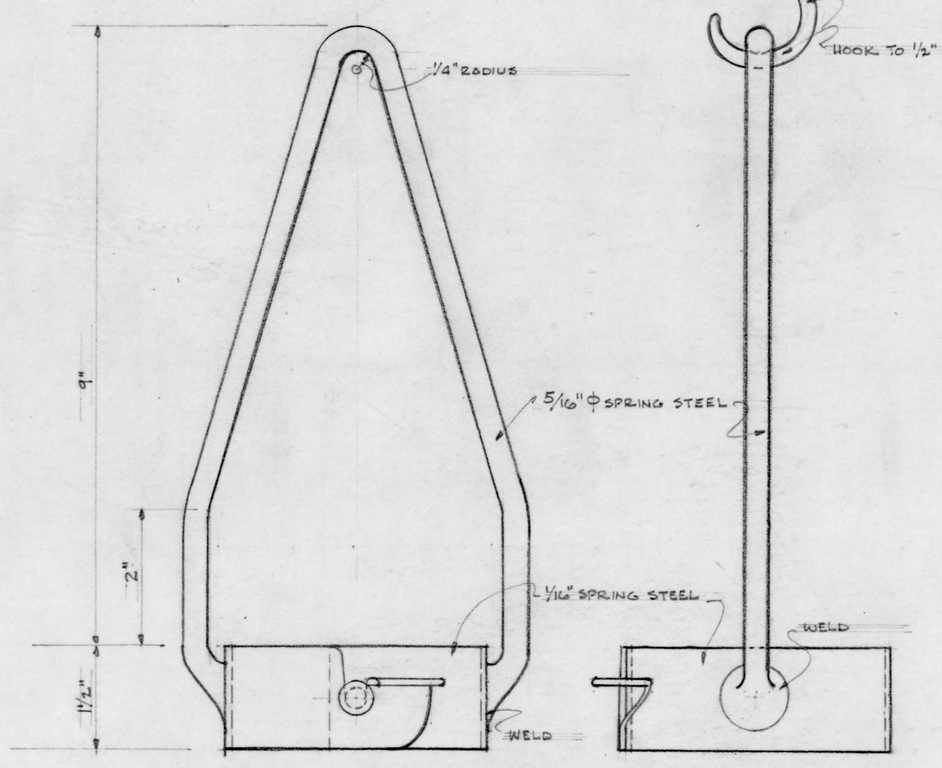

FRONT ELEV. SIDE ELEV.

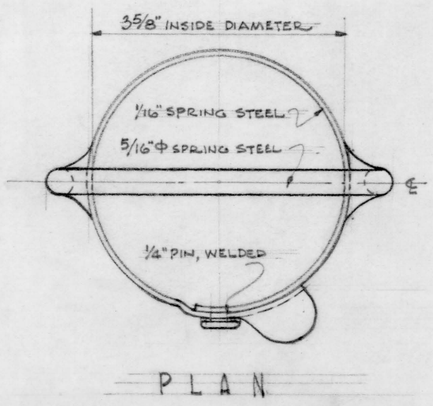

PLAN

DETAIL FOR HOSE LIFTING CLAMP
SCALE - ½ FULL SIZE
(5 REQUIRED)

FILE NO. N 27-5

NOTE: UNLESS OTHERWISE NOTED, ALL LUMBER SHALL BE ROUGH, FULL SIZE.
UNLESS OTHERWISE NOTED, ALL WASHERS SHALL BE STANDARD.

DRAWN BY J.L.R.	NAVAL AIR STATION SEATTLE, WASHINGTON
TRACED BY	
CHECKED BY	
GWB 2-5-42 IN CHARGE 2/5/42 ENGINEER	FIRE HOSE TOWER HOSE STORAGE PLATFORM APPROVED 2-8-42 PUBLIC WORKS OFFICER
P.W. DRAWING No. 830	

52947