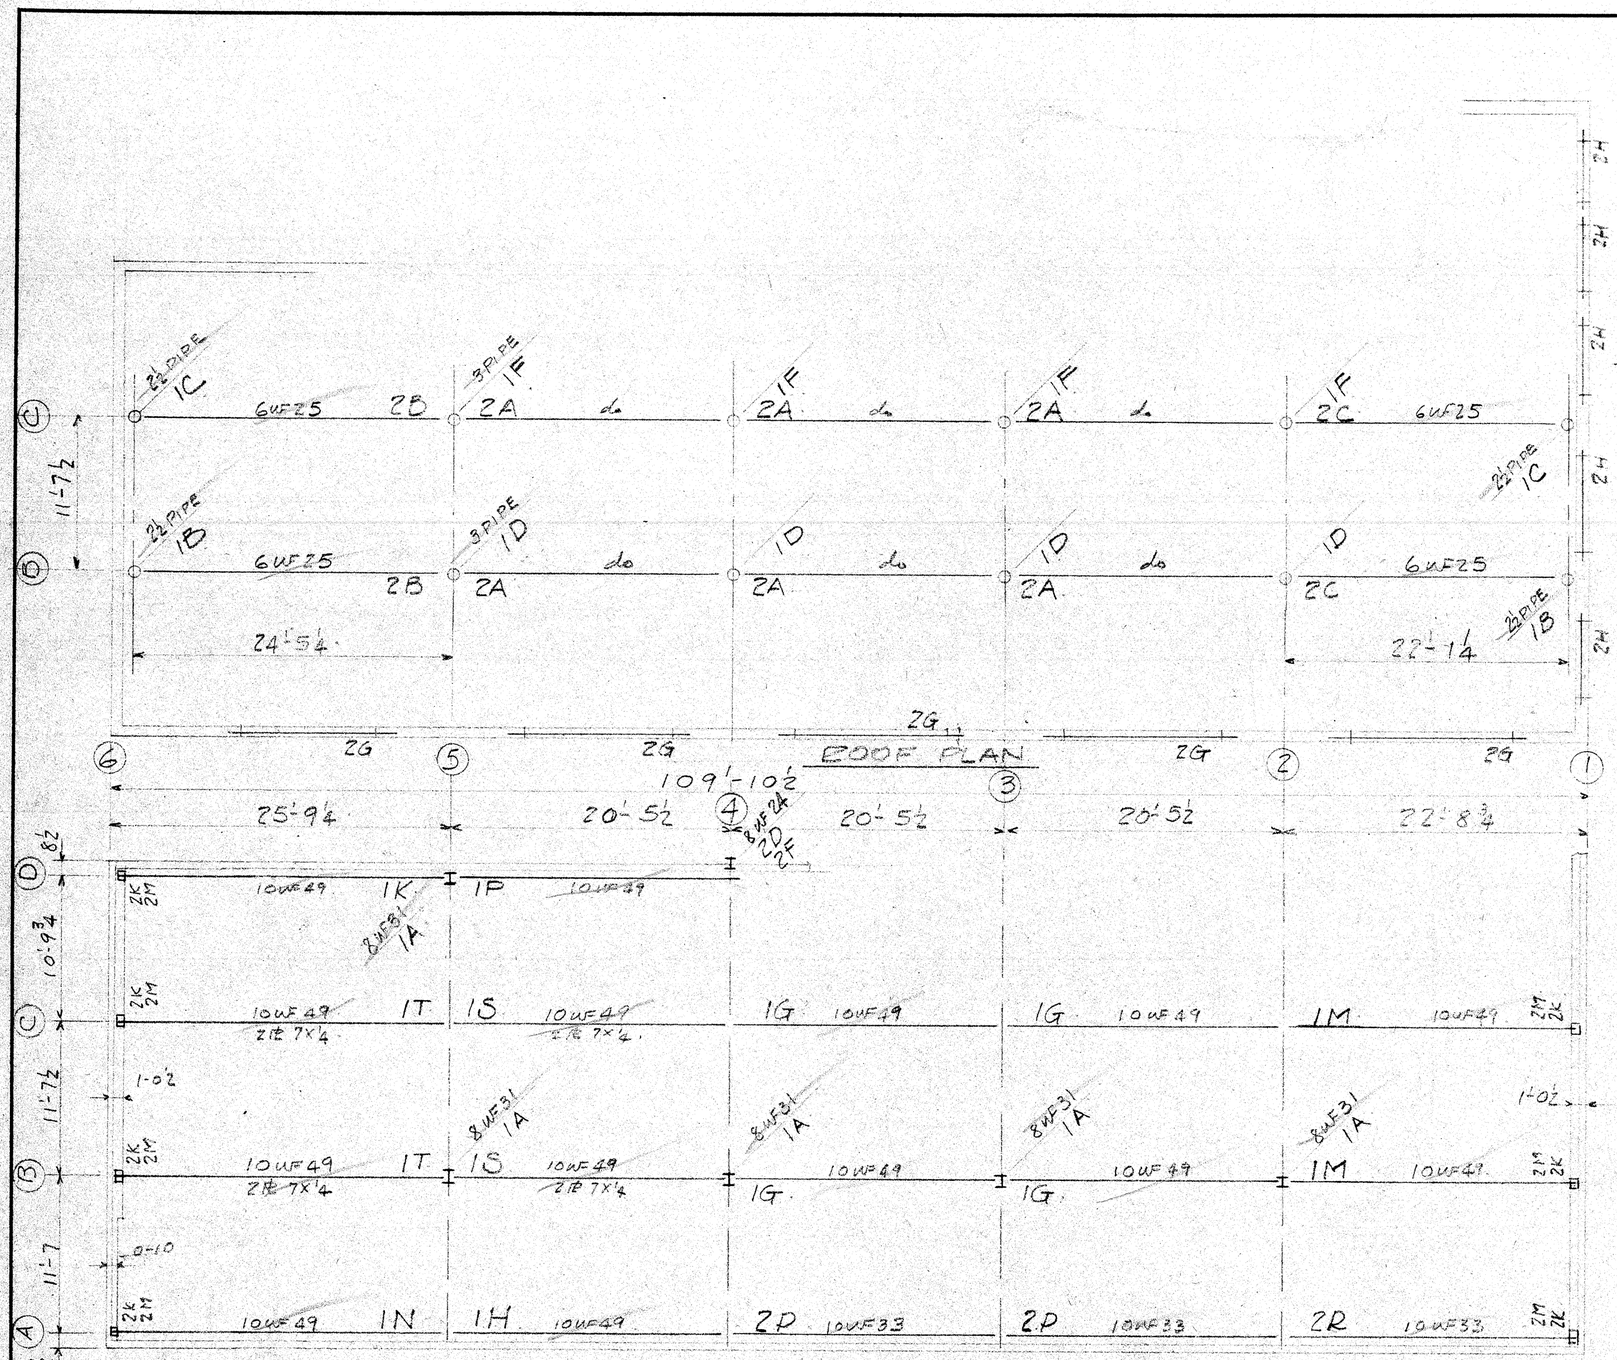

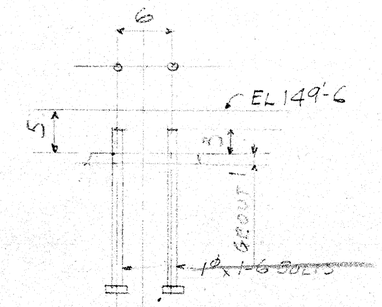

ANCHOR BOLT DETAIL

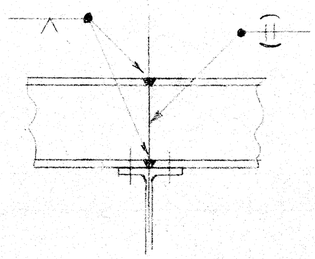

TYPICAL CONN. FOR 2ND.FL. BMS

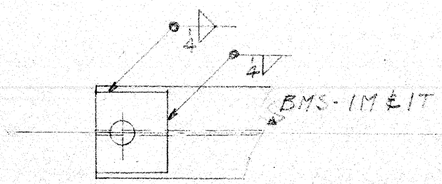

FIELD CONN. FOR BASE OF COLS. 1C & 1D

FOR FIELD WORK AT D4 SEE DISTRICT PUBLIC WORKS OFFICE DRAWING NO. 5 SECTION "D-D & E-E"

ERECT PCS. WITH MARKED END AS SHOWN ON PLAN

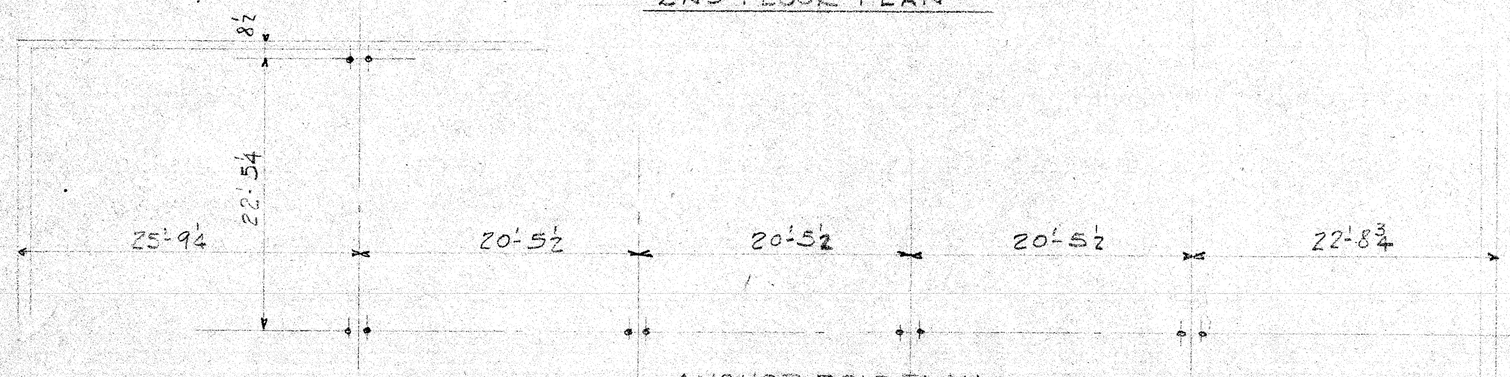

ANCHOR BOLT PLAN

N

28737

L.H.N.

OPEN HOLES—
END DIST.—
WELDS—
PAINT—

LECKENBY STRUCTURAL STEEL CO.
2745 11TH AVE. S. W., SEATTLE 4, WASH.

ITEM ERECTION PLAN
JOB ADD. TO FIREHOUSE BLDG. NO. 18
LOCATION NAVAL AIR STATION SEATTLE

ISSUE		ARCHITECT	JOB NO.
4-11	3 opp	DIST. PUBLIC WKS. OFFICE	6180
		CONTRACTOR C&R BUILDERS	
		DR. WCM 4/4/52	DRWG. NO. E1
		CHK.	

52969