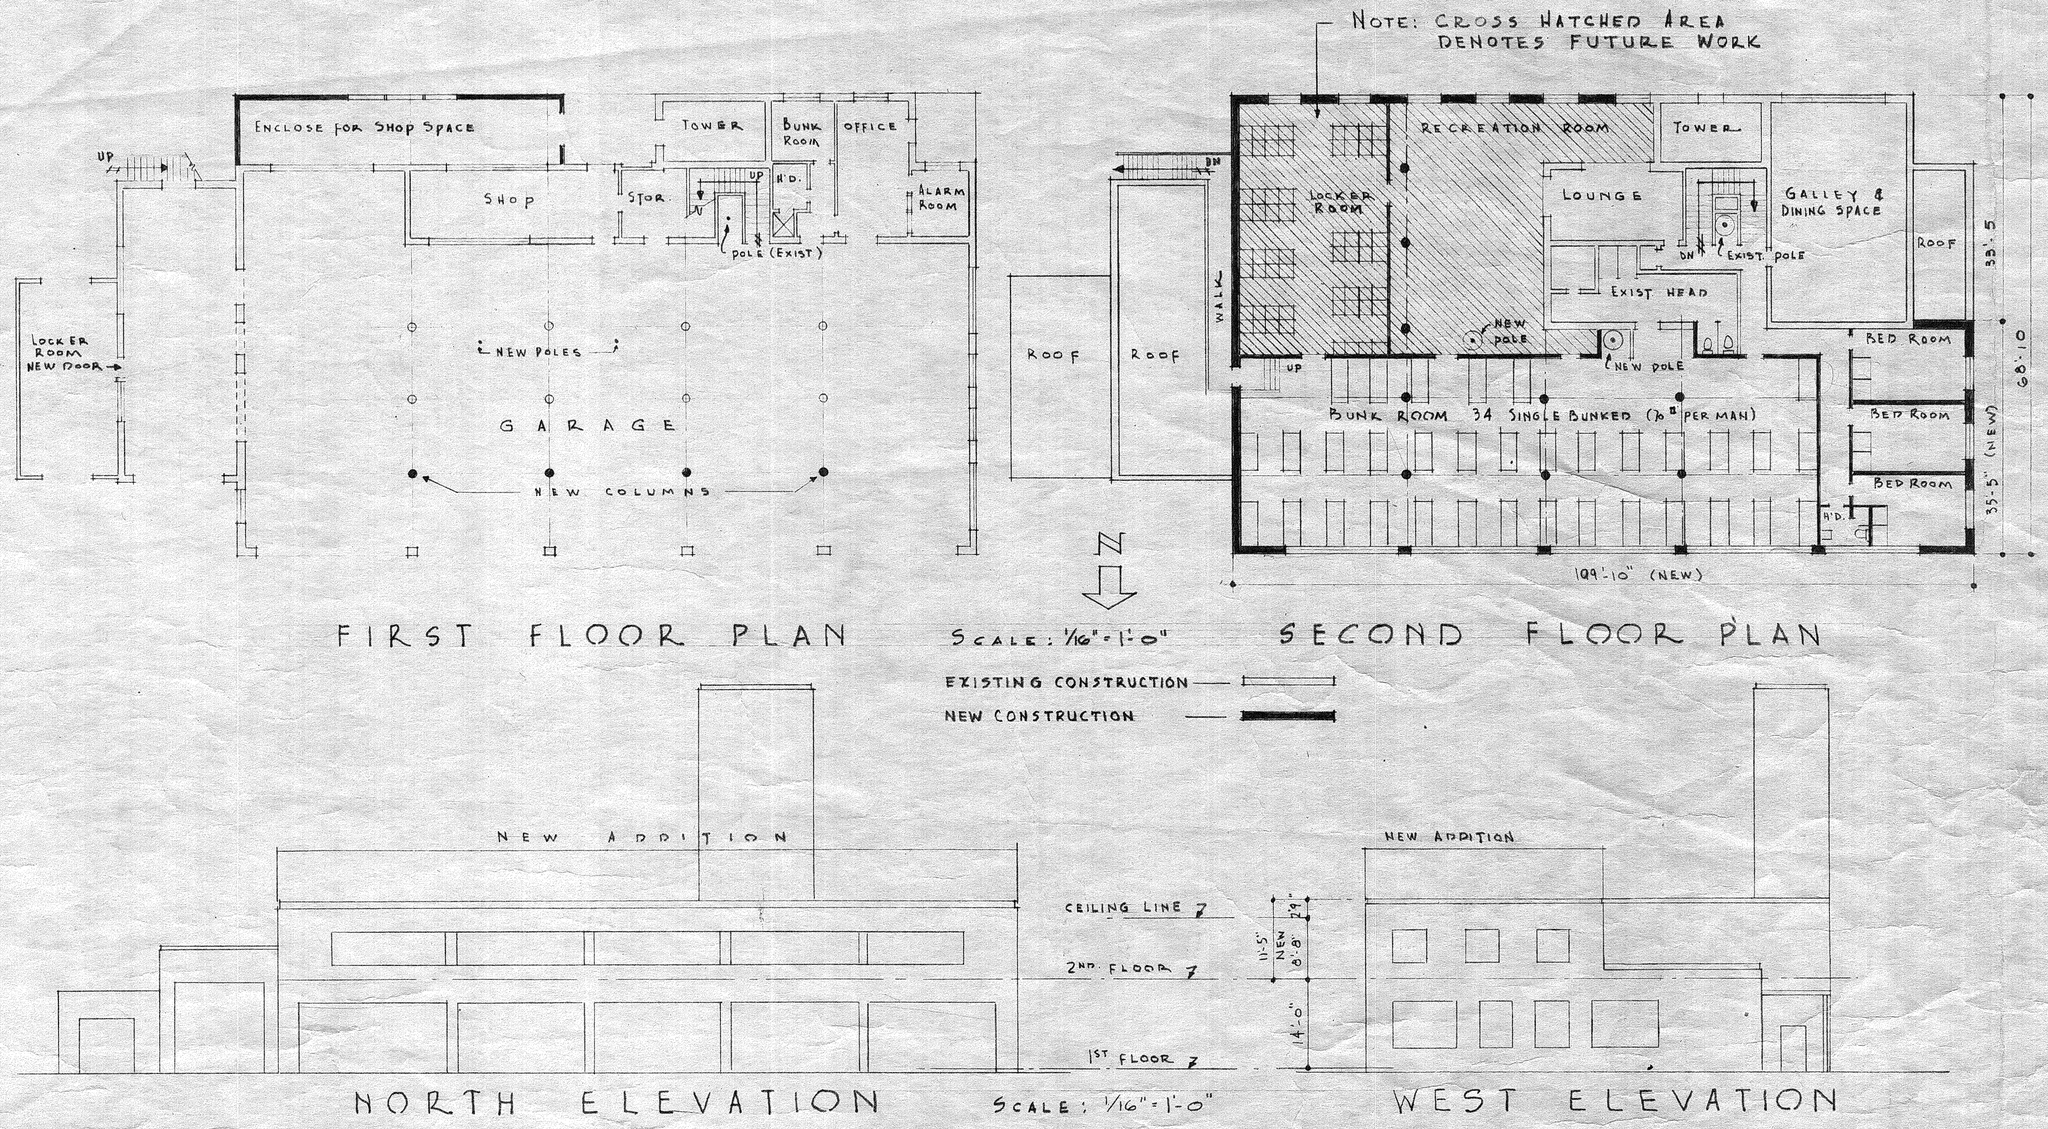

Bid open 3-24-52

DR'N. BY: A. OICU 3-5-51 TRC'D BY: W. A. TRYBUS	NAVAL AIR STATION SEATTLE, WASHINGTON
CHECK'D:	
IN CHARGE:	PROPOSED ADDITION FIREHOUSE BLDG. No 18
SATISFACTORY TO:	
P.W. DRAWING No SK. 463	APPROVED [signature] PUBLIC WORKS OFFICER

1

52957