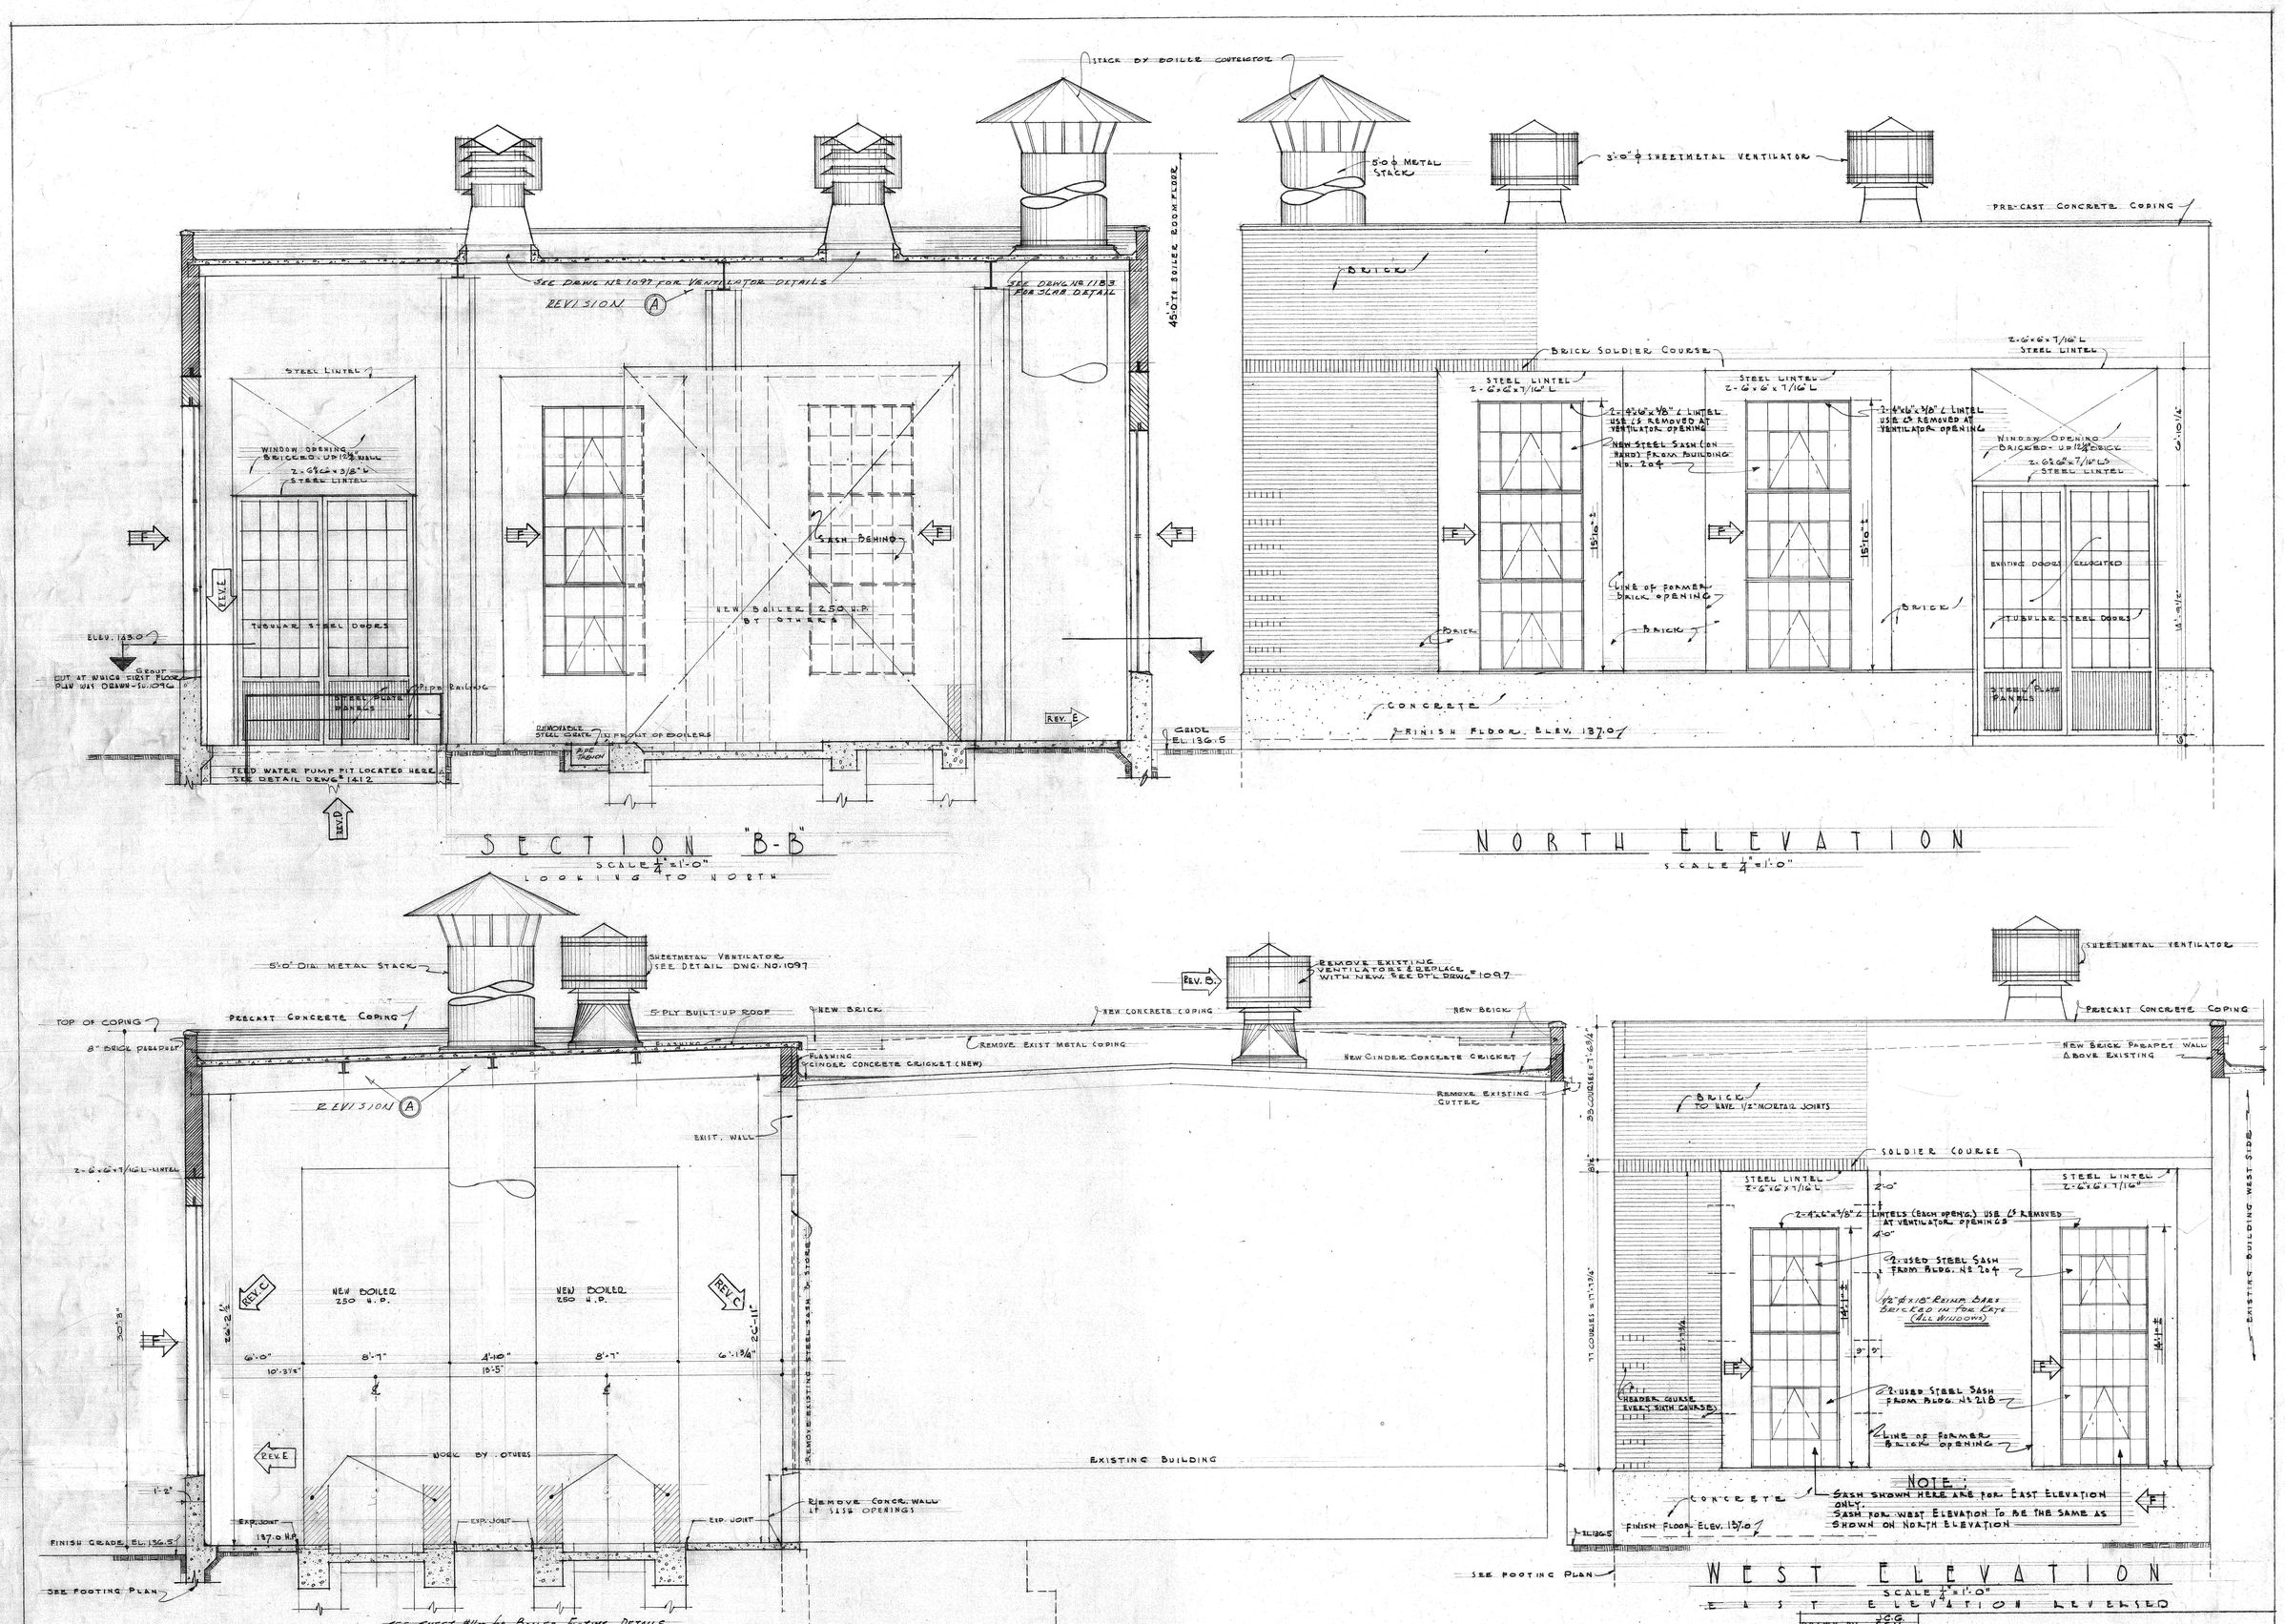

SECTION "B-B"
SCALE ¼" = 1'-0"
LOOKING TO NORTH

NORTH ELEVATION
SCALE ¼" = 1'-0"

SECTION "A-A"
SCALE ¼" = 1'-0"
LOOKING TO EAST

WEST ELEVATION
SCALE ¼" = 1'-0"
EAST ELEVATION REVERSED

	E	8-22-46	REMOVED LIGHT PROF. VENTS; INSTALLED SASH IN BRICKED-UP OPENINGS	A.O.
	C	6-10-43	ENLARGED VENT'LR OPENINGS. REMOVED LIGHT & SCREEN.	W.L.B.
	D	3-26-43	ADDED FEED WATER PUMP PIT. SEE DETAIL DRWG. #1412	W.L.B.
	B	10-29-42	REPLACE GIRDERS G-1 + G-2	J.G.L.
	E	10-7-42	NEW VENTILATORS FOR OLD BOILER HOUSE.	W.L.B.
	4	7-11-42	REVISED TO CONFORM TO STEEL & CONC. ROOF CONSTRUCTION	W.L.B.
APPROVED	REVISION	DATE	BRIEF	BY

FILE NUMBER N7-7

DRAWN BY J.C.G. / S.G.M.
TRACED BY J.C.G. / S.G.M.
CHECKED BY A.O.
J.W.B. 8-21-42
IN CHARGE
ENGINEER

P.W. DRAWING No. 1098

NAVAL AIR STATION
SEATTLE WASHINGTON

EXTENSION TO BOILER PLANT
ELEVATIONS & SECTIONS

APPROVED 8-20-42
W. N. Thompson
PUBLIC WORKS OFFICER

52763

26

19