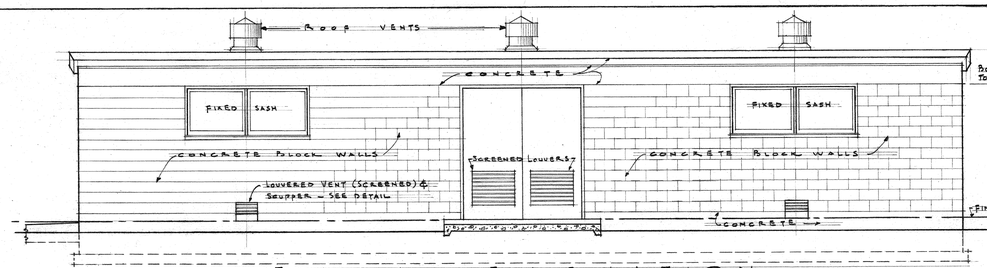

EAST ELEVATION
SCALE: 1/4" = 1'-0"

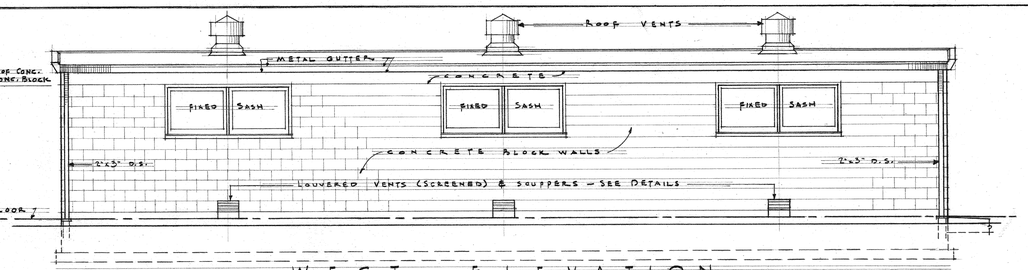

WEST ELEVATION
SCALE: 1/4" = 1'-0"

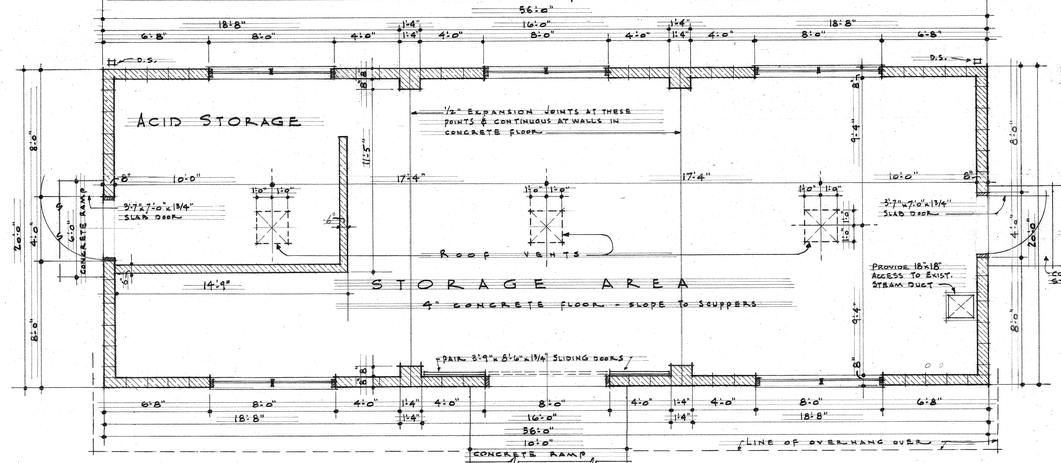

FLOOR PLAN
SCALE: 1/4" = 1'-0"
NOTE: DIMENSIONS ARE TO MASONRY OPENINGS

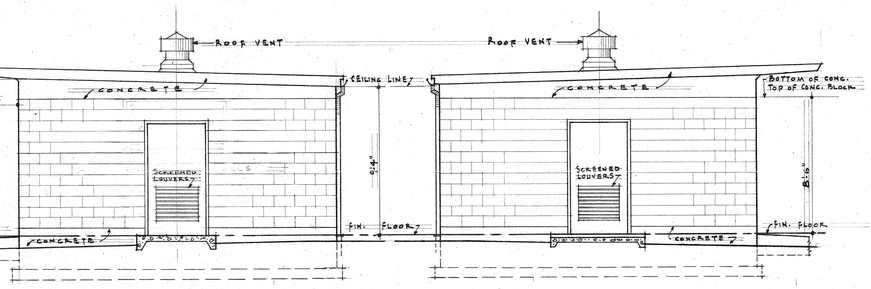

NORTH ELEVATION
SCALE: 1/4" = 1'-0"

SOUTH ELEVATION
SCALE: 1/4" = 1'-0"

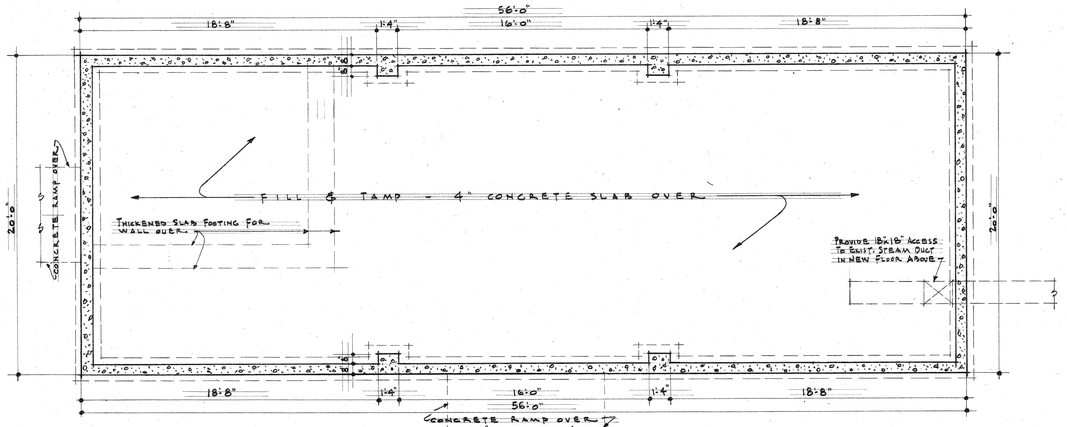

FOUNDATION PLAN
SCALE: 1/4" = 1'-0"

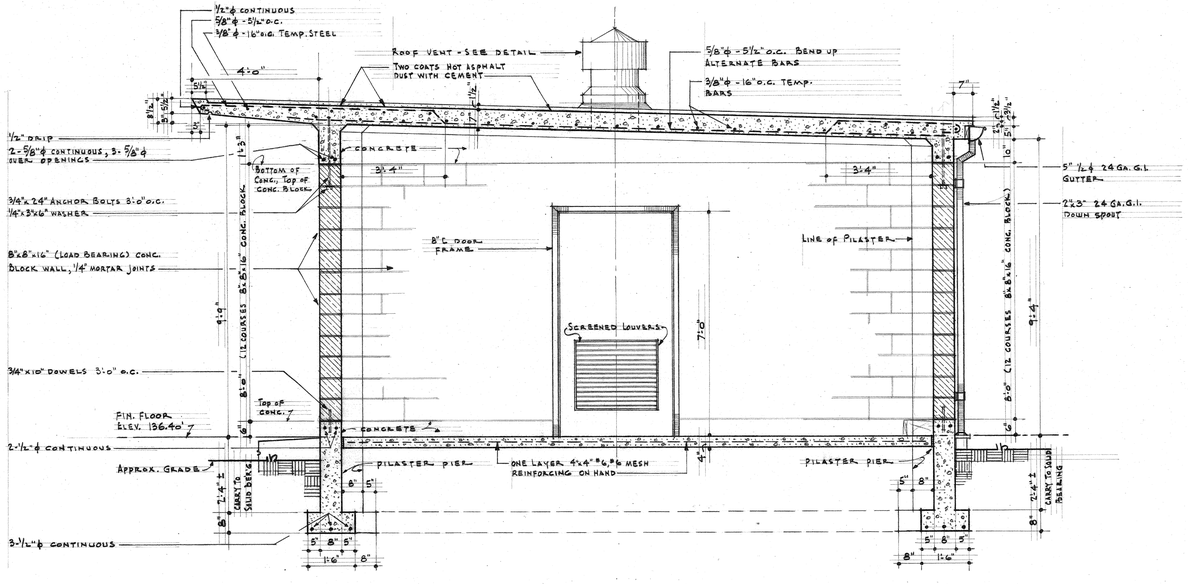

TYPICAL CROSS SECTION (Looking South)
SCALE: 1/2" = 1'-0"

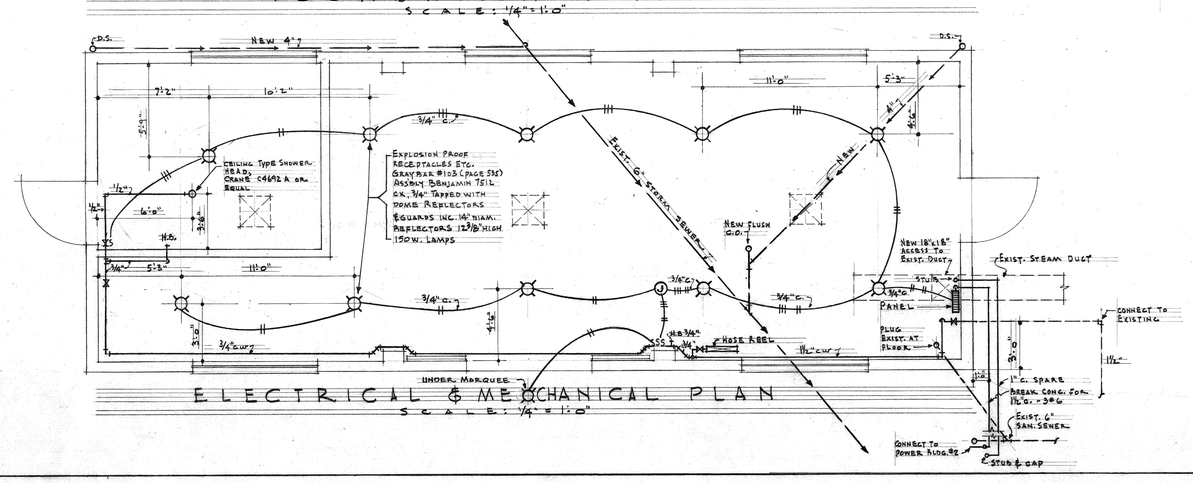

ELECTRICAL & MECHANICAL PLAN
SCALE: 1/4" = 1'-0"

STRUCTURAL NOTES

CONCRETE:

Class "D"
f'_c = 2500#/□"
f_c = 875
n = 12
j = .877
Roof L.L. = 25#/□'

STEEL:

Medium Grade Deformed
f_s = 18,000#/□"
Coverage slabs = 3/4"
Coverage lintels = 1"
Lap steel at splices 40 diameters (or 2'-0" min)
Hooked ends thus:

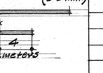

REVISION	DATE	APP'D	DESCRIPTION	BY
1	8-31-49	CWS	Added: Acid Storage Space, Door in North Wall & Hose Reels	

P.W. DRAWING No. 2505

DES. R. Olsen 7-22-49
DRAWN. R.O. T.R.
CHK.
SUPV.
IN CHARGE

NAVAL AIR STATION
SEATTLE, WASHINGTON

O.&R. INFLAMMABLE STORES BLDG. No 299

PLANS & ELEVATIONS

APPROVED C.P. Jenkins PUBLIC WORKS OFFICER DATE 8/9/49

No	ISSUED TO	DATE
5	Rieck	9-1-49
6	Rieck	8-9-49

PRINTS

SAT. IS FACTORY TO
DATE

SCALE: As shown
SPEC.
SHEET 1 of 2
Navy
Y&D. DRWNG. No

58106