SEE ARCHITECTURAL DRAWINGS FOR ADDITIONAL LINTELS & MULLIONS.

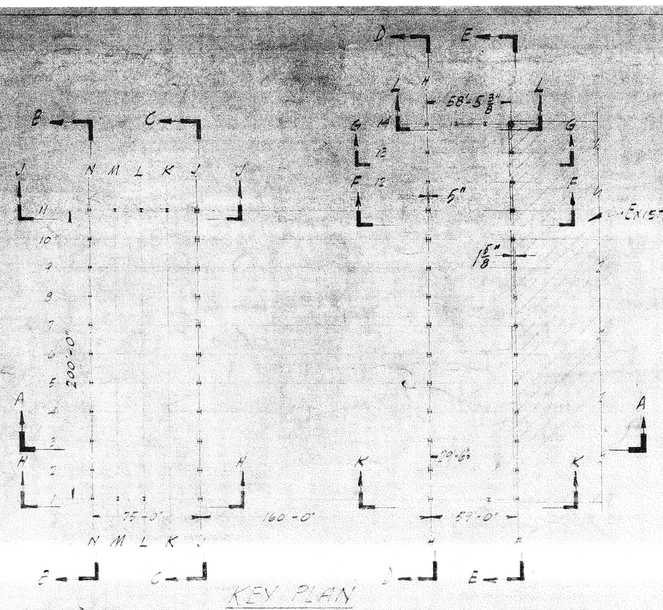

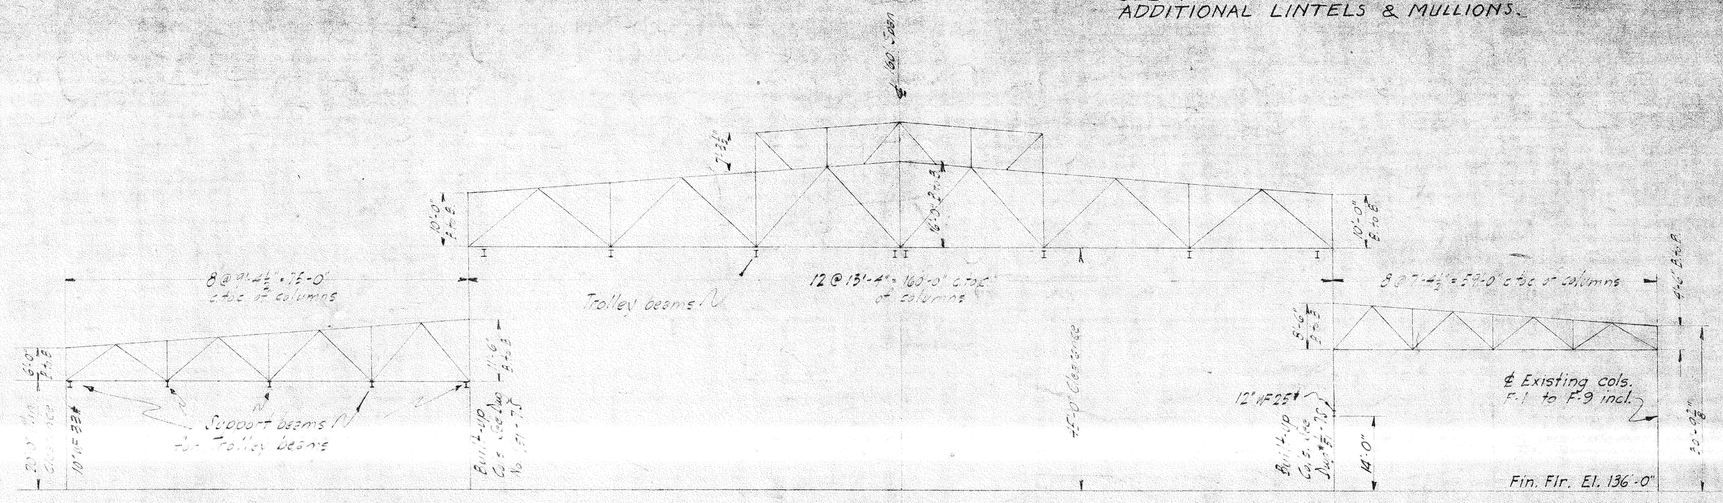

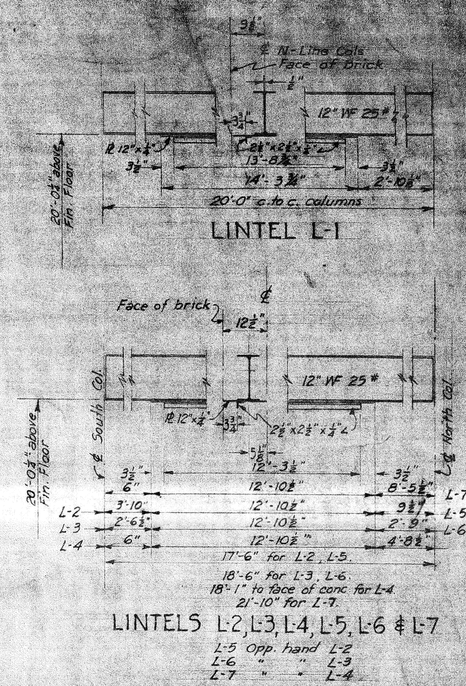

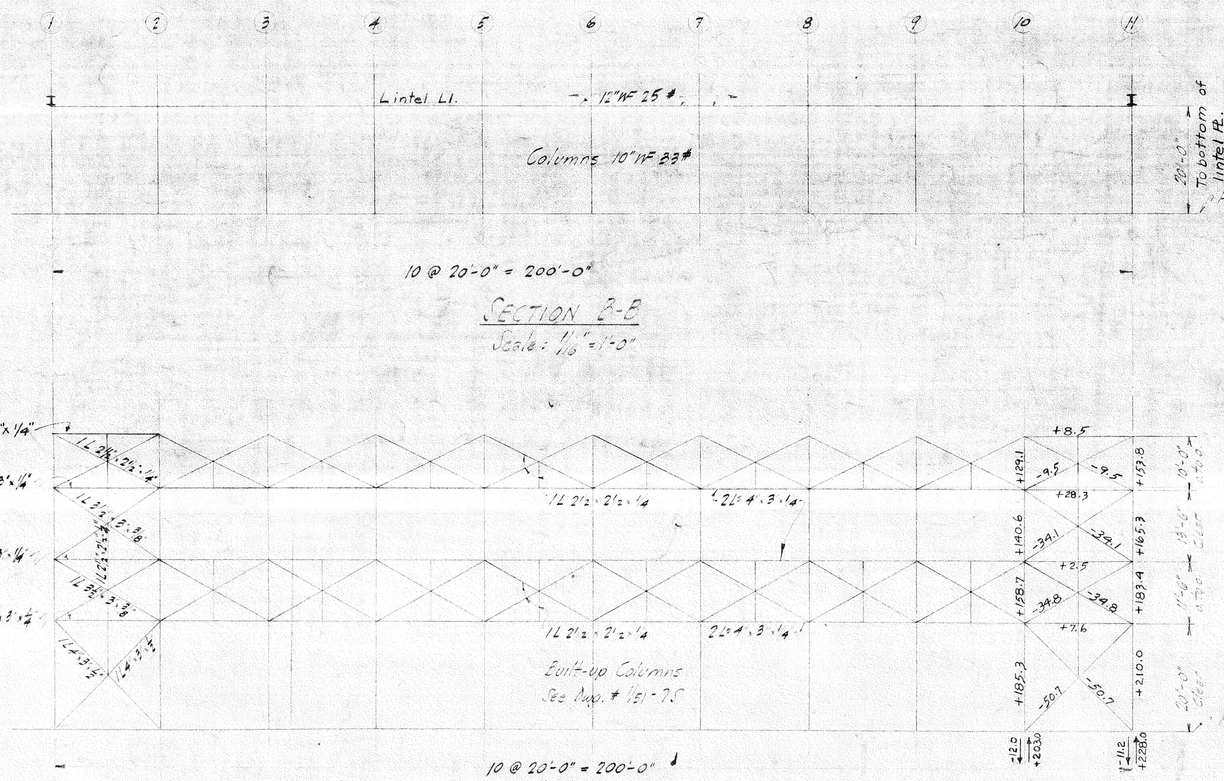

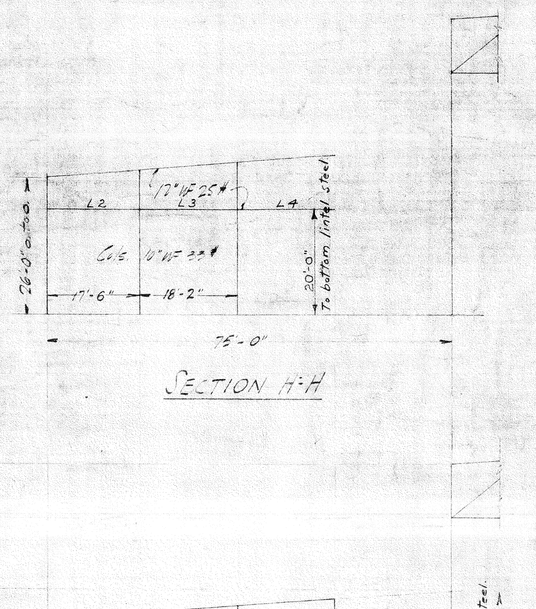

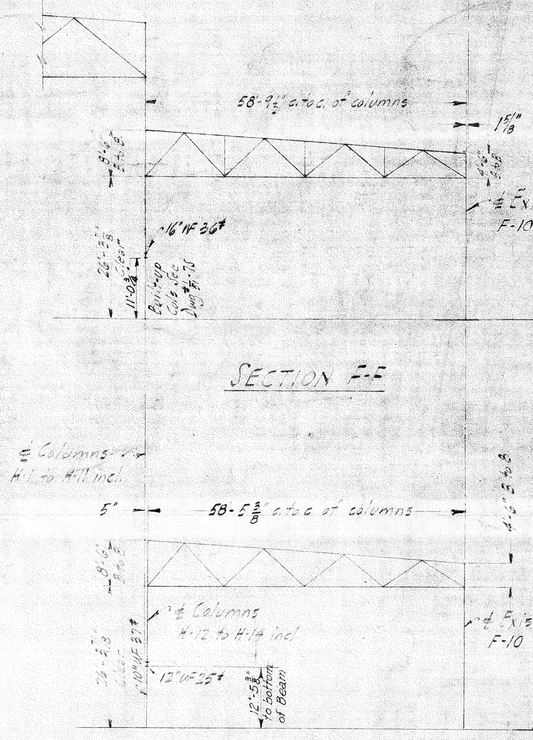

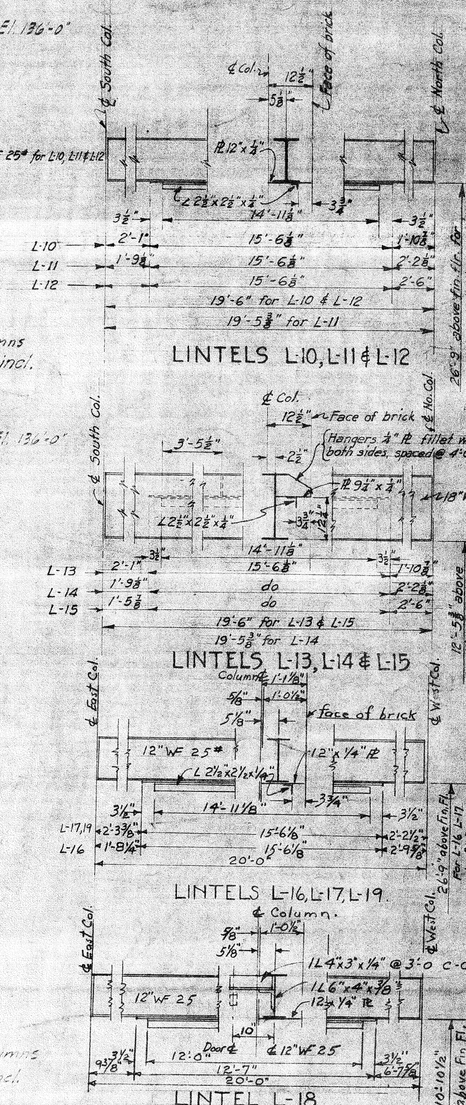

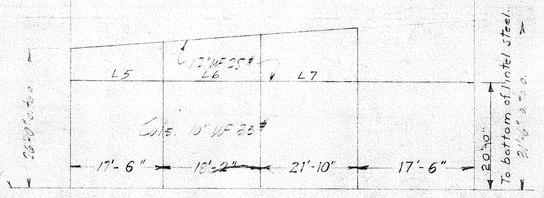

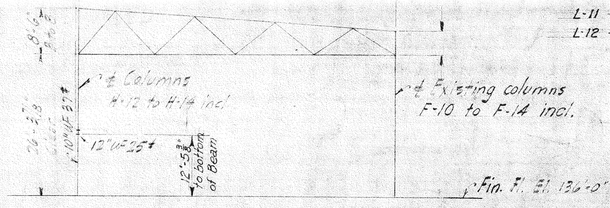

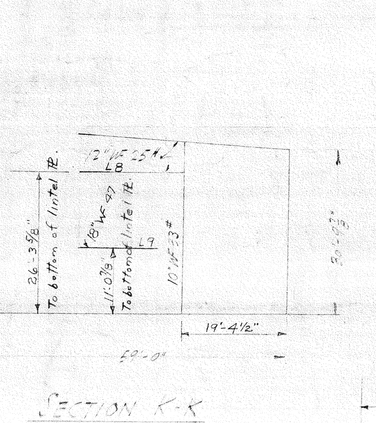

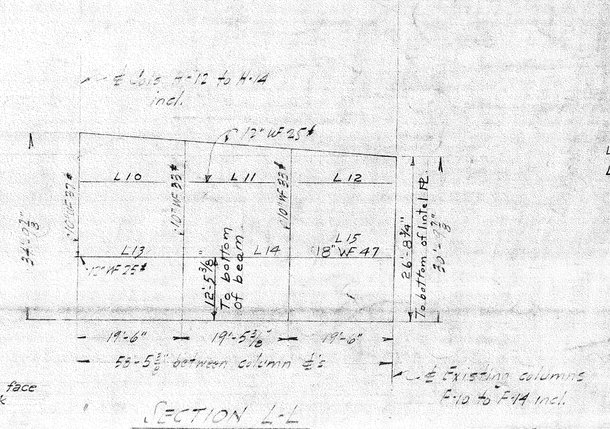

No.	DATE	BRIEF
3	6-12-41	Added Crane Track Support Bms. & Sides at ℄'s 1 & 14 Incl.
2	1-24-41	Removed Lintel L-21 and changed Mark in F & H Col. lines
1	1-14-41	Added Lintels C.
REVISED	DATE	BRIEF

DRAWN T.H.D.
TRACED
CHECKED B.H.E. G.E.D.
IN CHARGE R.W.W.
SHEET 21 OF 49
CONTRACT NOy 4210
161-G5
I.D. 241.016

THE AUSTIN COMPANY
ENGINEERS AND BUILDERS

NAVAL AIR STATION
SEATTLE, WASHINGTON
ASSEMBLY & REPAIR BUILDING
COLUMN SCHEDULE & ELEVATION
1-6-41

N.S.-36

50091