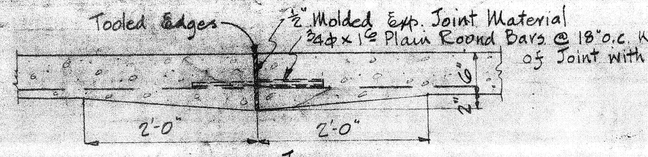

EXPANSION JOINT SHOWN THUS

Scale 1"=1 Ft.

SCHEDULE FOR STEEL GROUPINGS

Band		
(A)	58 - ¾ø	x 22'-0"
(B)	57 - "	x 22'-0"
	3 - "	x 17'-6"
(C)	57 - "	x 21'-0"
	3 - "	17'-6"
(D)	77 - "	x 21'-0"
(E)	77 - "	x 22'-0"
(F)	71 - "	x 22'-0"
(G)	72 - "	x 21'-0"
	3 - "	x 17'-6"
(H)	72 - "	x 22'-0"
	3 - "	x 17'-6"
(K)	100 - "	x 20'-6"
(L)	40 - "	20'-6"
(M)	101 - "	x 21'-0"
(N)	100 - "	x 22'-0"
(O)	53 - "	x 21'-0"

Order 550 - ¾ø x 1'-2" Plain Round for Exp. Joint

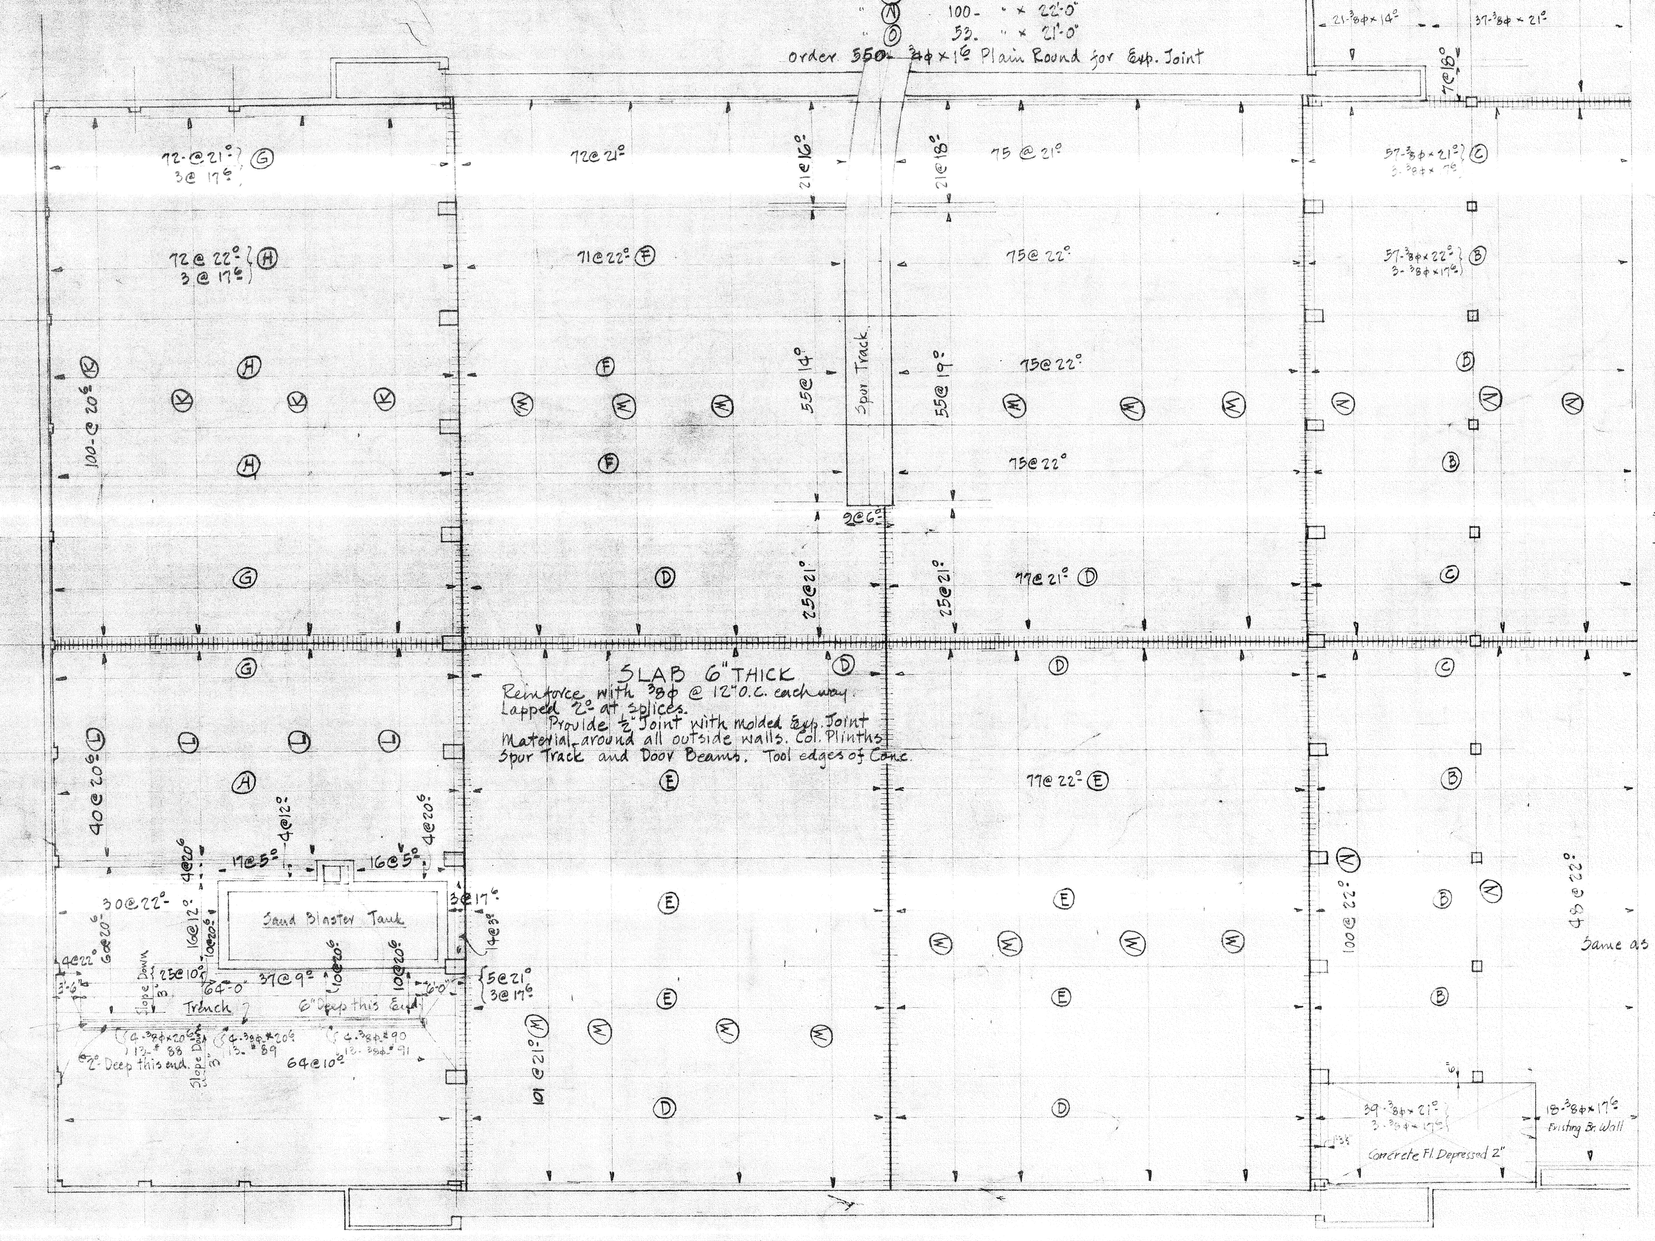

SLAB 6" THICK
Reinforce with ¾ø @ 12"O.C. each way
Lapped 2'-2" at splices.
Provide ½" Joint with molded Exp. Joint Material around all outside walls, Col. Plinths Spur Track and Door Beams. Tool edges of Conc.

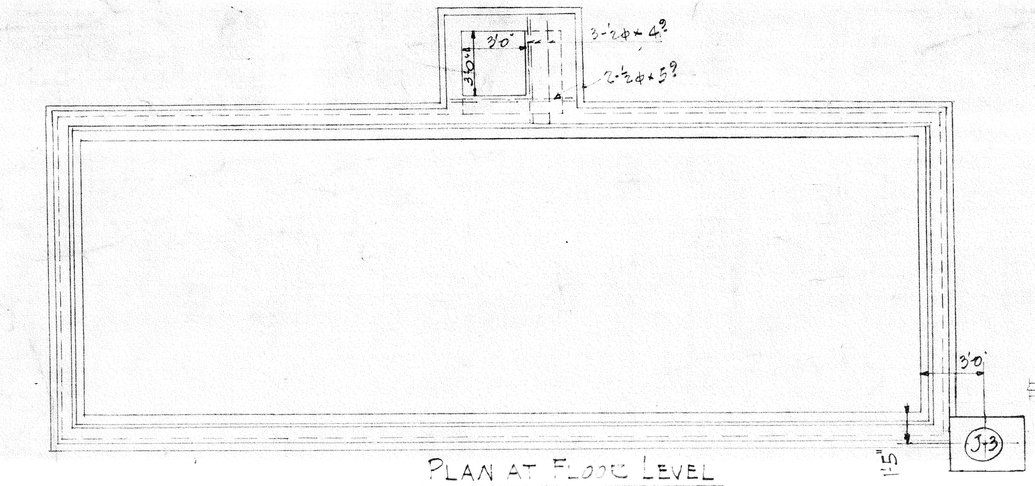

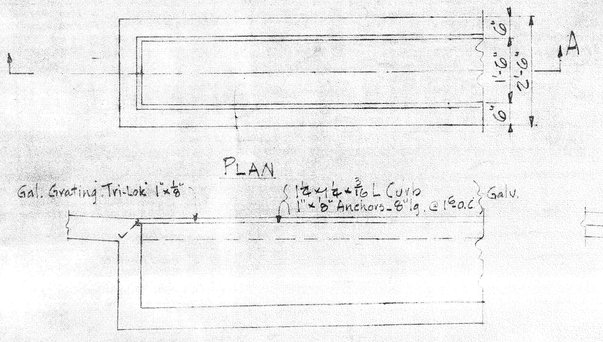

DETAIL OF TRENCH IN CLEANING SHOP

Scale ½"=1Ft.

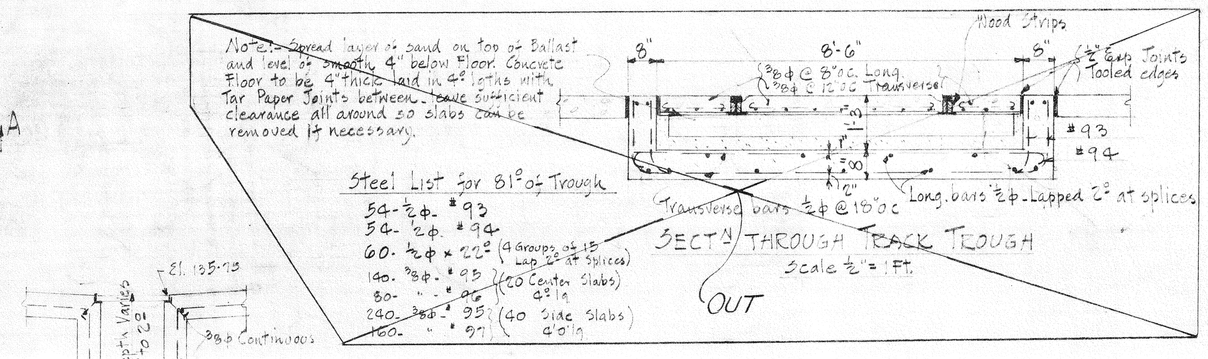

REVISED	DATE	BRIEF	BY
	12-6-41	Added Depressed Slab under Toilets.	R.H.S.
No. 4	3-19-41	Eliminated "Section thru Track Trough"	R.H.S.
No. 3	2-26-41	Eliminated Basin & Depth and of Cleaning Shop Trench.	R.H.S.

DRAWN L.H.S.
TRACED L.H.S.
CHECKED R.H.S.
IN CHARGE K. Cook
SHEET OF 24 49
CONTRACT NOy 4210
1/31-95
XO241,019

THE AUSTIN COMPANY
ENGINEERS AND BUILDERS

NAVAL AIR STATION
SEATTLE, WASHINGTON
ASSEMBLY & REPAIR BUILDING
DETAILS OF FLOOR SLABS, TRENCHES & TANKS

APPROVED 1-XS-41
LT. COMDR. CIVIL ENGR. U.S.N.R.
OFFICER IN CHARGE

N.S.-36

50094