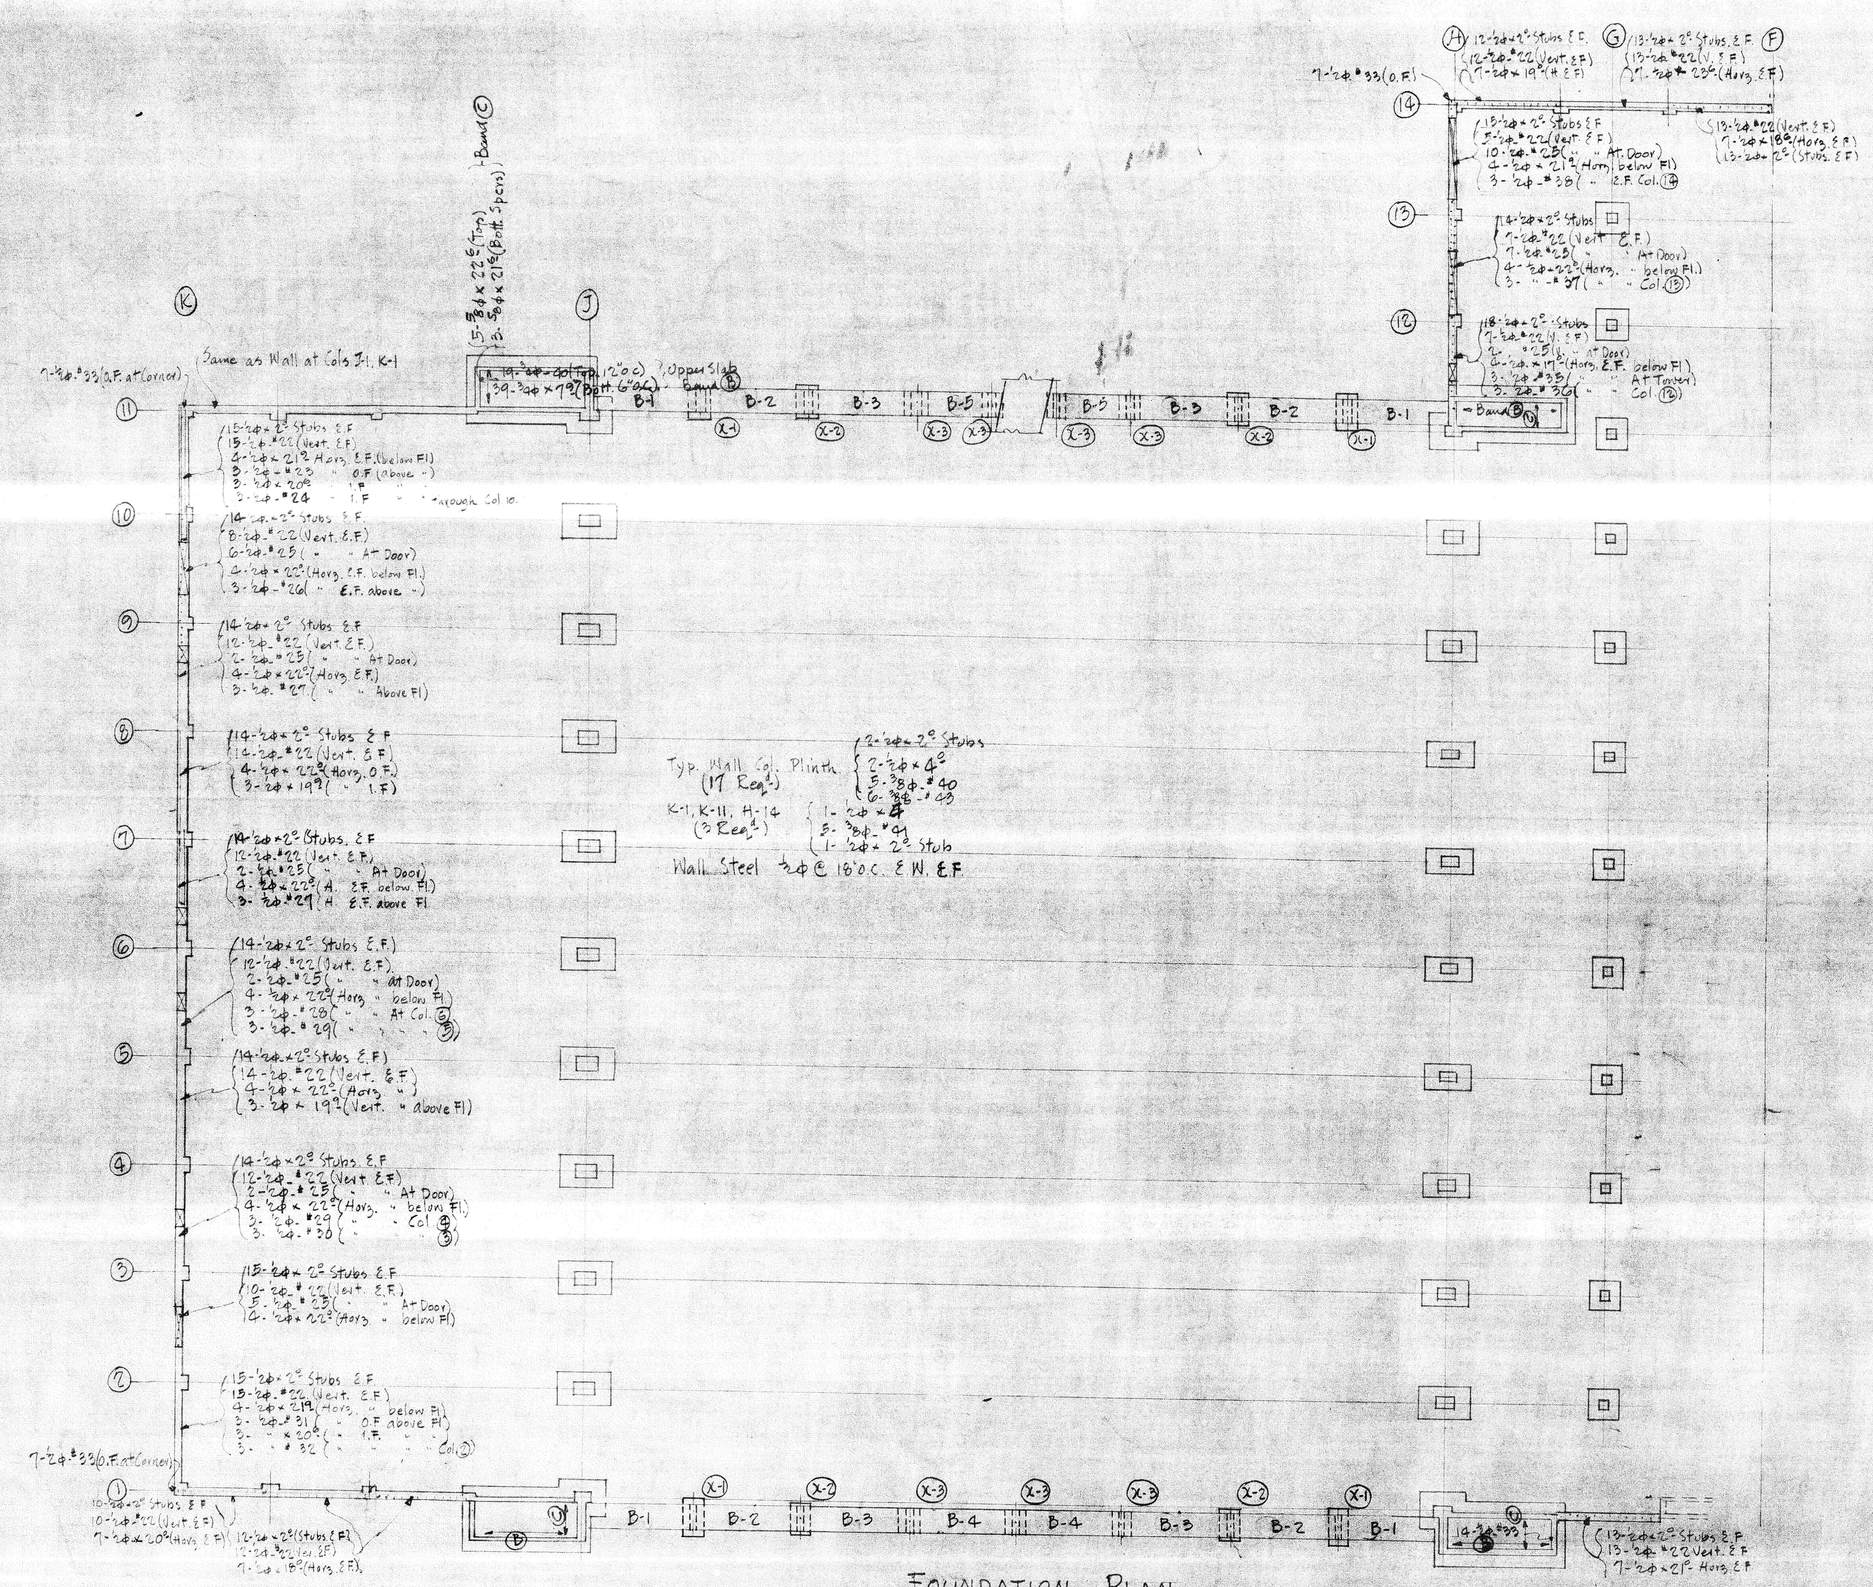

FOUNDATION PLAN

B-1 60×20 (4 Req'd)
- 5-1ϕ-#59 — Top at Door Pockets
- 5-1ϕ-#54 — Top
- 5-1⅛□-#55 — Bott.
- 100-⅜ϕ-#56 (12'0c Each Bar)

B-2 60×20 (4 Req'd)
- 4-1ϕ×29⅝ Top
- 1-⅞ϕ×29⅝ "
- 5-1⅛□×20° Bott
- 100-⅜ϕ-#56 (12'0c Each Bar)

B-3 60×20 (4 Req'd)
- 3-1ϕ×29⅝ Top
- 2-⅞ϕ×29⅝ "
- 3-1⅛□×20° Bott
- 2-⅞ϕ×20° Bott.
- 100-#56 (12"0c)

B-4 (60×20) (2 Req'd)
- Top: 2-1ϕ×29⅝; 3-⅞ϕ×29⅝
- Bott.: 2-1⅛□×20°; 3-⅞ϕ×20°
- 180-⅜ϕ-#56 (12'0c.)

B-5 60×20 (2 Req'd)
- Top: 2-1ϕ-#57 c; 3-⅞ϕ-#58 c
- 2-1⅛□-#59 c
- 5-⅞ϕ-#60 c
- 70-⅜ϕ-#56-12'0 c

Plinths 12×60 (15 Req'd)
- 10-⅝ϕ×2° Stubs
- 10-⅝ϕ×4⅝ Vert.
- 5-⅝ϕ-#47 (8'0 c)
- 15-⅝ϕ-#48 (Ties at Inside Bars)

X-1 (4 Req'd): 4-⅝ϕ-#49 Long Way; 15-⅝ϕ #50 Short Way
X-2 (4 Req'd): 4-⅝ϕ-#51 Long "; 11-"-#50 Short "
X-3 (6 Req'd): 4-"-#52 Long "; 9-"-#50 Short "

FOOTINGS X-1 X-2 X-3

FOOTINGS J-3 TO J-9

FOOTINGS H-3 TO H-9 (1 Req'd)

FOOTINGS G-2 TO G-13 (12 Req'd)

FOOTINGS J-2 & J-10 (2 Req'd)

FOOTINGS H-2, H-10 (2 Req'd)

FOOTINGS J-1, H-1

FOOTINGS J-11 H-11

DRAWN	J.H.S.
TRACED	J.H.S.
CHECKED	R.W.T.
IN CHARGE	
SHEET OF	26 49
CONTRACT NO	4210
	51-11-5
YD	241,021

THE AUSTIN COMPANY
ENGINEERS AND BUILDERS

NAVAL AIR STATION
SEATTLE, WASHINGTON

FOUNDATION WALLS & FOOTINGS
PLACING PLAN - A & R BLDG. 51

APPROVED ..... COMMANDING OFFICER

N.S. 33