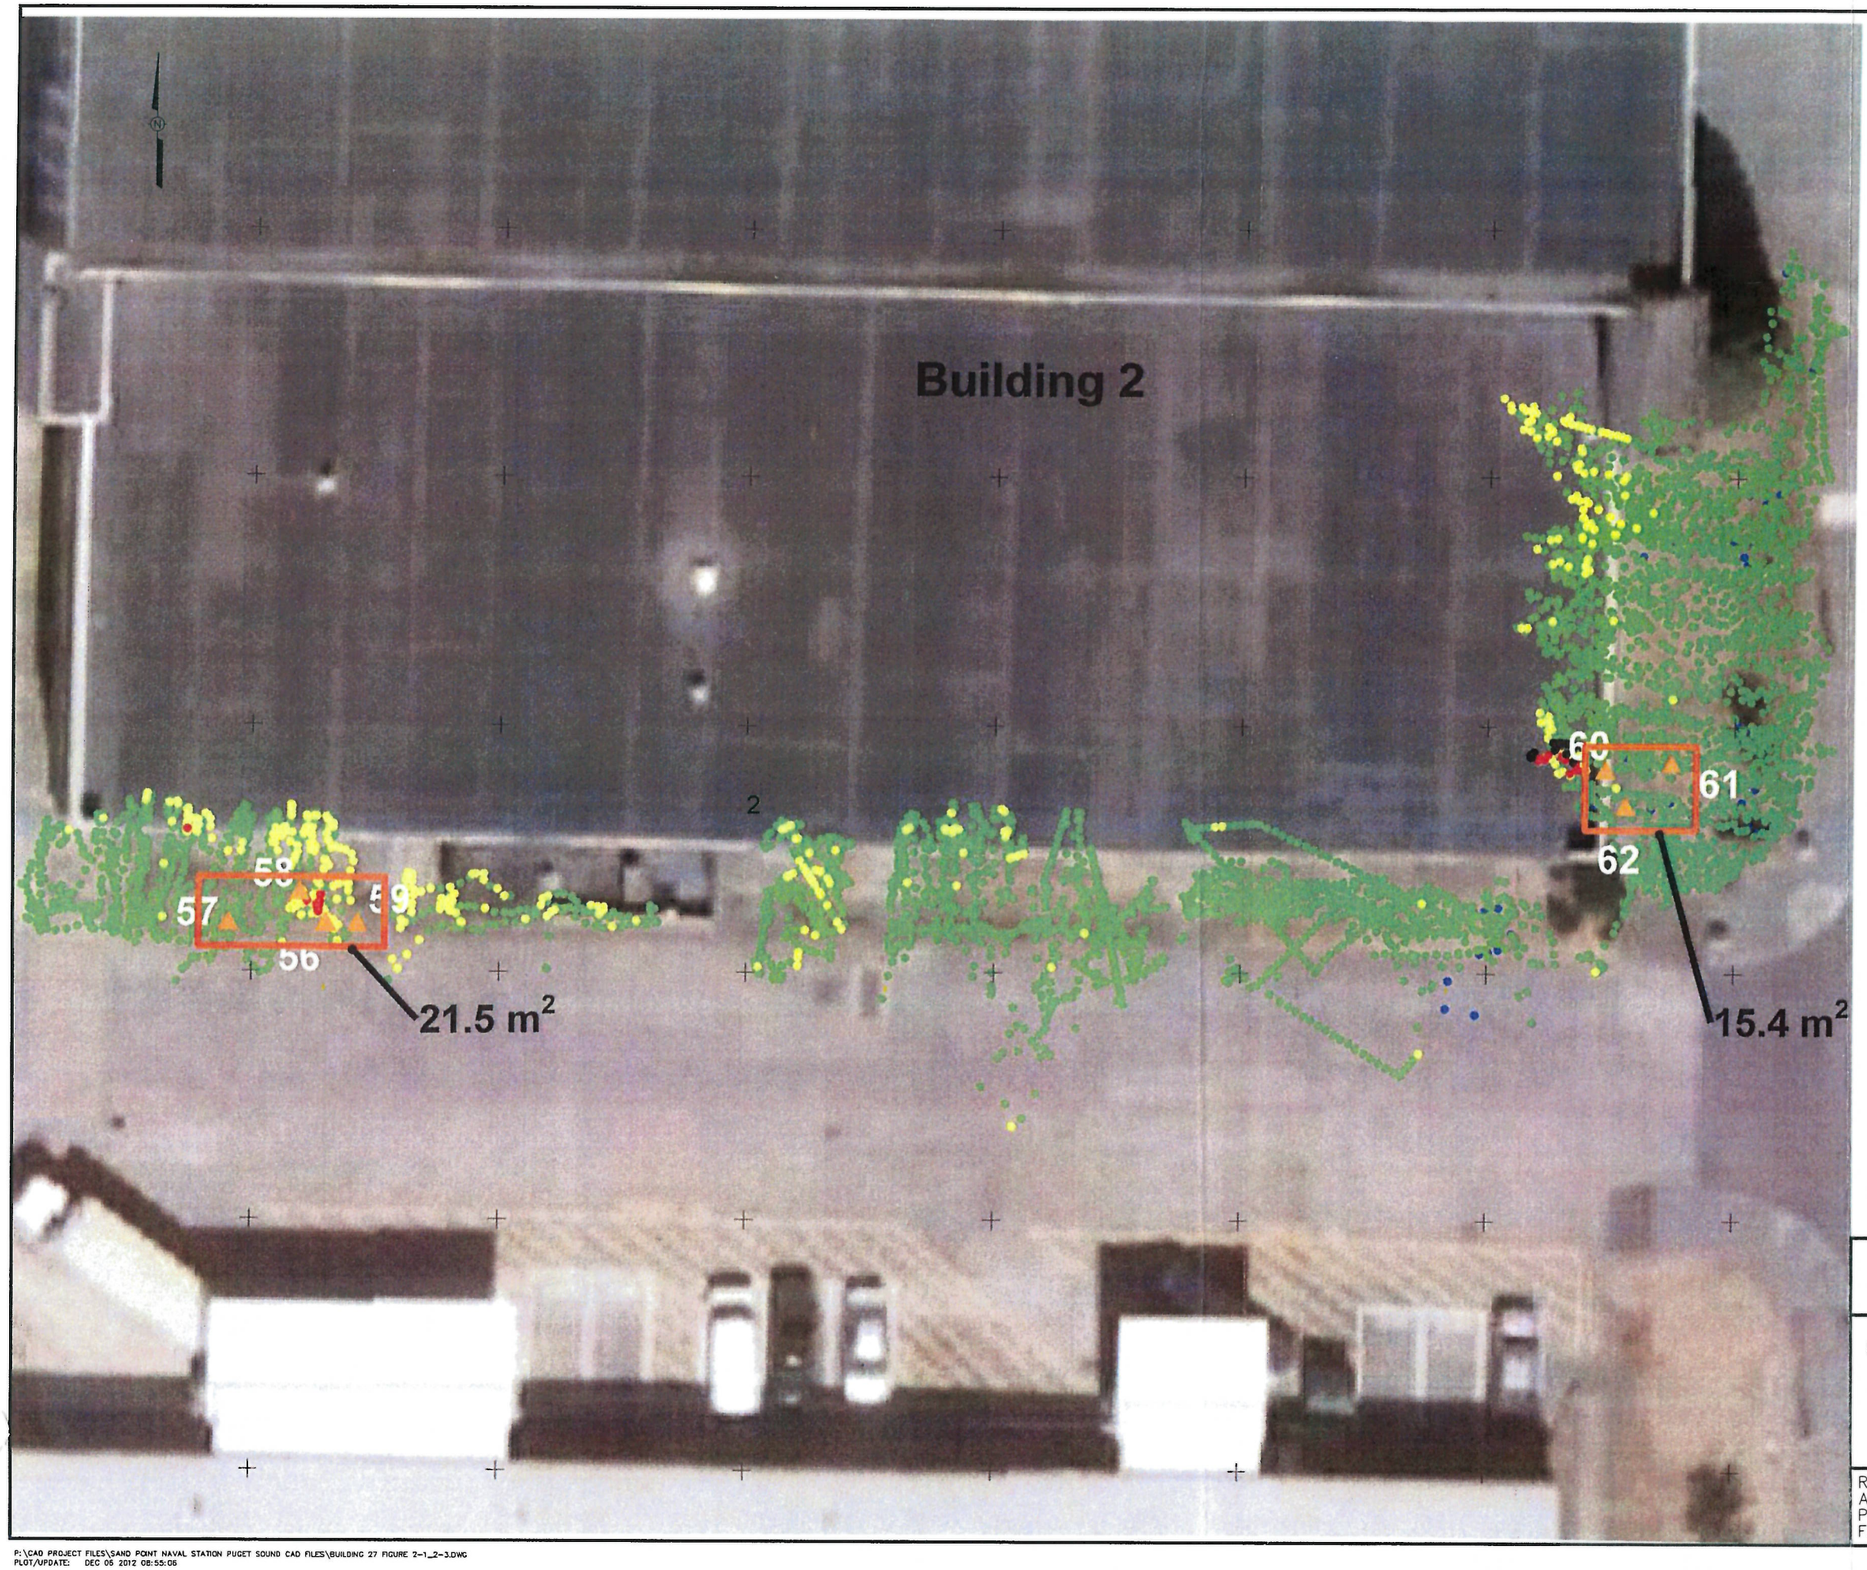

LOCATION MAP

LEGEND

- SOIL CHARACTERIZATION BORING

CPM

- 3586 - 5600
- 5601 - 7600
- 4601 - 9600
- 9601 - 11600
- 11601 - 187277
- POTENTIAL SOIL CONTAMINATION AREA

SCALE
0 10 20 FEET

SOURCE: SHAW E&I, Inc, SEATTLE WASHINGTON

BASE REALIGNMENT AND CLOSURE
PROGRAM MANAGEMENT OFFICE WEST
SAN DIEGO, CALIFORNIA

TASK-SPECIFIC PLAN FOR THE BUILDINGS 2, 12, AND 27
SOIL/STORM DRAIN REMEDIATION AND FINAL STATUS SURVEYS

FIGURE 2-1

BUILDING 2 POTENTIAL SOIL CONTAMINATION AREA

FORMER NAVAL STATION PUGET SOUND, SEATTLE, WA

REVISION:
AUTHOR: A. CRABTREE
PROJECT NO:
FILE: SEE BELOW

TETRA TECH EC, INC.

P:\CAD PROJECT FILES\SAND POINT NAVAL STATION PUGET SOUND CAD FILES\BUILDING 27 FIGURE 2-1_2-3.DWG
PLOT/UPDATE: DEC 05 2012 08:55:06

LOCATION MAP

LEGEND

▲ SOIL CHARACTERIZATION BORING

CPM

- 3586 - 5600
- 5601 - 7600
- 4601 - 9600
- 9601 - 11600
- 11601 - 187277

POTENTIAL SOIL CONTAMINATION AREA

SCALE
0 10 20 FEET

SOURCE: SHAW E&I, Inc, SEATTLE WASHINGTON

BASE REALIGNMENT AND CLOSURE
PROGRAM MANAGEMENT OFFICE WEST
SAN DIEGO, CALIFORNIA

TASK-SPECIFIC PLAN FOR THE BUILDINGS 2, 12, AND 27
SOIL/STORM DRAIN REMEDIATION AND FINAL STATUS SURVEYS

FIGURE 2-2

BUILDING 12 POTENTIAL SOIL CONTAMINATION AREA

FORMER NAVAL STATION PUGET SOUND, SEATTLE, WA

REVISION:
AUTHOR: A. CRABTREE
PROJECT NO:
FILE: SEE BELOW

TETRA TECH EC, INC.

P:\CAD PROJECT FILES\SAND POINT NAVAL STATION PUGET SOUND CAD FILES\BUILDING 27 FIGURE 2-1_2-3.DWG
PLOT/UPDATE: DEC 06 2012 08:55:05

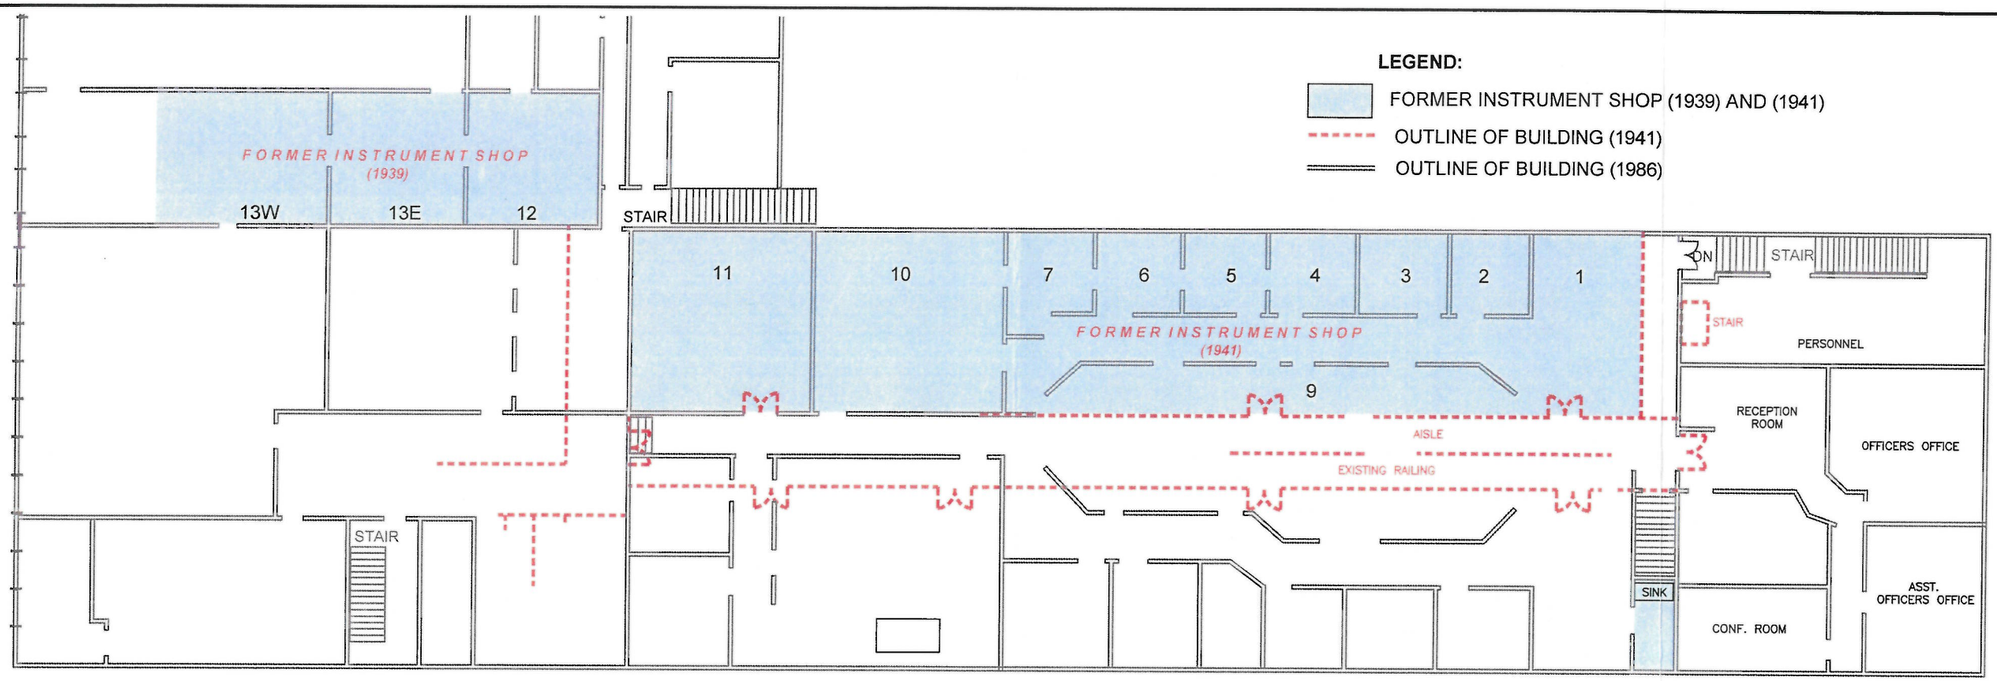

SECOND FLOOR PLAN BUILDING 2

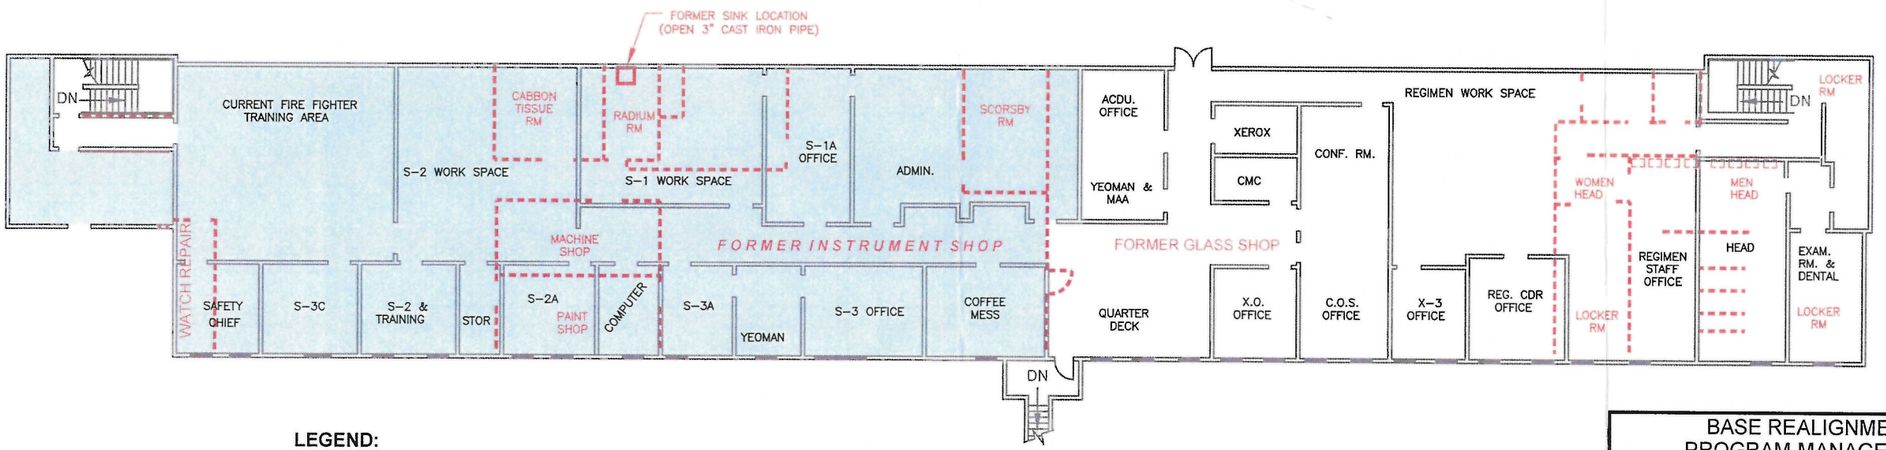

SECOND FLOOR PLAN BUILDING 27

LEGEND:

- FORMER INSTRUMENT SHOP AREAS
- OUTLINE OF BUILDING (1943)
- OUTLINE OF BUILDING (1985)

SCALE
0 10 20 FEET

SOURCE: US NAVAL STATION, SEATTLE WASHINGTON
BUILDING 27 PLAN - 1985 (DRAWING #54151)
1943 (DRAWING #54080)

BASE REALIGNMENT AND CLOSURE
PROGRAM MANAGEMENT OFFICE WEST
SAN DIEGO, CALIFORNIA

TASK-SPECIFIC PLAN FOR THE BUILDINGS 2 & 27
REMEDIAL ACTION SUPPORT & FINAL STATUS SURVEYS

FIGURE 1-3

BUILDINGS 2 & 27 HISTORICAL INSTRUMENT SHOP LOCATIONS

FORMER NAVAL STATION PUGET SOUND, SEATTLE WA

REVISION:
AUTHOR: A. CRABTREE
PROJECT NO:
FILE: SEE BELOW

TETRA TECH EC, INC.

P:\CAD PROJECT FILES\SAND POINT NAVAL STATION PUGET SOUND\FIGURE 1-3.DWG
PLOT/UPDATE: APR 05 2012 07:01:51

BUILDING 2 CLASS 1 AND 2 SURVEYS

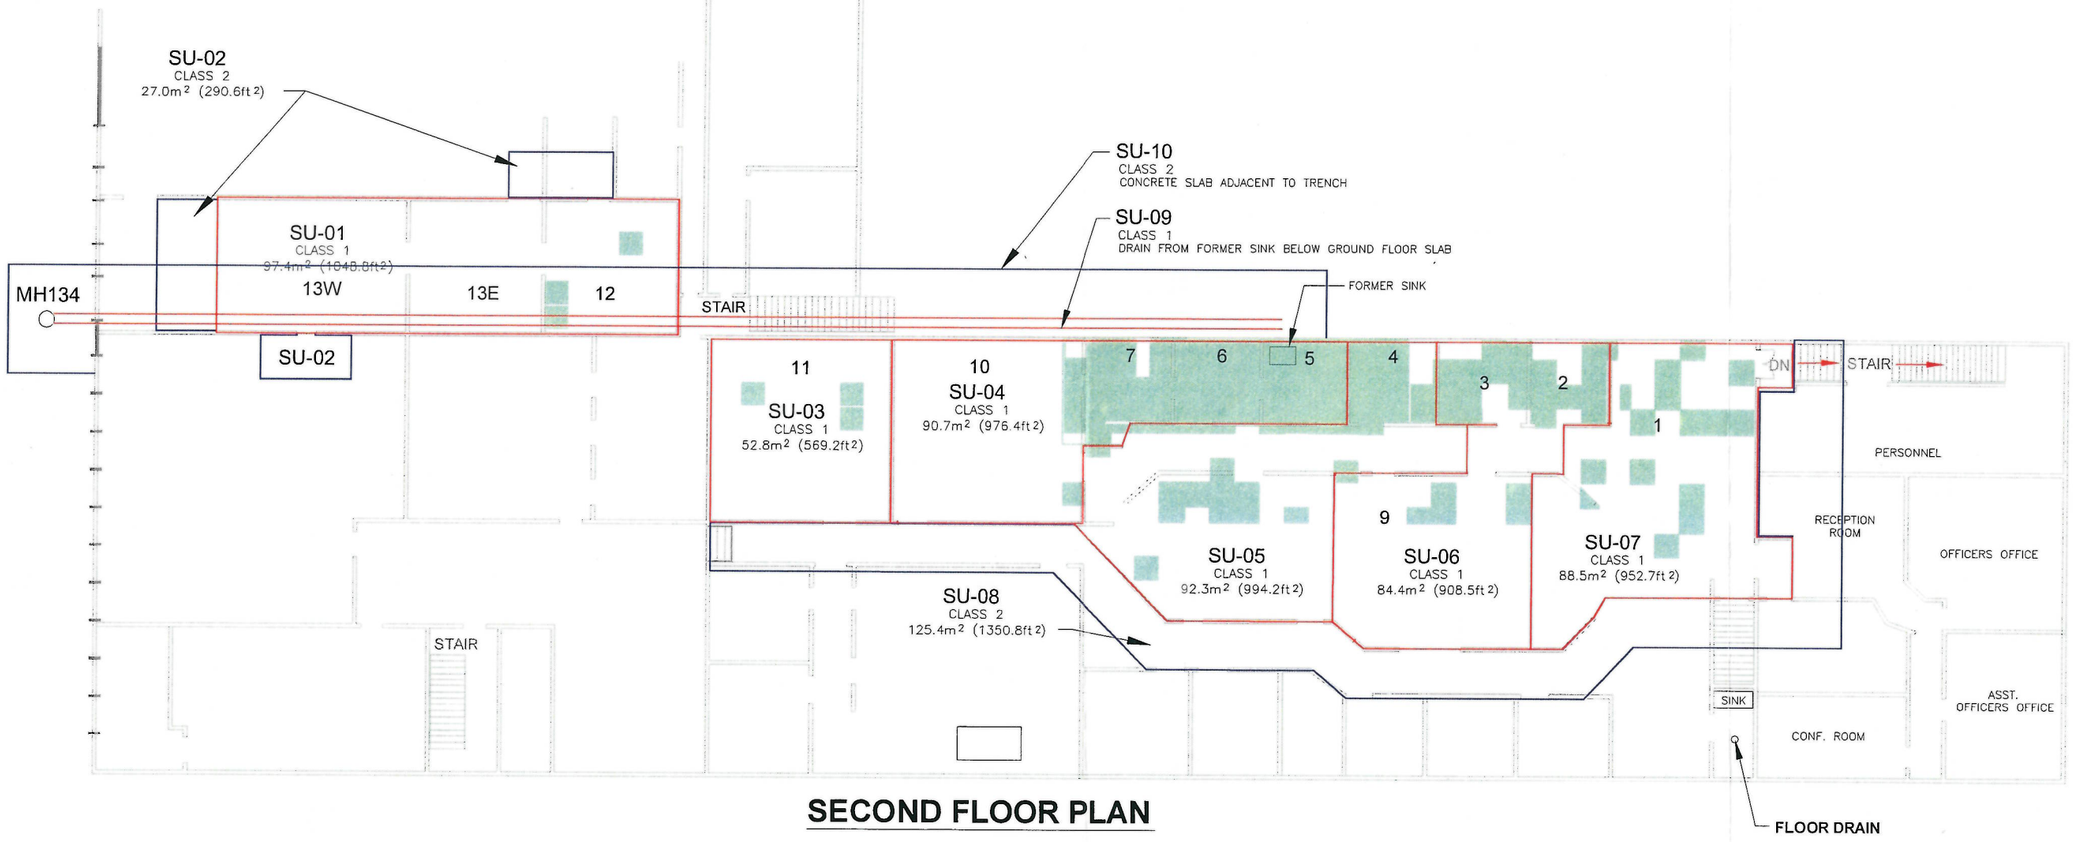

SECOND FLOOR PLAN

LEGEND:

- ABOVE PROJECT CLEANUP CRITERIA
- CLASS 1 SURVEY
- CLASS 2 SURVEY

SCALE
0 10 20 FEET

SOURCE: US NAVAL STATION, SEATTLE WASHINGTON
BUILDING 2 PLAN - 1986 (DRAWING #50263)
1941 (DRAWING #50106)
1939 (DRAWING #50030)

BASE REALIGNMENT AND CLOSURE
PROGRAM MANAGEMENT OFFICE WEST
SAN DIEGO, CALIFORNIA

TASK-SPECIFIC PLAN FOR THE BUILDINGS 2 & 27
REMEDIAL ACTION SUPPORT & FINAL STATUS SURVEYS

FIGURE 3-1

BUILDING 2 CLASS 1 AND 2 SURVEYS

FORMER NAVAL STATION PUGET SOUND, SEATTLE WA

REVISION:
AUTHOR: A. CRABTREE
PROJECT NO:
FILE: SEE BELOW

TETRA TECH EC, INC.

P:\CAD PROJECT FILES\SAND POINT NAVAL STATION PUGET SOUND CAD FILES\BUILDING 2 SECOND FLOOR.DWG
PLOT/UPDATE: JUN 25 2013 13:14:07