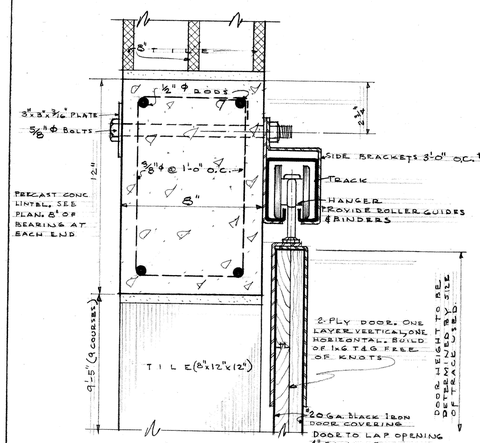

TYP SLIDING DOOR HEAD DETAIL
SCALE 3"=1'-0"

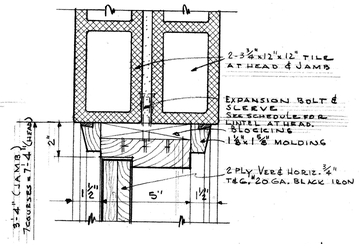

HEAD & JAMB DETAILS DOORS "A" & "B"
SCALE 3"=1'-0"

DOOR SCHEDULE - GROUND FLOOR PLAN

TYPE OF DOOR	NR OF DOORS	DOOR MARK	WIDTH	HEIGHT	THICKNESS	ROUGH OPNG SIZE	TYPE OF LINTEL	SIZE OF LINTEL	REMARKS
HINGED	1	A	3'-0"	7'-2"	1½"	3'-4⅜" x 7'-4"	STEEL	4"x6"x½"x4'-8"	SEE DTL THIS SHEET
HINGED	2	B	3'-0"	7'-2"	1½"	6'-4⅜" x 7'-4"	STEEL	2-4"x4"x½"x7'-8"	SEE DTL THIS SHEET
HORIZ. SLIDG	2	C	5'-4"	SEE DTL	1½"	10'-0" x 9'-5"	CONC	8"x12"x11'-4"	SEE DTL THIS SHEET
HORIZ. SLIDG	2	D	10'-8"	SEE DTL	1½"	10'-0" x 9'-5"	CONC	8"x12"x11'-4"	SEE DTL THIS SHEET

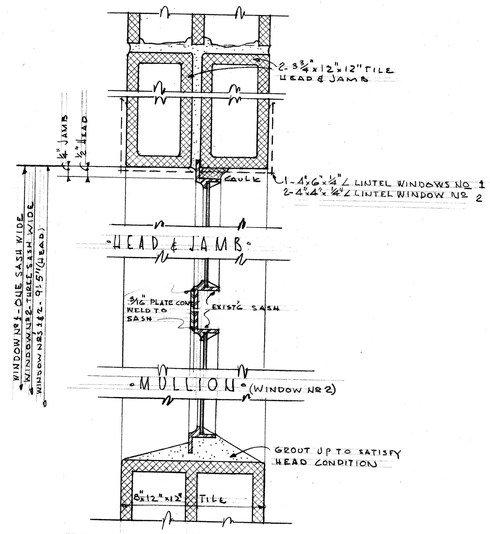

"SILL"

"STEEL SASH DETAILS"
SCALE 3"=1'-0"

NOTE.
SASH TO BE OBTAINED FROM EXIST'G PARACHUTE LOFT ON MEZZANINE FLOOR. VERIFY SIZE & TYPE AT JOB. SEE DRWG # 389

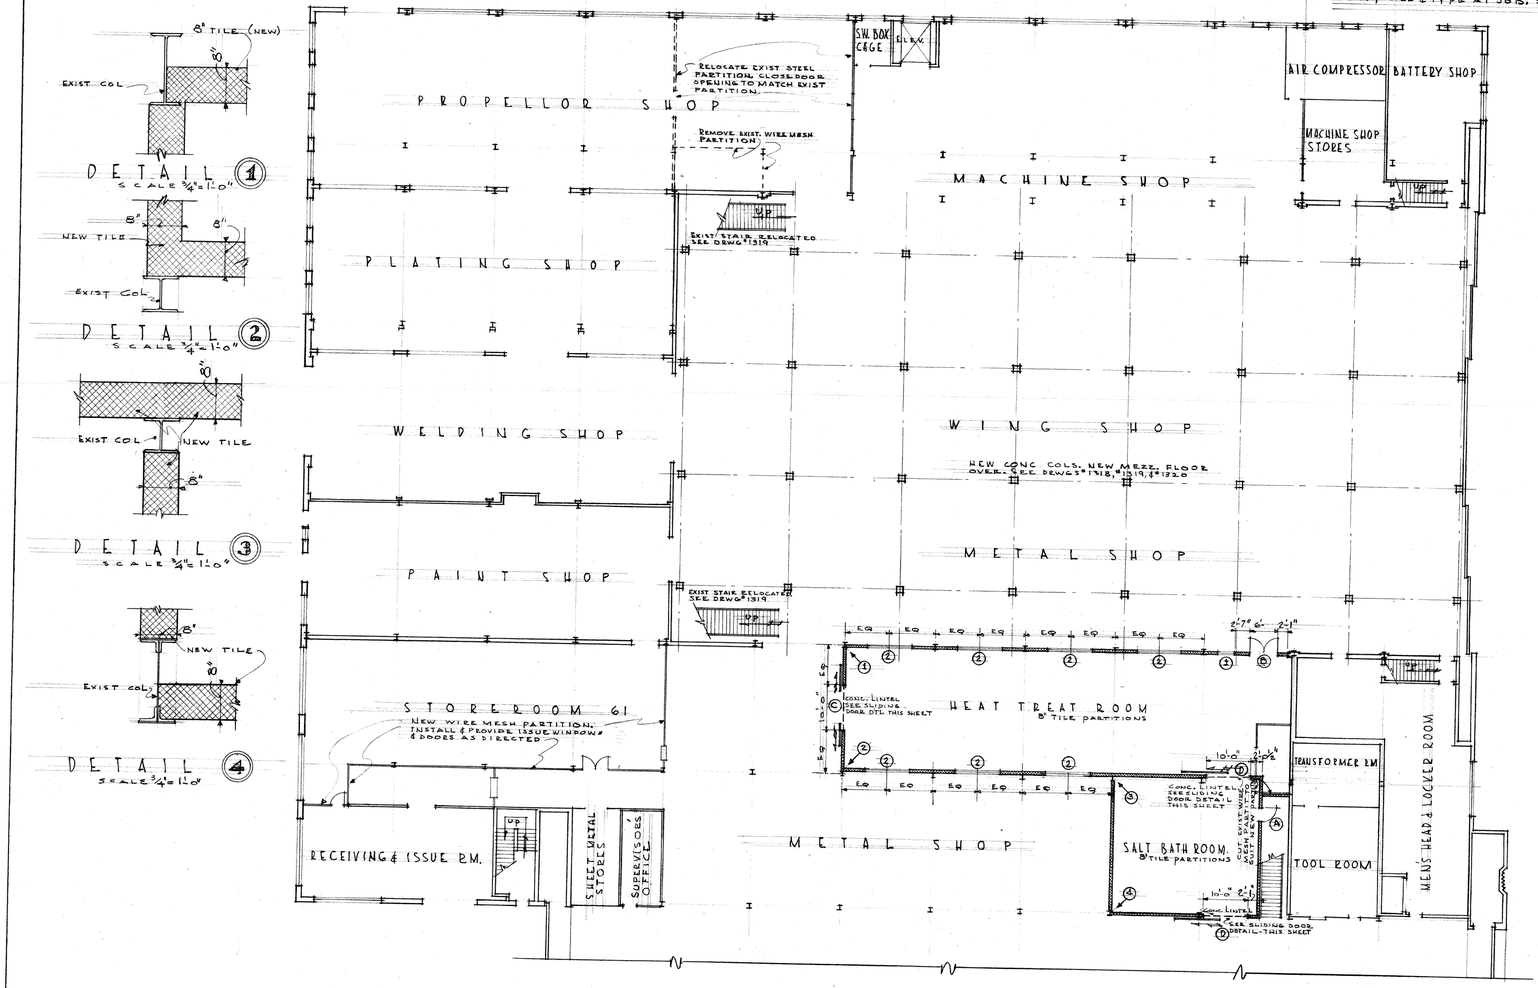

GROUND FLOOR PLAN
SCALE ¼"=1'-0"

Incomplete

REVISION	DATE	BRIEF	BY	APPROVED

DRAWN BY
TRACED BY
CHECKED BY
IN CHARGE
ENGINEER
P.W. DRAWING NO 1358

NAVAL AIR STATION
SEATTLE WASHINGTON

GROUND FLOOR PLAN
ALTERATIONS TO
A. & R. BLDG NO. 2.

APPROVED

PUBLIC WORKS OFFICER

FILE NO. NW5-36