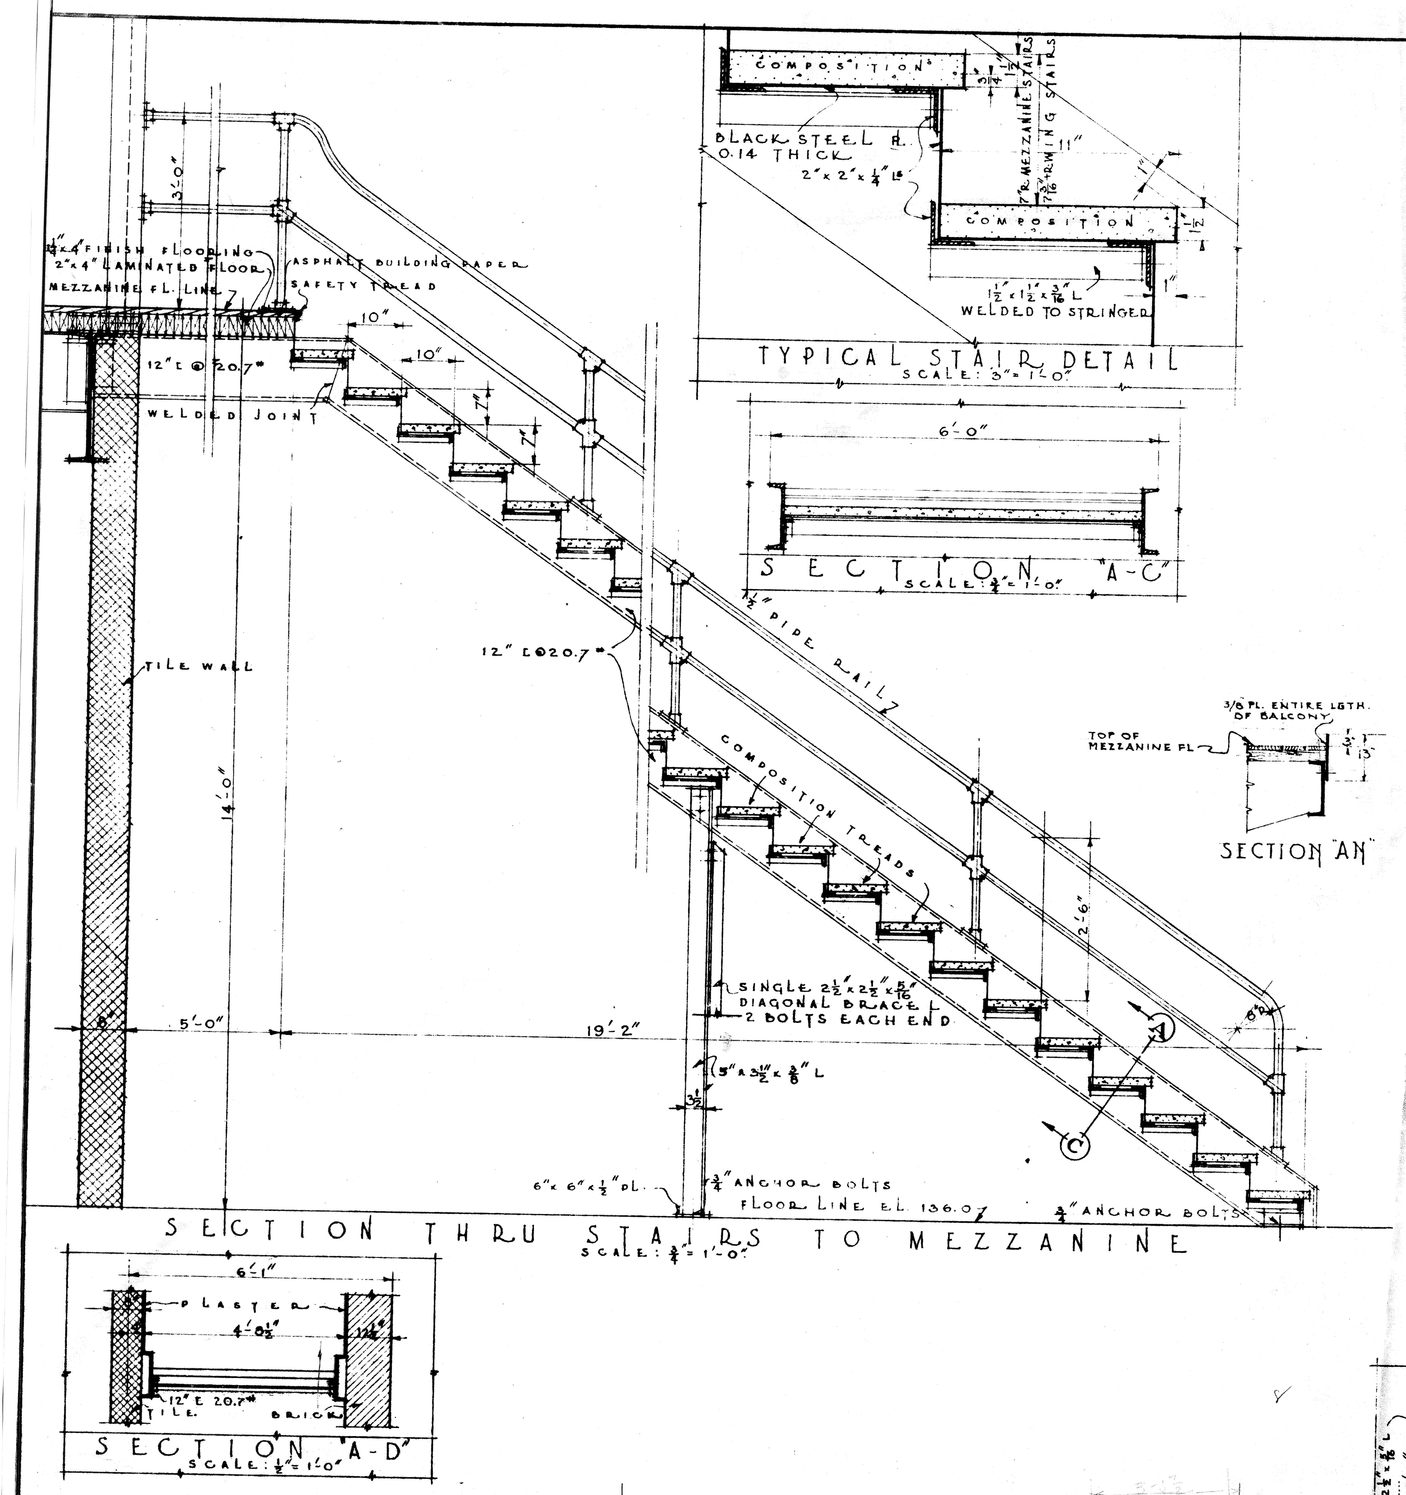

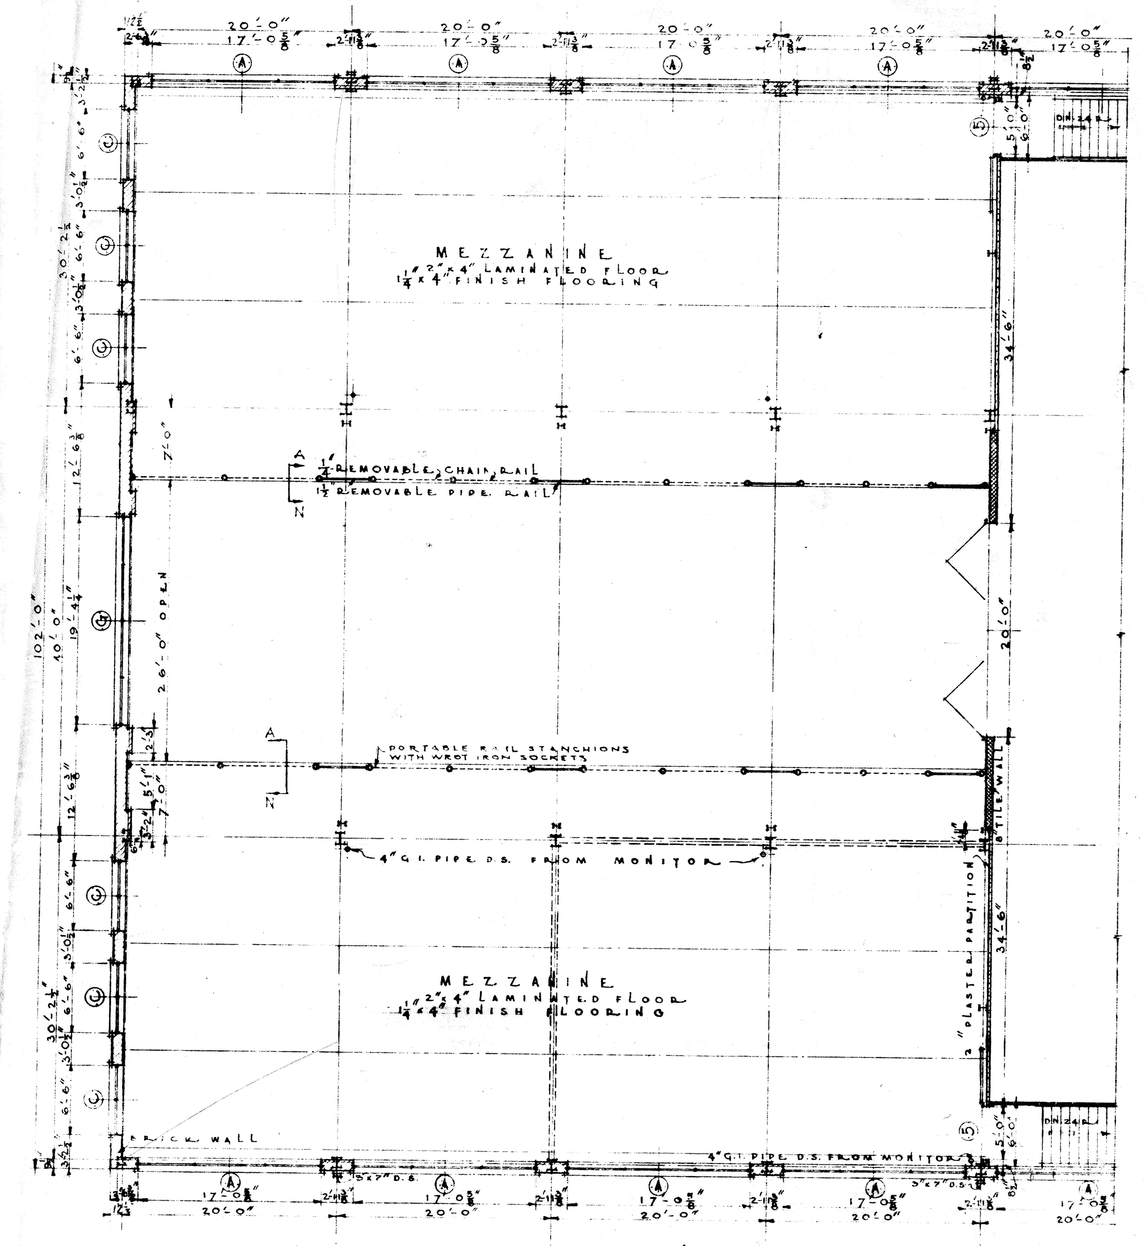

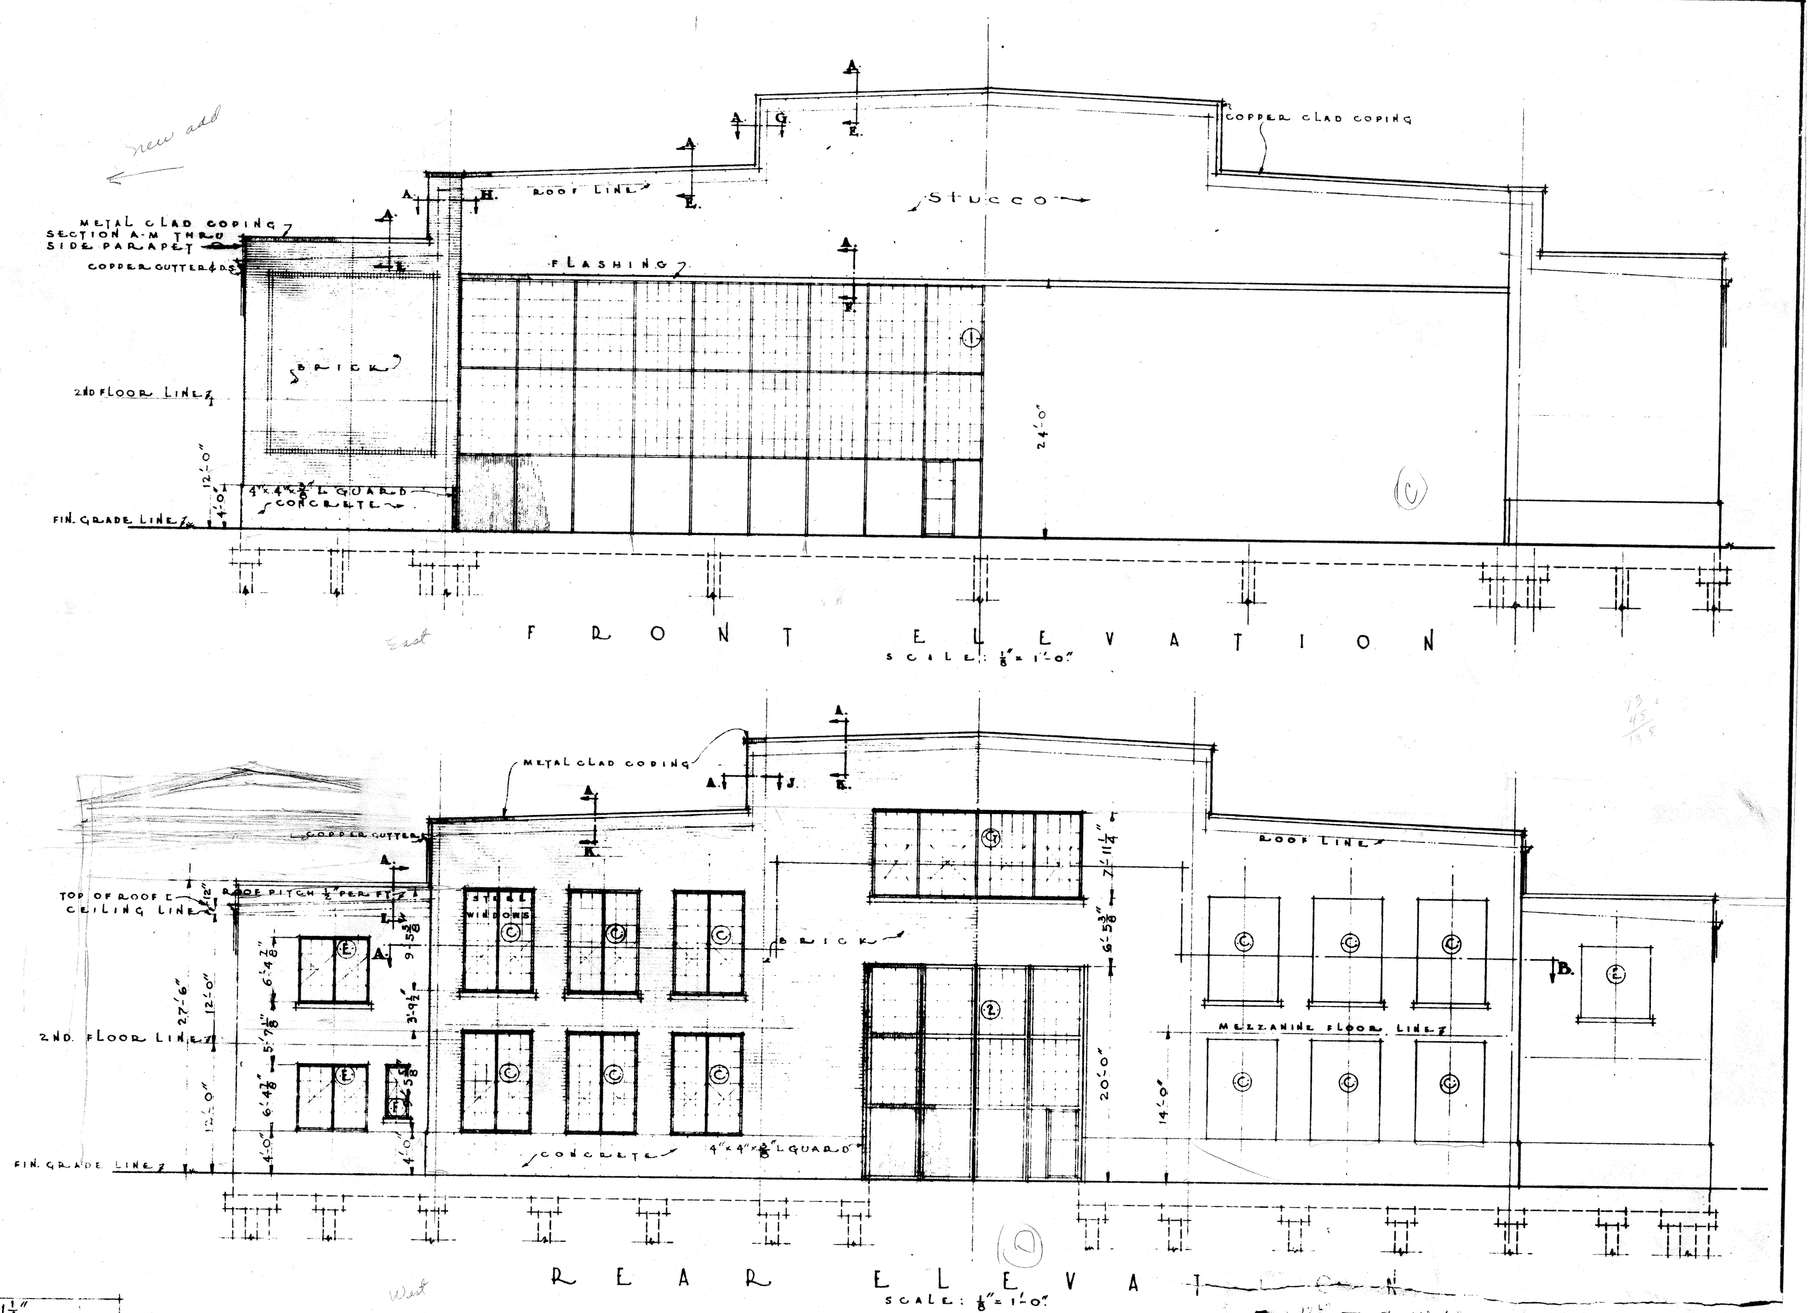

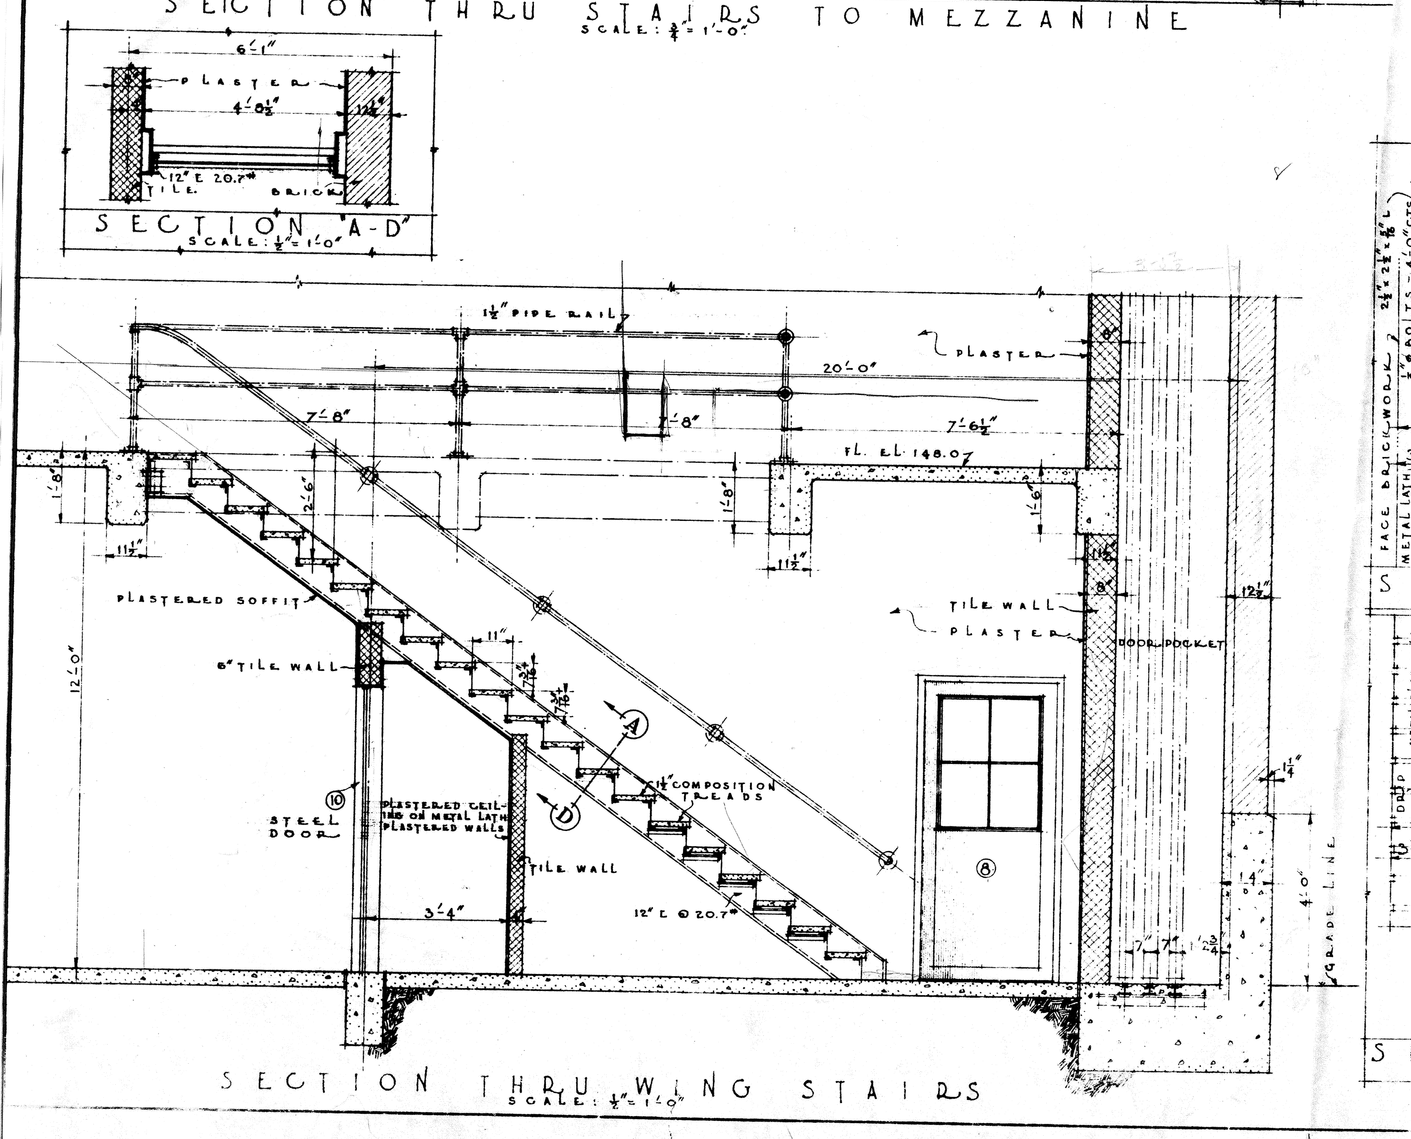

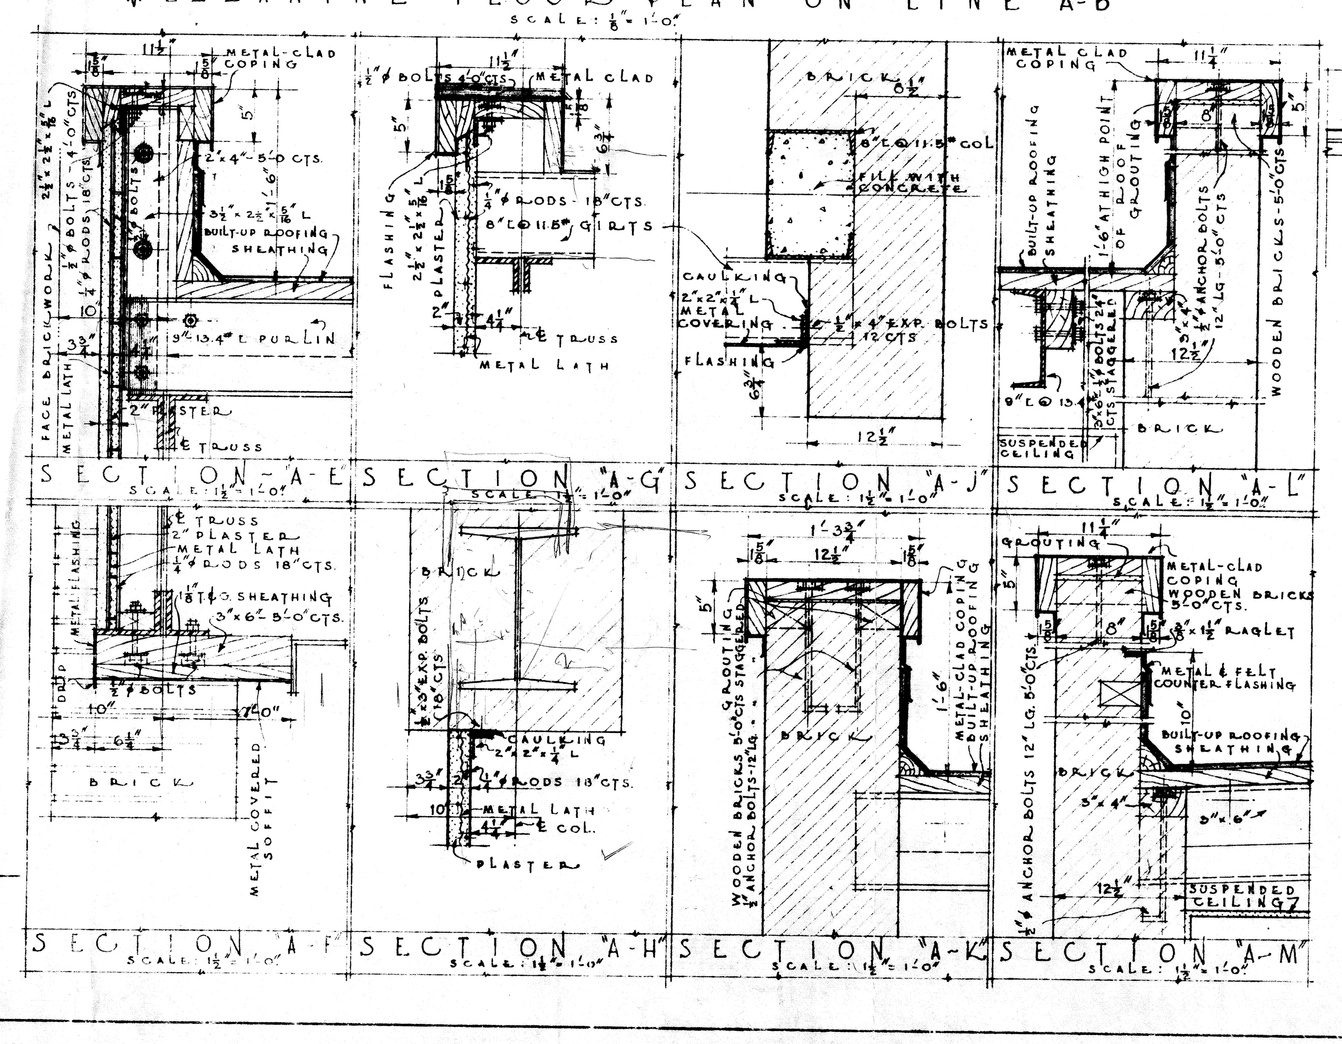

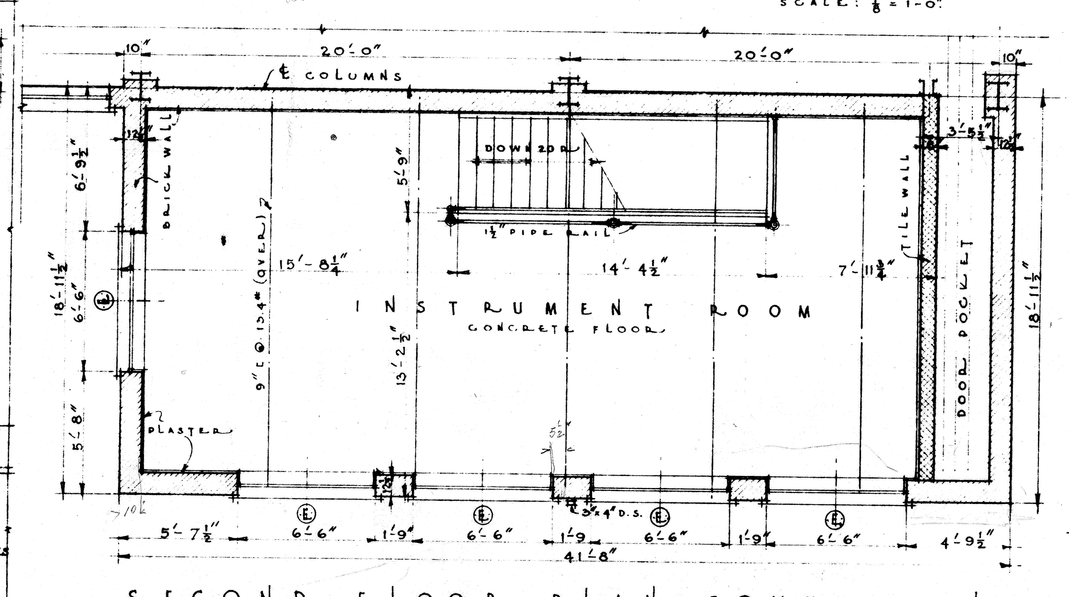

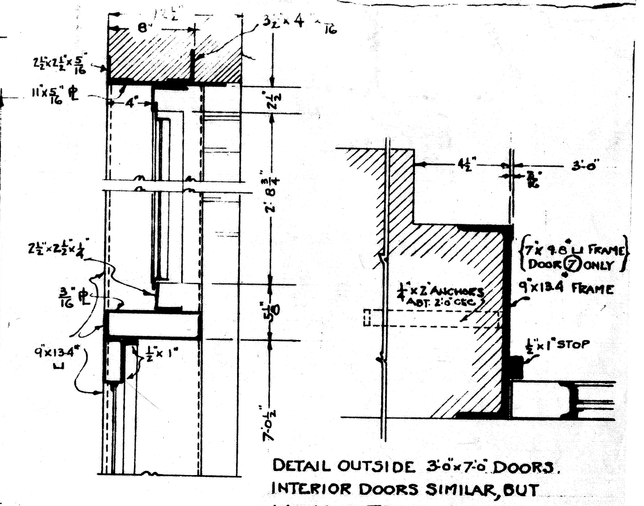

CHECKED BY OF CHIEF DFME JTEM.	NAVY DEPARTMENT—BUREAU OF YARDS & DOCKS
PROJ. MGR.	APPROVED JAN 17 1930. Y&D DRAWING NO.
DESIGN MGR. JDCW	FOR CHIEF OF BUREAU 108304
DRAWN BY: FOOTE & COHEN	NAVY YARD, PUGET SOUND, WASH
TRACED BY: COHEN	NAVAL AIR STATION, SEATTLE, WN
CHECKED BY: S.T.H.	COMBINED ENGINE AND OVERHAUL SHOP
CHIEF DFME	MEZZANINE, FRONT & REAR ELEVATIONS & DETAILS
SHEET 4 OF 12 ACCOMPANYING SPECIFICATION No. 6053	PROJECT MGR. NAS.
P.W. DRAWING NO. 8635	SUBMITTED, OCT. 5, 1929. PUBLIC WORKS OFFICER.

SCALE: 1/8" 1/4" 1/2" 1"

50004

13-34-772