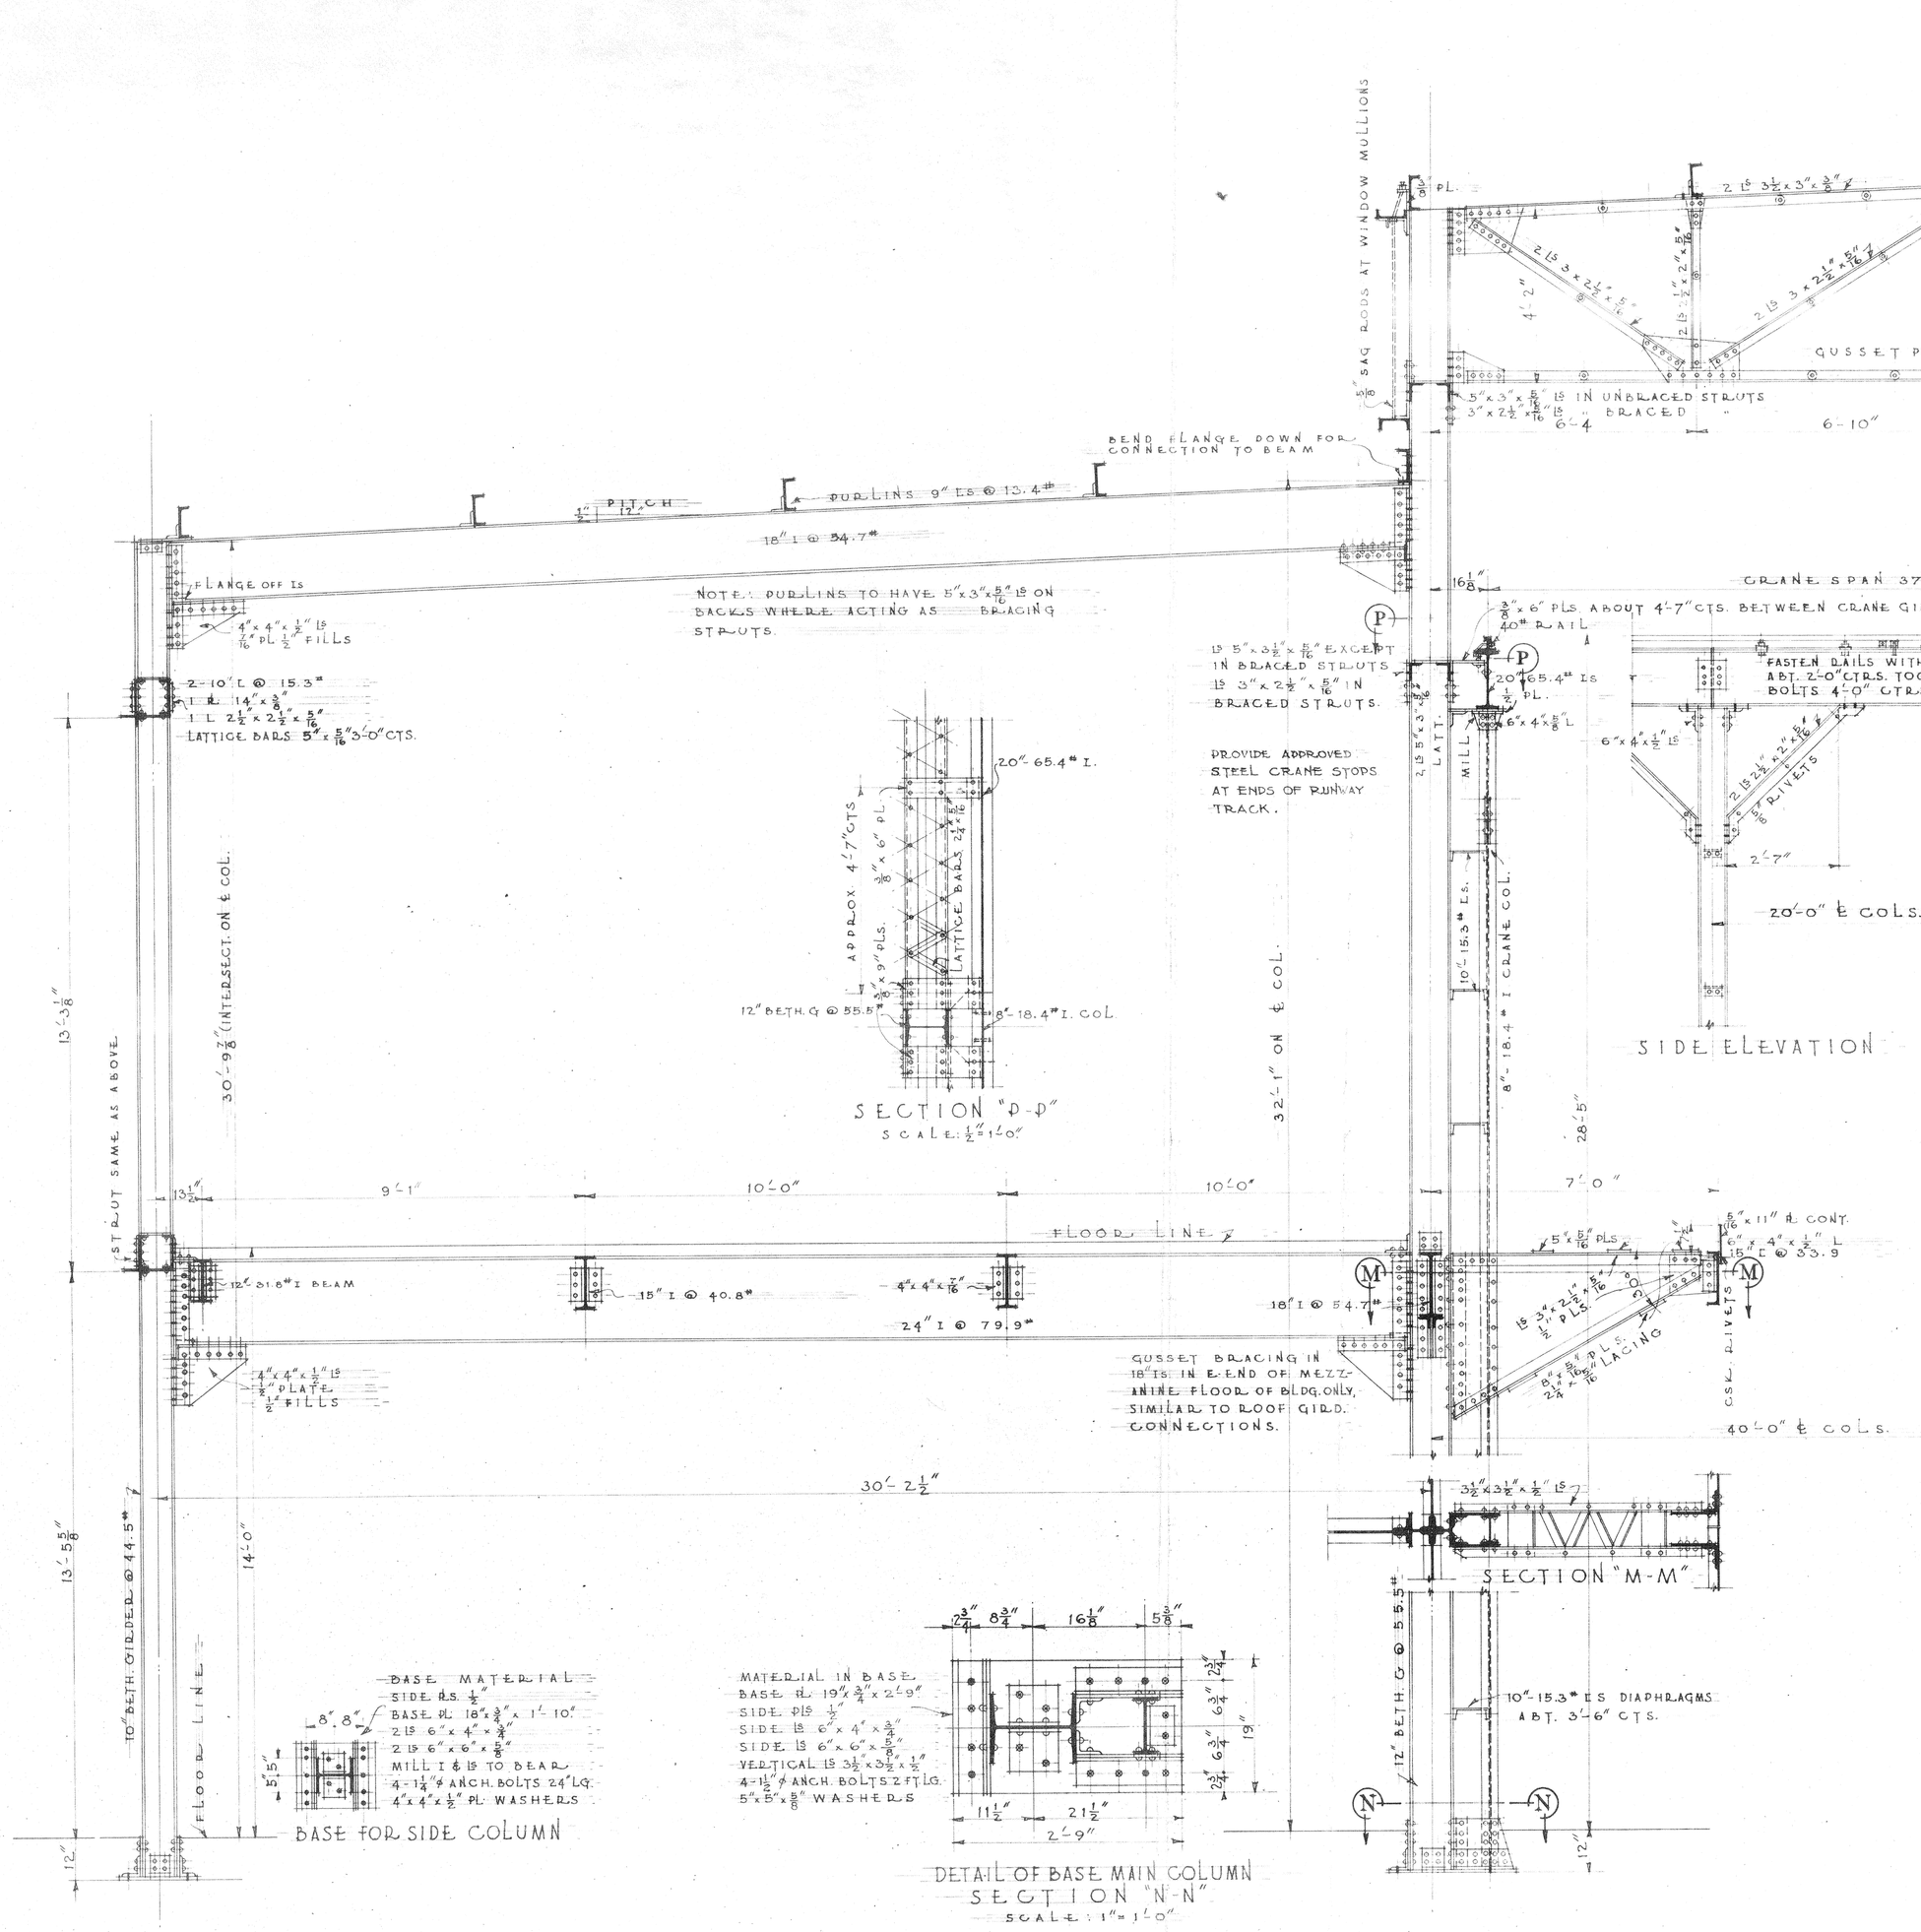

STEELWORK

CROSS SECTION AT MEZZANINE FLOOR

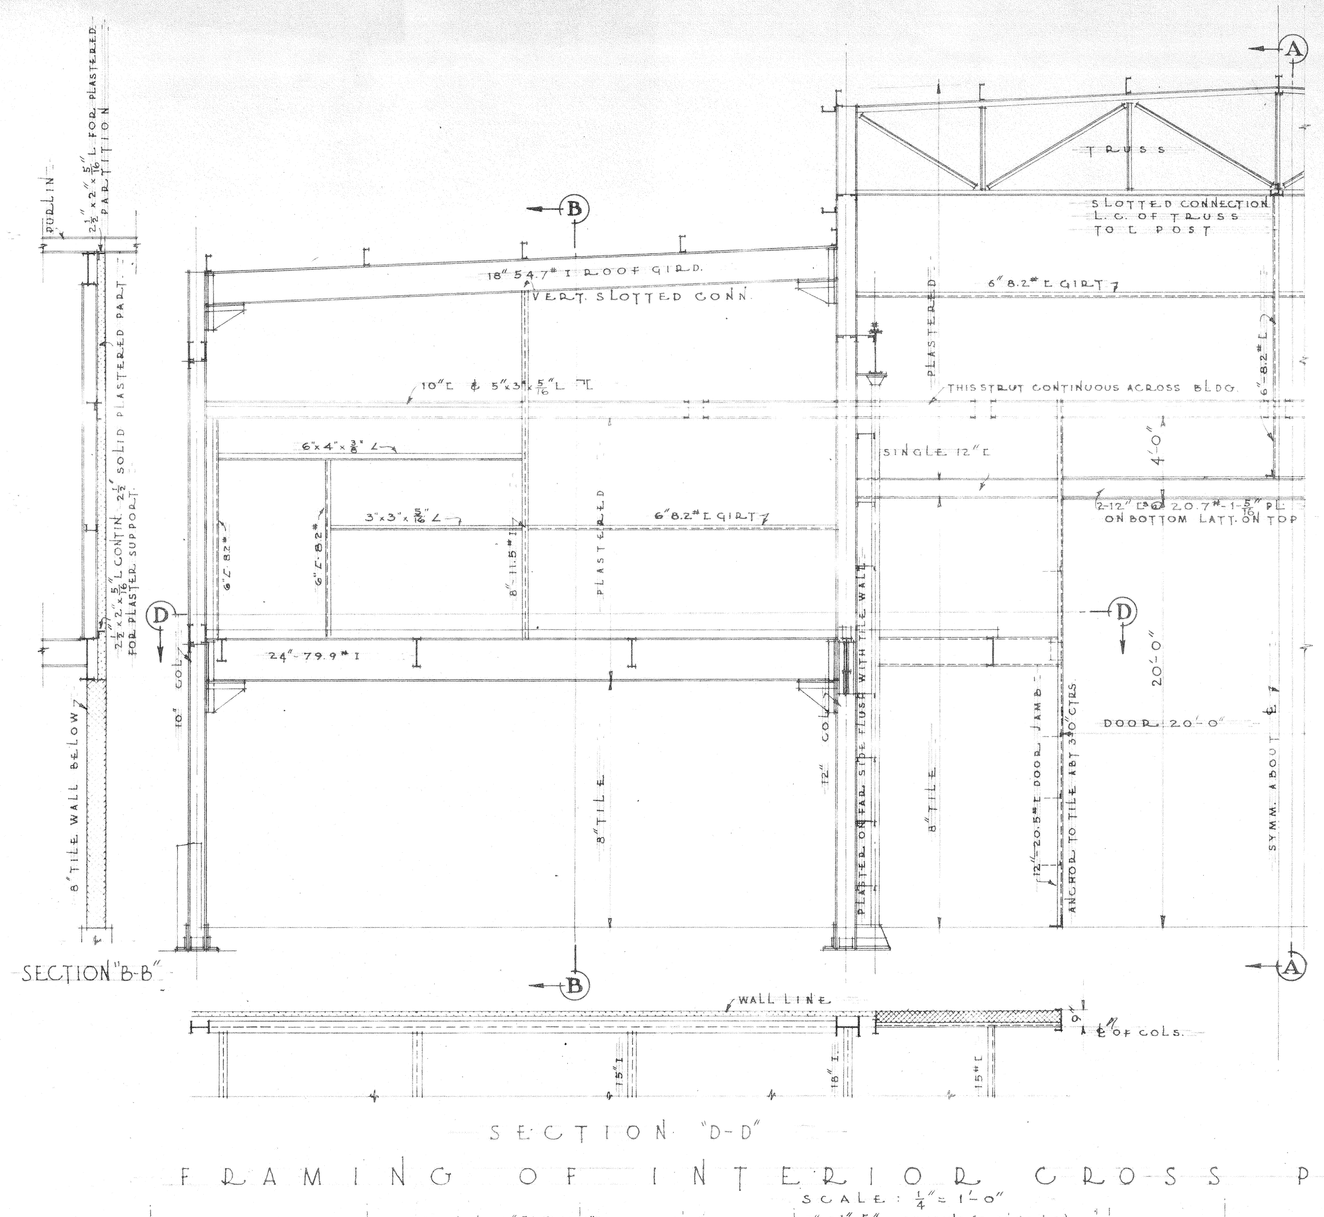

FRAMING OF INTERIOR CROSS PARTITION

SCALE: ⅛"=1'-0"

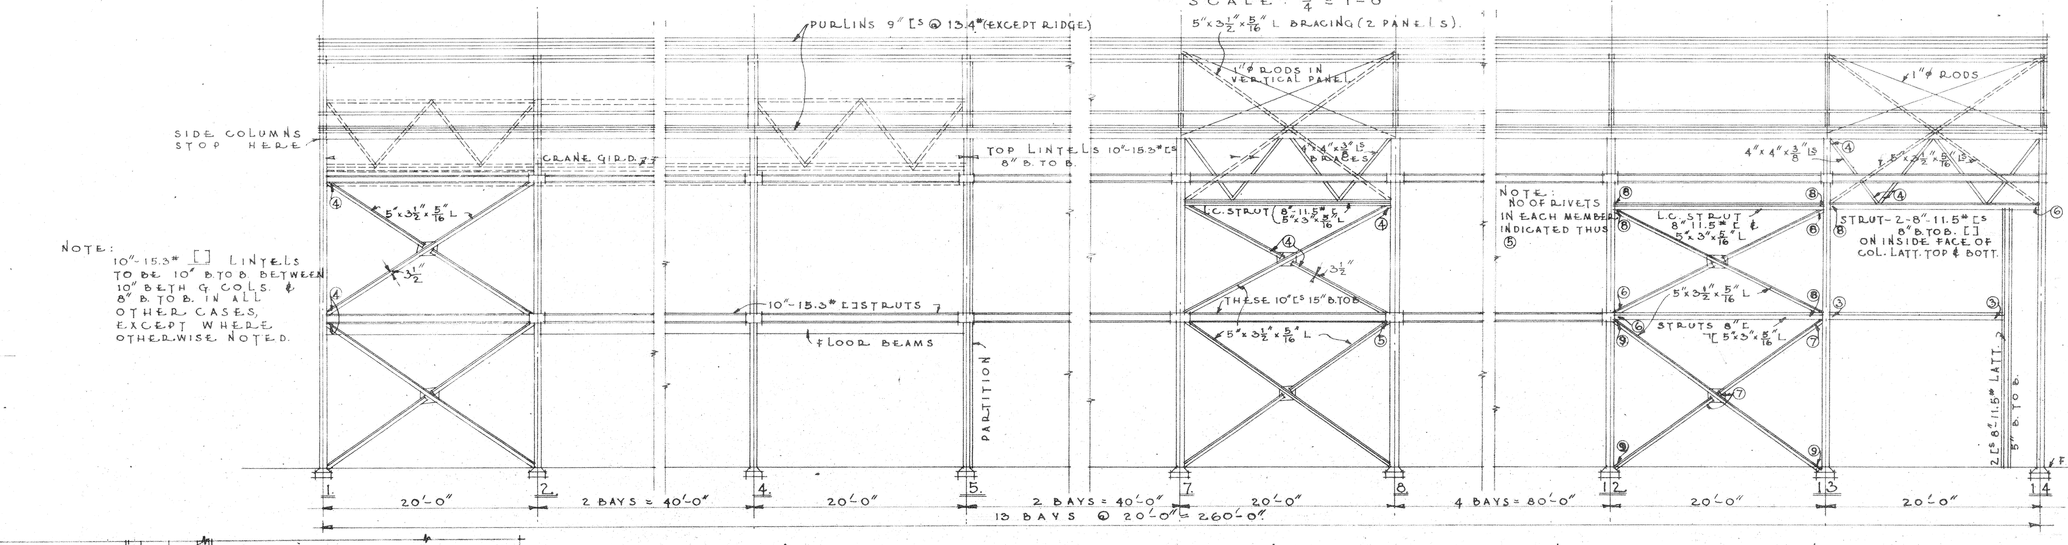

PARTIAL SIDE ELEVATION OF STEELWORK, ONLY

INTERIOR MEMBERS INDICATED BY DASH LINES.

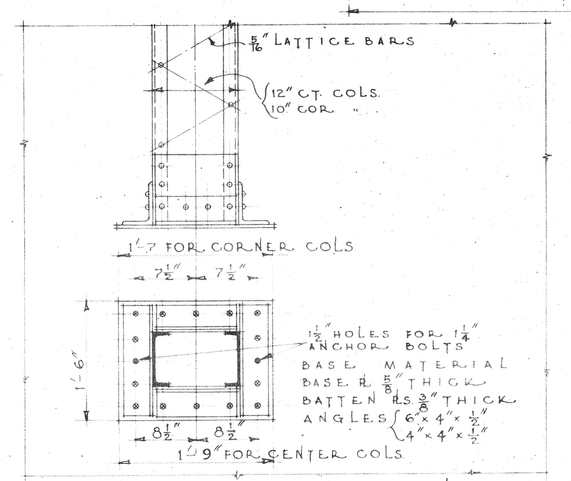

BASE DETAIL
WEST END WALL COLUMNS
SCALE: 1"=1'-0"

CHECKED BY CHIEF DFNN	NAVY DEPARTMENT—BUREAU OF YARDS & DOCKS
PROJ MGR	APPROVED 1929 Y.&D. DRAWING NO.
DESIGN MGR.	CHIEF OF BUREAU
DRAWN BY S.T.H.	NAVY YARD, PUGET SOUND, WASH
TRACED BY COHEN	NAVAL AIR STATION, SEATTLE, WN
CHECKED BY V.E.H.	COMBINED ENGINE AND OVERHAUL SHOP
CHIEF DFNN	STRUCTURAL DETAILS
SHEET BOOK ACCOMPANYING SPECIFICATION No.	DIVISION ENGR.
P.W. DRAWING NO. 8636	SUBMITTED, OCT. 5, 1929 PUBLIC WORKS OFFICER

SCALE: ½"=1'-0" ¼"=1'-0"

50005