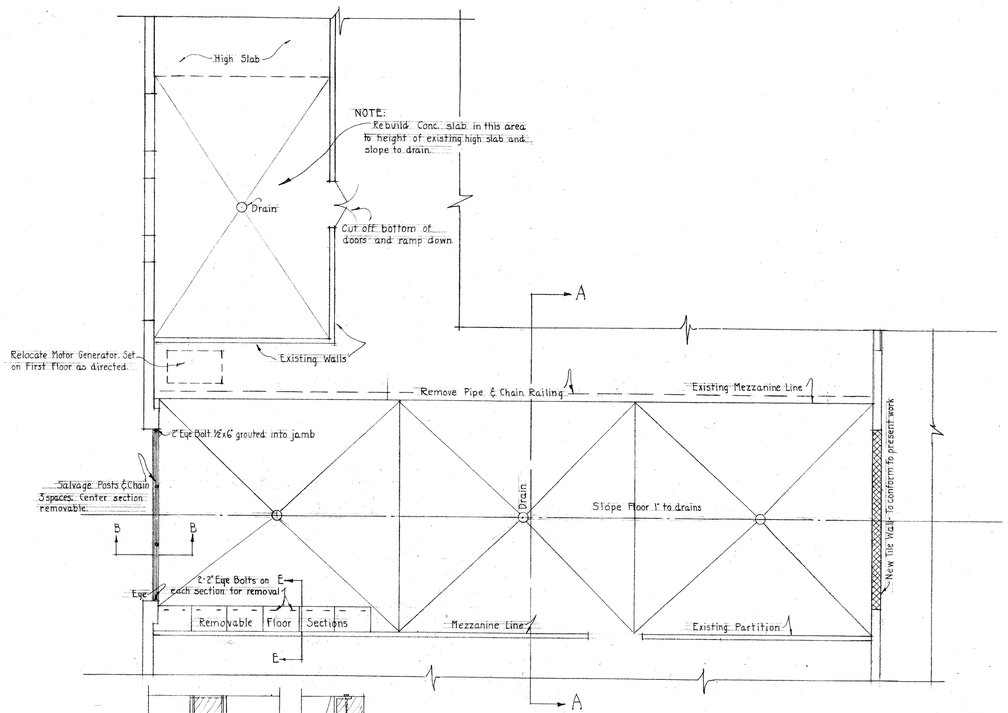

PLAN - OF - NEW - MEZZANINE - FLOOR
1/8" = 1'-0"

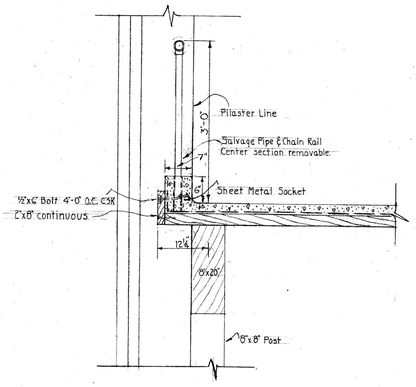

SECTION - B-B
3/4" = 1'-0"

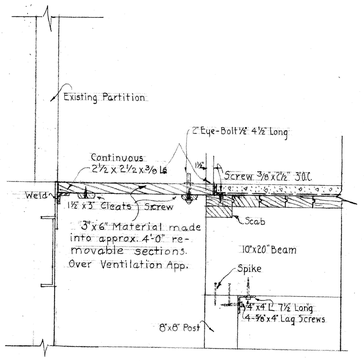

SECTION - E-E
3/4" = 1'-0"

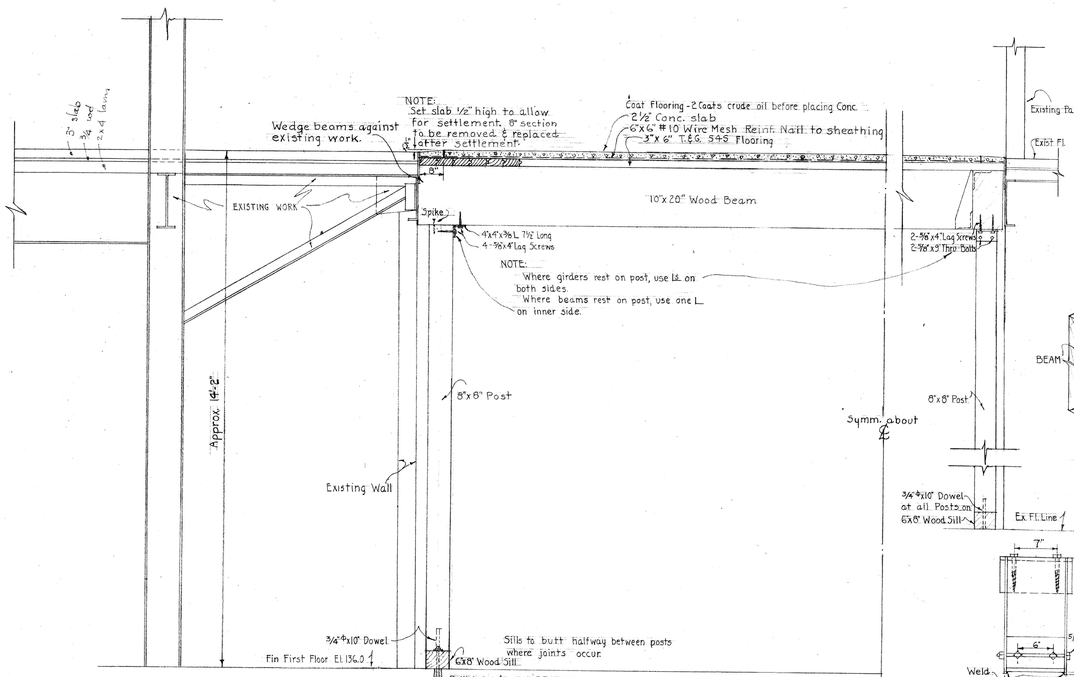

SECTION - A-A - LOOKING - EAST
1/2" = 1'-0"

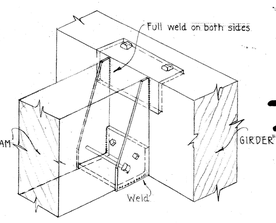

ISOMETRIC - OF - JOIST - HANGER

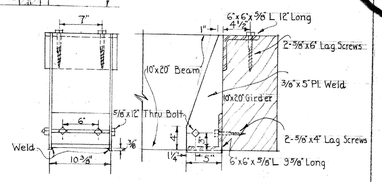

DETAIL - JOIST - HANGER - 10" BEAM 12 Req.
1"-1"-0" (8" SIMILAR) 1 Req.

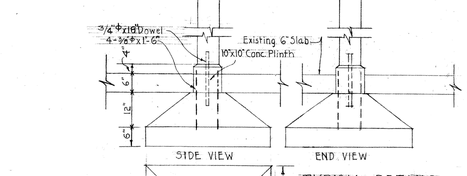

TYPICAL - DETAILS FOOTINGS - ② ③ ④
½" = 1'-0"

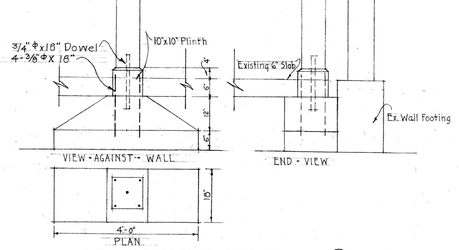

FOOTING - DETAILS - AT - EAST - WALL ①
½" = 1'-0"

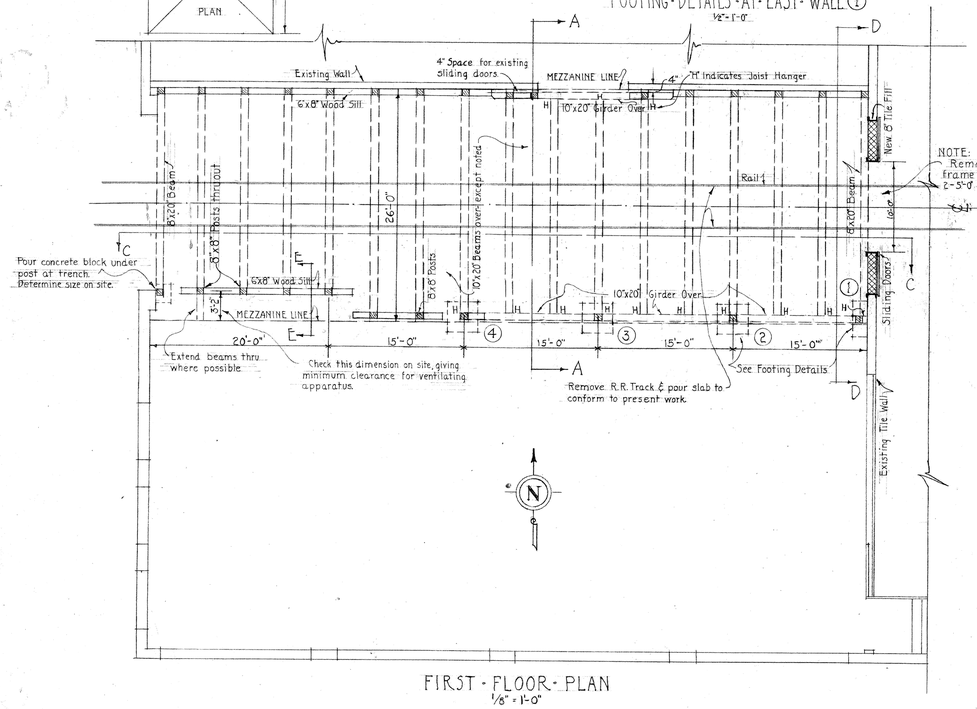

FIRST - FLOOR - PLAN
1/8" = 1'-0"

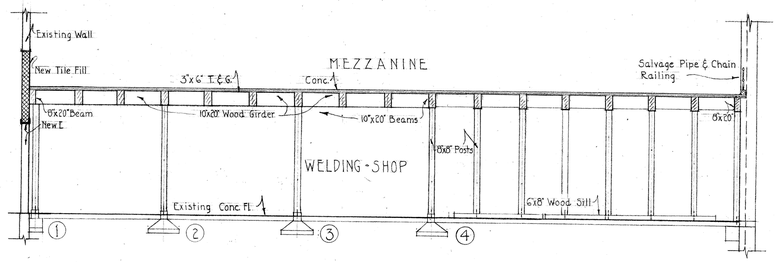

SECTION - C-C - LOOKING - SOUTH
1/8" = 1'-0"

NOTE:
Floor designed for 150# Live Load
All timbers #1 Com. S4S Douglas Fir

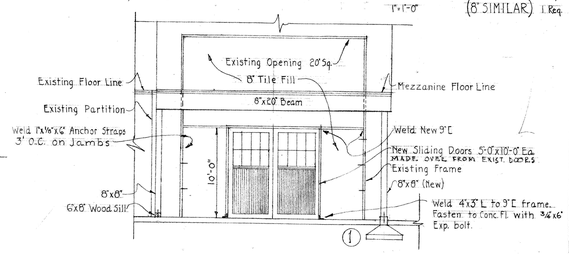

SECTION - D-D - LOOKING - EAST
1/8" = 1'-0"

DRAWN BY HCW JJW	NAVAL AIR STATION
TRACED BY JJW	SEATTLE WASHINGTON
CHECKED BY	
gwB 3-24-42 IN CHARGE	ADDITION TO MEZZANINE FLOOR
ENGINEER	A & R BUILDING
	SECTIONS
	APPROVED 3-25-42
P.W. DRAWING NO. 894	PUBLIC WORKS OFFICER

File N95-36
J.O. 7125-1
P.O. 17-8-335-556-48

50121

Mezzanine - Floor
South