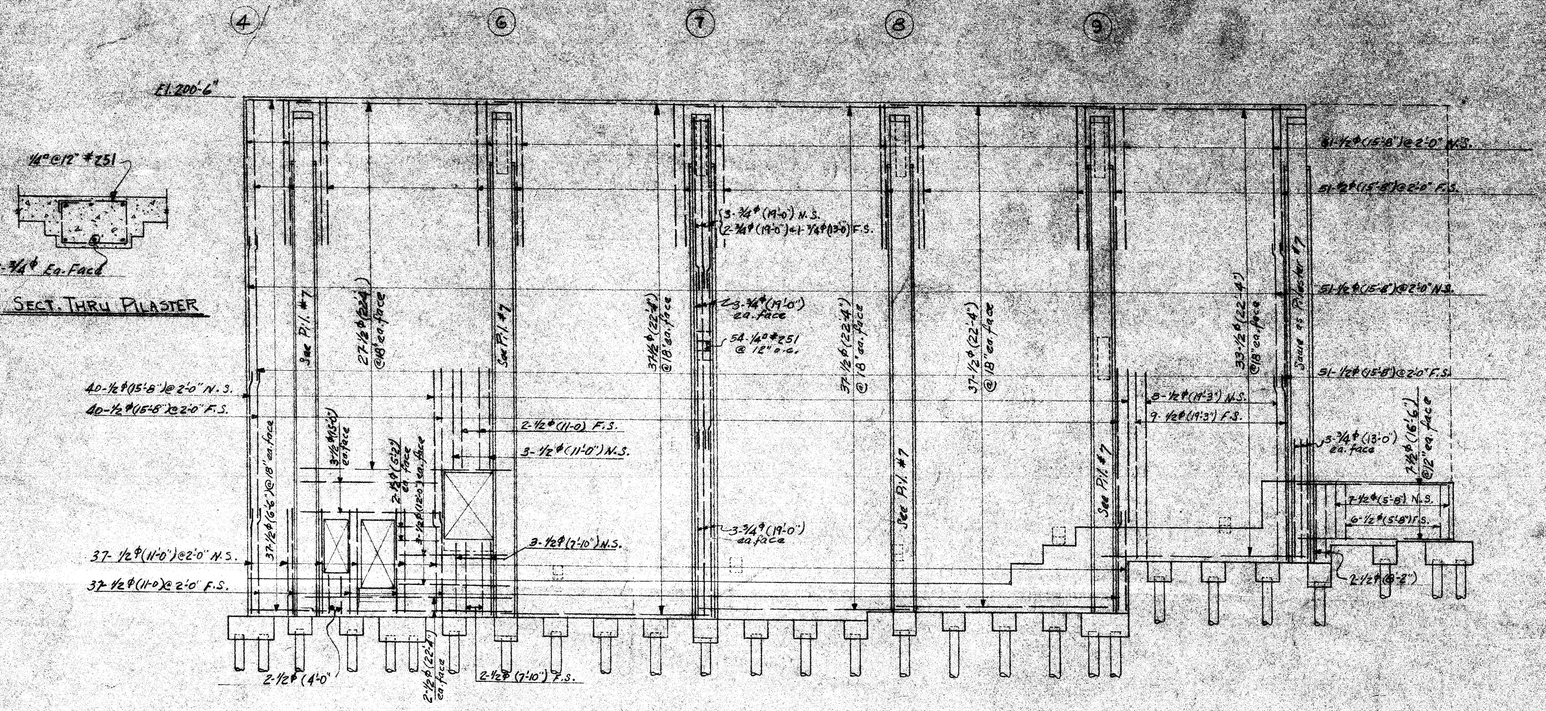

NORTH WALL OF AUDITORIUM - LOOKING SOUTH

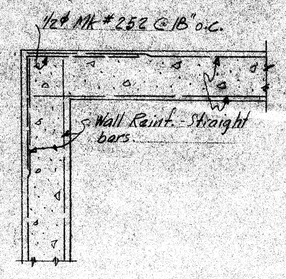

TYPICAL CORNER DETAIL

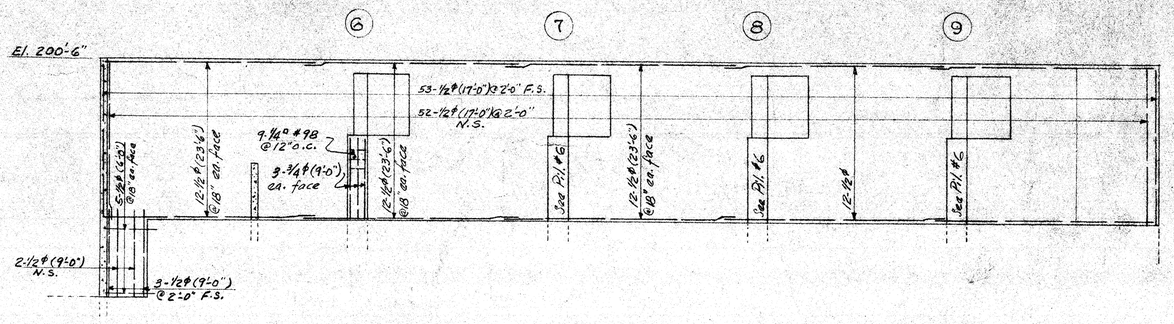

ADDITION TO SOUTH WALL OF AUDITORIUM - LOOKING SOUTH

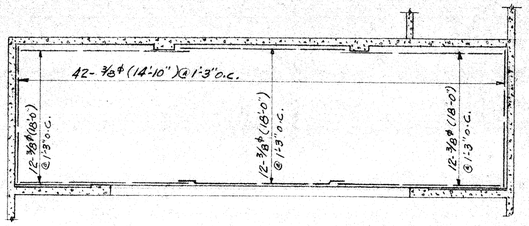

SECTION A-A
(PROPERTY ROOM FLOOR SLAB)

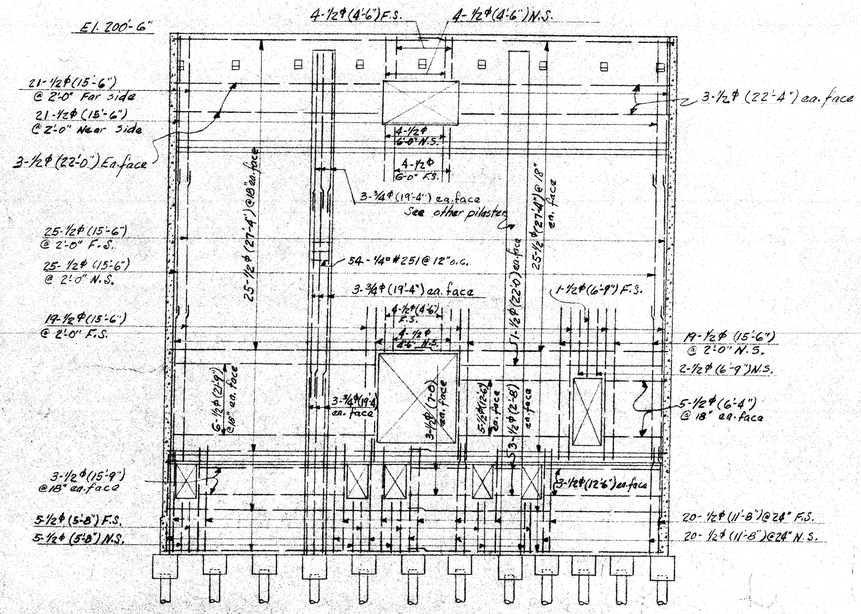

EAST WALL OF AUDITORIUM - LOOKING EAST

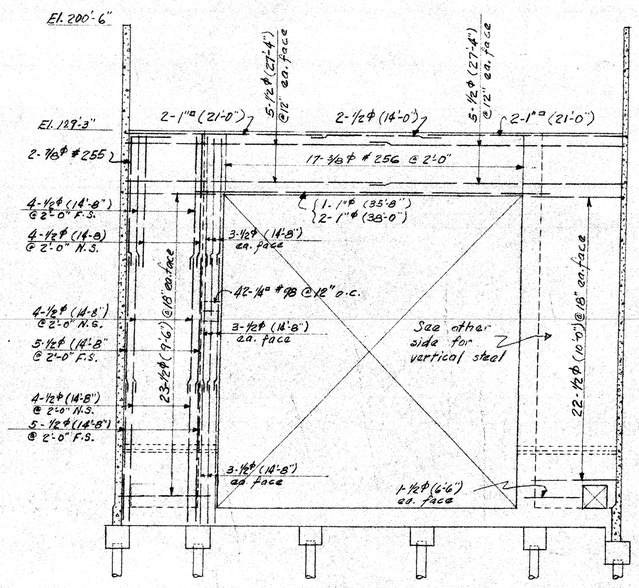

PROSCENIUM WALL - LOOKING EAST

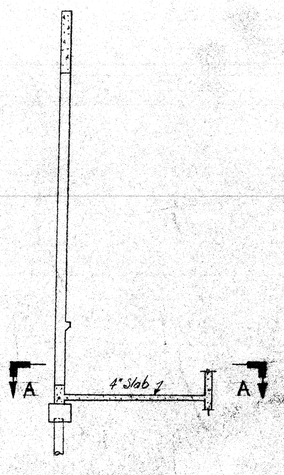

N4.8

REVISED	DATE	BRIEF	BY

DRAWN T. Biernstad 3-17-41
TRACED
CHECKED
IN CHARGE
SHEET 44 OF 67
CONTRACT NOy 4210
33-S19C
Y.D. 240,906

THE AUSTIN COMPANY
ENGINEERS AND BUILDERS

NAVAL AIR STATION
SEATTLE, WASHINGTON

RECREATION BUILDING
AUDITORIUM WALLS - REINF.
STEEL PLACING PLAN

APPROVED
COMMANDER (C.E.C.) U.S.N.
OFFICER IN CHARGE

55753