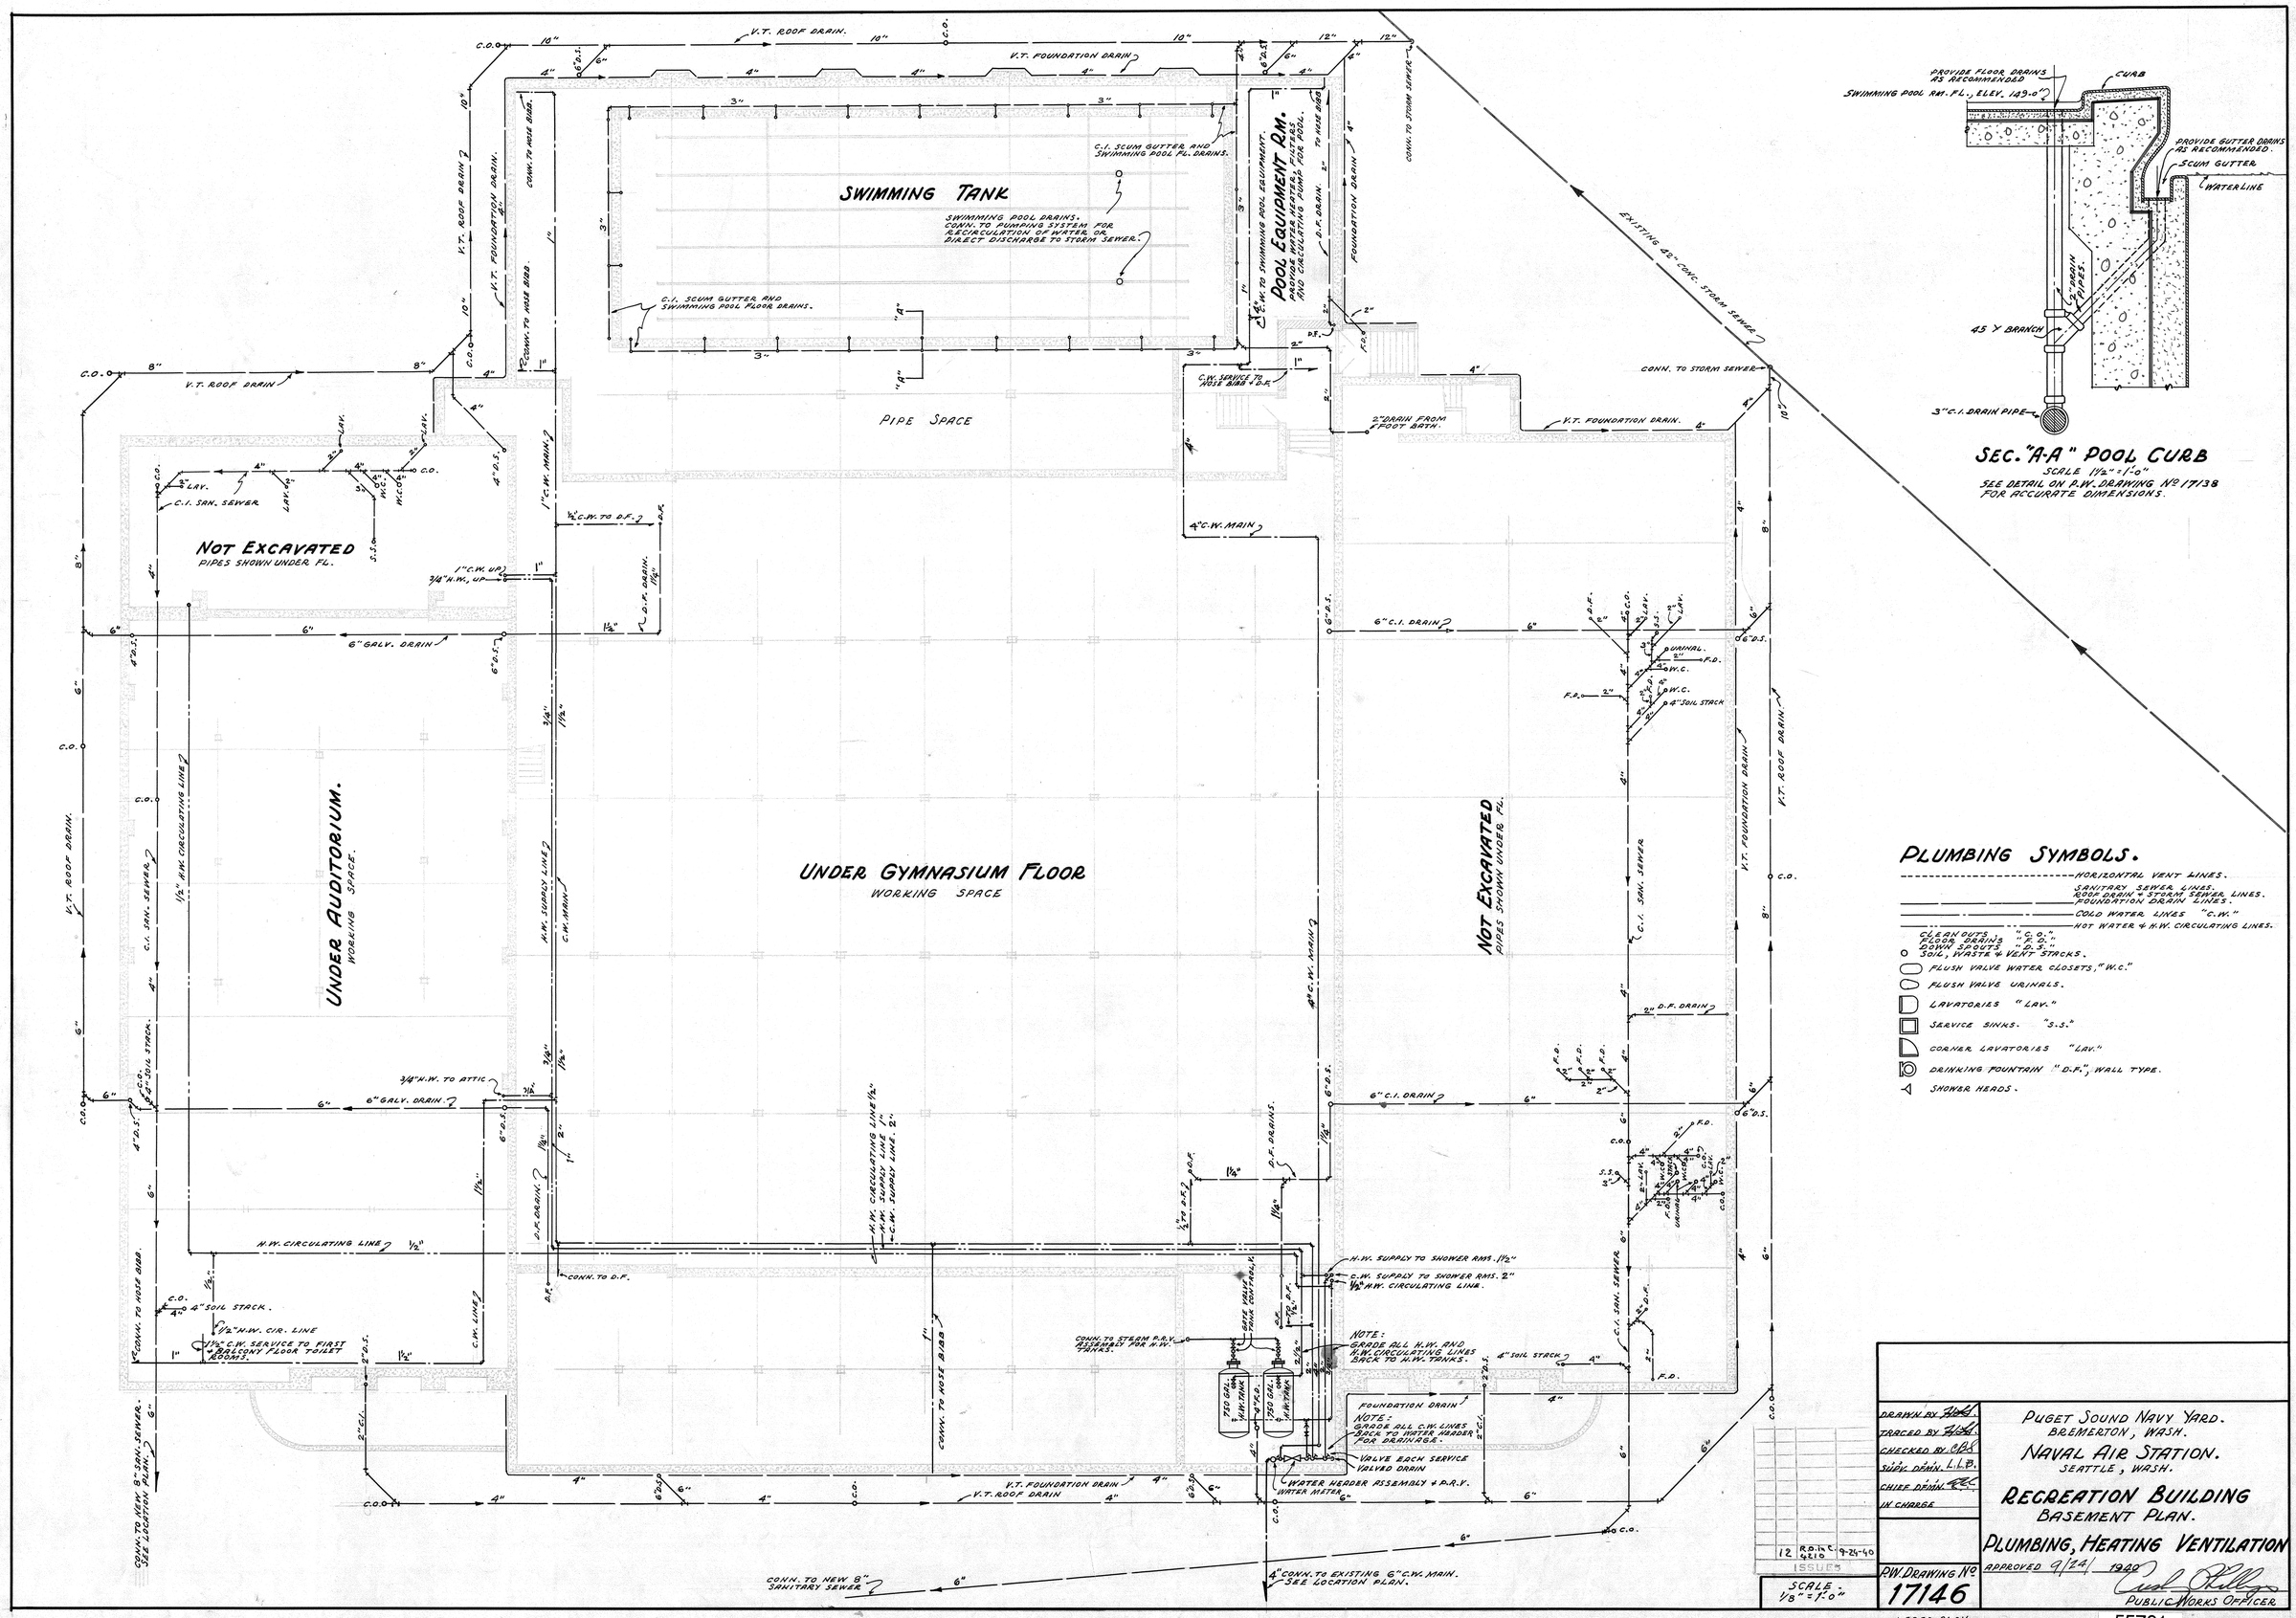
SWIMMING TANK
SWIMMING POOL DRAINS. CONN. TO PUMPING SYSTEM FOR RECIRCULATION OF WATER OR DIRECT DISCHARGE TO STORM SEWER.
C.I. SCUM GUTTER AND SWIMMING POOL FL. DRAINS.
C.I. SCUM GUTTER AND SWIMMING POOL FLOOR DRAINS.
POOL EQUIPMENT RM.
PIPE SPACE
NOT EXCAVATED
PIPES SHOWN UNDER FL.
UNDER AUDITORIUM.
WORKING SPACE.
UNDER GYMNASIUM FLOOR
WORKING SPACE
NOT EXCAVATED
PIPES SHOWN UNDER FL.
EXISTING 48" CONC. STORM SEWER
CONN. TO STORM SEWER
V.T. ROOF DRAIN.
V.T. FOUNDATION DRAIN
CONN. TO HOSE BIBB.
C.I. SAN. SEWER
6" GALV. DRAIN
6" C.I. DRAIN
4" SOIL STACK
H.W. CIRCULATING LINE
H.W. SUPPLY TO SHOWER RMS. 1½"
C.W. SUPPLY TO SHOWER RMS. 2"
½" H.W. CIRCULATING LINE.
NOTE: GRADE ALL H.W. AND H.W. CIRCULATING LINES BACK TO H.W. TANKS.
NOTE: GRADE ALL C.W. LINES BACK TO WATER HEADER FOR DRAINAGE.
VALVE EACH SERVICE
VALVED DRAIN
WATER HEADER ASSEMBLY & P.R.V.
WATER METER
750 GAL. H.W. TANK
750 GAL. H.W. TANK
4" CONN. TO EXISTING 6" C.W. MAIN. SEE LOCATION PLAN.
CONN. TO NEW 8" SANITARY SEWER
CONN. TO NEW 8" SAN. SEWER. SEE LOCATION PLAN.
PROVIDE FLOOR DRAINS AS RECOMMENDED
SWIMMING POOL RM. FL., ELEV. 149.0
CURB
PROVIDE GUTTER DRAINS AS RECOMMENDED.
SCUM GUTTER
WATERLINE
45 Y BRANCH
3" C.I. DRAIN PIPE
SEC. "A-A" POOL CURB
SCALE 1½" = 1'-0"
SEE DETAIL ON P.W. DRAWING No 17138 FOR ACCURATE DIMENSIONS.
PLUMBING SYMBOLS.
HORIZONTAL VENT LINES.
SANITARY SEWER LINES.
ROOF DRAIN + STORM SEWER LINES.
FOUNDATION DRAIN LINES.
COLD WATER LINES "C.W."
HOT WATER & H.W. CIRCULATING LINES.
CLEAN OUTS "C.O."
FLOOR DRAINS "F.D."
DOWN SPOUTS "D.S."
SOIL, WASTE & VENT STACKS.
FLUSH VALVE WATER CLOSETS, "W.C."
FLUSH VALVE URINALS.
LAVATORIES "LAV."
SERVICE SINKS. "S.S."
CORNER LAVATORIES "LAV."
DRINKING FOUNTAIN "D.F.", WALL TYPE.
SHOWER HEADS.
DRAWN BY
TRACED BY
CHECKED BY
SUPV. DRAN. L.L.P.
CHIEF DRAN.
IN CHARGE
ISSUED
SCALE: 1/8" = 1'-0"
P.W. DRAWING No 17146
PUGET SOUND NAVY YARD.
BREMERTON, WASH.
NAVAL AIR STATION.
SEATTLE, WASH.
RECREATION BUILDING
BASEMENT PLAN.
PLUMBING, HEATING VENTILATION
APPROVED 9/24/ 1940
PUBLIC WORKS OFFICER
LARGE PLAN.
55721
13-34-610 (29)