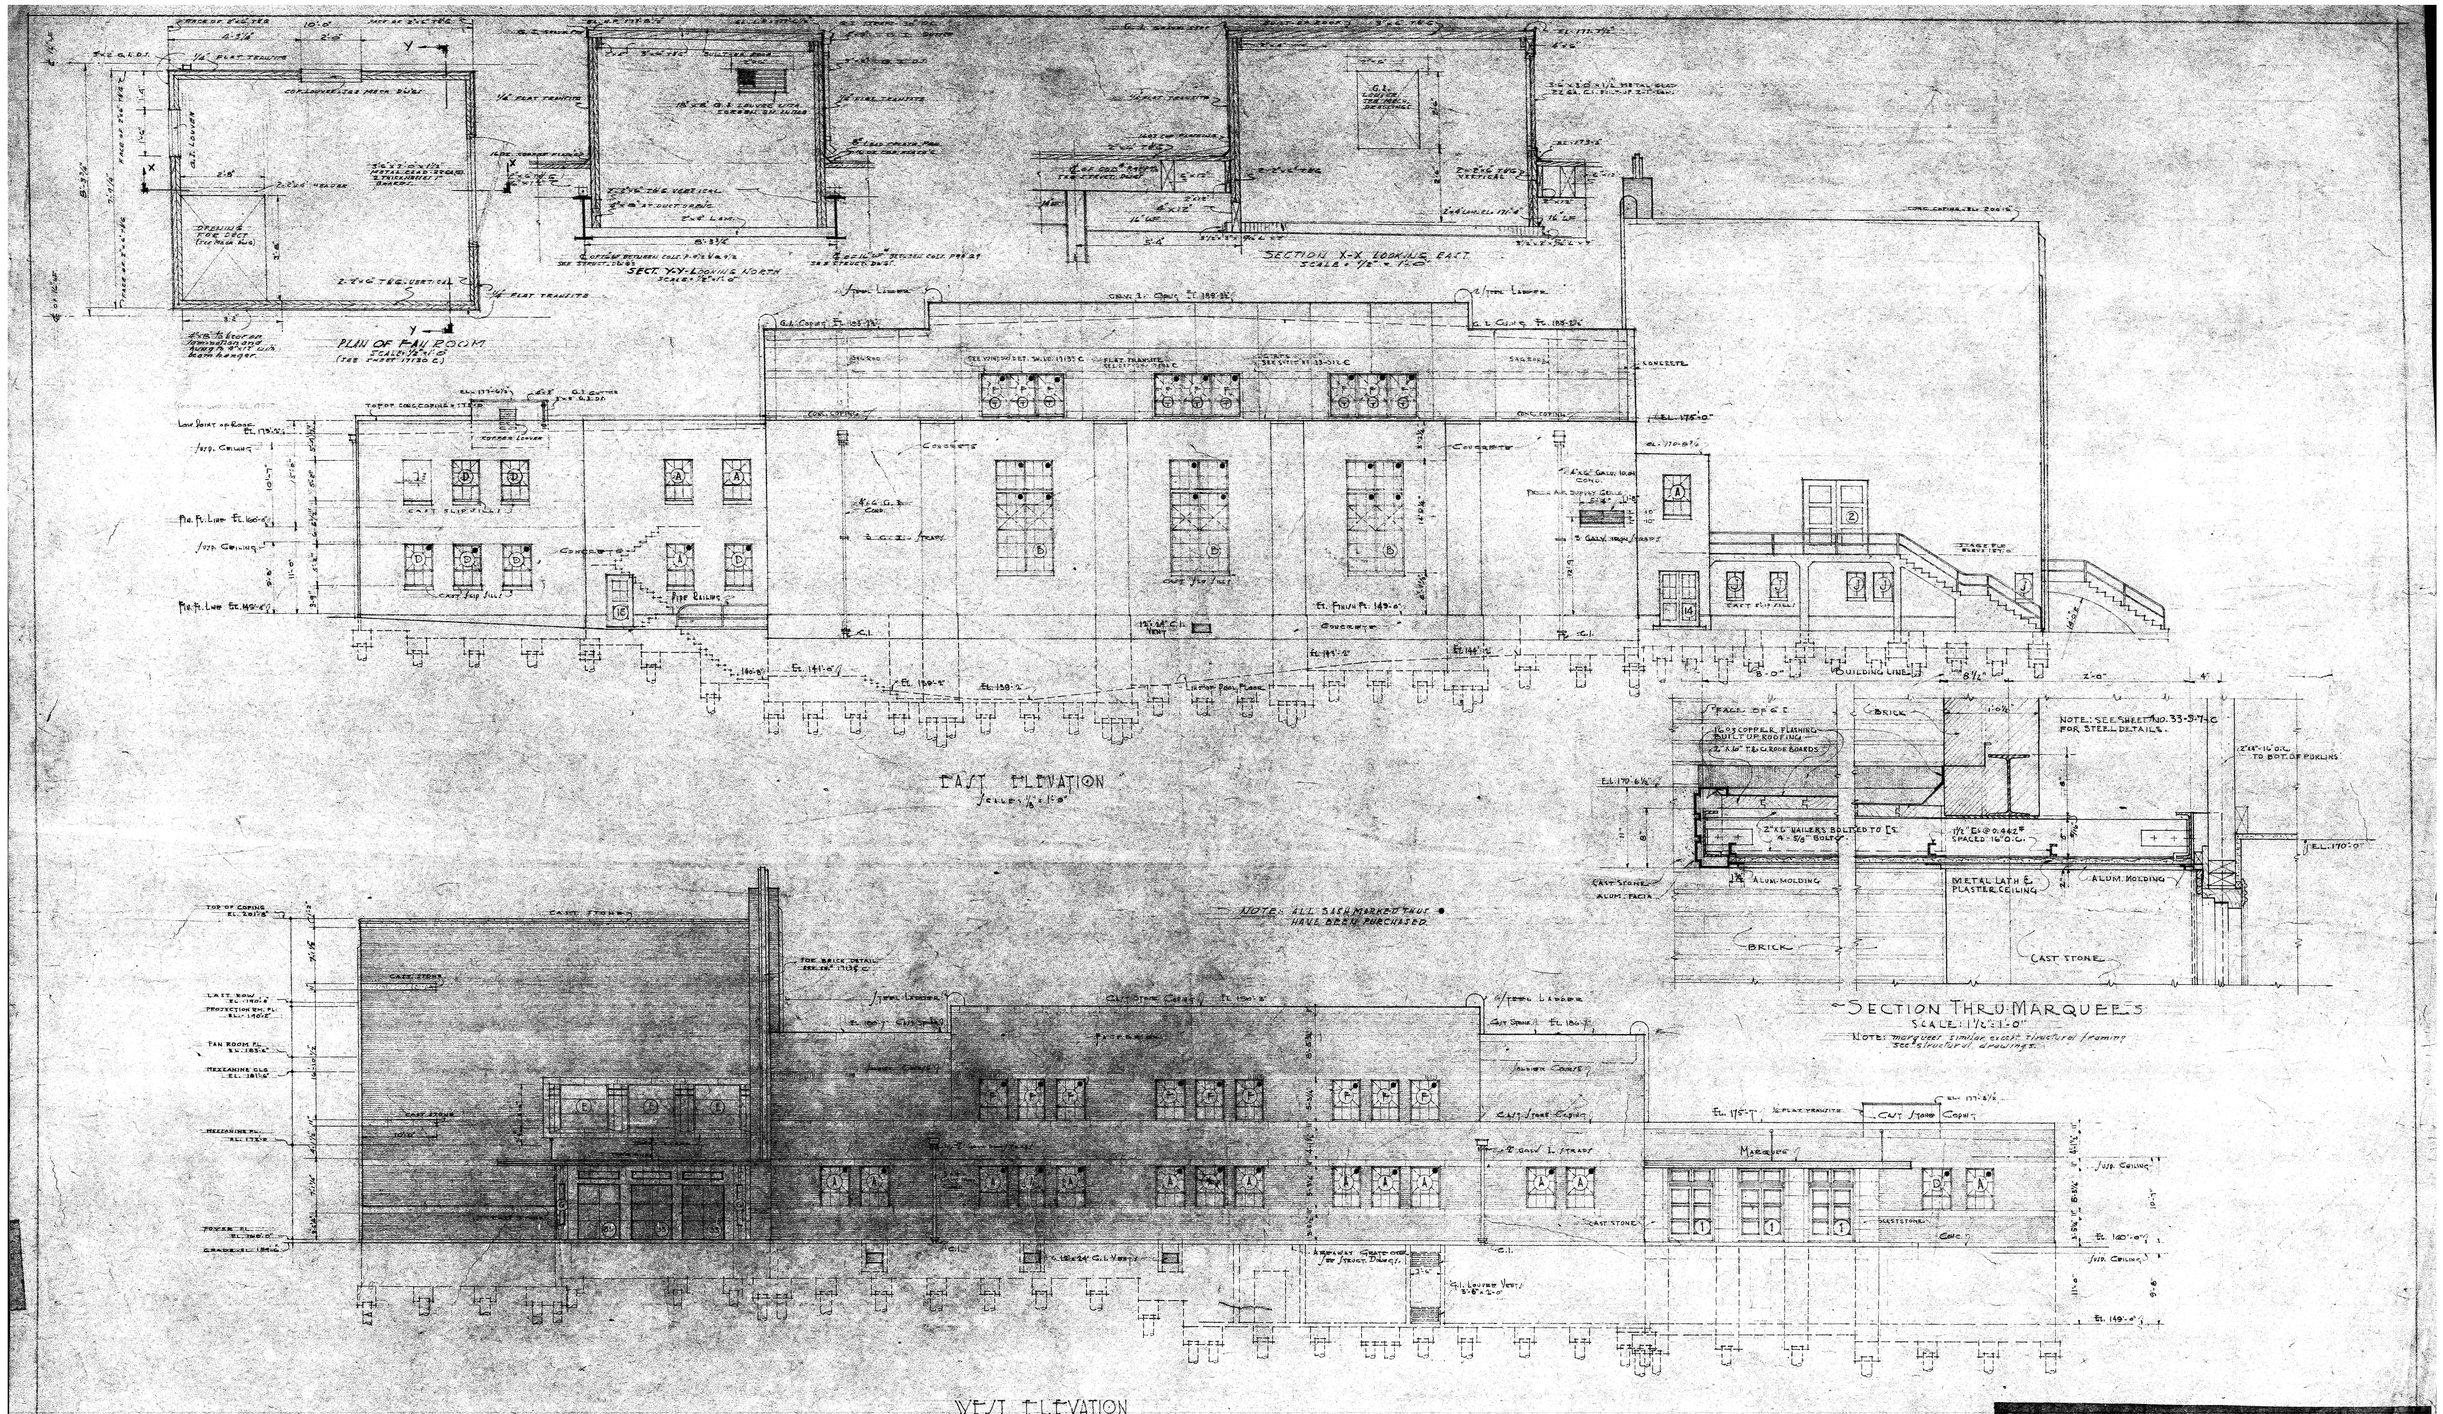

(SEE NOTE FOR SASH PURCHASED)

SASH SCHEDULE						
MARK	SIZE	MATERIAL	MULL.	TYPE	GLASS	REMARKS
A	3'-8" x 5'-2"	STEEL	-	PIVOTED	D.S.	
B	7'-6" x 14'-8½"	STEEL	-	PIVOTED	D.S.	TRANSOM SEE DET.
C	OPENING 2'-0" x 3'-0"	METAL	-	FIXED	¼" PLATE	SEE DET.
D	3'-8" x 5'-2"	STEEL	-	PIVOTED	OB/CURE	
E	6'-0" x 5'-6"	STEEL	-	FIXED	CLR D.S.	SEE DETAILS
F	3'-8" x 5'-2"	STEEL	2"	PIVOTED	D.S.	SASH ADJUSTERS
F-T	3'-8" x 3'-1⅝"	STEEL	-	PIVOTED	OB/CURE	SASH ADJ.-INTERIOR STEEL WALL
J	2'-1⅝" x 3'-1⅝"	STEEL	-	PIVOTED	OB/CURE	
K	7'-6" x 1'-9¼"	STEEL	2"	HINGED	D.S.	HINGED AT BOTTOM
M	2'-5⅝" x 5'-2"	STEEL	-	PIVOTED	D.S.	
N	2'-5⅝" x 3'-2"	STEEL	-	PIVOTED	OB/CURE	
G	3'-8" x 5'-2"	BRONZE	-	HINGED	⅜" PYSTAL	SEE DET.

REVISED		GENERAL REVISIONS	DATE

D.H.
F.H.E.

8 67

C

REVISED P.W. DWG
17131C

Y&D NO.
240,870

N4-8

NAVAL AIR STATION
SEATTLE, WASHINGTON
RECREATION BUILDING
ELEVATIONS

APPROVED 1-2-41

LT. COMMANDER (C.E.C.) U.S.N.
RES. OFFICER IN CHARGE

55727

50