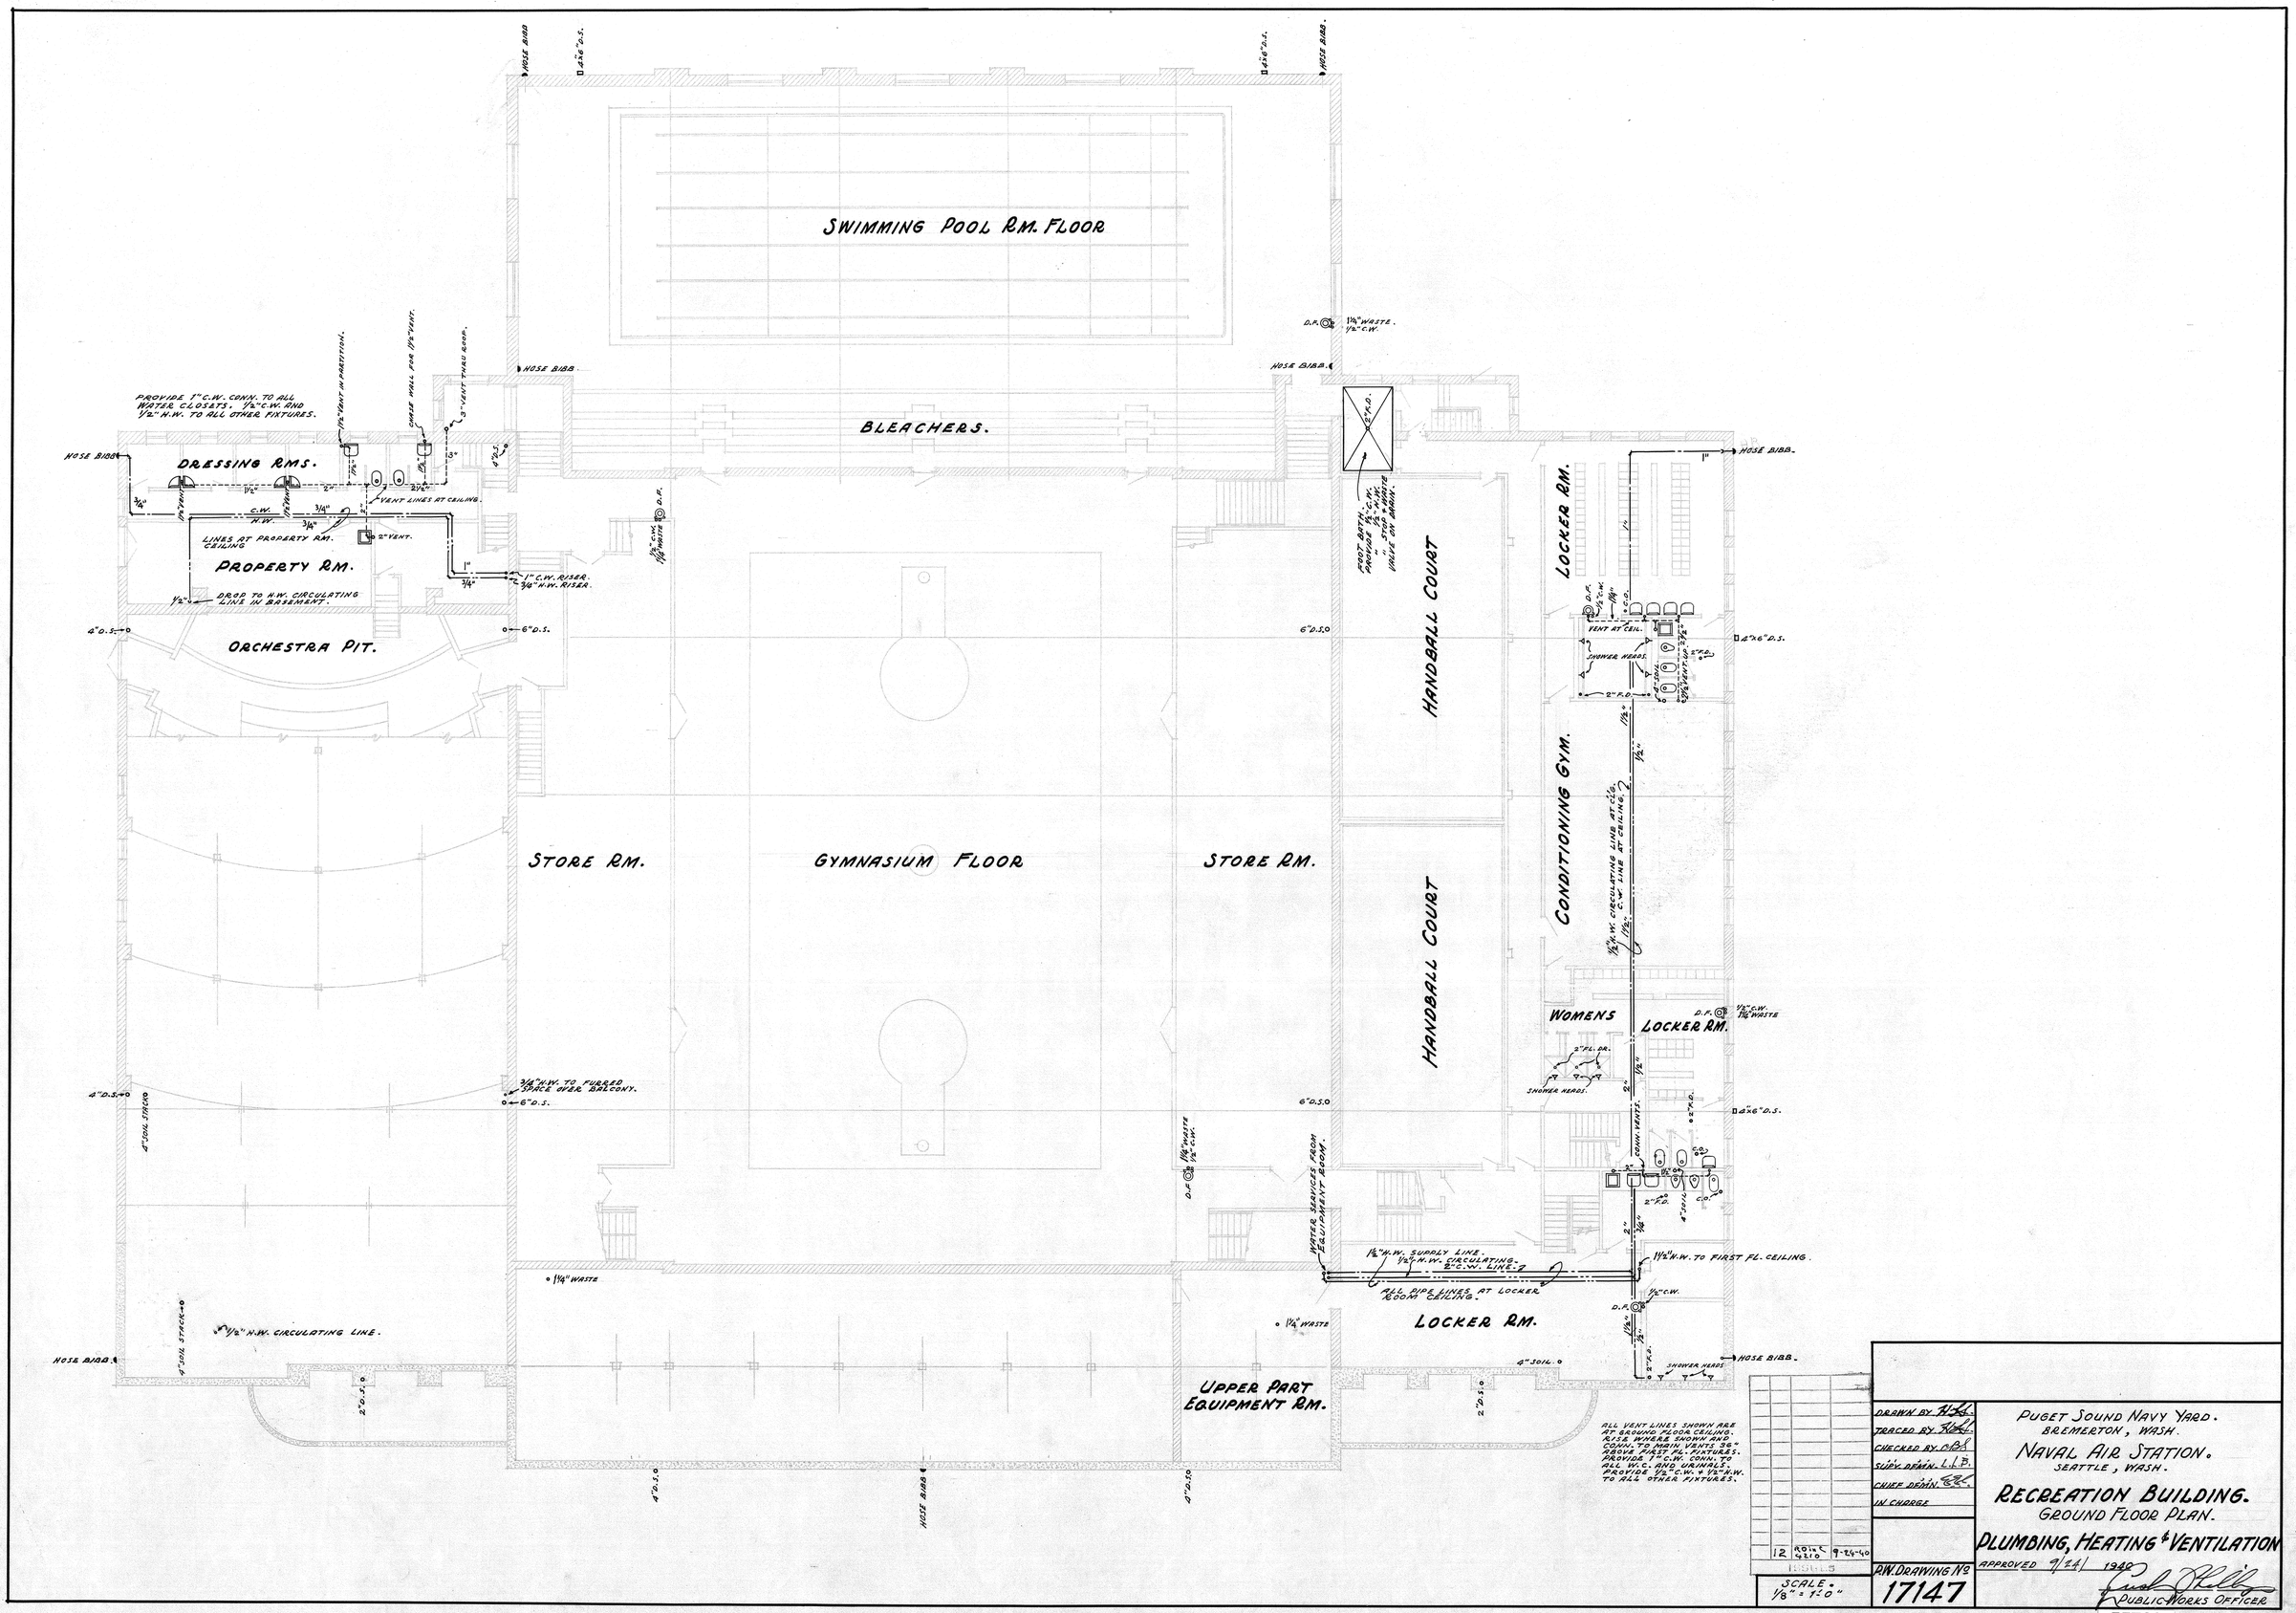
SWIMMING POOL RM. FLOOR
BLEACHERS.
DRESSING RMS.
PROPERTY RM.
ORCHESTRA PIT.
STORE RM.
GYMNASIUM FLOOR
STORE RM.
HANDBALL COURT
HANDBALL COURT
LOCKER RM.
CONDITIONING GYM.
WOMENS
LOCKER RM.
LOCKER RM.
UPPER PART EQUIPMENT RM.
PROVIDE 1" C.W. CONN. TO ALL WATER CLOSETS. 1/2" C.W. AND 1/2" H.W. TO ALL OTHER FIXTURES.
LINES AT PROPERTY RM. CEILING
DROP TO H.W. CIRCULATING LINE IN BASEMENT.
1" C.W. RISER.
3/4" H.W. RISER.
VENT LINES AT CEILING.
3/4" H.W. TO FURRED SPACE OVER BALCONY.
1/2" H.W. CIRCULATING LINE.
1 1/4" WASTE
WATER SERVICES FROM EQUIPMENT ROOM.
1 1/2" H.W. SUPPLY LINE.
1/2" H.W. CIRCULATING.
2" C.W. LINE.
ALL PIPE LINES AT LOCKER ROOM CEILING.
1 1/2" H.W. TO FIRST FL. CEILING.
FOOT BATH. PROVIDE 1/2" C.W. 1/2" H.W. STOP & WASTE VALVE ON DRAIN.
HOSE BIBB.
4" D.S.
6" D.S.
4" SOIL STACK
4" SOIL.
2" D.S.
ALL VENT LINES SHOWN ARE AT GROUND FLOOR CEILING. RISE WHERE SHOWN AND CONN. TO MAIN VENTS 36" ABOVE FIRST FL. FIXTURES. PROVIDE 1" C.W. CONN. TO ALL W.C. AND URINALS. PROVIDE 1/2" C.W. + 1/2" H.W. TO ALL OTHER FIXTURES.
12 ROINT 4210 9-24-40
SCALE. 1/8" = 1'-0"
DRAWN BY
TRACED BY
CHECKED BY
SUPV. DFMN.
CHIEF DFMN.
IN CHARGE
P.W. DRAWING No 17147
LARGE PLAN.
PUGET SOUND NAVY YARD.
BREMERTON, WASH.
NAVAL AIR STATION.
SEATTLE, WASH.
RECREATION BUILDING.
GROUND FLOOR PLAN.
PLUMBING, HEATING & VENTILATION
APPROVED 9/24/ 1940
PUBLIC WORKS OFFICER
55722
13-34-61
79