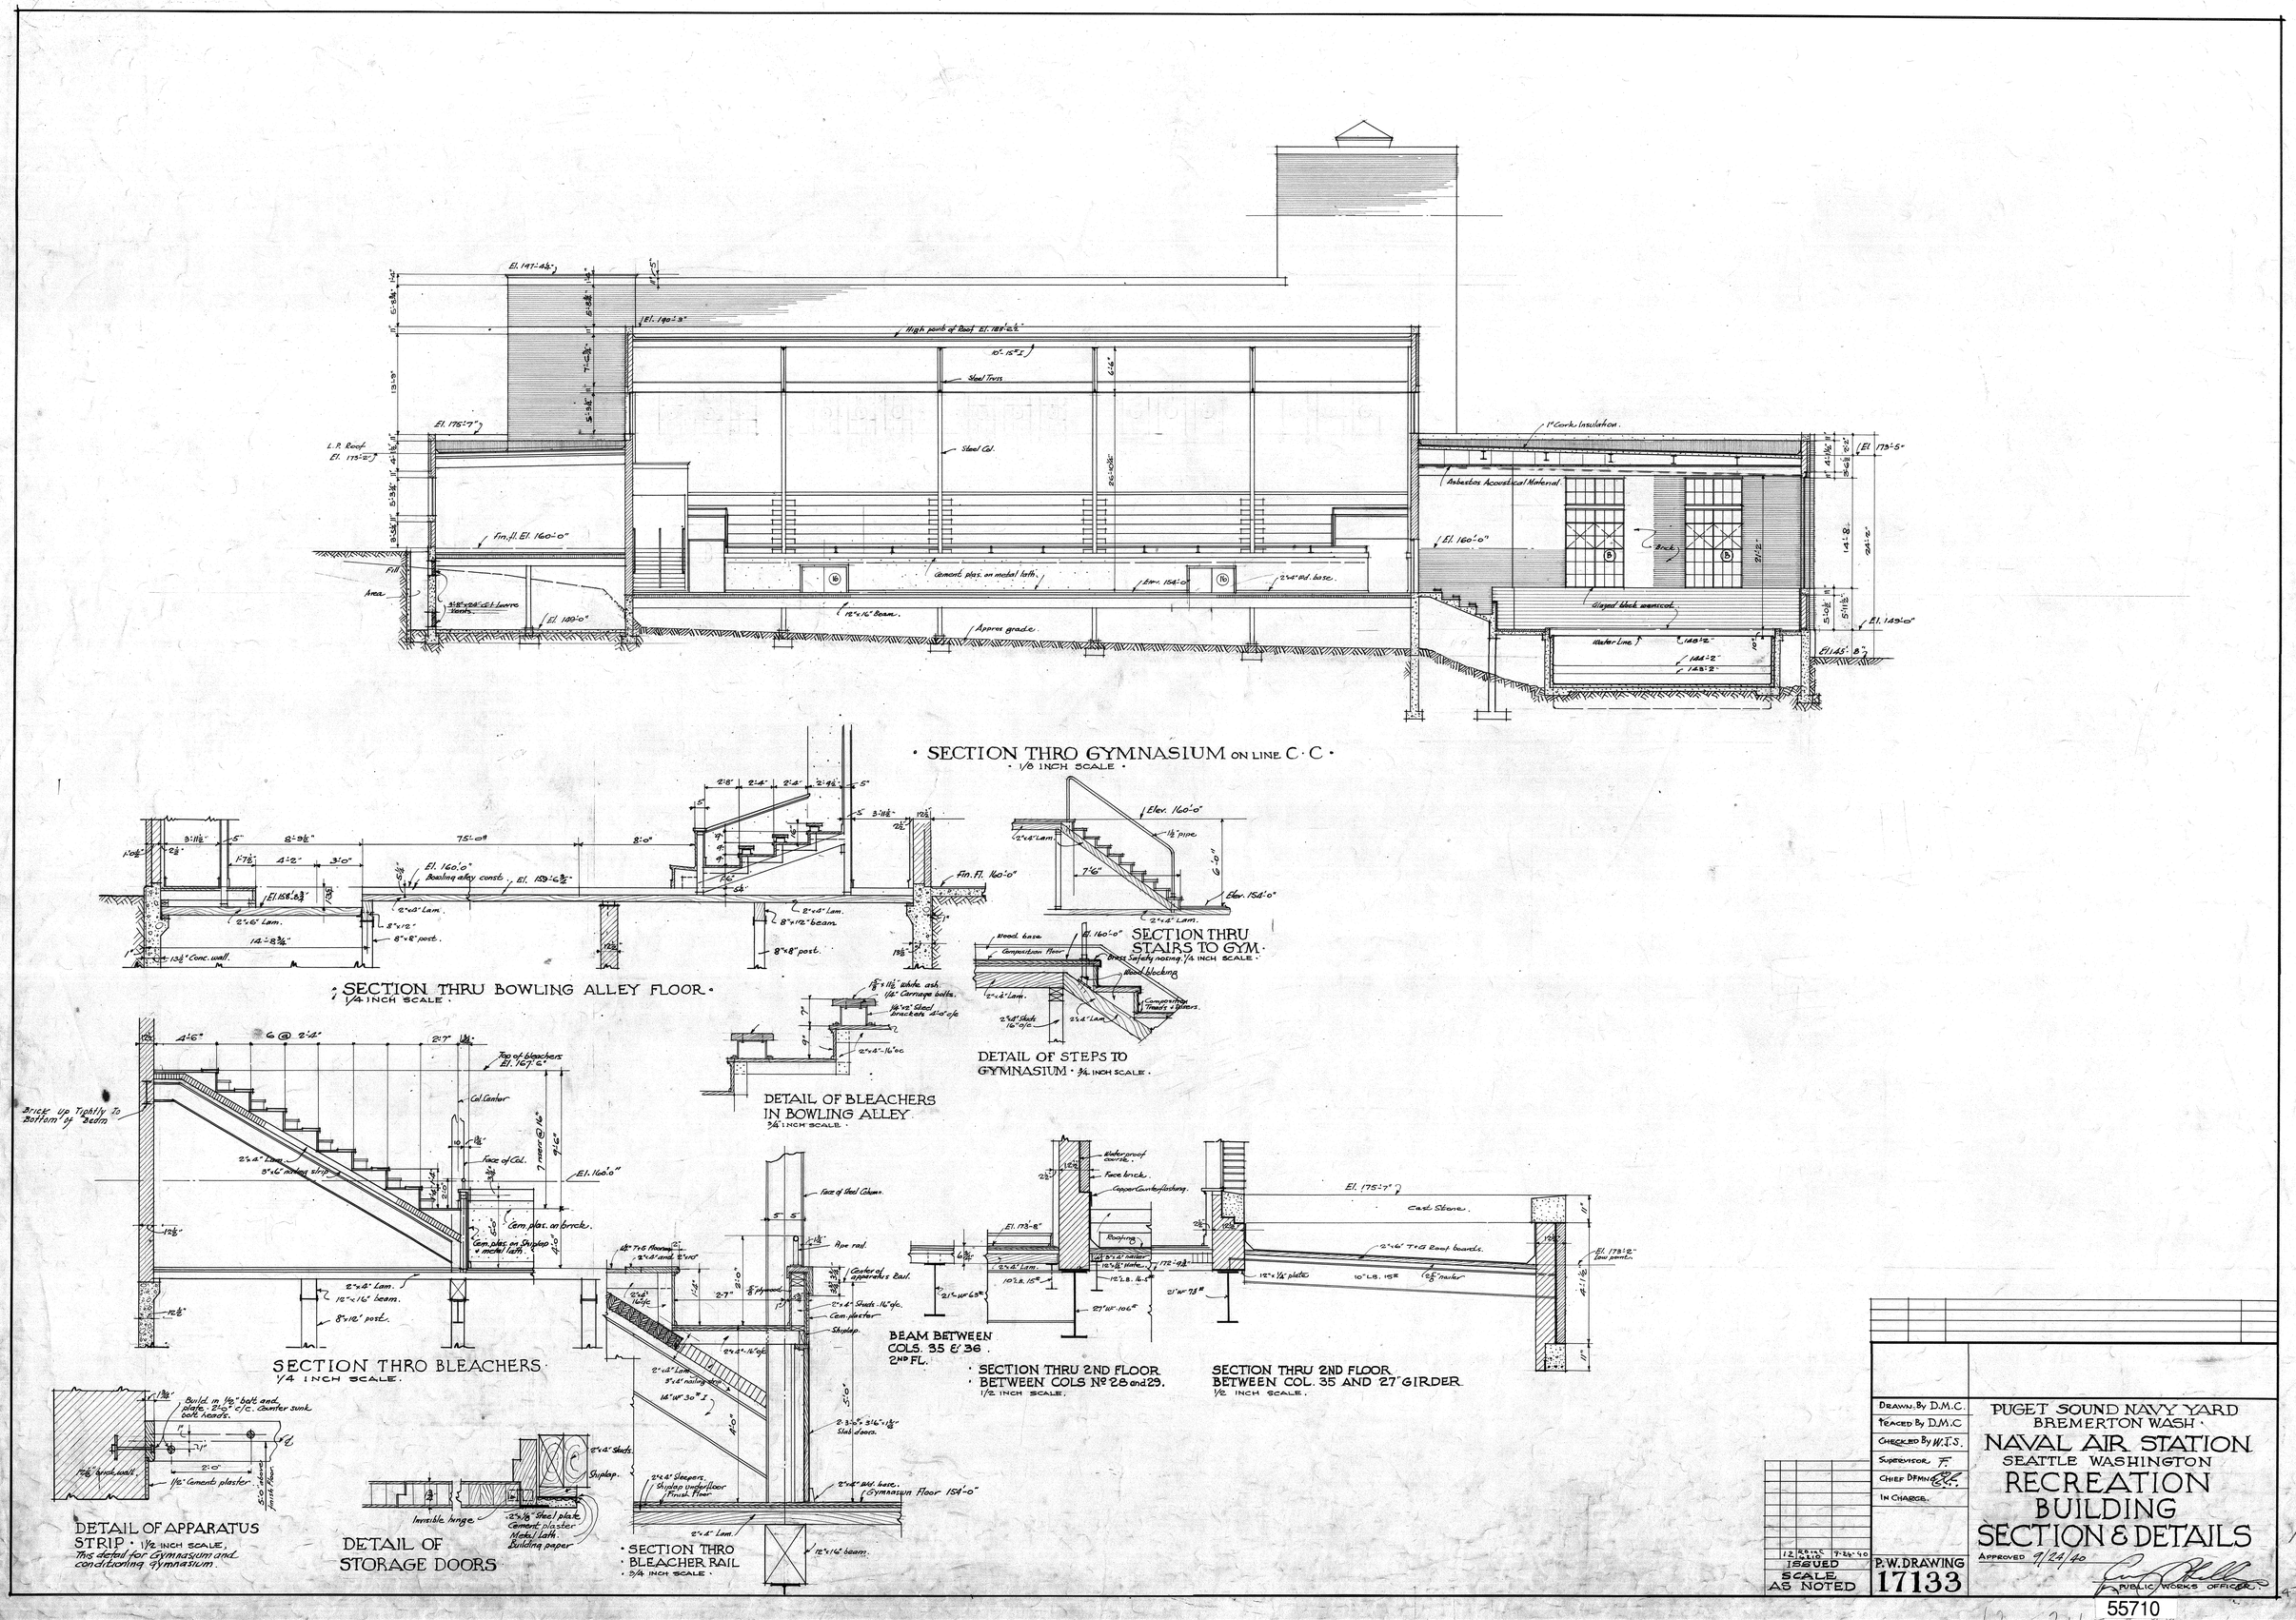

Drawn By D.M.C.	PUGET SOUND NAVY YARD BREMERTON WASH
Traced By D.M.C	NAVAL AIR STATION SEATTLE WASHINGTON
Checked By W.J.S.	RECREATION BUILDING SECTION & DETAILS
Supervisor F.	
Chief Dfmn	
In Charge	
12 Rd. 6210 9-24-40 ISSUED	P.W. DRAWING 17133
SCALE AS NOTED	APPROVED 9/24/40 PUBLIC WORKS OFFICER

55710

13-34-377