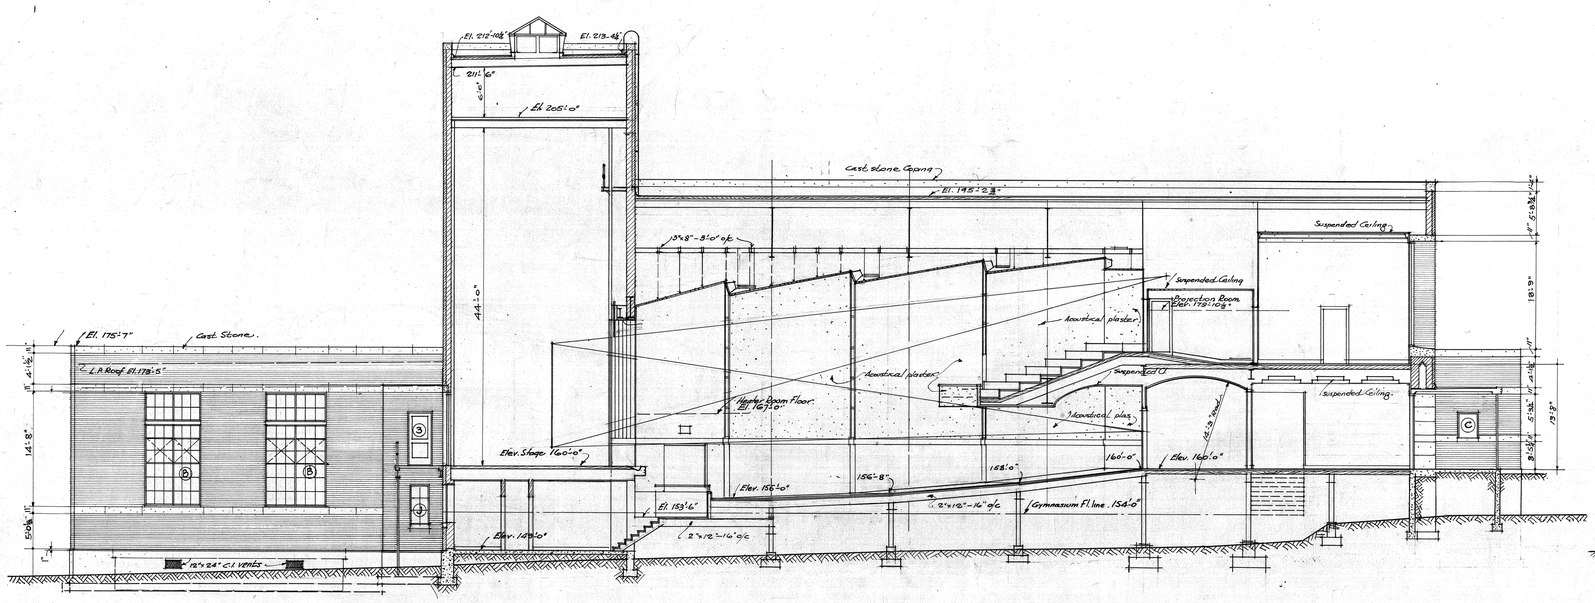

· SECTION THRO AUDITORIUM ON LINE A·A
· 1/8 INCH SCALE ·

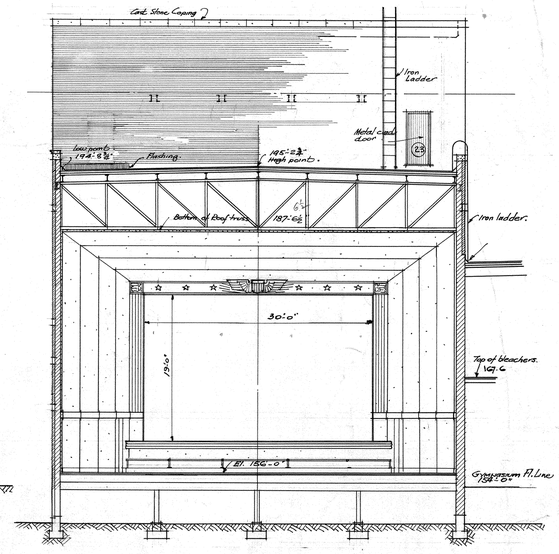

· ELEVATION OF PROSCENIUM ·
· 1/8 INCH SCALE ·

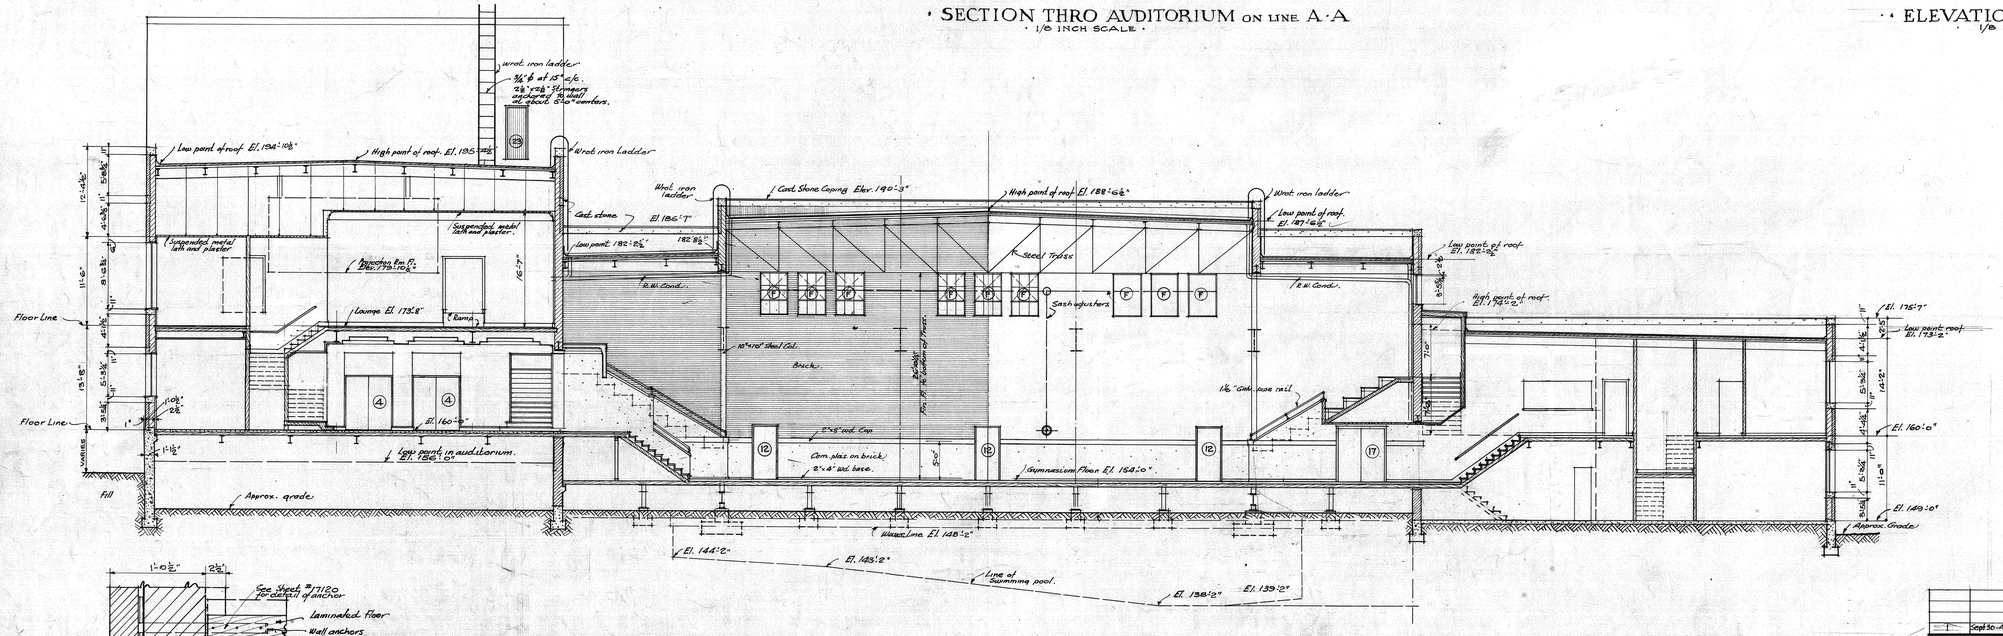

· CROSS SECTION · ON LINE B · B ·
· 1/8 INCH SCALE ·

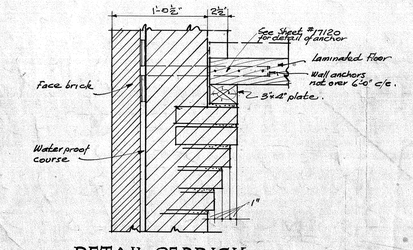

DETAIL OF BRICK CORBEL 1½ INCH SCALE

1	Sept 30-40	Revised stairs - Lobby to Lounge in Auditorium.	D.M.C.

DRAWN By D.M.C.	· PUGET SOUND NAVY YARD ·
TRACED By D.M.C.	· BREMERTON · WASH ·
CHECKED By W.J.S.	· NAVAL AIR STATION ·
SUPERVISOR F.	· SEATTLE · WASHINGTON ·
CHIEF DFMN.	· RECREATION
IN CHARGE.	· BUILDING ·
	· SECTIONS ·
12 Aug 5 1940 9-24-40 ISSUED	APPROVED: 9/24/40
SCALE AS NOTED	P.W. DRAWING 17134

PUBLIC WORKS OFFICER

55714

DRAWER #42

~~13-34-600~~

(79)