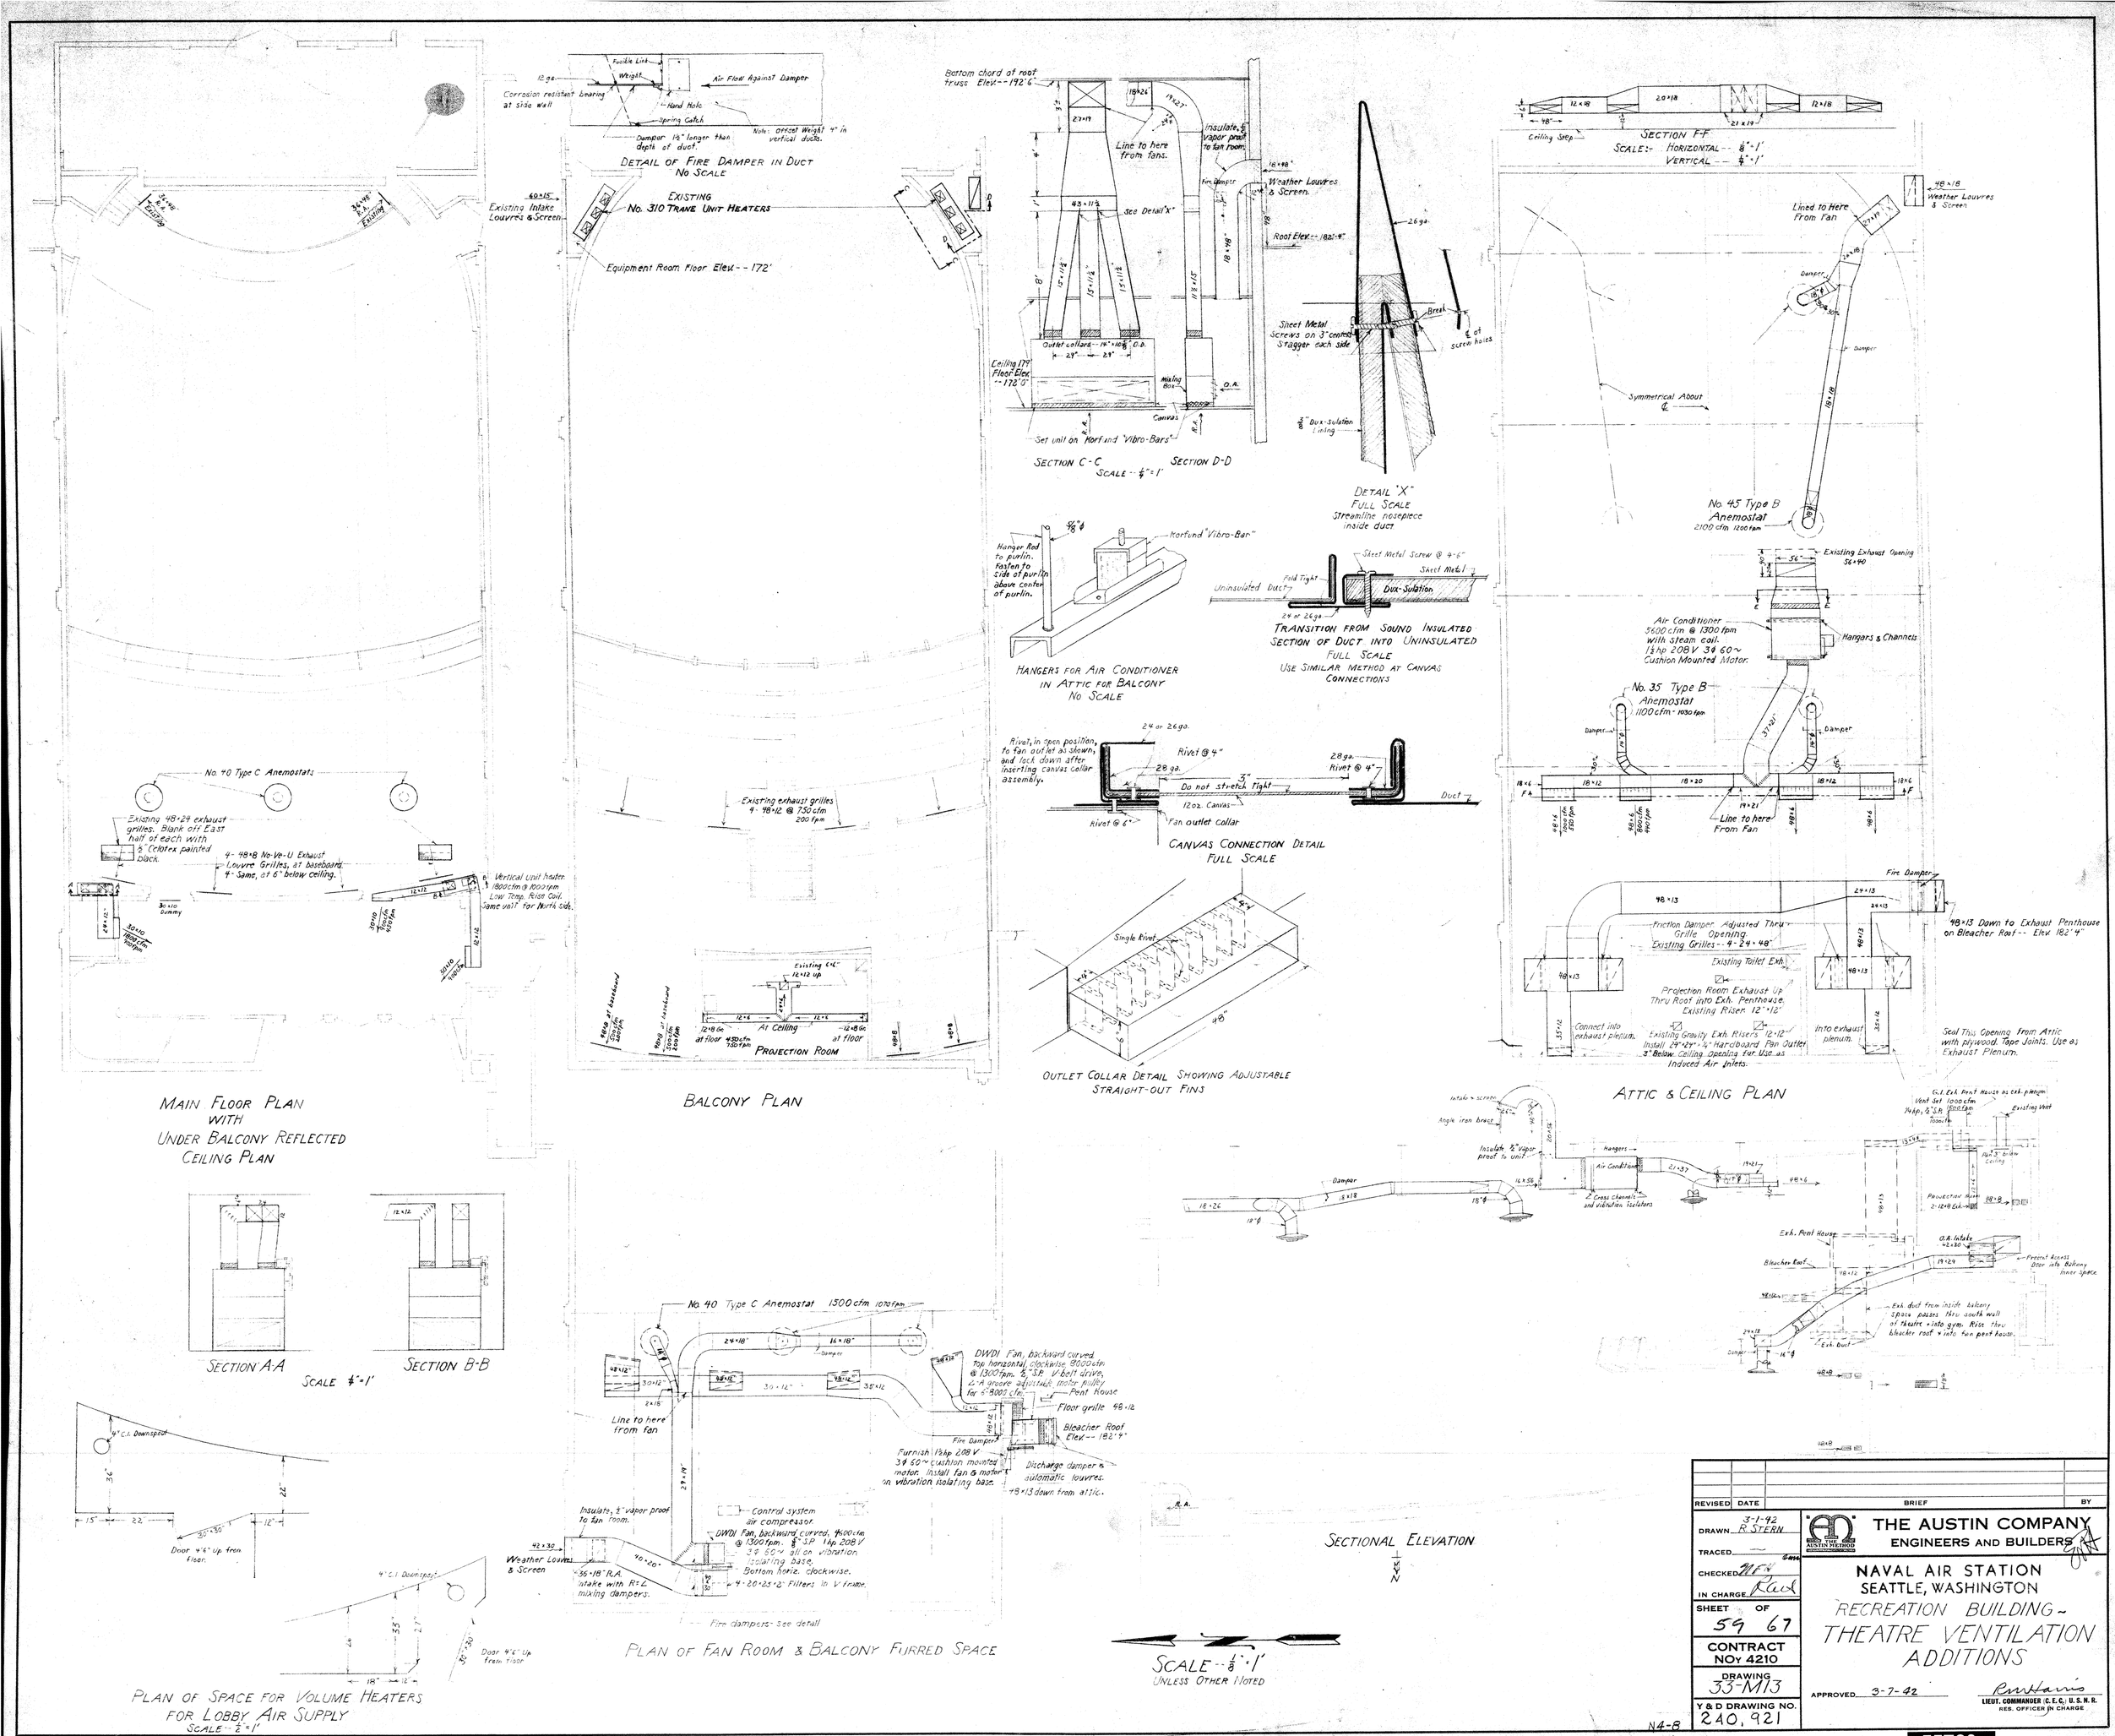

REVISED	DATE	BRIEF	BY

DRAWN 3-1-42 R. STERN
TRACED —
CHECKED
IN CHARGE

SHEET 59 OF 67

CONTRACT NOy 4210

DRAWING 33-M13

Y & D DRAWING NO. 240,921

THE AUSTIN COMPANY
ENGINEERS AND BUILDERS
AUSTIN METHOD

NAVAL AIR STATION
SEATTLE, WASHINGTON

RECREATION BUILDING -
THEATRE VENTILATION ADDITIONS

APPROVED 3-7-42

LIEUT. COMMANDER (C.E.C.) U.S.N.R.
RES. OFFICER IN CHARGE

55760

ARCHITECTS' & ENGINEERS' SUPPLY CO.