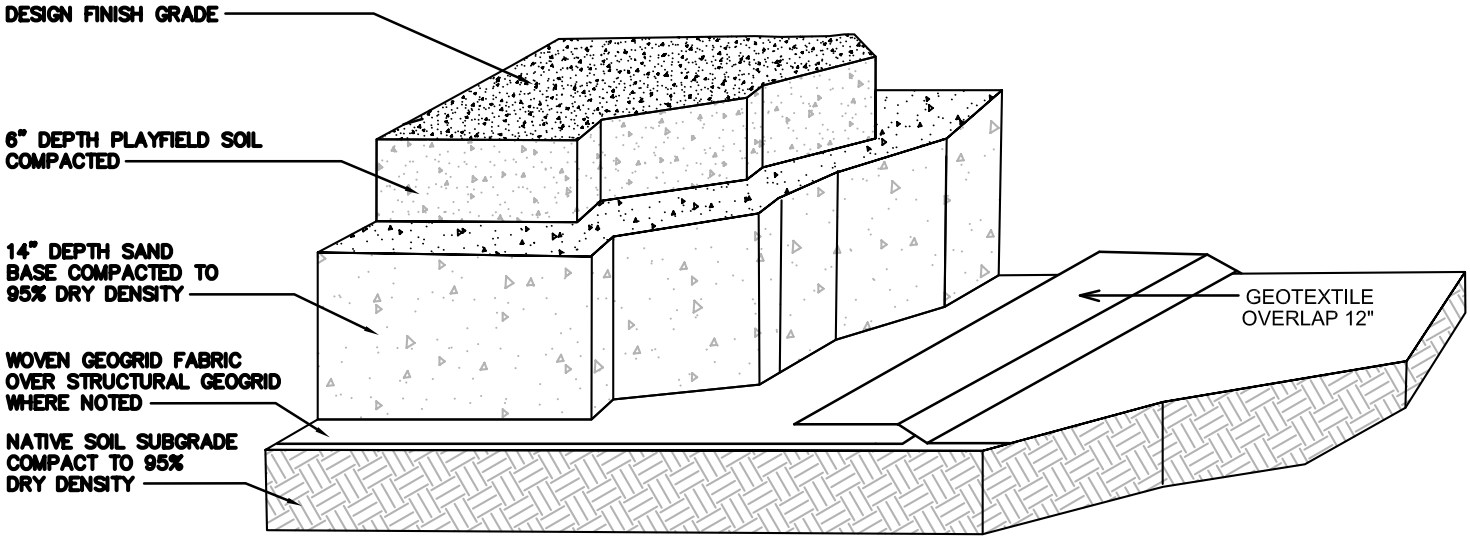

NOTES:
1. INSTALLATION TO BE COMPLETED IN ACCORDANCE WITH MANUFACTURERS SPECIFICATIONS.

City of Seattle Department of Parks & Recreation	**SYNTHETIC FIELD LAYERING SECTION** **STD. DETAIL NO. 32 18 23.13**