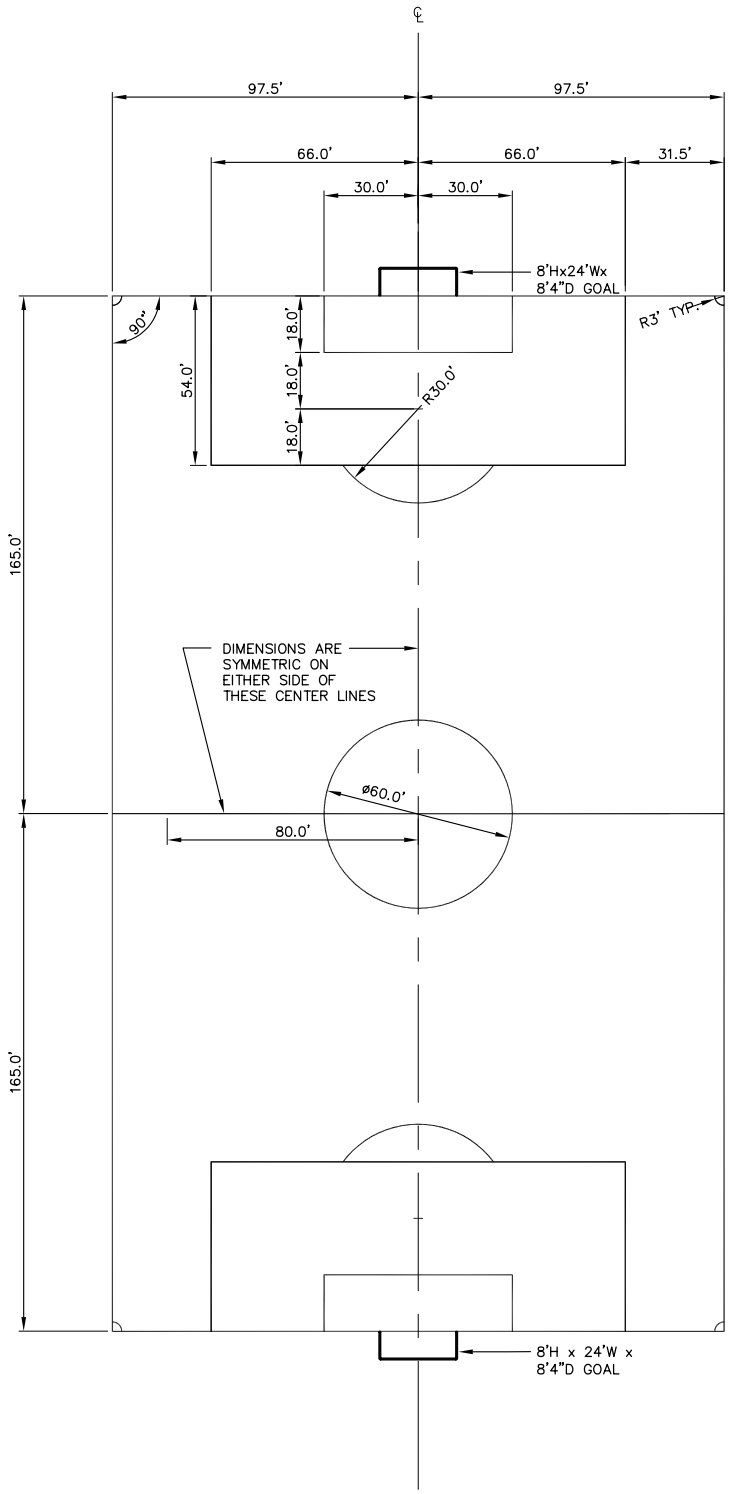

SOCCER FIELD

NOTE: DIMENSIONS ARE TO CENTERLINES OF 4" WIDE STRIPES.

1 SOCCER FIELD STRIPING LAYOUT PLAN

NOT TO SCALE

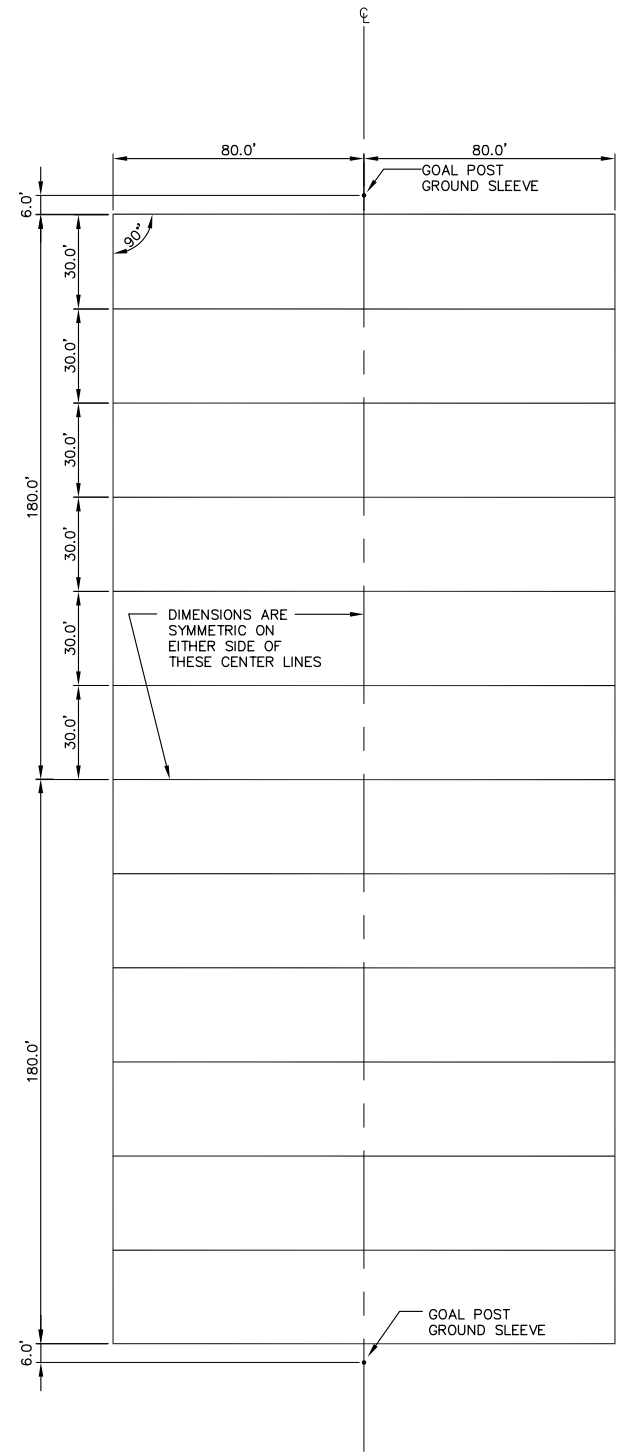

FOOTBALL FIELD

NOTE: DIMENSIONS ARE TO CENTERLINES OF 4" WIDE STRIPES.

2 FOOTBALL FIELD STRIPING LAYOUT PLAN

NOT TO SCALE

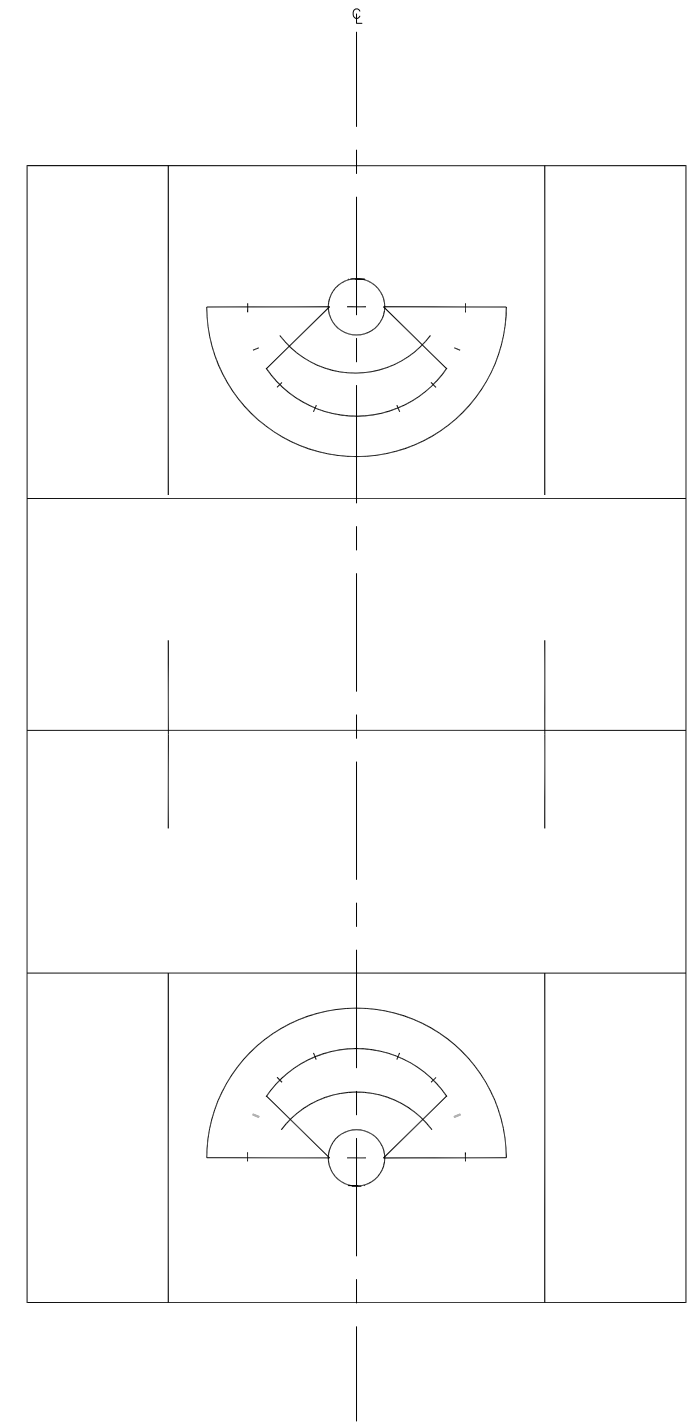

LACROSSE FIELD

NOTE: DIMENSIONS ARE TO CENTERLINES OF 4" WIDE STRIPES.

3 LACROSSE FIELD STRIPING LAYOUT PLAN

NOT TO SCALE

>>>>CAUTION - CALL 811<<<<
UTILITY NOTIFICATION CENTER
BEFORE YOU DIG!
WWW.CALLBEFOREYOUDIG.ORG

NOT LESS THAN **2** OR MORE THAN **10** BUSINESS DAYS PRIOR TO COMMENCING EXCAVATION OR DEMOLITION, SECURE THE SERVICES OF A COMMERCIAL UNDERGROUND UTILITIES LOCATOR SERVICE TO IDENTIFY BELOW-GROUND IMPROVEMENTS THAT MAY NOT BE INDICATED ON THE DRAWINGS. ADDITIONALLY, TO REQUEST ON-SITE UNDERGROUND UTILITY SYSTEMS LOCATES, CALL **SPR INSPECTION REQUEST LINE @ (206) 684-7034.** REFER TO SECTIONS 02100 & 02120 OF THE SPECIFICATIONS FOR INSTRUCTIONS ON HOW TO PROCEED.

NO.	REVISION – AS BUILT	DATE
3		
2		
1		

REVIEWED: _____ PARK ENGINEER _____ DATE

All work done in accordance with the City of Seattle Standard Plans and Specifications in effect on the date shown above, and supplemented by Special Provisions.

SEATTLE PARKS AND RECREATION

FACILITY NAME

PROJECT NAME

ATHLETIC FIELD STRIPING LAYOUT PLANS

DESIGNED X
DRAWN X
CHECKED X
DATE X
SHEET X OF X
ORDINANCE NO.
CONTRACT NO.
SCALE X

Sht. No.