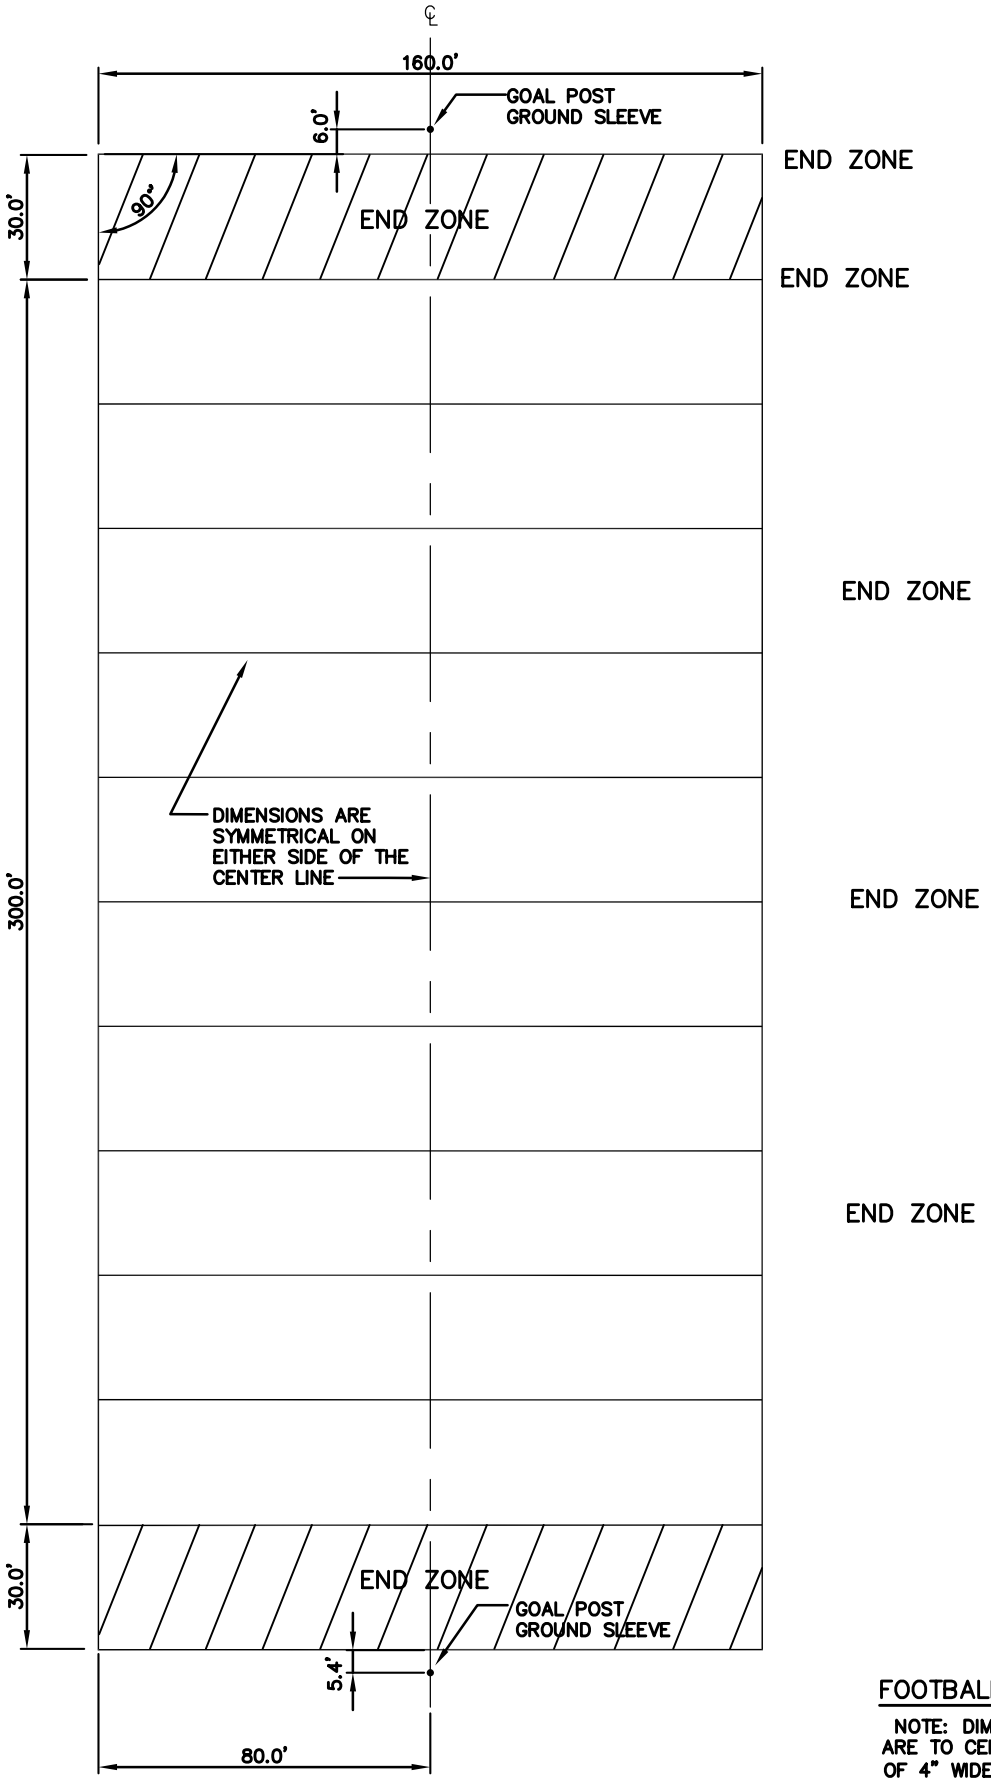

FOOTBALL FIELD

NOTE: DIMENSIONS ARE TO CENTERLINES OF 4" WIDE STRIPES.

City of Seattle Department of Parks & Recreation	**FOOTBALL FIELD LAYOUT PLAN** **STD. DETAIL NO. 32 19 39**