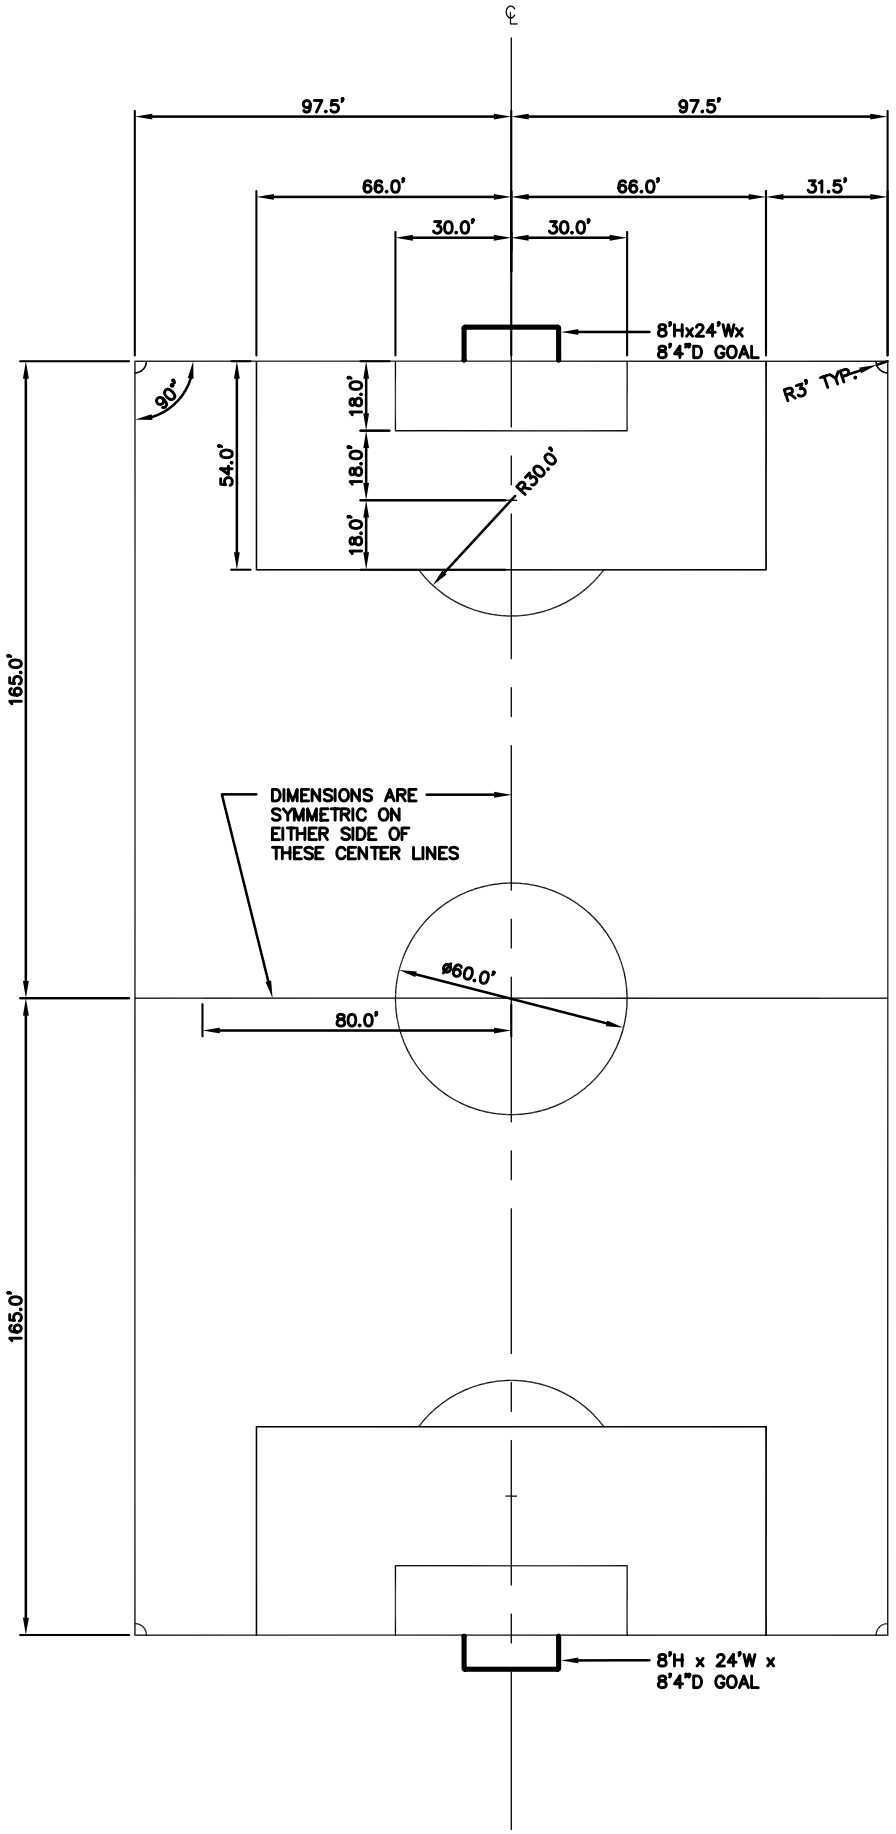

City of Seattle Department of Parks & Recreation	**TYPICAL SOCCER PTICH LAYOUT PLAN** **STD. DETAIL NO. 32 31 19.36**