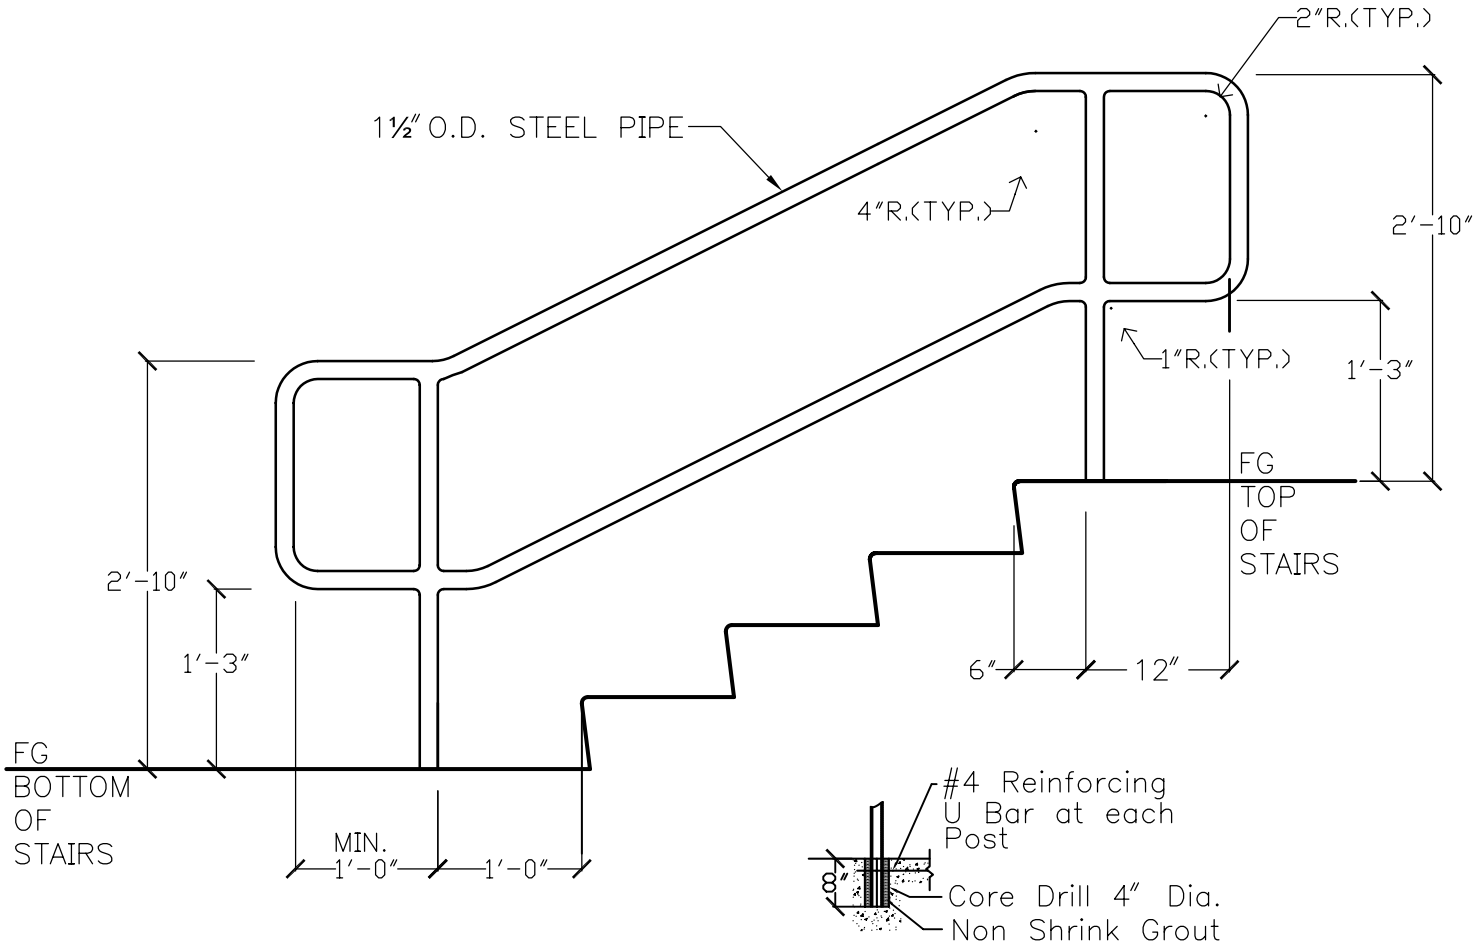

DETAIL A

NOTES:

(1.) ALL PIPE SHALL BE SCH.40 STEEL PIPE.
(2.) GRIND ALL WELDED JOINTS SMOOTH.
(3.) HOT DIP GALVAVIZED AFTER FABRICATION.
(4.) PIPE SHALL FOLLOW ALIGNMENT OF STAIR NOSINGS.
(5.) PROVIDE SHOP DRAWINGS BEFORE FABRICATION.
(6.) SEE DETAIL A ABOVE FOR POST EMBEDMENT.

City of Seattle **Department of Parks & Recreation**	**METAL HANDRAIL ELEVATION** **STD. DETAIL NO. 05 52 13.39**