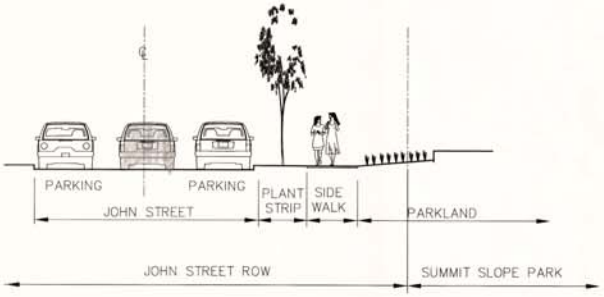

SECTION - EXISTING

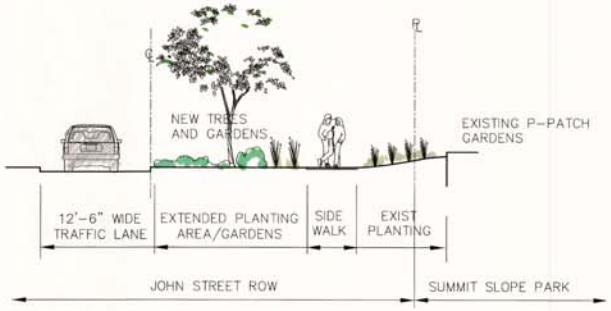

SECTION - A - PROPOSED

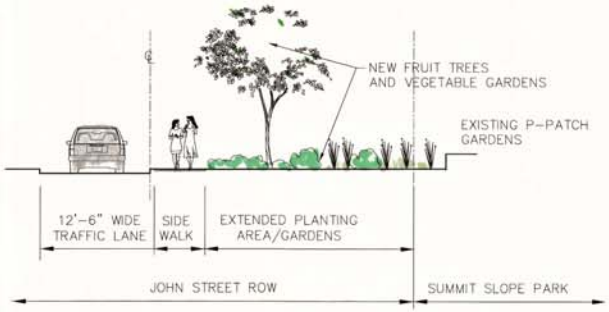

SECTION - B - PROPOSED

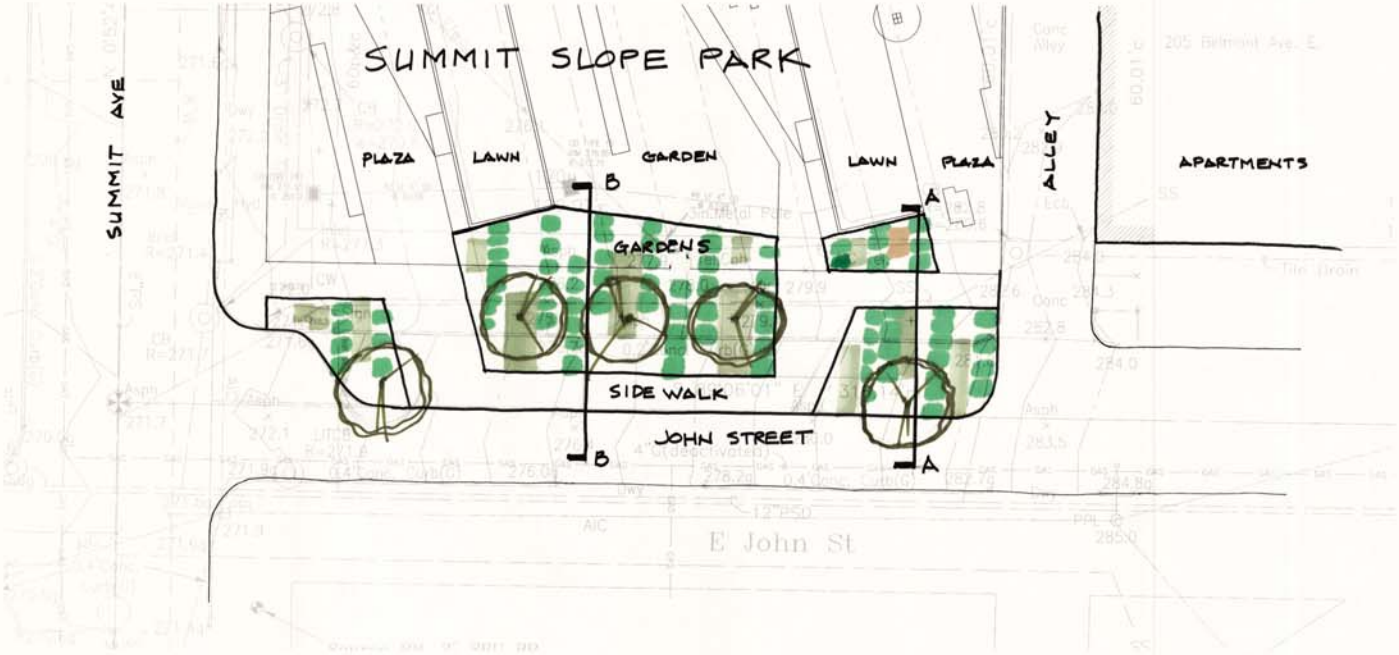

N

0 10 20 30 40 50

SCHEMATIC DESIGN ALTERNATIVE 1

SEATTLE PARKS AND RECREATION

SUMMIT SLOPE PARK

JOHN STREET ENHANCEMENT

SCHEMATIC DESIGN

DATE JUNE 2013

SHEET 1 OF 3

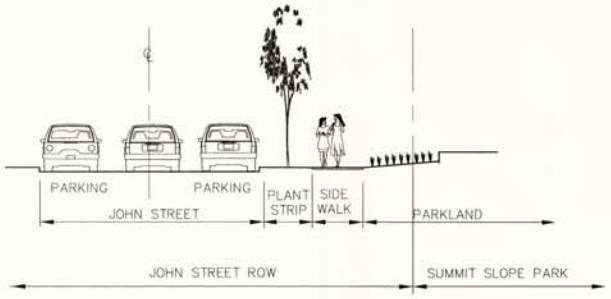

SECTION - EXISTING
SCALE: 1/8"=1'-0"

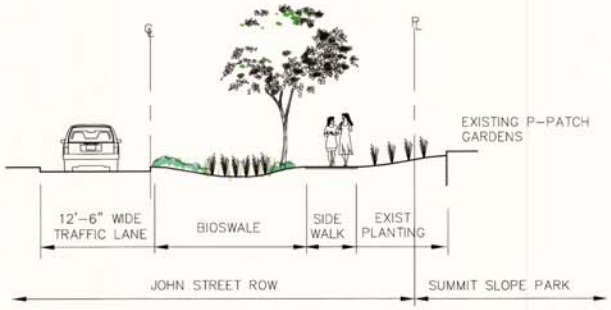

SECTION - A - PROPOSED
SCALE: 1/8"=1'-0"

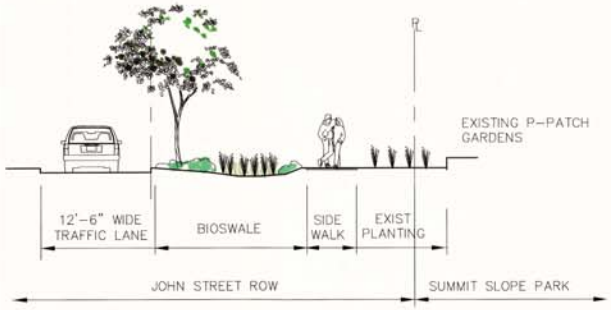

SECTION - B - PROPOSED
SCALE: 1/8"=1'-0"

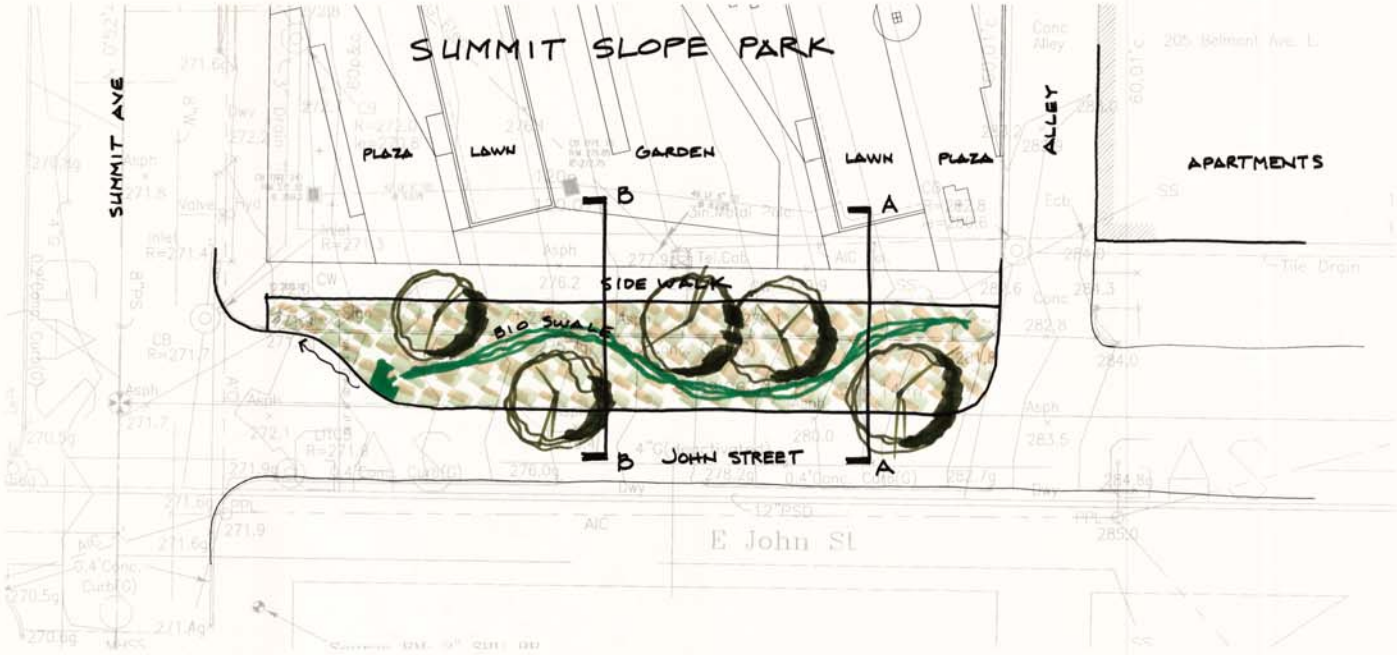

SCHEMATIC DESIGN ALTERNATIVE 2

0 10 20 30 40 50

SEATTLE PARKS AND RECREATION

SUMMIT SLOPE PARK

JOHN STREET ENHANCEMENT

SCHEMATIC DESIGN

DATE JUNE 2013

SHEET 2 OF 3

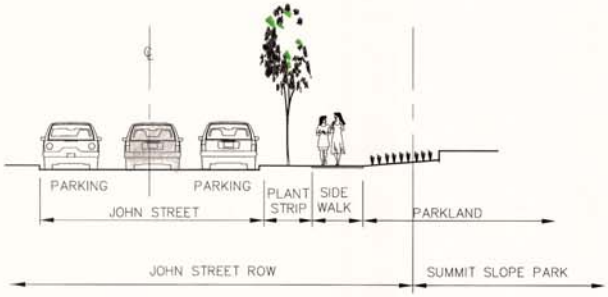

SECTION - EXISTING
SCALE: 1/8"=1'-0"

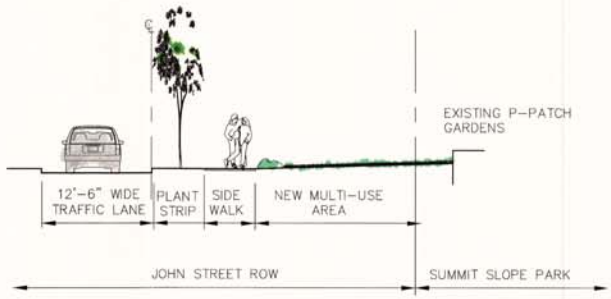

SECTION - A - PROPOSED
SCALE: 1/8"=1'-0"

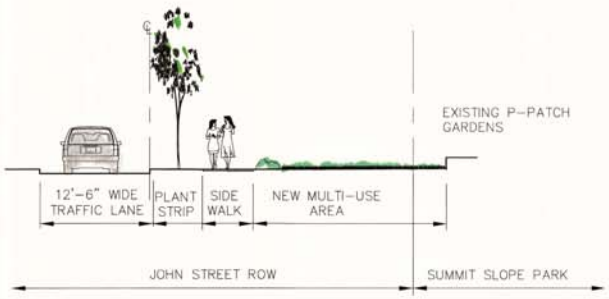

SECTION - B - PROPOSED
SCALE: 1/8"=1'-0"

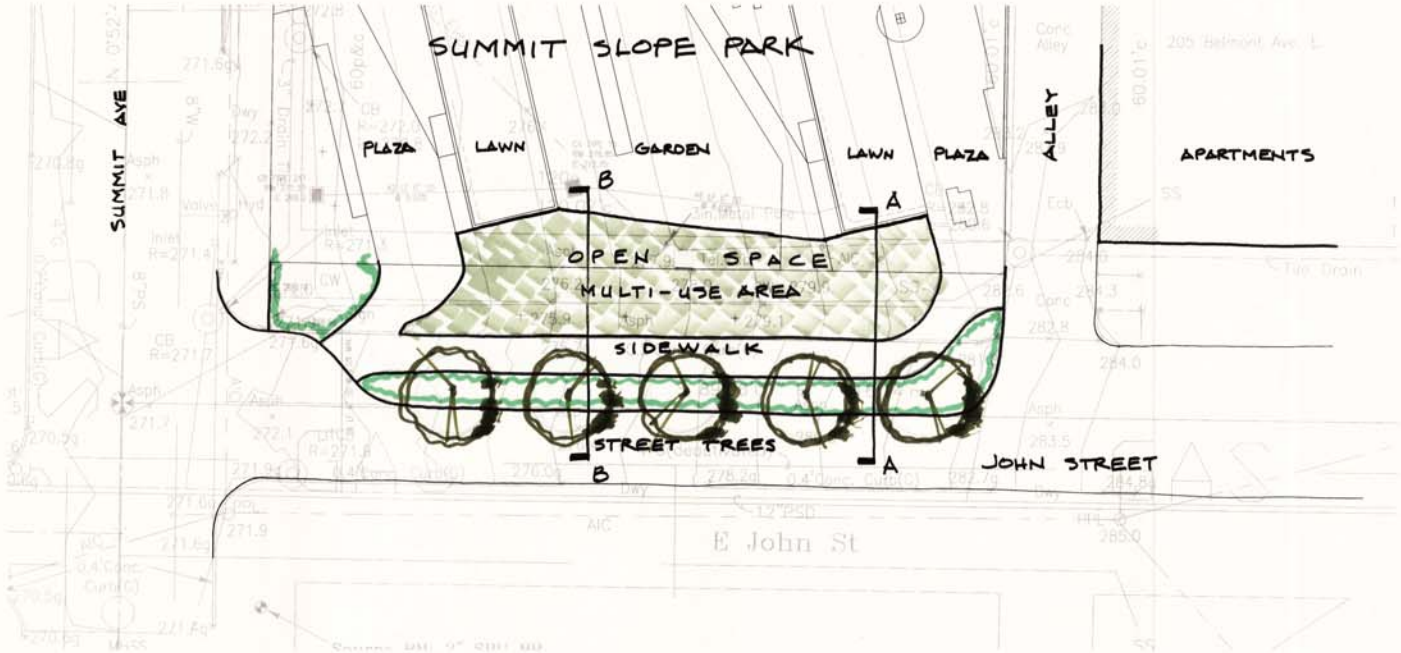

SCHEMATIC DESIGN ALTERNATIVE 3

0 10 20 30 40 50

SEATTLE PARKS AND RECREATION

SUMMIT SLOPE PARK

JOHN STREET ENHANCEMENT

SCHEMATIC DESIGN

DATE JUNE 2013

SHEET 3 OF 3