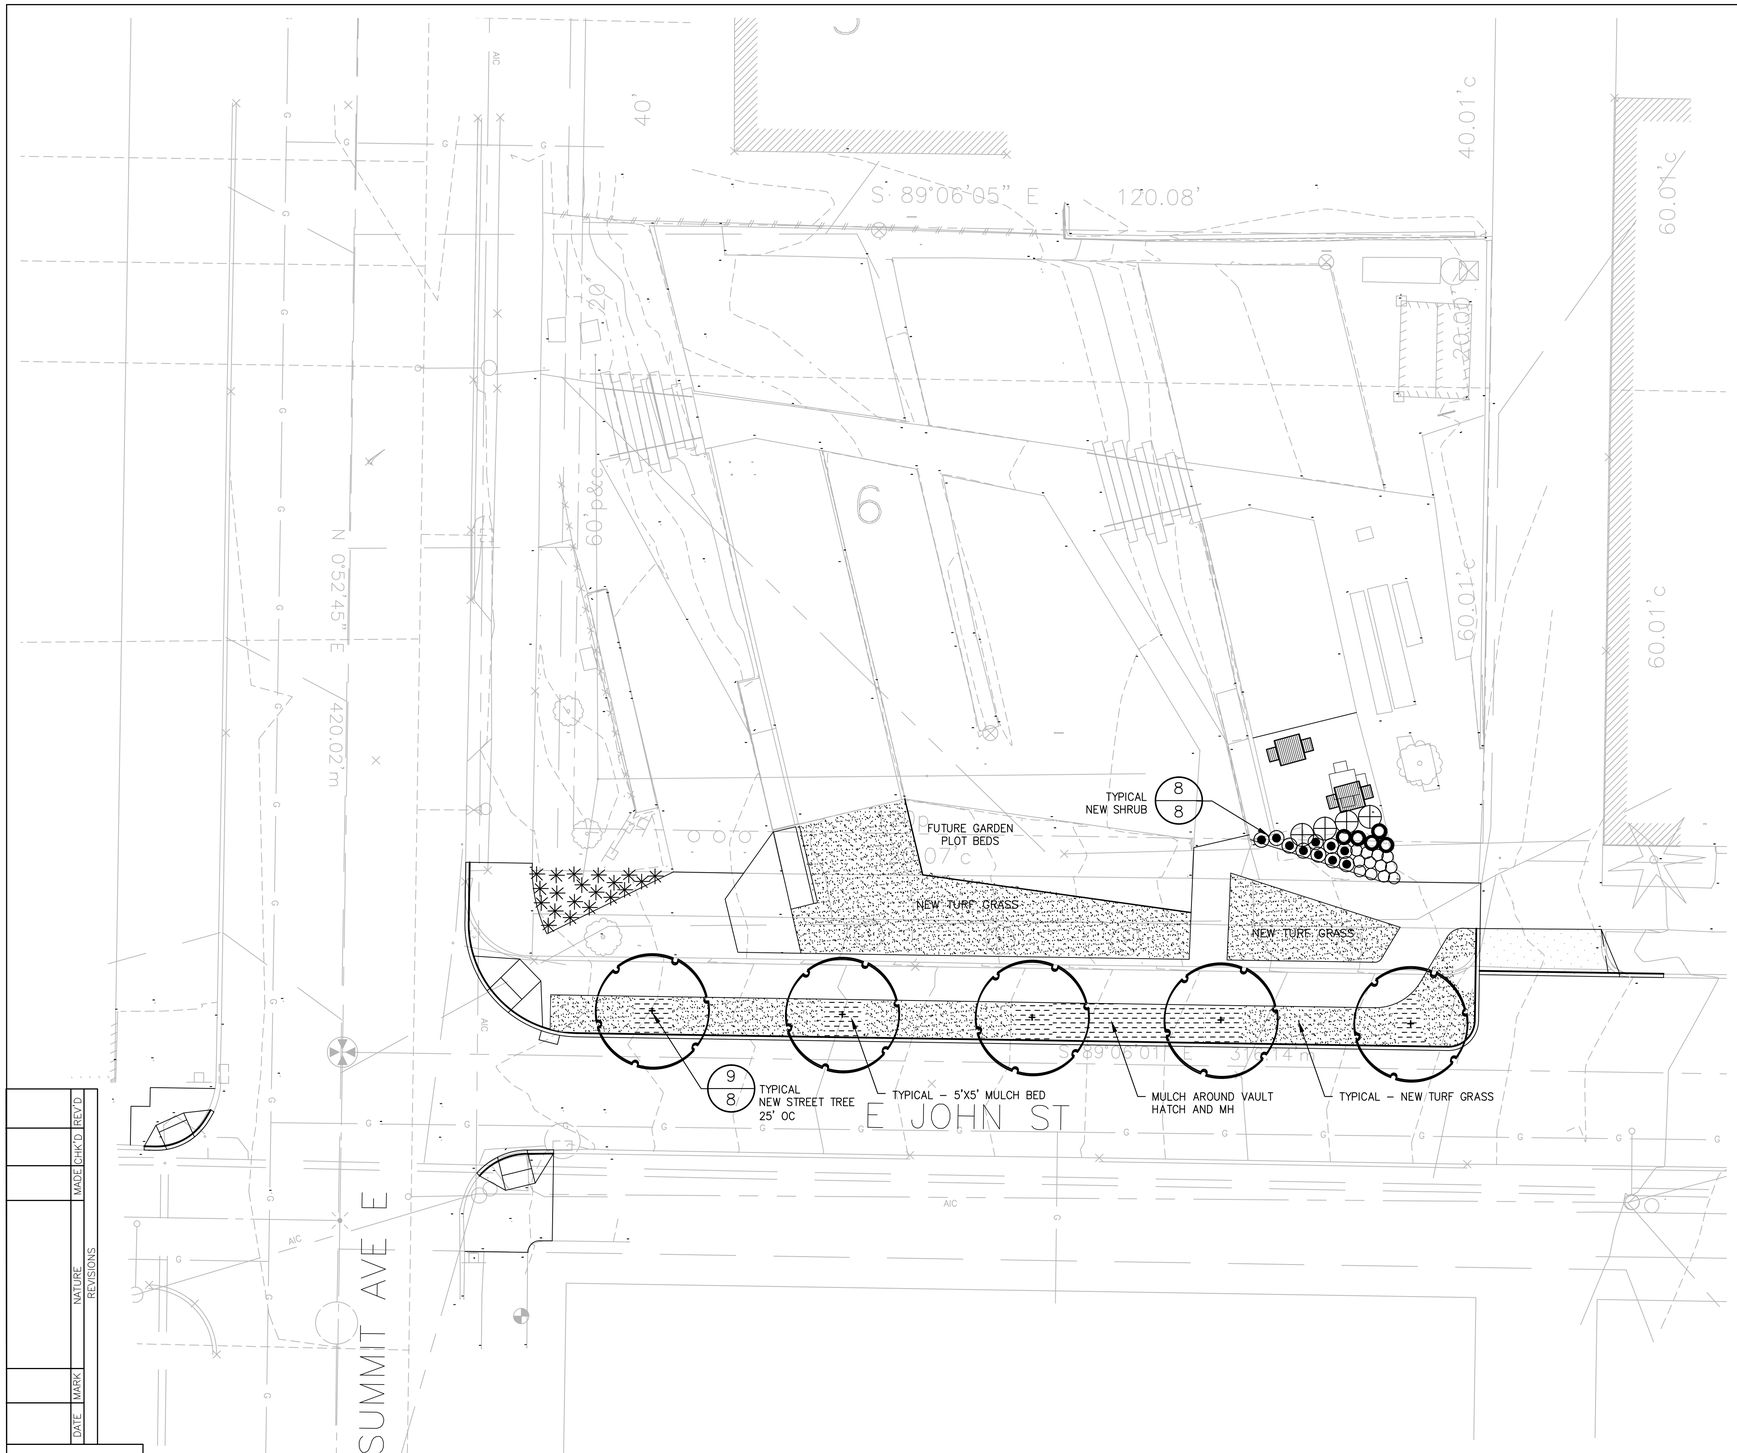

>>>>CAUTION<<<<
CALL BEFORE YOU DIG!

NOT LESS THAN TWO OR MORE THAN TEN BUSINESS DAYS PRIOR TO COMMENCING EXCAVATION OR DEMOLITION, SECURE THE SERVICES OF A COMMERCIAL UNDERGROUND UTILITIES LOCATOR SERVICE TO IDENTIFY BELOW-GROUND IMPROVEMENTS THAT MAY NOT BE INDICATED ON THE DRAWINGS. FOR IRRIGATION SYSTEMS, CALL SEATTLE PARKS PLUMBING SHOP (206 684 7070)

>>800 424 5555<<
>>425 392 6412<<

PLANT LEGEND

SYM	BOTANICAL NAME	COMMON NAME	SIZE	QUANT	NOTES
	QUERCUS ROBUR 'FASTIGIATA'	UPRIGHT ENGLISH OAK	2" CAL	5	PRUNE BRANCHES AT 6'
	LAVANDULA ANGUSTIFOLIA	ENGLISH LAVENDER	1 GAL	10	
	POLYSTICHUM MUNITUM	SWORD FERN	1 GAL	20	
	ROSMARINUS OFFICINALIS	ROSEMARY	2 GAL	5	
	SALVIA OFFICINALIS	GARDEN SAGE	1 GAL	5	
	THYMUS VULGARUS	COMMON THYME	1 GAL	12	
	TURF GRASS				
	MULCH BED – WOOD CHIP				

PLANTING NOTES:

1. ALL LAWN AND PLANTED AREAS REQUIRE FULL SOIL PREPARATION ACCORDING TO CITY OF SEATTLE STANDARD PLAN NO. 142.

2. LAWN AREAS THAT HAVE BEEN HEAVILY COMPACTED BY EQUIPMENT SHALL BE ROTOTILLED, FINE GRADED, RESEEDED, FERTILIZED, AND ROLLED.

3. SHRUB AREAS THAT HAVE BEEN IMPACTED DUE TO CONSTRUCTION SHALL BE ROTOTILLED, REPLANTED WITH THE SAME SPECIES AND SIZE PLANT, AND MULCHED.

4. NEW TREES AND PLANTS DELIVERED TO THE SITE SHALL BE STORED IN A SECURE, SHADY AREA FOR INSPECTION. CALL ENGINEER FOR INSPECTION MINIMUM 48 HOURS PRIOR TO PLANTING.

5. ENGINEER TO FIELD VERIFY ALL PLANTING BED LAYOUTS.

6. STAKE TREES FOR ENGINEER'S FIELD APPROVAL.

7. UNDERGROUND UTILITIES SHALL BE LOCATED PRIOR TO START OF WORK.

8. CONTRACTOR SHALL PLACE PLANT MATERIALS SO THEY DO NOT INTERFERE WITH IRRIGATION SYSTEM OR INHIBIT REQUIRED COVERAGE. PLANT LOCATIONS MAY BE ADJUSTED AS LONG AS DESIGN INTENT IS NOT COMPROMISED. IF A CONFLICT OCCURES, CONTRACTOR SHALL NOTIFY ENGINEER FOR APPROVAL OF ANY MAJOY MODIFICATIONS.

9. CONTRACTOR SHALL GUARANTEE PLANT MATERIAL FOR A PERIOD OF ONE YEAR AFTER THE DATE OF PHYSICAL COMPLETION. CONTRACTOR SHALL REPLACE, AT HIS OWN EXPENSE, ANY PLANTS THAT ARE DEAD OR, AS DETERMINED BY THE ENGINEER, ARE IN AN UNHEALTHY OR UNSIGHTLY CONDITION.

NO.	REVISION – AS BUILT	DATE
1		

REVIEWED: _____ PARK ENGINEER _____ DATE

All work done in accordance with the City of Seattle Standard Plans and Specifications in effect on the date shown above, and supplemented by Special Provisions.

STATE OF WASHINGTON LICENSED LANDSCAPE ARCHITECT

R. FRANK ROBINSON
LICENSE NO.505
EXPIRES ON 06/26/2015

SEATTLE PARKS AND RECREATION

SUMMIT SLOPE PARK

JOHN STREET ENHANCEMENT

PLANTING PLAN

DESIGNED RFR
DRAWN RFR
CHECKED XXX
DATE JULY 2015
SHEET 6 OF 8
ORDINANCE NO. 123560
CONTRACT NO. 1912
SCALE 1"=10'

90% SIP

DATE	MARK	NATURE REVISIONS	MADE	CHK'D	REV'D

STATE OF WASHINGTON REGISTERED PROFESSIONAL ENGINEER

REVIEWED BY SPU/WATER ENGINEERING	NAME OR INITIALS AND DATE	INITIALS AND DATE
..... 20.....	DESIGNED / CHECKED	REVIEWED: .....
REVIEWED BY SPU/DRAINAGE ..... 20.....	DRAWN / CHECKED	PROJECT MANAGER
APPROVED BY SDOT STREET IMPROVEMENT PERMITTING ..... 20.....	DESIGN REVIEW	REVISED AS-BUILT.....

All work done in accordance with the City of Seattle Standard Plans and Specifications in effect on the date shown above, and supplemented by Special Provisions.

City of Seattle
Seattle Department of Transportation

SCALE: H. V. INSPECTORS'S BOOK

SUMMIT SLOPE PARK

DPD PROJECT # 00000000 (1/8" HIGH)

200 SUMMIT AVE E
JOHN STREET ENHANCEMENT
PLANTING PLAN

SDOT PROJECT NO.
VAULT PLAN NO.
VAULT SERIAL NO.
SHEET 6 OF 8