12' SHARED USE TRAIL
6' SIDEWALK
BEGIN MIXING ZONE
USE R9-6 (BIKES YIELD TO
PEDS) SIGN
GREEN PAVEMENT MARKING
LANDSCAPED AREA
KING COUNTY METRO BUS STOP
ADD LEFT TURN POCKET
32ND AVE NW
RED MILL
TOTEM
HOUSE
NW 54TH ST
SLOW
TO HIRAM M.
CHITTENDEN LOCKS
CHANGE DRIVE AISLE TO
EASTBOUND ONLY
5' SIDEWALK
9' TWO-WAY BIKE FACILITY
(MATCHES BURKE-GILMAN
TRAIL TO THE WEST)
BEGIN MIXING ZONE
USE R9-6 (BIKES YIELD
TO PEDS) SIGN
N
20 10 0 20 40
SCALE IN FEET

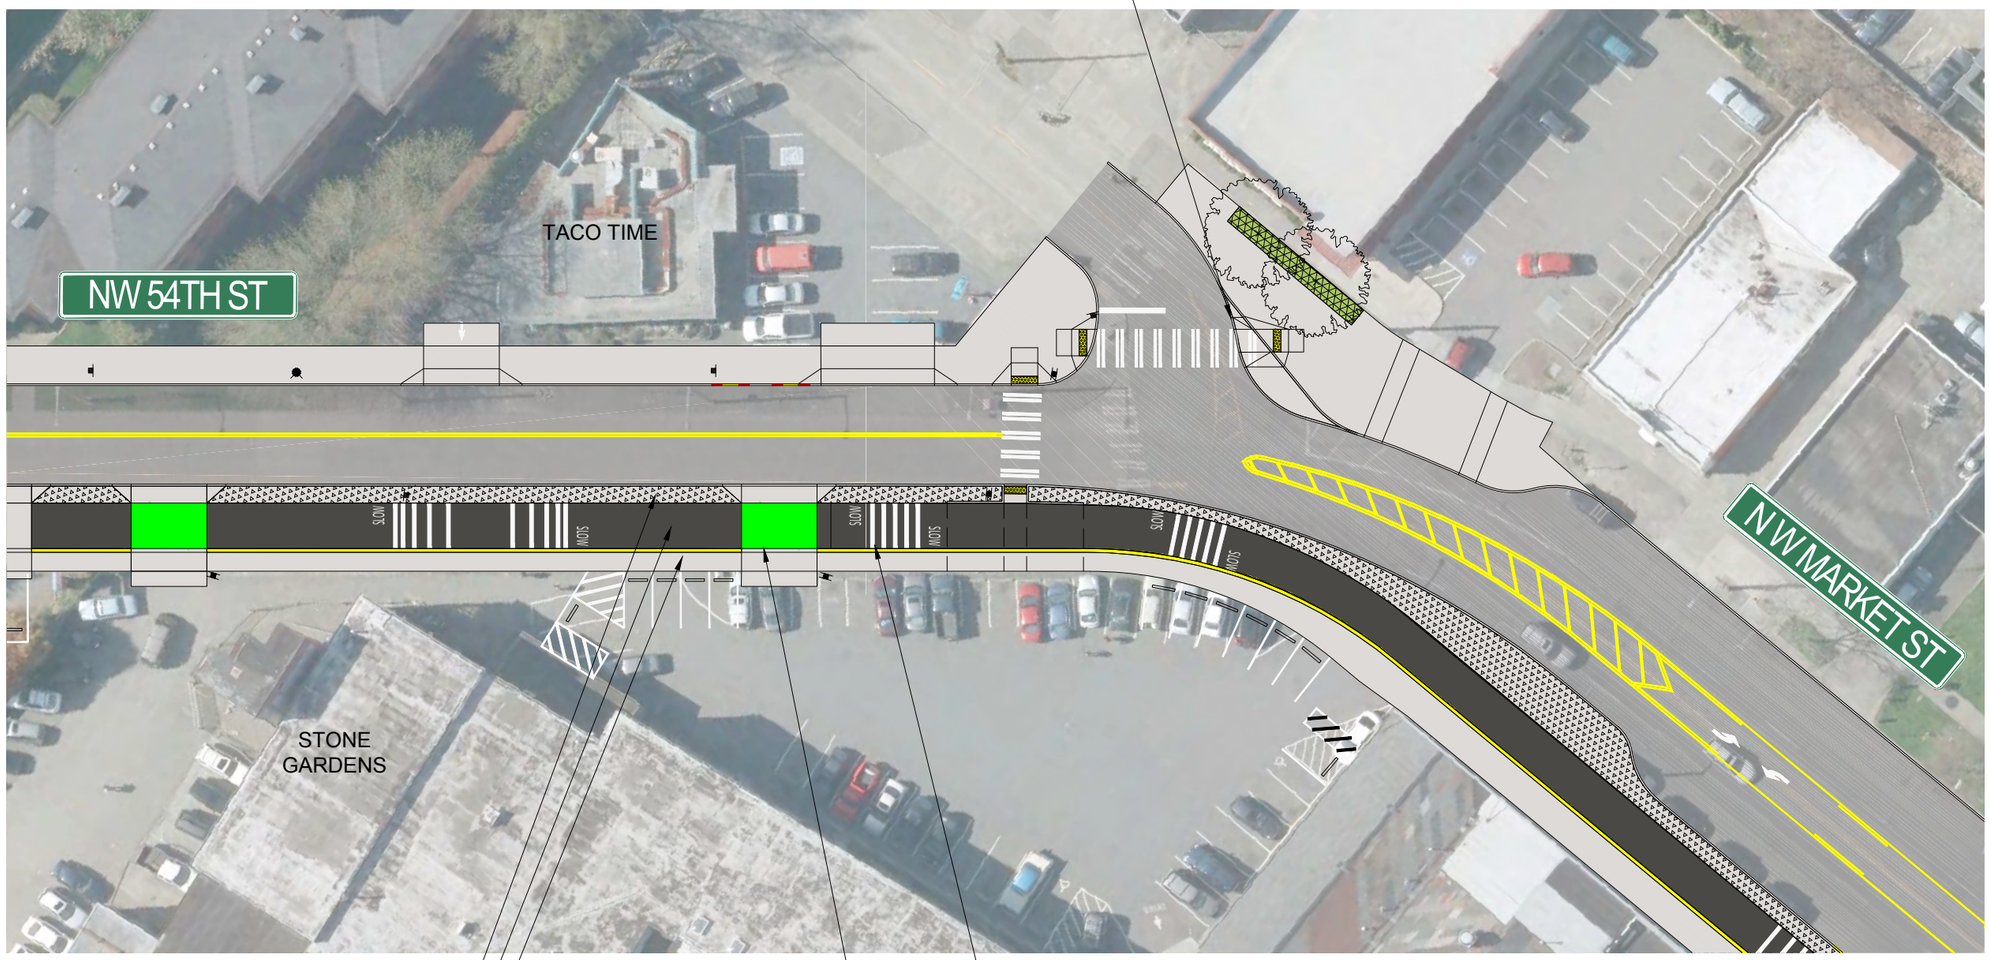
NEW CURB EXTENSION AND
MOUNTABLE TRUCK APRON
TACO TIME
NW 54TH ST
NW MARKET ST
STONE
GARDENS
SLOW
5' STREET BUFFER
12' SHARED USE TRAIL
6' SIDEWALK
TRAIL MARKINGS
GREEN PAVEMENT MARKING

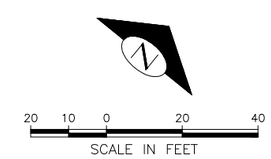
N
20 10 0 20 40
SCALE IN FEET

BIKE RAMP FOR CONNECTION TO 28TH AVE NW NEIGHBORHOOD GREENWAY
28TH AVE NW
N W MARKET ST
SLOW
SLOW
SLOW
HABITUDE
NORDIC HERITAGE MUSEUM (UNDER CONSTRUCTION)
5' STREET BUFFER
12' SHARED USE TRAIL
10' SIDEWALK
TRAIL MARKINGS
GREEN PAVEMENT MARKING
N
20 10 0 20 40
SCALE IN FEET