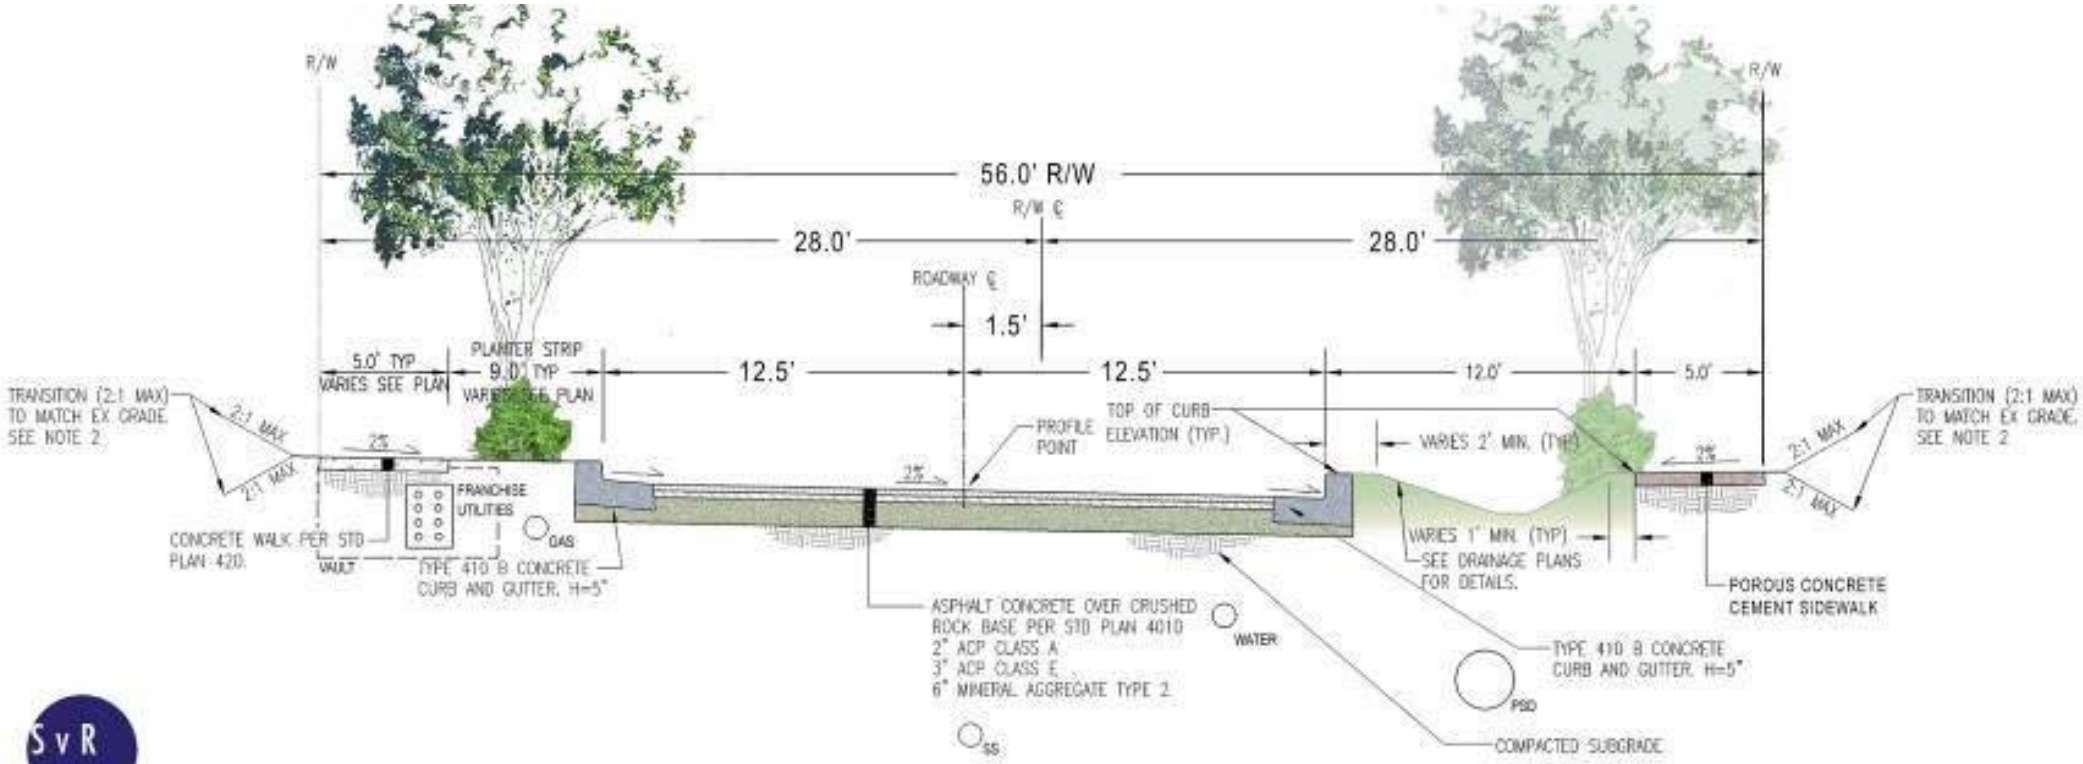
R/W
56.0' R/W
R/W ℄
28.0'
28.0'
ROADWAY ℄
1.5'
5.0' TYP
VARIES SEE PLAN
PLANTER STRIP
9.0' TYP
VARIES SEE PLAN
12.5'
12.5'
12.0'
5.0'
TRANSITION (2:1 MAX) TO MATCH EX GRADE. SEE NOTE 2.
2:1 MAX
2:1 MAX
2%
PROFILE POINT
TOP OF CURB ELEVATION (TYP.)
VARIES 2' MIN. (TYP)
2%
2%
2:1 MAX
2:1 MAX
TRANSITION (2:1 MAX) TO MATCH EX GRADE. SEE NOTE 2
FRANCHISE UTILITIES
GAS
CONCRETE WALK PER STD PLAN 420.
VAULT
TYPE 410 B CONCRETE CURB AND GUTTER, H=5"
VARIES 1' MIN. (TYP) SEE DRAINAGE PLANS FOR DETAILS.
POROUS CONCRETE CEMENT SIDEWALK
ASPHALT CONCRETE OVER CRUSHED ROCK BASE PER STD PLAN 4010
2" ACP CLASS A
3" ACP CLASS E
6" MINERAL AGGREGATE TYPE 2
WATER
TYPE 410 B CONCRETE CURB AND GUTTER, H=5"
PSD
SS
COMPACTED SUBGRADE

SvR