Plotted: Oct 24, 2017 - 4:18:43pm By: justinm
File: G:\15c\15077 NDS\Current\LFC_Outreach exhibits plan view_round2.dwg Layout: 1B_25th-Bart-Camb-NO-UTIL

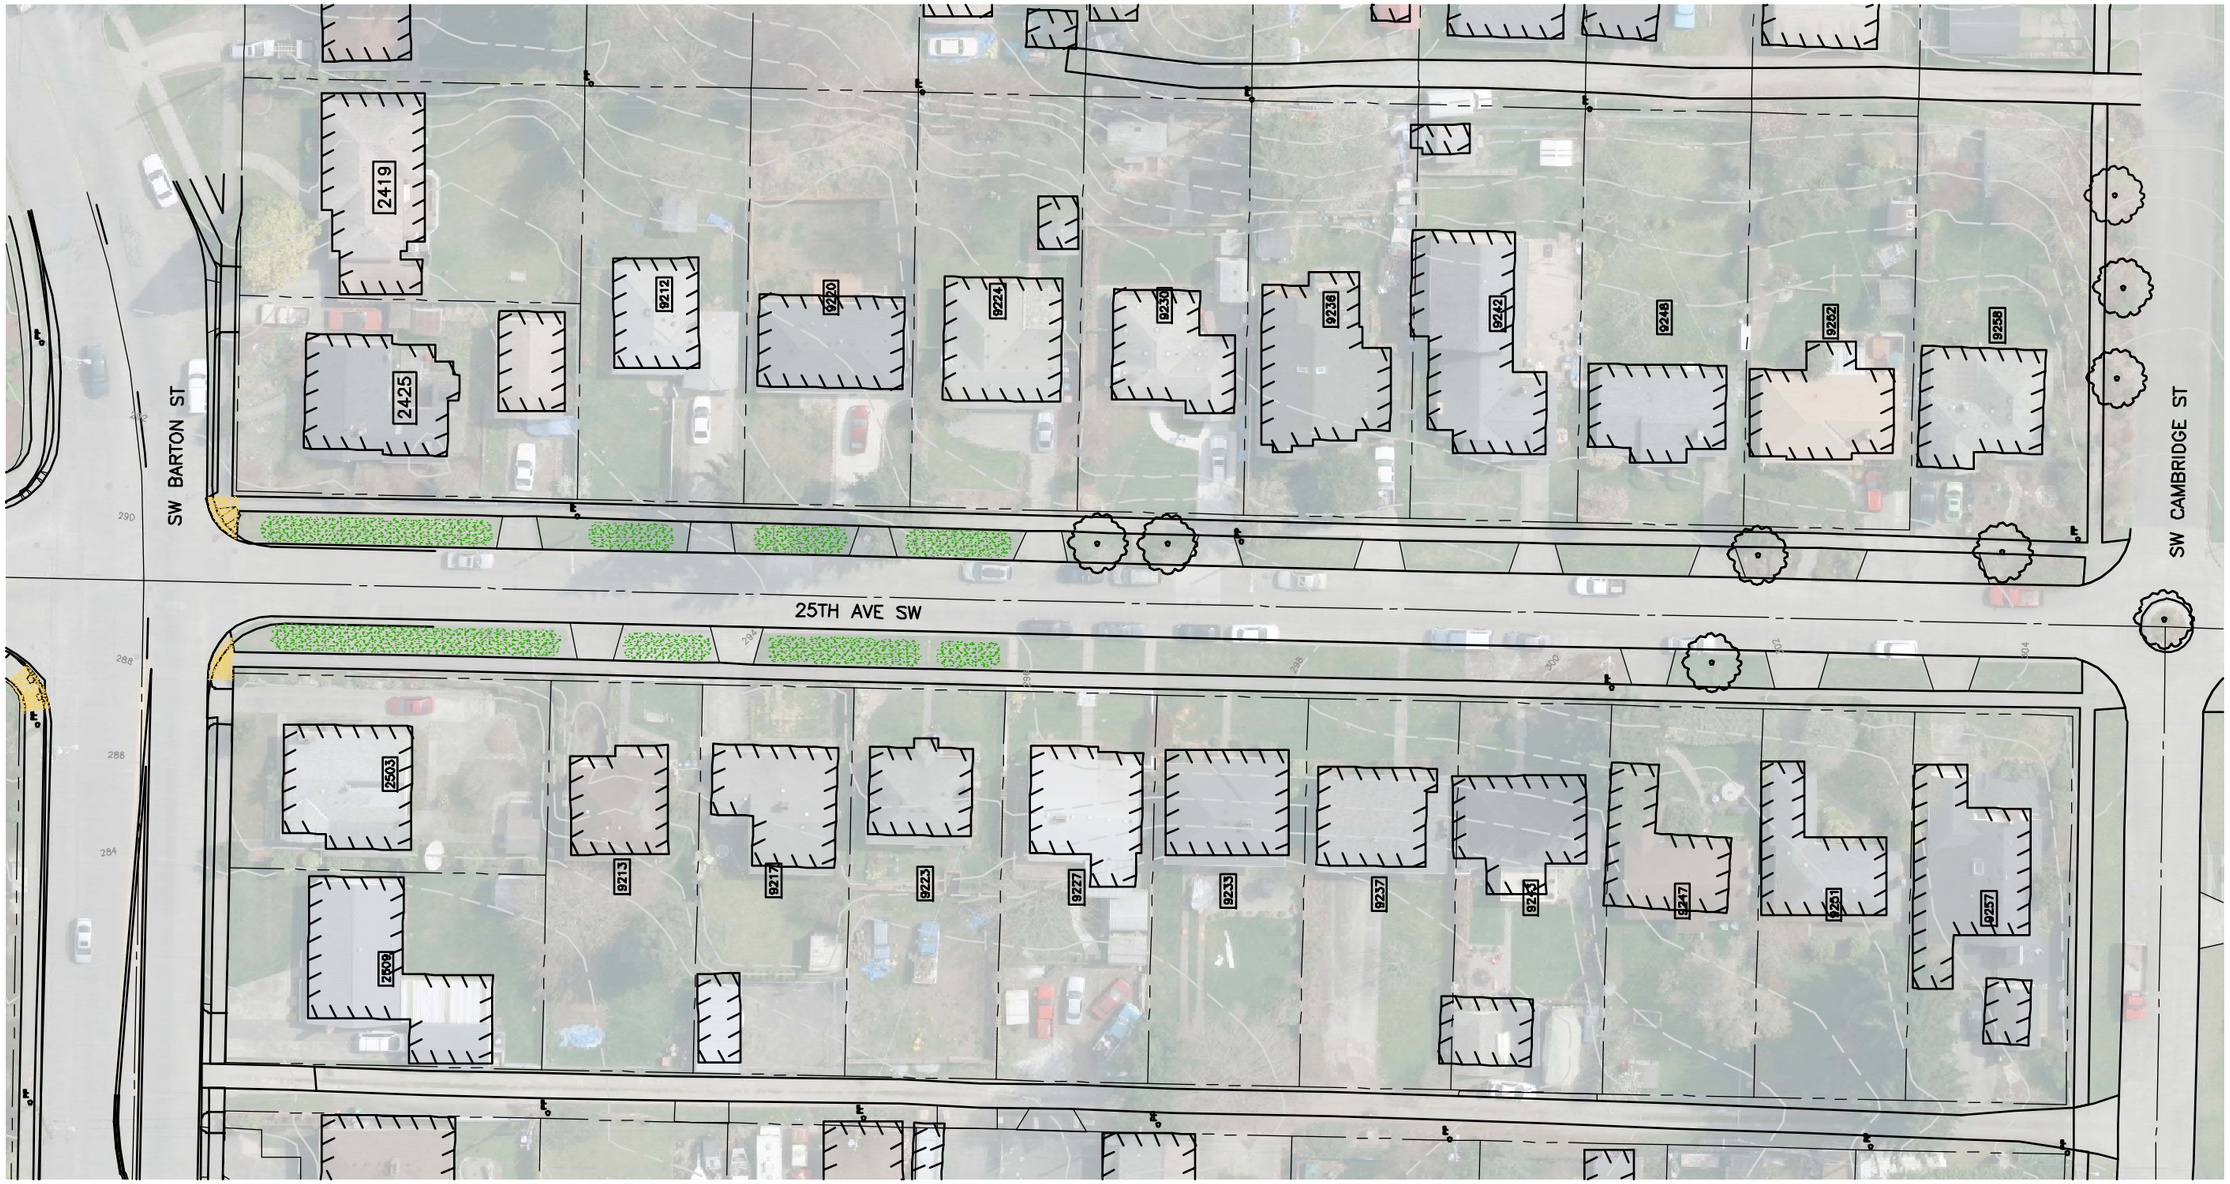

LEGEND

PROPERTY LINE

EXISTING BUILDING

EXISTING TREE IN ROW

POTENTIALLY FEASIBLE NDS ZONE

POTENTIAL CURB RAMP UPGRADE LOCATION

N

0 25 50 100

Scale In Feet

25th Ave SW: SW Barton St to SW Cambridge St

City of Seattle

KING COUNTY FLOOD CONTROL DISTRICT

MIG | SvR

October 2017 MIG|SvR #15077
Sheet 1 of 1

LONGFELLOW NATURAL DRAINAGE SYSTEMS

Plotted: Oct 24, 2017 - 4:17:27pm By justinm
File: G:\15c\15077 NDS\Current\LFC_Outreach exhibits plan view_round2.dwg Layout: 2B_29th-Bart-Camb-NO-UTIL

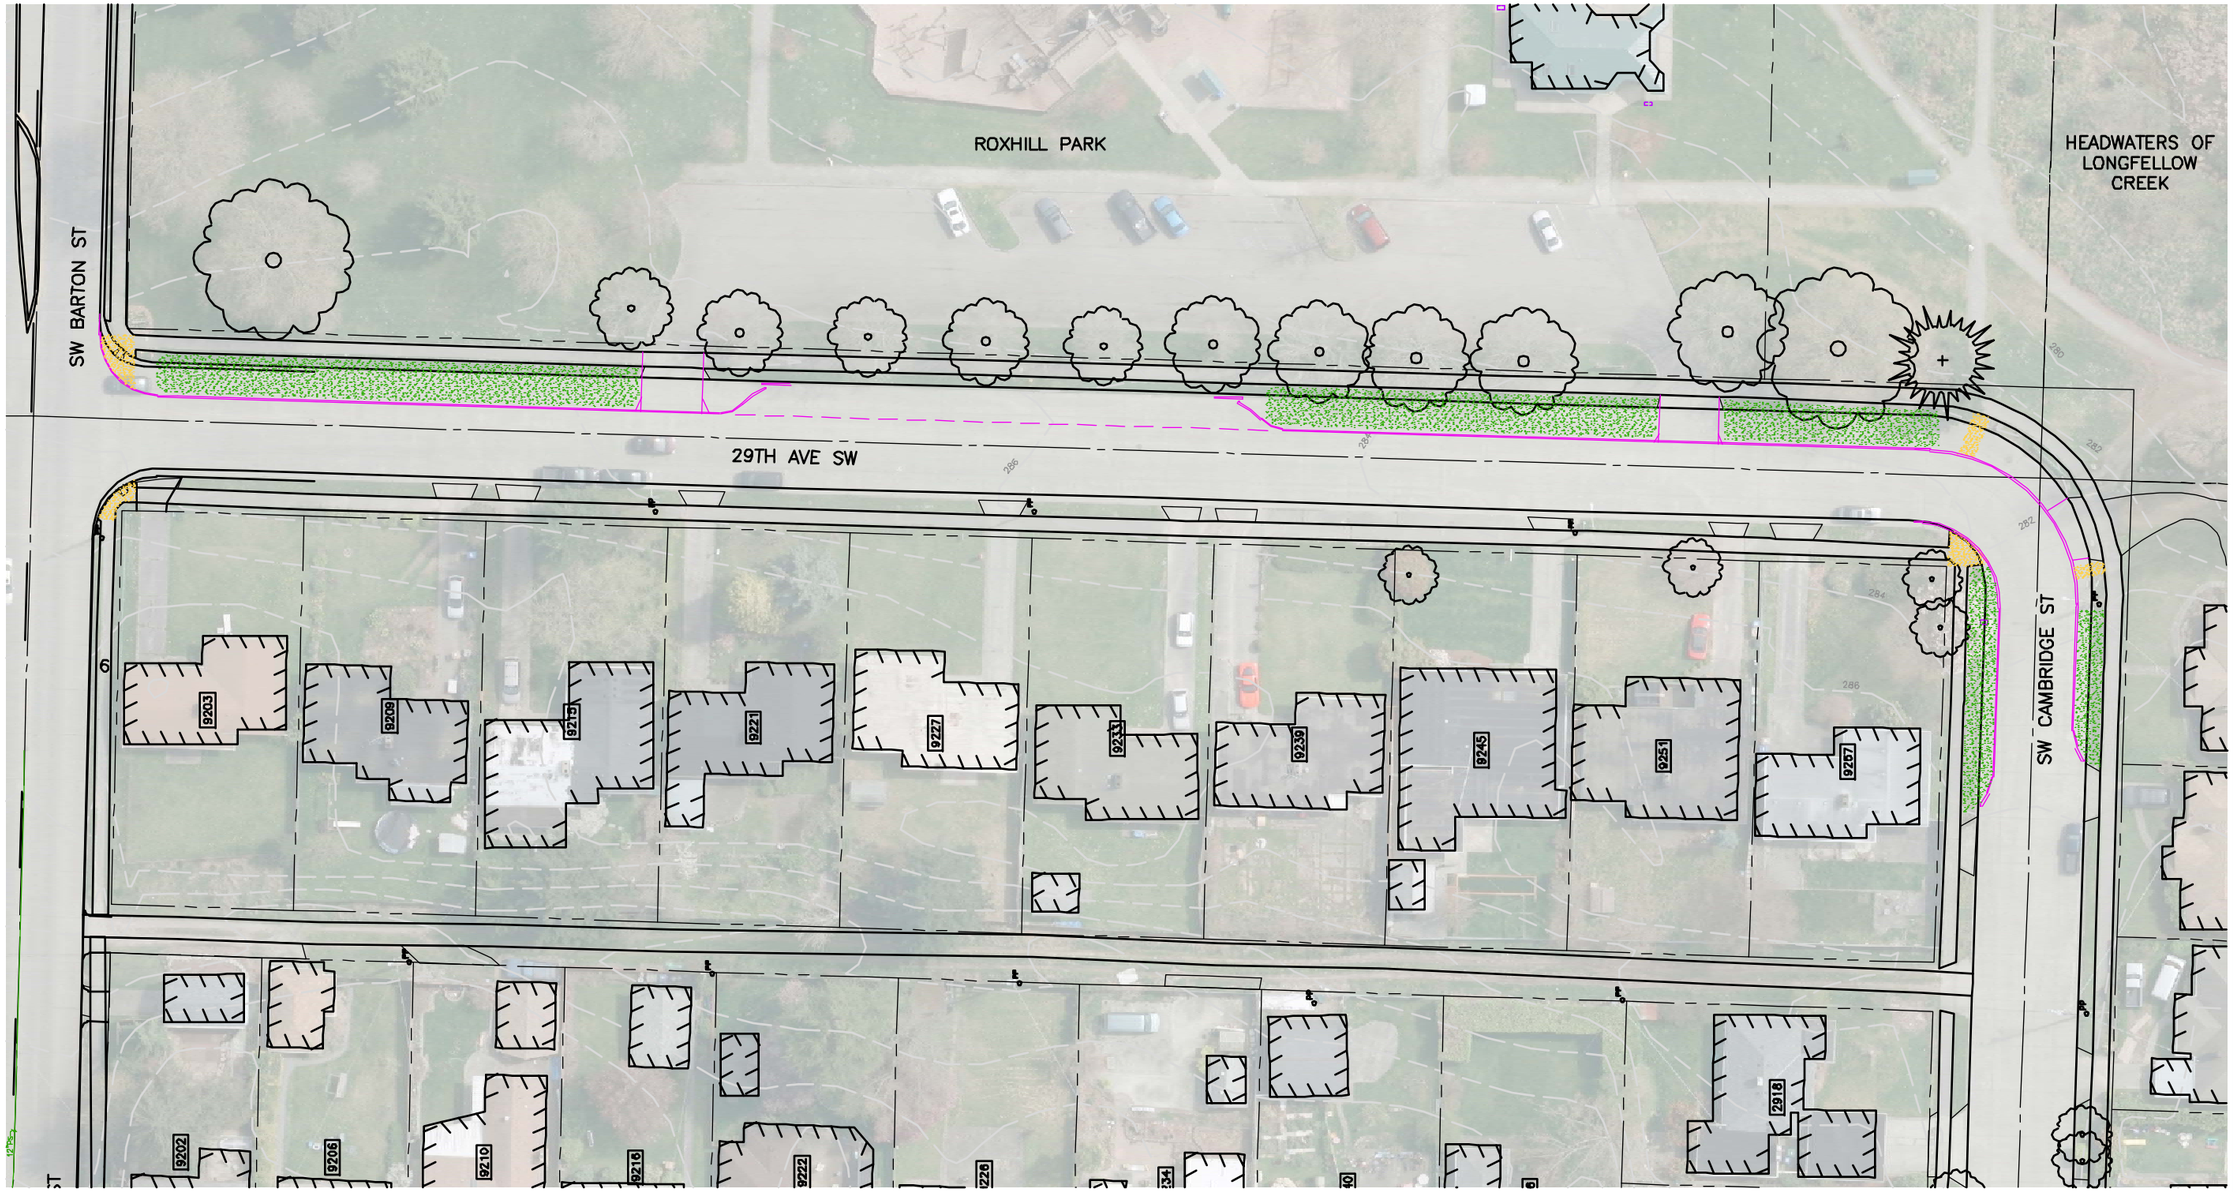

LEGEND

- PROPERTY LINE
- EXISTING BUILDING
- EXISTING TREE IN ROW
- POTENTIALLY FEASIBLE NDS ZONE
- POTENTIAL CURB RAMP UPGRADE LOCATION
- POTENTIAL CURB BULB LOCATION

N

0 25 50 100

Scale In Feet

29th Ave SW: SW Barton St to SW Cambridge St

City of Seattle

KING COUNTY FLOOD CONTROL DISTRICT

MIG | SvR

October 2017 MIG|SvR #15077
Sheet 1 of 1

LONGFELLOW NATURAL DRAINAGE SYSTEMS

Plotted: Oct 24, 2017 - 4:14:32pm By justinm
File: G:\15c\15077 NDS\Current\LFC_Outreach exhibits plan view_round2.dwg Layout: 3B_30th-Bart-Camb-NO-UTIL

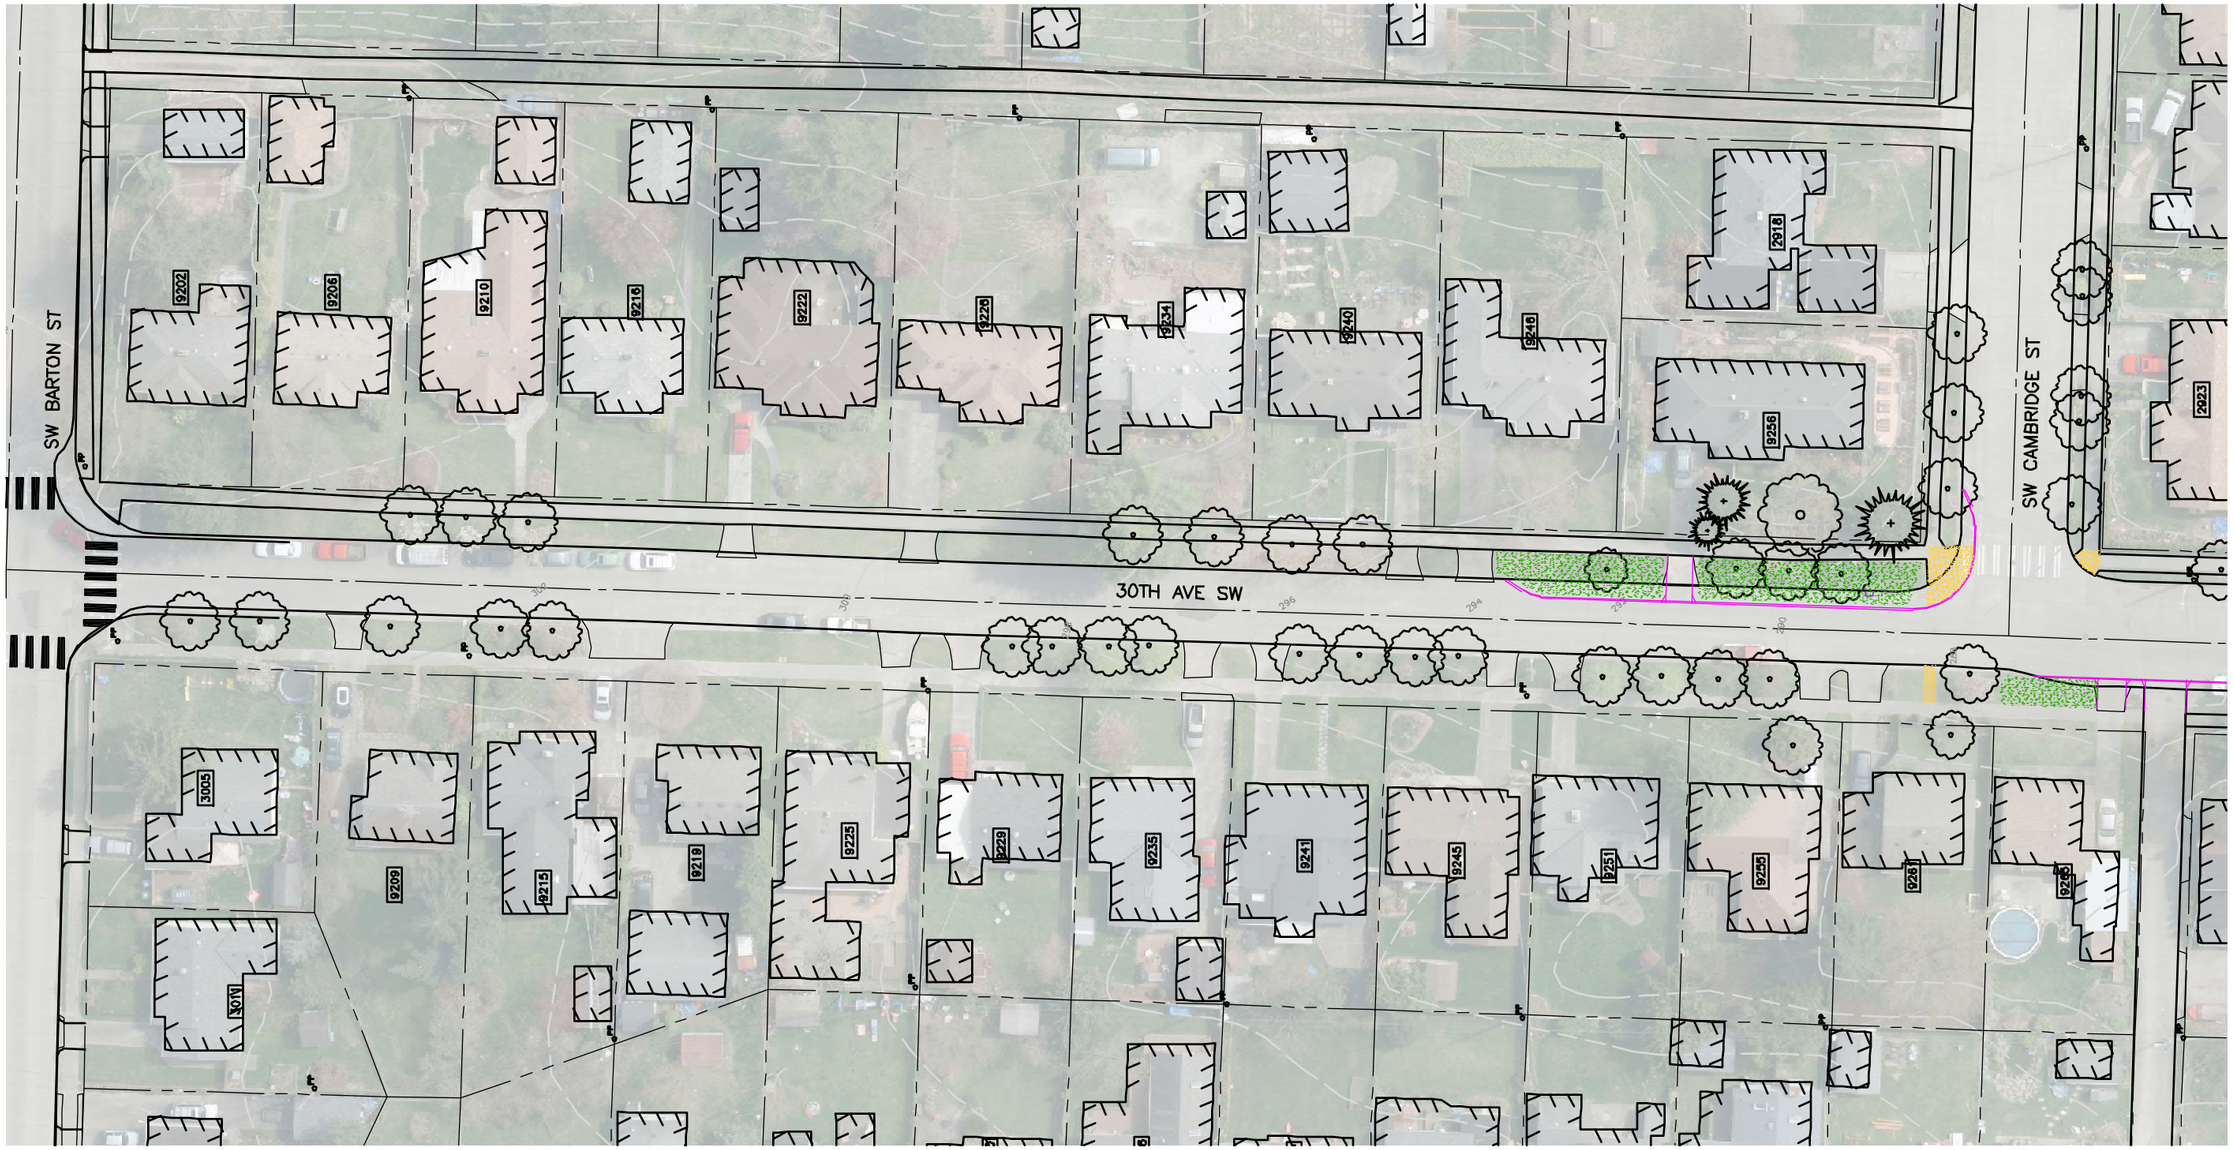

LEGEND

- PROPERTY LINE
- EXISTING BUILDING
- EXISTING TREE IN ROW
- POTENTIALLY FEASIBLE NDS ZONE
- POTENTIAL CURB RAMP UPGRADE LOCATION
- POTENTIAL CURB BULB LOCATION

N

0 25 50 100

Scale In Feet

30th Ave SW: SW Barton St to SW Cambridge St

City of Seattle

KING COUNTY FLOOD CONTROL DISTRICT

LONGFELLOW NATURAL DRAINAGE SYSTEMS

MIG | SvR

October 2017 MIG|SvR #15077
Sheet 1 of 1

Plotted: Oct 24, 2017 - 4:13:06pm By justinm
File: C:\15c\15077 NDS\Current\LFC_Outreach exhibits plan view_round2.dwg Layout: 3D_30th-Camb-Comb-NO-UTIL (2)

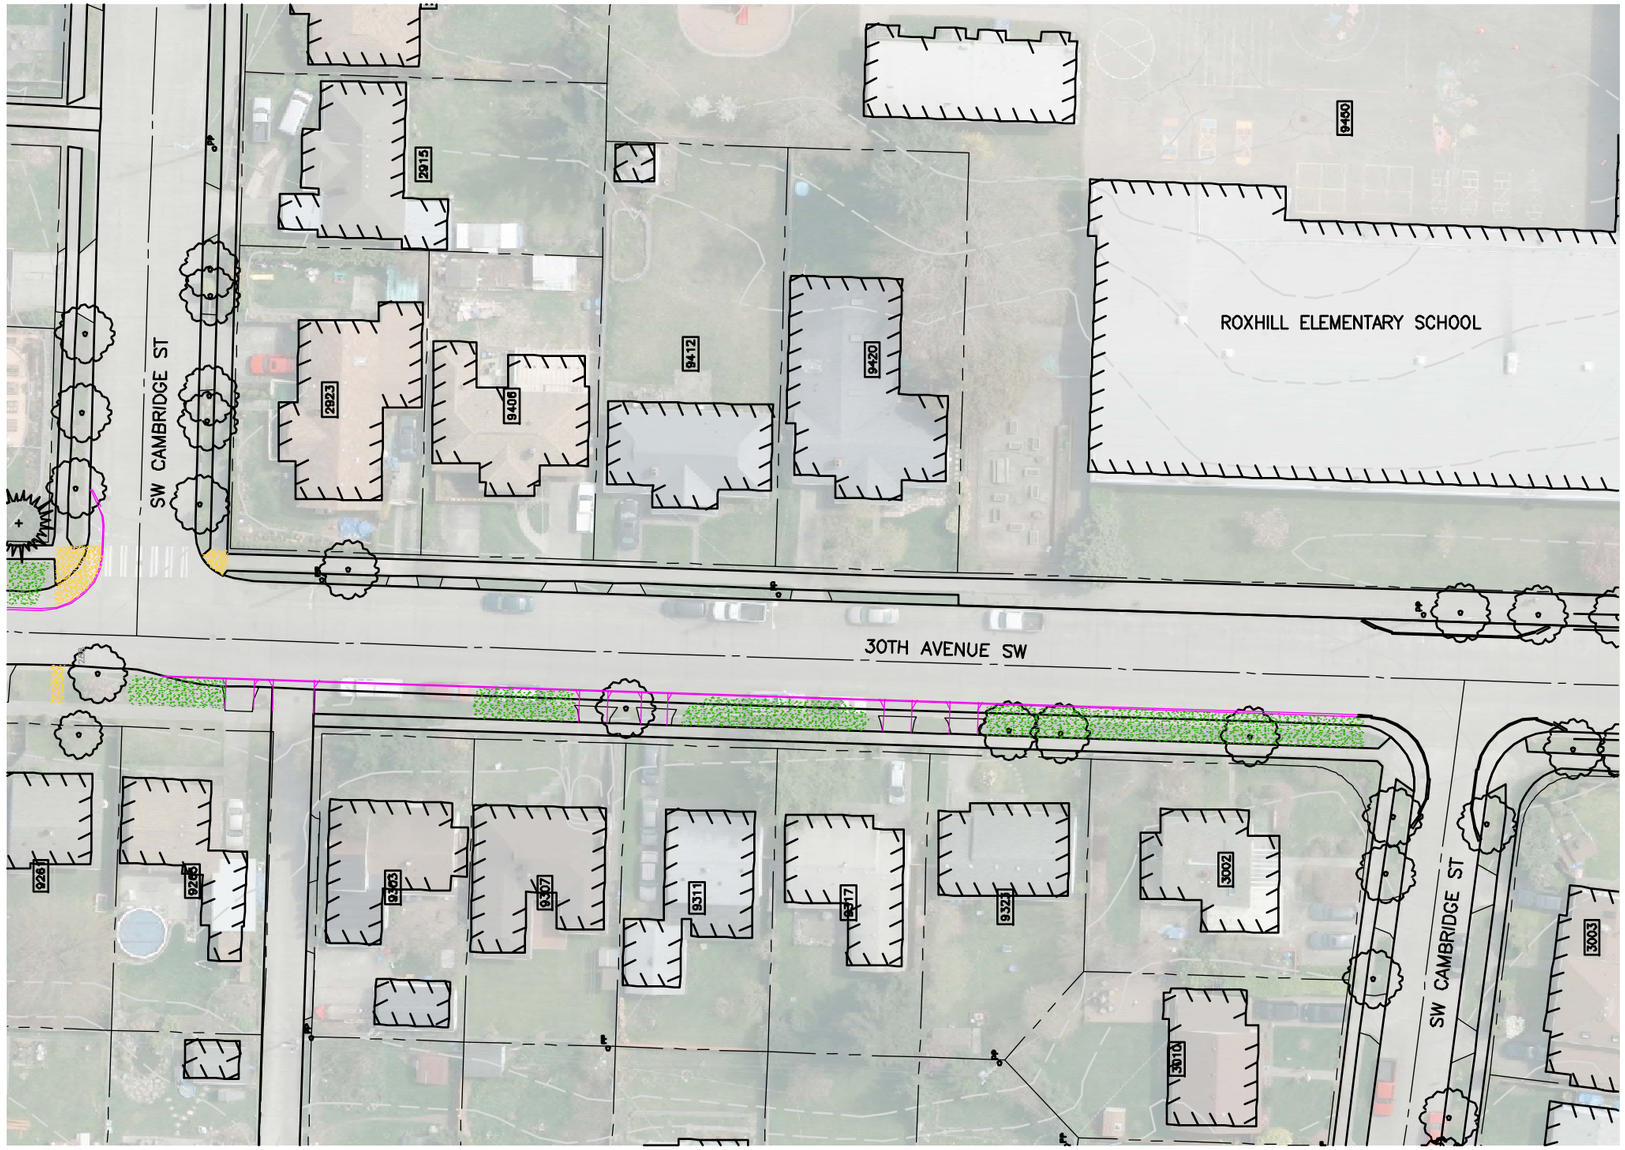

LEGEND

- PROPERTY LINE
- EXISTING BUILDING
- EXISTING TREE IN ROW
- POTENTIALLY FEASIBLE NDS ZONE
- POTENTIAL CURB RAMP UPGRADE LOCATION
- POTENTIAL CURB BULB LOCATION

N

0 25 50 100

Scale In Feet

30th Ave SW: SW Cambridge St to SW Cambridge St

City of Seattle

KING COUNTY FLOOD CONTROL DISTRICT

MIG | SvR

October 2017 MIG|SvR #15077
Sheet 1 of 1

LONGFELLOW NATURAL DRAINAGE SYSTEMS

Plotted: Oct 24, 2017 - 4:20:29pm By justinm
File: C:\15c\15077 NDS\Current\LFC_Outreach exhibits plan view_round2.dwg Layout: 4B_Kenyon-24th-NO-UTIL

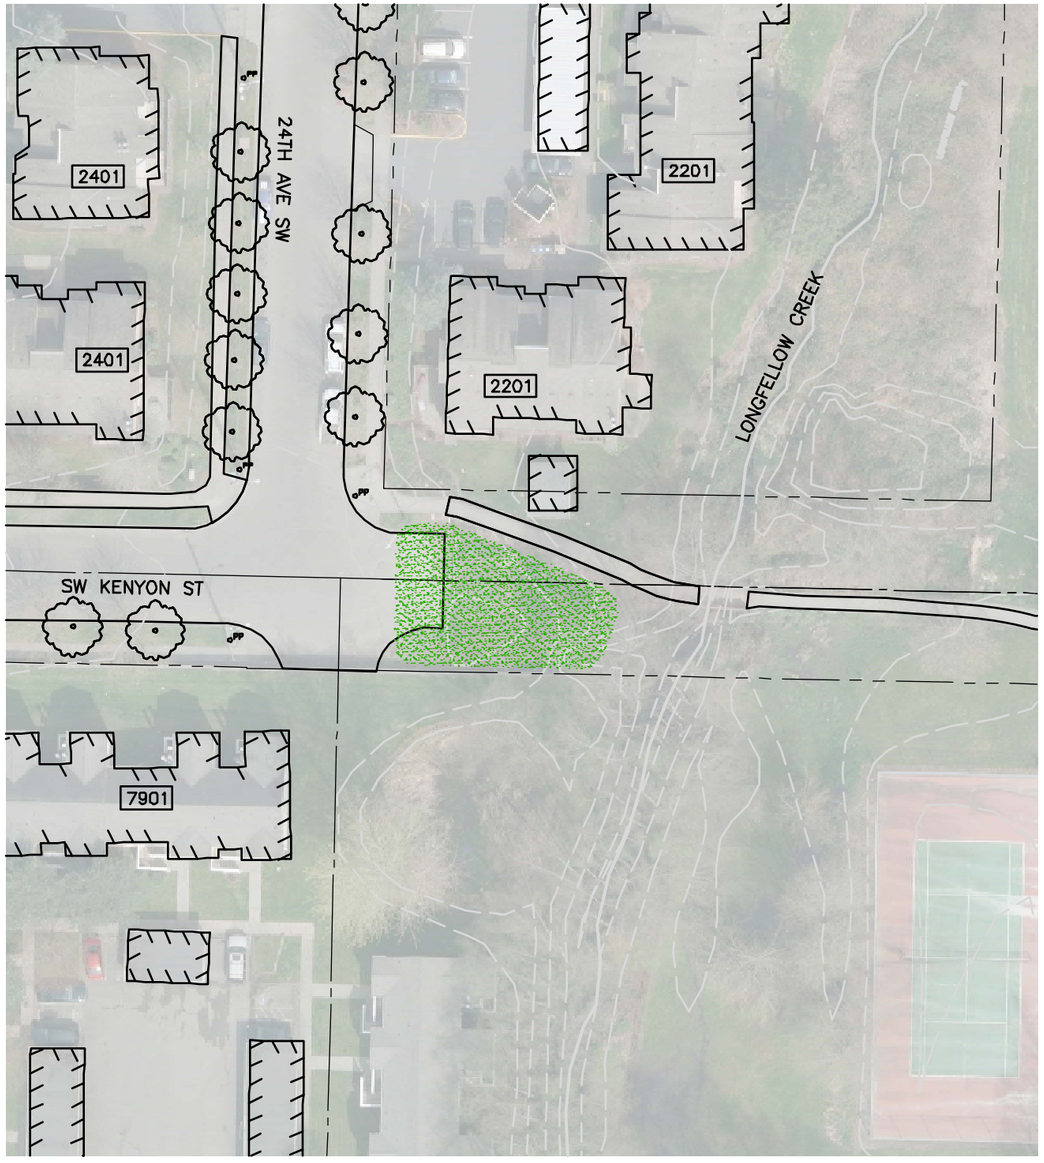

Precedent image: Street end rain garden at Glencoe Elementary, Portland, OR

N

0 25 50 100

Scale In Feet

LEGEND

PROPERTY LINE

EXISTING BUILDING

EXISTING TREE IN ROW

POTENTIALLY FEASIBLE NDS ZONE

SW Kenyon Street end at 24th Ave SW

City of Seattle

KING COUNTY FLOOD CONTROL DISTRICT

MIG | SvR

October 2017 MIG|SvR #15077
Sheet 1 of 1

LONGFELLOW NATURAL DRAINAGE SYSTEMS

ROXHILL PARK

HEADWATERS OF LONGFELLOW CREEK

ROXHILL PARK

SW BARTON ST

29TH AVE SW

SW CAMBRIDGE ST

SW BARTON ST

30TH AVE SW

SW CAMBRIDGE ST

ROXHILL ELEMENTARY SCHOOL

30TH AVENUE SW

LONGFELLOW NATURAL DRAINAGE SYSTEMS

Plotted: Oct 24, 2017 – 4:22:30pm By joshtom
File: G:\15xx\15077 NDS\Current\PE_Outreach exhibits plan view_roundZ.dwg Layout: 5_29th-30th-Bart-Camb-NU

LEGEND

- PROPERTY LINE
- EXISTING BUILDING
- EXISTING TREE IN ROW
- POTENTIALLY FEASIBLE NDS ZONE
- POTENTIAL CURB RAMP UPGRADE LOCATION
- POTENTIAL CURB BULB LOCATION

N

40' 20' 0 40' 80'

Scale In Feet

29th & 30th Avenues SW: SW Barton St to SW Cambridge St

City of Seattle

KING COUNTY FLOOD CONTROL DISTRICT

MIG | SvR

October 2017 MIG|SvR #15077
1 1Sheet of