Dexter Avenue North Project

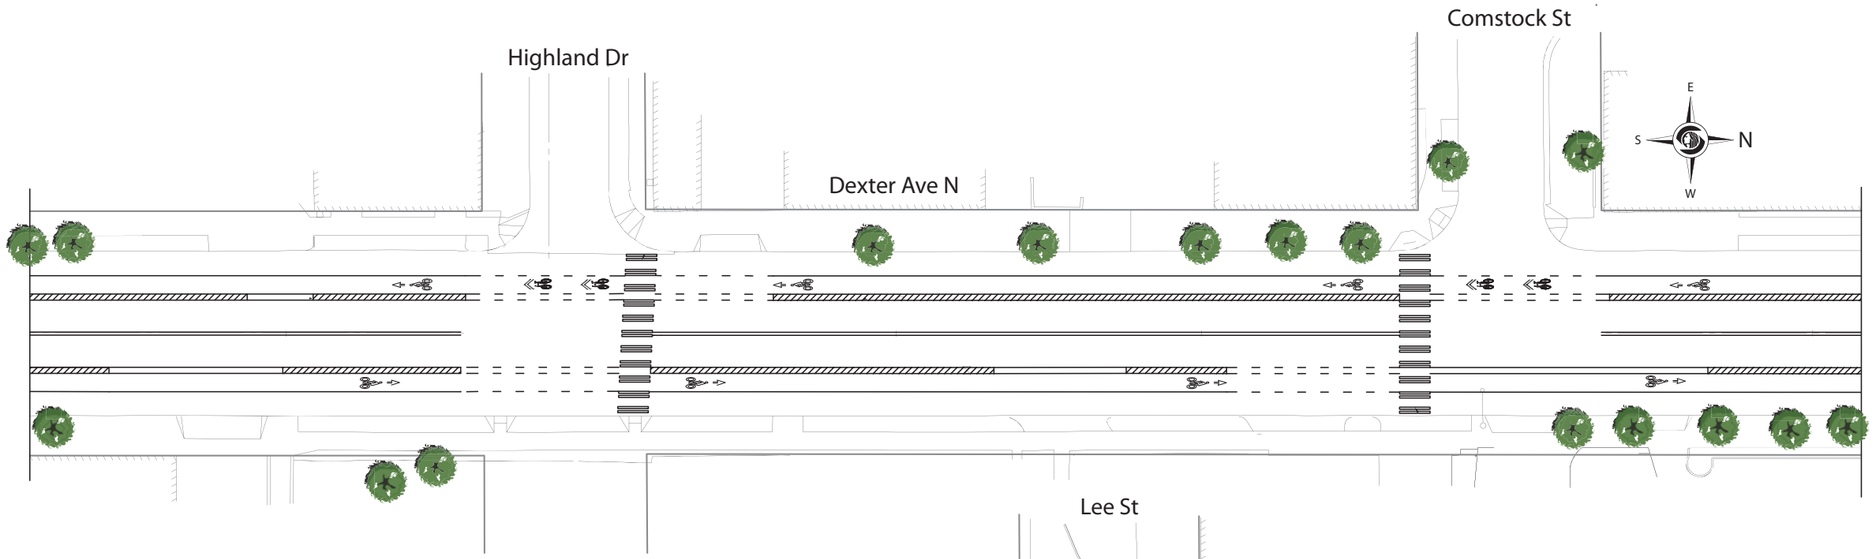

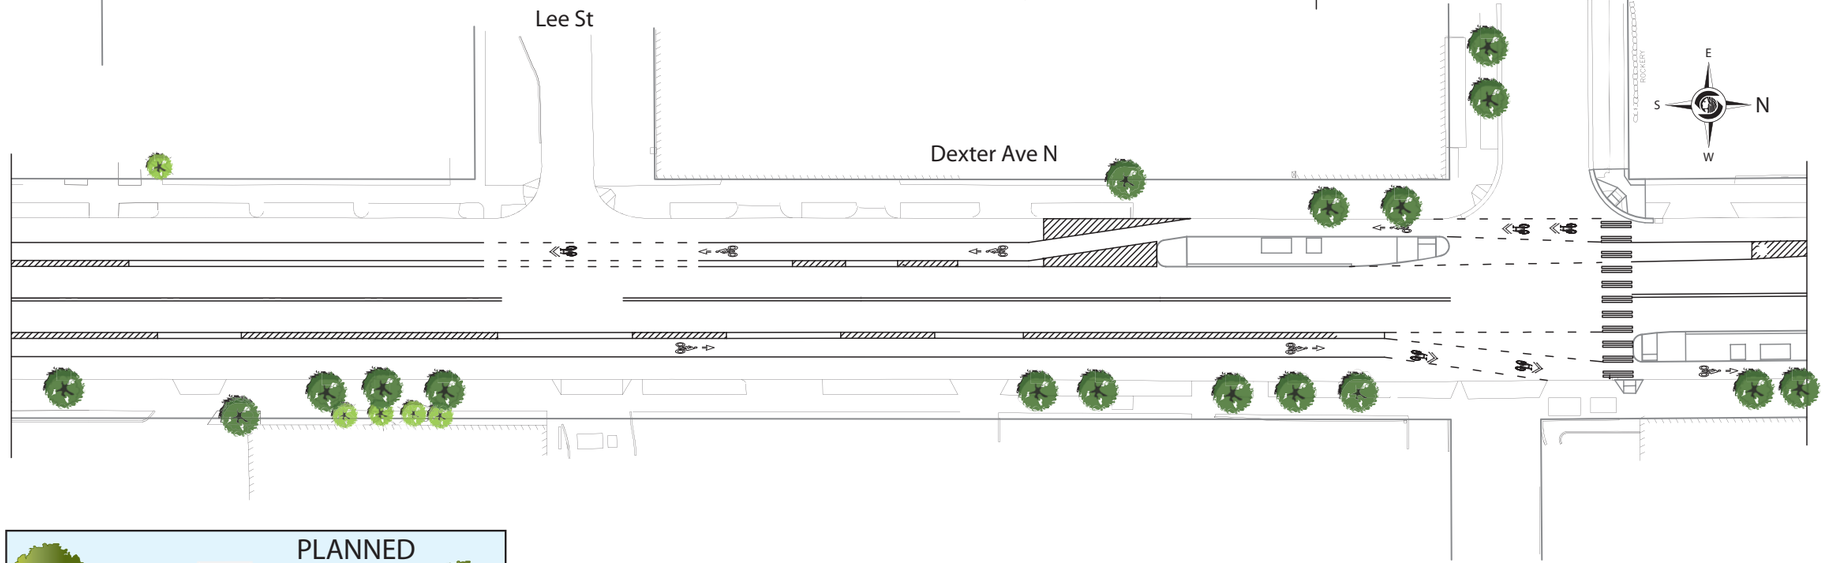

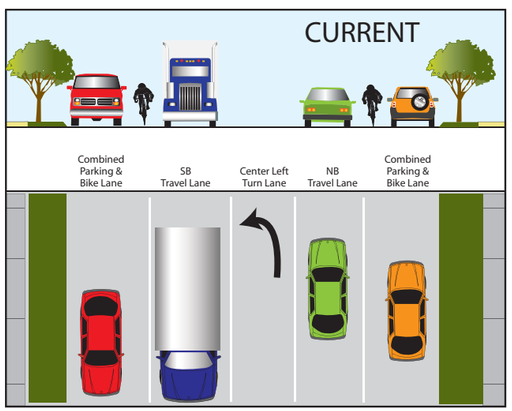

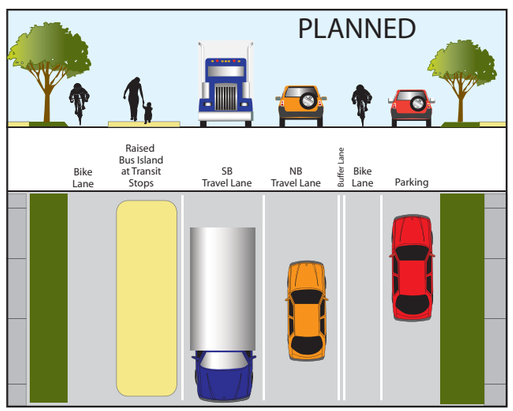

SDOT
Seattle Department of Transportation

WALK. BIKE. RIDE.

BRIDGING the GAP

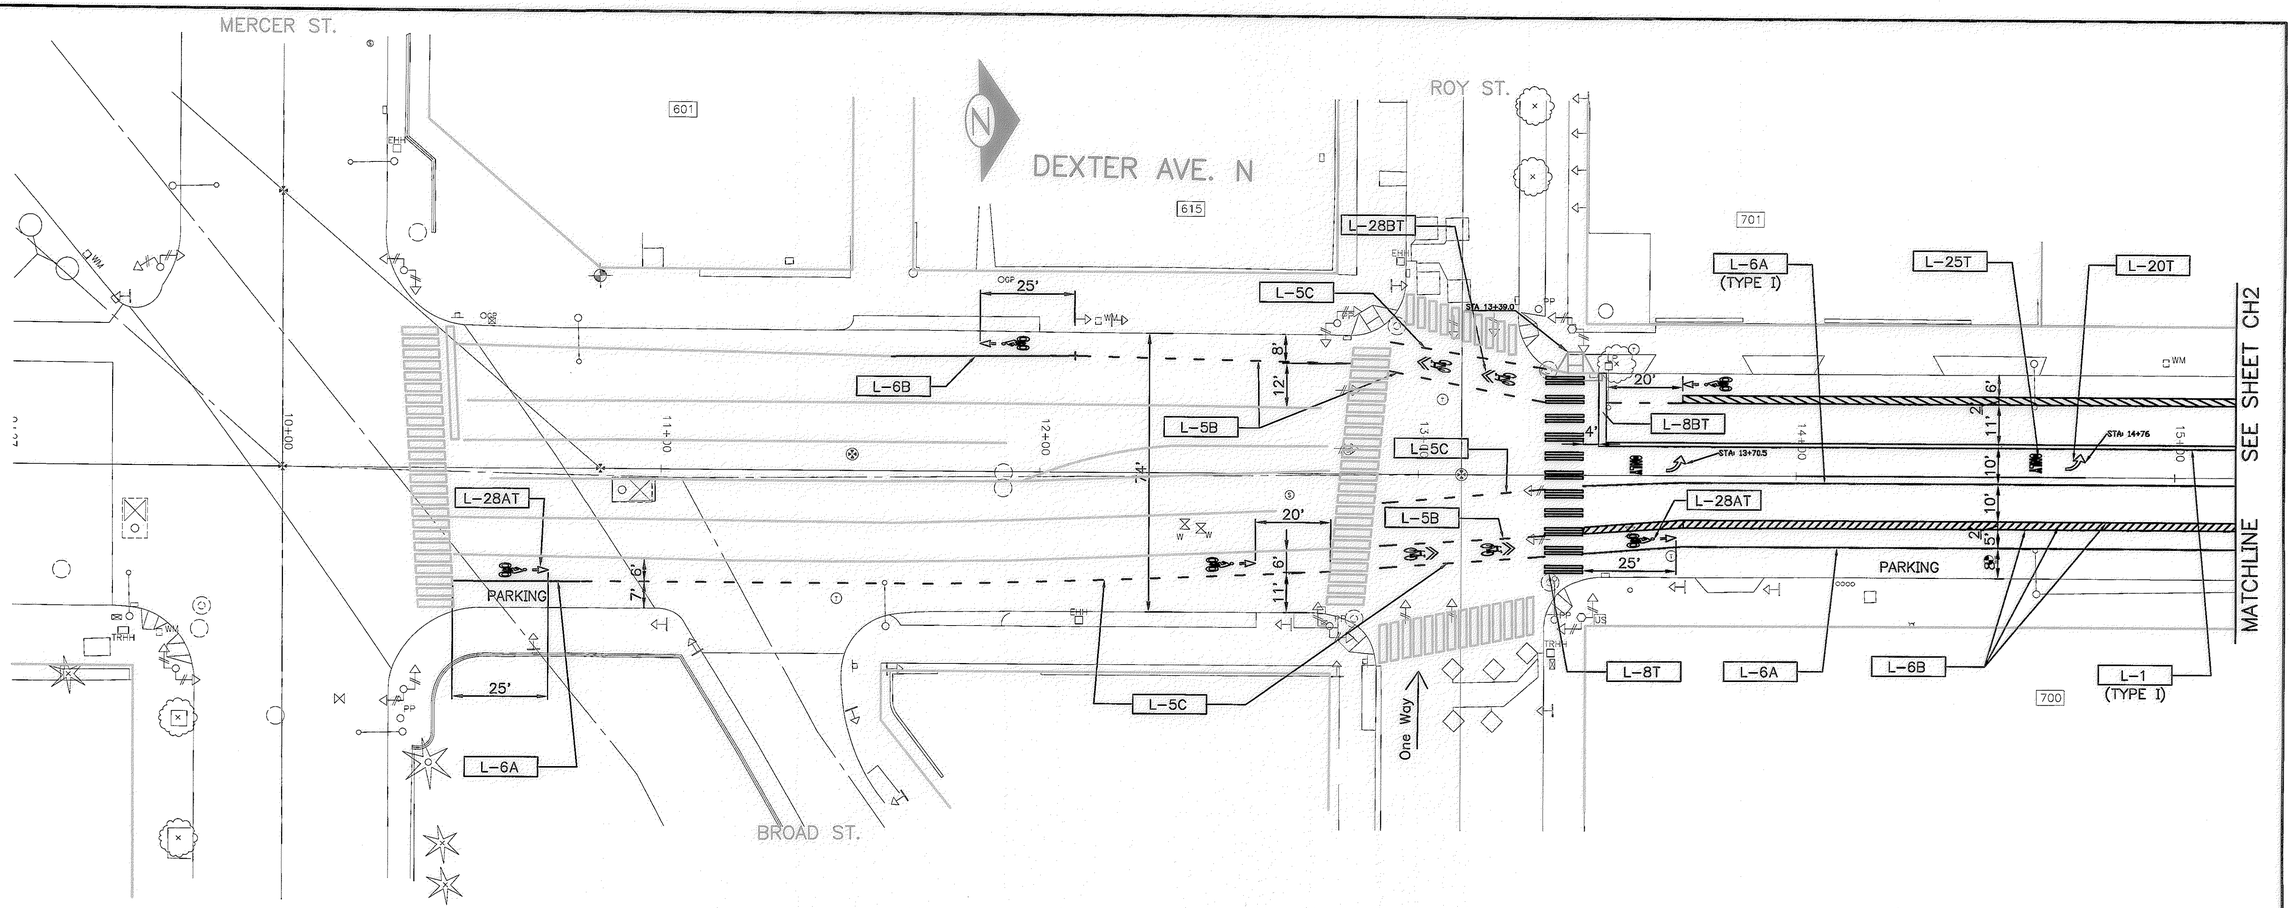

CHANNELIZATION LEGEND

L-1	DOUBLE CENTER LINE
L-2	MEDIAN LINE
L-5A	DASHED 4" WHITE LANE LINE
L-5B	DASHED 6" WHITE LINE, 2' DASH W/ 4' SKIP
L-5C	DASHED 4" WHITE LINE, 2' DASH W/ 4' SKIP
L-6A	4" SOLID WHITE EDGE LINE, APPROACH LINE, PARKING LANE LINE
L-6B	6" SOLID WHITE BUS, BIKE LANE LINE, BARRIER, BUFFER LINE. SEE DETAIL
L-8T	THERMOPLASTIC 8" CROSSWALK
L-8BT	THERMOPLASTIC 24" STOPLINE
L-9T	THERMOPLASTIC TRIANGLES (YIELD LINE)
L-19T	THERMOPLASTIC OBLIQUE RIGHT ARROW SYMBOL
L-20T	THERMOPLASTIC LEFT ARROW SYMBOL
L-22T	THERMOPLASTIC THROUGH ARROW SYMBOL
L-25T	THERMOPLASTIC "ONLY"
L-28AT	THERMOPLASTIC BICYCLIST WITH ARROW SYMBOL
L-28BT	THERMOPLASTIC SHARROW SYMBOL

36" WHITE DELINEATOR POST

(TYPE 1)	4" LANE MARKERS (WHITE OR YELLOW)
(TYPE 2A)	4" PRISMATIC REFLECTIVE MARKER

INSTALL

REMOVE

GENERAL NOTES:

ALL STOP LINES TO BE OFFSET 4' FROM CROSSWALK UNLESS SPECIFIED

CONTRACTOR SHALL REMOVE ALL PAVEMENT MARKINGS (PAINT LINES, TRAFFIC BUTTONS & LEGENDS) IN CONFLICT WITH NEW CHANNELIZATION.

DELINEATOR POSTS SHALL BE WHITE AND 36" TALL, INSTALLED AT 3' CENTERS AS SHOWN

TO ORDER SDOT BIKE SYMBOLS AND CHARROWS TYPE B SEE SECTION 8-22.3(4)B

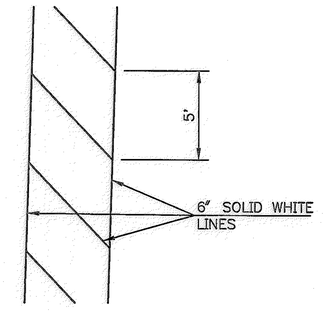

BUFFER LINE DETAIL
NTS

CH1
CHANNELIZATION PLAN

VAULT SERIAL NO.	DATE	MARK	NATURE REVISIONS	MADE	CHK'D	REV'D
35311						

P:\ST Dgn Fsn\2011_ARC_SDOT\TS4599A_Dexter\TS4599A_CH00_P.dwg
Nov/29/2010 2:31pm

CALL 48 HOURS
BEFORE YOU DIG
1-800-424-5555

APPROVED FOR ADVERTISING
NANCY LOCKE
DIRECTOR, CONTRACTING SERVICES DIVISION
SEATTLE, WASHINGTON . . . . . 20 . .
BY: . . . . . DIRECTOR, CONTRACTING SERVICES DIVISION

NAME OR INITIALS AND DATE
DESIGNED ARV 11/22/2010
CHECKED . . . . . .
DRAWN ARV 11/22/2010
CHECKED DJM 11/22/2010

INITIALS AND DATE
REVIEWED:
PE EWC . . . . . CONST.
PROJ. MGR. JMW PM 11/30/10
RECEIVED . . . . . .
REVISED AS BUILT . . . . . .

ALL WORK DONE IN ACCORDANCE WITH THE CITY OF SEATTLE STANDARD PLANS AND SPECIFICATIONS AND OTHER DOCUMENTS CALLED FOR IN SECTION 0-02.3 OF THE PROJECT MANUAL.

HEATHER W. CATLIN
STATE OF WASHINGTON
43643
REGISTERED
PROFESSIONAL ENGINEER
12/1/10

City of Seattle
Seattle Department of Transportation
ORDINANCE NO. . . . . APPROVED. . . . . .
FUND: . . . . . .
INSPECTOR'S BOOK. . . . . .

2011 ARTERIAL ASPHALT AND CONCRETE DEXTER AVE N

JOB NO. PC TS4599A R/W CO TS4599C
VAULT PLAN NO. 774-665
SHEET 29 OF 37

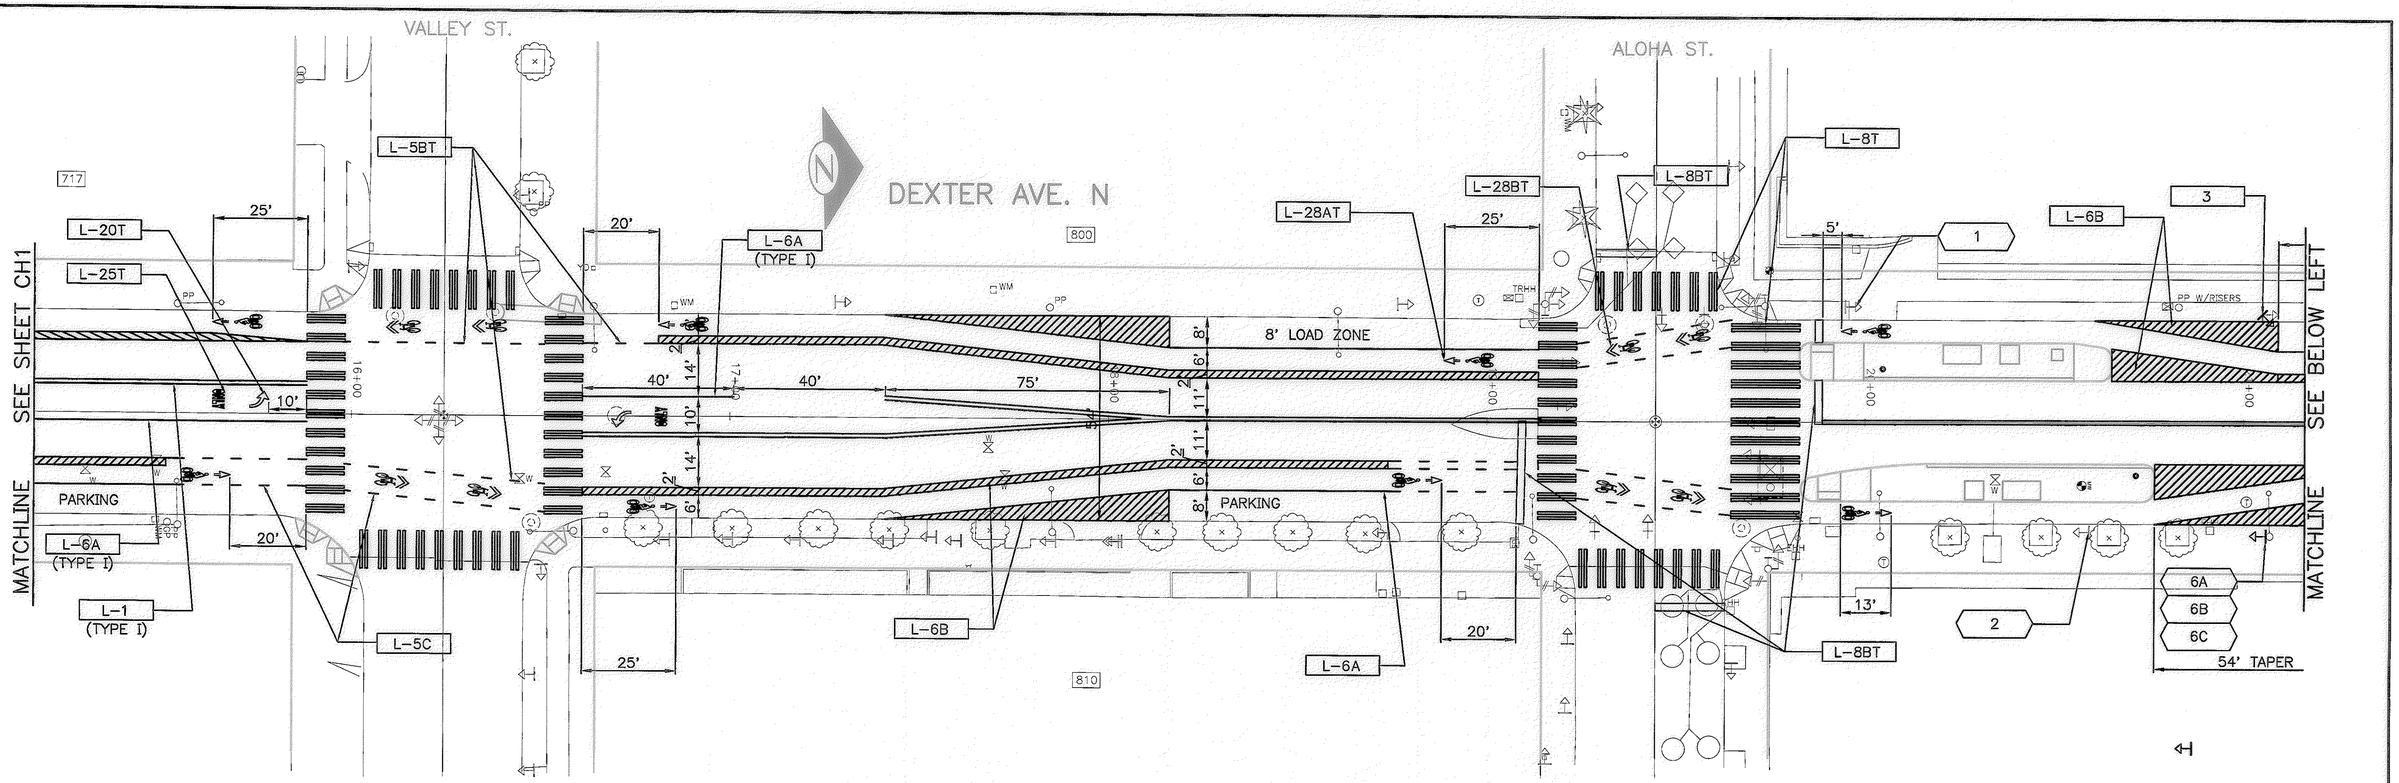

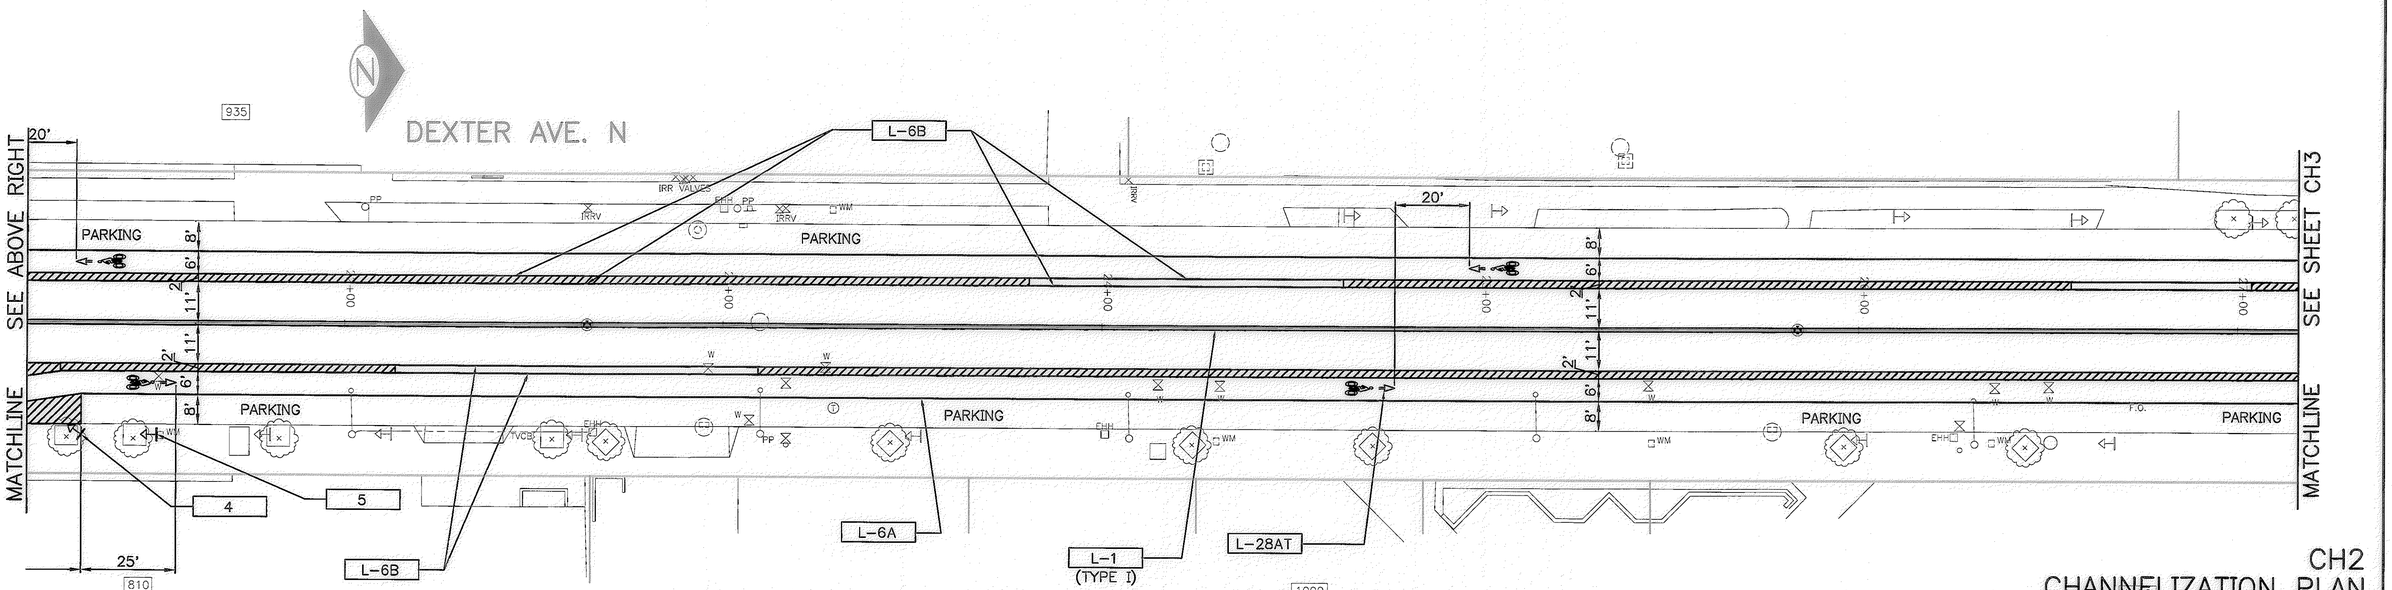

CH2
CHANNELIZATION PLAN

CALL 48 HOURS
BEFORE YOU DIG
1-800-424-5555

APPROVED FOR ADVERTISING
NANCY LOCKE
DIRECTOR, CONTRACTING SERVICES DIVISION
SEATTLE, WASHINGTON . . . . . 20 . .

BY: . . . . . DIRECTOR, CONTRACTING SERVICES DIVISION

NAME OR INITIALS AND DATE	INITIALS AND DATE
DESIGNED ARV 11/22/2010	REVIEWED:
CHECKED	PE EWC CONST.
DRAWN ARV 11/22/2010	PROJ. MGR JMM/DMV 11/30/10
CHECKED DJM 11/22/2010	RECEIVED
	REVISED AS BUILT

ALL WORK DONE IN ACCORDANCE WITH THE CITY OF SEATTLE STANDARD PLANS AND SPECIFICATIONS AND OTHER DOCUMENTS CALLED FOR IN SECTION 0-02.3 OF THE PROJECT MANUAL.

ESTHER W. CATAN
STATE OF WASHINGTON
43643
REGISTERED
PROFESSIONAL ENGINEER

City of Seattle
Seattle Department of Transportation

ORDINANCE NO. . . . . APPROVED. . . . . .
FUND: . . . . . INSPECTOR'S BOOK. . . . . .

2011 ARTERIAL ASPHALT AND CONCRETE DEXTER AVE N

JOB NO. PC TS4599A R/W CO TS4599C
VAULT PLAN NO. 774-665
SHEET 30 OF 37

VAULT SERIAL NO. 35311

MARK	DATE	MADE CHK'D REV'D

NATURE REVISIONS

P:\ST\Dra f ters\2011_AAC_SIDIT\TS4599A_Dexter\TS4599A_CH00_P.dwg
Nov/29/2010 2:31pm

HIGHLAND DR.

COMSTOCK ST.

DEXTER AVE. N

SEE SHEET CH2

MATCHLINE

SEE BELOW LEFT

MATCHLINE

PARKING

L-28BT

L-8T

8

9

L-6B

L-5B

L-28AT

L-5C

10A

10B

L-1

(TYPE I)

7

L-6A

L-8T

1121

1215

1309

1207

1219

LEE ST.

GALER ST.

DEXTER AVE. N

SEE ABOVE RIGHT

MATCHLINE

SEE SHEET CH4

MATCHLINE

L-6A

L-28BT

L-6B

12

14

L-5C

13

17A

17B

11

L-1

(TYPE I)

L-6A

L-28AT

15A

15B

16A

16B

L-8T

1319

1405

1425

1300

1414

ROCKERY

CH3

CHANNELIZATION PLAN

VAULT	SERIAL NO.	DATE	MARK	NATURE
	35311			REVISIONS

P:\ST\Drafter\2011_AAC_SHT\TS4599A_Dexter\TS4599A_CH60_P.dwg
Nov/29/2010 2:32pm

CALL 48 HOURS
BEFORE YOU DIG
1-800-424-5555

APPROVED FOR ADVERTISING
NANCY LOCKE
DIRECTOR, CONTRACTING SERVICES DIVISION
SEATTLE, WASHINGTON . . . . . 20 . .

BY: . . . . . DIRECTOR, CONTRACTING SERVICES DIVISION

NAME OR INITIALS AND DATE
DESIGNED ARV 11/22/2010
CHECKED
DRAWN ARV 11/22/2010
CHECKED DJM 11/22/2010

INITIALS AND DATE
REVIEWED:
PE EWC CONST.
PROJ. MGR. JMurphy 11/30/10
RECEIVED
REVISED AS BUILT

ALL WORK DONE IN ACCORDANCE WITH THE CITY OF SEATTLE STANDARD PLANS AND SPECIFICATIONS AND OTHER DOCUMENTS CALLED FOR IN SECTION 1-02.3 OF THE PROJECT MANUAL.

ESTHER W. CHANG
STATE OF WASHINGTON
43643
REGISTERED PROFESSIONAL ENGINEER

City of Seattle
Seattle Department of Transportation

ORDINANCE NO. . . . . APPROVED . . . . . .
FUND: . . . . . .
INSPECTOR'S BOOK . . . . . .

2011 ARTERIAL ASPHALT AND CONCRETE DEXTER AVE N

JOB NO. PC TS4599A R/W CO TS4599C
VAULT PLAN NO. 774-665
SHEET 31 OF 37

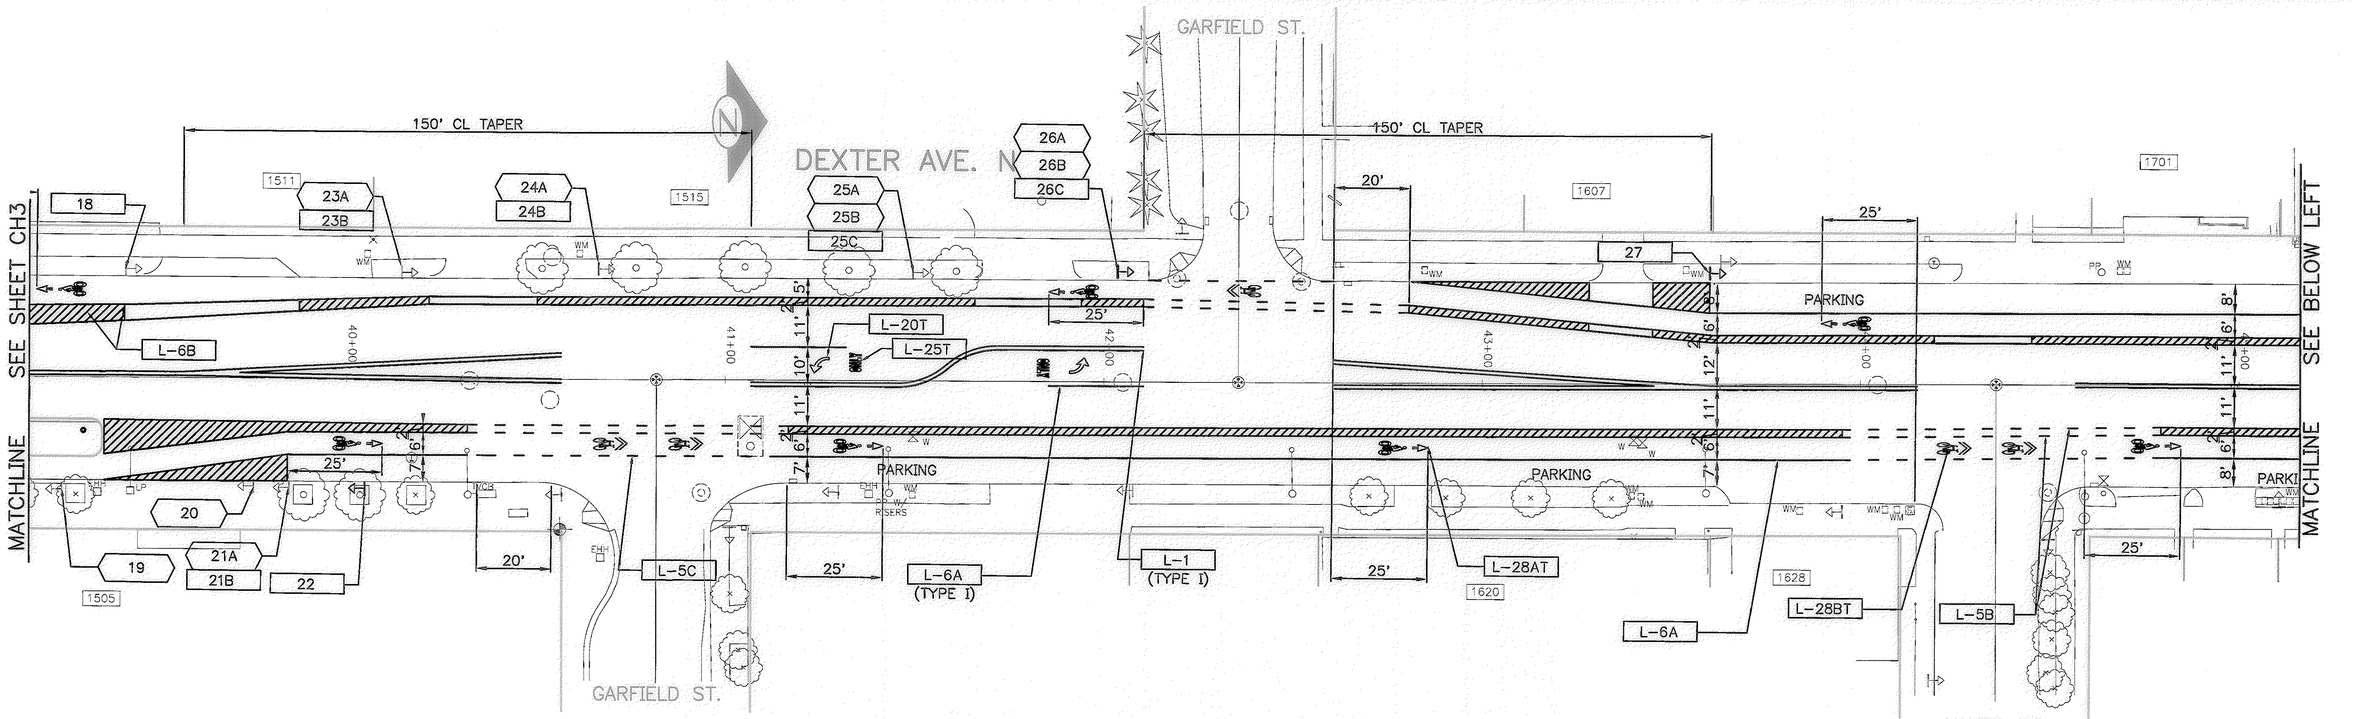

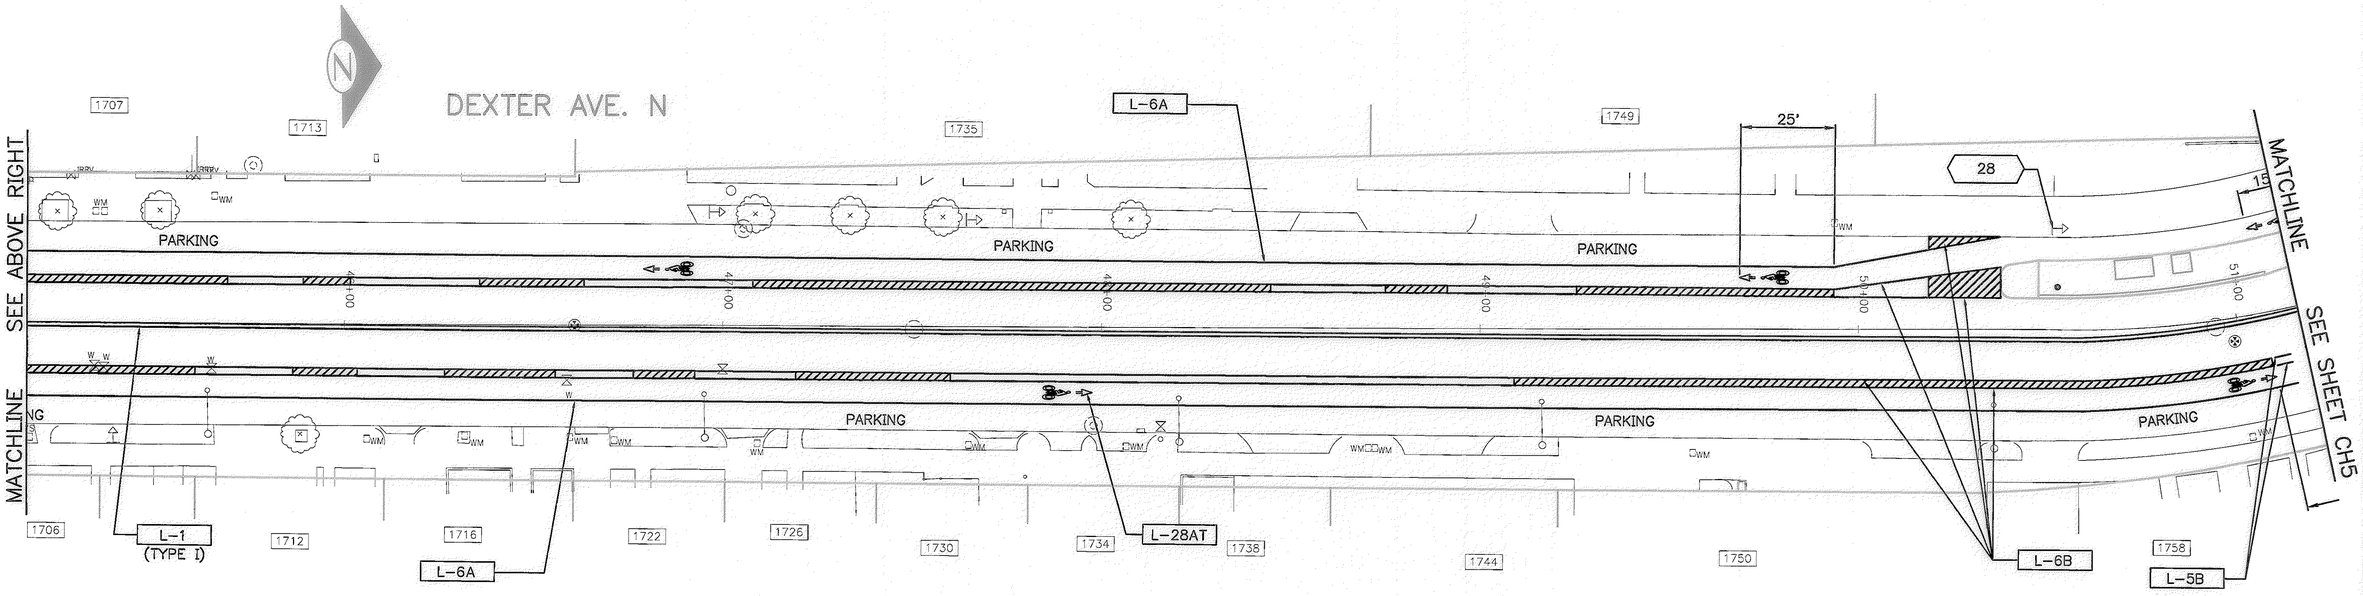

CH4
CHANNELIZATION PLAN

CALL 48 HOURS
BEFORE YOU DIG
1-800-424-5555

APPROVED FOR ADVERTISING
NANCY LOCKE
DIRECTOR, CONTRACTING SERVICES DIVISION
SEATTLE, WASHINGTON . . . . . 20 . .
BY: . . . . . DIRECTOR, CONTRACTING SERVICES DIVISION

NAME OR INITIALS AND DATE
DESIGNED ARV 11/22/2010
CHECKED
DRAWN ARV 11/22/2010
CHECKED DJM 11/22/2010
ALL WORK DONE IN ACCORDANCE WITH THE CITY OF SEATTLE STANDARD PLANS AND SPECIFICATIONS AND OTHER DOCUMENTS CALLED FOR IN SECTION 0-02.3 OF THE PROJECT MANUAL.

INITIALS AND DATE
REVIEWED:
PE EWC CONST.
PROJ. MGR. JMurphy 11/30/10
RECEIVED
REVISED AS BUILT

ESTHER W. CHEN
STATE OF WASHINGTON
43643
REGISTERED
PROFESSIONAL ENGINEER

City of Seattle
Seattle Department of Transportation
ORDINANCE NO. . . . . APPROVED. . . . . .
FUND: . . . . . .
INSPECTOR'S BOOK. . . . . .

2011 ARTERIAL ASPHALT AND CONCRETE DEXTER AVE N

JOB NO. PC TS4599A R/W CO TS4599C
VAULT PLAN NO. 774-665
SHEET 32 OF 37

VAULT SERIAL NO.	DATE	MARK	NATURE REVISIONS	MADE	CHK'D	REV'D
35311						

P:\ST\Dept\Cor\2011_ARC_SDOT\TS4599A_Dexter\TS4599A_CH00_P.dwg
Nov/29/2010 2:32pm

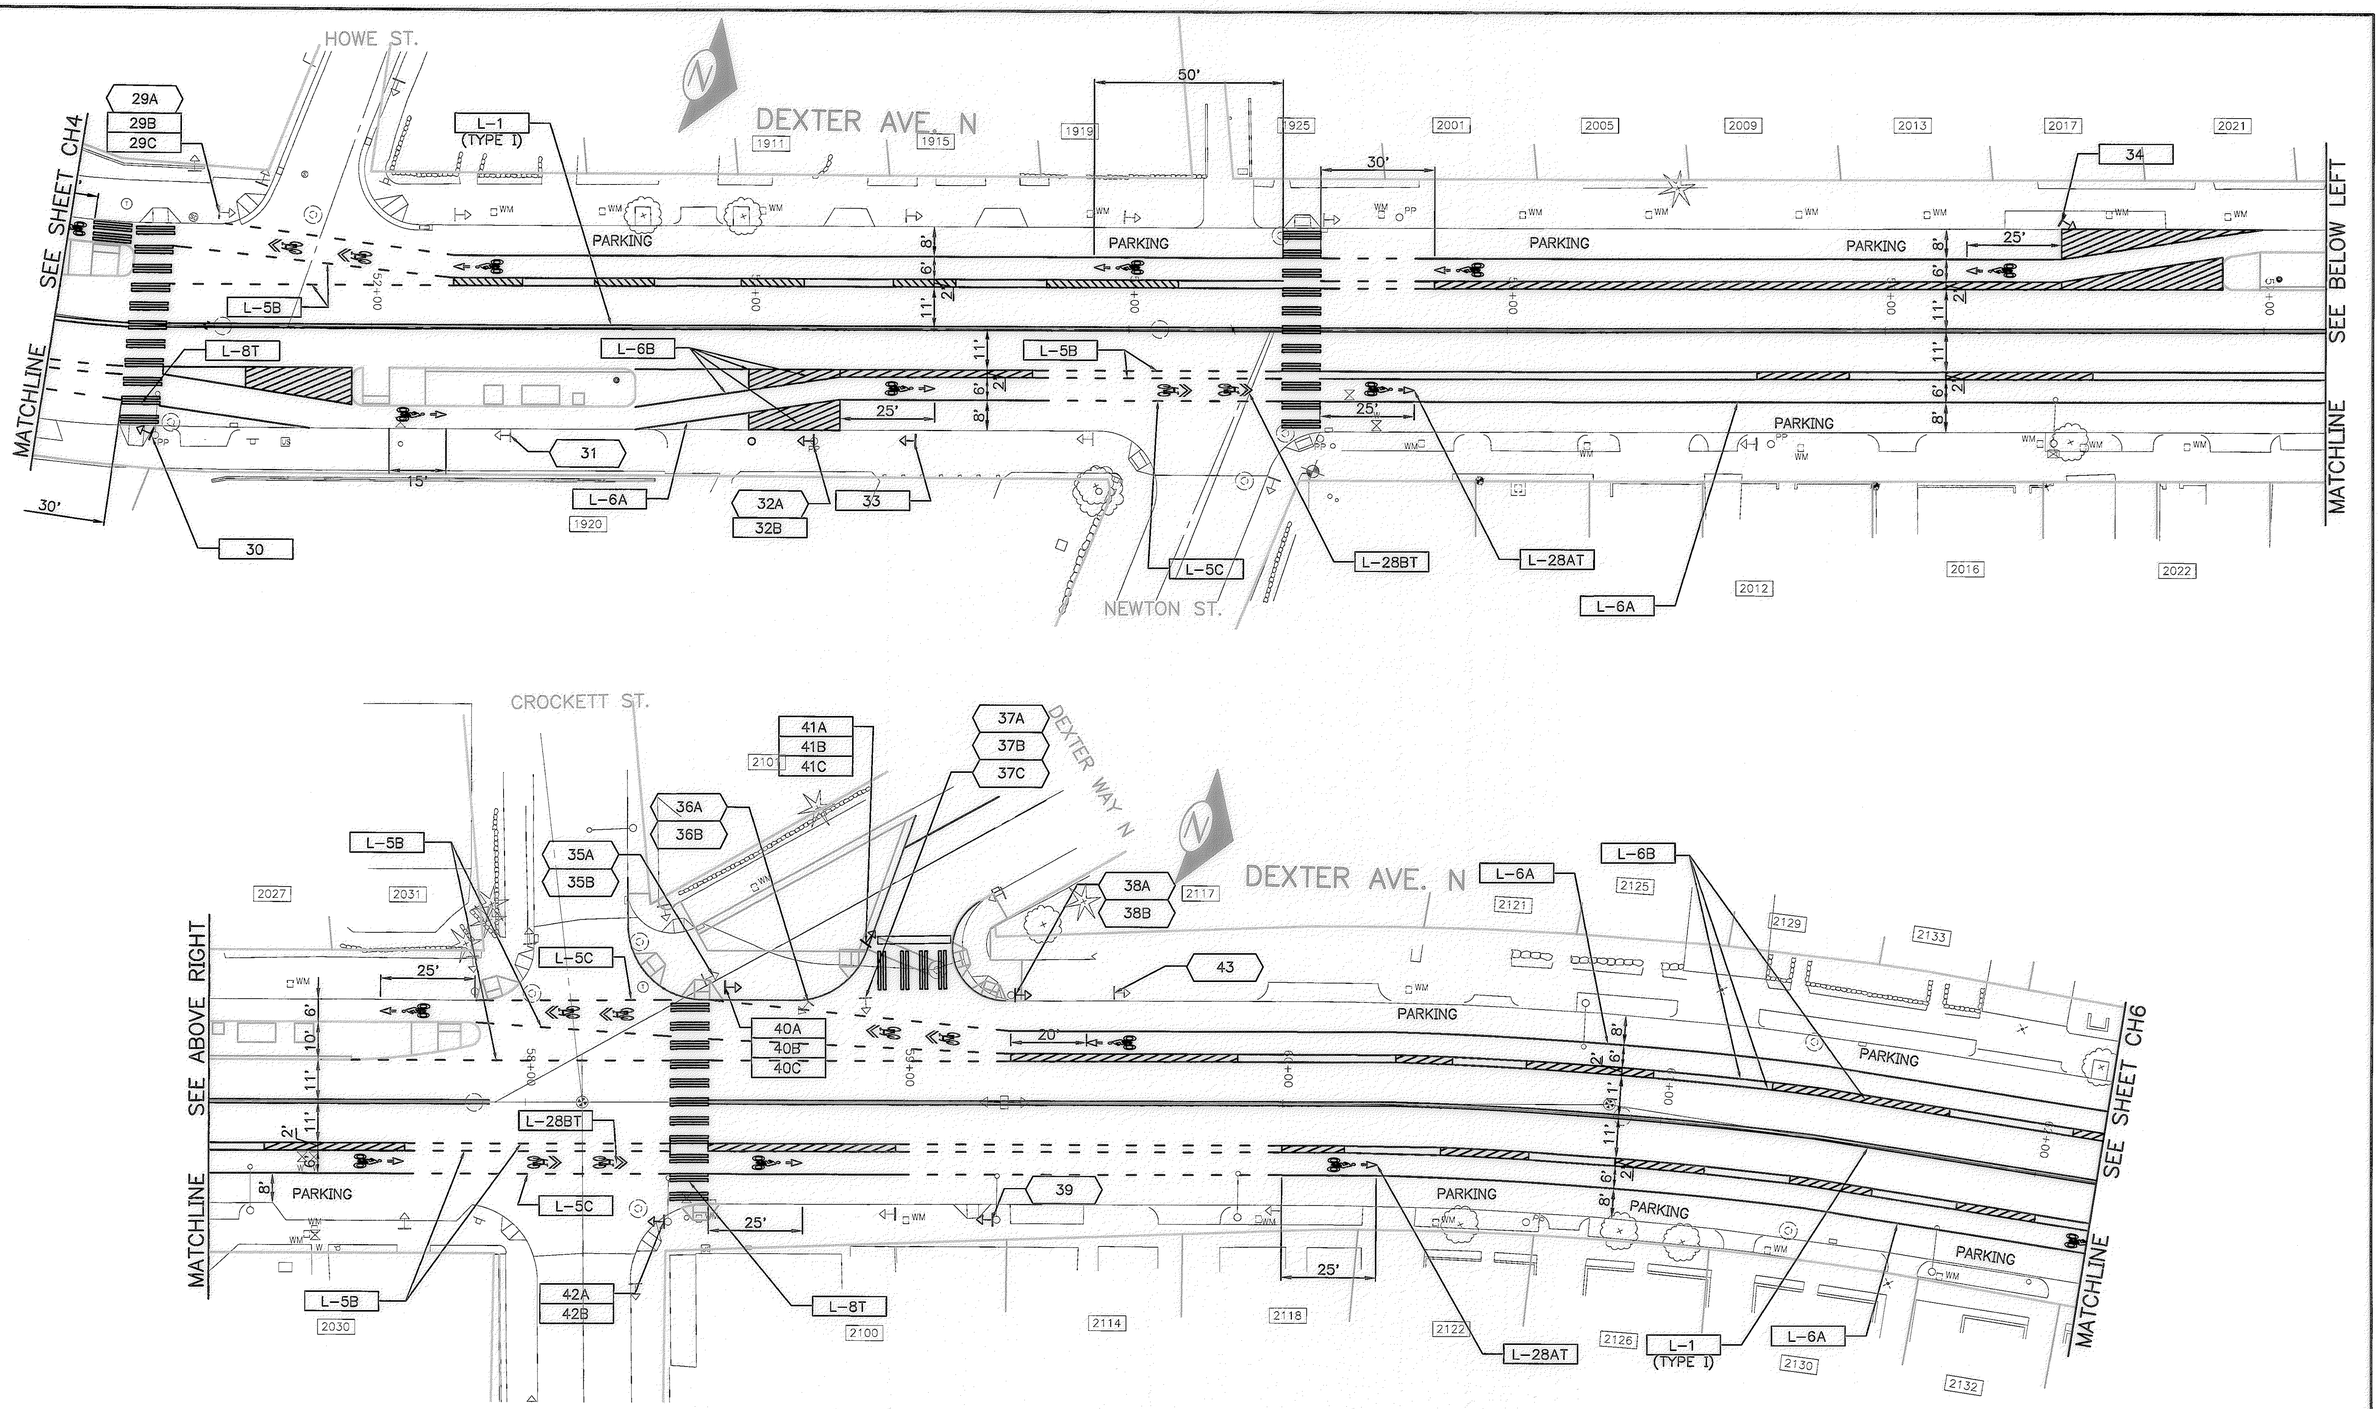

CH5
CHANNELIZATION PLAN

CALL 48 HOURS
BEFORE YOU DIG
1-800-424-5555

APPROVED FOR ADVERTISING
NANCY LOCKE
DIRECTOR, CONTRACTING SERVICES DIVISION
SEATTLE, WASHINGTON . . . . . 20 . .

BY: . . . . . DIRECTOR, CONTRACTING SERVICES DIVISION

NAME OR INITIALS AND DATE	INITIALS AND DATE
DESIGNED ARV 11/22/2010	REVIEWED:
CHECKED	PE EWC CONST.
DRAWN ARV 11/22/2010	PROJ. MGR. JMurphy 11/30/10
CHECKED DJM 11/22/2010	RECEIVED
	REVISED AS BUILT

ALL WORK DONE IN ACCORDANCE WITH THE CITY OF SEATTLE STANDARD PLANS AND SPECIFICATIONS AND OTHER DOCUMENTS CALLED FOR IN SECTION 0-02.3 OF THE PROJECT MANUAL.

ESTHER W. CHINN
STATE OF WASHINGTON
43643
REGISTERED PROFESSIONAL ENGINEER

City of Seattle
Seattle Department of Transportation

ORDINANCE NO. . . . . APPROVED . . . . . .
FUND: . . . . . INSPECTOR'S BOOK . . . . . .

2011 ARTERIAL ASPHALT AND CONCRETE DEXTER AVE N

JOB NO.
PC TS4599A
R/W
CO TS4599C
VAULT PLAN NO. 774-665
SHEET 33 OF 37

VAULT SERIAL NO.	DATE	MARK	NATURE REVISIONS	MADE	CHK'D	REV'D
35311						

P:\STDrafter\2011_ARC_SDOT\TS4599A_Dexter\TS4599A_CH05_F.dwg
Nov/29/2010 2:38pm

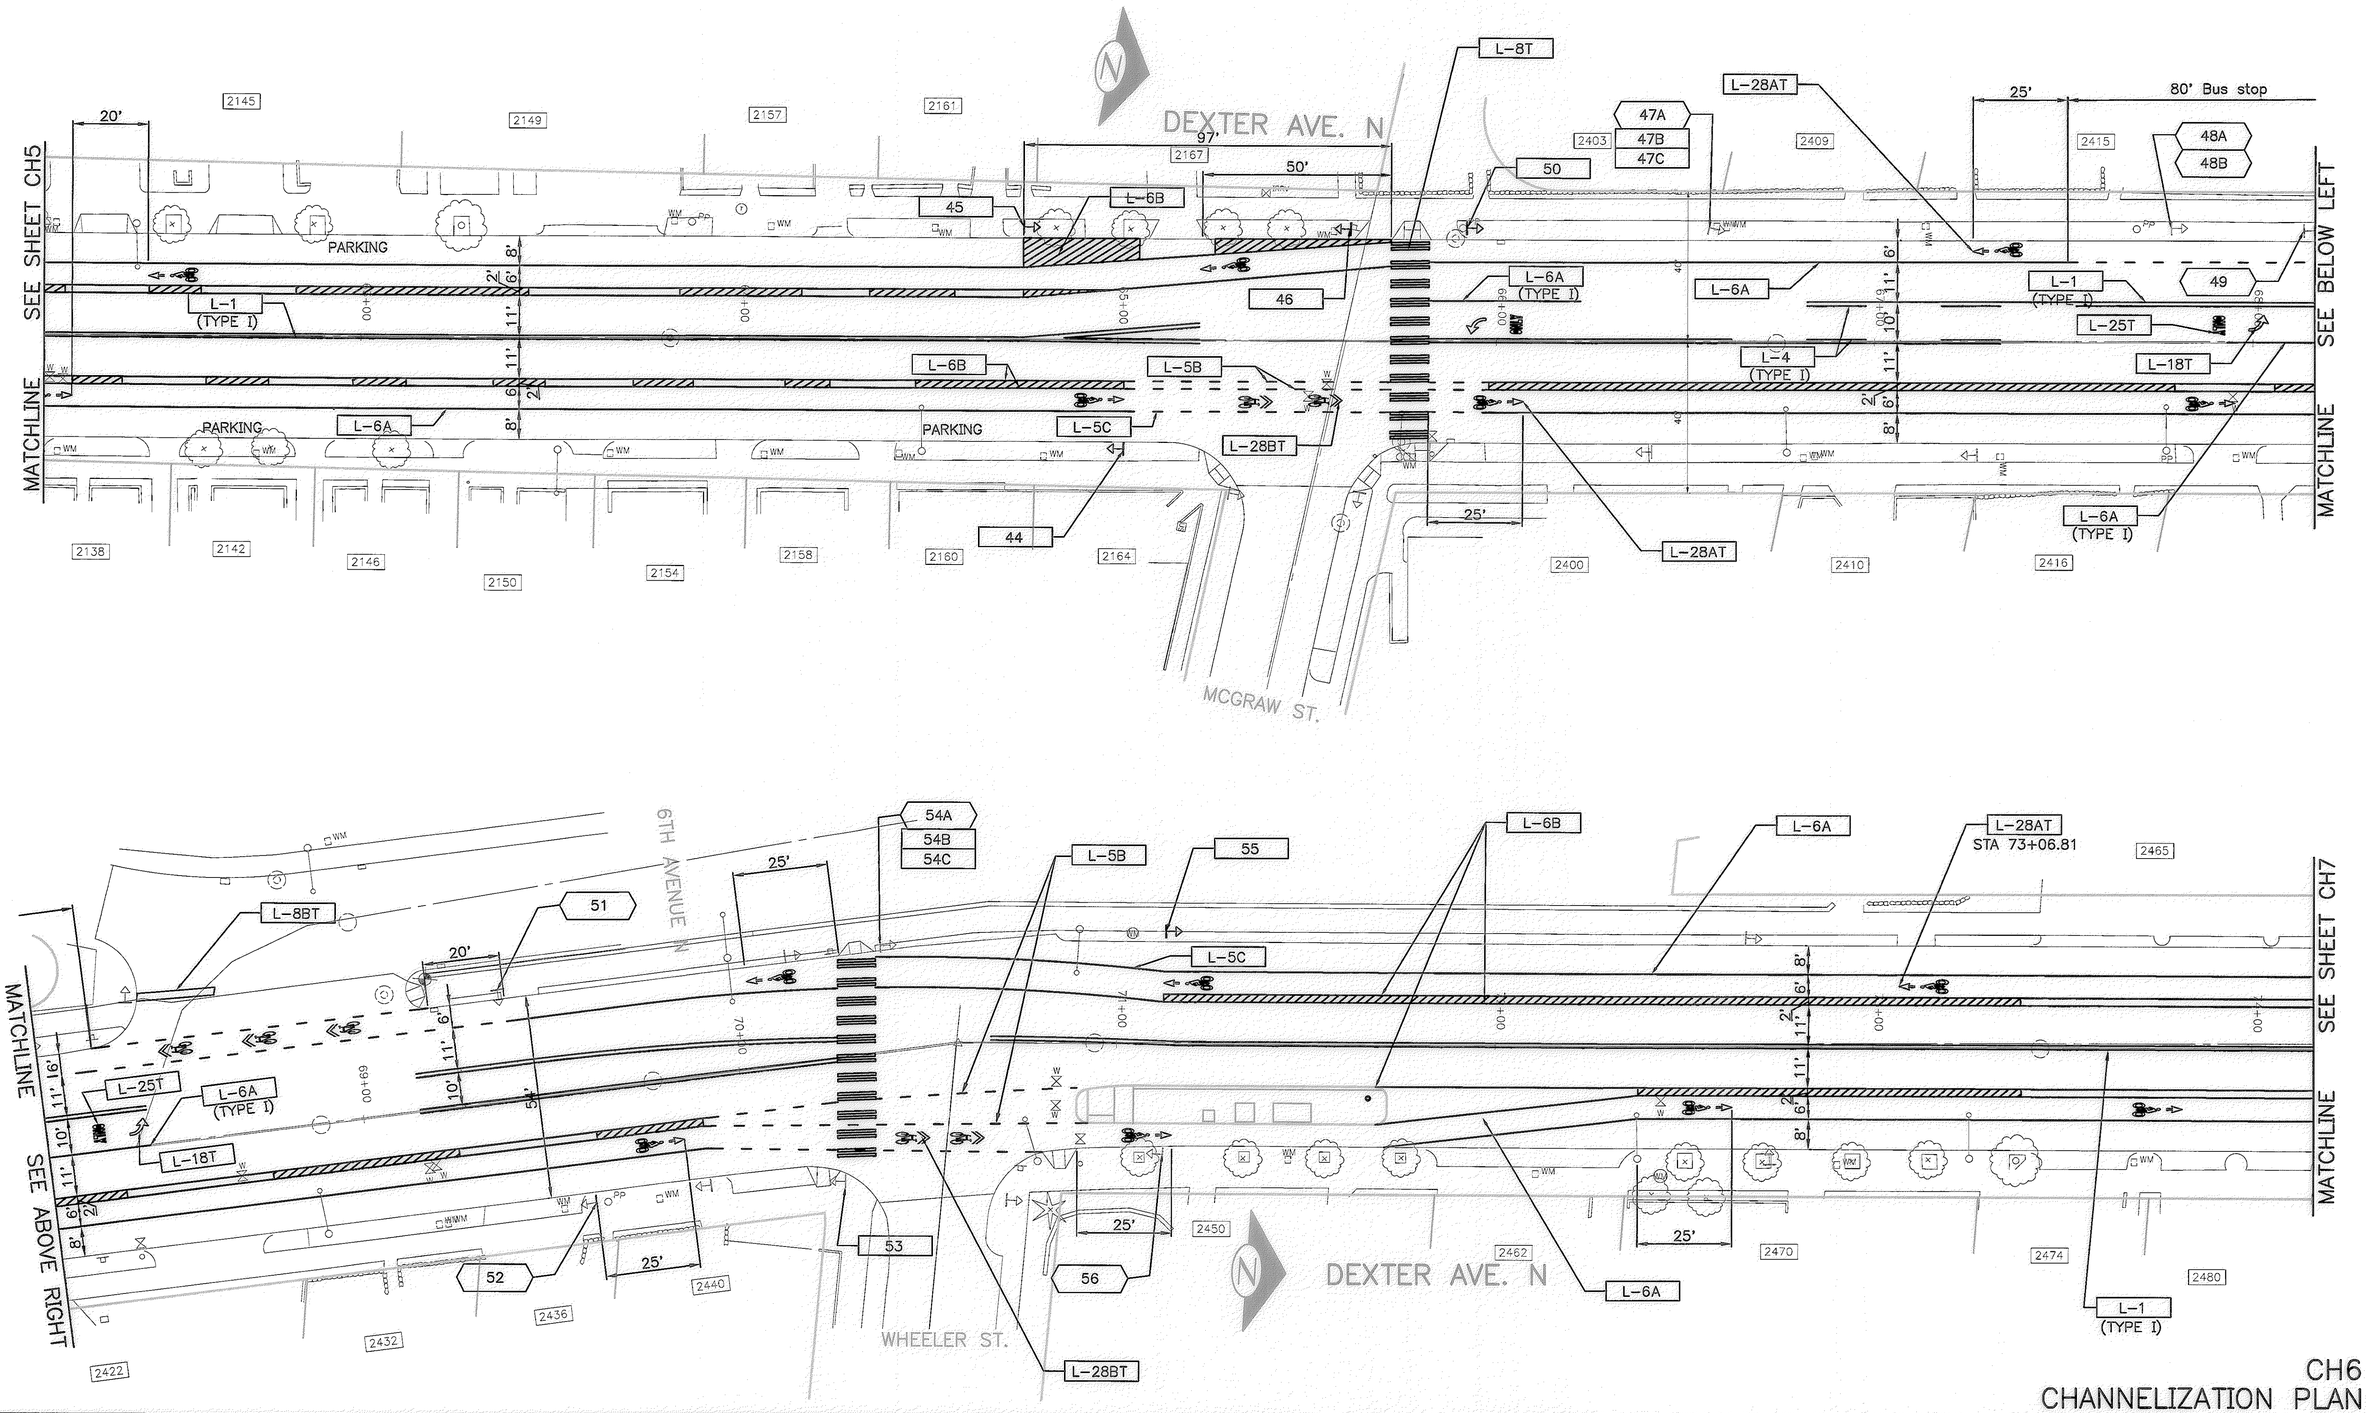

P:\ST Draft\2011_AAC_SDOT\TS4599A_Dexter\TS4599A_CH06_F.dwg
Nov/29/2010 2:53pm

VAULT SERIAL NO.	DATE	MARK	NATURE REVISIONS	MADE CHK'D REV'D
35311				

CALL 48 HOURS
BEFORE YOU DIG
1-800-424-5555

APPROVED FOR ADVERTISING
NANCY LOCKE
DIRECTOR, CONTRACTING SERVICES DIVISION
SEATTLE, WASHINGTON . . . . . 20 . .

BY: . . . . . DIRECTOR, CONTRACTING SERVICES DIVISION

NAME OR INITIALS AND DATE	INITIALS AND DATE
DESIGNED ARV 11/22/2010	REVIEWED: PE EWC CONST. PROJ. MGR. TMurphy 11/30/10
CHECKED	
DRAWN ARV 11/22/2010	RECEIVED
CHECKED DJM 11/22/2010	REVISED AS BUILT

ALL WORK DONE IN ACCORDANCE WITH THE CITY OF SEATTLE STANDARD PLANS AND SPECIFICATIONS AND OTHER DOCUMENTS CALLED FOR IN SECTION 0-02.3 OF THE PROJECT MANUAL.

ESTHER W. CHINN
STATE OF WASHINGTON
43643
REGISTERED PROFESSIONAL ENGINEER

City of Seattle
Seattle Department of Transportation
ORDINANCE NO. . . . . APPROVED. . . . . .
FUND: . . . . . INSPECTOR'S BOOK. . . . . .

2011 ARTERIAL ASPHALT AND CONCRETE DEXTER AVE N

JOB NO. PC TS4599A R/W CO TS4599C
VAULT PLAN NO. 774-665
SHEET 34 OF 37

CH6 CHANNELIZATION PLAN

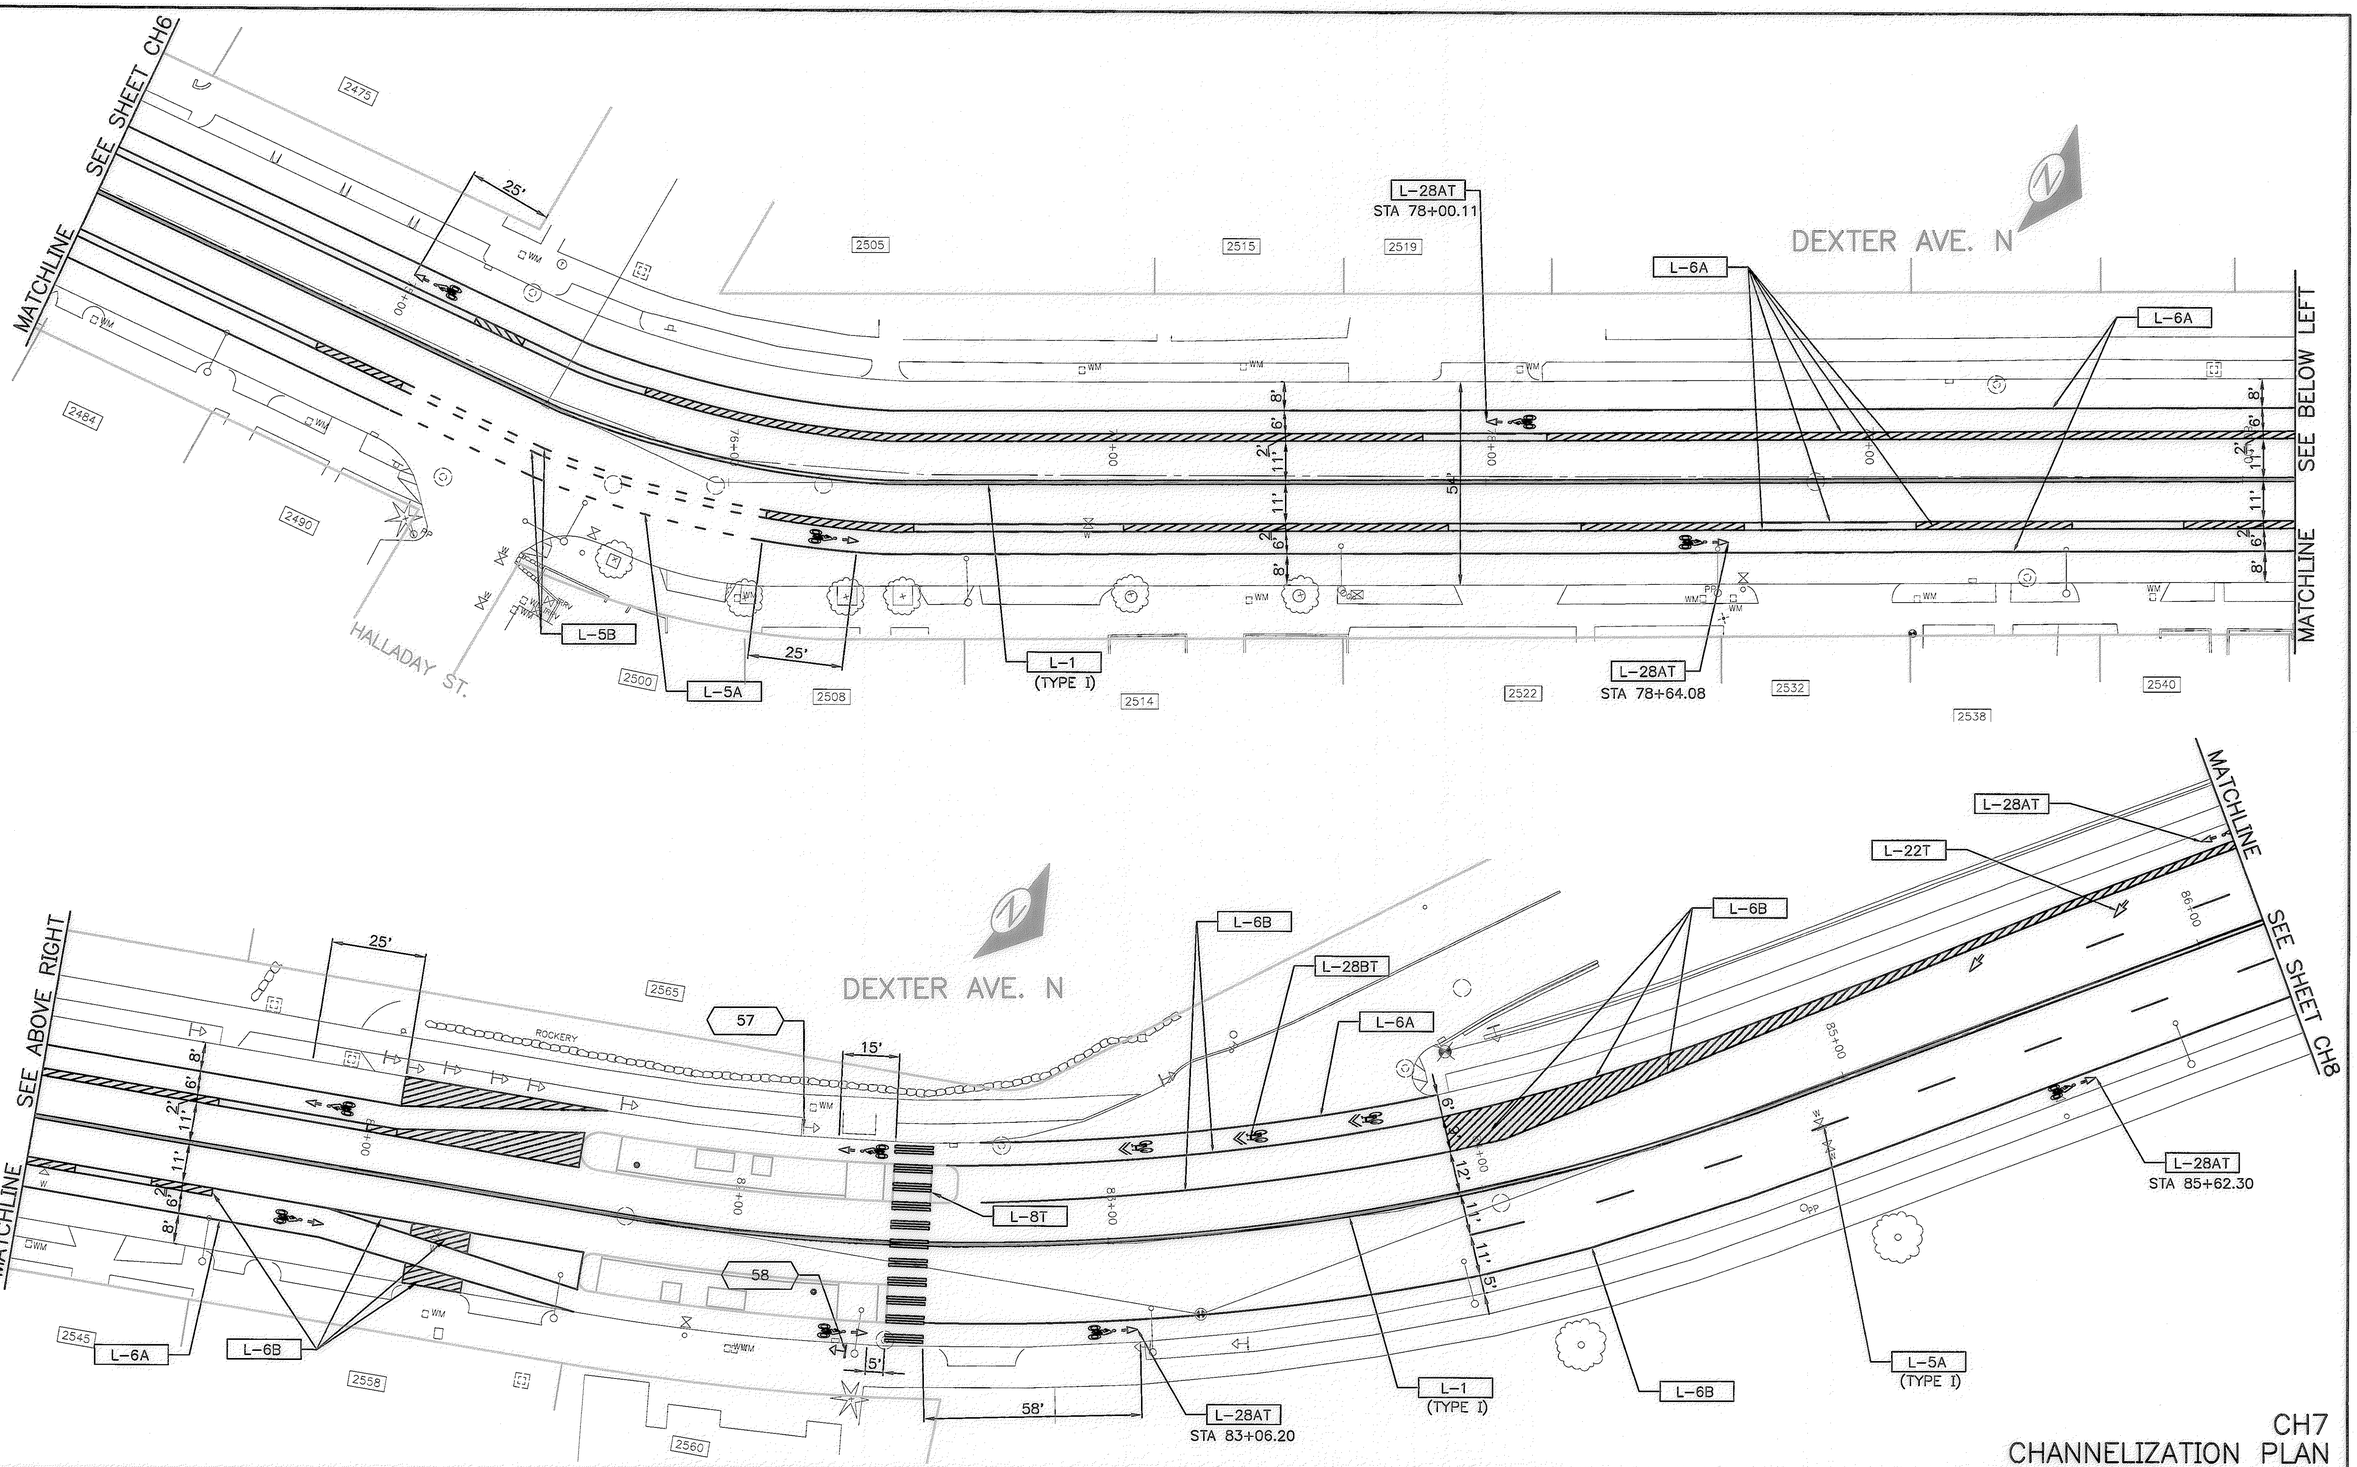

CH7
CHANNELIZATION PLAN

VAULT	SERIAL NO.	DATE	MARK	NATURE REVISIONS	MADE	CHK'D	REV'D
	35311						

P:\STIDrafter\2011_ARC_SIDITY\TS4599A_Dexter\TS4599A_CH00_P.dwg
Nov/29/2010 2:33pm

CALL 48 HOURS
BEFORE YOU DIG
1-800-424-5555

APPROVED FOR ADVERTISING
NANCY LOCKE
DIRECTOR, CONTRACTING SERVICES DIVISION
SEATTLE, WASHINGTON . . . . . 20 . .

BY: . . . . . .
DIRECTOR, CONTRACTING SERVICES DIVISION

NAME OR INITIALS AND DATE	INITIALS AND DATE
DESIGNED ARV 11/22/2010	REVIEWED:
CHECKED	PE EWC CONST.
DRAWN ARV 11/22/2010	PROJ. MGR. JMurphy 11/30/10
CHECKED DJM 11/22/2010	RECEIVED
	REVISED AS BUILT

ALL WORK DONE IN ACCORDANCE WITH THE CITY OF SEATTLE STANDARD PLANS AND SPECIFICATIONS AND OTHER DOCUMENTS CALLED FOR IN SECTION 0-02.3 OF THE PROJECT MANUAL.

ESTHER W. CHUNG
STATE OF WASHINGTON
43643
REGISTERED PROFESSIONAL ENGINEER

City of Seattle
Seattle Department of Transportation
ORDINANCE NO. . . . . APPROVED. . . . . .
FUND: . . . . . .
INSPECTOR'S BOOK. . . . . .

2011 ARTERIAL ASPHALT AND CONCRETE DEXTER AVE N

JOB NO. PC TS4599A R/W CO TS4599C
VAULT PLAN NO. 774-665
SHEET 35 OF 37

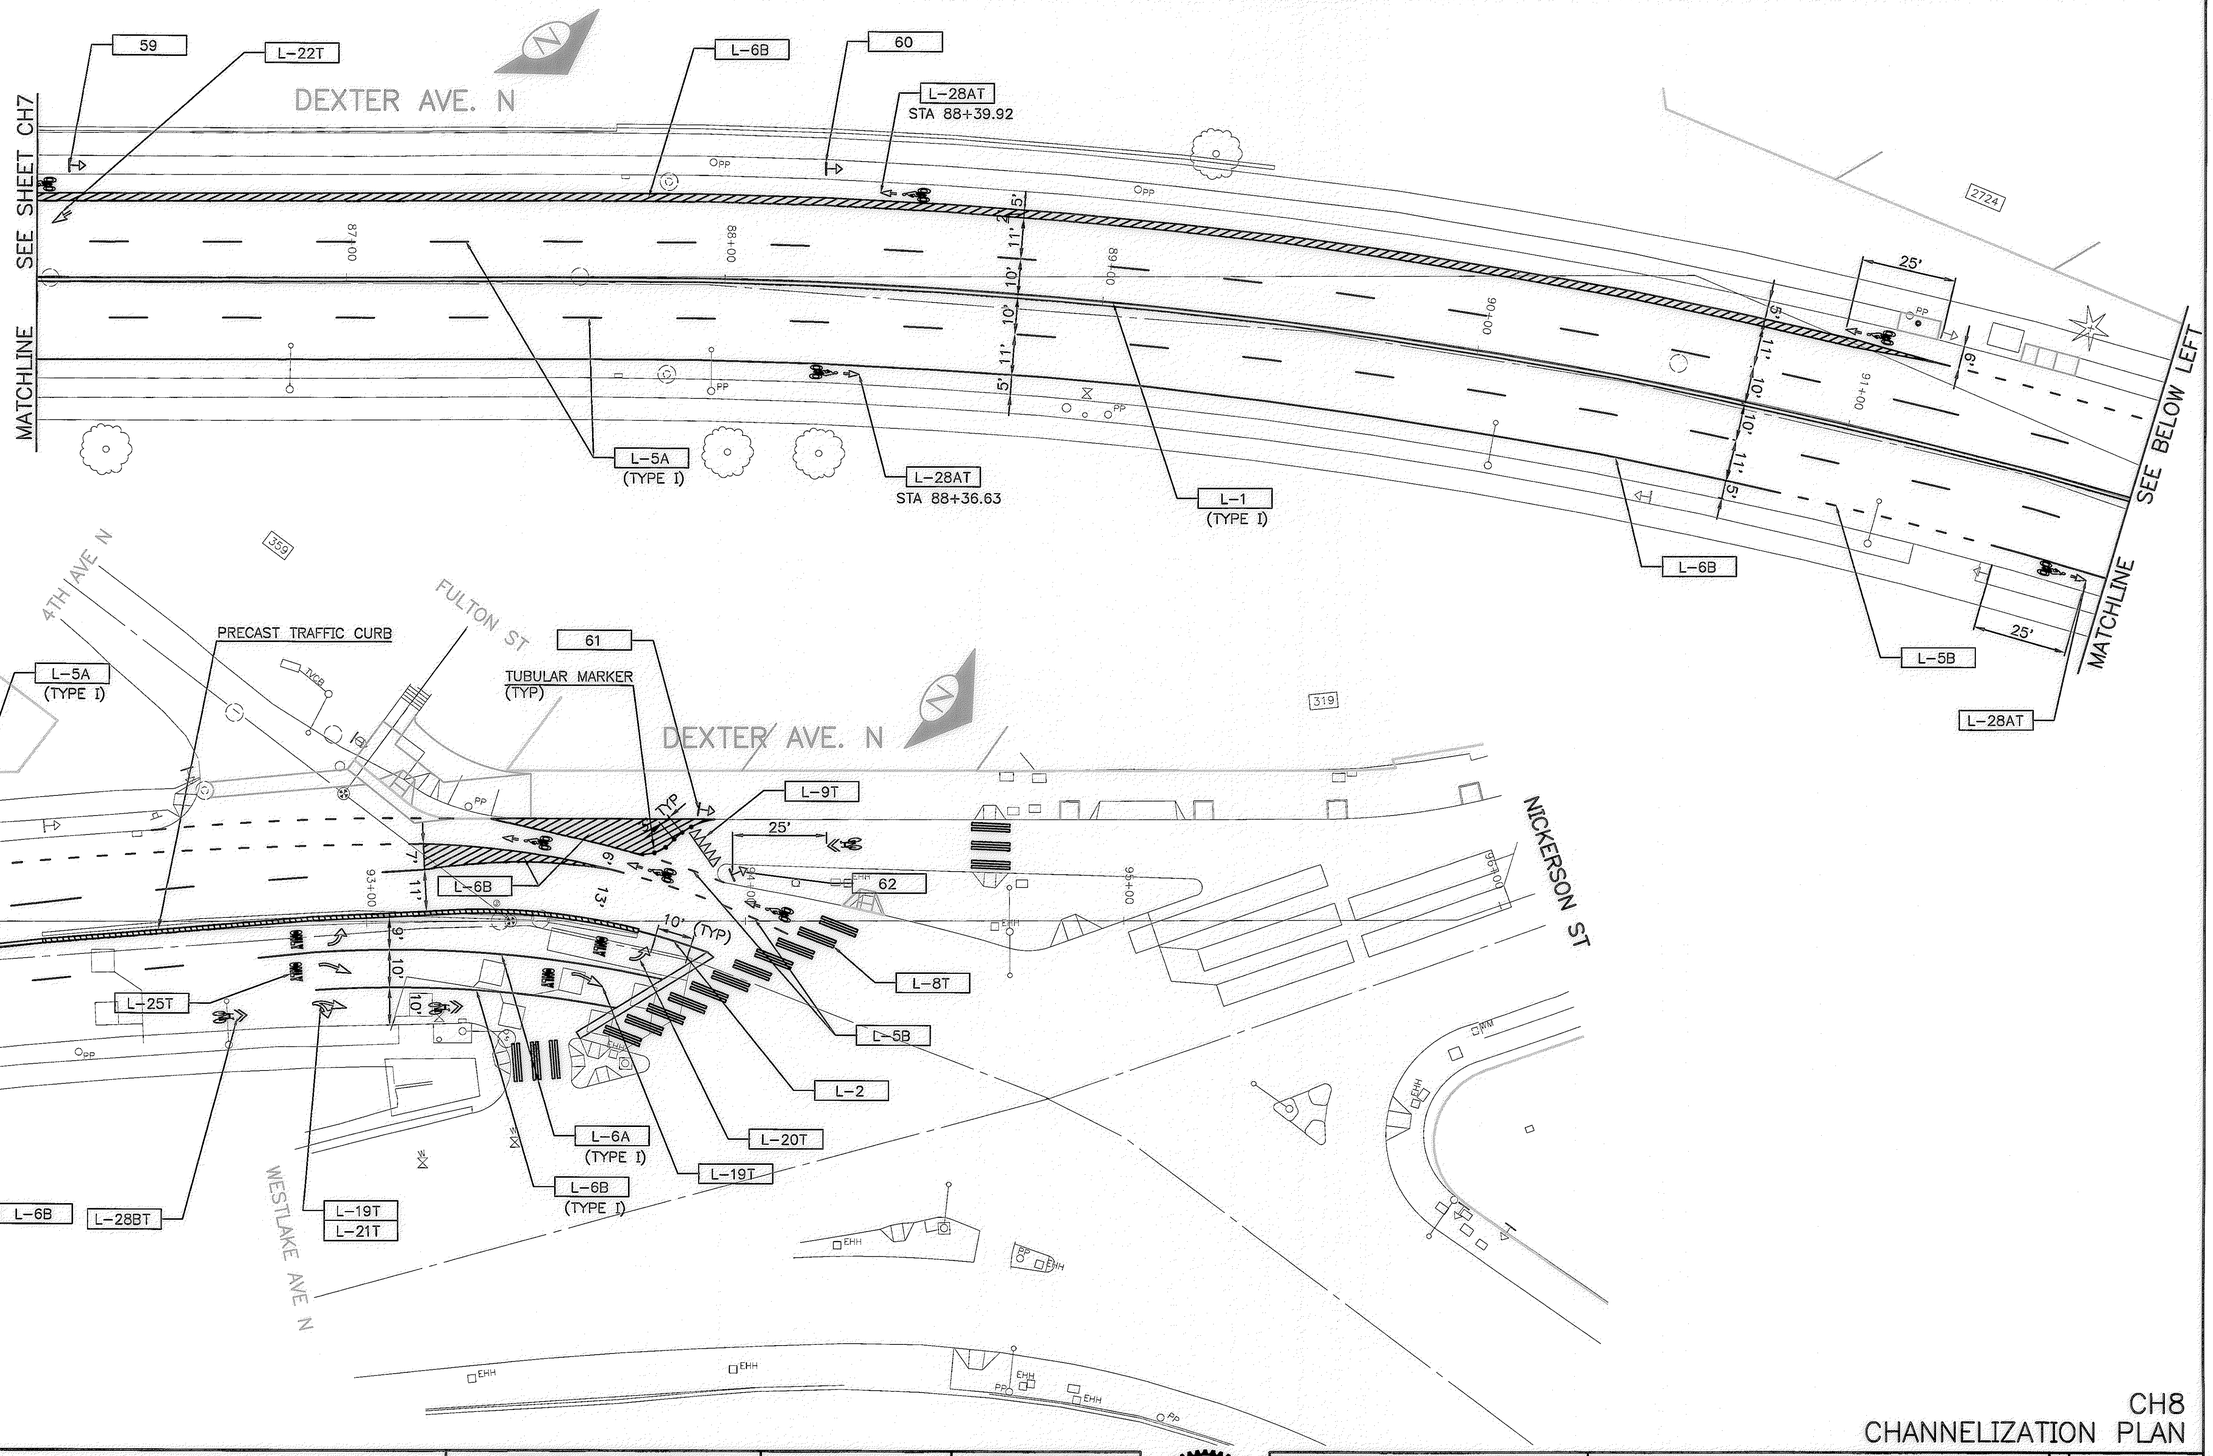

VAULT SERIAL NO.	DATE	MARK	NATURE REVISIONS	MADE CHK'D	REV'D
3531					

P:\ST\Drafter\2011_ARC_SMDT\TS4599A_Dexter\TS4599A_CH00_P.dwg
Nov/29/2010 2:33pm

CH8
CHANNELIZATION PLAN

CALL 48 HOURS
BEFORE YOU DIG
1-800-424-5555

APPROVED FOR ADVERTISING
NANCY LOCKE
DIRECTOR, CONTRACTING SERVICES DIVISION
SEATTLE, WASHINGTON . . . . . 20 . .
BY: . . . . . .
DIRECTOR, CONTRACTING SERVICES DIVISION

NAME OR INITIALS AND DATE
DESIGNED ARV 11/22/2010
CHECKED . . . . . .
DRAWN ARV 11/22/2010
CHECKED DJM 11/22/2010
ALL WORK DONE IN ACCORDANCE WITH THE CITY OF SEATTLE STANDARD PLANS AND SPECIFICATIONS AND OTHER DOCUMENTS CALLED FOR IN SECTION 0-02.3 OF THE PROJECT MANUAL.

INITIALS AND DATE
REVIEWED:
PE EWC . . . . . CONST.
PROJ. MGR. TMurphy 11/30/10
RECEIVED . . . . . .
REVISED AS BUILT . . . . . .

ESTHER W. CHINN
STATE OF WASHINGTON
43843
REGISTERED
PROFESSIONAL ENGINEER

City of Seattle
Seattle Department of Transportation
ORDINANCE NO. . . . . APPROVED. . . . . .
FUND: . . . . . .
INSPECTOR'S BOOK. . . . . .

2011 ARTERIAL ASPHALT AND CONCRETE DEXTER AVE N

JOB NO.: PC TS4599A; R/W; CO TS4599C
VAULT PLAN NO. 774-665
SHEET 36 OF 37