REGION NO.	STATE	FEDERAL AID PROJECT NO.	SHEET NO.
10	WA	SRTS-1140(062)	3

Vertical Survey Control Point Table				
Point #	Northing	Easting	Elevation	Description
101	212150.51	1275637.36	296.26	BC
102	211987.18	1275332.51	283.15	RC

Horizontal Survey Control Point Table			
Point #	Northing	Easting	Description
21	212125.43	1275578.58	MIC 38435002
22	212130.72	1275306.54	MIC 38435003
23	210430.46	1274735.89	MIC 38435101
24	210426.49	1275038.04	MIC 38435102
25	211066.47	1275055.96	MIC 38435103
26	212026.53	1275083.07	MIC 38435104
103	211439.54	1275273.07	RC 38463803
104	210943.12	1275236.02	RC 38463804
105	210438.56	1275236.24	MAG 38463805

HORIZONTAL DATUM: NAD83-2011 EPOCH 2010.00 DERIVED FROM THE WSRN-CORS

VERTICAL DATUM: NAVD88

BASIS OF BEARING: WASHINGTON STATE PLANE COORDINATE SYSTEM, NORTH ZONE

VERTICAL BENCHMARKS: SNV-2601, CP #101

PROJECT FIELD BOOK: #3846 PGS 35-41

PROJECT SCALE FACTOR: 0.999987347

CONVERGENCE ANGLE: -1°06'01.00688"

PROJECT COMBINED GRID FACTOR: 0.999976871

SCALE FACTOR BASIS: NORTHING: 212150 EASTING: 1275637

SURVEY PROJECT FOLDER NUMBER: 261-827

VIRTUAL VAULT PLAN NUMBER: 265-102

DATE: 1-21-2014

PROJECT NUMBER: NS13212 G15

PROJECT NAME: SAFE ROUTES TO SCHOOL - 16TH AVE S

SURVEY PROJECT FOLDER NUMBER: 261-827

RESEARCH FIELD BOOKS:

REFERENCE DOCUMENTS: 265-102

DATE: 1-21-2014

PRJ. SURVEYOR: M. KIMBOROWICZ

PRIMARY CREW: J. EVANS
J. HATCH

OFFICE TECH: J. GRAHAM

R/W CREATED BY: M. KIMBOROWICZ

GEOREGISTRATION NOTES: NW 16-24-4, SW 16-24-4, NE 17-24-4, SE 17-24-4

COMMENTS:

NOTES:
FIELD MEASUREMENTS FOR THIS SURVEY PERFORMED WITH A 1" LEICA TOTAL STATION USING TRAVERSE METHODS THAT MEET OR EXCEED ACCURACY REQUIREMENTS CONTAINED IN WAC 332.130.090.

THIS SURVEY WAS CONDUCTED WITHOUT THE BENEFIT OF A CURRENT TITLE REPORT AND THEREFORE DOES NOT PURPORT TO SHOW ALL EASEMENTS OR RESTRICTIONS OF RECORD, IN ANY.

SNV-2601: FND BRASS CAP 0.5' NORTH & 0.5' EAST OF THE INT BK CW IN THE SW COR INT OF BEACON AVE S & S SPOKANE ST, SOUTH OF A CATCH BASIN AT SFD
STATION #13
ELEV=309.41'

CP #101: FND 1"DIA BRASS PLUG IN FRONT OF SEAM OF CW 29.7' EAST OF INT BK CW AT NE COR OF S SPOKANE ST & 17TH AVE S
ELEV=296.27'

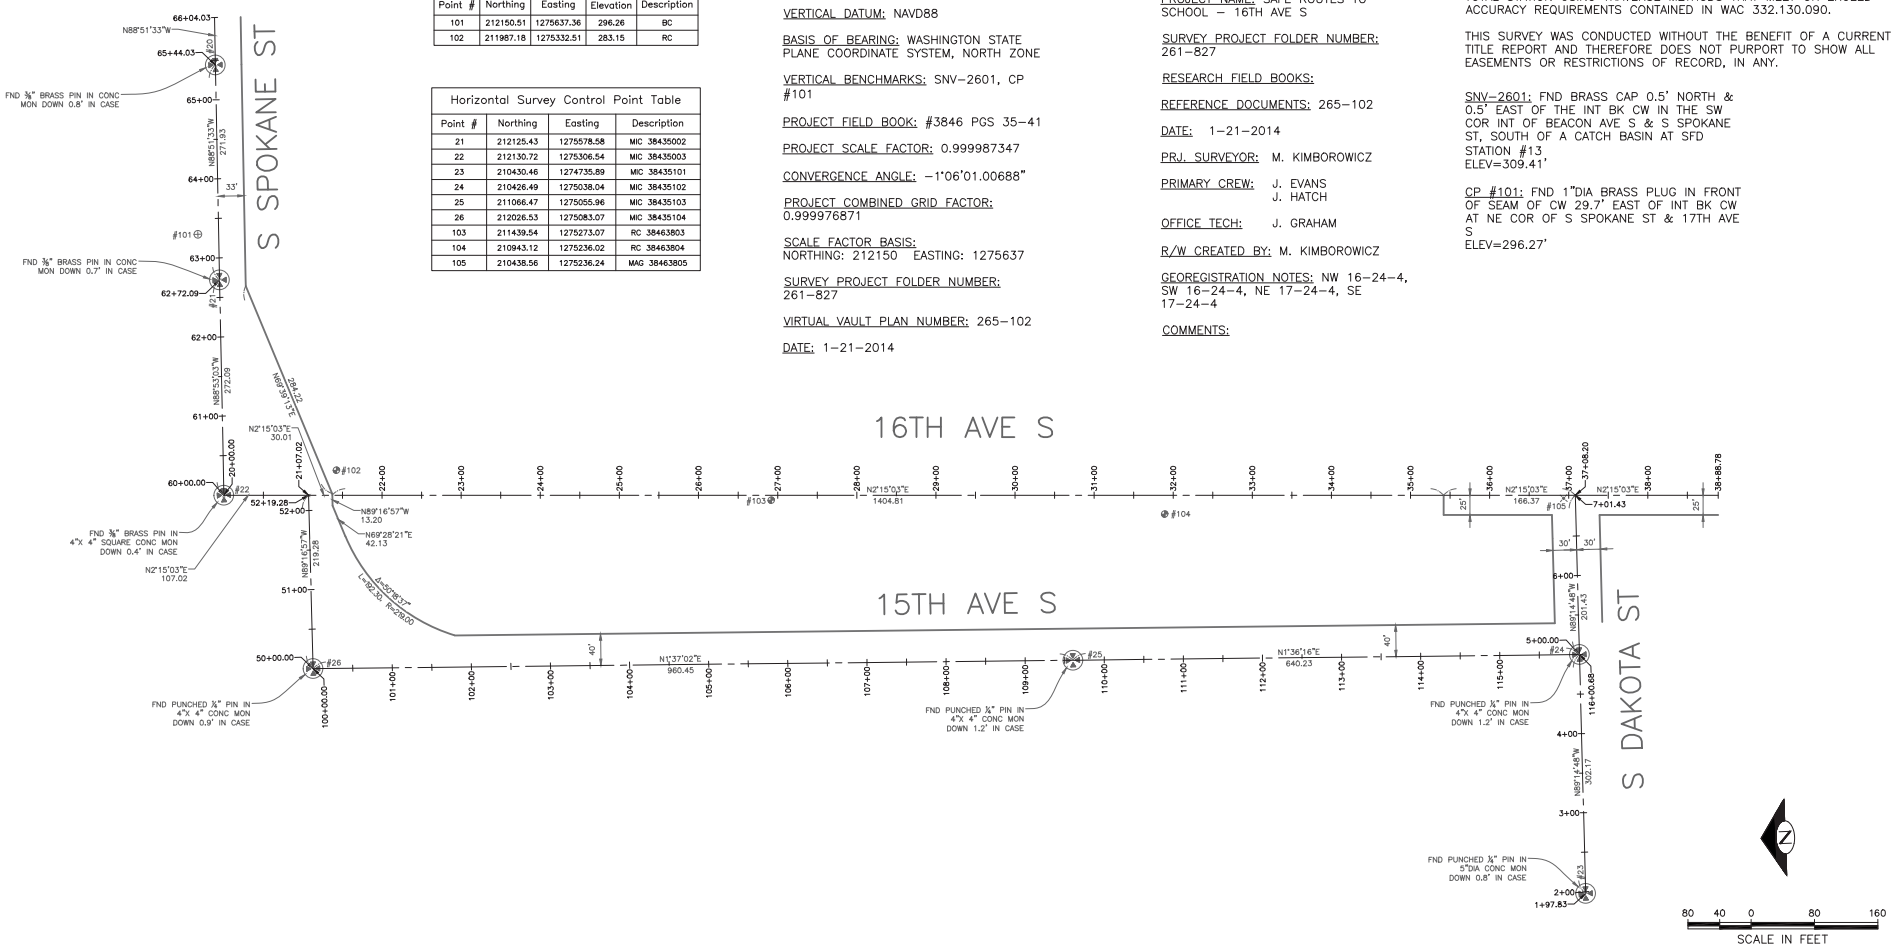

SC1
SURVEY CONTROL
16TH AVE S

VAULT SERIAL NO.	DATE	MARK	NATURE	MADE (CHK'D)	REV'D
36370			REVISIONS		

P:\STDrafter_2015 Sidewalks SRTS Program\Trinh-CPRS\16TH AVE S\A_PLOT FILES\TS6003A-P-CTRL PLAN_16TH AVE S.dwg
Mar-12-15 9:00am

100% REVIEW
NOT FOR CONSTRUCTION
MARCH 2015

APPROVED FOR ADVERTISING
NANCY LOCKE
DEPARTMENT OF FINANCE & ADMINISTRATIVE SERVICES
SEATTLE, WASHINGTON . . . . . 20 . . .
BY: . . . . . PURCHASING & CONTRACTING SERVICES DIRECTOR

NAME OR INITIALS AND DATE	INITIALS AND DATE
DESIGNED _____ PT.	REVIEWED:
CHECKED _____ PT.	DES. _____ CONST. _____
DRAWN _____ PT.	SDOT _____ PROJ. MGR. _____
CHECKED _____ PT.	RECEIVED _____
	REVISED AS BUILT _____

ALL WORK SHALL BE DONE IN ACCORDANCE WITH THE CITY OF SEATTLE STANDARD PLANS AND SPECIFICATIONS AND OTHER DOCUMENTS CALLED FOR IN SECTION 0-02.3 OF THE PROJECT MANUAL.

MARK H. KIMBOROWICZ STATE OF WASHINGTON REGISTERED PROFESSIONAL LAND SURVEYOR 36963

City of Seattle
Seattle Department of Transportation
ORDINANCE NO. . . . . APPROVED. . . . . .
FUND: . . . . . .
SCALE: H. 1"=20', V. 1"=10' INSPECTOR'S BOOK . . . . . .

2015 SIDEWALK DEVELOPMENT AND SRTS - PACKAGE 4

JOB NO.	
PC	TS6422A
R/W	
CO	TS6422C
VAULT PLAN NO.	790-199
SHEET	3 OF 55

REGION NO.	STATE	FEDERAL AID PROJECT NO.	SHEET NO.
10	WA	SRTS-1140(062)	4

TRAIL ALIGMENT DATA

NO.	TYPE	LENGTH	DIRECTION	START STA	END STA	DELTA ANGLE	START POINT	END POINT
1	LINE	55.28	N 88°52'36" W	9+52.58	10+07.86		1275864.794, 212088.523	1275809.521, 212089.607
2	CURVE	41.77		10+07.86	10+49.63	31.49 (d)	1275809.521, 212089.607	1275769.615, 212079.198
3	LINE	17.73	S 59°38'14" W	10+49.63	10+67.36		1275769.615, 212079.198	1275754.317, 212070.236
4	CURVE	37.59		10+67.36	11+04.95	33.65 (d)	1275754.317, 212070.236	1275718.292, 212061.564
5	LINE	118.11	N 86°42'29" W	11+04.95	12+23.06		1275718.292, 212061.564	1275600.375, 212068.346
6	CURVE	98.55		12+23.06	13+21.61	22.59 (d)	1275600.375, 212068.346	1275503.414, 212054.717
7	LINE	8.34	S 70°42'21" W	13+21.61	13+29.95		1275503.414, 212054.717	1275495.545, 212051.963
8	CURVE	113.40		13+29.95	14+43.35	7.22 (d)	1275495.545, 212051.963	1275391.152, 212007.857
9	LINE	24.77	S 63°29'11" W	14+43.35	14+68.12		1275391.152, 212007.857	1275368.992, 211996.802
10	CURVE	59.54		14+68.12	15+27.66	45.49 (d)	1275368.992, 211996.802	1275331.143, 211952.865
11	LINE	5.43	S 17°59'56" W	15+27.66	15+33.09		1275331.143, 211952.865	1275328.466, 211947.704
12	CURVE	24.31		15+33.09	15+57.40	18.57 (d)	1275328.466, 211947.704	1275325.800, 211923.778
13	LINE	6.52	S 0°34'24" E	15+57.40	15+63.92		1275325.800, 211923.778	1275325.865, 211917.259
14	LINE	4.95	S 4°20'48" E	15+63.92	15+68.87		1275325.865, 211917.259	1275325.846, 211897.093
15	CURVE	15.26		15+68.87	15+84.13	11.66 (d)	1275326.240, 211912.320	1275325.846, 211897.093
16	LINE	92.20	S 7°18'36" W	15+84.13	16+76.33		1275325.846, 211897.093	1275314.115, 211805.641
17	CURVE	7.42		16+76.33	16+83.75	5.66 (d)	1275314.115, 211805.641	1275313.536, 211798.252
18	LINE	11.70	S 1°38'44" W	16+83.75	16+95.45		1275313.536, 211798.252	1275313.200, 211786.556
19	CURVE	30.19		16+95.45	17+25.64	23.07 (d)	1275313.200, 211786.556	1275306.363, 211757.355
20	LINE	54.27	S 24°42'44" W	17+25.64	17+79.91		1275306.363, 211757.355	1275283.675, 211708.057
21	CURVE	27.30		17+79.91	18+07.21	27.30 (d)	1275283.675, 211708.057	1275276.977, 211681.749
22	LINE	100.88	S 3°51'30" W	18+07.21	19+08.09		1275276.977, 211681.749	1275270.189, 211581.096
23	LINE	145.93	S 1°49'48" W	19+08.09	20+54.02		1275270.189, 211581.096	1275265.528, 211435.239
24	LINE	252.91	S 3°00'06" W	20+54.02	23+06.93		1275265.528, 211435.239	1275252.285, 211182.678
25	LINE	576.02	S 1°42'43" W	23+06.93	28+82.95		1275252.285, 211182.678	1275235.077, 210606.912
26	LINE	72.86	S 0°35'05" W	28+82.95	29+55.81		1275235.077, 210606.912	1275234.333, 210534.054

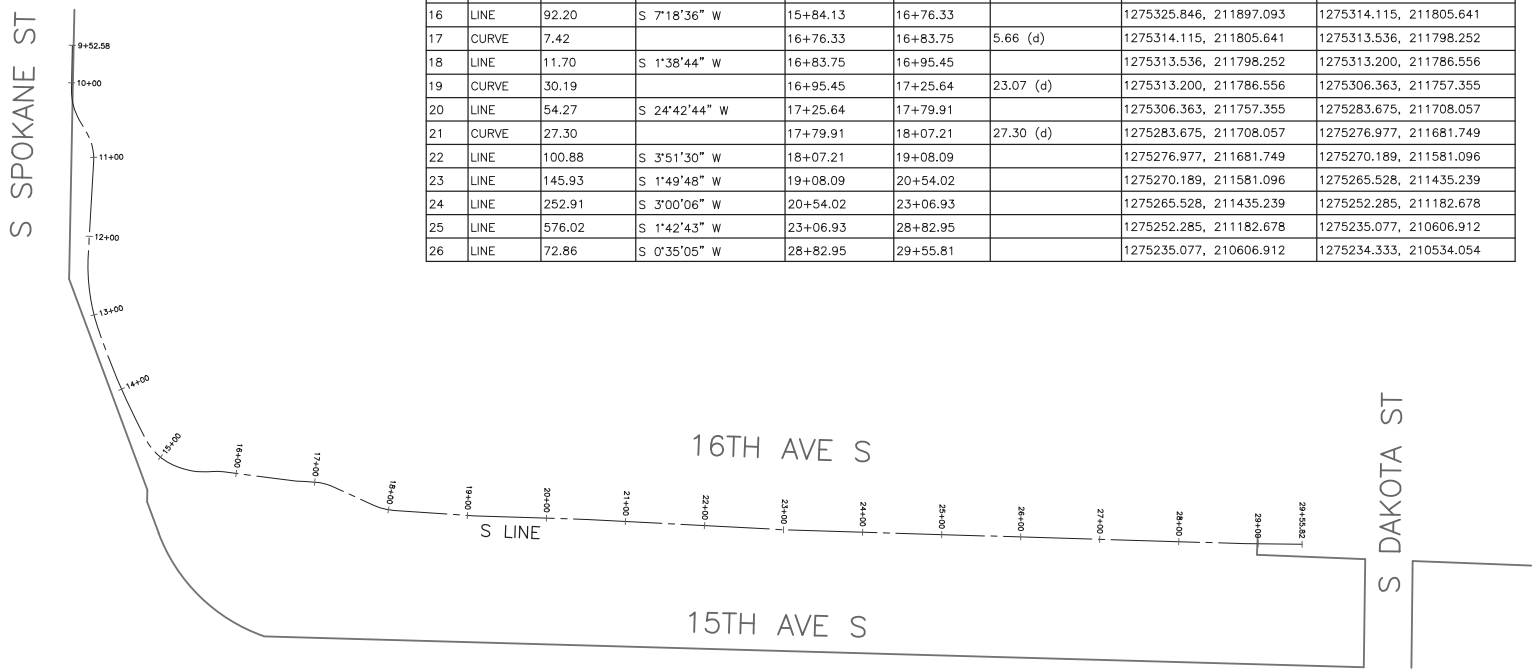

SC2
SURVEY CONTROL
16TH AVE S TRAIL ALIGNMENT

VAULT SERIAL NO.	DATE	MARK	NATURE	MADE (CHK'D)	REV'D
36370			REVISIONS		

P:\STDrafter\2015 Sidewalks SRTS Program\Trinh-CPRS\16TH AVE S\A_PLOT FILES\TS5003A-P-CTRL PLAN_16TH AVE S.dwg
Mar-12-15 9:01am

100% REVIEW
NOT FOR CONSTRUCTION
MARCH 2015

APPROVED FOR ADVERTISING
NANCY LOCKE
DEPARTMENT OF FINANCE & ADMINISTRATIVE SERVICES
SEATTLE, WASHINGTON . . . . . 20 . . .
BY: . . . . . PURCHASING & CONTRACTING SERVICES DIRECTOR

NAME OR INITIALS AND DATE	INITIALS AND DATE
DESIGNED _PT_	REVIEWED:
CHECKED _____	DES. . . . . CONST. . . . .
	SDOT . . . . . PROJ. MGR. . . .
DRAWN _____	RECEIVED . . . . .
CHECKED _PT_	REVISED AS BUILT . . . . .

ALL WORK SHALL BE DONE IN ACCORDANCE WITH THE CITY OF SEATTLE STANDARD PLANS AND SPECIFICATIONS AND OTHER DOCUMENTS CALLED FOR IN SECTION 0-02.3 OF THE PROJECT MANUAL.

STATE OF WASHINGTON 51781 REGISTERED PROFESSIONAL ENGINEER

City of Seattle
Seattle Department of Transportation
ORDINANCE NO. . . . . APPROVED. . . . . .
FUND: . . . . . .
SCALE: H. 1"=20', V. 1"=10' INSPECTOR'S BOOK . . . . . .

2015 SIDEWALK DEVELOPMENT AND SRTS – PACKAGE 4

JOB NO.	
PC	TS6422A
R/W	
CO	TS6422C
VAULT PLAN NO.	790-199
SHEET	4 OF 55

REGION NO.	STATE	FEDERAL AID PROJECT NO.	SHEET NO.
10	WA	SRTS-1140(062)	5

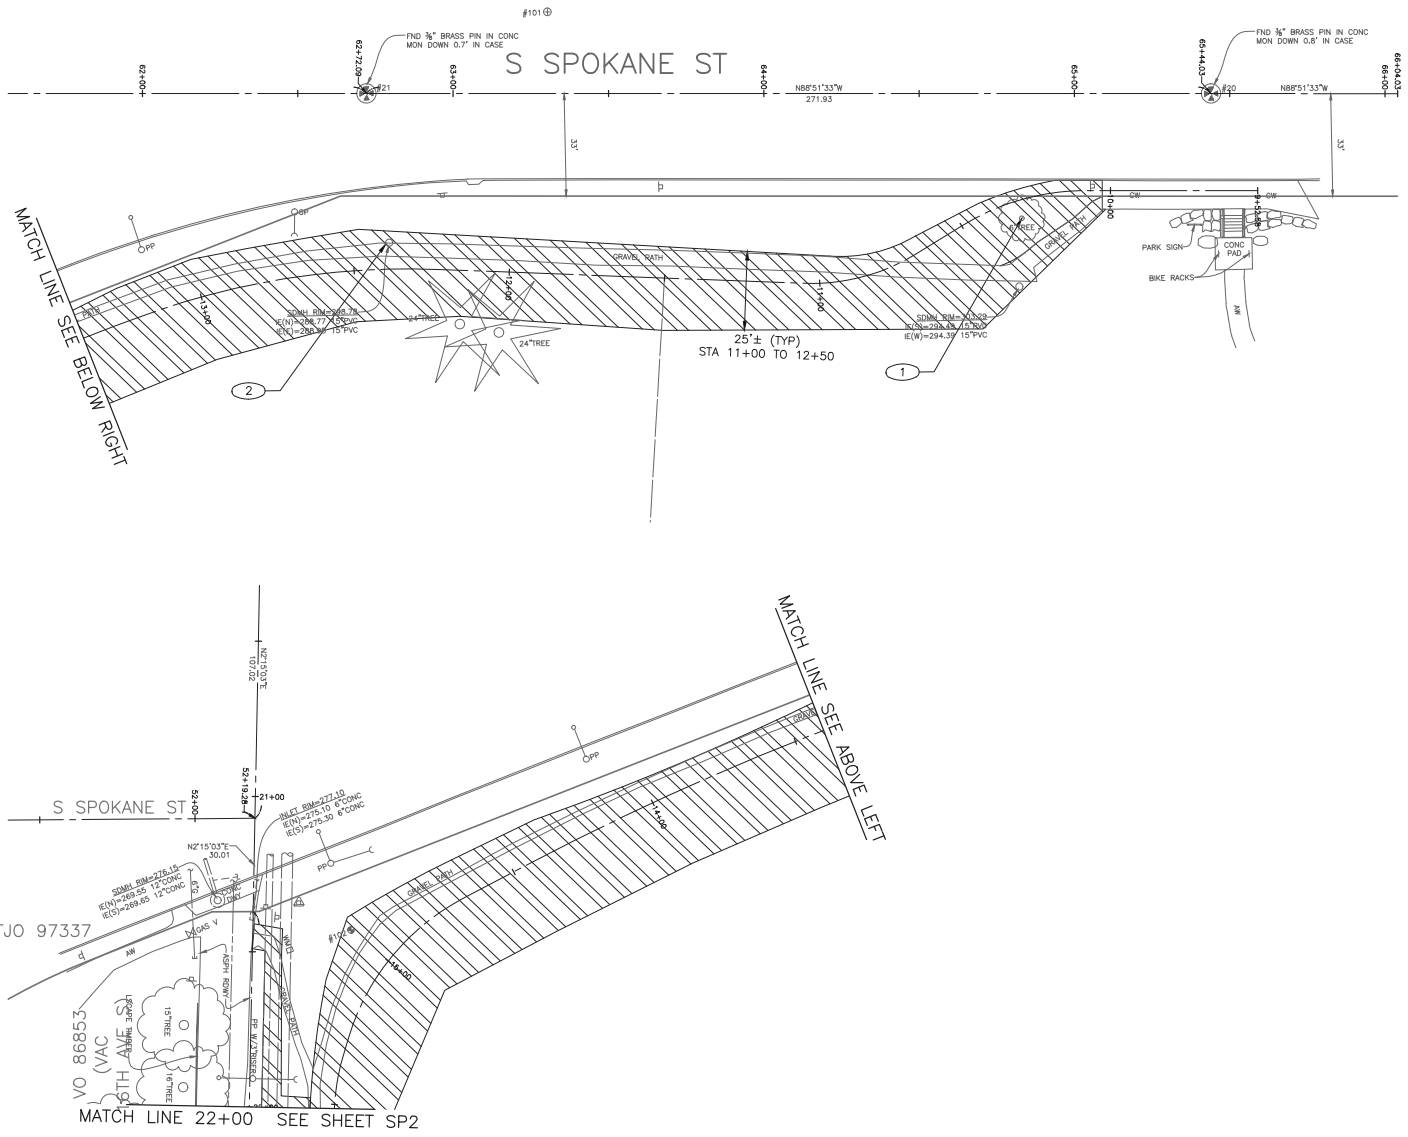

LEGEND:

- REMOVE ASPHALT PAVEMENT
- REMOVE SIDEWALK
- CLEAR AND GRUB, AND COMMON EX.
- SAWCUT

SITE PREPARATION NOTES:

1. REMOVE TREE
2. ADJUST MANHOLE TO GRADE. REPLACE EXISTING MANHOLE LID WITH SOLID LOCKING LID PER STD PLAN 230L.

N

20 10 0 20 40

SCALE IN FEET

SP1

SITE PREPARATION PLAN

16TH AVE S

VAULT SERIAL NO.	DATE	MARK	NATURE REVISIONS	MADE	CHK'D	REV'D
363/0						

100% REVIEW
NOT FOR CONSTRUCTION
MARCH 2015

APPROVED FOR ADVERTISING
NANCY LOCKE
DEPARTMENT OF FINANCE & ADMINISTRATIVE SERVICES
SEATTLE, WASHINGTON . . . . . 20 . .

BY: . . . . . PURCHASING & CONTRACTING SERVICES DIRECTOR

NAME OR INITIALS AND DATE	INITIALS AND DATE
DESIGNED PT.	REVIEWED:
CHECKED	DES. . . . . CONST. . . . .
	SDOT . . . . . PROJ. MGR. . . . .
DRAWN	RECEIVED . . . . .
CHECKED	REVISED AS BUILT . . . . .

ALL WORK SHALL BE DONE IN ACCORDANCE WITH THE CITY OF SEATTLE STANDARD PLANS AND SPECIFICATIONS AND OTHER DOCUMENTS CALLED FOR IN SECTION 0-02.3 OF THE PROJECT MANUAL.

STATE OF WASHINGTON 51781 REGISTERED PROFESSIONAL ENGINEER

City of Seattle
Seattle Department of Transportation

ORDINANCE NO. . . . . APPROVED. . . . . .
FUND: . . . . . .
SCALE: H. 1"=20', V. 1"=10' INSPECTOR'S BOOK. . . . . .

2015 SIDEWALK DEVELOPMENT AND SRTS – PACKAGE 4

JOB NO.		
	PC	TS6422A
	R/W	
	CO	TS6422C
VAULT PLAN NO.	790-199	
SHEET	5 OF 55	

P:\STDrafter\2015 Sidewalks SRTS Program\Trim-CPRES\16TH AVE S\A_PLOT FILES\TS6003A-P-SITE-16TH AVE S.dwg
Mar-12-15 9:01am

REGION NO.	STATE	FEDERAL AID PROJECT NO.	SHEET NO.
10	WA	SRTS-1140(062)	6

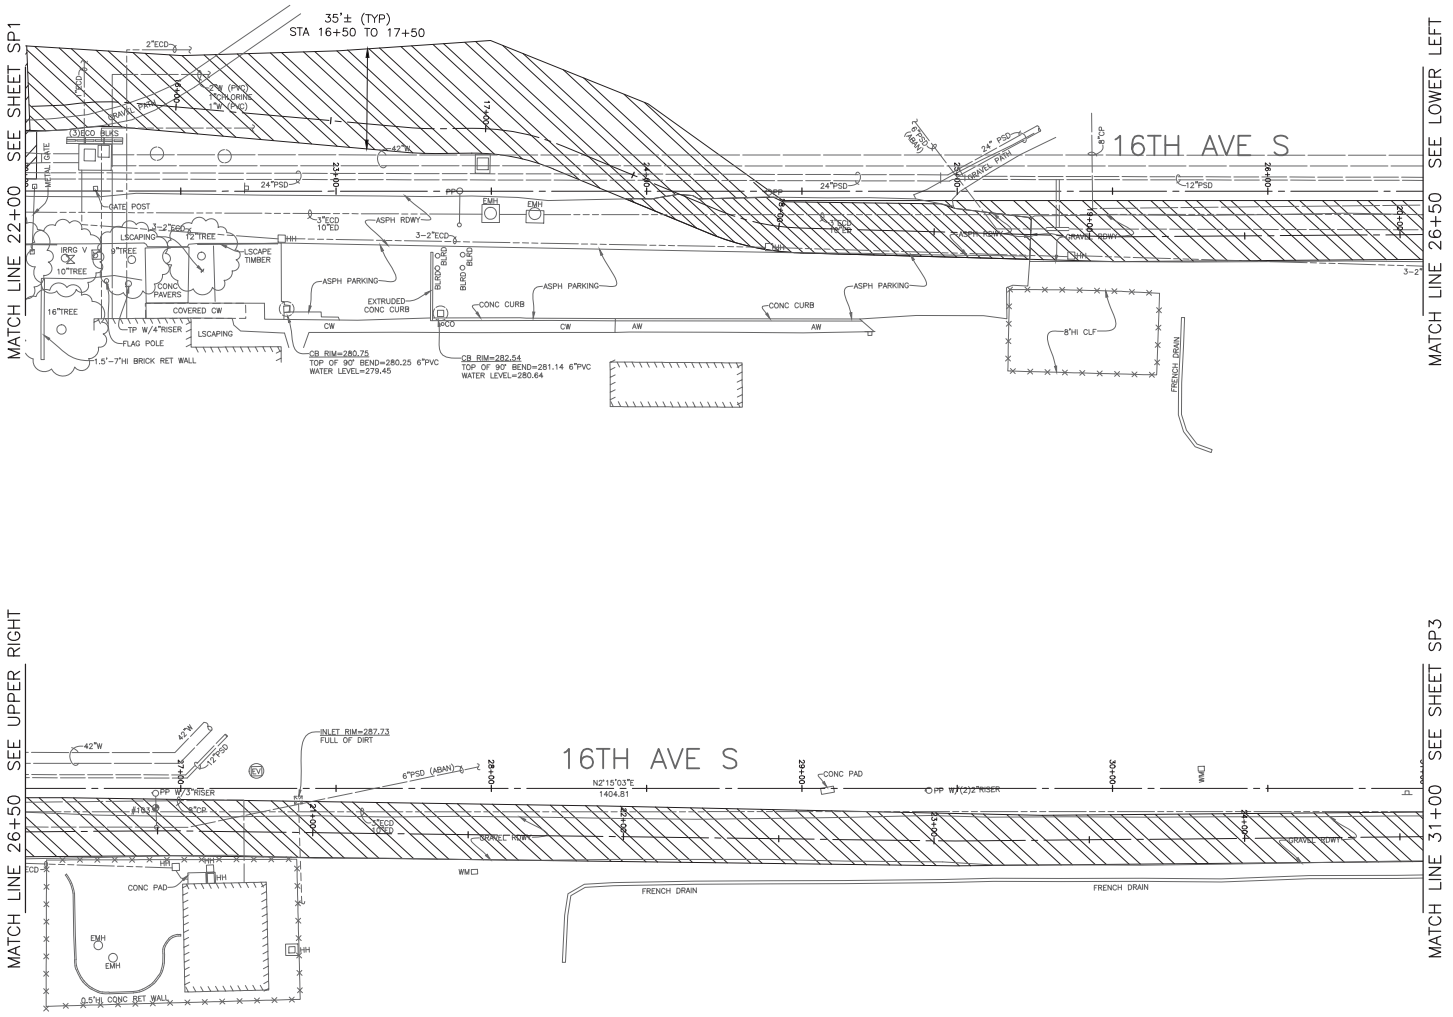

LEGEND:

- REMOVE ASPHALT PAVEMENT
- REMOVE SIDEWALK
- CLEAR AND GRUB, AND COMMON EX.
- SAWCUT

SITE PREPARATION NOTES:

1. REMOVE TREE
2. ADJUST MANHOLE TO GRADE. REPLACE EXISTING MANHOLE LID WITH SOLID LOCKING LID PER STD PLAN 230L.

20 10 0 20 40
SCALE IN FEET

SP2
SITE PREPARATION PLAN
16TH AVE S

VAULT SERIAL NO.	DATE	MARK	NATURE REVISIONS	MADE	CHK'D	REV'D
36370						

100% REVIEW
NOT FOR CONSTRUCTION
MARCH 2015

APPROVED FOR ADVERTISING
NANCY LOCKE
DEPARTMENT OF FINANCE & ADMINISTRATIVE SERVICES
SEATTLE, WASHINGTON . . . . . 20 . .

BY: . . . . . PURCHASING & CONTRACTING SERVICES DIRECTOR

NAME OR INITIALS AND DATE	INITIALS AND DATE
DESIGNED PT.	REVIEWED:
CHECKED	DES. . . . . CONST. . . . .
DRAWN	SDOT . . . . . PROJ. MGR. . . . .
CHECKED	RECEIVED . . . . .
	REVISED AS BUILT . . . . .

ALL WORK SHALL BE DONE IN ACCORDANCE WITH THE CITY OF SEATTLE STANDARD PLANS AND SPECIFICATIONS AND OTHER DOCUMENTS CALLED FOR IN SECTION 0-02.3 OF THE PROJECT MANUAL.

STATE OF WASHINGTON 51781 REGISTERED PROFESSIONAL ENGINEER

City of Seattle
Seattle Department of Transportation

ORDINANCE NO. . . . . APPROVED. . . . . .
FUND: . . . . . .
SCALE: H. 1"=20', V. 1"=10' INSPECTOR'S BOOK . . . . . .

2015 SIDEWALK DEVELOPMENT AND SRTS – PACKAGE 4

JOB NO.		
	PC	TS6422A
	R/W	
	CO	TS6422C
VAULT PLAN NO.		790-199
SHEET		6 OF 55

P:\STDrafter\2015 Sidewalks SRTS Program\Trim-CPRS\16TH AVE SVA_PLOT FILES\TS6003A-P-SITE-16TH AVE S.dwg
Mar-12-15 9:01am

REGION NO.	STATE	FEDERAL AID PROJECT NO.	SHEET NO.
10	WA	SRTS-1140(062)	7

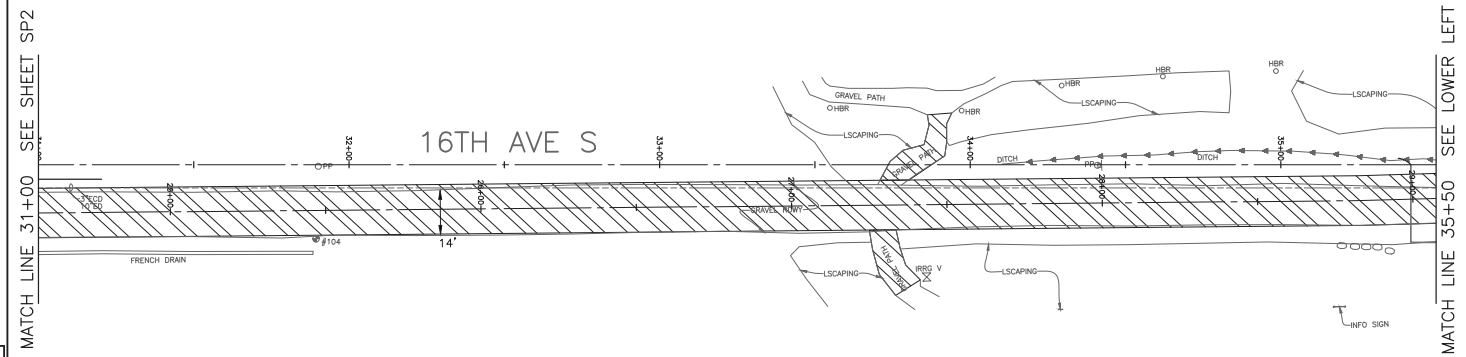

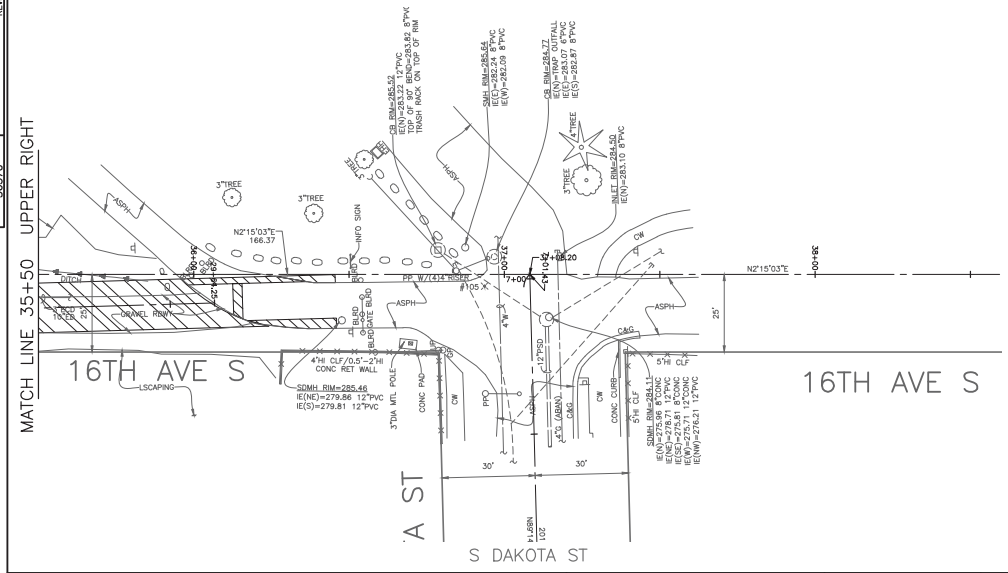

LEGEND:

- REMOVE ASPHALT PAVEMENT
- REMOVE SIDEWALK
- CLEAR AND GRUB, AND COMMON EX.
- SAWCUT

SITE PREPARATION NOTES:

1. REMOVE TREE
2. ADJUST MANHOLE TO GRADE. REPLACE EXISTING MANHOLE LID WITH SOLID LOCKING LID PER STD PLAN 230L.

20 10 0 20 40
SCALE IN FEET

SP3
SITE PREPARATION PLAN
16TH AVE S

VAULT SERIAL NO.	DATE	MARK	NATURE REVISIONS	MADE	CHK'D	REV'D
36370						

100% REVIEW
NOT FOR CONSTRUCTION
MARCH 2015

APPROVED FOR ADVERTISING
NANCY LOCKE
DEPARTMENT OF FINANCE & ADMINISTRATIVE SERVICES
SEATTLE, WASHINGTON . . . . . 20 . .
BY: . . . . . PURCHASING & CONTRACTING SERVICES DIRECTOR

NAME OR INITIALS AND DATE	INITIALS AND DATE
DESIGNED PT.	REVIEWED:
CHECKED, ...	DES. . . . . CONST. . . . .
DRAWN	SDOT . . . . . PROJ. MGR. . . . .
CHECKED	RECEIVED . . . . .
	REVISED AS BUILT . . . . .

ALL WORK SHALL BE DONE IN ACCORDANCE WITH THE CITY OF SEATTLE STANDARD PLANS AND SPECIFICATIONS AND OTHER DOCUMENTS CALLED FOR IN SECTION 0-02.3 OF THE PROJECT MANUAL.

STATE OF WASHINGTON 51781 REGISTERED PROFESSIONAL ENGINEER

City of Seattle
Seattle Department of Transportation
ORDINANCE NO. . . . . APPROVED. . . . . .
FUND: . . . . . .
SCALE: H. 1"=20', V. 1"=10' INSPECTOR'S BOOK. . . . . .

2015 SIDEWALK DEVELOPMENT AND SRTS – PACKAGE 4

JOB NO.		
	PC	TS6422A
	R/W	
	CO	TS6422C
VAULT PLAN NO.	790-199	
SHEET	7 OF 55	

P:\STDrafter\2015 Sidewalks SRTS Program\Trim-CPRES\16TH AVE SVA_PLOT FILES\TS6003A-P-SITE-16TH AVE S.dwg
Mar-12-15 9:01am

REGION NO.	STATE	FEDERAL AID PROJECT NO.	SHEET NO.
10	WA	SRTS–1140(062)	8

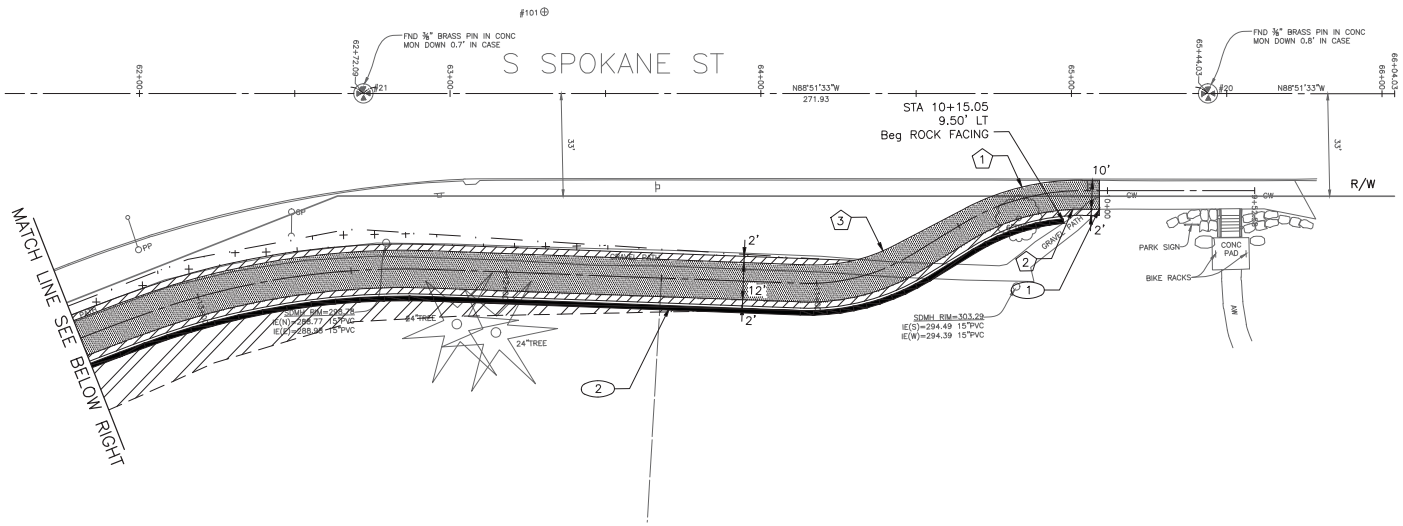

PAVING LEGEND

- PAVEMENT, 3" WMA CL ½" OVER 4" COMPACTED DEPTH MNRL AGG TYPE 2
- 3" MNRL AGG TYPE 1
- TREE AND SHRUB PLANTING, SEE SHEET LD1.
- SEEDED GRASS OVER 6" TOPSOIL PER STD PLAN 142
- SEEDED GRASS OVER 6" TOPSOIL PER STD PLAN 142, OVER MNRL AGG TYPE 17
- DETECTABLE WARNING PLATE
- PAVEMENT, 6" WMA CL ½" OVER 4" COMPACTED DEPTH MNRL AGG TYPE 2
- PAVEMENT, 2" WMA CL ½"
- ROCK FACING PER STD PLAN 141 (H=3' MAX)
- VERTICAL PEDESTRIAN RAILING PER STD PLAN 443
- TOE OF FILL
- TOP OF CUT

CONSTRUCTION NOTES

1. MATCH EX SIDEWALK/LANDING
2. INSTALL ROCK FACING PER STD PLAN 141
3. MULTI–PURPOSE TRAIL TREATMENT PER STD PLAN 432b

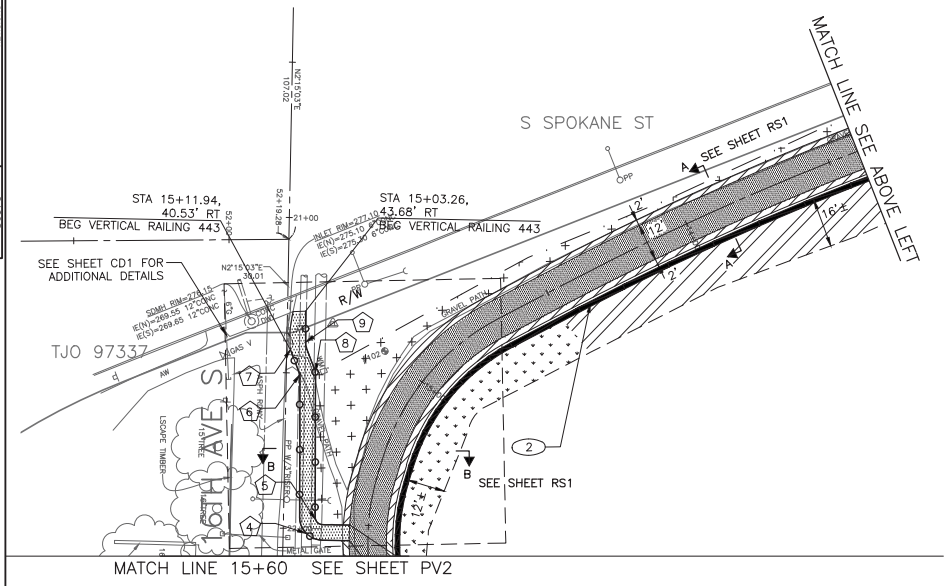

CURVE DATA

	PC – STA, OFFSET	PT – STA, OFFSET	RADIUS	LENGTH	Δ
1	10+08.15, 3.32' RT	10+45.45, 3.82' RT	80.00'	39.05'	27.97
2	10+07.87, 6.00' LT	10+49.63, 6.00' LT	70.00'	38.47'	31.49
3	10+71.69, 5.36' LT	11+02.35, 5.95' LT	54.00'	28.00'	29.71
4	15+49.03, 22.31' RT	15+54.80, 14.59' RT	7.50'	11.70'	89.39
5	15+48.71, 17.33' RT	15+50.62, 14.69' RT	2.50'	3.90'	89.39
6	15+15.26, 34.92' RT	15+15.47, 34.69' RT	1.00'	0.38'	21.60
7	15+10.44, 42.35' RT	15+12.46, 39.73' RT	11.00'	4.10'	21.35
8	15+12.66, 31.62' RT	15+13.90, 30.22' RT	6.00'	2.26'	21.60
9	15+08.78, 38.05' RT	15+09.89, 36.57' RT	6.00'	2.24'	21.35

NOTE: ALL OTHER CURVES ON TRAIL ARE CONCENTRIC TO TRAIL ALIGNMENT

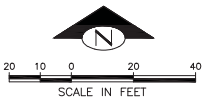

PV1

GRADING PAVING AND DRAINAGE PLAN

16TH AVE S

VAULT SERIAL NO.	DATE	MARK	NATURE REVISIONS	MADE	CHK'D	REV'D
36370						

100% REVIEW
NOT FOR CONSTRUCTION
MARCH 2015

APPROVED FOR ADVERTISING
NANCY LOCKE
DEPARTMENT OF FINANCE & ADMINISTRATIVE SERVICES
SEATTLE, WASHINGTON . . . . . 20 . .
BY: . . . . . PURCHASING & CONTRACTING SERVICES DIRECTOR

NAME OR INITIALS AND DATE	INITIALS AND DATE
DESIGNED _____ PT.	REVIEWED:
CHECKED _____ PT.	DES. . . . . CONST.
DRAWN _____ PT.	SDOT . . . . . PROJ. MGR.
CHECKED _____ PT.	RECEIVED
ALL WORK SHALL BE DONE IN ACCORDANCE WITH THE CITY OF SEATTLE STANDARD PLANS AND SPECIFICATIONS AND OTHER DOCUMENTS CALLED FOR IN SECTION 0-02.3 OF THE PROJECT MANUAL.	REVISED AS BUILT

STATE OF WASHINGTON 51781 REGISTERED PROFESSIONAL ENGINEER

City of Seattle
Seattle Department of Transportation
ORDINANCE NO. . . . . APPROVED. . . . . .
FUND: . . . . . .
SCALE: H. 1"=20', V. 1"=10' INSPECTOR'S BOOK . . . . . .

2015 SIDEWALK DEVELOPMENT AND SRTS – PACKAGE 4

JOB NO.		
	PC	TS6422A
	R/W	
	CO	TS6422A
VAULT PLAN NO.		790–199
SHEET		8 OF 55

P:\STDrafter\2015 Sidewalks SRTS Program\Trim-GPRS\16TH AVE S\A_PLOT FILES\TS6003A-P-ROAD-16TH AVE S.dwg
Mar-12-15 9:01am

REGION NO.	STATE	FEDERAL AID PROJECT NO.	SHEET NO.
10	WA	SRTS-1140(062)	9

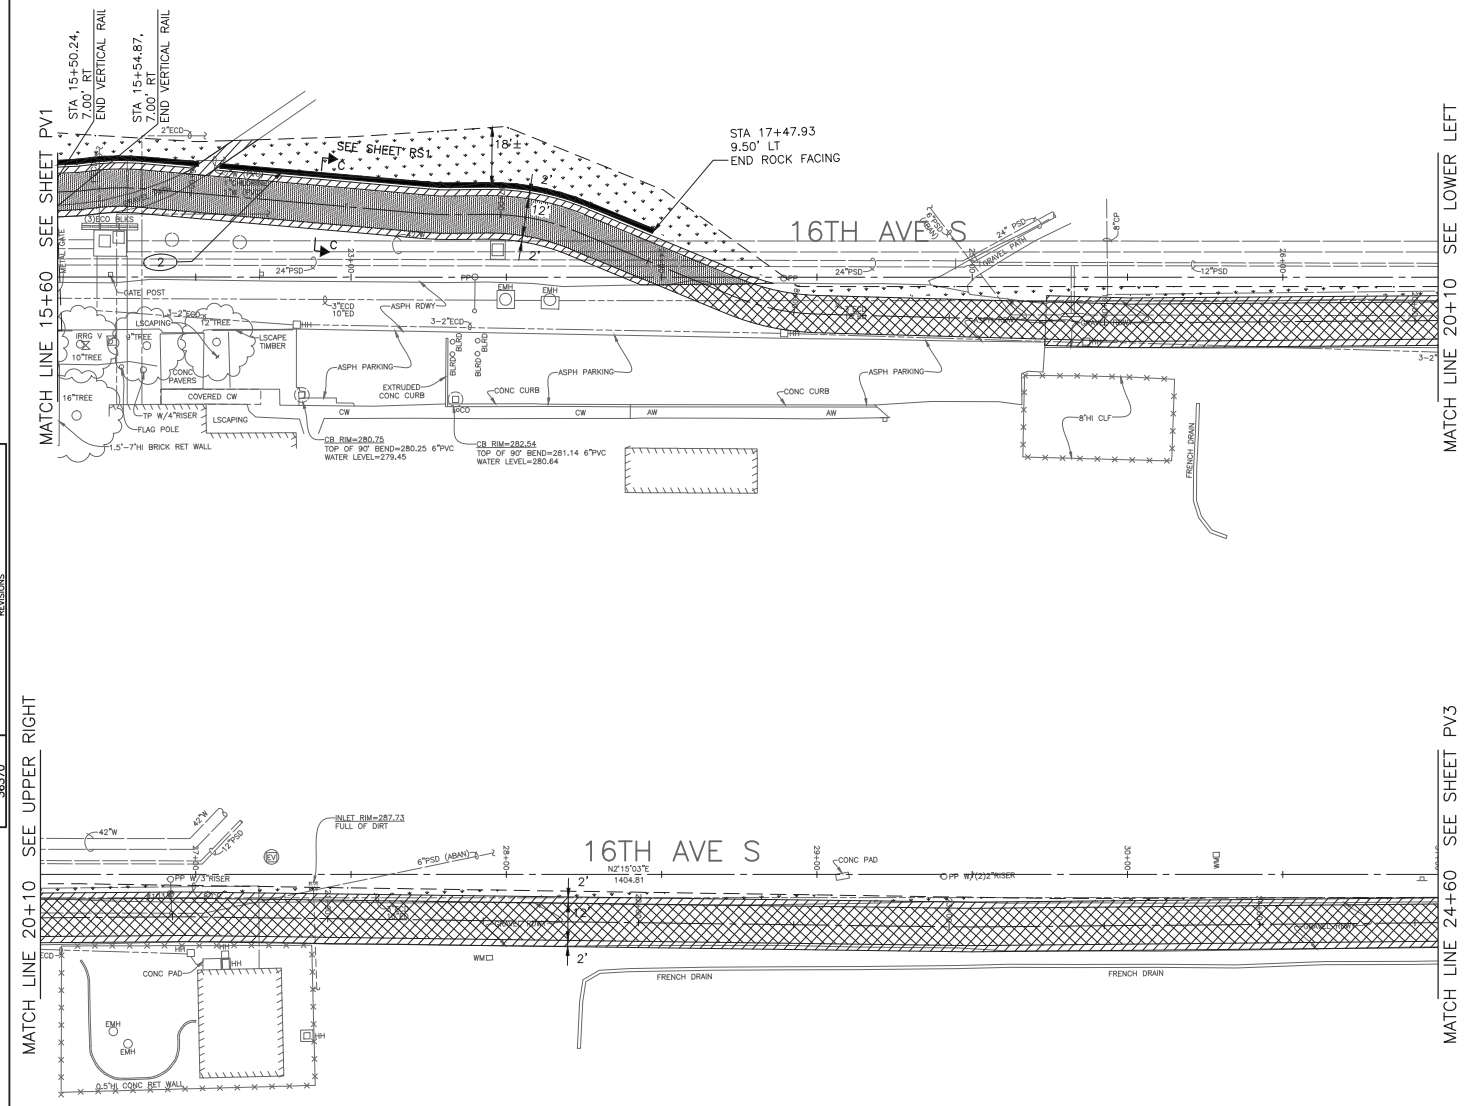

PAVING LEGEND

- PAVEMENT, 3" WMA CL ½" OVER 4" COMPACTED DEPTH MNRL AGG TYPE 2
- 3" MNRL AGG TYPE 1
- TREE AND SHRUB PLANTING, SEE SHEET LD1.
- SEEDED GRASS OVER 6" TOPSOIL PER STD PLAN 142
- SEEDED GRASS OVER 6" TOPSOIL PER STD PLAN 142, OVER MNRL AGG TYPE 17
- DETECTABLE WARNING PLATE
- PAVEMENT, 6" WMA CL ½" OVER 4" COMPACTED DEPTH MNRL AGG TYPE 2
- PAVEMENT, 2" WMA CL ½"
- ROCK FACING PER STD PLAN 141 (H=3' MAX)
- VERTICAL PEDESTRIAN RAILING PER STD PLAN 443
- TOE OF FILL
- TOP OF CUT

CONSTRUCTION NOTES

1. MATCH EX SIDEWALK/LANDING
2. INSTALL ROCK FACING PER STD PLAN 141
3. MULTI-PURPOSE TRAIL TREATMENT PER STD PLAN 43:

N

20 10 0 20 40
SCALE IN FEET

PV2
GRADING PAVING AND DRAINAGE PLAN
16TH AVE S

VAULT SERIAL NO.	DATE	MARK	NATURE REVISIONS	MADE BY	CHK'D	REV'D
36370						

100% REVIEW
NOT FOR CONSTRUCTION
MARCH 2015

APPROVED FOR ADVERTISING
NANCY LOCKE
DEPARTMENT OF FINANCE & ADMINISTRATIVE SERVICES
SEATTLE, WASHINGTON . . . . . 20 . .
BY: . . . . . PURCHASING & CONTRACTING SERVICES DIRECTOR

NAME OR INITIALS AND DATE
DESIGNED PT. . . . . .
CHECKED, PT. . . . . .
DRAWN . PT. . . . . .
CHECKED , PT . . . . . .

INITIALS AND DATE
REVIEWED:
DES. . . . . CONST. . . . . .
SDOT . . . . . PROJ. MGR. . . . . .
RECEIVED . . . . . .
REVISED AS BUILT . . . . . .
ALL WORK SHALL BE DONE IN ACCORDANCE WITH THE CITY OF SEATTLE STANDARD PLANS AND SPECIFICATIONS AND OTHER DOCUMENTS CALLED FOR IN SECTION 0-02.3 OF THE PROJECT MANUAL.

City of Seattle
Seattle Department of Transportation
ORDINANCE NO. . . . . APPROVED. . . . . .
FUND: . . . . . .
SCALE: H. 1"=20', V. 1"=10' INSPECTOR'S BOOK . . . . . .

2015 SIDEWALK DEVELOPMENT AND SRTS – PACKAGE 4

JOB NO.		
	PC	TS6422A
	R/W	
	CO	TS6422A
VAULT PLAN NO.		790-199
SHEET		9 OF 55

P:\STDrafter\2015 Sidewalks SRTS Program\Trim-CPRES\16TH AVE SVA_PLOT FILES\TS6003A-P-ROAD-16TH AVE S.dwg
Mar-12-15 9:01am

REGION NO.	STATE	FEDERAL AID PROJECT NO.	SHEET NO.
10	WA	SRTS-1140(062)	10

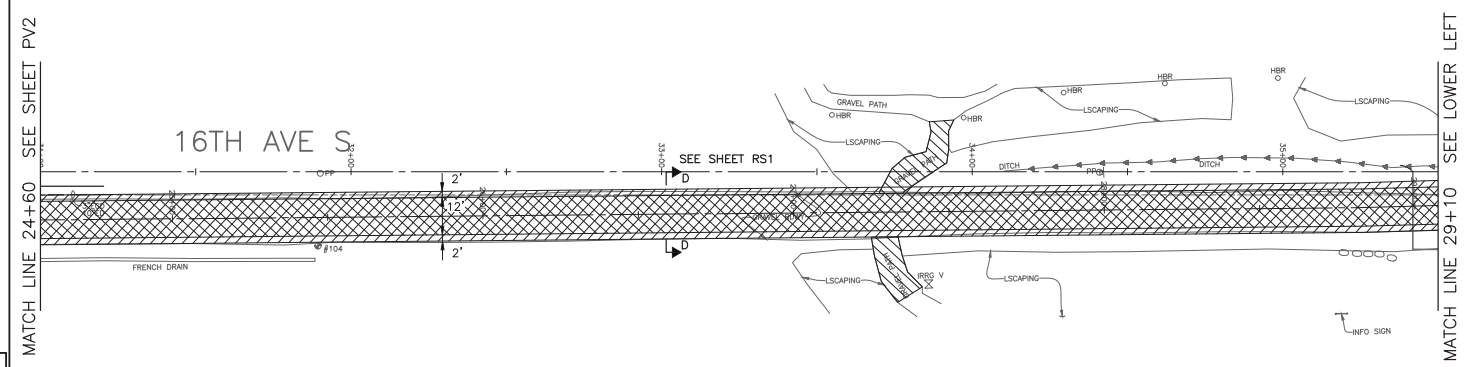

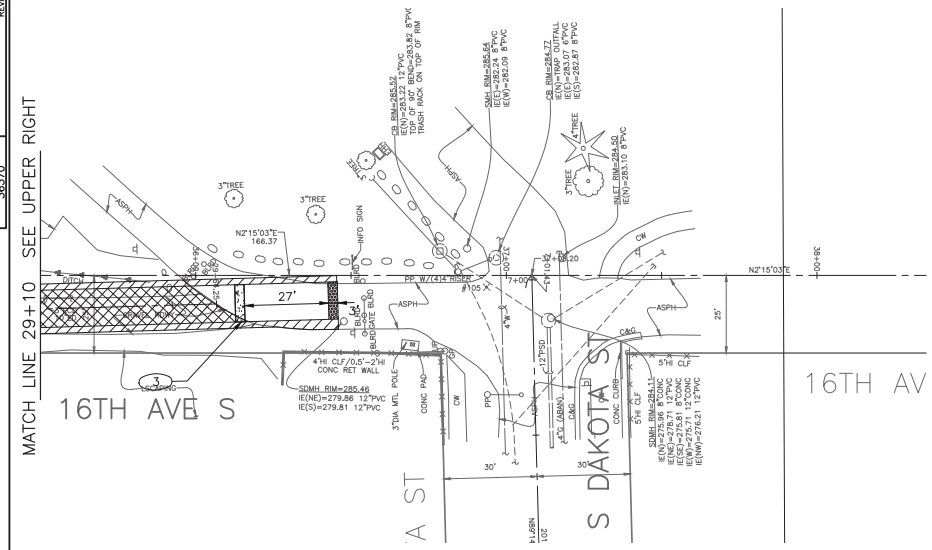

PAVING LEGEND

- PAVEMENT, 3" WMA CL ½" OVER 4" COMPACTED DEPTH MNRL AGG TYPE 2
- 3" MNRL AGG TYPE 1
- TREE AND SHRUB PLANTING, SEE SHEET LD1.
- SEEDED GRASS OVER 6" TOPSOIL PER STD PLAN 142
- SEEDED GRASS OVER 6" TOPSOIL PER STD PLAN 142, OVER MNRL AGG TYPE 17
- DETECTABLE WARNING PLATE
- PAVEMENT, 6" WMA CL ½" OVER 4" COMPACTED DEPTH MNRL AGG TYPE 2
- PAVEMENT, 2" WMA CL ½"
- ROCK FACING PER STD PLAN 141 (H=3' MAX)
- VERTICAL PEDESTRIAN RAILING PER STD PLAN 443
- TOE OF FILL
- TOP OF CUT

CONSTRUCTION NOTES

1. MATCH EX SIDEWALK/LANDING
2. INSTALL ROCK FACING PER STD PLAN 141
3. MULTI-PURPOSE TRAIL TREATMENT PER STD PLAN 43:

20 10 0 20 40
SCALE IN FEET

PV3
GRADING PAVING AND DRAINAGE PLAN
16TH AVE S

VAULT SERIAL NO.	DATE	MARK	NATURE REVISIONS	MADE	CHK'D	REV'D
36370						

100% REVIEW
NOT FOR CONSTRUCTION
MARCH 2015

APPROVED FOR ADVERTISING
NANCY LOCKE
DEPARTMENT OF FINANCE & ADMINISTRATIVE SERVICES
SEATTLE, WASHINGTON . . . . . 20 . .
BY: . . . . . PURCHASING & CONTRACTING SERVICES DIRECTOR

NAME OR INITIALS AND DATE	INITIALS AND DATE
DESIGNED PT.	REVIEWED:
CHECKED, PT.	DES. . . . . CONST. . . . .
DRAWN . PT.	SDOT . . . . . PROJ. MGR. . . . .
CHECKED . PT.	RECEIVED . . . . .
	REVISED AS BUILT . . . . .

ALL WORK SHALL BE DONE IN ACCORDANCE WITH THE CITY OF SEATTLE STANDARD PLANS AND SPECIFICATIONS AND OTHER DOCUMENTS CALLED FOR IN SECTION 0-02.3 OF THE PROJECT MANUAL.

STATE OF WASHINGTON 51781 REGISTERED PROFESSIONAL ENGINEER

City of Seattle
Seattle Department of Transportation
ORDINANCE NO. . . . . APPROVED. . . . . .
FUND: . . . . . .
SCALE: H. 1"=20', V. 1"=10' INSPECTOR'S BOOK. . . . . .

2015 SIDEWALK DEVELOPMENT AND SRTS – PACKAGE 4

JOB NO.		
	PC	TS6422A
	R/W	
	CO	TS6422A
VAULT PLAN NO.		790-199
SHEET		10 OF 55

P:\STDrafter\2015 Sidewalks SRTS Program\Trim-CPRES\16TH AVE S\A_PLOT FILES\TS6003A-P-ROAD-16TH AVE S.dwg
Mar-12-15 9:01am

REGION NO.	STATE	FEDERAL AID PROJECT NO.	SHEET NO.
10	WA	SRTS–1140(062)	11

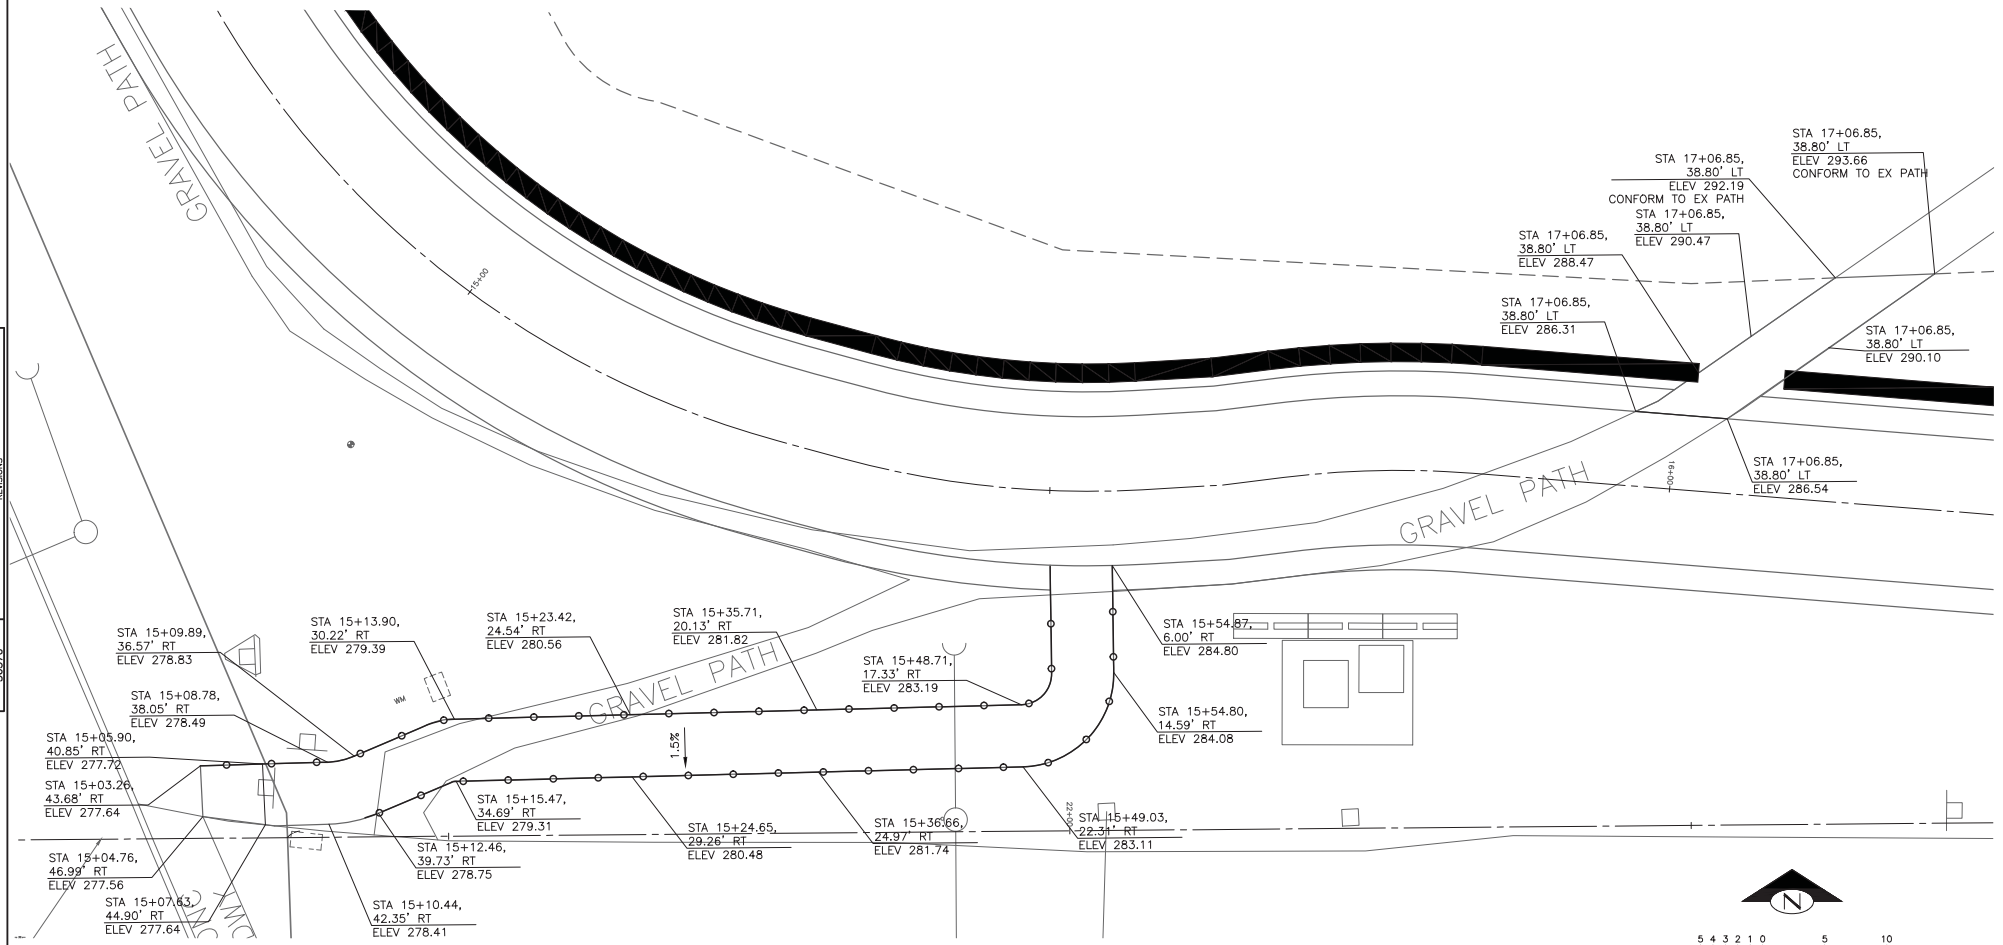

VAULT SERIAL NO.	DATE	MARK	NATURE REVISIONS	MADE	CHK'D	REV'D
36370						

CD1

CONSTRUCTION DETAILS

16TH AVE S

100% REVIEW
NOT FOR CONSTRUCTION
MARCH 2015

APPROVED FOR ADVERTISING
NANCY LOCKE
DEPARTMENT OF FINANCE & ADMINISTRATIVE SERVICES
SEATTLE, WASHINGTON . . . . . 20 . .

BY: . . . . . PURCHASING & CONTRACTING SERVICES DIRECTOR

NAME OR INITIALS AND DATE	INITIALS AND DATE
DESIGNED ,PT.	REVIEWED:
CHECKED, ...	DES. . . . . CONST. . . . .
	SDOT . . . . . PROJ. MGR. . . . .
DRAWN , ...	RECEIVED . . . . .
CHECKED ,PT	REVISED AS BUILT . . . . .

ALL WORK SHALL BE DONE IN ACCORDANCE WITH THE CITY OF SEATTLE STANDARD PLANS AND SPECIFICATIONS AND OTHER DOCUMENTS CALLED FOR IN SECTION 0-02.3 OF THE PROJECT MANUAL.

STATE OF WASHINGTON 51781 REGISTERED PROFESSIONAL ENGINEER

City of Seattle
Seattle Department of Transportation

ORDINANCE NO. . . . . APPROVED. . . . . .
FUND: . . . . . .
SCALE: H. 1"=20', V. 1"=10' INSPECTOR'S BOOK . . . . . .

2015 SIDEWALK DEVELOPMENT AND SRTS – PACKAGE 4

JOB NO.		
	PC	TS6422A
	R/W	
	CO	TS6422A
VAULT PLAN NO.		790–199
SHEET		11 OF 55

P:\STDrafter\2015 Sidewalks SRTS Program\Trim-CPRS\16TH AVE S\A_PLOT FILES\TS6003A-P-CD.dwg
Mar-12-15 9:02am

REGION NO.	STATE	FEDERAL AID PROJECT NO.	SHEET NO.
10	WA	SRTS-1140(062)	12

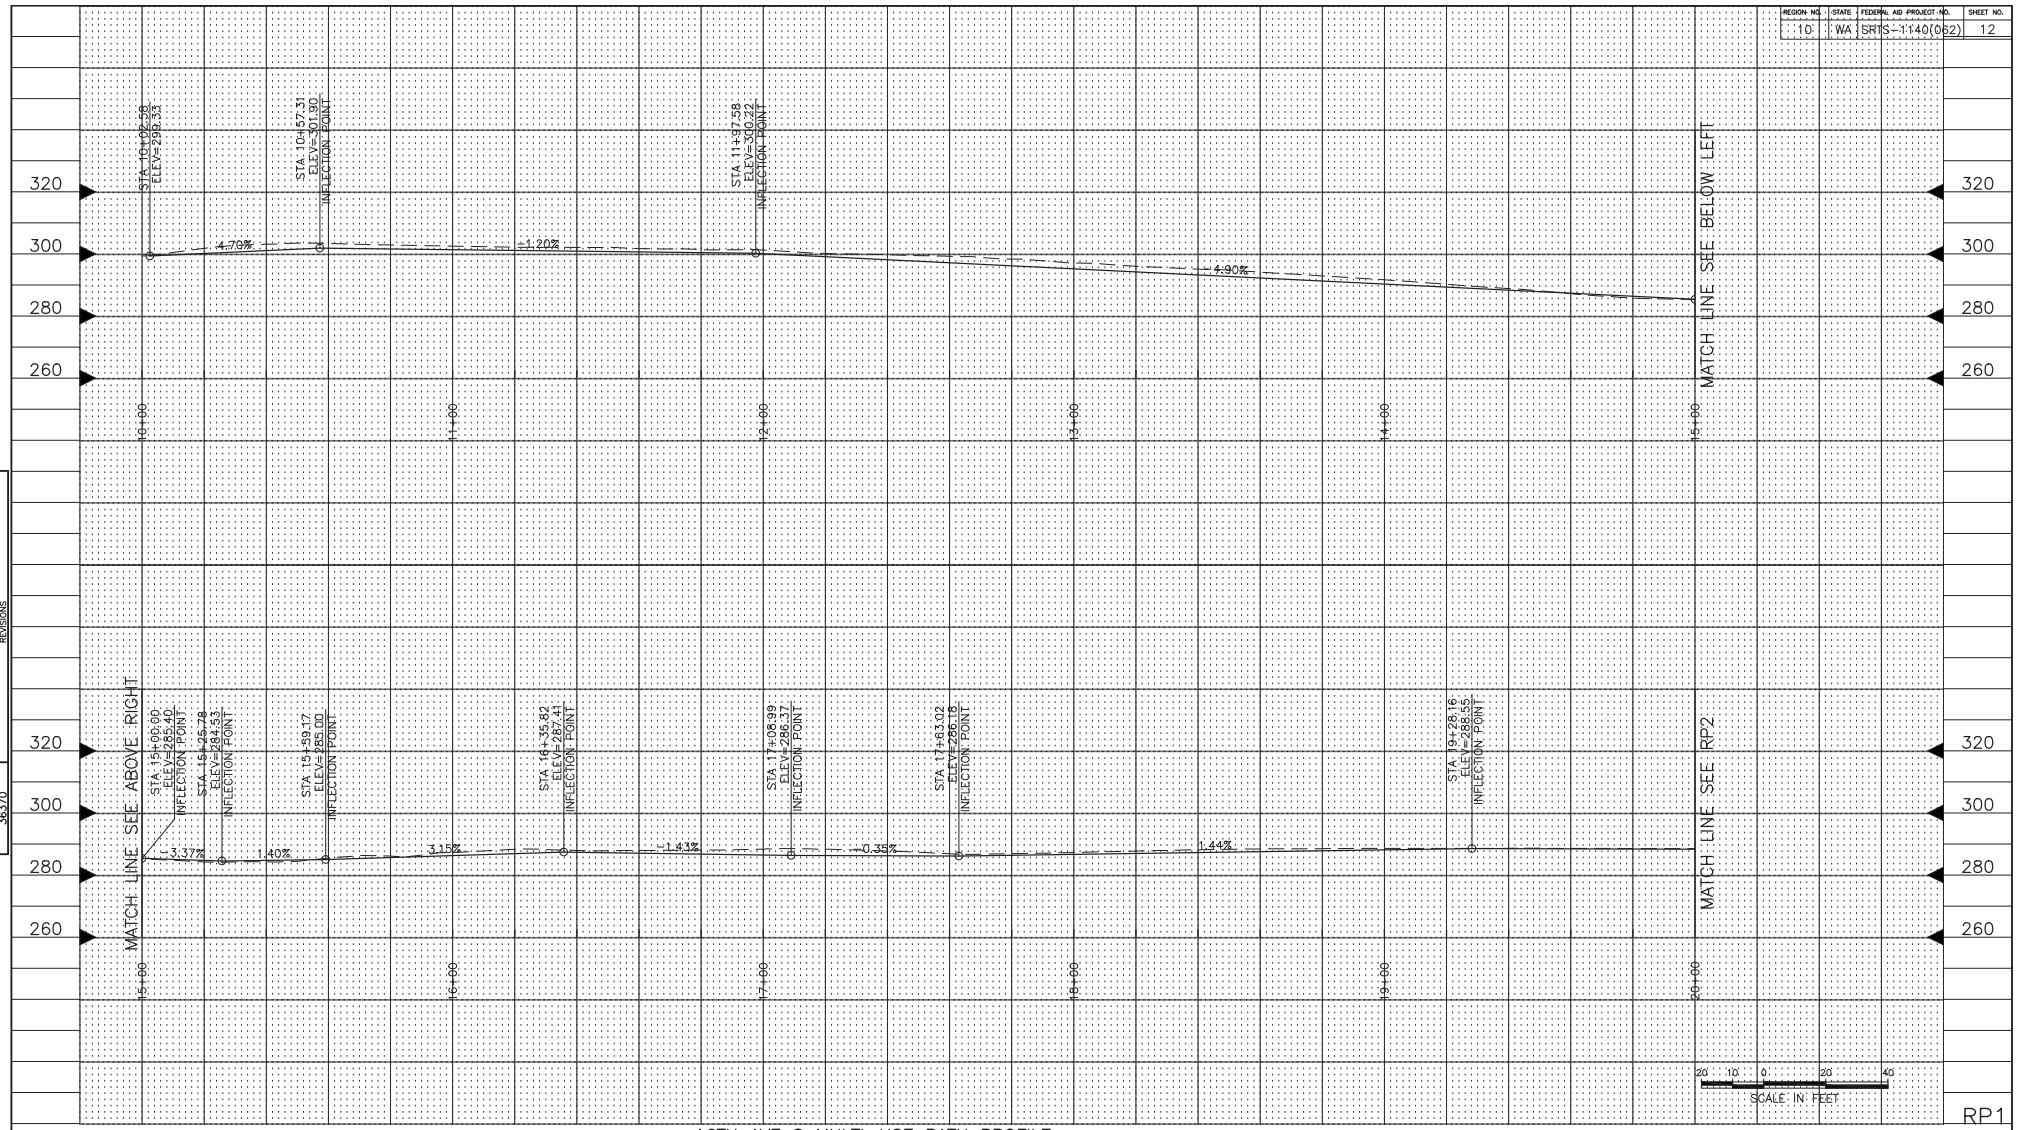

RP1

16TH AVE S MULTI-USE PATH PROFILE

ROADWAY PROFILES
16TH AVE S

VAULT SERIAL NO.	DATE	MARK	NATURE REVISIONS	MADE	CHK'D	REV'D
36370						

100% REVIEW
NOT FOR CONSTRUCTION
MARCH 2015

APPROVED FOR ADVERTISING
NANCY LOCKE
DEPARTMENT OF FINANCE & ADMINISTRATIVE SERVICES
SEATTLE, WASHINGTON . . . . . 20 . .

BY: . . . . . .
PURCHASING & CONTRACTING SERVICES DIRECTOR

NAME OR INITIALS AND DATE	INITIALS AND DATE
DESIGNED PT.	REVIEWED:
CHECKED, PT.	DES. . . . . CONST. . . . .
DRAWN PT.	SDOT . . . . . PROJ. MGR. . . . .
CHECKED PT.	RECEIVED . . . . .
	REVISED AS BUILT . . . . .

ALL WORK SHALL BE DONE IN ACCORDANCE WITH THE CITY OF SEATTLE STANDARD PLANS AND SPECIFICATIONS AND OTHER DOCUMENTS CALLED FOR IN SECTION 0-02.3 OF THE PROJECT MANUAL.

STATE OF WASHINGTON 51781 REGISTERED PROFESSIONAL ENGINEER

City of Seattle
Seattle Department of Transportation

ORDINANCE NO. . . . . APPROVED. . . . . .
FUND: . . . . . .
SCALE: H. 1"=20', V. 1"=10' INSPECTOR'S BOOK . . . . . .

2015 SIDEWALK DEVELOPMENT AND SRTS – PACKAGE 4

JOB NO.		
	PC	TS6422A
	R/W	
	CO	TS6422A
VAULT PLAN NO.		790-199
SHEET		12 OF 55

P:\STDrafter\2015 Sidewalks SRTS Program\Trim-CPRS\16TH AVE S\A_PLOT FILES\TS6003A-P-RP-16TH AVE S.dwg
Mar-12-15 9:02am

REGION NO.	STATE	FEDERAL AID PROJECT NO.	SHEET NO.
10	WA	SRTS-1140(062)	13

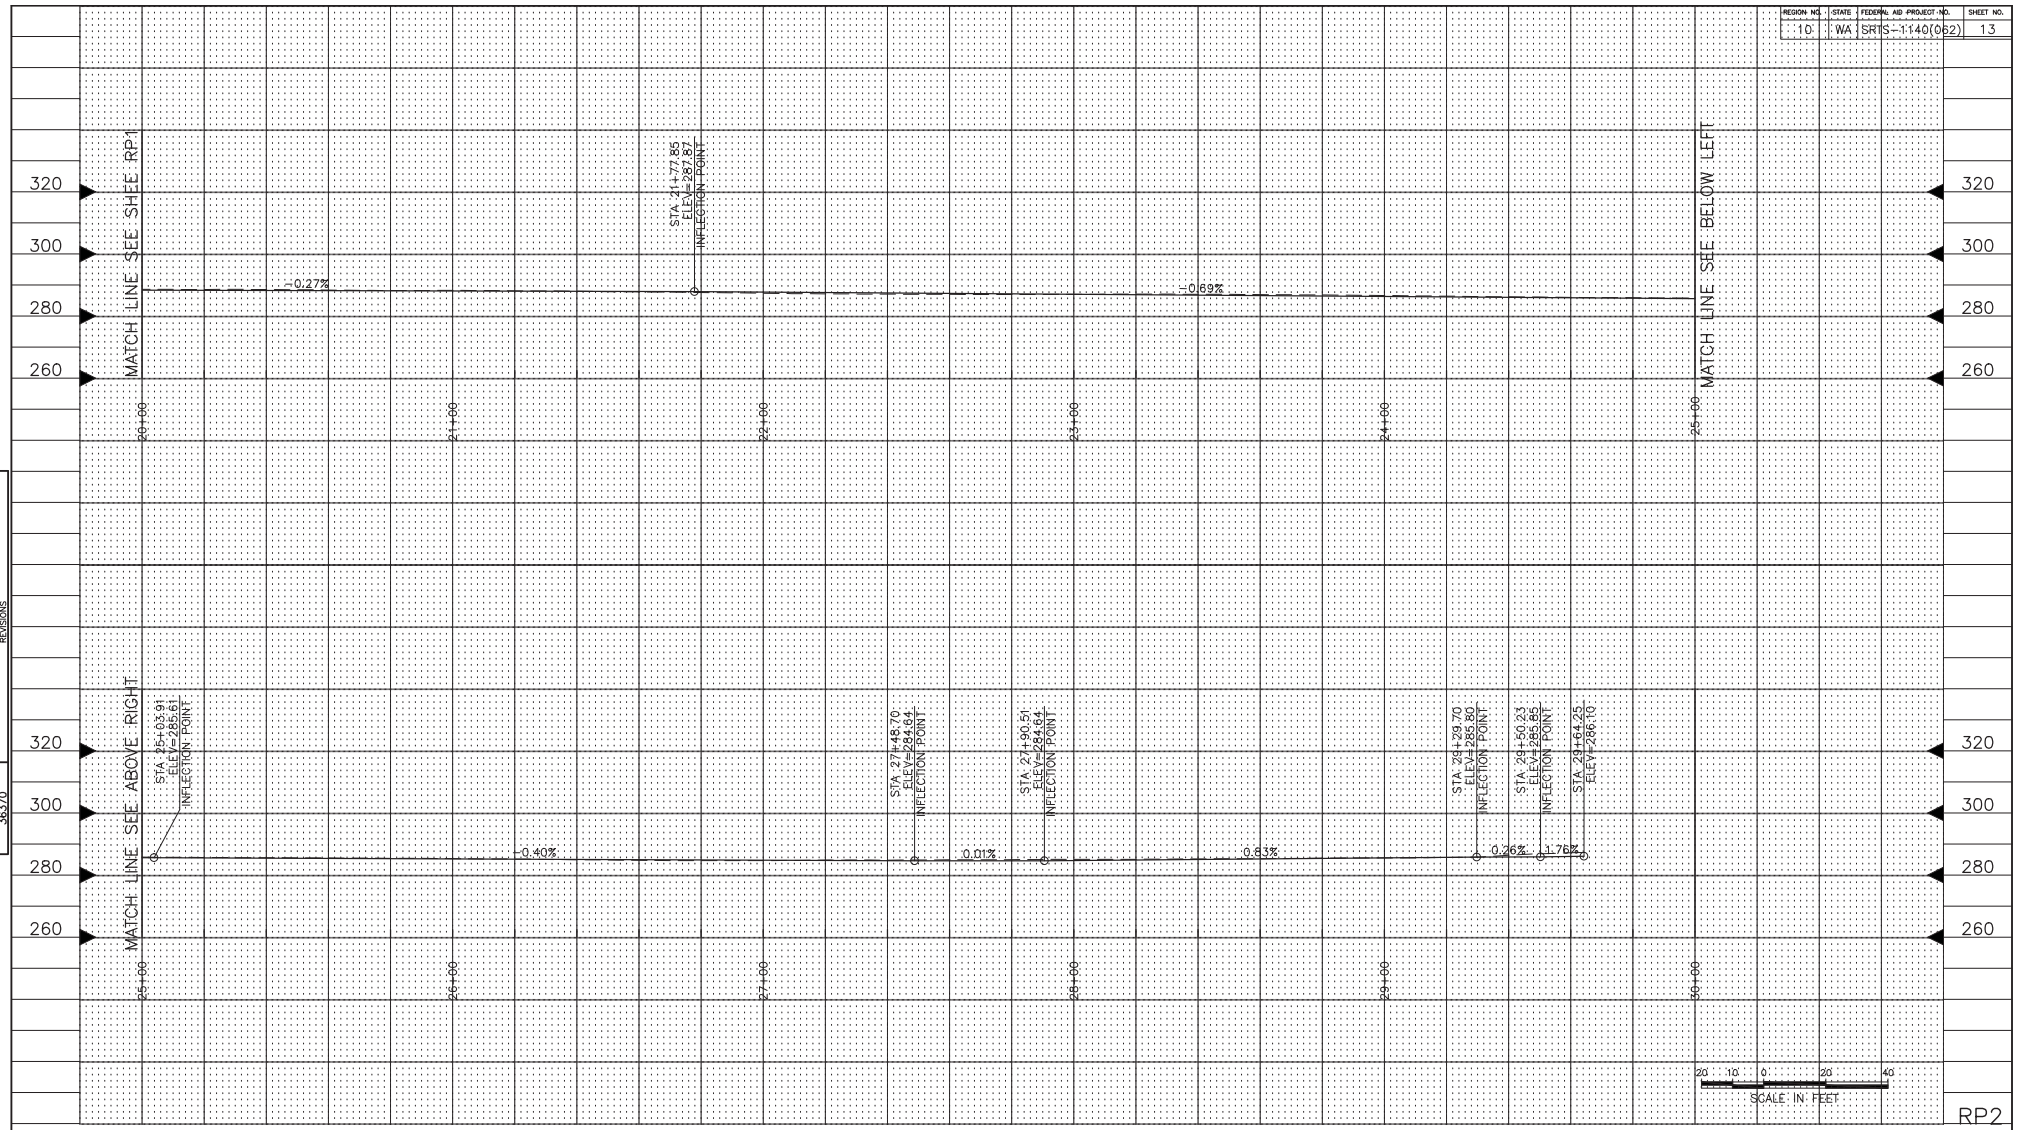

RP2

ROADWAY PROFILES
16TH AVE S

VAULT SERIAL NO.	DATE	MARK	NATURE REVISIONS	MADE CHK'D	REV'D
36370					

100% REVIEW
NOT FOR CONSTRUCTION
MARCH 2015

APPROVED FOR ADVERTISING
NANCY LOCKE
DEPARTMENT OF FINANCE & ADMINISTRATIVE SERVICES
SEATTLE, WASHINGTON . . . . . 20 . .

BY: . . . . . .
PURCHASING & CONTRACTING SERVICES DIRECTOR

NAME OR INITIALS AND DATE	INITIALS AND DATE
DESIGNED PT.	REVIEWED:
CHECKED, PT.	DES. . . . . CONST. . . . .
DRAWN . PT.	SDOT . . . . . PROJ. MGR. . . . .
CHECKED . PT	RECEIVED . . . . .
ALL WORK SHALL BE DONE IN ACCORDANCE WITH THE CITY OF SEATTLE STANDARD PLANS AND SPECIFICATIONS AND OTHER DOCUMENTS CALLED FOR IN SECTION 0-02.3 OF THE PROJECT MANUAL.	REVISED AS BUILT . . . . .

STATE OF WASHINGTON 51781 REGISTERED PROFESSIONAL ENGINEER

City of Seattle
Seattle Department of Transportation

ORDINANCE NO. . . . . APPROVED. . . . . .
FUND: . . . . . .
SCALE: H. 1"=20', V. 1"=10' INSPECTOR'S BOOK . . . . . .

2015 SIDEWALK DEVELOPMENT AND SRTS – PACKAGE 4

JOB NO.		
	PC	TS6422A
	R/W	
	CO	TS6422A
VAULT PLAN NO.		790-199
SHEET 13 OF 55		

P:\STDrafter\2015 Sidewalks SRTS Program\Trim-CPRS\16TH AVE S\A_PLOT FILES\TS6003A-P-RP-16TH AVE S.dwg
Mar-12-15 9:02am

REGION NO.	STATE	FEDERAL AID PROJECT NO.	SHEET NO.
10	WA	SRTS–1140(062)	14

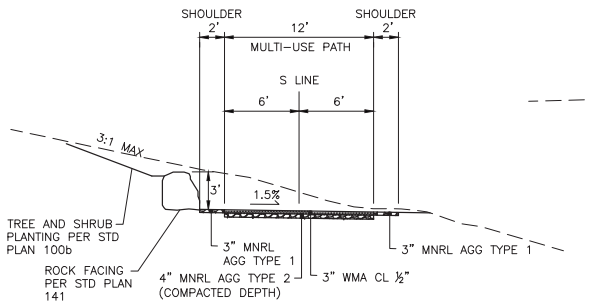

TRAIL SECTION A–A

S SPOKANE ST (LOOKING WEST)

NTS

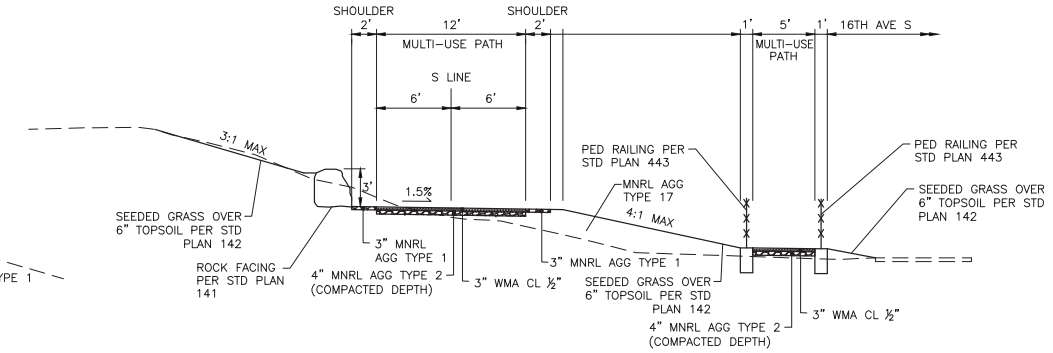

TRAIL SECTION B–B

16TH AVE S (LOOKING SOUTH)

NTS

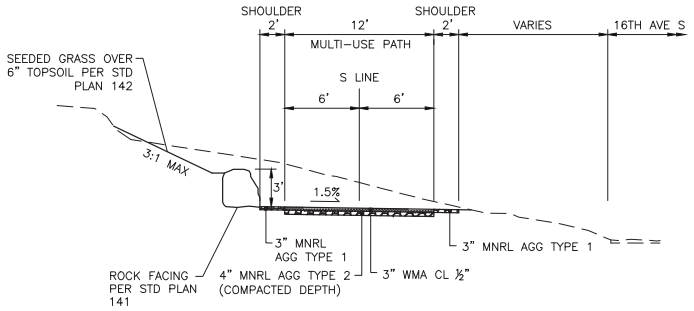

TRAIL SECTION C–C

16TH AVE S (LOOKING SOUTH)

NTS

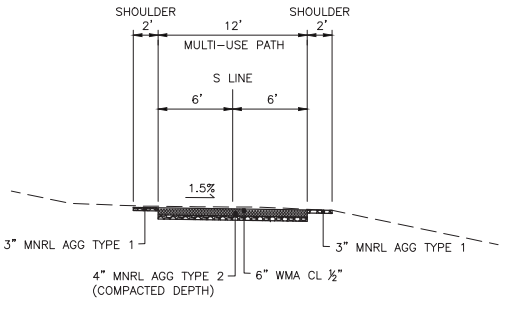

TRAIL SECTION D–D

16TH AVE S (LOOKING SOUTH)

NTS

RS1

ROADWAY SECTIONS

16TH AVE S

VAULT SERIAL NO.	DATE	MARK	NATURE REVISIONS	MADE	CHK'D	REV'D
363/0						

P:\STDrafter\2015 Sidewalks SRTS Program\Trim-CPRS\16TH AVE S\A_PLOT FILES\TS6003A-P-RS-16TH AVE S.dwg
Mar-12-15 9:02am

100% REVIEW
NOT FOR CONSTRUCTION
MARCH 2015

APPROVED FOR ADVERTISING
NANCY LOCKE
DEPARTMENT OF FINANCE & ADMINISTRATIVE SERVICES
SEATTLE, WASHINGTON . . . . . 20 . .
BY: . . . . . PURCHASING & CONTRACTING SERVICES DIRECTOR

NAME OR INITIALS AND DATE
DESIGNED ,PT. . . . . .
CHECKED, ,PT. . . . . .
DRAWN . . . . . .
CHECKED ,PT . . . . . .

INITIALS AND DATE
REVIEWED:
DES. . . . . CONST. . . . . .
SDOT . . . . . PROJ. MGR. . . . . .
RECEIVED . . . . . .
REVISED AS BUILT . . . . . .
ALL WORK SHALL BE DONE IN ACCORDANCE WITH THE CITY OF SEATTLE STANDARD PLANS AND SPECIFICATIONS AND OTHER DOCUMENTS CALLED FOR IN SECTION 0-02.3 OF THE PROJECT MANUAL.

STATE OF WASHINGTON 51781 REGISTERED PROFESSIONAL ENGINEER

City of Seattle
Seattle Department of Transportation
ORDINANCE NO. . . . . APPROVED. . . . . .
FUND: . . . . . .
SCALE: H. 1"=20', V. 1"=10' INSPECTOR'S BOOK. . . . . .

2015 SIDEWALK DEVELOPMENT AND SRTS – PACKAGE 4

JOB NO.		
	PC	TS6422A
	R/W	
	CO	TS6422A
VAULT PLAN NO.		790–199
SHEET 14 OF 55		

REGION NO.	STATE	FEDERAL AID PROJECT NO.	SHEET NO.
10	WA	SRTS-1140(062)	

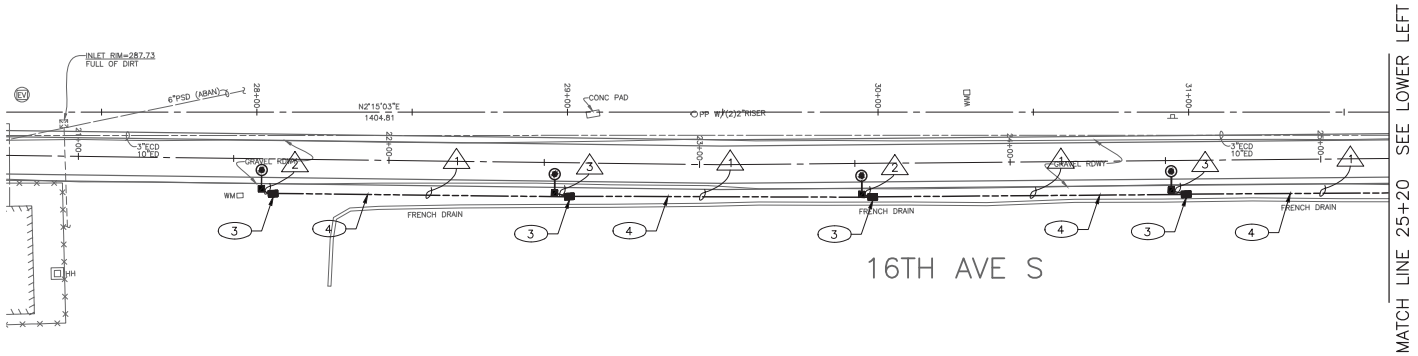

GENERAL NOTES:

1. SEE SHEET LT2 FOR POLE SCHEDULE AND POLE CLEARANCE DETAIL.

CONSTRUCTION NOTES:

1. SERVICE POINT. FINAL CONNECTION BY SCL. COORDINATE WITH SCL ELECTRICAL SERVICE REPRESENTATIVE (SOUTH).
2. INSTALL 1-3" RISER ON EXISTING WOOD POLE PER CITY OF SEATTLE STD PLAN 580. COIL 20' OF WIRE IN HANDHOLE FOR SCL FINAL CONNECTION.
3. TYPE 2 HANDHOLE WITH 8' GROUND ROD.
4. LAY BARE #4 COPPER CONDUCTOR WITHIN TRENCH, BETWEEN HANDHOLES PER SCL CONSTRUCTION STANDARD 1710.50.
5. TYPE 3 HANDHOLE WITH 8' GROUND ROD.
6. BOND NEUTRAL TO GROUND

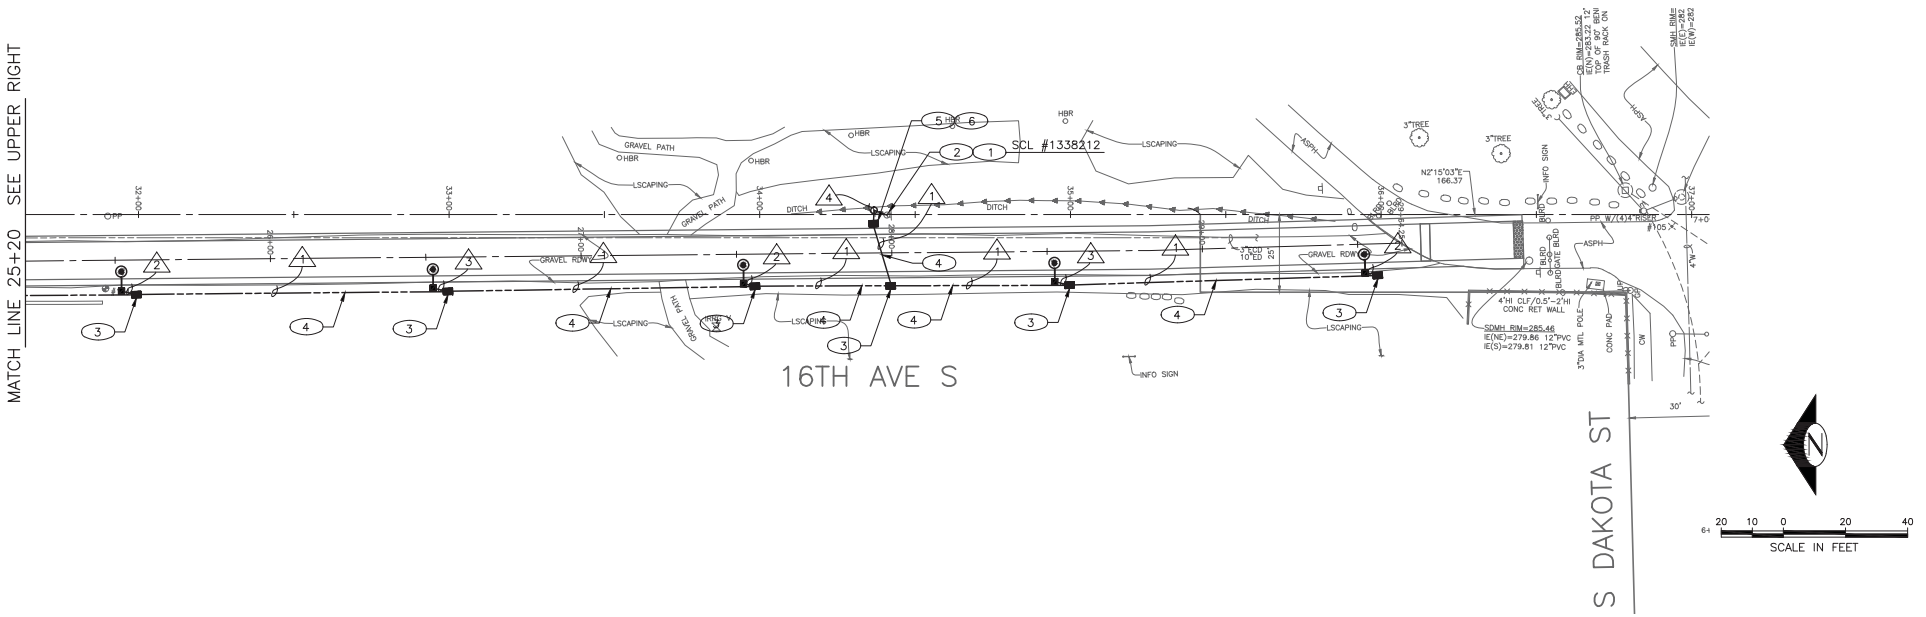

LT1
LIGHTING
16TH AVE S

100% REVIEW
NOT FOR CONSTRUCTION
MARCH 2015

APPROVED FOR ADVERTISING
NANCY LOCKE
DEPARTMENT OF FINANCE & ADMINISTRATIVE SERVICES
SEATTLE, WASHINGTON . . . . . 20 . .

BY: . . . . . PURCHASING & CONTRACTING SERVICES DIRECTOR

NAME OR INITIALS AND DATE	INITIALS AND DATE
DESIGNED _____ PT.	REVIEWED:
CHECKED _____ PT.	DES. _____ CONST. _____
DRAWN _____ PT.	SDOT _____ PROJ. MGR. _____
CHECKED _____ PT.	RECEIVED _____
	REVISED AS BUILT _____

ALL WORK SHALL BE DONE IN ACCORDANCE WITH THE CITY OF SEATTLE STANDARD PLANS AND SPECIFICATIONS AND OTHER DOCUMENTS CALLED FOR IN SECTION 0-02.3 OF THE PROJECT MANUAL.

STATE OF WASHINGTON 51781 REGISTERED PROFESSIONAL ENGINEER

City of Seattle
Seattle Department of Transportation

ORDINANCE NO. . . . . APPROVED. . . . . .
FUND: . . . . . .
SCALE: H. 1"=20', V. 1"=10' INSPECTOR'S BOOK. . . . . .

2015 SIDEWALK DEVELOPMENT AND SRTS – PACKAGE 4

JOB NO.		
	PC	TS6422A
	R/W	
	CO	TS6422C
VAULT PLAN NO.	790-199	
SHEET	15 OF 55	

VAULT SERIAL NO.	DATE	MARK	NATURE OF REVISION	MADE	CHK'D	REV'D

P:\STDrafter\2015 Sidewalks SRTS Program\Trim-CPRS\16TH AVE SVA_PLOT FILES\TS5003A-P-LITE-16TH AVE S.dwg
Mar-12-15 9:02am

REGION NO.	STATE	FEDERAL AID PROJECT NO.	SHEET NO.
10	WA	SRTS–1140(062)	16

CONSTRUCTION NOTES:

1. SERVICE POINT. FINAL CONNECTION BY SCL. COORDINATE WITH SCL ELECTRICAL SERVICE REPRESENTATIVE (SOUTH).
2. INSTALL 1–3" RISER ON EXISTING WOOD POLE PER CITY OF SEATTLE STD PLAN 580. COIL 20' OF WIRE IN HANDHOLE FOR SCL FINAL CONNECTION.
3. TYPE 2 HANDHOLE WITH 8' GROUND ROD.
4. LAY BARE #4 COPPER CONDUCTOR WITHIN TRENCH, BETWEEN HANDHOLES PER SCL CONSTRUCTION STANDARD 1710.50.
5. TYPE 3 HANDHOLE WITH 8' GROUND ROD.
6. BOND NEUTRAL TO GROUND

WIRING SCHEDULE

WIRE NOTE	CONDUIT/AERIAL	WIRE NUMBER, SIZE, AND MATERIAL	NOTES
1	2 - 2" ECD SCH 80	4 - #6 CU (L1,L2,N,G)	ONE CONDUIT TO SPARE
2	1 - 2" ECD SCH 80	3 - #6 CU (L1,N,G)	
3	1 - 2" ECD SCH 80	3 - #6 CU (L2,N,G)	
4	1 - 2" ECD RISER SCH 80	3 - #2 CU (L1,L2,N)	

POLE SCHEDULE

POLE NO.		STATION & OFFSET	POLE TYPE	LENGTH (FT)	FOUNDATION TYPE	LUMINAIRE WATTAGE (HPS)	LUMINAIRE MOUNTING HEIGHT (FT)	CIRCUIT
P	1	STA. 21+60, 9.00' RT	POST TYPE PED LIGHT	14	STD PLAN NO. 543B	70 W	14	L1
P	2	STA. 22+60, 9.00' RT	POST TYPE PED LIGHT	14	STD PLAN NO. 543B	70 W	14	L2
P	3	STA. 23+60, 9.00' RT	POST TYPE PED LIGHT	14	STD PLAN NO. 543B	70 W	14	L1
P	4	STA. 24+60, 9.00' RT	POST TYPE PED LIGHT	14	STD PLAN NO. 543B	70 W	14	L2
P	5	STA. 25+60, 9.00' RT	POST TYPE PED LIGHT	14	STD PLAN NO. 543B	70 W	14	L1
P	6	STA. 26+60, 9.00' RT	POST TYPE PED LIGHT	14	STD PLAN NO. 543B	70 W	14	L2
P	7	STA. 27+60, 9.00' RT	POST TYPE PED LIGHT	14	STD PLAN NO. 543B	70 W	14	L1
P	8	STA. 28+60, 9.00' RT	POST TYPE PED LIGHT	14	STD PLAN NO. 543B	70 W	14	L2
P	9	STA. 29+60, 9.00' RT	POST TYPE PED LIGHT	14	STD PLAN NO. 543B	70 W	14	L1

NOTES:
PED LIGHT POLE (P-134-C-001-14-BK-TX)
LUMINAIRE (Z40-70-HPS-3-120-SFPH4-PH8-BKTX)
HOUSE-SIDE OF LUMINAIRE SHALL FACE THE PATH

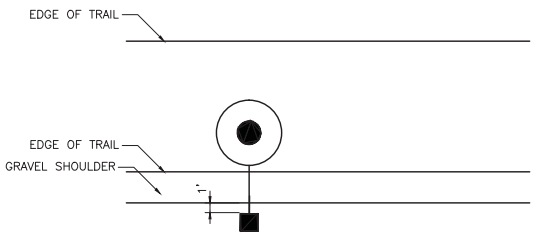

SEE STD PLAN 580 FOR GROUND ROD, GROUND WIRE AND GROUND ROD HANDHOLE LOCATION.

POLE CLEARANCE DETAIL
(NTS)

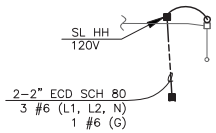

CIRCUIT SCHEMATIC

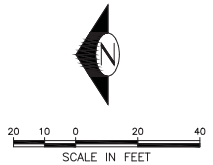

LT2
LIGHTING
16TH AVE S

100% REVIEW
NOT FOR CONSTRUCTION
MARCH 2015

APPROVED FOR ADVERTISING
NANCY LOCKE
DEPARTMENT OF FINANCE & ADMINISTRATIVE SERVICES
SEATTLE, WASHINGTON . . . . . 20 . .
BY: . . . . . PURCHASING & CONTRACTING SERVICES DIRECTOR

NAME OR INITIALS AND DATE
DESIGNED PT. . . . . .
CHECKED . . . . . .
DRAWN . . . . . .
CHECKED PT . . . . . .

INITIALS AND DATE
REVIEWED:
DES. . . . . CONST. . . . . .
SDOT . . . . . PROJ. MGR. . . . .
RECEIVED . . . . . .
REVISED AS BUILT . . . . . .
ALL WORK SHALL BE DONE IN ACCORDANCE WITH THE CITY OF SEATTLE STANDARD PLANS AND SPECIFICATIONS AND OTHER DOCUMENTS CALLED FOR IN SECTION 0-02.3 OF THE PROJECT MANUAL.

STATE OF WASHINGTON 51781 REGISTERED PROFESSIONAL ENGINEER

City of Seattle
Seattle Department of Transportation
ORDINANCE NO. . . . . APPROVED. . . . . .
FUND: . . . . . .
SCALE: H. 1"=20', V. 1"=10' INSPECTOR'S BOOK. . . . . .

2015 SIDEWALK DEVELOPMENT AND SRTS – PACKAGE 4

JOB NO. PC TS6422A R/W CO TS6422C
VAULT PLAN NO. 790–199
SHEET 16 OF 55

MARK	DATE	NATURE REVISIONS	MADE CHK'D	REV'D
VAULT SERIAL NO. 36370				

P:\STDrafter\2015 Sidewalks SRTS Program\Trim-CPRS\16TH AVE S\A_PLOT FILES\TS6003A-P-LITE-16TH AVE S.dwg
Mar-12-15 9:02am

REGION NO.	STATE	FEDERAL AID PROJECT NO.	SHEET NO.
10	WA	SRTS-1140(062)	17

SIGN LEGEND

R5-11	AUTHORIZED VEHICLES ONLY
W5-4a	PATH NARROWS
W11-155	BIKE AND PED
W16-7PL	LEFT ARROW
TS-10	10' SIGN POST

INSTALL
REMOVE
RELOCATE

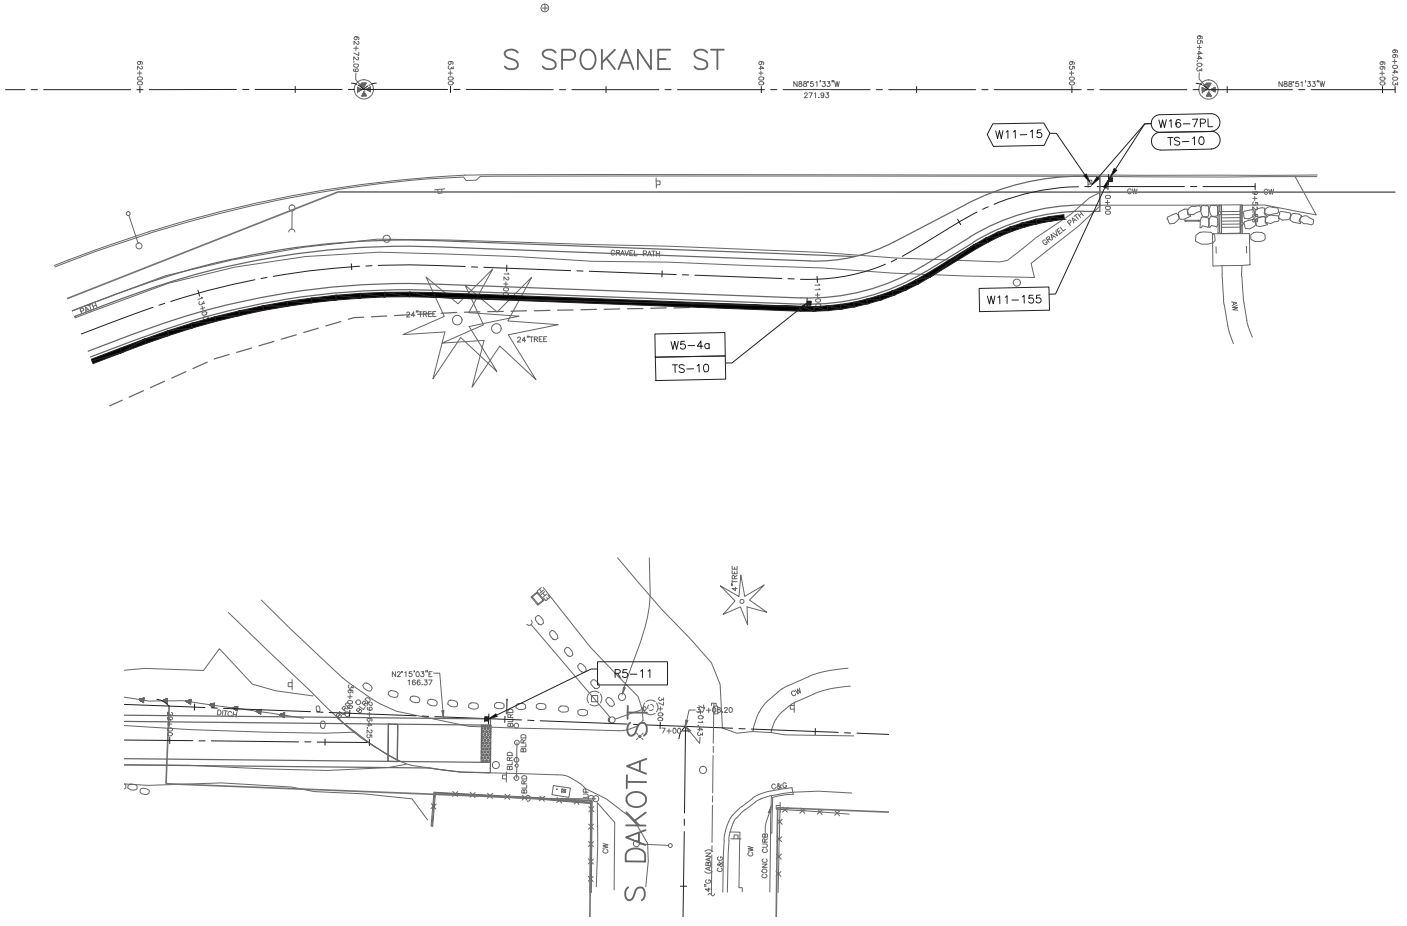

SCALE IN FEET
20 10 0 20 40

CH1
CHANNELIZATION AND SIGNING
16TH AVE S

VAULT SERIAL NO.	DATE	MARK	NATURE REVISIONS	MADE	CHK'D	REV'D
36370						

P:\STDrafter\2015 Sidewalks SRTS Program\Trim-CPRES\16TH AVE S\A_PLOT FILES\TS5003A-P-CHAN-16TH AVE S.dwg
Mar-12-15 9:22am

100% REVIEW
NOT FOR CONSTRUCTION
MARCH 2015

APPROVED FOR ADVERTISING
NANCY LOCKE
DEPARTMENT OF FINANCE & ADMINISTRATIVE SERVICES
SEATTLE, WASHINGTON . . . . . 20 . .
BY: . . . . . PURCHASING & CONTRACTING SERVICES DIRECTOR

NAME OR INITIALS AND DATE	INITIALS AND DATE
DESIGNED PT.	REVIEWED:
CHECKED	DES. . . . . CONST. . . . .
	SDOT . . . . . PROJ. MGR. . . . .
DRAWN	RECEIVED . . . . .
CHECKED . PT	REVISED AS BUILT . . . . .

ALL WORK SHALL BE DONE IN ACCORDANCE WITH THE CITY OF SEATTLE STANDARD PLANS AND SPECIFICATIONS AND OTHER DOCUMENTS CALLED FOR IN SECTION 0-02.3 OF THE PROJECT MANUAL.

STATE OF WASHINGTON 51781 REGISTERED PROFESSIONAL ENGINEER

City of Seattle
Seattle Department of Transportation
ORDINANCE NO. . . . . APPROVED. . . . . .
FUND: . . . . . .
SCALE: H. 1"=20', V. 1"=10' INSPECTOR'S BOOK. . . . . .

2015 SIDEWALK DEVELOPMENT AND SRTS – PACKAGE 4

JOB NO.		
	PC	TS6422A
	R/W	
	CO	TS6422A
VAULT PLAN NO.		790-199
SHEET 17 OF 55		

REGION NO.	STATE	FEDERAL AID PROJECT NO.	SHEET NO.
10	WA	SRTS–1140(062)	18

PLANT LEGEND

	BOTANICAL NAME – COMMON NAME – SIZE – QUANTITY
PC	PINUS CONTORTA – SHORE PINE, 5 GAL FULL, 5 TOTAL
AA	AMELANCHIER ALNIFOLIA – SERVICEBERRY, 2 GAL FULL, 10 TOTAL
AC	ACER CIRCINATUM – VINE MAPLE, 5 GAL FULL, 20 TOTAL
CC	CORYLUS CORNUTA – WESTERN HAZELNUT, 2 GAL FULL, 10 TOTAL
G	GAULTHERIA SHALLON – SALAL, 1 GAL FULL, 150 TOTAL
HD	HOLODISCUS DISCOLOR – OCEANSPRAY, 1 GAL FULL, 30 TOTAL
OC	OEMLERIA CERASIFORMIS – INDIAN PLUM, 2 GAL FULL, 10 TOTAL
P	POLYSTICHUM MUNITUM – SWORD FERN, 1 GAL FULL, 130 TOTAL
RP	RHAMNUS PURSHIANA – CASCARA, 2 GAL FULL, 10 TOTAL
V	VACINIUM OVATUM – EVERGREEN HUCKLEBERRY, 1 GAL FULL, 30 TOTAL

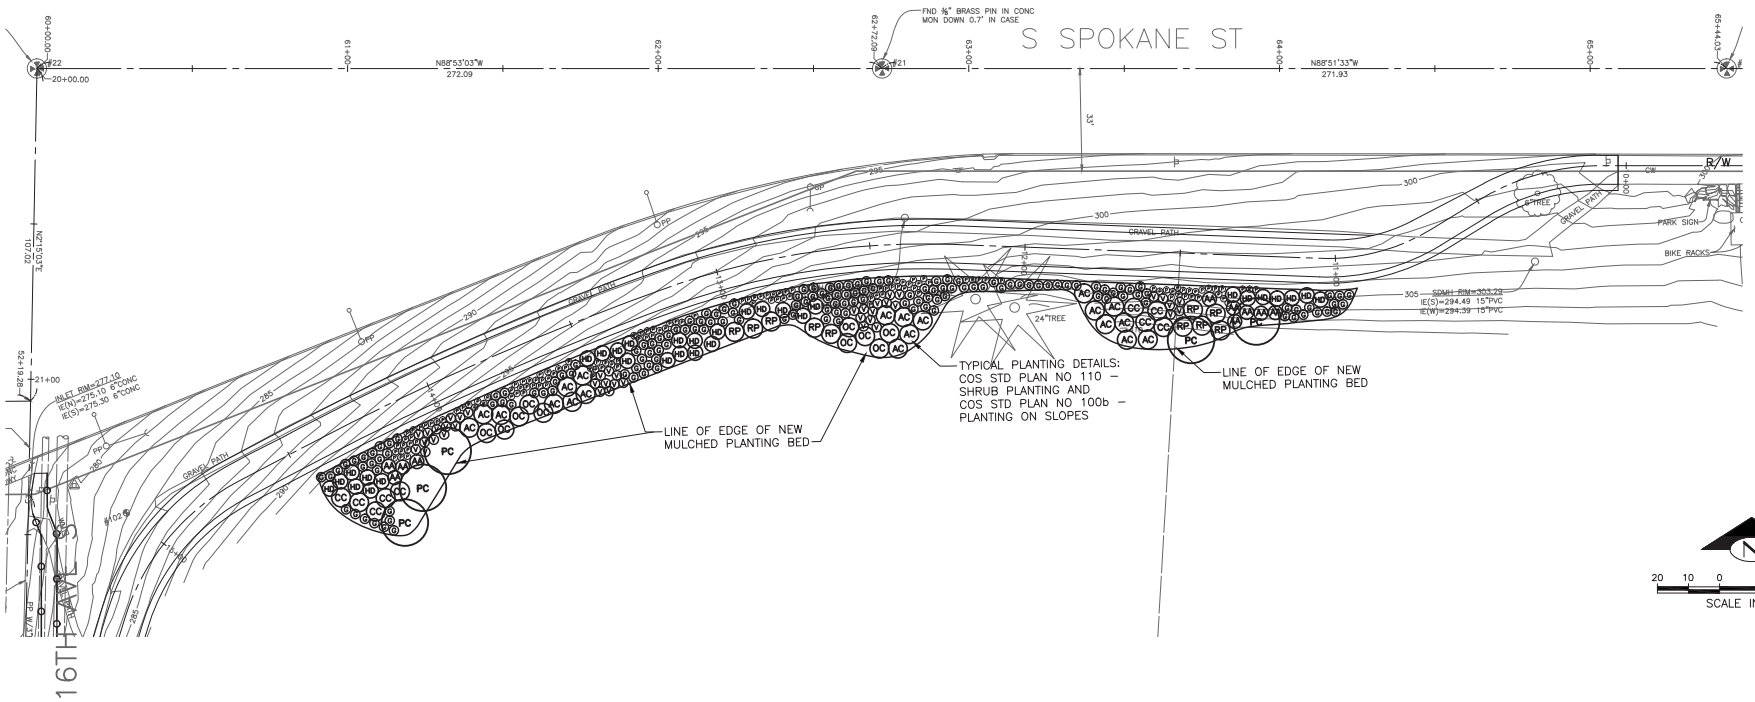

LD1
LANDSCAPING PLANS
16TH AVE S

VAULT SERIAL NO.	DATE	MARK	NATURE REVISIONS	MADE	CHK'D	REV'D
363/0						

P:\STDrafter\2015 Sidewalks SRTS Program\Trim-CPRES\16TH AVE S\A_PLOT FILES\TS6003A-P-LANDSCAPING-16TH AVE S.dwg
Mar-12-15 9:03am

100% REVIEW
NOT FOR CONSTRUCTION
MARCH 2015

APPROVED FOR ADVERTISING
NANCY LOCKE
DEPARTMENT OF FINANCE & ADMINISTRATIVE SERVICES
SEATTLE, WASHINGTON . . . . . 20 . .
BY: . . . . . PURCHASING & CONTRACTING SERVICES DIRECTOR

NAME OR INITIALS AND DATE	INITIALS AND DATE
DESIGNED PT.	REVIEWED:
CHECKED	DES. . . . . CONST. . . . .
	SDOT . . . . . PROJ. MGR. . . . .
DRAWN	RECEIVED . . . . .
CHECKED PT	REVISED AS BUILT . . . . .

ALL WORK SHALL BE DONE IN ACCORDANCE WITH THE CITY OF SEATTLE STANDARD PLANS AND SPECIFICATIONS AND OTHER DOCUMENTS CALLED FOR IN SECTION 0-02.3 OF THE PROJECT MANUAL.

STATE OF WASHINGTON 61781 REGISTERED PROFESSIONAL ENGINEER

City of Seattle
Seattle Department of Transportation

ORDINANCE NO. . . . . APPROVED. . . . . .
FUND: . . . . . .
SCALE: H. 1"=20', V. 1"=10' INSPECTOR'S BOOK. . . . . .

2015 SIDEWALK DEVELOPMENT AND SRTS – PACKAGE 4

JOB NO.		
	PC	TS6422A
	R/W	
	CO	TS6422A
VAULT PLAN NO.		790–199
SHEET		18 OF 55