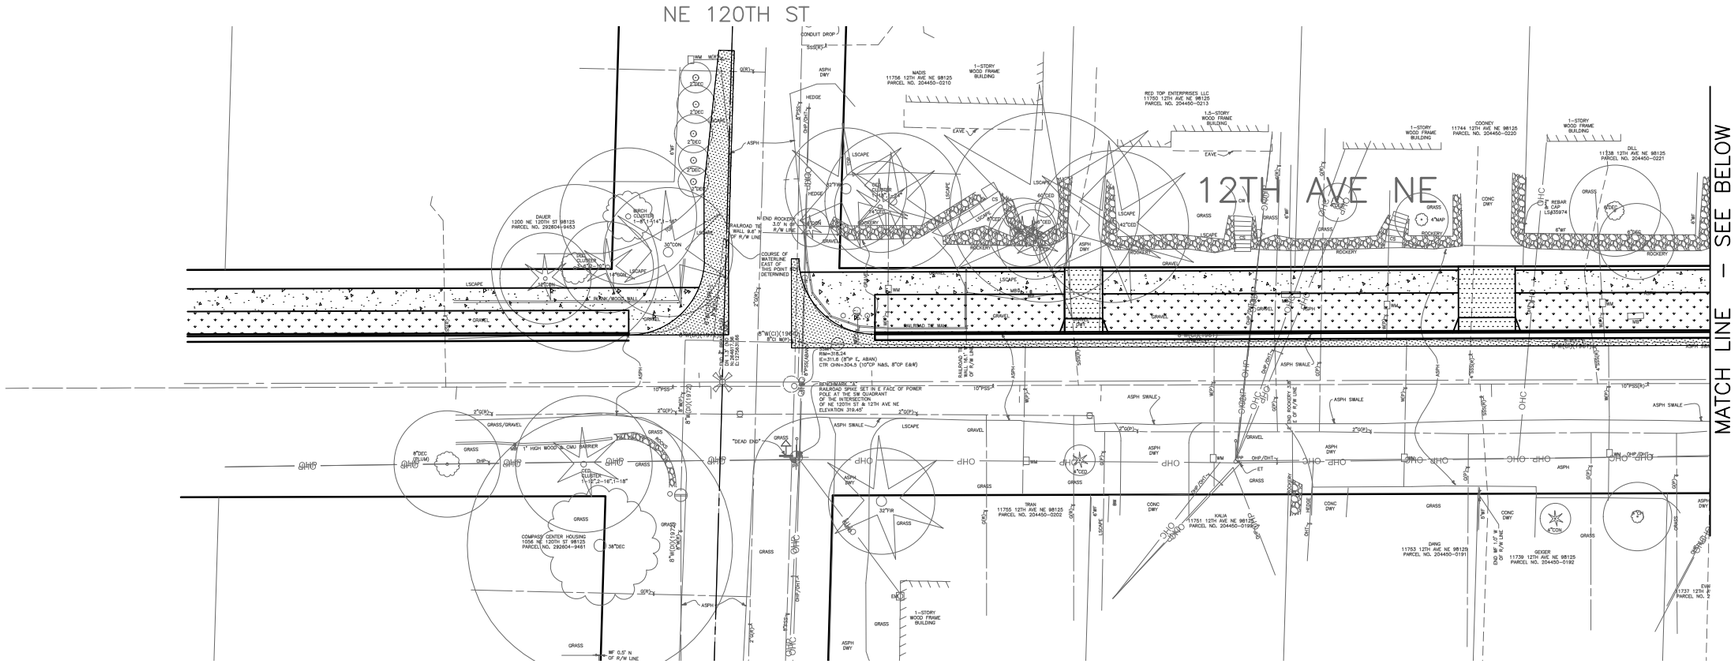

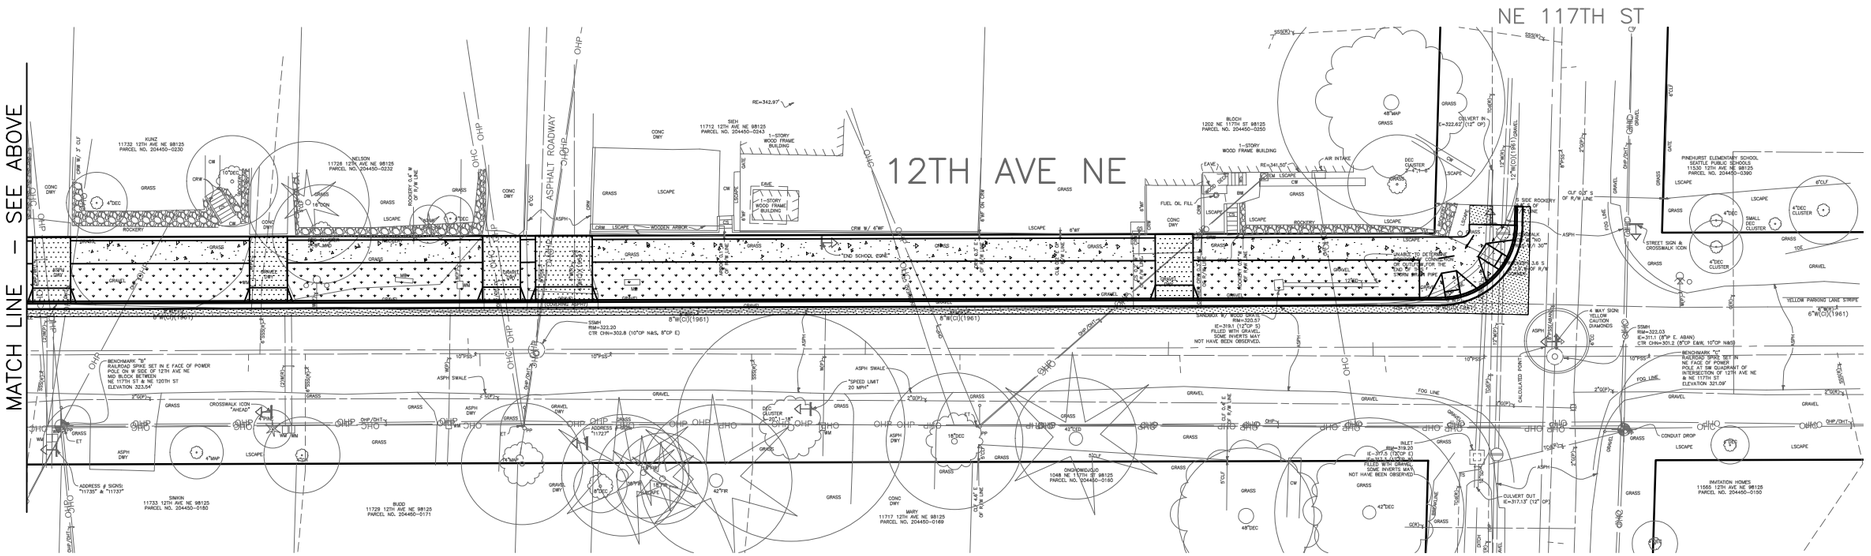

PAVING LEGEND:

- ASPH PAVEMENT, 2" HMA CL½" OVER 10" HMA CL 1, OVER 6" MNRL AGG TYPE 2, PER STD PLAN 402B.
- DRIVEWAY CEM CONC, HES 24HR, 6". SEE STD PLAN 430.
- SIDEWALK CEM CONC, W/25% POZZOLANS PER STD PLANS 420 & 421.
- CEM CONC CURB AND GUTTER PER CURB RESTORATION DETAIL ON SHEET PDT1.
- SEEDED LAWN & SOIL AMENDMENT FOR TURF(LAWN) AREA, PER STD PLAN 142
- CURB RAMP, TYPE 422A, W/25% POZZOLANS, SEE SCHEDULE ON CR PLAN

N

20 10 0 20 40

SCALE IN FEET

PV1
PAVING AND DRAINAGE
12TH AVE NE

30%

CALL 2 WORKING DAYS
BEFORE YOU DIG
1–800–424–5555

10% REVIEW
NOT FOR CONSTRUCTION
JANUARY 2015

APPROVED FOR ADVERTISING
NANCY LOCKE
DEPARTMENT OF FINANCE & ADMINISTRATIVE SERVICES
SEATTLE, WASHINGTON . . . . . 20 . .

BY: . . . . . .
PURCHASING & CONTRACTING SERVICES DIRECTOR

INITIALS AND DATE	INITIALS AND DATE
DESIGNED NNS.	REVIEWED:
CHECKED	DES. . . . . CONST. . . . .
DRAWN . NNS.	SDOT . . . . . PROJ. MGR. . . . .
CHECKED . NNS	RECEIVED . . . . .
	REVISED AS BUILT . . . . .

ALL WORK SHALL BE DONE IN ACCORDANCE WITH THE CITY OF SEATTLE STANDARD PLANS AND SPECIFICATIONS AND OTHER DOCUMENTS CALLED FOR IN SECTION 0-02.3 OF THE PROJECT MANUAL.

NICHOLAS N. SHIRLEY
STATE OF WASHINGTON
45271
REGISTERED
PROFESSIONAL ENGINEER

City of Seattle
Seattle Department of Transportation

ORDINANCE NO. Ordinance Number . . APPROVED. . . . . .
FUND: Fund . . . . . .
SCALE: H. 1"=20', V. 1"=10' INSPECTOR'S BOOK . . . . . .

2016 SIDEWALK SRTS – PACKAGE 3

JOB NO.
PC TS5003A
R/W
CO TS5003C

VAULT PLAN NO.
XXX–YYY

SHEET B OF 66

VAULT	SERIAL NO.	DATE	MARK	NATURE OF REVISIONS	MADE	CHK'D	REV'D
	ABCDF						

P:\STDrafter\2016 SIDEWALK SRTS–PACKAGE 3\15_12TH AVE NE\A_PLOT FILES\TS5003A–P–PV–12TH.dwg
Jan–08–15 3:31pm

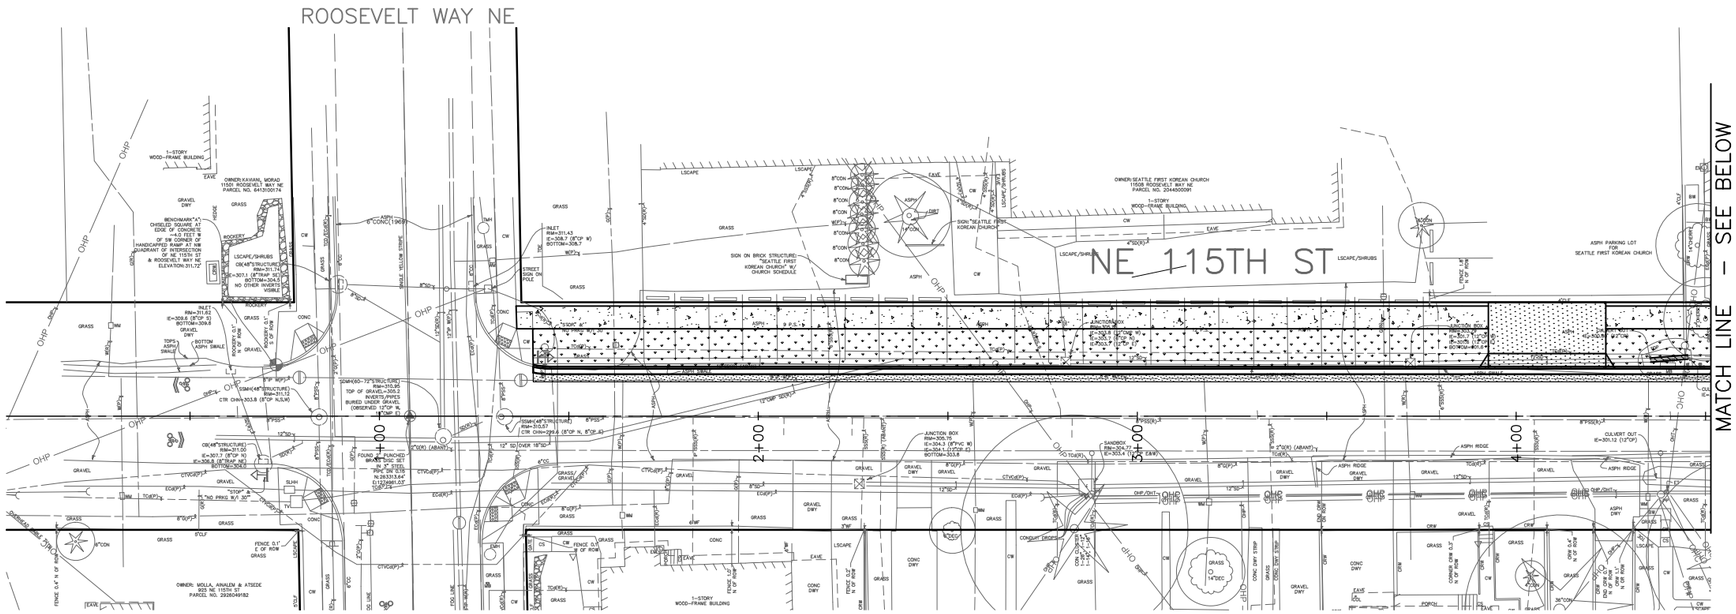

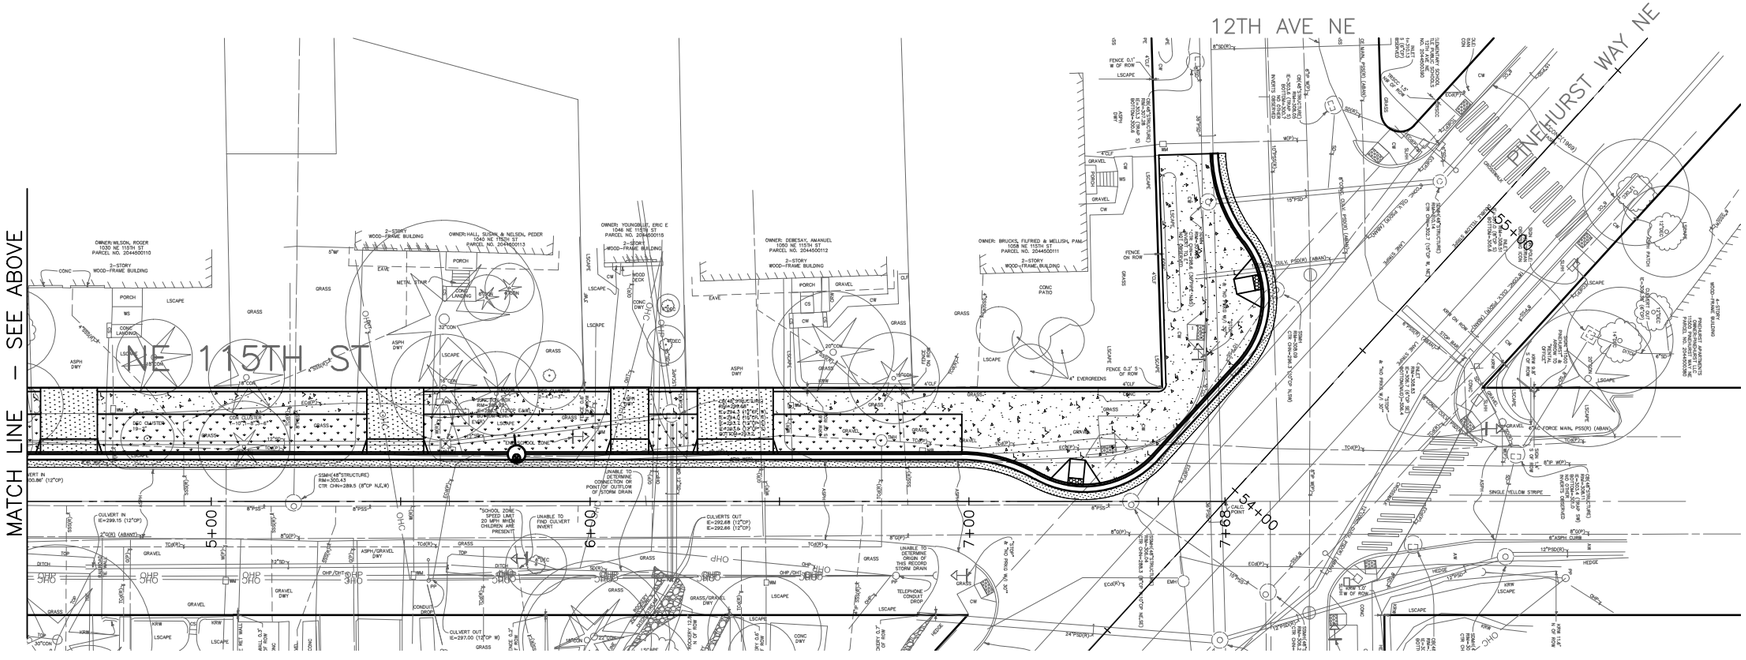

PAVING LEGEND:

- ASPH PAVEMENT, 2" HMA CL½" OVER 10" HMA CL 1, OVER 6" MNRL AGG TYPE 2, PER STD PLAN 402B.
- DRIVEWAY CEM CONC, HES 24HR, 6". SEE STD PLAN 430.
- SIDEWALK CEM CONC, W/25% POZZOLANS PER STD PLANS 420 & 421.
- CEM CONC CURB AND GUTTER PER CURB RESTORATION DETAIL ON SHEET PDT1.
- SEEDED LAWN & SOIL AMENDMENT FOR TURF(LAWN) AREA, PER STD PLAN 142
- CURB RAMP, TYPE 422A, W/25% POZZOLANS, SEE SCHEDULE ON CR PLAN

N

20 10 0 20 40
SCALE IN FEET

PV1
PAVING AND DRAINAGE
NE 115TH ST

NATURE OF REVISIONS	DATE	MARK	MADE	CHK'D	REV'D

VAULT SERIAL NO. ABCDF

P:\STDrafter\2016 SIDEWALK SRTS-PACKAGE 3\16_NE 115TH ST_PLOT FILES\TS5003A-P-PV-NE 115TH ST.dwg
Jan-08-15 3:14pm

30%

CALL 2 WORKING DAYS
BEFORE YOU DIG
1-800-424-5555

10% REVIEW
NOT FOR CONSTRUCTION
JANUARY 2015

APPROVED FOR ADVERTISING
NANCY LOCKE
DEPARTMENT OF FINANCE & ADMINISTRATIVE SERVICES
SEATTLE, WASHINGTON . . . . . 20 . .

BY: . . . . . .
PURCHASING & CONTRACTING SERVICES DIRECTOR

INITIALS AND DATE	INITIALS AND DATE
DESIGNED NNS	REVIEWED:
CHECKED	DES. . . . . CONST. . . . .
	SDOT . . . . . PROJ. MGR. . . .
DRAWN	RECEIVED . . . . .
CHECKED NNS	REVISED AS BUILT . . . . .

ALL WORK SHALL BE DONE IN ACCORDANCE WITH THE CITY OF SEATTLE STANDARD PLANS AND SPECIFICATIONS AND OTHER DOCUMENTS CALLED FOR IN SECTION 0-02.3 OF THE PROJECT MANUAL.

NICHOLAS N. STROPUS
STATE OF WASHINGTON
45271
REGISTERED
PROFESSIONAL ENGINEER

City of Seattle
Seattle Department of Transportation

ORDINANCE NO. Ordinance Number . . APPROVED. . . . . .
FUND: Fund . . . . . .
SCALE: H. 1"=20', V. 1"=10' INSPECTOR'S BOOK . . . . . .

2016 SIDEWALK SRTS – PACKAGE 3

JOB NO. PC TS5003A R/W CO TS5003C
VAULT PLAN NO. XXX-YYY
SHEET B OF 66