REGION NO.	STATE	FEDERAL AID PROJECT NO.	SHEET NO.
10	WA	CM-1526(002)	61

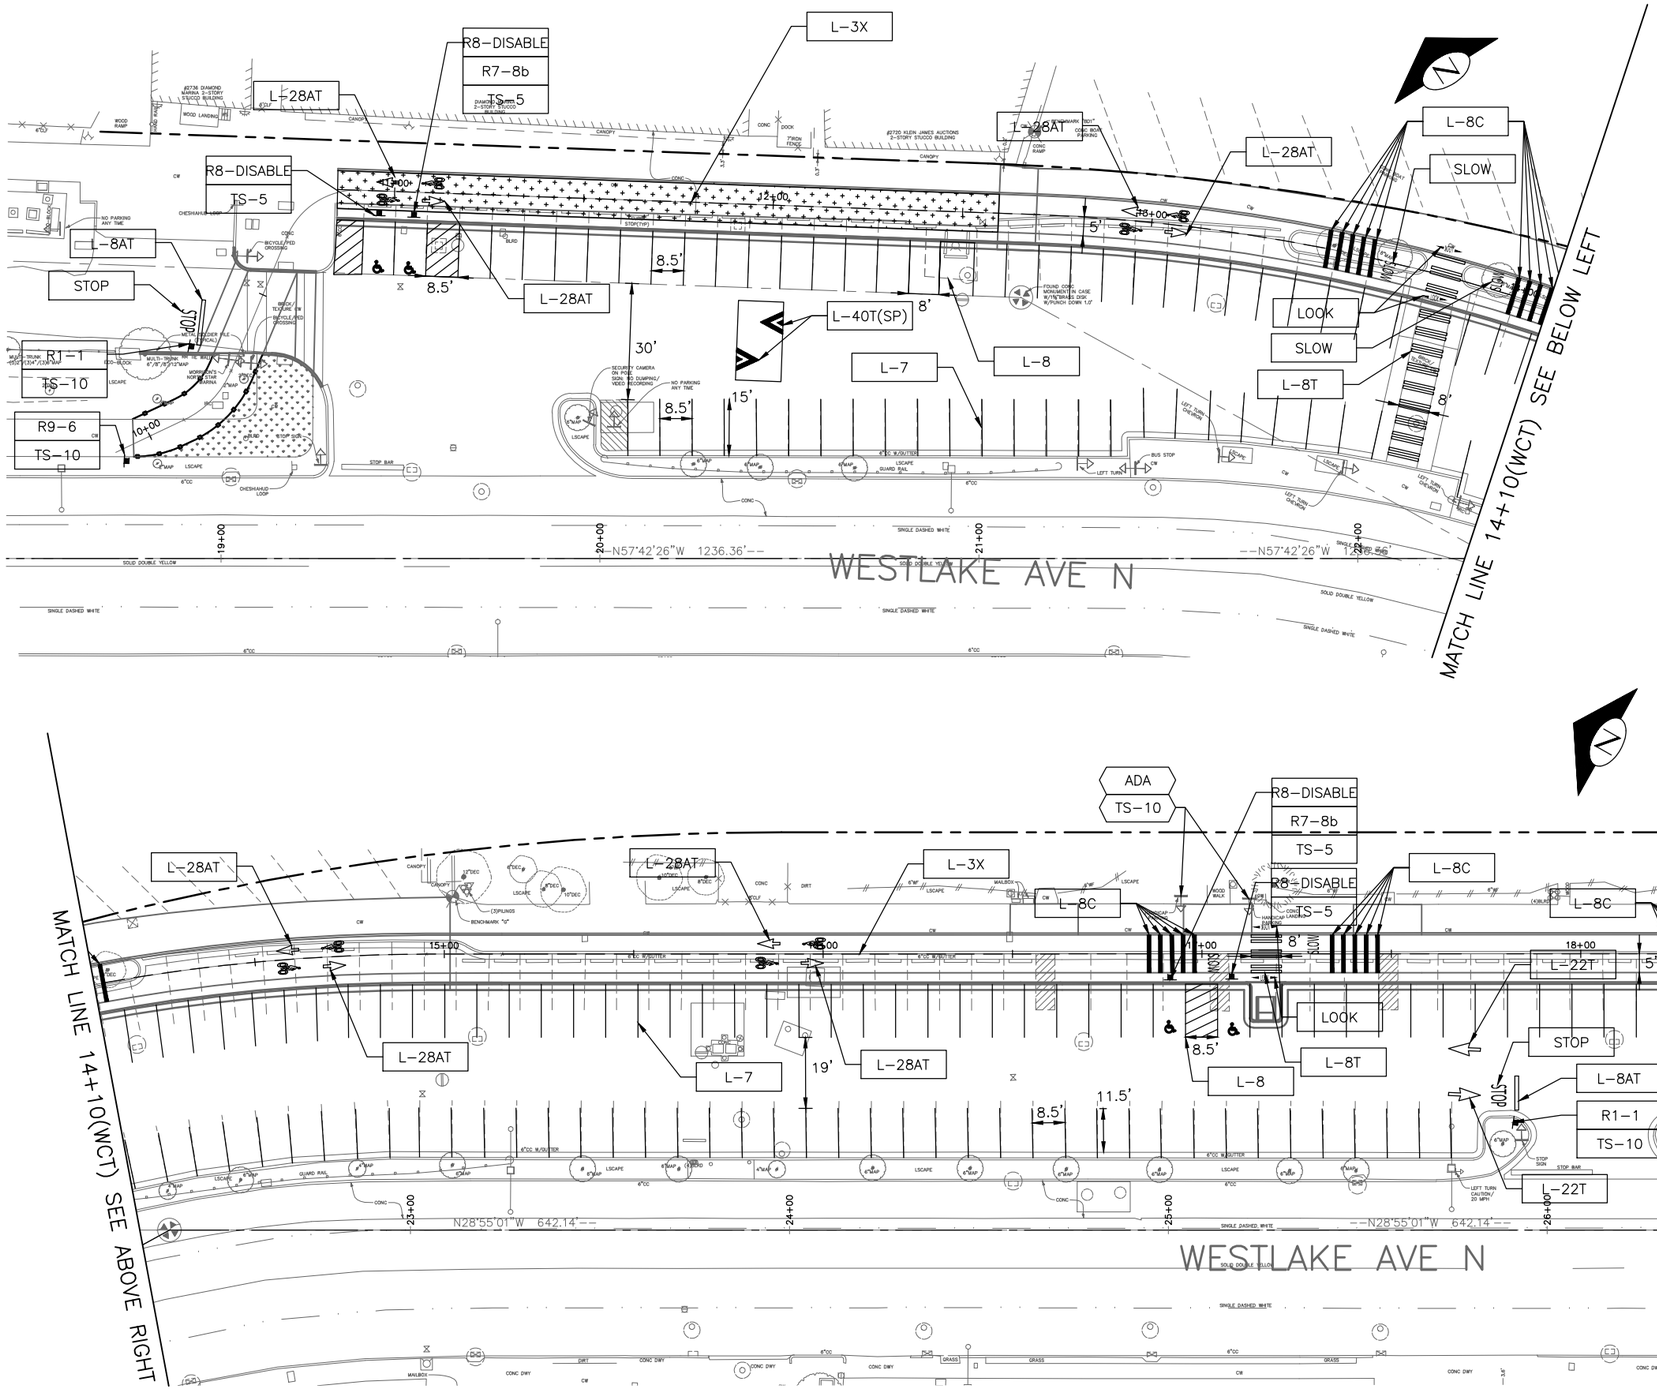

CHANNELIZATION LEGEND

GREEN	THERMOPLASTIC GREEN PAVEMENT
L-2	4" SOLID YELLOW LINE (IF ON A CURVE, SHALL BE FROM BC TO EC)
L-3X	DASHED 4" YELLOW STRIPE, 3' DASH WITH 9' SKIP
L-5C	DASHED 4" STRIPE, 2' DASH WITH 4' SKIP
L-7	4" SOLID WHITE LINE
L-8	8" SOLID WHITE LINE
L-8C	12" SOLID WHITE LINE, MMA
L-8AT	THERMOPLASTIC 16" STOPLINE
L-8T	THERMOPLASTIC 8" CROSSWALK. SEE STD PLAN 712 FOR SPACING AND ADDITIONAL DETAILS
L-11	RED CURB
L-22T	THROUGH ARROW
L-28T	BICYCLE SYMBOL (TYPE B. PRE-FORMED FUSED THERMOPLASTIC)
L-28AT	BICYCLE LANE ARROW (TYPE B. PRE-FORMED FUSED THERMOPLASTIC)
L-28BT	THERMOPLASTIC BIKE SHARROW
LOOK	THERMOPLASTIC "LOOK" PAVEMENT MARKING. SEE CHDT1 FOR DETAILS.
SLOW	"SLOW" PAVEMENT MARKING
STOP	"STOP" PAVEMENT MARKING

GREEN PAVEMENT MARKING

BLACK PAVEMENT MARKING

INSTALL

REMOVE

ADA ACCESSIBLE PARKING STALL MARKING. SEE CHDT1 FOR DETAILS.

SIGNAGE LEGEND

ADA	ACCESSIBLE PARKING
LOAD	LOADING ZONE
PARK	2 HOUR PARKING
R1-1	"STOP"
R1-2	YIELD
R1-4	ALL-WAY
R1-5	YIELD TO PEDS
R2-1(20)	SPEED LIMIT 20 MPH
R3-1	NO RIGHT TURN
R3-2	NO LEFT TURN
R3-5	LEFT OR RIGHT ONLY
R5-1	DO NOT ENTER
R5-1a	WRONG WAY
R6-1	ONE WAY W/ ARROW
R7-1	NO PARKING ANYTIME
R7-8b	VAN ACCESSIBLE
R7-NP	NO PARKING
R7-W130	NO PARKING - 30 FT
R8-DISABLE	ADA PARKING
R9-5	BIKES USE PED SIGNAL
R9-6	BIKES YIELD TO PEDS
R10-25	PUSH BUTTON TO TURN ON WARNING LIGHTS
W8-1A	SPEED HUMP AHEAD
W8-6	TRUCK CROSSING
W11-1	BIKE
W11-2	PEDESTRIAN
W11-155	PEDESTRIAN OVER BIKE
w13-1P	20 MPH
W13-15	15 MPH
W16-7P	ARROW
W16-9P	AHEAD
TS-10	10-FOOT SIGN POST PER STD PLAN NO 625
TS-5	5-FOOT SIGN POST

GENERAL NOTES

1. SIGN LOCATIONS SHALL BE VERIFIED BY THE ENGINEER PRIOR TO INSTALLATION.
2. THE CONTRACTOR SHALL COORDINATE SIGN AND PAY STATION REMOVAL AND REINSTALLATION, AND PARKING STALL NUMBERING WITH SEATTLE DEPARTMENT OF TRANSPORTATION AT (206) 684-5370. SDOT WILL LAY OUT THE STALL NUMBERS PRIOR TO CONTRACTOR PAINTING THEM.

CH1

CHANNELIZATION AND SIGNING

20 10 0 20 40

SCALE IN FEET

NATURE	MADE	CHK'D	REV'D
REVISIONS			

VAULT SERIAL NO.	DATE	MARK
36440		

P:\STDrafter_TS6384A WESTLAKE CYCLE TRACK\A_PLOT FILES\TS6384A-P-CHAN.dwg
Jun-01-15 3:11pm

PRELIMINARY
NOT FOR CONSTRUCTION

APPROVED FOR ADVERTISING
NANCY LOCKE
DEPARTMENT OF FINANCE & ADMINISTRATIVE SERVICES
SEATTLE, WASHINGTON . . . . . 20 . . .

BY: . . . . . .
PURCHASING & CONTRACTING SERVICES DIRECTOR

NAME OR INITIALS AND DATE
DESIGNED PT. . . . . .
CHECKED . . . . . .
DRAWN . . . . . .
CHECKED . . . . . .

INITIALS AND DATE
REVIEWED:
DES. . . . . CONST. . . . . .
SDOT . . . . . PROJ. MGR. . . .
RECEIVED . . . . . .
REVISED AS BUILT . . . . . .

ALL WORK SHALL BE DONE IN ACCORDANCE WITH THE CITY OF SEATTLE STANDARD PLANS AND SPECIFICATIONS AND OTHER DOCUMENTS CALLED FOR IN SECTION 0-02.3 OF THE PROJECT MANUAL.

STATE OF WASHINGTON
51781
REGISTERED
PROFESSIONAL ENGINEER

City of Seattle
Seattle Department of Transportation

ORDINANCE NO. . . . . APPROVED. . . . . .
FUND: . . . . . .
SCALE: H. 1"=20', V. 1"=10' INSPECTOR'S BOOK. . . . . .

WESTLAKE CYCLE TRACK

JOB NO.
PC TS6384A
R/W
CO TS6384C
VAULT PLAN NO. 790-240
SHEET 61 OF 71

REGION NO.	STATE	FEDERAL AID PROJECT NO.	SHEET NO.
10	WA	CM-1526(002)	62

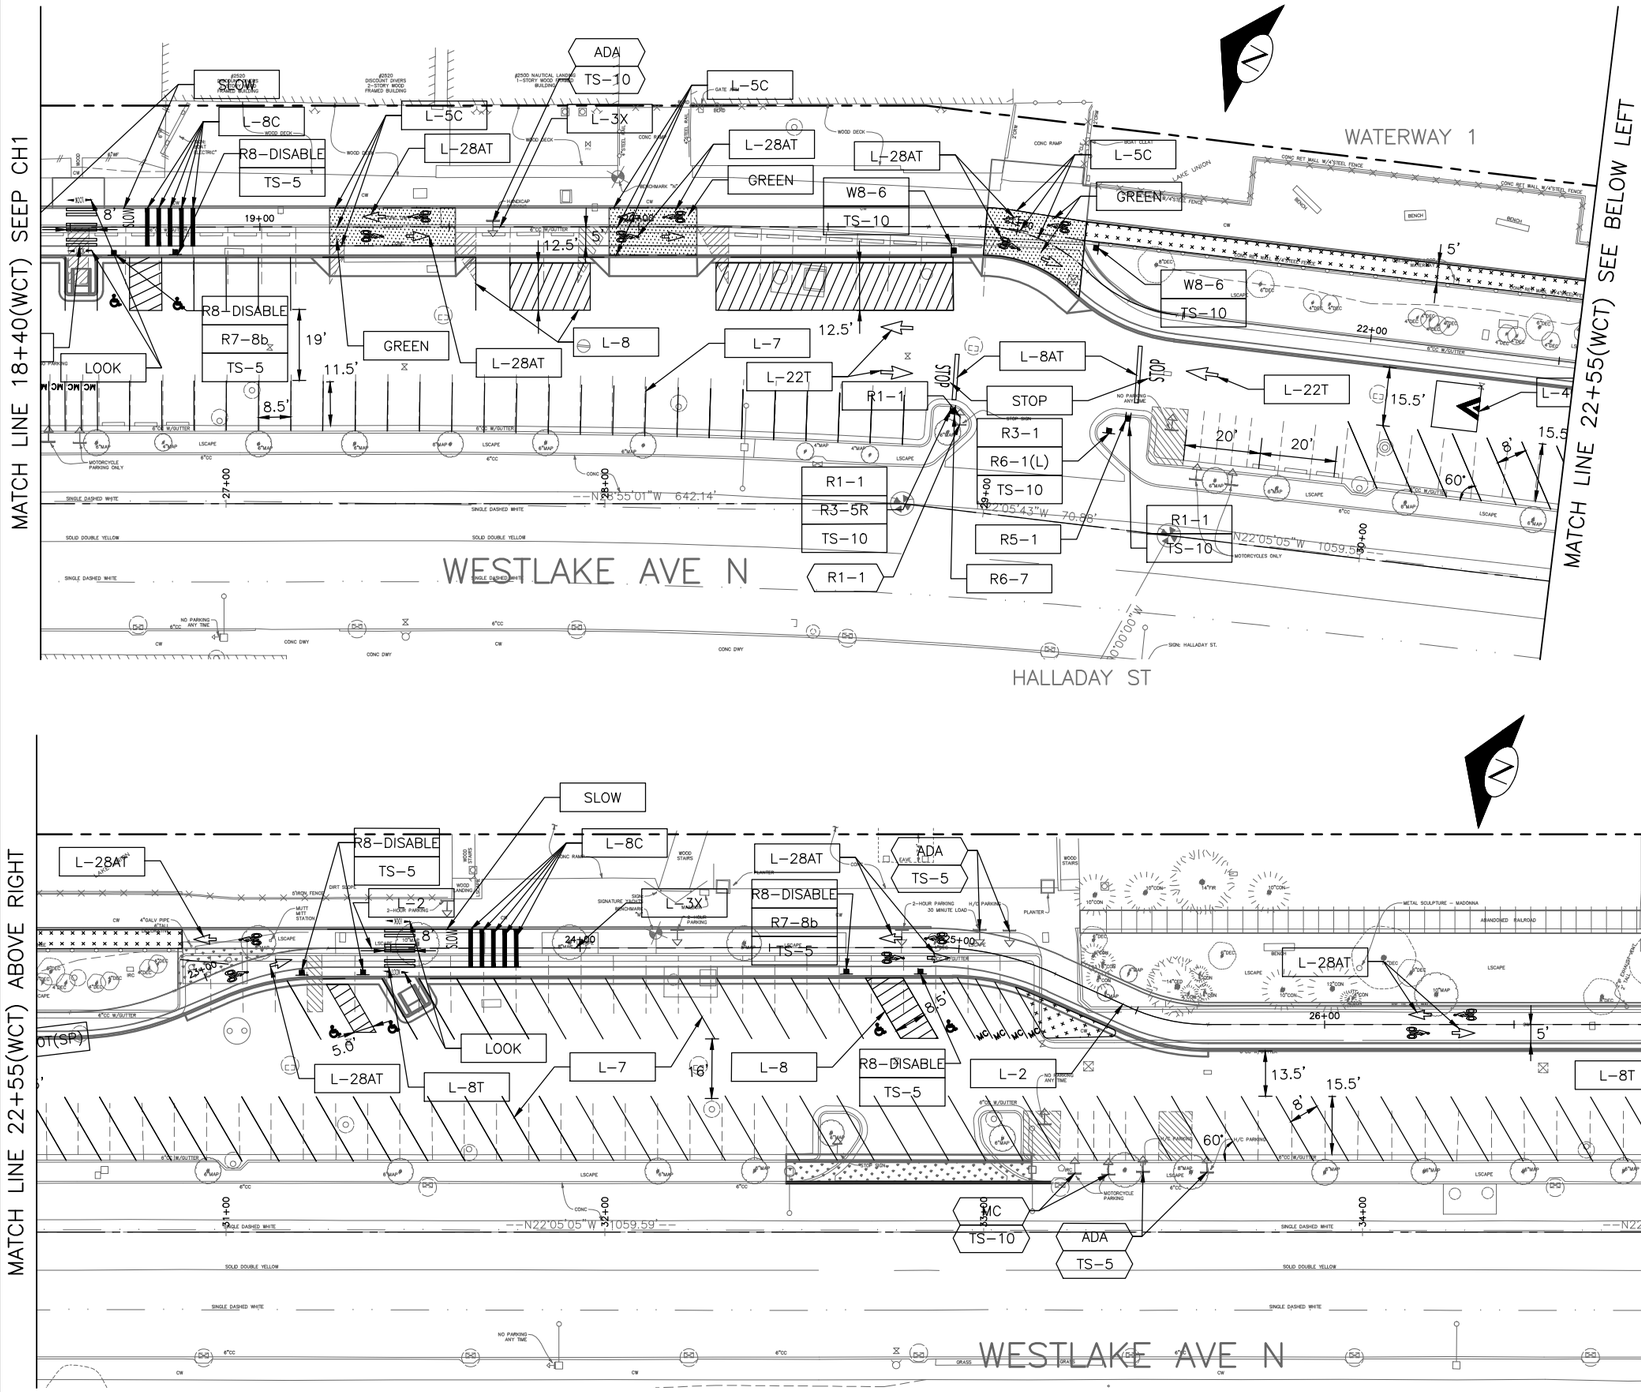

CHANNELIZATION LEGEND

GREEN	THERMOPLASTIC GREEN PAVEMENT
L-2	4" SOLID YELLOW LINE (IF ON A CURVE, SHALL BE FROM BC TO EC)
L-3X	DASHED 4" YELLOW STRIPE, 3' DASH WITH 9' SKIP
L-5C	DASHED 4" STRIPE, 2' DASH WITH 4' SKIP
L-7	4" SOLID WHITE LINE
L-8	8" SOLID WHITE LINE
L-8C	12" SOLID WHITE LINE, MMA
L-8AT	THERMOPLASTIC 16" STOPLINE
L-8T	THERMOPLASTIC 8" CROSSWALK. SEE STD PLAN 712 FOR SPACING AND ADDITIONAL DETAILS
L-11	RED CURB
L-22T	THROUGH ARROW
L-28T	BICYCLE SYMBOL (TYPE B. PRE-FORMED FUSED THERMOPLASTIC)
L-28AT	BICYCLE LANE ARROW (TYPE B. PRE-FORMED FUSED THERMOPLASTIC)
L-28BT	THERMOPLASTIC BIKE SHARROW
LOOK	THERMOPLASTIC "LOOK" PAVEMENT MARKING. SEE CHDT1 FOR DETAILS.
SLOW	"SLOW" PAVEMENT MARKING
STOP	"STOP" PAVEMENT MARKING

GREEN PAVEMENT MARKING

BLACK PAVEMENT MARKING

INSTALL

REMOVE

ADA ACCESSIBLE PARKING STALL MARKING. SEE CHDT1 FOR DETAILS.

SIGNAGE LEGEND

ADA	ACCESSIBLE PARKING
LOAD	LOADING ZONE
PARK	2 HOUR PARKING
R1-1	"STOP"
R1-2	YIELD
R1-4	ALL-WAY
R1-5	YIELD TO PEDS
R2-1(20)	SPEED LIMIT 20 MPH
R3-1	NO RIGHT TURN
R3-2	NO LEFT TURN
R3-5	LEFT OR RIGHT ONLY
R5-1	DO NOT ENTER
R5-1a	WRONG WAY
R6-1	ONE WAY W/ ARROW
R7-1	NO PARKING ANYTIME
R7-8b	VAN ACCESSIBLE
R7-NP	NO PARKING
R7-W130	NO PARKING - 30 FT
R8-DISABLE	ADA PARKING
R9-5	BIKES USE PED SIGNAL
R9-6	BIKES YIELD TO PEDS
R10-25	PUSH BUTTON TO TURN ON WARNING LIGHTS
W8-1A	SPEED HUMP AHEAD
W8-6	TRUCK CROSSING
W11-1	BIKE
W11-2	PEDESTRIAN
W11-155	PEDESTRIAN OVER BIKE
w13-1P	20 MPH
W13-15	15 MPH
W16-7P	ARROW
W16-9P	AHEAD
TS-10	10-FOOT SIGN POST PER STD PLAN NO 625
TS-5	5-FOOT SIGN POST

GENERAL NOTES

1. SIGN LOCATIONS SHALL BE VERIFIED BY THE ENGINEER PRIOR TO INSTALLATION.
2. THE CONTRACTOR SHALL COORDINATE SIGN AND PAY STATION REMOVAL AND REINSTALLATION, AND PARKING STALL NUMBERING WITH SEATTLE DEPARTMENT OF TRANSPORTATION AT (206) 684-5370. SDOT WILL LAY OUT THE STALL NUMBERS PRIOR TO CONTRACTOR PAINTING THEM.

20 10 0 20 40
SCALE IN FEET

CH2
CHANNELIZATION AND SIGNING

VAULT SERIAL NO.	DATE	MARK	NATURE	REVISIONS	MADE	CHK'D	REV'D
36440							

P:\STDrafter\TS6384A WESTLAKE CYCLE TRACK\A_PLOT FILES\TS6384A-P-CHAN.dwg
Jun-01-15 3:12pm

PRELIMINARY
NOT FOR CONSTRUCTION

APPROVED FOR ADVERTISING
NANCY LOCKE
DEPARTMENT OF FINANCE & ADMINISTRATIVE SERVICES
SEATTLE, WASHINGTON . . . . . 20 . . .
BY: . . . . . .
PURCHASING & CONTRACTING SERVICES DIRECTOR

NAME OR INITIALS AND DATE	INITIALS AND DATE
DESIGNED PT.	REVIEWED:
CHECKED	DES. . . . . CONST. . . . .
DRAWN	SDOT . . . . . PROJ. MGR. . . .
CHECKED	RECEIVED . . . . .
	REVISED AS BUILT . . . . .

ALL WORK SHALL BE DONE IN ACCORDANCE WITH THE CITY OF SEATTLE STANDARD PLANS AND SPECIFICATIONS AND OTHER DOCUMENTS CALLED FOR IN SECTION 0-02.3 OF THE PROJECT MANUAL.

STATE OF WASHINGTON 51781 REGISTERED PROFESSIONAL ENGINEER

City of Seattle
Seattle Department of Transportation
ORDINANCE NO. . . . . APPROVED. . . . . .
FUND: . . . . . .
SCALE: H. 1"=20', V. 1"=10' INSPECTOR'S BOOK. . . . . .

WESTLAKE CYCLE TRACK

JOB NO.		
	PC	TS6384A
	R/W	
	CO	TS6384C
VAULT PLAN NO.	790-240	
SHEET	62 OF 71	

REGION NO.	STATE	FEDERAL AID PROJECT NO.	SHEET NO.
10	WA	CM-1526(002)	63

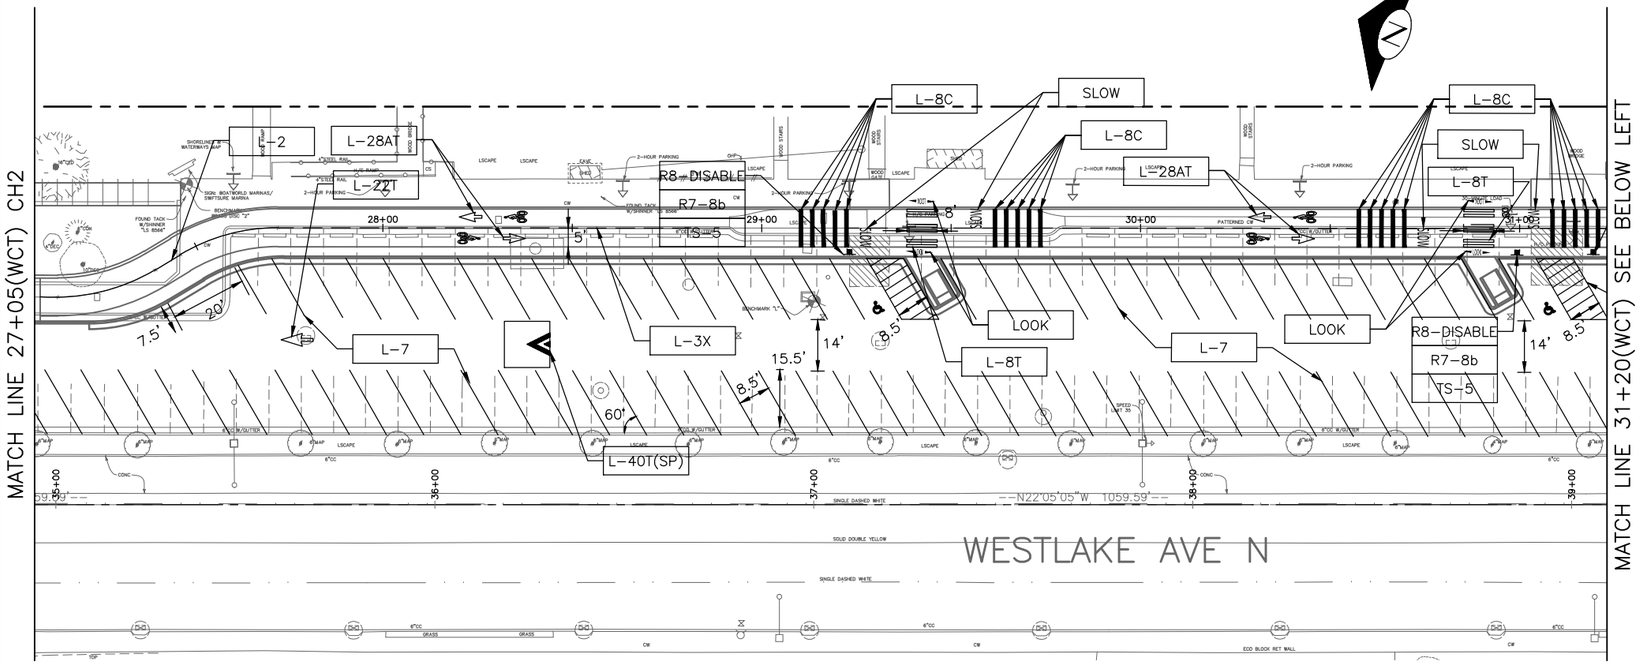

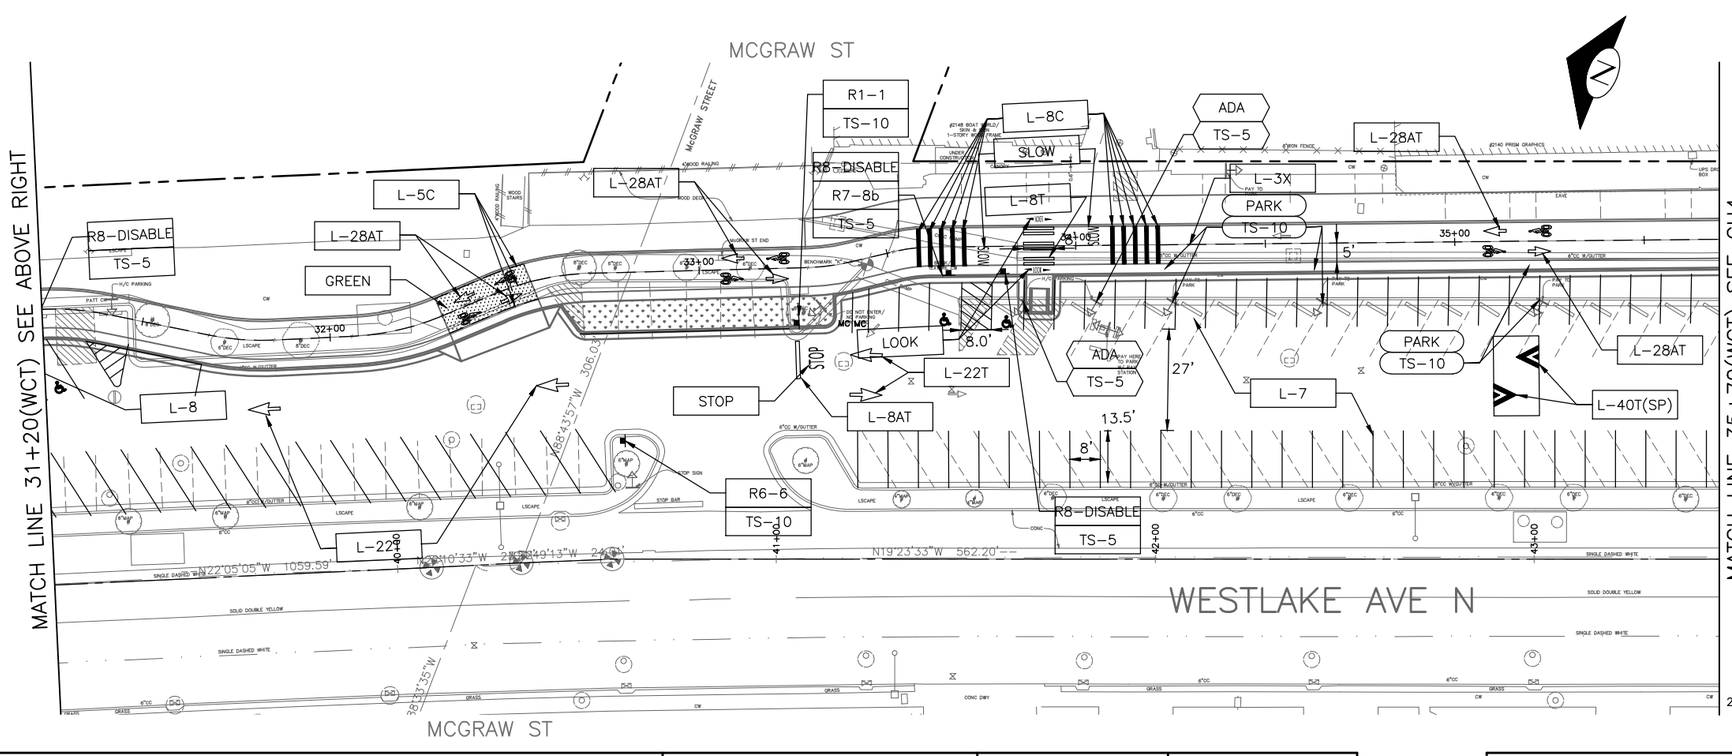

CHANNELIZATION LEGEND

GREEN	THERMOPLASTIC GREEN PAVEMENT
L-2	4" SOLID YELLOW LINE (IF ON A CURVE, SHALL BE FROM BC TO EC)
L-3X	DASHED 4" YELLOW STRIPE, 3' DASH WITH 9' SKIP
L-5C	DASHED 4" STRIPE, 2' DASH WITH 4' SKIP
L-7	4" SOLID WHITE LINE
L-8	8" SOLID WHITE LINE
L-8C	12" SOLID WHITE LINE, MMA
L-8AT	THERMOPLASTIC 16" STOPLINE
L-8T	THERMOPLASTIC 8" CROSSWALK. SEE STD PLAN 712 FOR SPACING AND ADDITIONAL DETAILS
L-11	RED CURB
L-22T	THROUGH ARROW
L-28T	BICYCLE SYMBOL (TYPE B. PRE-FORMED FUSED THERMOPLASTIC)
L-28AT	BICYCLE LANE ARROW (TYPE B. PRE-FORMED FUSED THERMOPLASTIC)
L-28BT	THERMOPLASTIC BIKE SHARROW
LOOK	THERMOPLASTIC "LOOK" PAVEMENT MARKING. SEE CHDT1 FOR DETAILS.
SLOW	"SLOW" PAVEMENT MARKING
STOP	"STOP" PAVEMENT MARKING

GREEN PAVEMENT MARKING

BLACK PAVEMENT MARKING

INSTALL

REMOVE

ADA ACCESSIBLE PARKING STALL MARKING. SEE CHDT1 FOR DETAILS.

SIGNAGE LEGEND

ADA	ACCESSIBLE PARKING
LOAD	LOADING ZONE
PARK	2 HOUR PARKING
R1-1	"STOP"
R1-2	YIELD
R1-4	ALL-WAY
R1-5	YIELD TO PEDS
R2-1(20)	SPEED LIMIT 20 MPH
R3-1	NO RIGHT TURN
R3-2	NO LEFT TURN
R3-5	LEFT OR RIGHT ONLY
R5-1	DO NOT ENTER
R5-1a	WRONG WAY
R6-1	ONE WAY W/ ARROW
R7-1	NO PARKING ANYTIME
R7-8b	VAN ACCESSIBLE
R7-NP	NO PARKING
R7-W130	NO PARKING - 30 FT
R8-DISABLE	ADA PARKING
R9-5	BIKES USE PED SIGNAL
R9-6	BIKES YIELD TO PEDS
R10-25	PUSH BUTTON TO TURN ON WARNING LIGHTS
W8-1A	SPEED HUMP AHEAD
W8-6	TRUCK CROSSING
W11-1	BIKE
W11-2	PEDESTRIAN
W11-155	PEDESTRIAN OVER BIKE
w13-1P	20 MPH
W13-15	15 MPH
W16-7P	ARROW
W16-9P	AHEAD
TS-10	10-FOOT SIGN POST PER STD PLAN NO 625
TS-5	5-FOOT SIGN POST

GENERAL NOTES

1. SIGN LOCATIONS SHALL BE VERIFIED BY THE ENGINEER PRIOR TO INSTALLATION.
2. THE CONTRACTOR SHALL COORDINATE SIGN AND PAY STATION REMOVAL AND REINSTALLATION, AND PARKING STALL NUMBERING WITH SEATTLE DEPARTMENT OF TRANSPORTATION AT (206) 684-5370. SDOT WILL LAY OUT THE STALL NUMBERS PRIOR TO CONTRACTOR PAINTING THEM.

CH3

CHANNELIZATION AND SIGNING

20 10 0 20 40

SCALE IN FEET

MARK	DATE	NATURE OF REVISIONS	MADE	CHK'D	REV'D
VAULT SERIAL NO. 36440					

P:\STdrafter\TS6384A WESTLAKE CYCLE TRACK\A_PLOT FILES\TS6384A-P-CHAN.dwg
Jun-01-15 3:12pm

PRELIMINARY
NOT FOR CONSTRUCTION

APPROVED FOR ADVERTISING
NANCY LOCKE
DEPARTMENT OF FINANCE & ADMINISTRATIVE SERVICES
SEATTLE, WASHINGTON . . . . . 20 . . .

BY: . . . . . .
PURCHASING & CONTRACTING SERVICES DIRECTOR

NAME OR INITIALS AND DATE
DESIGNED PT. . . . . .
CHECKED . . . . . .
DRAWN . . . . . .
CHECKED . . . . . .

INITIALS AND DATE
REVIEWED:
DES. . . . . CONST. . . . . .
SDOT . . . . . PROJ. MGR. . . .
RECEIVED . . . . . .
REVISED AS BUILT . . . . . .

ALL WORK SHALL BE DONE IN ACCORDANCE WITH THE CITY OF SEATTLE STANDARD PLANS AND SPECIFICATIONS AND OTHER DOCUMENTS CALLED FOR IN SECTION 0-02.3 OF THE PROJECT MANUAL.

STATE OF WASHINGTON 51781 REGISTERED PROFESSIONAL ENGINEER

City of Seattle
Seattle Department of Transportation

ORDINANCE NO. . . . . APPROVED. . . . . .
FUND: . . . . . .
SCALE: H. 1"=20', V. 1"=10' INSPECTOR'S BOOK . . . . . .

WESTLAKE CYCLE TRACK

JOB NO.
PC TS6384A
R/W
CO TS6384C

VAULT PLAN NO. 790-240

SHEET 63 OF 71

REGION NO.	STATE	FEDERAL AID PROJECT NO.	SHEET NO.
10	WA	CM-1526(002)	64

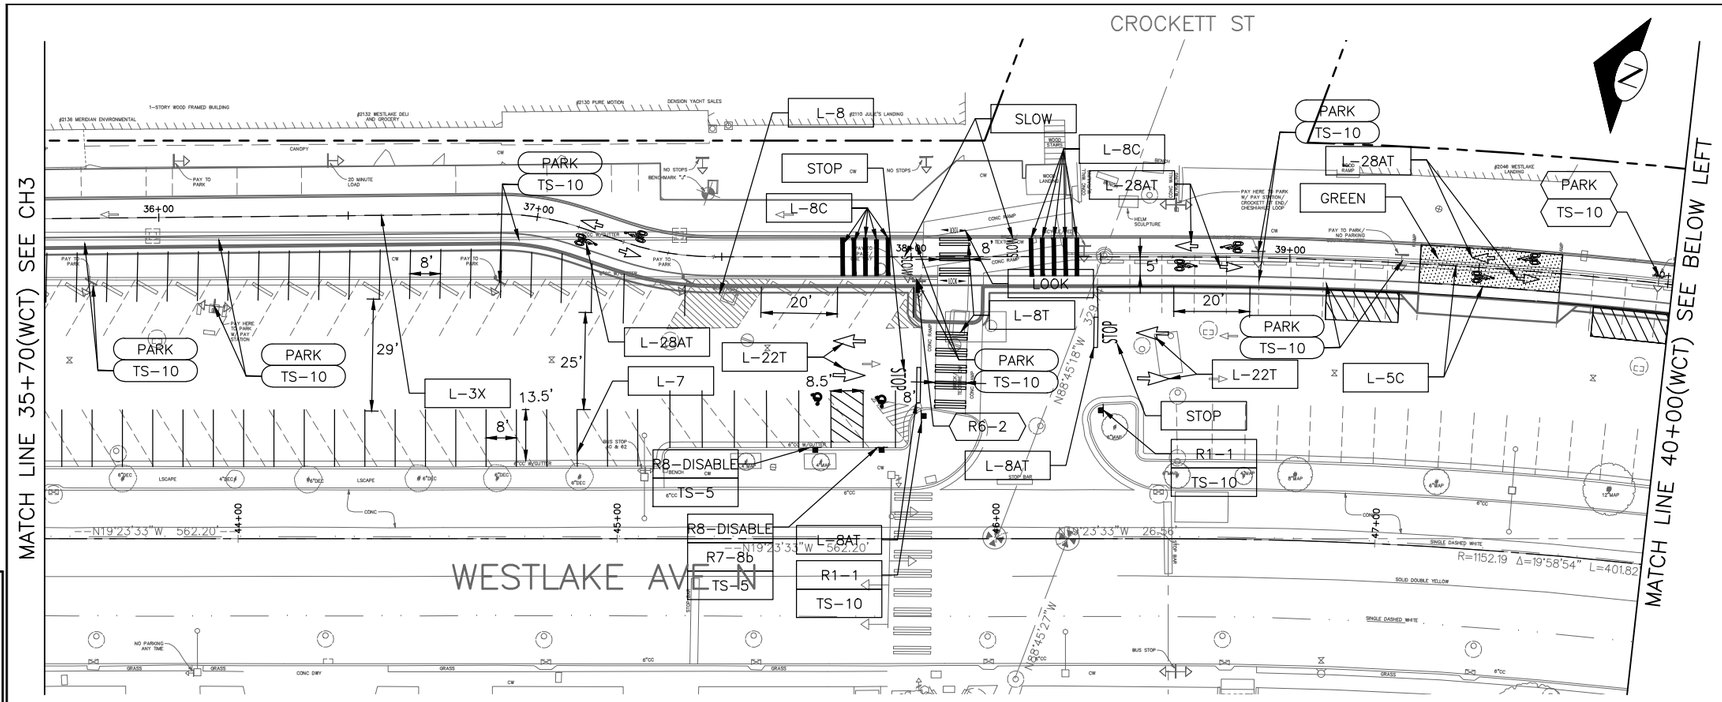

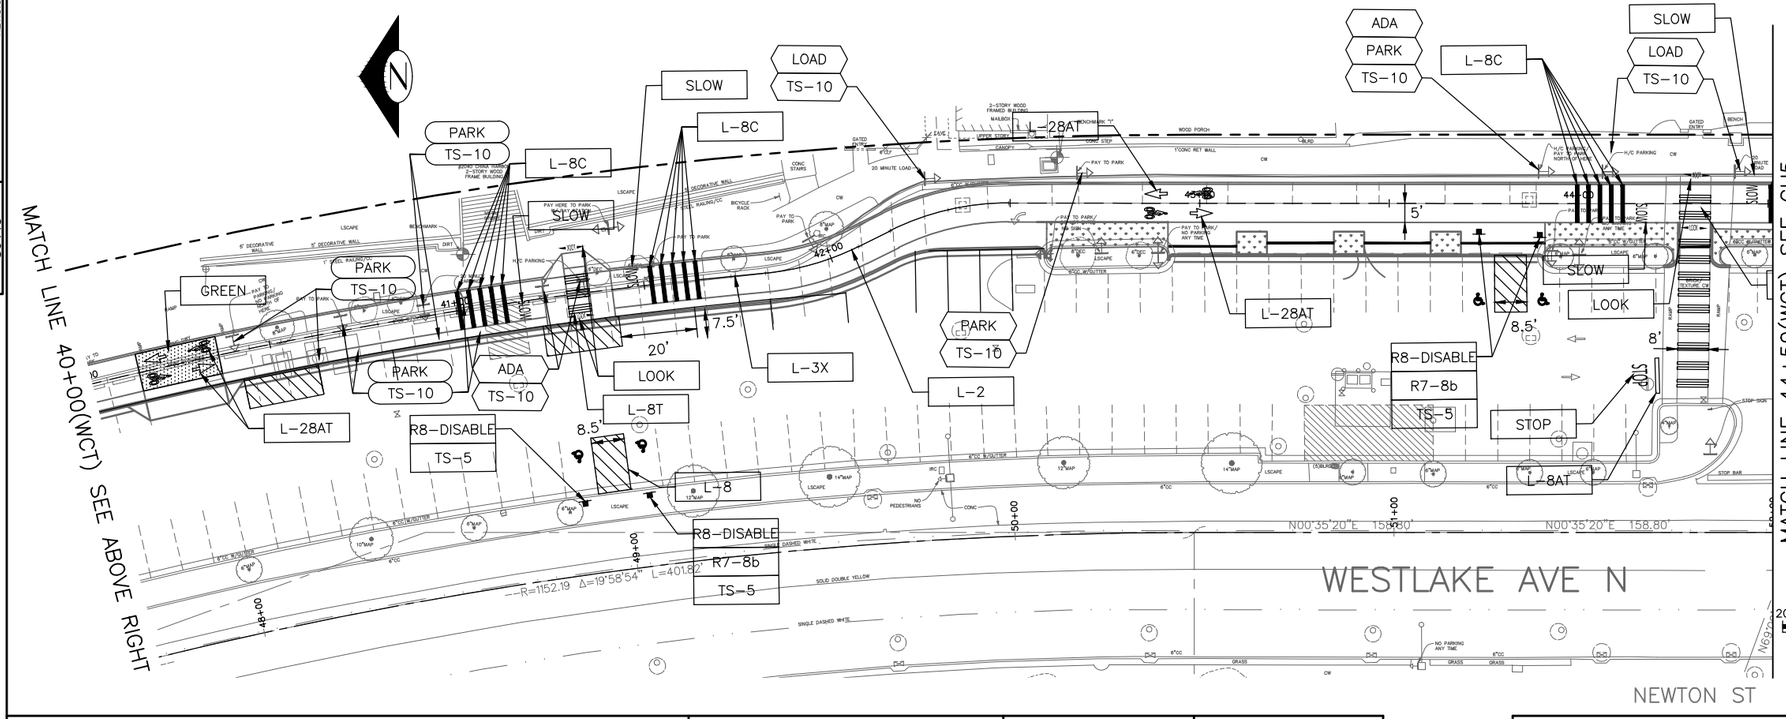

CHANNELIZATION LEGEND

GREEN	THERMOPLASTIC GREEN PAVEMENT
L-2	4" SOLID YELLOW LINE (IF ON A CURVE, SHALL BE FROM BC TO EC)
L-3X	DASHED 4" YELLOW STRIPE, 3' DASH WITH 9' SKIP
L-5C	DASHED 4" STRIPE, 2' DASH WITH 4' SKIP
L-7	4" SOLID WHITE LINE
L-8	8" SOLID WHITE LINE
L-8C	12" SOLID WHITE LINE, MMA
L-8AT	THERMOPLASTIC 16" STOPLINE
L-8T	THERMOPLASTIC 8" CROSSWALK. SEE STD PLAN 712 FOR SPACING AND ADDITIONAL DETAILS
L-11	RED CURB
L-22T	THROUGH ARROW
L-28T	BICYCLE SYMBOL (TYPE B. PRE-FORMED FUSED THERMOPLASTIC)
L-28AT	BICYCLE LANE ARROW (TYPE B. PRE-FORMED FUSED THERMOPLASTIC)
L-28BT	THERMOPLASTIC BIKE SHARROW
LOOK	THERMOPLASTIC "LOOK" PAVEMENT MARKING. SEE CHDT1 FOR DETAILS.
SLOW	"SLOW" PAVEMENT MARKING
STOP	"STOP" PAVEMENT MARKING

GREEN PAVEMENT MARKING

BLACK PAVEMENT MARKING

INSTALL

REMOVE

ADA ACCESSIBLE PARKING STALL MARKING. SEE CHDT1 FOR DETAILS.

SIGNAGE LEGEND

ADA	ACCESSIBLE PARKING
LOAD	LOADING ZONE
PARK	2 HOUR PARKING
R1-1	"STOP"
R1-2	YIELD
R1-4	ALL-WAY
R1-5	YIELD TO PEDS
R2-1(20)	SPEED LIMIT 20 MPH
R3-1	NO RIGHT TURN
R3-2	NO LEFT TURN
R3-5	LEFT OR RIGHT ONLY
R5-1	DO NOT ENTER
R5-1a	WRONG WAY
R6-1	ONE WAY W/ ARROW
R7-1	NO PARKING ANYTIME
R7-8b	VAN ACCESSIBLE
R7-NP	NO PARKING
R7-W130	NO PARKING - 30 FT
R8-DISABLE	ADA PARKING
R9-5	BIKES USE PED SIGNAL
R9-6	BIKES YIELD TO PEDS
R10-25	PUSH BUTTON TO TURN ON WARNING LIGHTS
W8-1A	SPEED HUMP AHEAD
W8-6	TRUCK CROSSING
W11-1	BIKE
W11-2	PEDESTRIAN
W11-155	PEDESTRIAN OVER BIKE
w13-1P	20 MPH
W13-15	15 MPH
W16-7P	ARROW
W16-9P	AHEAD
TS-10	10-FOOT SIGN POST PER STD PLAN NO 625
TS-5	5-FOOT SIGN POST

GENERAL NOTES

1. SIGN LOCATIONS SHALL BE VERIFIED BY THE ENGINEER PRIOR TO INSTALLATION.
2. THE CONTRACTOR SHALL COORDINATE SIGN AND PAY STATION REMOVAL AND REINSTALLATION, AND PARKING STALL NUMBERING WITH SEATTLE DEPARTMENT OF TRANSPORTATION AT (206) 684-5370. SDOT WILL LAY OUT THE STALL NUMBERS PRIOR TO CONTRACTOR PAINTING THEM.

20 10 0 20 40
SCALE IN FEET

CH4
CHANNELIZATION AND SIGNING

NO.	MADE	CHK'D	REV'D

VAULT SERIAL NO.	DATE	MARK	NATURE OF REVISIONS
36440			

P:\STDrafter\TS6384A WESTLAKE CYCLE TRACK\A_PLOT FILES\TS6384A-P-CHAN.dwg
Jun-01-15 3:12pm

PRELIMINARY
NOT FOR CONSTRUCTION

APPROVED FOR ADVERTISING
NANCY LOCKE
DEPARTMENT OF FINANCE & ADMINISTRATIVE SERVICES
SEATTLE, WASHINGTON . . . . . 20 . .

BY: . . . . . .
PURCHASING & CONTRACTING SERVICES DIRECTOR

NAME OR INITIALS AND DATE
DESIGNED PT. . . . . .
CHECKED . . . . . .
DRAWN . . . . . .
CHECKED . . . . . .

INITIALS AND DATE
REVIEWED:
DES. . . . . CONST. . . . .
SDOT . . . . . PROJ. MGR. . . .
RECEIVED . . . . . .
REVISED AS BUILT . . . . . .

ALL WORK SHALL BE DONE IN ACCORDANCE WITH THE CITY OF SEATTLE STANDARD PLANS AND SPECIFICATIONS AND OTHER DOCUMENTS CALLED FOR IN SECTION 0-02.3 OF THE PROJECT MANUAL.

STATE OF WASHINGTON 51781 REGISTERED PROFESSIONAL ENGINEER

City of Seattle
Seattle Department of Transportation

ORDINANCE NO. . . . . APPROVED. . . . . .
FUND: . . . . . .
SCALE: H. 1"=20', V. 1"=10' INSPECTOR'S BOOK . . . . . .

WESTLAKE CYCLE TRACK

JOB NO.	
PC	TS6384A
R/W	
CO	TS6384C
VAULT PLAN NO.	790-240
SHEET	64 OF 71

REGION NO.	STATE	FEDERAL AID PROJECT NO.	SHEET NO.
10	WA	CM-1526(002)	65

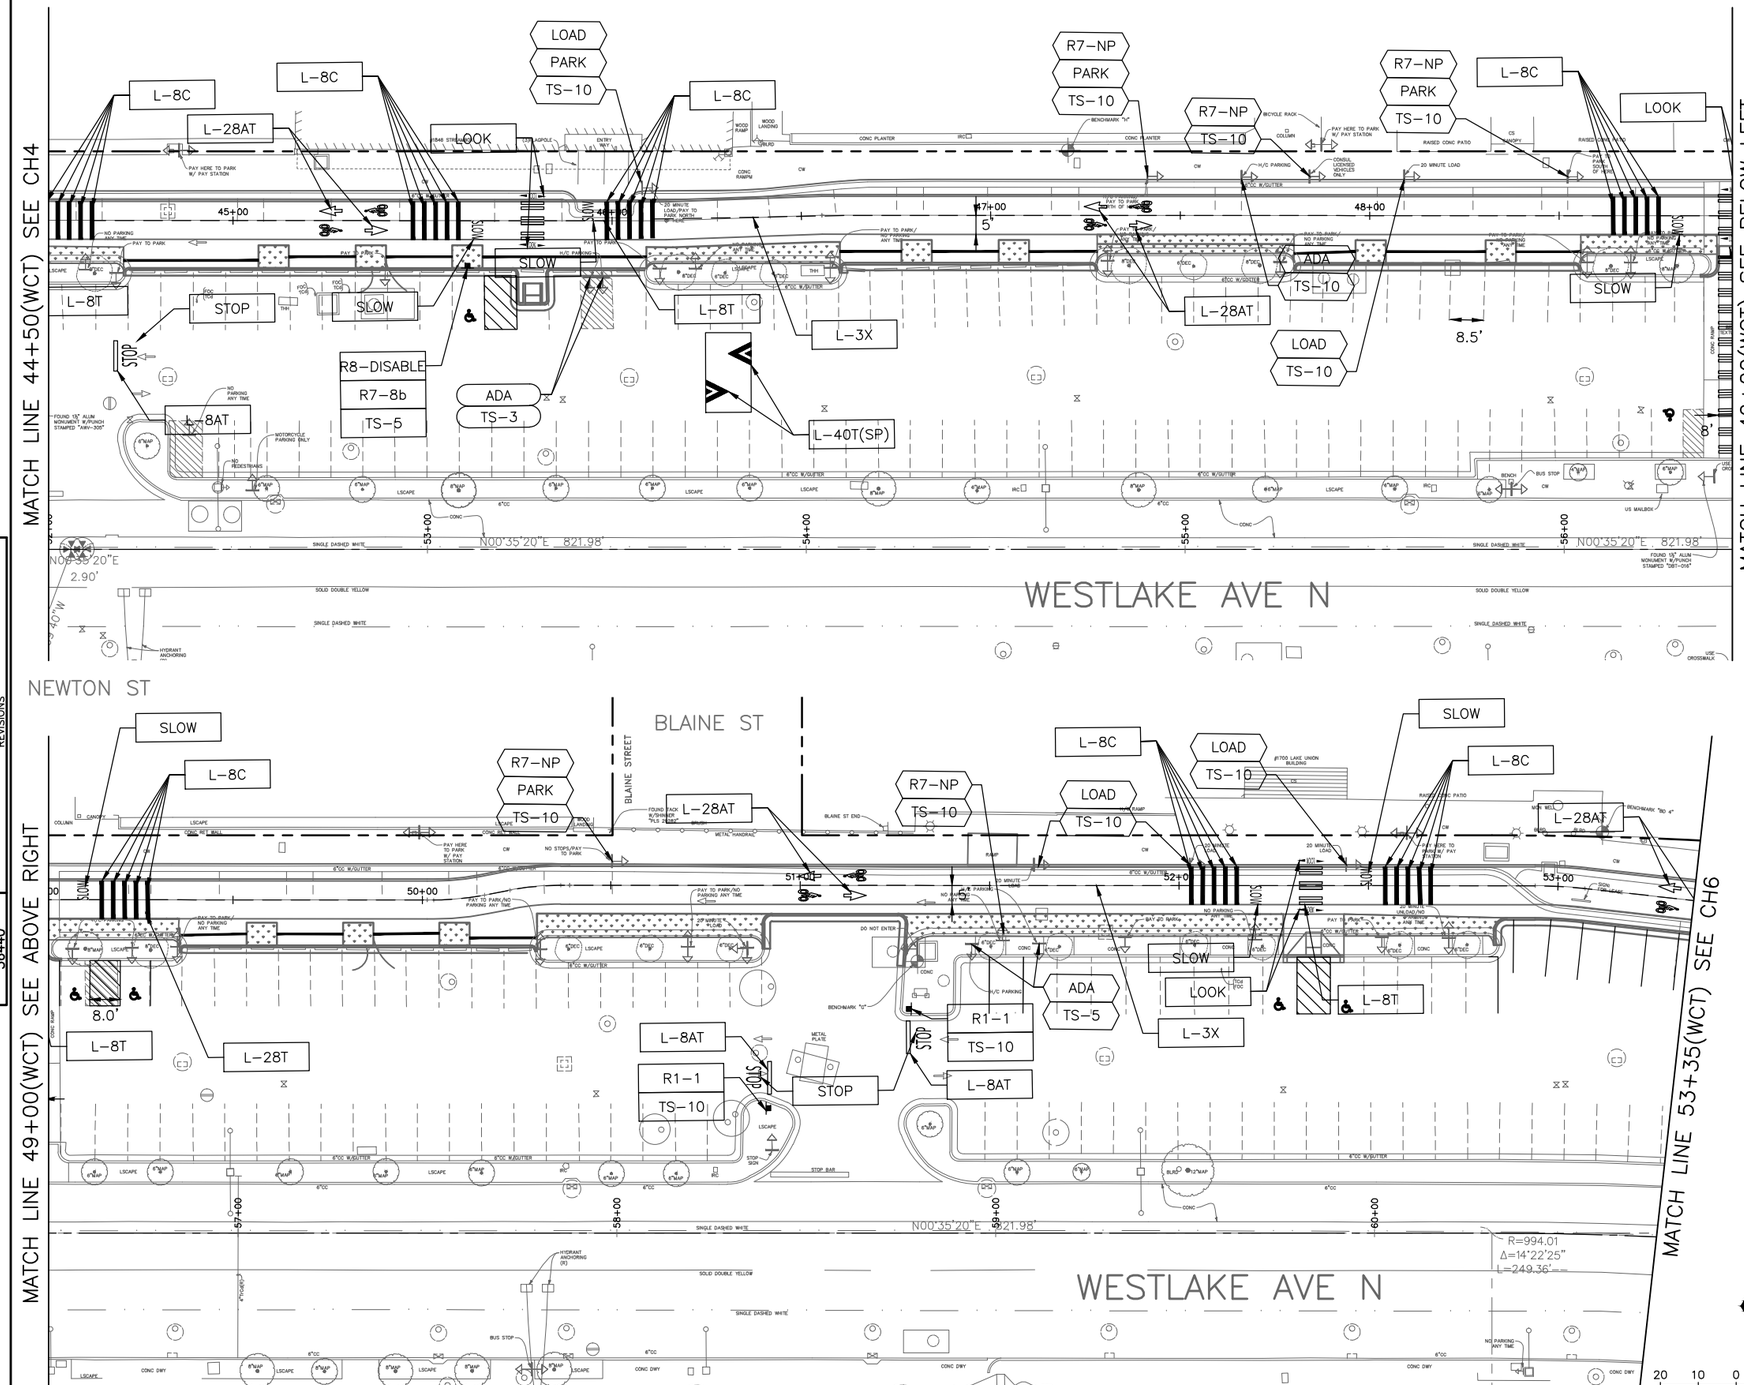

CHANNELIZATION LEGEND

GREEN	THERMOPLASTIC GREEN PAVEMENT
L-2	4" SOLID YELLOW LINE (IF ON A CURVE, SHALL BE FROM BC TO EC)
L-3X	DASHED 4" YELLOW STRIPE, 3' DASH WITH 9' SKIP
L-5C	DASHED 4" STRIPE, 2' DASH WITH 4' SKIP
L-7	4" SOLID WHITE LINE
L-8	8" SOLID WHITE LINE
L-8C	12" SOLID WHITE LINE, MMA
L-8AT	THERMOPLASTIC 16" STOPLINE
L-8T	THERMOPLASTIC 8" CROSSWALK. SEE STD PLAN 712 FOR SPACING AND ADDITIONAL DETAILS
L-11	RED CURB
L-22T	THROUGH ARROW
L-28T	BICYCLE SYMBOL (TYPE B. PRE-FORMED FUSED THERMOPLASTIC)
L-28AT	BICYCLE LANE ARROW (TYPE B. PRE-FORMED FUSED THERMOPLASTIC)
L-28BT	THERMOPLASTIC BIKE SHARROW
LOOK	THERMOPLASTIC "LOOK" PAVEMENT MARKING. SEE CHDT1 FOR DETAILS.
SLOW	"SLOW" PAVEMENT MARKING
STOP	"STOP" PAVEMENT MARKING

GREEN PAVEMENT MARKING

BLACK PAVEMENT MARKING

INSTALL

REMOVE

ADA ACCESSIBLE PARKING STALL MARKING. SEE CHDT1 FOR DETAILS.

SIGNAGE LEGEND

ADA	ACCESSIBLE PARKING
LOAD	LOADING ZONE
PARK	2 HOUR PARKING
R1-1	"STOP"
R1-2	YIELD
R1-4	ALL-WAY
R1-5	YIELD TO PEDS
R2-1(20)	SPEED LIMIT 20 MPH
R3-1	NO RIGHT TURN
R3-2	NO LEFT TURN
R3-5	LEFT OR RIGHT ONLY
R5-1	DO NOT ENTER
R5-1a	WRONG WAY
R6-1	ONE WAY W/ ARROW
R7-1	NO PARKING ANYTIME
R7-8b	VAN ACCESSIBLE
R7-NP	NO PARKING
R7-W130	NO PARKING - 30 FT
R8-DISABLE	ADA PARKING
R9-5	BIKES USE PED SIGNAL
R9-6	BIKES YIELD TO PEDS
R10-25	PUSH BUTTON TO TURN ON WARNING LIGHTS
W8-1A	SPEED HUMP AHEAD
W8-6	TRUCK CROSSING
W11-1	BIKE
W11-2	PEDESTRIAN
W11-155	PEDESTRIAN OVER BIKE
w13-1P	20 MPH
W13-15	15 MPH
W16-7P	ARROW
W16-9P	AHEAD
TS-10	10-FOOT SIGN POST PER STD PLAN NO 625
TS-5	5-FOOT SIGN POST

GENERAL NOTES

1. SIGN LOCATIONS SHALL BE VERIFIED BY THE ENGINEER PRIOR TO INSTALLATION.

2. THE CONTRACTOR SHALL COORDINATE SIGN AND PAY STATION REMOVAL AND REINSTALLATION, AND PARKING STALL NUMBERING WITH SEATTLE DEPARTMENT OF TRANSPORTATION AT (206) 684-5370. SDOT WILL LAY OUT THE STALL NUMBERS PRIOR TO CONTRACTOR PAINTING THEM.

CH5

CHANNELIZATION AND SIGNING

NO.	NATURE REVISIONS	MADE	CHK'D	REV'D

VAULT SERIAL NO. 36440

P:\STDrafter\TS6384A WESTLAKE CYCLE TRACK\A_PLOT FILES\TS6384A-P-CHAN.dwg
Jun-01-15 3:12pm

PRELIMINARY
NOT FOR CONSTRUCTION

APPROVED FOR ADVERTISING
NANCY LOCKE
DEPARTMENT OF FINANCE & ADMINISTRATIVE SERVICES
SEATTLE, WASHINGTON . . . . . 20 . . .

BY: . . . . . .
PURCHASING & CONTRACTING SERVICES DIRECTOR

NAME OR INITIALS AND DATE
DESIGNED PT. . . . . .
CHECKED . . . . . .
DRAWN . . . . . .
CHECKED . . . . . .

INITIALS AND DATE
REVIEWED:
DES. . . . . CONST. . . . . .
SDOT . . . . . PROJ. MGR. . . .
RECEIVED . . . . . .
REVISED AS BUILT . . . . . .

ALL WORK SHALL BE DONE IN ACCORDANCE WITH THE CITY OF SEATTLE STANDARD PLANS AND SPECIFICATIONS AND OTHER DOCUMENTS CALLED FOR IN SECTION 0-02.3 OF THE PROJECT MANUAL.

STATE OF WASHINGTON 51781 REGISTERED PROFESSIONAL ENGINEER

City of Seattle
Seattle Department of Transportation

ORDINANCE NO. . . . . APPROVED. . . . . .
FUND: . . . . . .
SCALE: H. 1"=20', V. 1"=10' INSPECTOR'S BOOK. . . . . .

WESTLAKE CYCLE TRACK

JOB NO. PC TS6384A R/W CO TS6384C
VAULT PLAN NO. 790-240
SHEET 65 OF 71

REGION NO.	STATE	FEDERAL AID PROJECT NO.	SHEET NO.
10	WA	CM-1526(002)	66

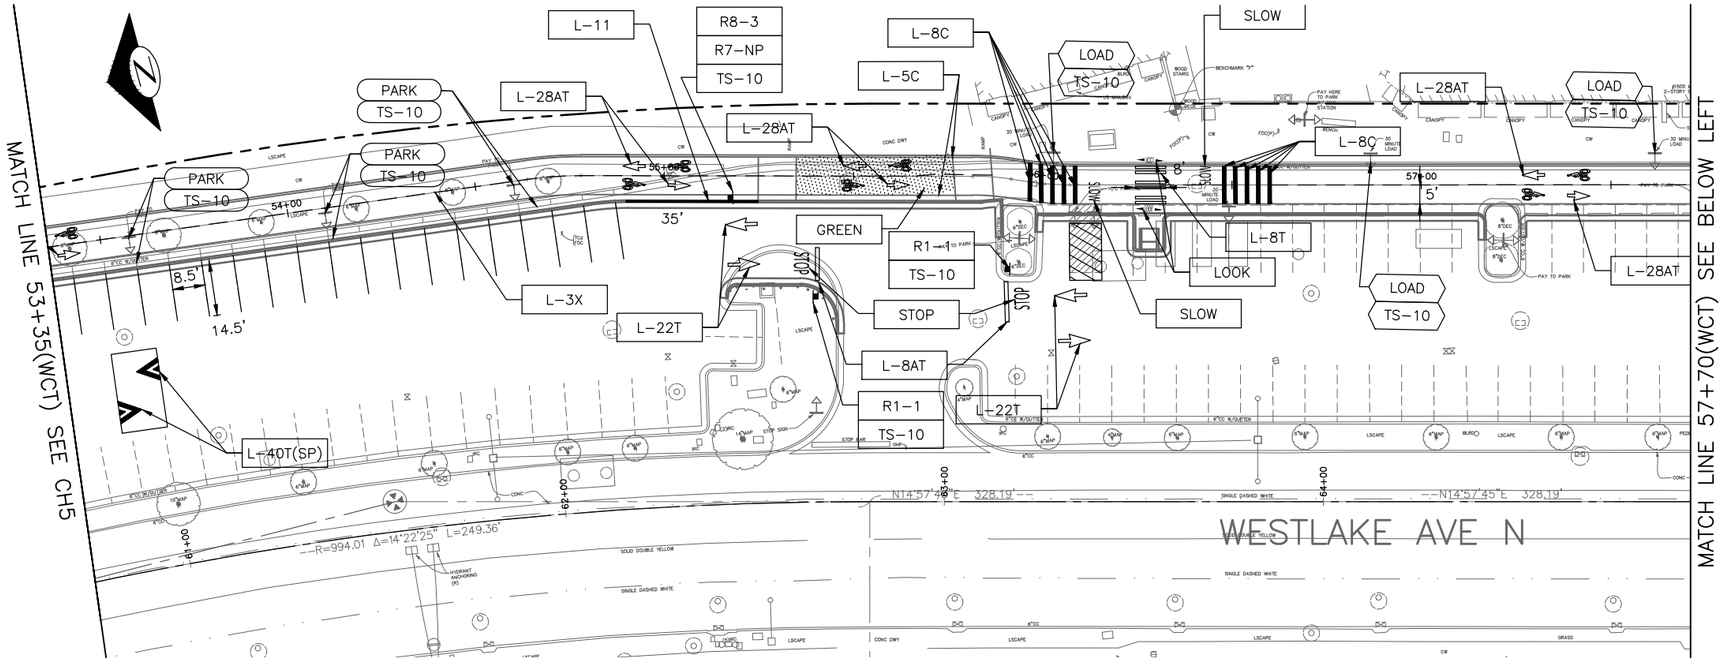

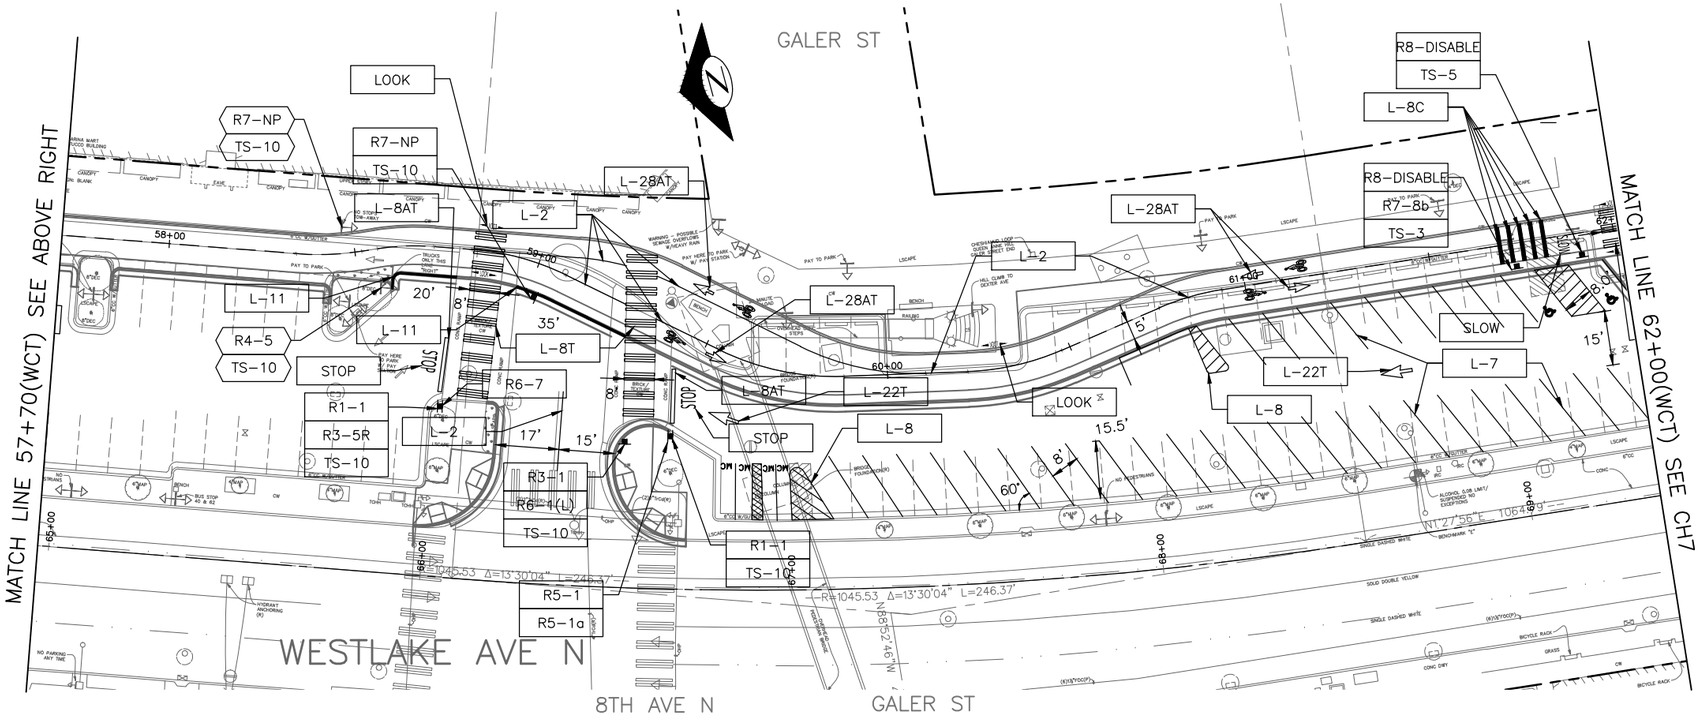

CHANNELIZATION LEGEND

GREEN	THERMOPLASTIC GREEN PAVEMENT
L-2	4" SOLID YELLOW LINE (IF ON A CURVE, SHALL BE FROM BC TO EC)
L-3X	DASHED 4" YELLOW STRIPE, 3' DASH WITH 9' SKIP
L-5C	DASHED 4" STRIPE, 2' DASH WITH 4' SKIP
L-7	4" SOLID WHITE LINE
L-8	8" SOLID WHITE LINE
L-8C	12" SOLID WHITE LINE, MMA
L-8AT	THERMOPLASTIC 16" STOPLINE
L-8T	THERMOPLASTIC 8" CROSSWALK. SEE STD PLAN 712 FOR SPACING AND ADDITIONAL DETAILS
L-11	RED CURB
L-22T	THROUGH ARROW
L-28T	BICYCLE SYMBOL (TYPE B. PRE-FORMED FUSED THERMOPLASTIC)
L-28AT	BICYCLE LANE ARROW (TYPE B. PRE-FORMED FUSED THERMOPLASTIC)
L-28BT	THERMOPLASTIC BIKE SHARROW
LOOK	THERMOPLASTIC "LOOK" PAVEMENT MARKING. SEE CHDT1 FOR DETAILS.
SLOW	"SLOW" PAVEMENT MARKING
STOP	"STOP" PAVEMENT MARKING

GREEN PAVEMENT MARKING

BLACK PAVEMENT MARKING

INSTALL

REMOVE

ADA ACCESSIBLE PARKING STALL MARKING. SEE CHDT1 FOR DETAILS.

SIGNAGE LEGEND

ADA	ACCESSIBLE PARKING
LOAD	LOADING ZONE
PARK	2 HOUR PARKING
R1-1	"STOP"
R1-2	YIELD
R1-4	ALL-WAY
R1-5	YIELD TO PEDS
R2-1(20)	SPEED LIMIT 20 MPH
R3-1	NO RIGHT TURN
R3-2	NO LEFT TURN
R3-5	LEFT OR RIGHT ONLY
R5-1	DO NOT ENTER
R5-1a	WRONG WAY
R6-1	ONE WAY W/ ARROW
R7-1	NO PARKING ANYTIME
R7-8b	VAN ACCESSIBLE
R7-NP	NO PARKING
R7-W130	NO PARKING - 30 FT
R8-DISABLE	ADA PARKING
R9-5	BIKES USE PED SIGNAL
R9-6	BIKES YIELD TO PEDS
R10-25	PUSH BUTTON TO TURN ON WARNING LIGHTS
W8-1A	SPEED HUMP AHEAD
W8-6	TRUCK CROSSING
W11-1	BIKE
W11-2	PEDESTRIAN
W11-155	PEDESTRIAN OVER BIKE
w13-1P	20 MPH
W13-15	15 MPH
W16-7P	ARROW
W16-9P	AHEAD
TS-10	10-FOOT SIGN POST PER STD PLAN NO 625
TS-5	5-FOOT SIGN POST

GENERAL NOTES

1. SIGN LOCATIONS SHALL BE VERIFIED BY THE ENGINEER PRIOR TO INSTALLATION.

2. THE CONTRACTOR SHALL COORDINATE SIGN AND PAY STATION REMOVAL AND REINSTALLATION, AND PARKING STALL NUMBERING WITH SEATTLE DEPARTMENT OF TRANSPORTATION AT (206) 684-5370. SDOT WILL LAY OUT THE STALL NUMBERS PRIOR TO CONTRACTOR PAINTING THEM.

CH6

20 10 0 20 40
SCALE IN FEET

CHANNELIZATION AND SIGNING

VAULT SERIAL NO.	DATE	MARK	NATURE REVISIONS	MADE	CHK'D	REV'D
36440						

P:\STDrafter\TS6384A WESTLAKE CYCLE TRACK\A_PLOT FILES\TS6384A-P-CHAN.dwg
Jun-01-15 3:13pm

PRELIMINARY
NOT FOR CONSTRUCTION

APPROVED FOR ADVERTISING
NANCY LOCKE
DEPARTMENT OF FINANCE & ADMINISTRATIVE SERVICES
SEATTLE, WASHINGTON . . . . . 20 . . .

BY: . . . . . .
PURCHASING & CONTRACTING SERVICES DIRECTOR

NAME OR INITIALS AND DATE	INITIALS AND DATE
DESIGNED PT.	REVIEWED:
CHECKED	DES. CONST.
	SDOT PROJ. MGR.
DRAWN	RECEIVED
CHECKED	REVISED AS BUILT

ALL WORK SHALL BE DONE IN ACCORDANCE WITH THE CITY OF SEATTLE STANDARD PLANS AND SPECIFICATIONS AND OTHER DOCUMENTS CALLED FOR IN SECTION 0-02.3 OF THE PROJECT MANUAL.

STATE OF WASHINGTON 51781 REGISTERED PROFESSIONAL ENGINEER

City of Seattle
Seattle Department of Transportation

ORDINANCE NO. . . . . APPROVED. . . . . .
FUND: . . . . . .
SCALE: H. 1"=20', V. 1"=10' INSPECTOR'S BOOK. . . . . .

WESTLAKE CYCLE TRACK

JOB NO.
PC TS6384A
R/W
CO TS6384C

VAULT PLAN NO. 790-240

SHEET 66 OF 71

REGION NO.	STATE	FEDERAL AID PROJECT NO.	SHEET NO.
10	WA	CM-1526(002)	67

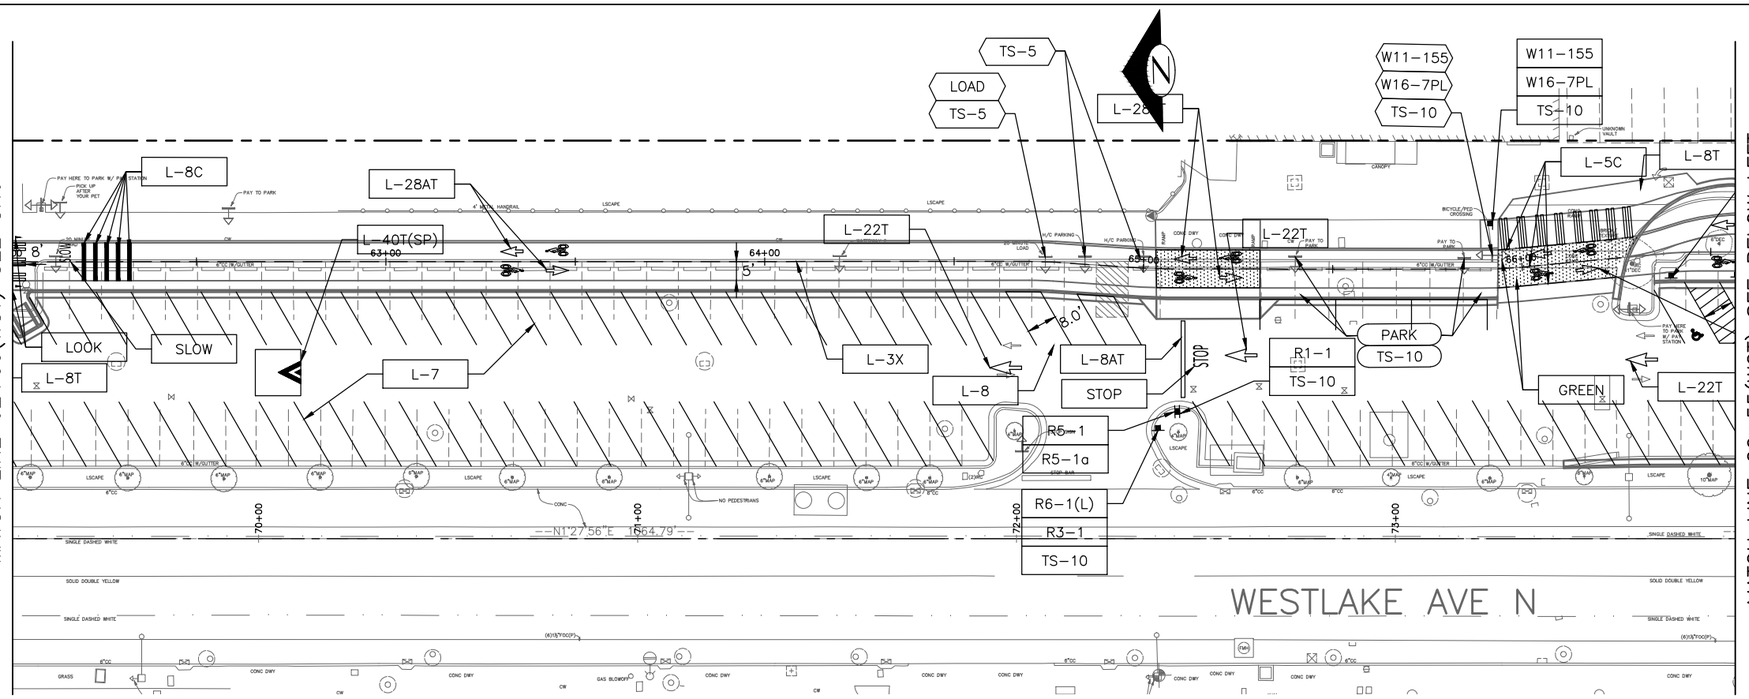

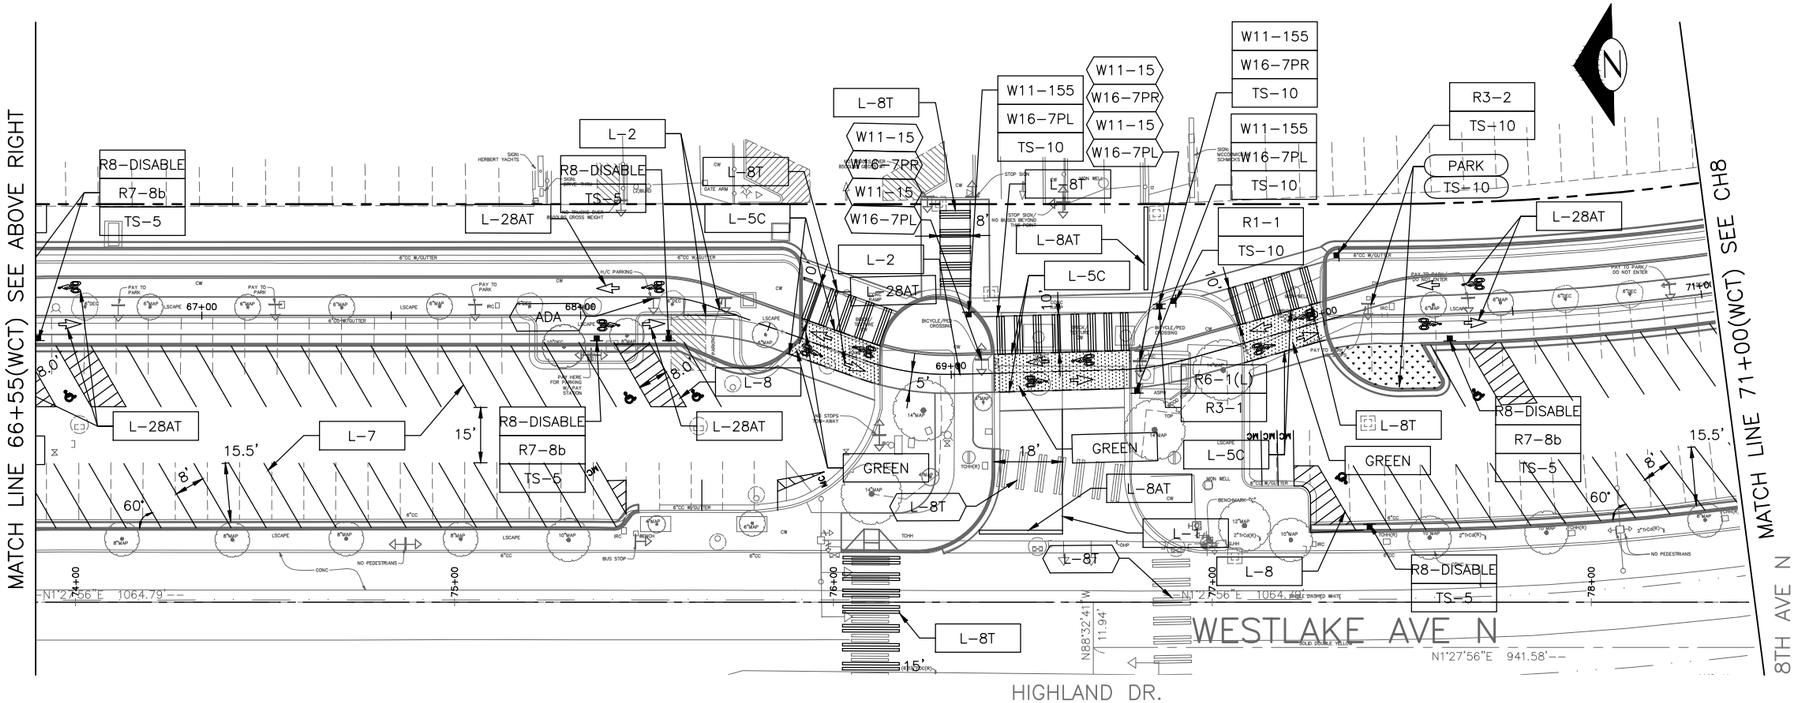

CHANNELIZATION LEGEND

GREEN	THERMOPLASTIC GREEN PAVEMENT
L-2	4" SOLID YELLOW LINE (IF ON A CURVE, SHALL BE FROM BC TO EC)
L-3X	DASHED 4" YELLOW STRIPE, 3' DASH WITH 9' SKIP
L-5C	DASHED 4" STRIPE, 2' DASH WITH 4' SKIP
L-7	4" SOLID WHITE LINE
L-8	8" SOLID WHITE LINE
L-8C	12" SOLID WHITE LINE, MMA
L-8AT	THERMOPLASTIC 16" STOPLINE
L-8T	THERMOPLASTIC 8" CROSSWALK. SEE STD PLAN 712 FOR SPACING AND ADDITIONAL DETAILS
L-11	RED CURB
L-22T	THROUGH ARROW
L-28T	BICYCLE SYMBOL (TYPE B. PRE-FORMED FUSED THERMOPLASTIC)
L-28AT	BICYCLE LANE ARROW (TYPE B. PRE-FORMED FUSED THERMOPLASTIC)
L-28BT	THERMOPLASTIC BIKE SHARROW
LOOK	THERMOPLASTIC "LOOK" PAVEMENT MARKING. SEE CHDT1 FOR DETAILS.
SLOW	"SLOW" PAVEMENT MARKING
STOP	"STOP" PAVEMENT MARKING

GREEN PAVEMENT MARKING

BLACK PAVEMENT MARKING

INSTALL

REMOVE

ADA ACCESSIBLE PARKING STALL MARKING. SEE CHDT1 FOR DETAILS.

SIGNAGE LEGEND

ADA	ACCESSIBLE PARKING
LOAD	LOADING ZONE
PARK	2 HOUR PARKING
R1-1	"STOP"
R1-2	YIELD
R1-4	ALL-WAY
R1-5	YIELD TO PEDS
R2-1(20)	SPEED LIMIT 20 MPH
R3-1	NO RIGHT TURN
R3-2	NO LEFT TURN
R3-5	LEFT OR RIGHT ONLY
R5-1	DO NOT ENTER
R5-1a	WRONG WAY
R6-1	ONE WAY W/ ARROW
R7-1	NO PARKING ANYTIME
R7-8b	VAN ACCESSIBLE
R7-NP	NO PARKING
R7-W130	NO PARKING - 30 FT
R8-DISABLE	ADA PARKING
R9-5	BIKES USE PED SIGNAL
R9-6	BIKES YIELD TO PEDS
R10-25	PUSH BUTTON TO TURN ON WARNING LIGHTS
W8-1A	SPEED HUMP AHEAD
W8-6	TRUCK CROSSING
W11-1	BIKE
W11-2	PEDESTRIAN
W11-155	PEDESTRIAN OVER BIKE
w13-1P	20 MPH
W13-15	15 MPH
W16-7P	ARROW
W16-9P	AHEAD
TS-10	10-FOOT SIGN POST PER STD PLAN NO 625
TS-5	5-FOOT SIGN POST

GENERAL NOTES

1. SIGN LOCATIONS SHALL BE VERIFIED BY THE ENGINEER PRIOR TO INSTALLATION.
2. THE CONTRACTOR SHALL COORDINATE SIGN AND PAY STATION REMOVAL AND REINSTALLATION, AND PARKING STALL NUMBERING WITH SEATTLE DEPARTMENT OF TRANSPORTATION AT (206) 684-5370. SDOT WILL LAY OUT THE STALL NUMBERS PRIOR TO CONTRACTOR PAINTING THEM.

CH7

CHANNELIZATION AND SIGNING

20 10 0 20 40

SCALE IN FEET

VAULT SERIAL NO.	DATE	MARK	NATURE
36440			REVISIONS
			MADE, CHK'D, REV'D

P:\STDrafter\TS6384A WESTLAKE CYCLE TRACK\A_PLOT FILES\TS6384A-P-CHAN.dwg
Jun-01-15 3:13pm

PRELIMINARY
NOT FOR CONSTRUCTION

APPROVED FOR ADVERTISING
NANCY LOCKE
DEPARTMENT OF FINANCE & ADMINISTRATIVE SERVICES
SEATTLE, WASHINGTON . . . . . 20 . .

BY: . . . . . .
PURCHASING & CONTRACTING SERVICES DIRECTOR

NAME OR INITIALS AND DATE
DESIGNED .PT. . . . . .
CHECKED. . . . . .
DRAWN . . . . . .
CHECKED . . . . . .

INITIALS AND DATE
REVIEWED:
DES. . . . . CONST. . . . . .
SDOT . . . . . PROJ. MGR. . . .
RECEIVED . . . . . .
REVISED AS BUILT . . . . . .

ALL WORK SHALL BE DONE IN ACCORDANCE WITH THE CITY OF SEATTLE STANDARD PLANS AND SPECIFICATIONS AND OTHER DOCUMENTS CALLED FOR IN SECTION 0-02.3 OF THE PROJECT MANUAL.

STATE OF WASHINGTON 51781 REGISTERED PROFESSIONAL ENGINEER

City of Seattle
Seattle Department of Transportation

ORDINANCE NO. . . . . APPROVED. . . . . .
FUND: . . . . . .
SCALE: H. 1"=20', V. 1"=10' INSPECTOR'S BOOK . . . . . .

WESTLAKE CYCLE TRACK

JOB NO.		
	PC	TS6384A
	R/W	
	CO	TS6384C
VAULT PLAN NO.		790-240
SHEET	67	OF 71

REGION NO.	STATE	FEDERAL AID PROJECT NO.	SHEET NO.
10	WA	CM-1526(002)	68

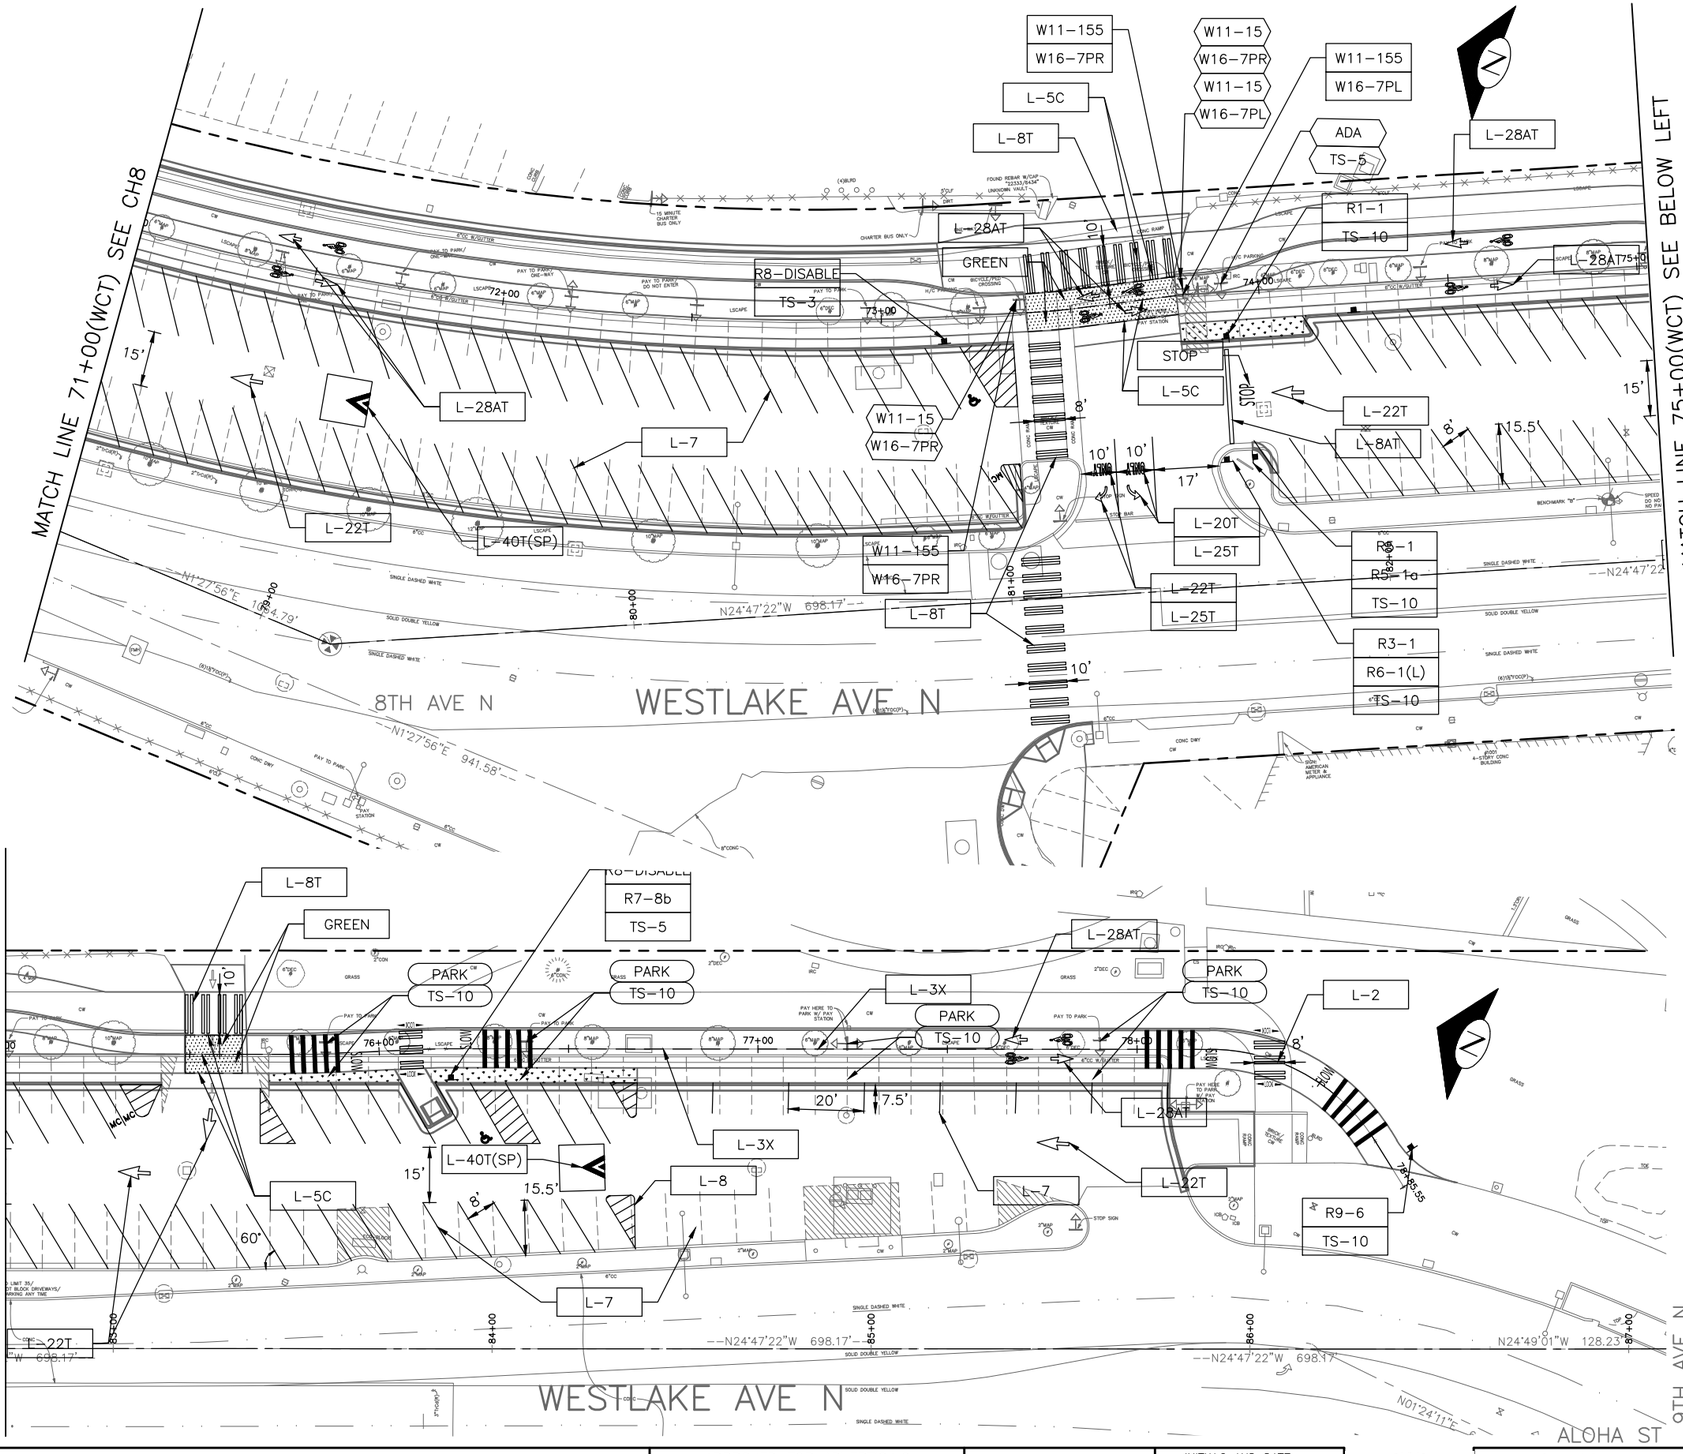

CHANNELIZATION LEGEND

GREEN	THERMOPLASTIC GREEN PAVEMENT
L-2	4" SOLID YELLOW LINE (IF ON A CURVE, SHALL BE FROM BC TO EC)
L-3X	DASHED 4" YELLOW STRIPE, 3' DASH WITH 9' SKIP
L-5C	DASHED 4" STRIPE, 2' DASH WITH 4' SKIP
L-7	4" SOLID WHITE LINE
L-8	8" SOLID WHITE LINE
L-8C	12" SOLID WHITE LINE, MMA
L-8AT	THERMOPLASTIC 16" STOPLINE
L-8T	THERMOPLASTIC 8" CROSSWALK. SEE STD PLAN 712 FOR SPACING AND ADDITIONAL DETAILS
L-11	RED CURB
L-22T	THROUGH ARROW
L-28T	BICYCLE SYMBOL (TYPE B. PRE-FORMED FUSED THERMOPLASTIC)
L-28AT	BICYCLE LANE ARROW (TYPE B. PRE-FORMED FUSED THERMOPLASTIC)
L-28BT	THERMOPLASTIC BIKE SHARROW
LOOK	THERMOPLASTIC "LOOK" PAVEMENT MARKING. SEE CHDT1 FOR DETAILS.
SLOW	"SLOW" PAVEMENT MARKING
STOP	"STOP" PAVEMENT MARKING

GREEN PAVEMENT MARKING

BLACK PAVEMENT MARKING

INSTALL

REMOVE

ADA ACCESSIBLE PARKING STALL MARKING. SEE CHDT1 FOR DETAILS.

SIGNAGE LEGEND

ADA	ACCESSIBLE PARKING
LOAD	LOADING ZONE
PARK	2 HOUR PARKING
R1-1	"STOP"
R1-2	YIELD
R1-4	ALL-WAY
R1-5	YIELD TO PEDS
R2-1(20)	SPEED LIMIT 20 MPH
R3-1	NO RIGHT TURN
R3-2	NO LEFT TURN
R3-5	LEFT OR RIGHT ONLY
R5-1	DO NOT ENTER
R5-1a	WRONG WAY
R6-1	ONE WAY W/ ARROW
R7-1	NO PARKING ANYTIME
R7-8b	VAN ACCESSIBLE
R7-NP	NO PARKING
R7-W130	NO PARKING - 30 FT
R8-DISABLE	ADA PARKING
R9-5	BIKES USE PED SIGNAL
R9-6	BIKES YIELD TO PEDS
R10-25	PUSH BUTTON TO TURN ON WARNING LIGHTS
W8-1A	SPEED HUMP AHEAD
W8-6	TRUCK CROSSING
W11-1	BIKE
W11-2	PEDESTRIAN
W11-155	PEDESTRIAN OVER BIKE
w13-1P	20 MPH
W13-15	15 MPH
W16-7P	ARROW
W16-9P	AHEAD
TS-10	10-FOOT SIGN POST PER STD PLAN NO 625
TS-5	5-FOOT SIGN POST

GENERAL NOTES

1. SIGN LOCATIONS SHALL BE VERIFIED BY THE ENGINEER PRIOR TO INSTALLATION.

2. THE CONTRACTOR SHALL COORDINATE SIGN AND PAY STATION REMOVAL AND REINSTALLATION, AND PARKING STALL NUMBERING WITH SEATTLE DEPARTMENT OF TRANSPORTATION AT (206) 684-5370. SDOT WILL LAY OUT THE STALL NUMBERS PRIOR TO CONTRACTOR PAINTING THEM.

20 10 0 20 40
SCALE IN FEET

CH8
CHANNELIZATION AND SIGNING

NATURE	MADE	CHK'D	REV'D
REVISIONS			

VAULT SERIAL NO.	DATE	MARK
36440		

P:\STDrafter\TS6384A WESTLAKE CYCLE TRACK\A_PLOT FILES\TS6384A-P-CHAN.dwg
Jun-01-15 3:13pm

PRELIMINARY
NOT FOR CONSTRUCTION

APPROVED FOR ADVERTISING
NANCY LOCKE
DEPARTMENT OF FINANCE & ADMINISTRATIVE SERVICES
SEATTLE, WASHINGTON . . . . . 20 . . .

BY: . . . . . .
PURCHASING & CONTRACTING SERVICES DIRECTOR

NAME OR INITIALS AND DATE	INITIALS AND DATE
DESIGNED PT.	REVIEWED:
CHECKED	DES. CONST.
DRAWN	SDOT PROJ. MGR.
CHECKED	RECEIVED
	REVISED AS BUILT

ALL WORK SHALL BE DONE IN ACCORDANCE WITH THE CITY OF SEATTLE STANDARD PLANS AND SPECIFICATIONS AND OTHER DOCUMENTS CALLED FOR IN SECTION 0-02.3 OF THE PROJECT MANUAL.

STATE OF WASHINGTON 51781 REGISTERED PROFESSIONAL ENGINEER

City of Seattle
Seattle Department of Transportation

ORDINANCE NO. . . . . APPROVED. . . . . .
FUND: . . . . . .
SCALE: H. 1"=20', V. 1"=10' INSPECTOR'S BOOK . . . . . .

WESTLAKE CYCLE TRACK

JOB NO.		
	PC	TS6384A
	R/W	
	CO	TS6384C

VAULT PLAN NO. 790-240

SHEET 68 OF 71