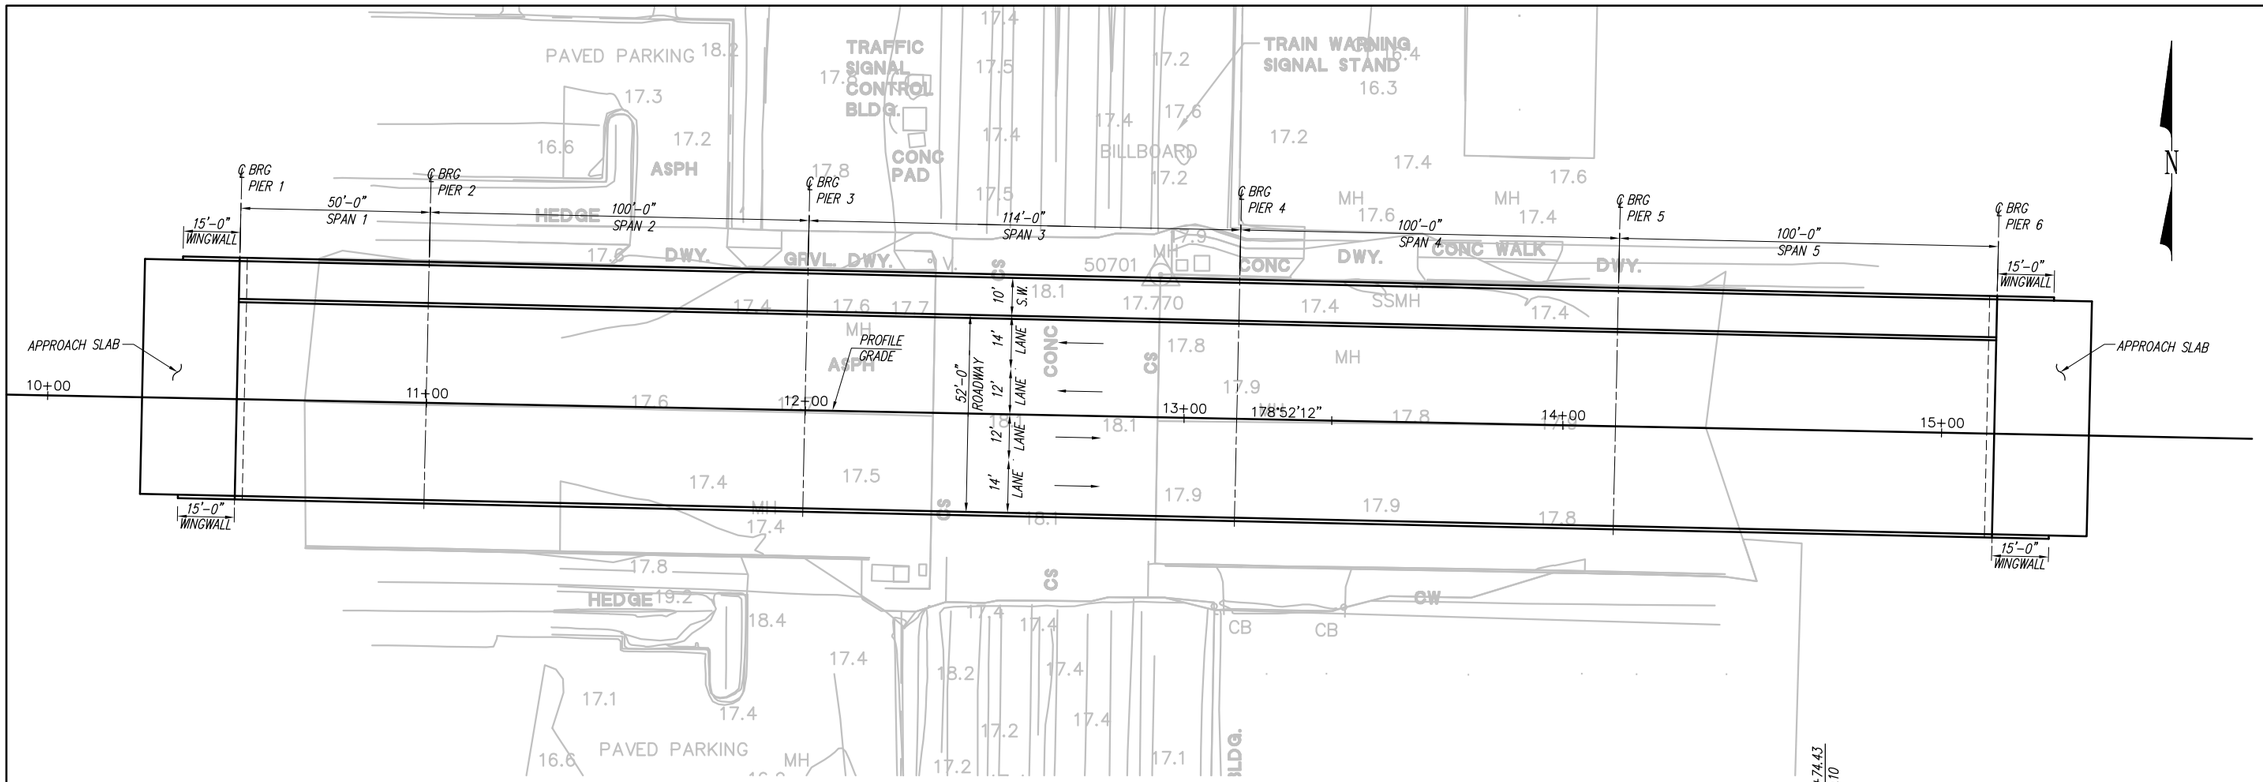

PLAN

0 20 40 60
SCALE IN FEET

VERTICAL PROFILE

NO SCALE

ELEVATION

GRADE ELEVATIONS SHOWN ARE FINISHED GRADES AT TOP OF ROADWAY SLAB ON S. LANDER ST. STATION LINE AND ARE EQUAL TO PROFILE GRADE

0 20 40 60
SCALE IN FEET

POST- TENSIONED CONCRETE BOX GIRDER LOADING: HL93

NO.	DATE	BY	CHD.	APPR.	REVISION

DRAWN BY TLA | DESIGNED BY DKM
CHECKED BY DKM | APPROVED BY
DATE
JOB No.: 101315

CALL 48 HOURS BEFORE YOU DIG 1-800-424-5555

SCALE: AS SHOWN

kpff Consulting Engineers
1601 Fifth Avenue, Suite 1600
Seattle, Washington 98101
(206) 622-5822 Fax (206) 622-8130

RICHARD K. JOHNSON, STATE OF WASHINGTON, 24617, REGISTERED PROFESSIONAL ENGINEER
EXPIRES 9/10/

S. LANDER STREET
LOCATION (CITY, STATE)

CONCRETE BOX GIRDER
BRIDGE PLAN AND ELEVATION

SHEET 1

FILE PATH & NAME: V:\101400 (S. LANDER STREET)\DESIGN\S-LNDR-OPT3.DWG
JOB # 101400.50
JOB NAME S. LANDER ST.
PLOTTED DATE & TIME MAR. 26, 2003 9:23:06 AM
UPDATED BY ALINAE
PLOT SCALE 1=1
'PCP' FILE STRUCT HALFSIZE
PLOT VIEW PLOT
XREFS: SLST2234XTB, b0xbas,