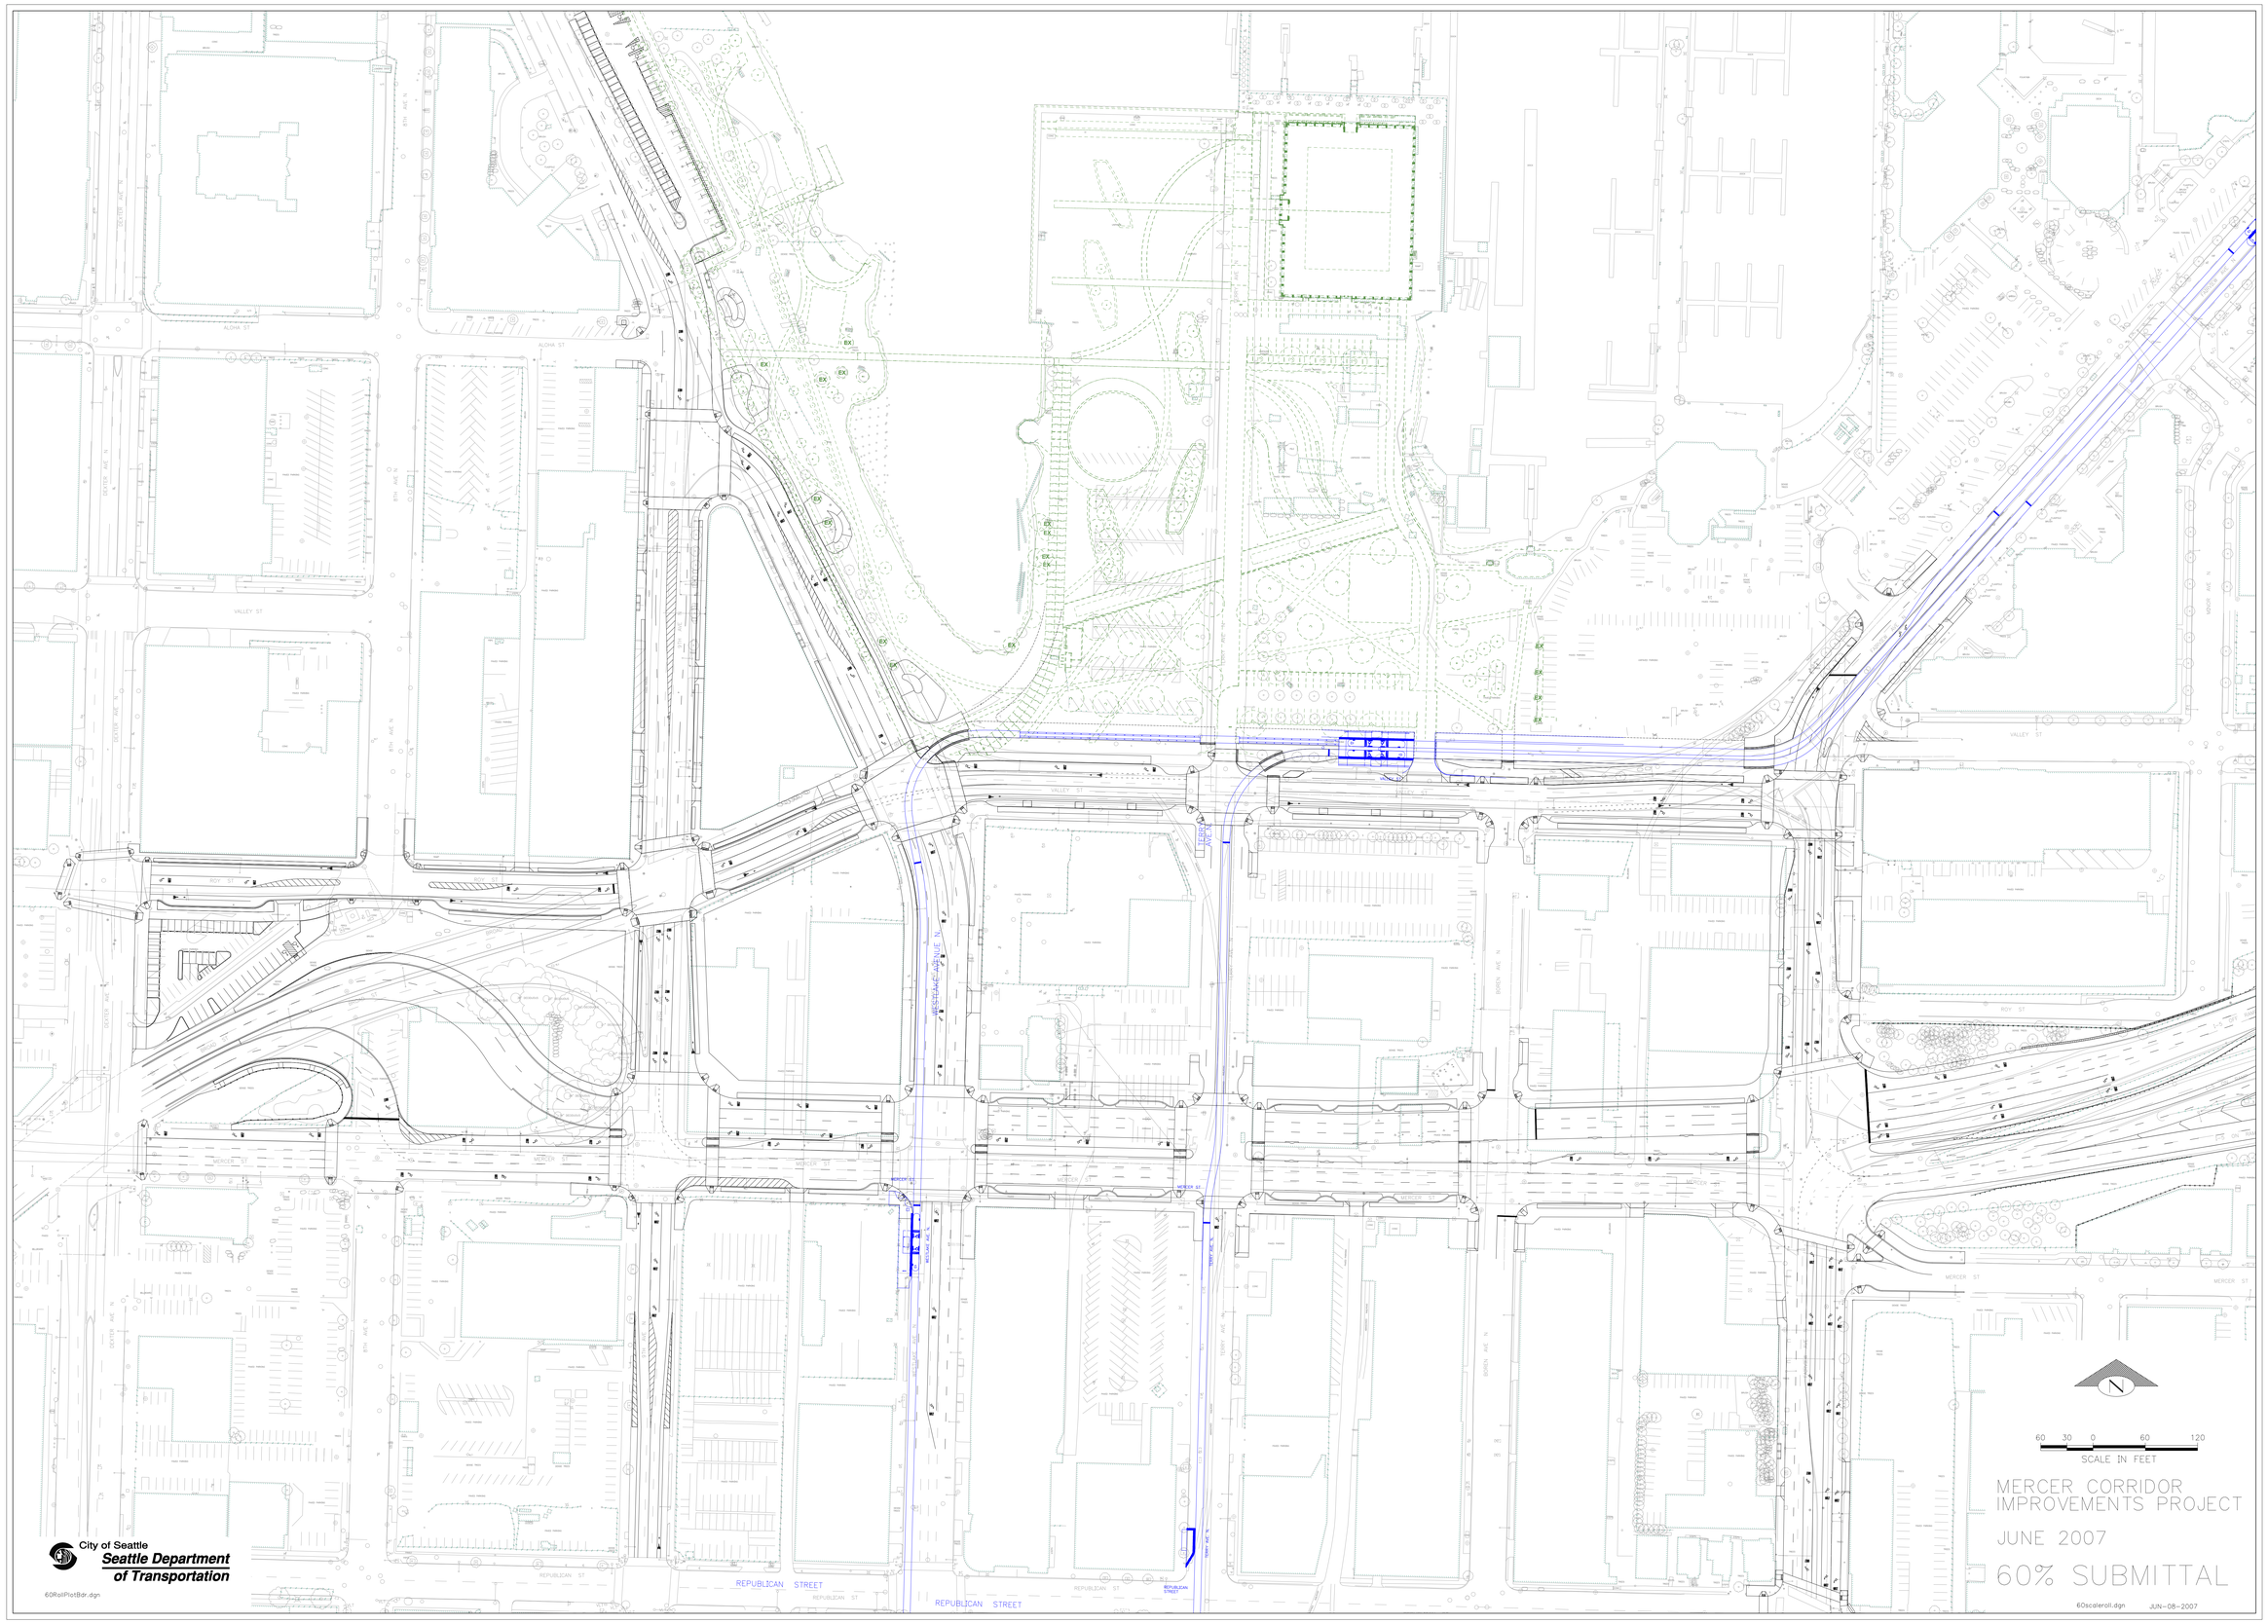

ALOHA ST
VALLEY ST
ROY ST
MERCER ST
REPUBLICAN STREET
WESTLAKE AVENUE N
TERRY AVE N
BOREN AVE N
DEXTER AVE N
8TH AVE N
N
60 30 0 60 120
SCALE IN FEET
MERCER CORRIDOR
IMPROVEMENTS PROJECT
JUNE 2007
60% SUBMITTAL
60scaleroll.dgn
JUN-08-2007
City of Seattle
Seattle Department
of Transportation
60RollPlotBdr.dgn