Henderson North CSO Reduction - Seward Park

Shoreline Treatment

August 2013

DRAFT

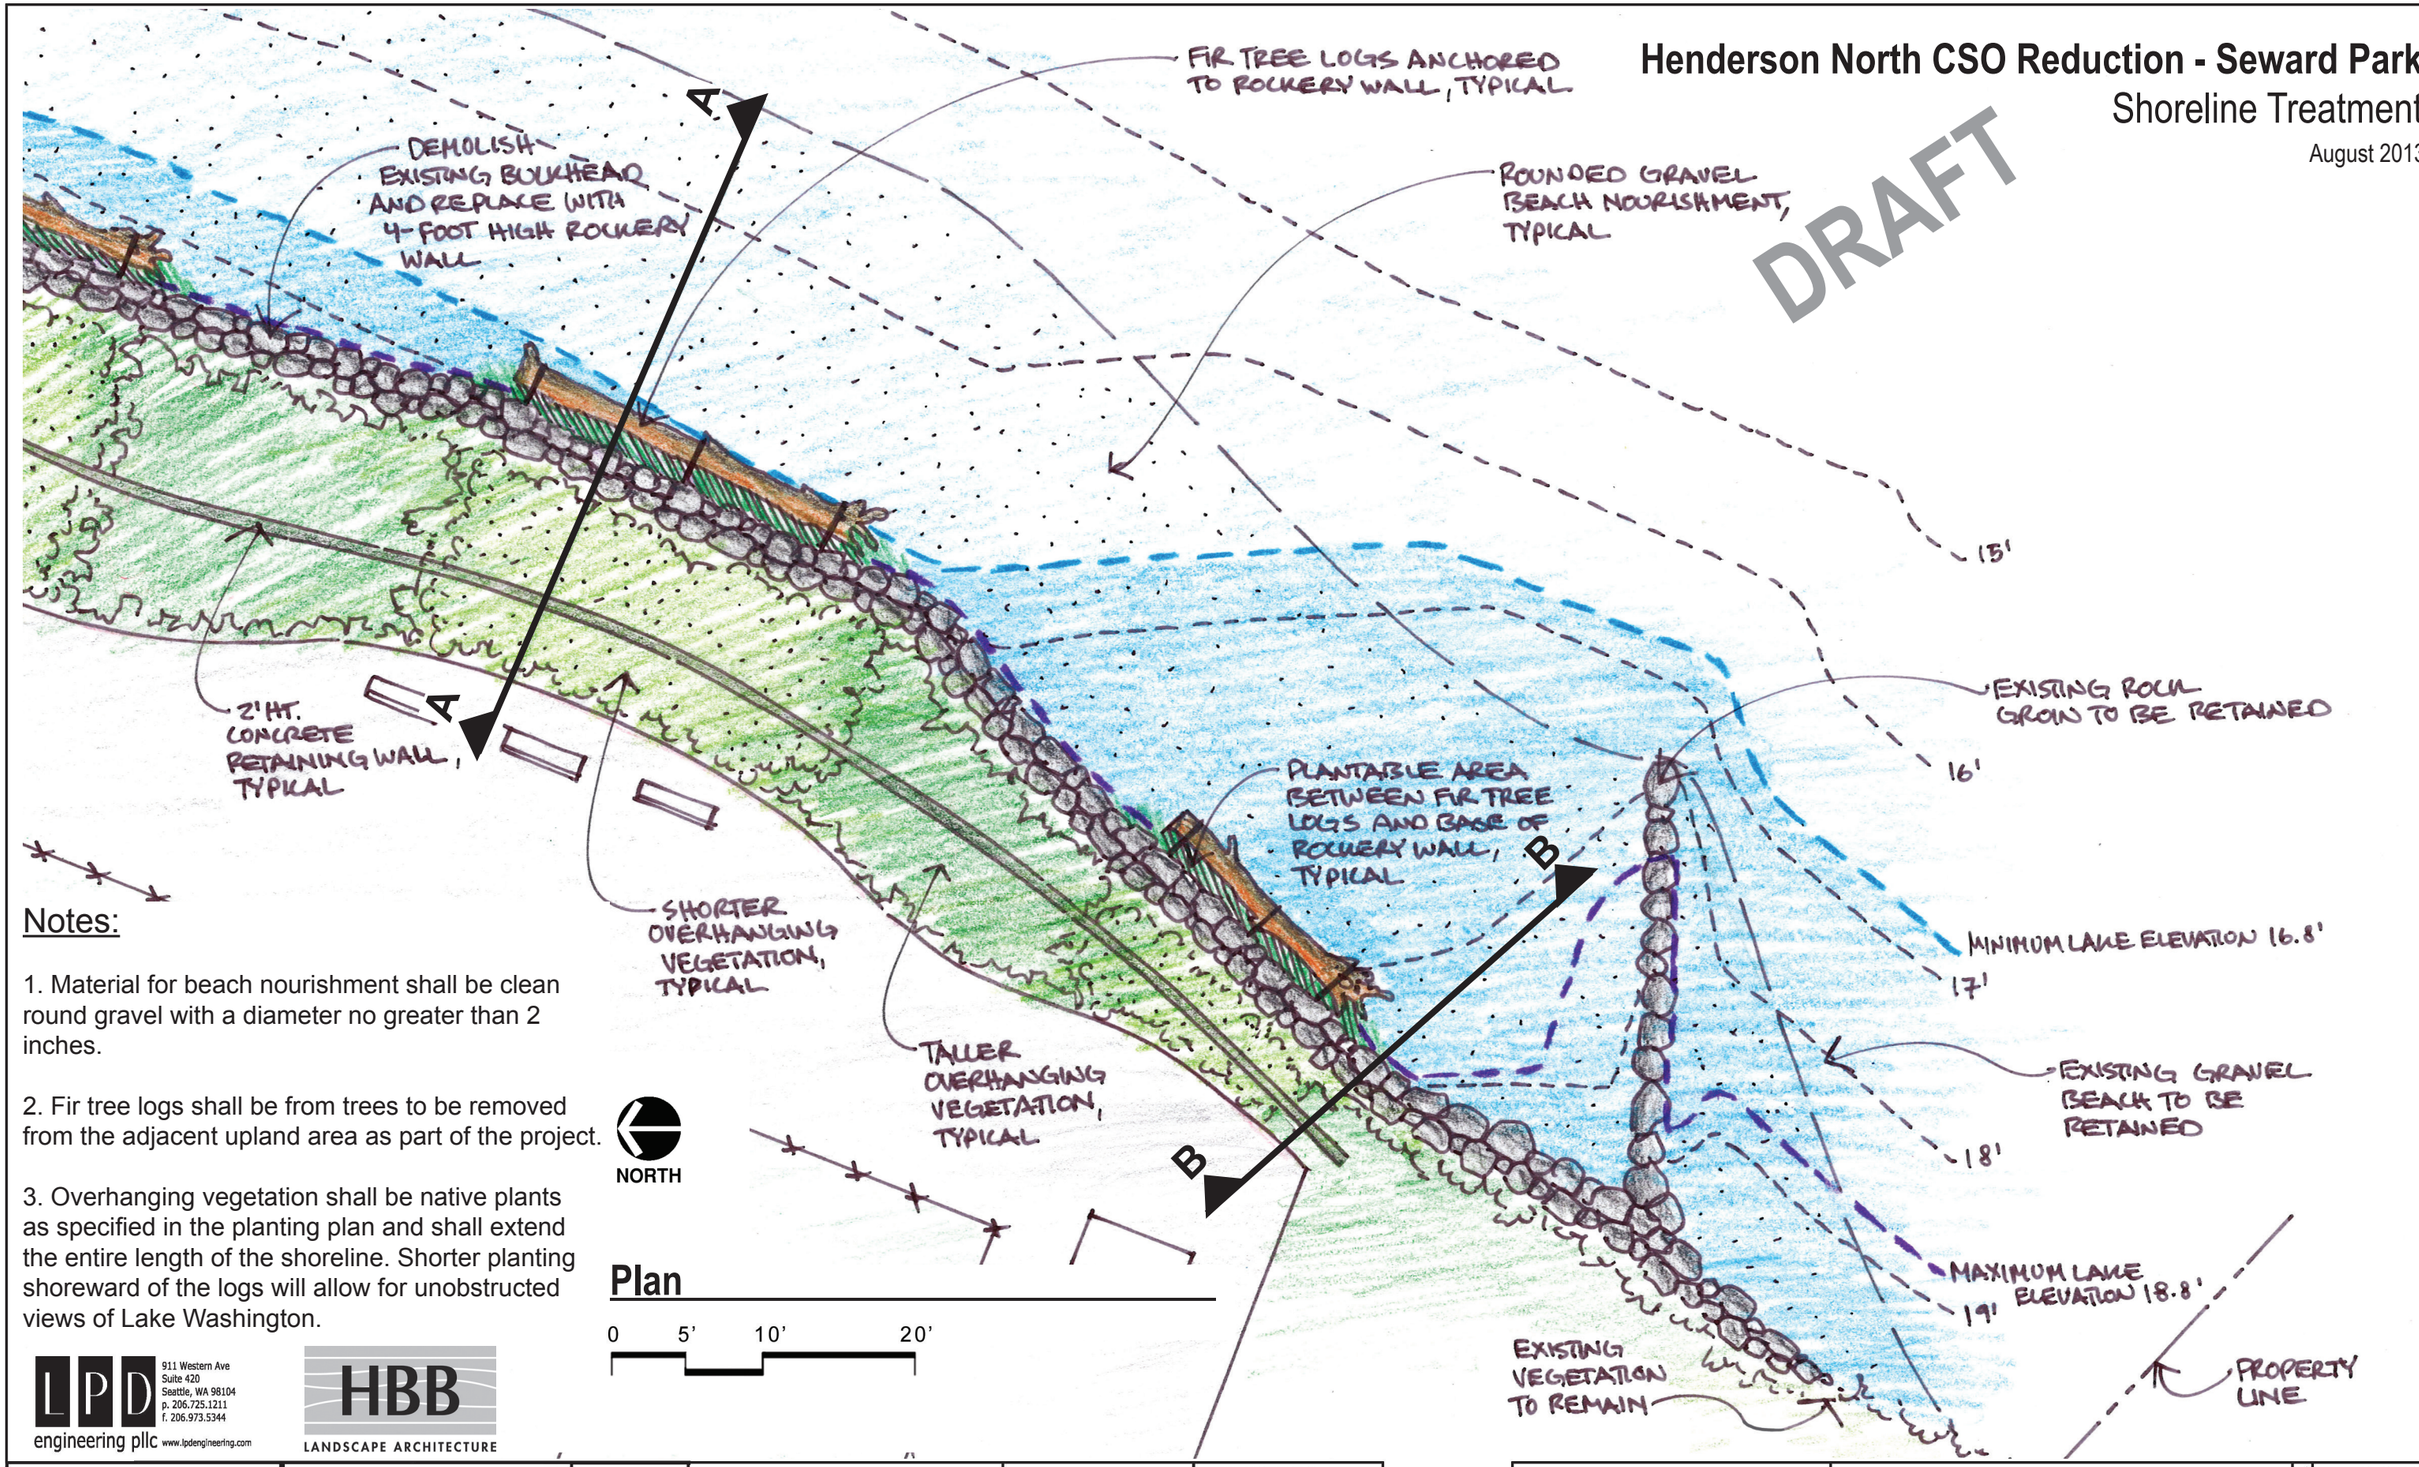

Plan

0 5' 10' 20'

Notes:

1. Material for beach nourishment shall be clean round gravel with a diameter no greater than 2 inches.

2. Fir tree logs shall be from trees to be removed from the adjacent upland area as part of the project.

3. Overhanging vegetation shall be native plants as specified in the planting plan and shall extend the entire length of the shoreline. Shorter planting shoreward of the logs will allow for unobstructed views of Lake Washington.

LPD engineering pllc
911 Western Ave
Suite 420
Seattle, WA 98104
p. 206.725.1211
f. 206.973.5344
www.lpdengineering.com

HBB LANDSCAPE ARCHITECTURE

HDR Engineering, Inc.

CH2MHILL

APPROVED FOR ADVERTISING
NANCY LOCKE
DEPARTMENT OF FINANCE & ADMINISTRATIVE SERVICES
SEATTLE, WASHINGTON 20

BY:
PURCHASING & CONTRACTING SERVICES DIRECTOR

NAME OR INITIALS AND DATE	INITIALS AND DATE
DESIGNED JAS	REVIEWED:
CHECKED	DES. CONST.
	SDOT PROJ. MGR.
DRAWN DMB	RECEIVED
CHECKED	REVISED AS BUILT

ALL WORK SHALL BE DONE IN ACCORDANCE WITH THE CITY OF SEATTLE STANDARD PLANS AND SPECIFICATIONS AND OTHER DOCUMENTS CALLED FOR IN SECTION 0-02.3 OF THE PROJECT MANUAL.

Seattle Public Utilities

City of Seattle
Ray Hoffman, Director

ORDINANCE NO. APPROVED
FUND:
SCALE: H. 1"=20', V. 1"=10' INSPECTOR'S BOOK

HENDERSON NORTH CSO REDUCTION

JOB NO. PC C304102
R/W
CO C304102
VAULT PLAN NO.
SHEET 1 OF 3

Henderson North CSO Reduction - Seward Park

Shoreline Treatment

August 2013

DRAFT

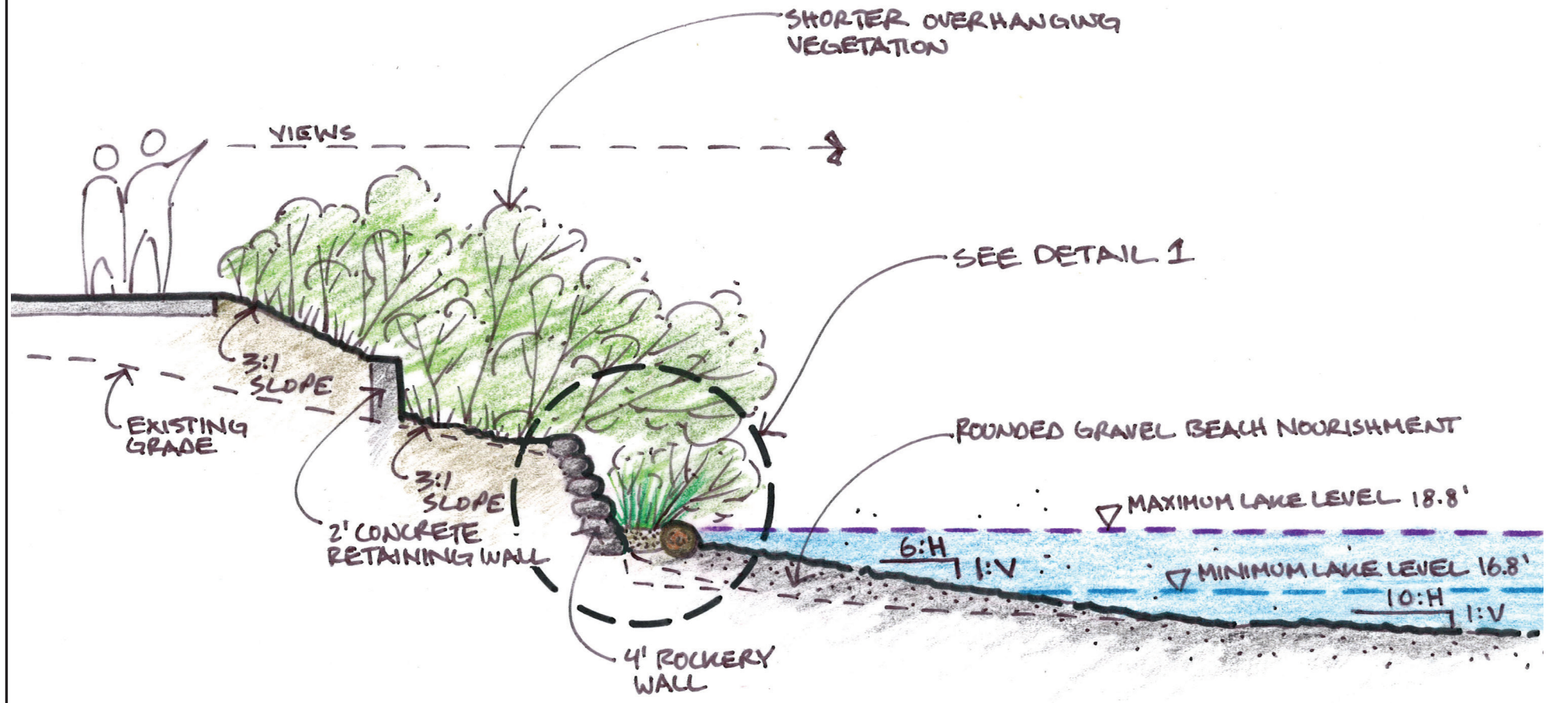

Section A - A

0 5' 10'

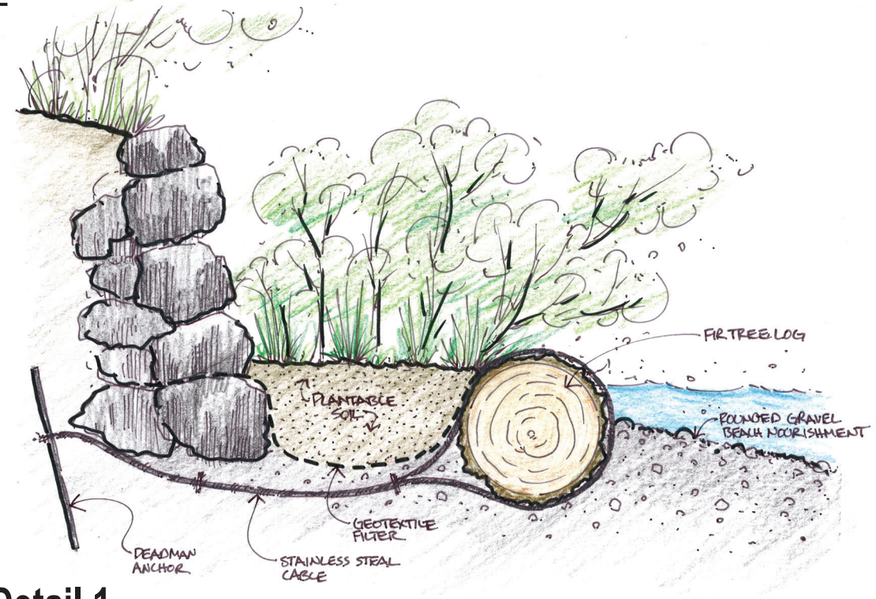

Detail 1

NTS

LPD engineering pllc
911 Western Ave
Suite 420
Seattle, WA 98104
p. 206.725.1211
f. 206.973.5344
www.lpdengineering.com

HBB LANDSCAPE ARCHITECTURE

HDR Engineering, Inc.

CH2MHILL

APPROVED FOR ADVERTISING
NANCY LOCKE
DEPARTMENT OF FINANCE & ADMINISTRATIVE SERVICES
SEATTLE, WASHINGTON 20

BY:
PURCHASING & CONTRACTING SERVICES DIRECTOR

NAME OR INITIALS AND DATE	INITIALS AND DATE
DESIGNED JAS	REVIEWED:
CHECKED	DES. CONST.
	SDOT PROJ. MGR.
DRAWN DMB	RECEIVED
CHECKED	REVISED AS BUILT

ALL WORK SHALL BE DONE IN ACCORDANCE WITH THE CITY OF SEATTLE STANDARD PLANS AND SPECIFICATIONS AND OTHER DOCUMENTS CALLED FOR IN SECTION 0-02.3 OF THE PROJECT MANUAL.

Seattle Public Utilities

City of Seattle
Ray Hoffman, Director

ORDINANCE NO. APPROVED
FUND:
SCALE: H. 1"=20', V. 1"=10' INSPECTOR'S BOOK

HENDERSON NORTH CSO REDUCTION

JOB NO.
PC C304102
R/W
CO C304102
VAULT PLAN NO.

SHEET 2 OF 3

Henderson North CSO Reduction - Seward Park

Shoreline Treatment

August 2013

DRAFT

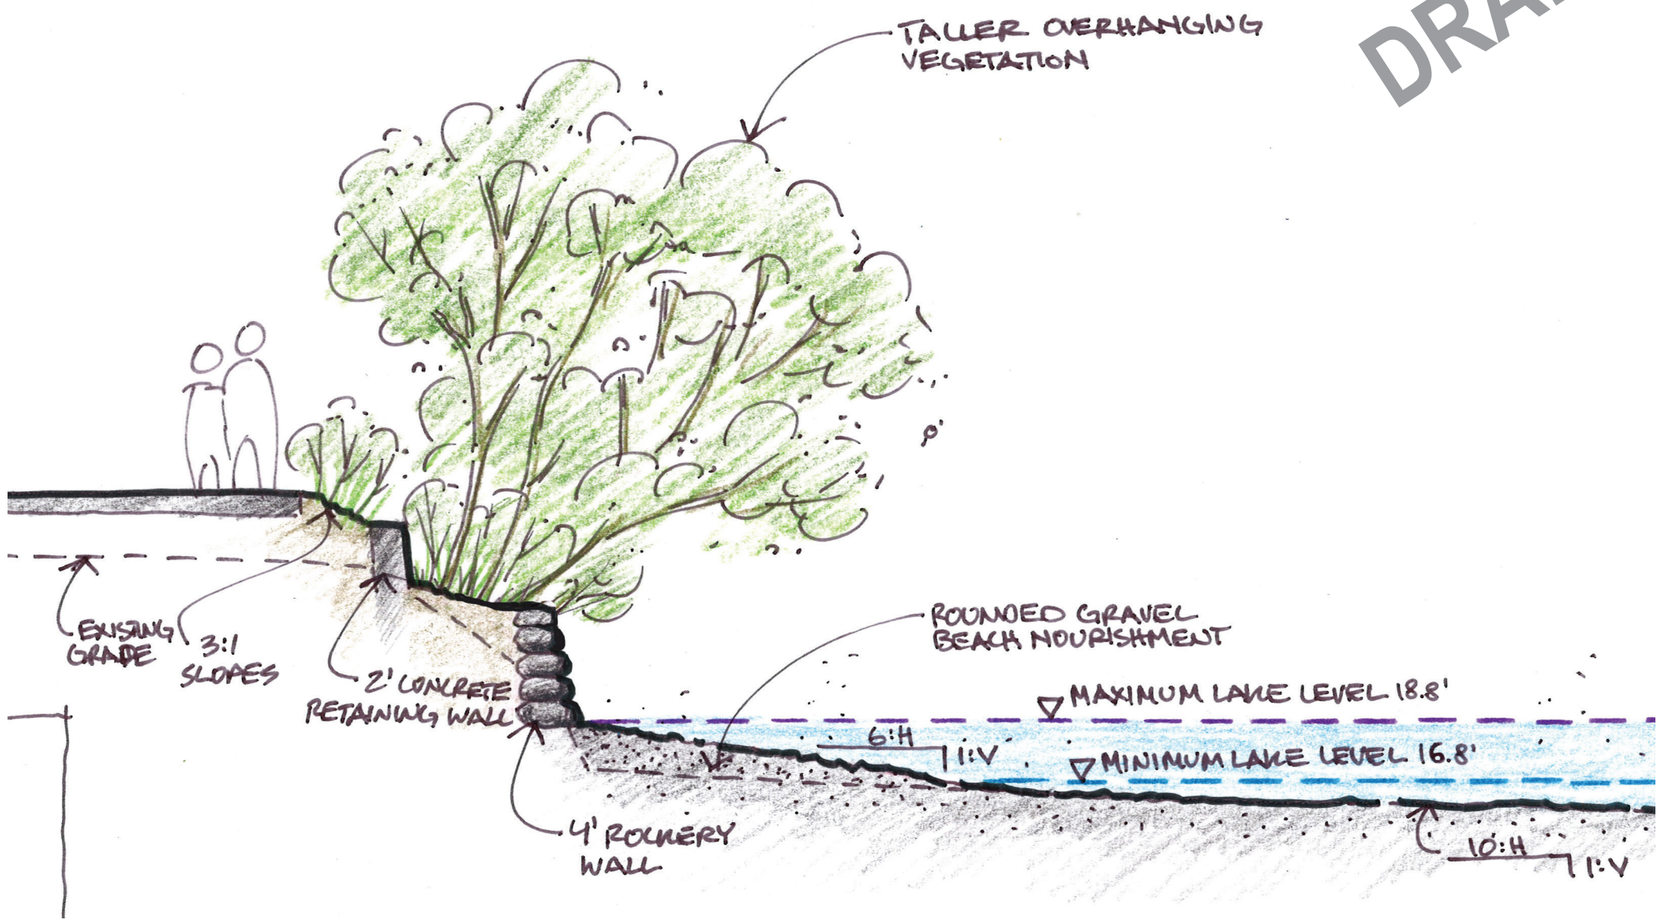

Section B - B

0 5' 10'

LPD engineering pllc
911 Western Ave
Suite 420
Seattle, WA 98104
p. 206.725.1211
f. 206.973.5344
www.lpdengineering.com

HBB LANDSCAPE ARCHITECTURE

HDR Engineering, Inc.

CH2MHILL

APPROVED FOR ADVERTISING
NANCY LOCKE
DEPARTMENT OF FINANCE & ADMINISTRATIVE SERVICES
SEATTLE, WASHINGTON 20

BY:
PURCHASING & CONTRACTING SERVICES DIRECTOR

NAME OR INITIALS AND DATE	INITIALS AND DATE
DESIGNED JAS	REVIEWED:
CHECKED	DES. CONST.
	SDOT PROJ. MGR.
DRAWN DMB	RECEIVED
CHECKED	REVISED AS BUILT

ALL WORK SHALL BE DONE IN ACCORDANCE WITH THE CITY OF SEATTLE STANDARD PLANS AND SPECIFICATIONS AND OTHER DOCUMENTS CALLED FOR IN SECTION 0-02.3 OF THE PROJECT MANUAL.

Seattle Public Utilities

City of Seattle
Ray Hoffman, Director

ORDINANCE NO. APPROVED
FUND:
SCALE: H. 1"=20', V. 1"=10' INSPECTOR'S BOOK

HENDERSON NORTH CSO REDUCTION

JOB NO. PC C304102
R/W
CO C304102
VAULT PLAN NO.
SHEET 3 OF 3